


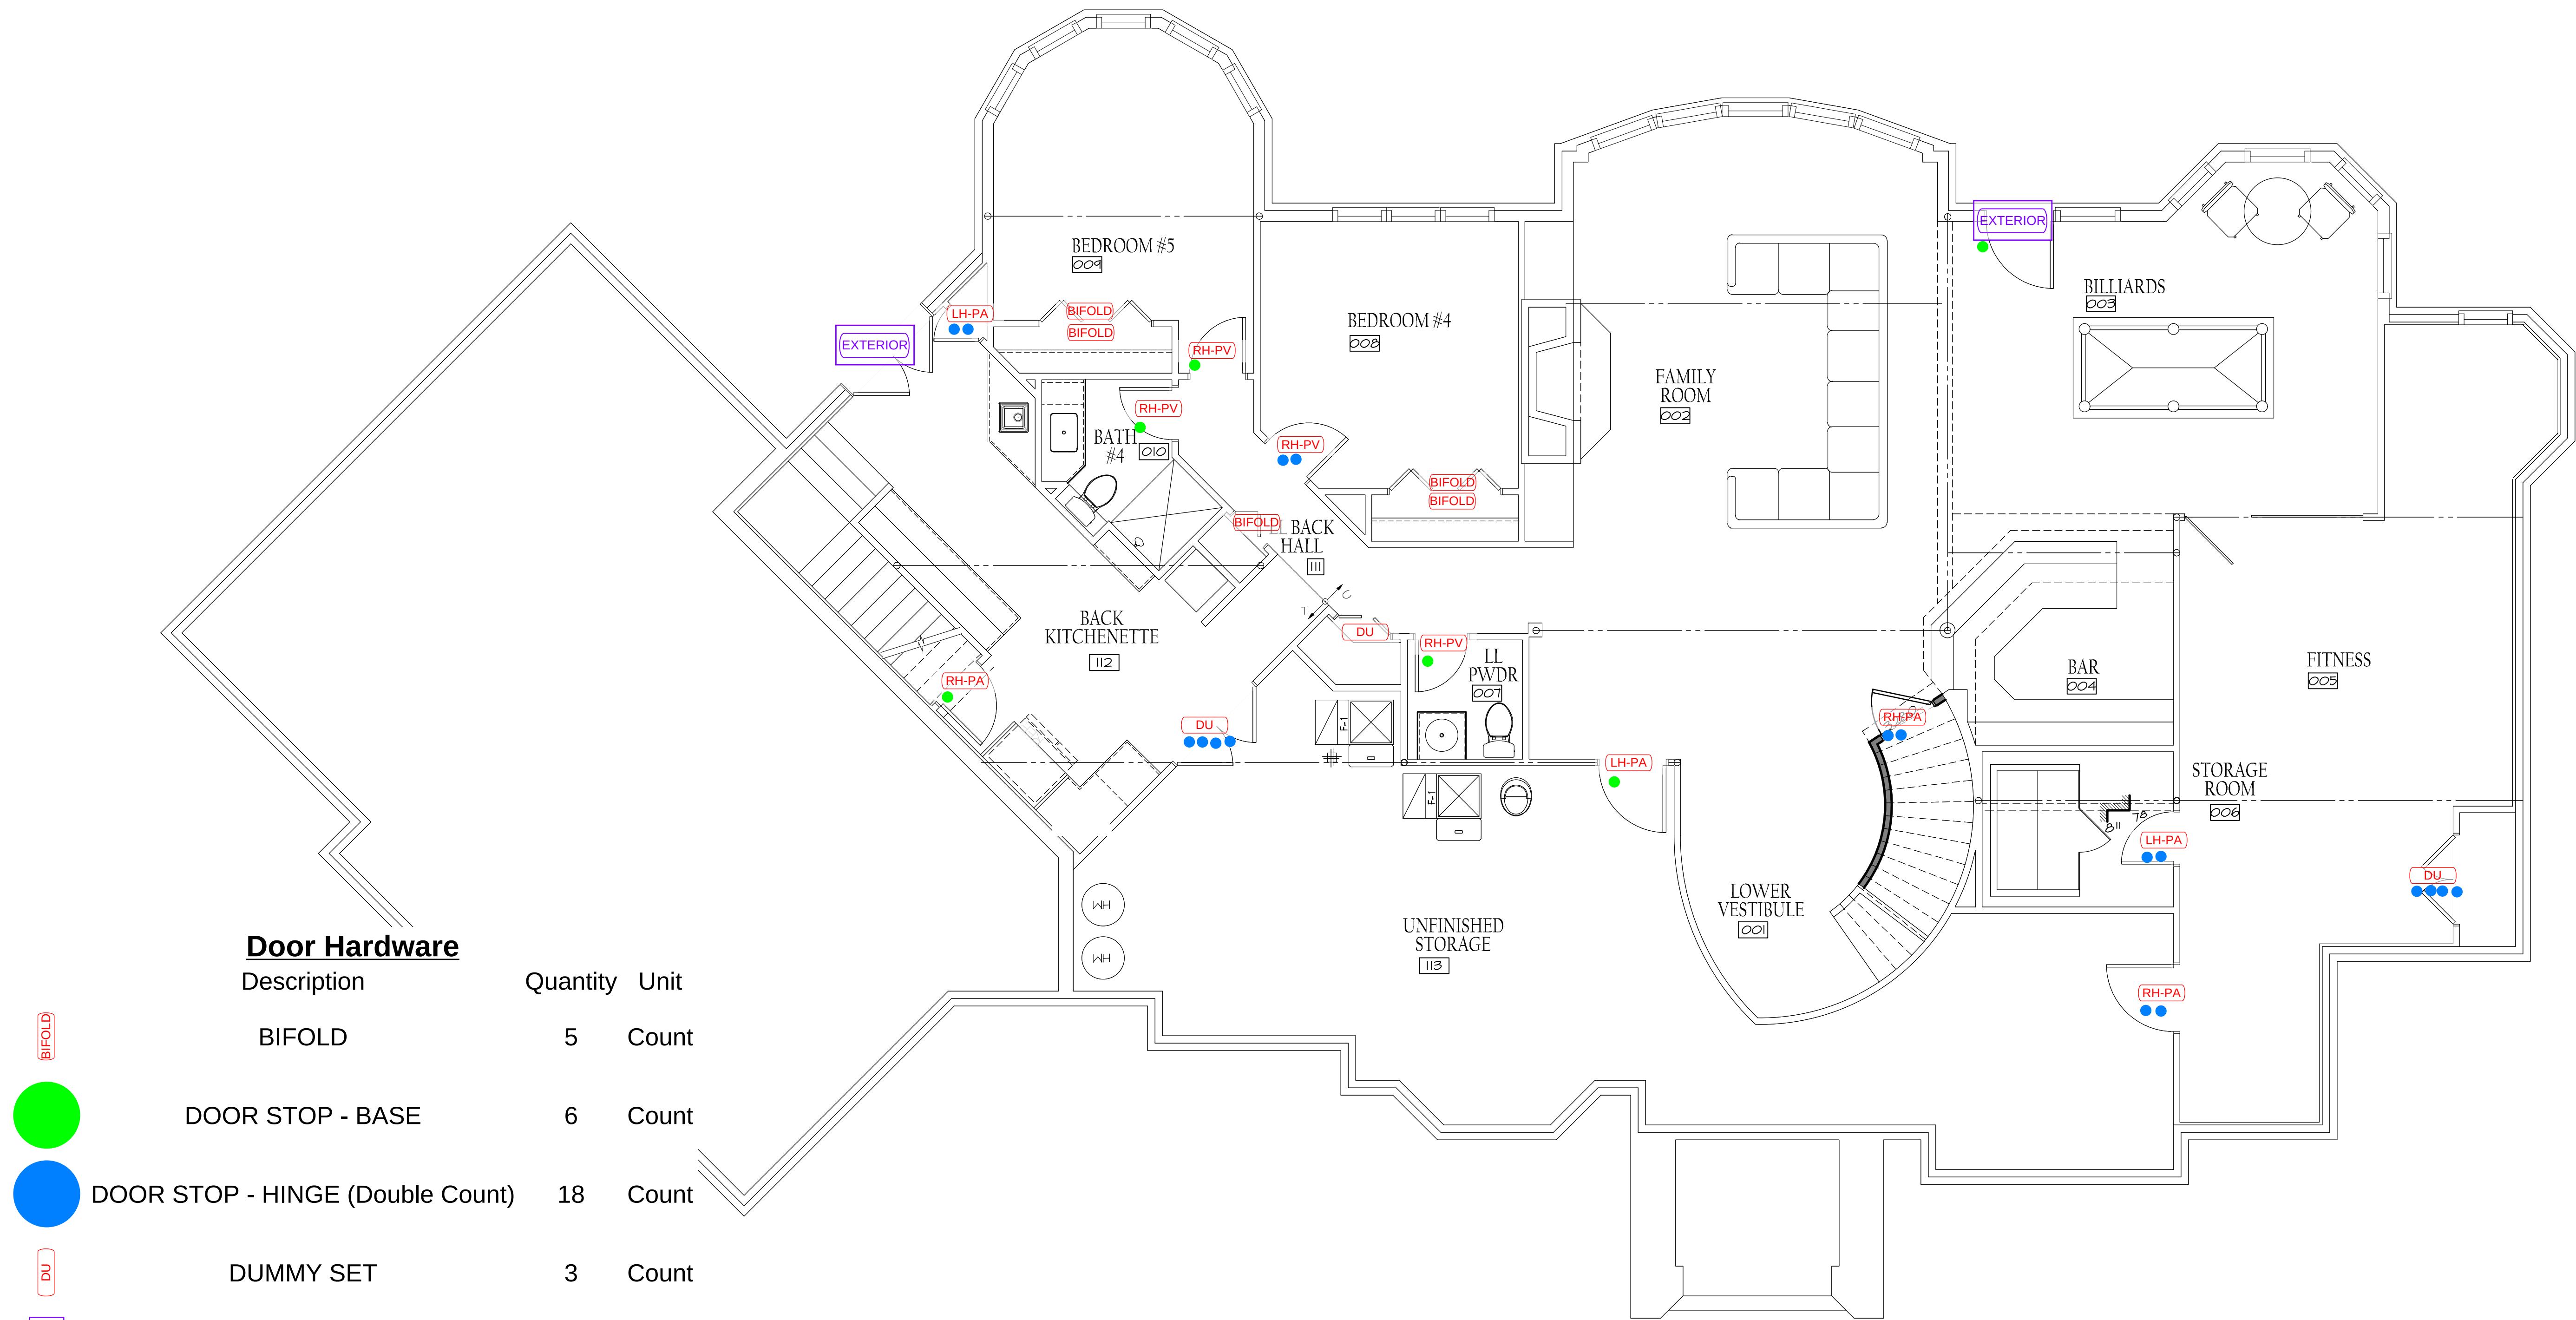

Door Hardware			
Description	Quantity	Unit	
BIFOLD	5	Count	
DOOR STOP - BASE	6	Count	
DOOR STOP - HINGE (Double Count)	18	Count	
DUMMY SET	3	Count	
EXTERIOR	2	Count	
LH-PASSAGE	3	Count	
RH-PASSAGE	3	Count	
RH-PRIVATE	4	Count	

WOOD
RESIDENCE
3435 N 140TH CIRCLE, OMAHA, NE 68164


MCNEIL
COMPANY
4666 South 132nd Street
Omaha, NE 68137
402-333-1462
mcneilcompany.com

PLAN DATE 09/12/2025	
REV.	DATE
BID	11/12/25




JOB NUMBER
252513
DESCRIPTION
LOWER LEVEL FINISH
PLAN SHEET
F1.01

© COPYRIGHT
MCNEIL COMPANY
THESE PLANS ARE SPECIFICALLY
DESIGNED FOR CONSTRUCTION BY
MCNEIL COMPANY AND ARE
INTENDED FOR NO OTHER PURPOSE.
DUPLICATION OF THESE PLANS IN
PART OR WHOLE WITHOUT WRITTEN
CONSENT FROM MCNEIL COMPANY
IS PROHIBITED.

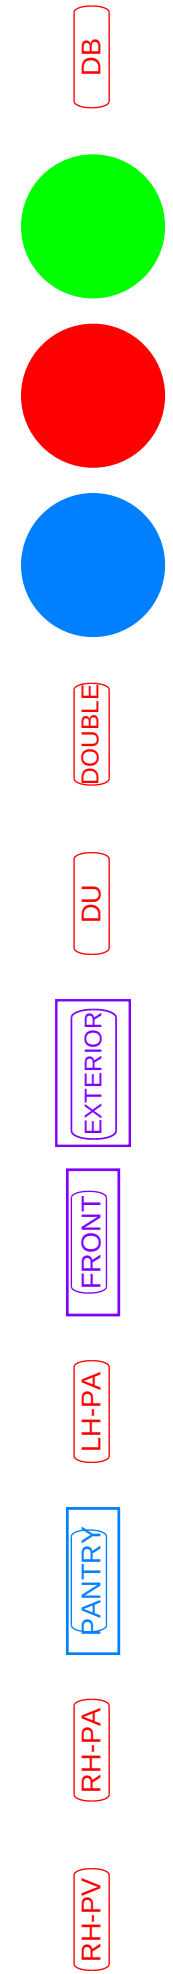

Door Hardware

Description	Quantity	Unit
DEADBOLT	1	Count
DOOR STOP - BASE	7	Count
DOOR STOP - FLOOR	2	Count
DOOR STOP - HINGE (Double Count)	22	Count
DOUBLE	1	Count
DUMMY SET	4	Count
EXTERIOR	1	Count
FRONT DOOR	1	Count
LH-PASSAGE	2	Count
PANTRY	1	Count
RH-PASSAGE	4	Count
RH-PRIVATE	3	Count

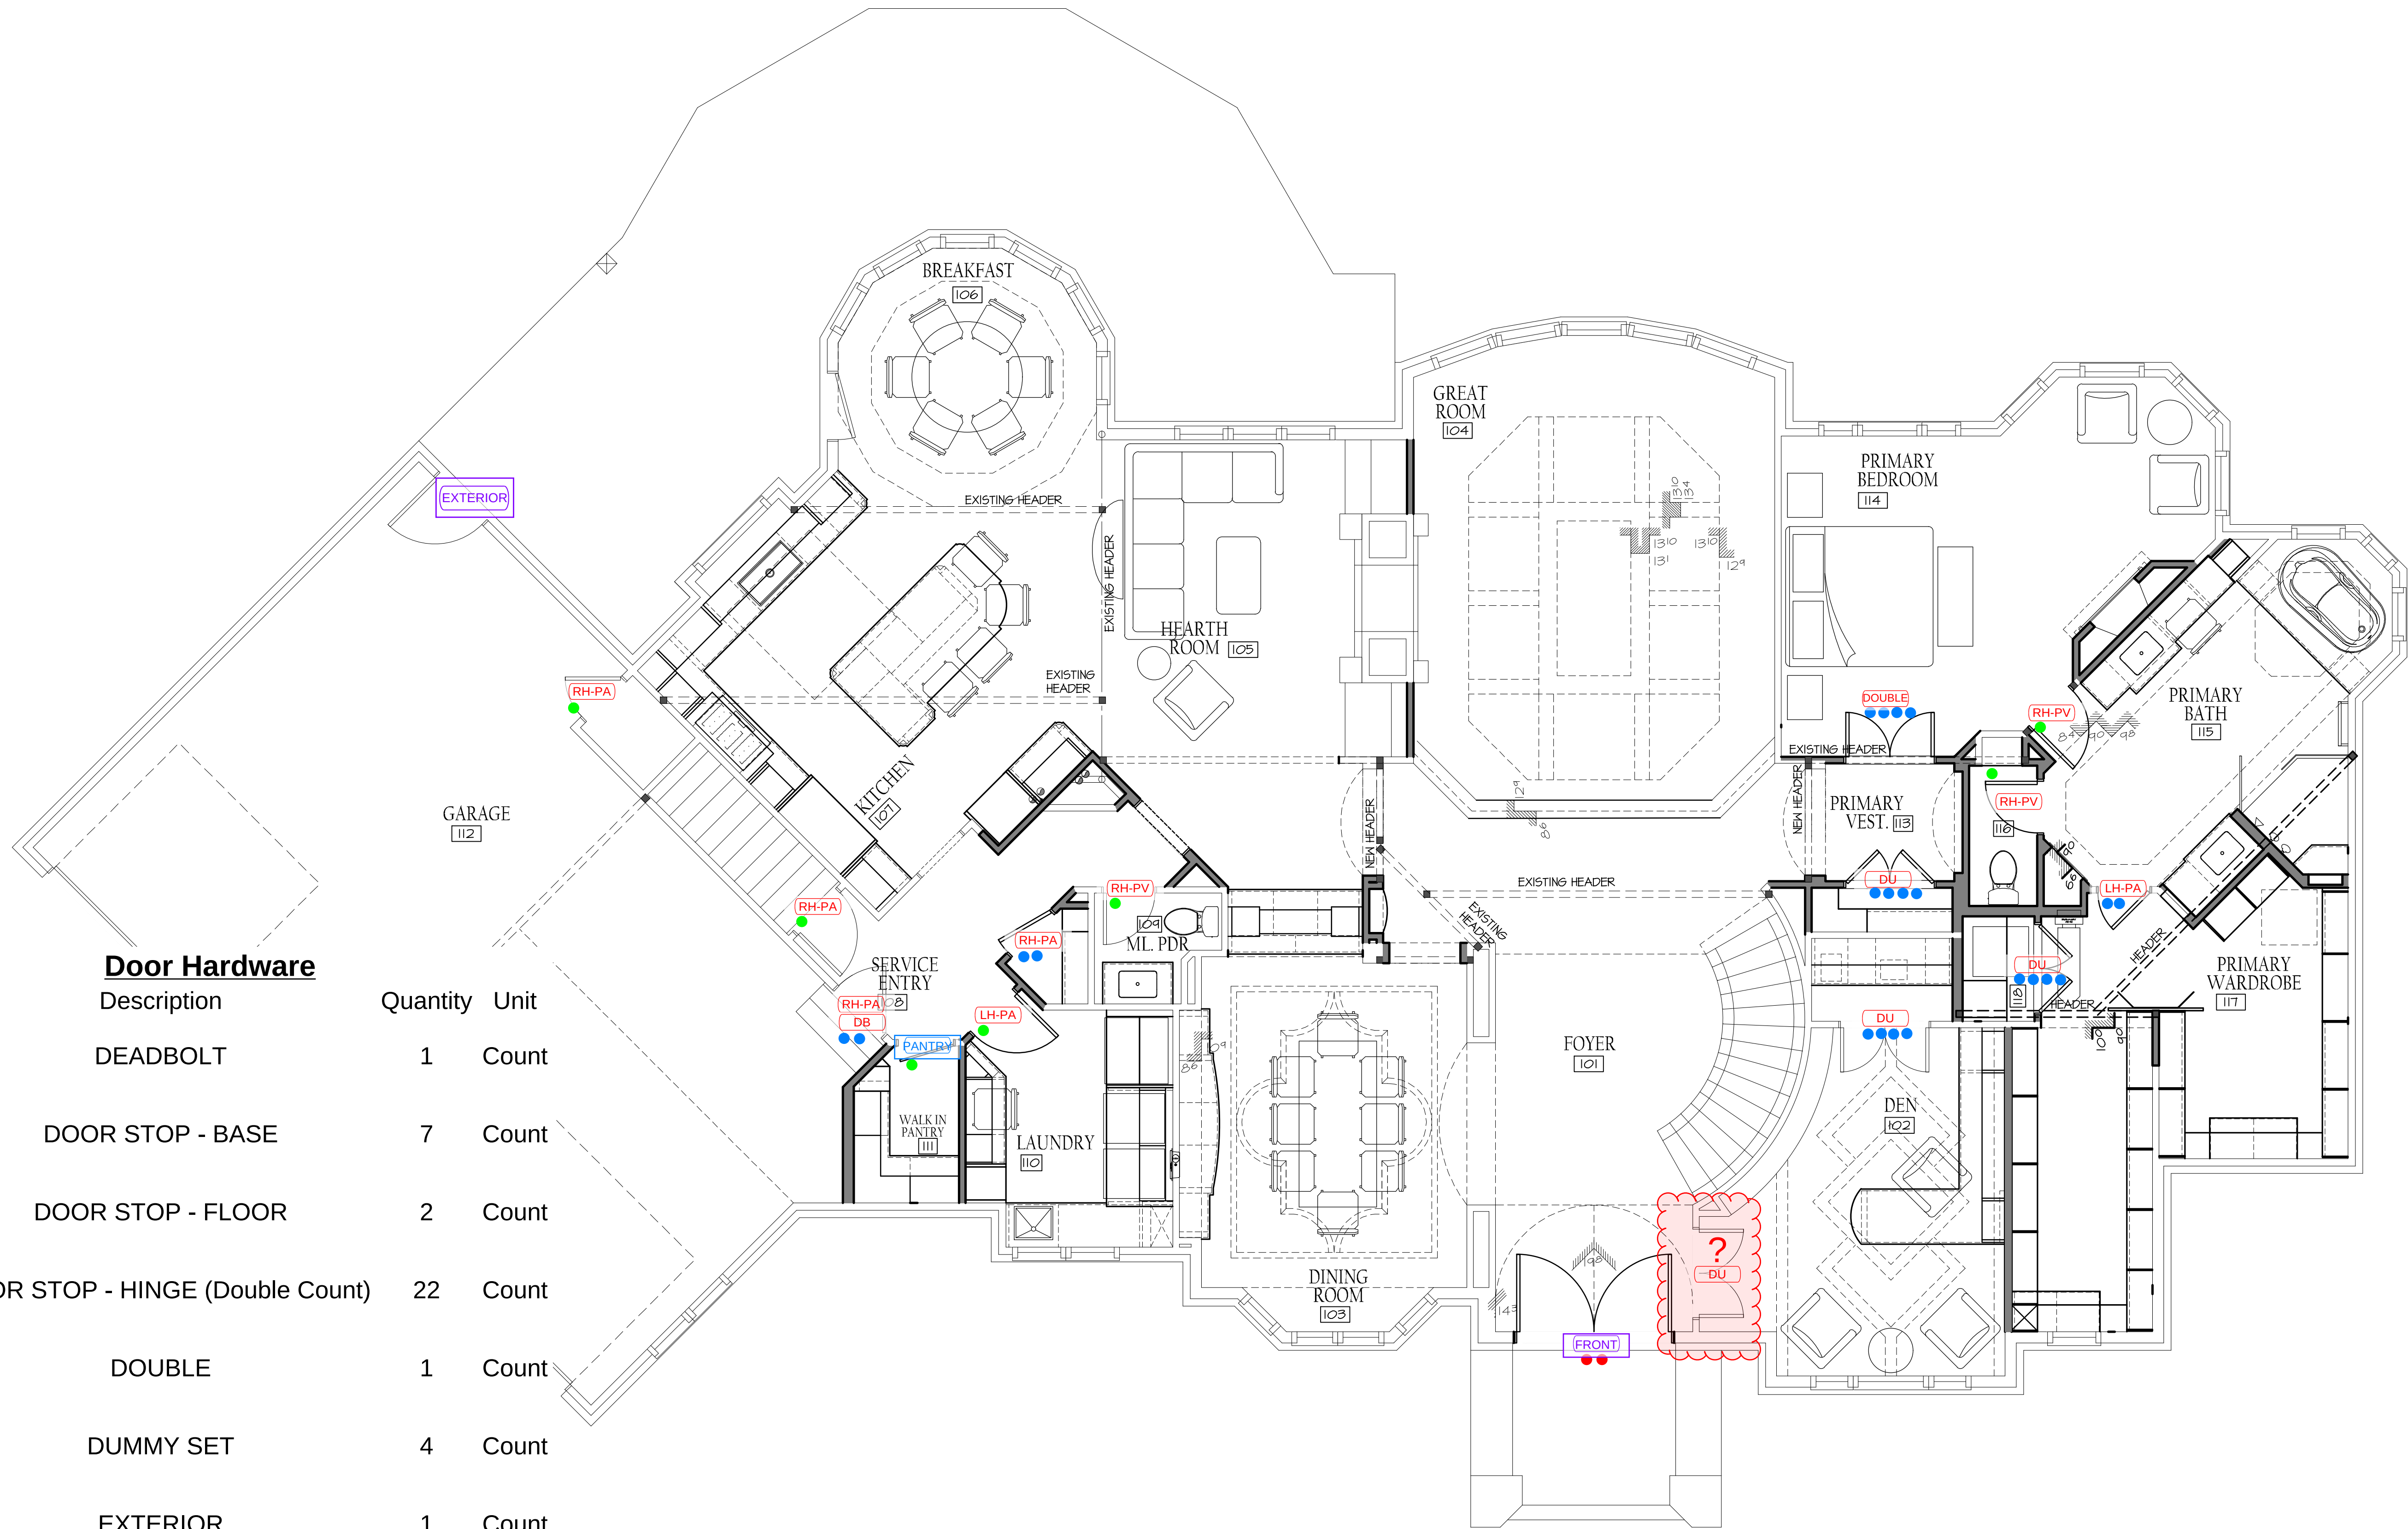

McNEIL COMPANY
4666 South 132nd Street
Omaha, NE 68137
402-333-1462
mcneilcompany.com

PLAN DATE 09/12/2025	
REV.	DATE
BID	11/12/25




JOB NUMBER 252513
DESCRIPTION MAIN LEVEL FINISH
PLAN SHEET F1.02

© COPYRIGHT
MCNEIL COMPANY
THESE PLANS ARE SPECIFICALLY
DESIGNED FOR CONSTRUCTION BY
MCNEIL COMPANY AND ARE
INTENDED FOR NO OTHER PURPOSE.
DUPLICATION OF THESE PLANS IN
PART OR WHOLE WITHOUT WRITTEN
CONSENT FROM MCNEIL COMPANY
IS PROHIBITED.

WOOD
RESIDENCE
3435 N 140TH CIRCLE, OMAHA, NE 68164

Door Hardware			
Description			
	DOOR STOP - BASE	9	Count
	DOOR STOP - HINGE (Double Count)	6	Count
	LH-PASSAGE	4	Count
	LH-PRIVATE	2	Count
	RH-PASSAGE	3	Count
	RH-PRIVATE	3	Count

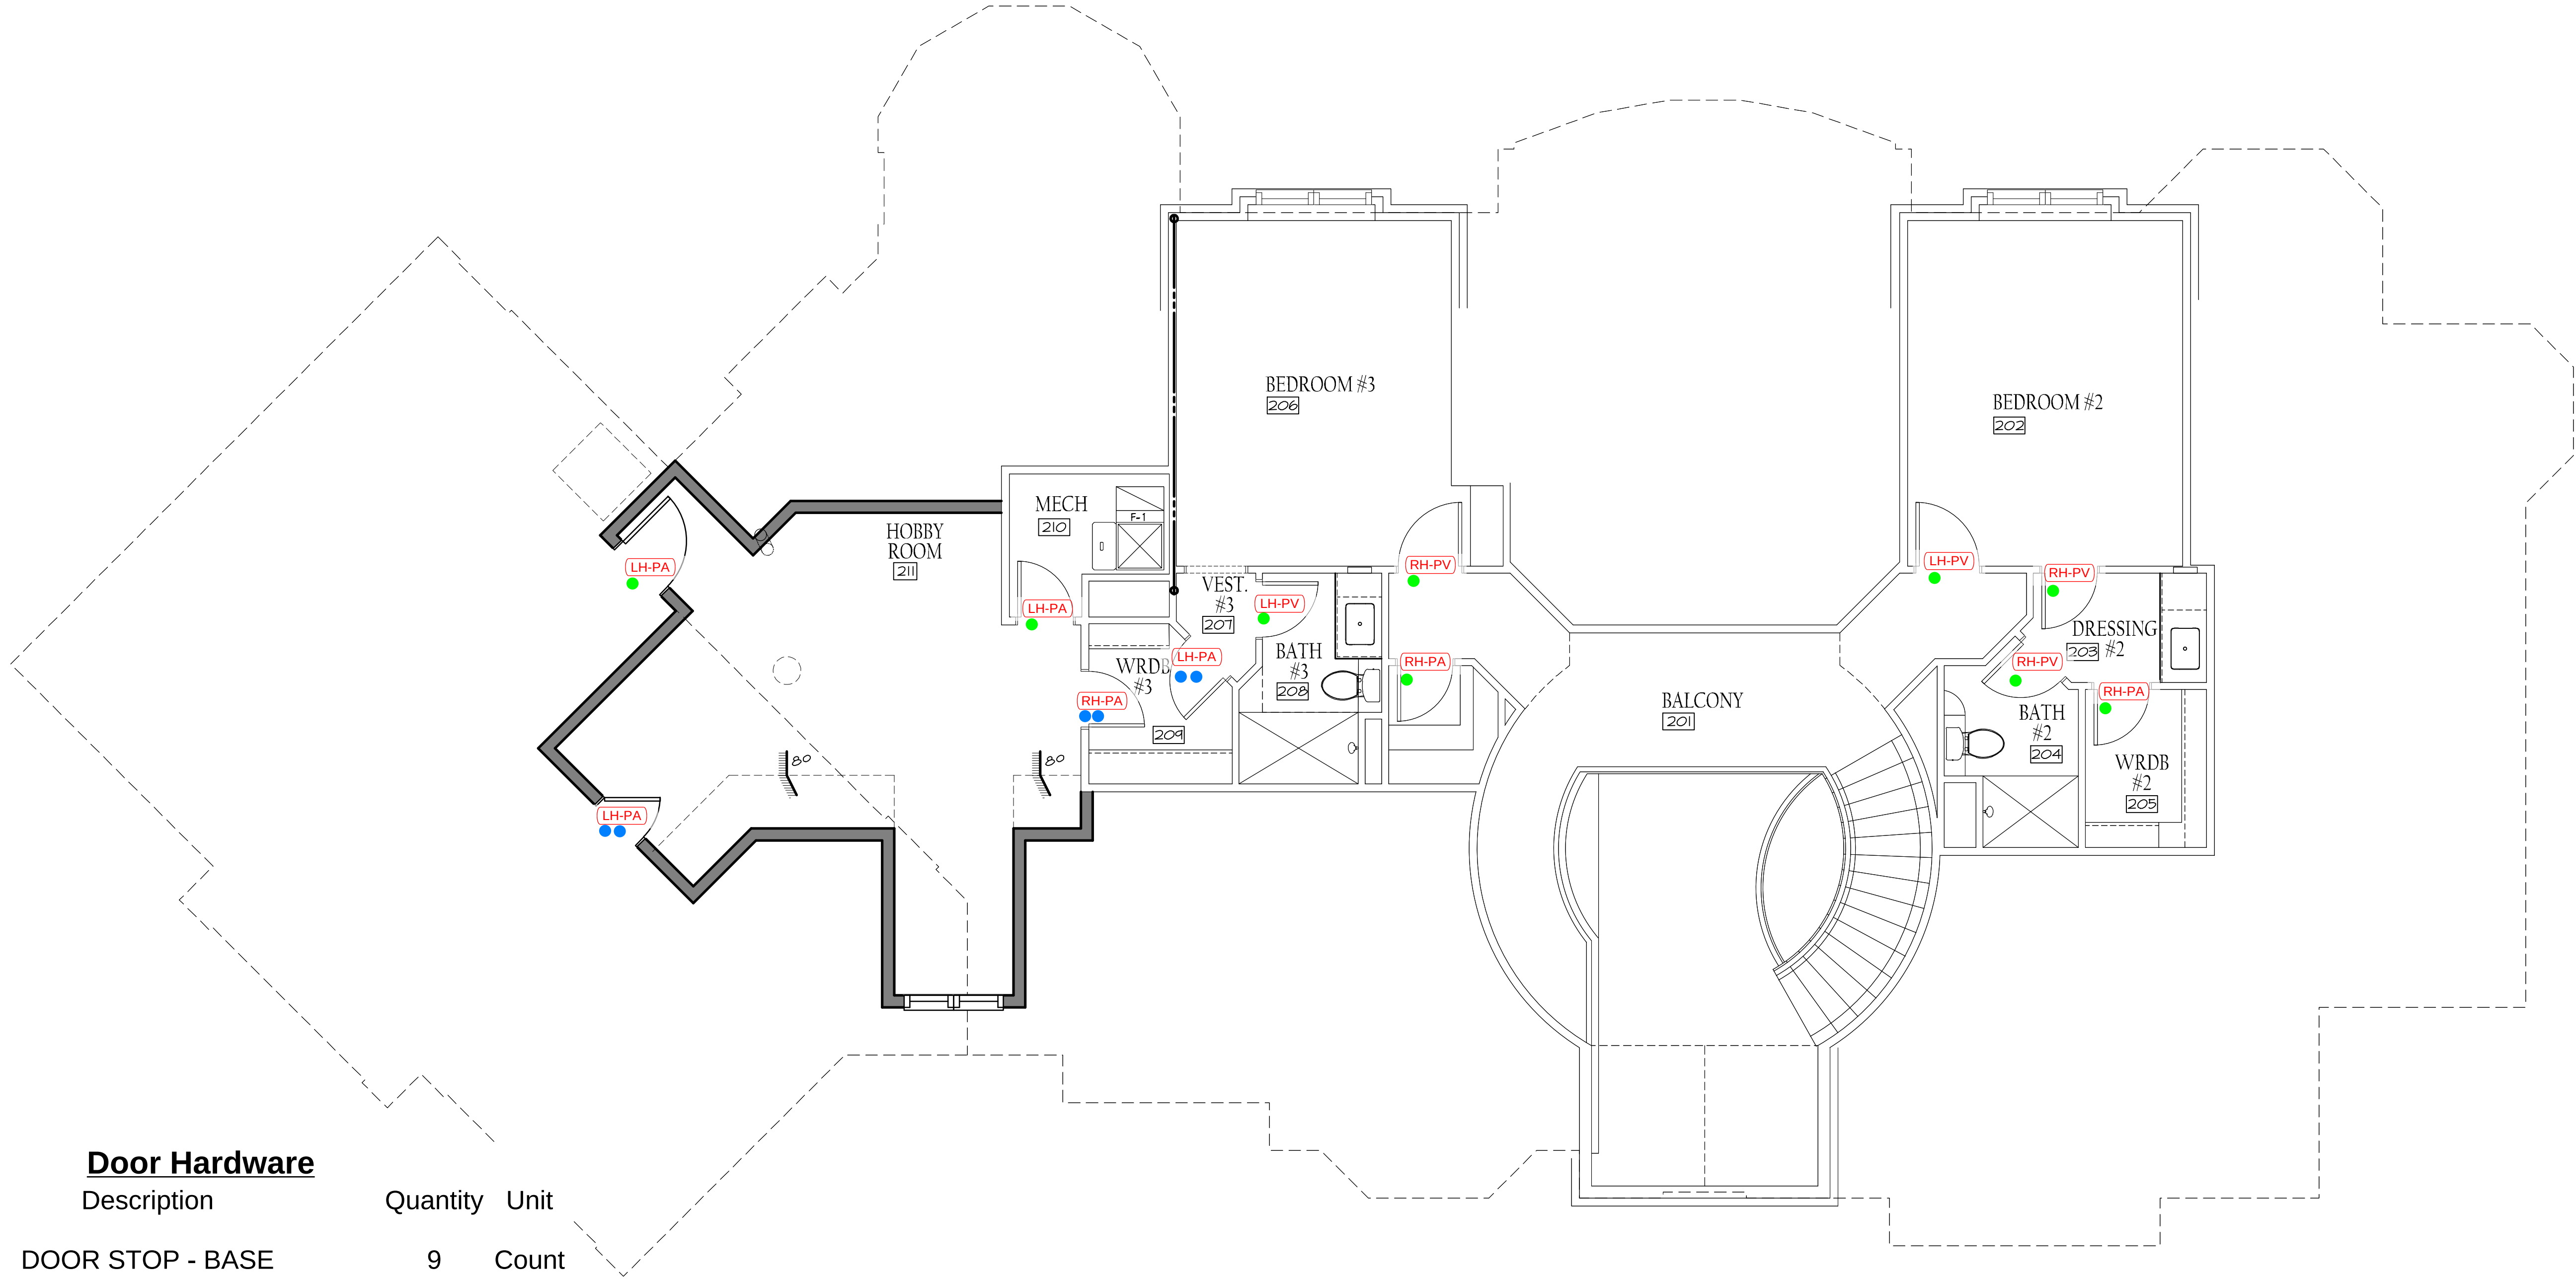

McNEIL COMPANY
4666 South 132nd Street
Omaha, NE 68137
402-333-1462
mcneilcompany.com

PLAN DATE	
09/12/2025	
REV.	DATE
BID	11/12/25



JOB NUMBER
252513
DESCRIPTION
SECOND LEVEL FINISH
PLAN SHEET
F1.03

© COPYRIGHT
MCNEIL COMPANY
THESE PLANS ARE SPECIFICALLY
DESIGNED FOR CONSTRUCTION BY
MCNEIL COMPANY AND ARE
INTENDED FOR NO OTHER PURPOSE.
DUPLICATION OF THESE PLANS IN
PART OR WHOLE WITHOUT WRITTEN
CONSENT FROM MCNEIL COMPANY
IS PROHIBITED.

WOOD
RESIDENCE
3435 N 140TH CIRCLE, OMAHA, NE 68164