

DECORATIVE LIGHTING TAKEOFF

SWITCHES & CONTROLS

SWITCH (SINGLE POLE)

SWITCH (THREE WAY)

SWITCH (FOUR WAY)

SWITCH (DIMMER)

SWITCH (JAMB)

SWITCH (MOTION)

FLOOR TO FLOOR CONNECTION

MOTION SENSOR

SECURITY KEYPAD

ZONE CONTROL SYSTEM

MSDE

ELECTRICAL PANEL

RECEPTACLES

110V DUPLEX OUTLET

110V DUPLEX OUTLET (UNDERCOUNTER)

110V DUPLEX OUTLET (GROUND FAULT INTERRUPTER)

110V DUPLEX OUTLET GFI AND WATERPROOF

110V DUPLEX OUTLET (BOTTOM SWITCHED)

110V QUADPLEX OUTLET

220V DUPLEX OUTLET UNDERCOUNTER PLUG MOULD

110V DUPLEX OUTLET (FLOOR MOUNTED)

110V DUPLEX OUTLET (CEILING MOUNTED)

USB/DUPLEX CHARGING STATION

PHONE JACK

DATA/CABLE CONTROL KEYPAD

THERMOSTAT CONTROL

SMOKE DETECTOR

CARBON MONOXIDE DETECTOR

SMOKE/CARBON MONOXIDE DETECTOR

TV LOCATION

DATA FULL LOCATION (CONDUIT TO ABOVE CEILING)

LIGHTING FIXTURES

SURFACE LIGHT FIXTURE

SURFACE LIGHT FIXTURE

RECESSED CAN LIGHT

RECESSED SLOPED CAN LIGHT

RECESSED EYE CAN LIGHT

RECESSED SLOPED EYE CAN LIGHT

RECESSED PUK LIGHT

WELL LIGHT

UNDERCOUNTER LIGHT

INDIRECT LIGHTING

WALL MOUNTED LIGHT FIXTURE

EXHAUST FAN

FAN/LIGHT COMBO

FLOOD LIGHT

SOLATUBE W/ RIGID TUNNEL

TREAD LIGHT

TRACK LIGHTING

SURFACE MOUNT LINEAR FIXTURE

2X2 RECESSED MOUNT LINEAR FIXTURE

2X4 RECESSED MOUNT LINEAR FIXTURE

SURFACE MOUNT LINEAR LED FIXTURE

EMERGENCY

STROBE ONLY

HORN STROBE

EMERGENCY LIGHTING

EXIT LIGHTING

FIRE HORN

MINI HORN

MAGNETIC DOOR HOLDER


EXIT SIGNAGE

MISCELLANEOUS

CEILING FAN/LIGHT COMBO

CEILING FAN ONLY

- NOTES:
- ALL SMOKE DETECTORS SHALL BE HARD WIRED AND INTERCONNECTED.
 - PRIOR TO ROUGH-IN ELECTRICAL CONTRACTOR SHALL BE REQUIRED TO SUBMIT ALL ELECTRICAL DEVICES TO BUILDER FOR APPROVAL.
 - ALL HEIGHT CALL-OUTS TO TOP OF OUTLET UNLESS NOTED OTHERWISE.
 - ALL LAUNDRY, BATHROOM COUNTER, AND KITCHEN OUTLETS TO BE GFI PROTECTED.
 - ALL ELECTRICAL BOXES MOUNTED IN RATED WALLS TO BE IN RATED BOXES.
 - LIGHT SWITCHES, OUTLETS, THERMOSTATS & OTHER ENVIRONMENTAL CONTROLS ARE LOCATED NO HIGHER THAN 48" & NO LOWER THAN 15" ABOVE THE FLOOR.
 - EXISTING ELECTRICAL TO BE UTILIZED WHERE APPLICABLE. VERIFY WITH PLAN AND CODE REQUIREMENTS.
 - SEE SECOND LEVEL FLOOR PLAN BATHS #2 & 3 AND ALTERNATE HOBBY FOR ELECTRICAL.
 - SEE LOWER LEVEL FLOOR PLAN FOR LL POWDER BATH, BATH #4, SAUNA ROOM AND ENCLOSED SPACE BELOW STAIR FOR ELECTRICAL.
 - OWNER REQUESTS ADEQUATE WI-FI THROUGHOUT HOME.

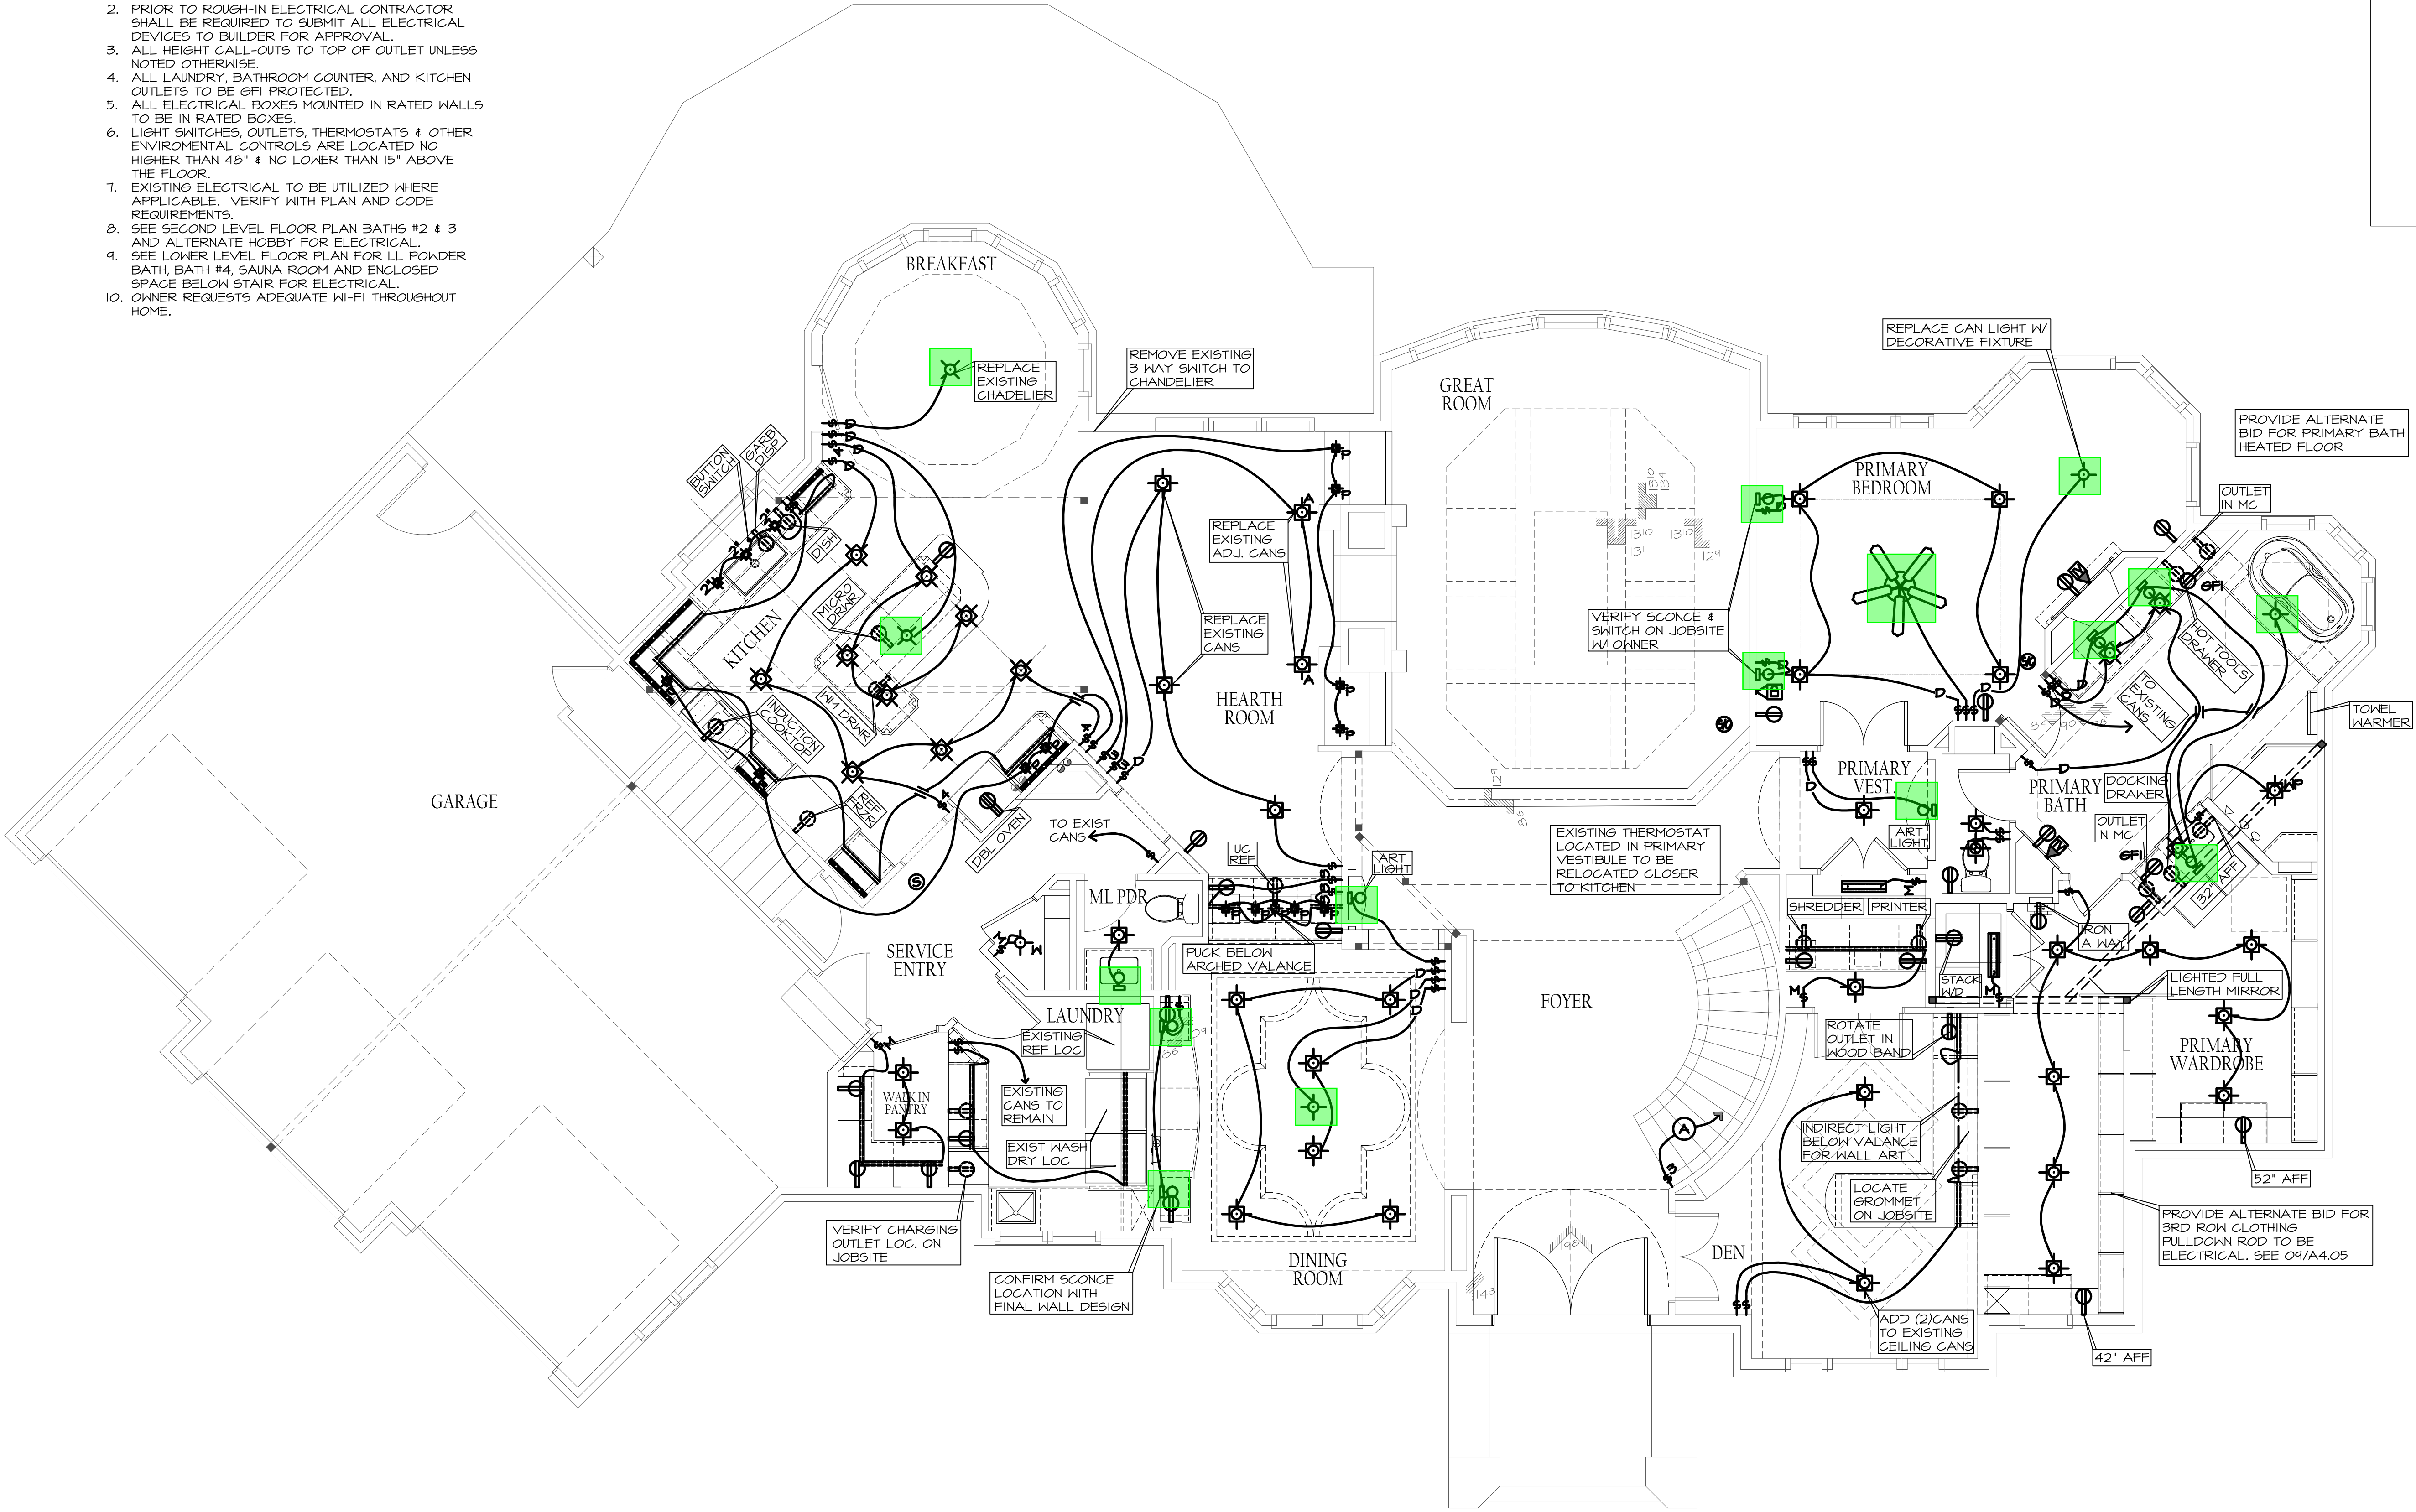

WOOD
RESIDENCE

3435 N 140TH CIRCLE, OMAHA, NE 68164

MCNEIL

COMPANY


4666 South 132nd Street
Omaha, NE 68137
402-333-1462
mcneilcompany.com

PLAN DATE	
09/12/2025	
REV.	DATE
BID	11/12/25



JOB NUMBER
252513
DESCRIPTION
MAIN LEVEL ELECTRICAL PLAN
PLAN SHEET
E1.02

© COPYRIGHT
MCNEIL COMPANY
THESE PLANS ARE SPECIFICALLY
DESIGNED FOR CONSTRUCTION BY
MCNEIL COMPANY AND ARE
INTENDED FOR NO OTHER PURPOSE.
DUPLICATION OF THESE PLANS IN
PART OR WHOLE WITHOUT WRITTEN
CONSENT FROM MCNEIL COMPANY
IS PROHIBITED.

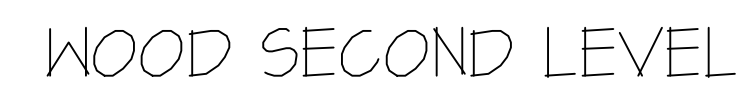

2
3
PLAN DATE 09/12/2025	
REV.	DATE
BID	11/12/25

PRELIMINARY
NOT FOR CONSTRUCTION

JOB NUMBER
252513
DESCRIPTION
SECOND LEVEL
PLAN SHEET

A1.03

© COPYRIGHT
MCNEIL COMPANY
THESE PLANS ARE SPECIFICALLY
DESIGNED FOR CONSTRUCTION BY
MCNEIL COMPANY AND ARE
INTENDED FOR NO OTHER PURPOSE
DUPLICATION OF THESE PLANS IN
PART OR WHOLE WITHOUT WRITTEN
CONSENT FROM MCNEIL COMPANY
IS PROHIBITED.