


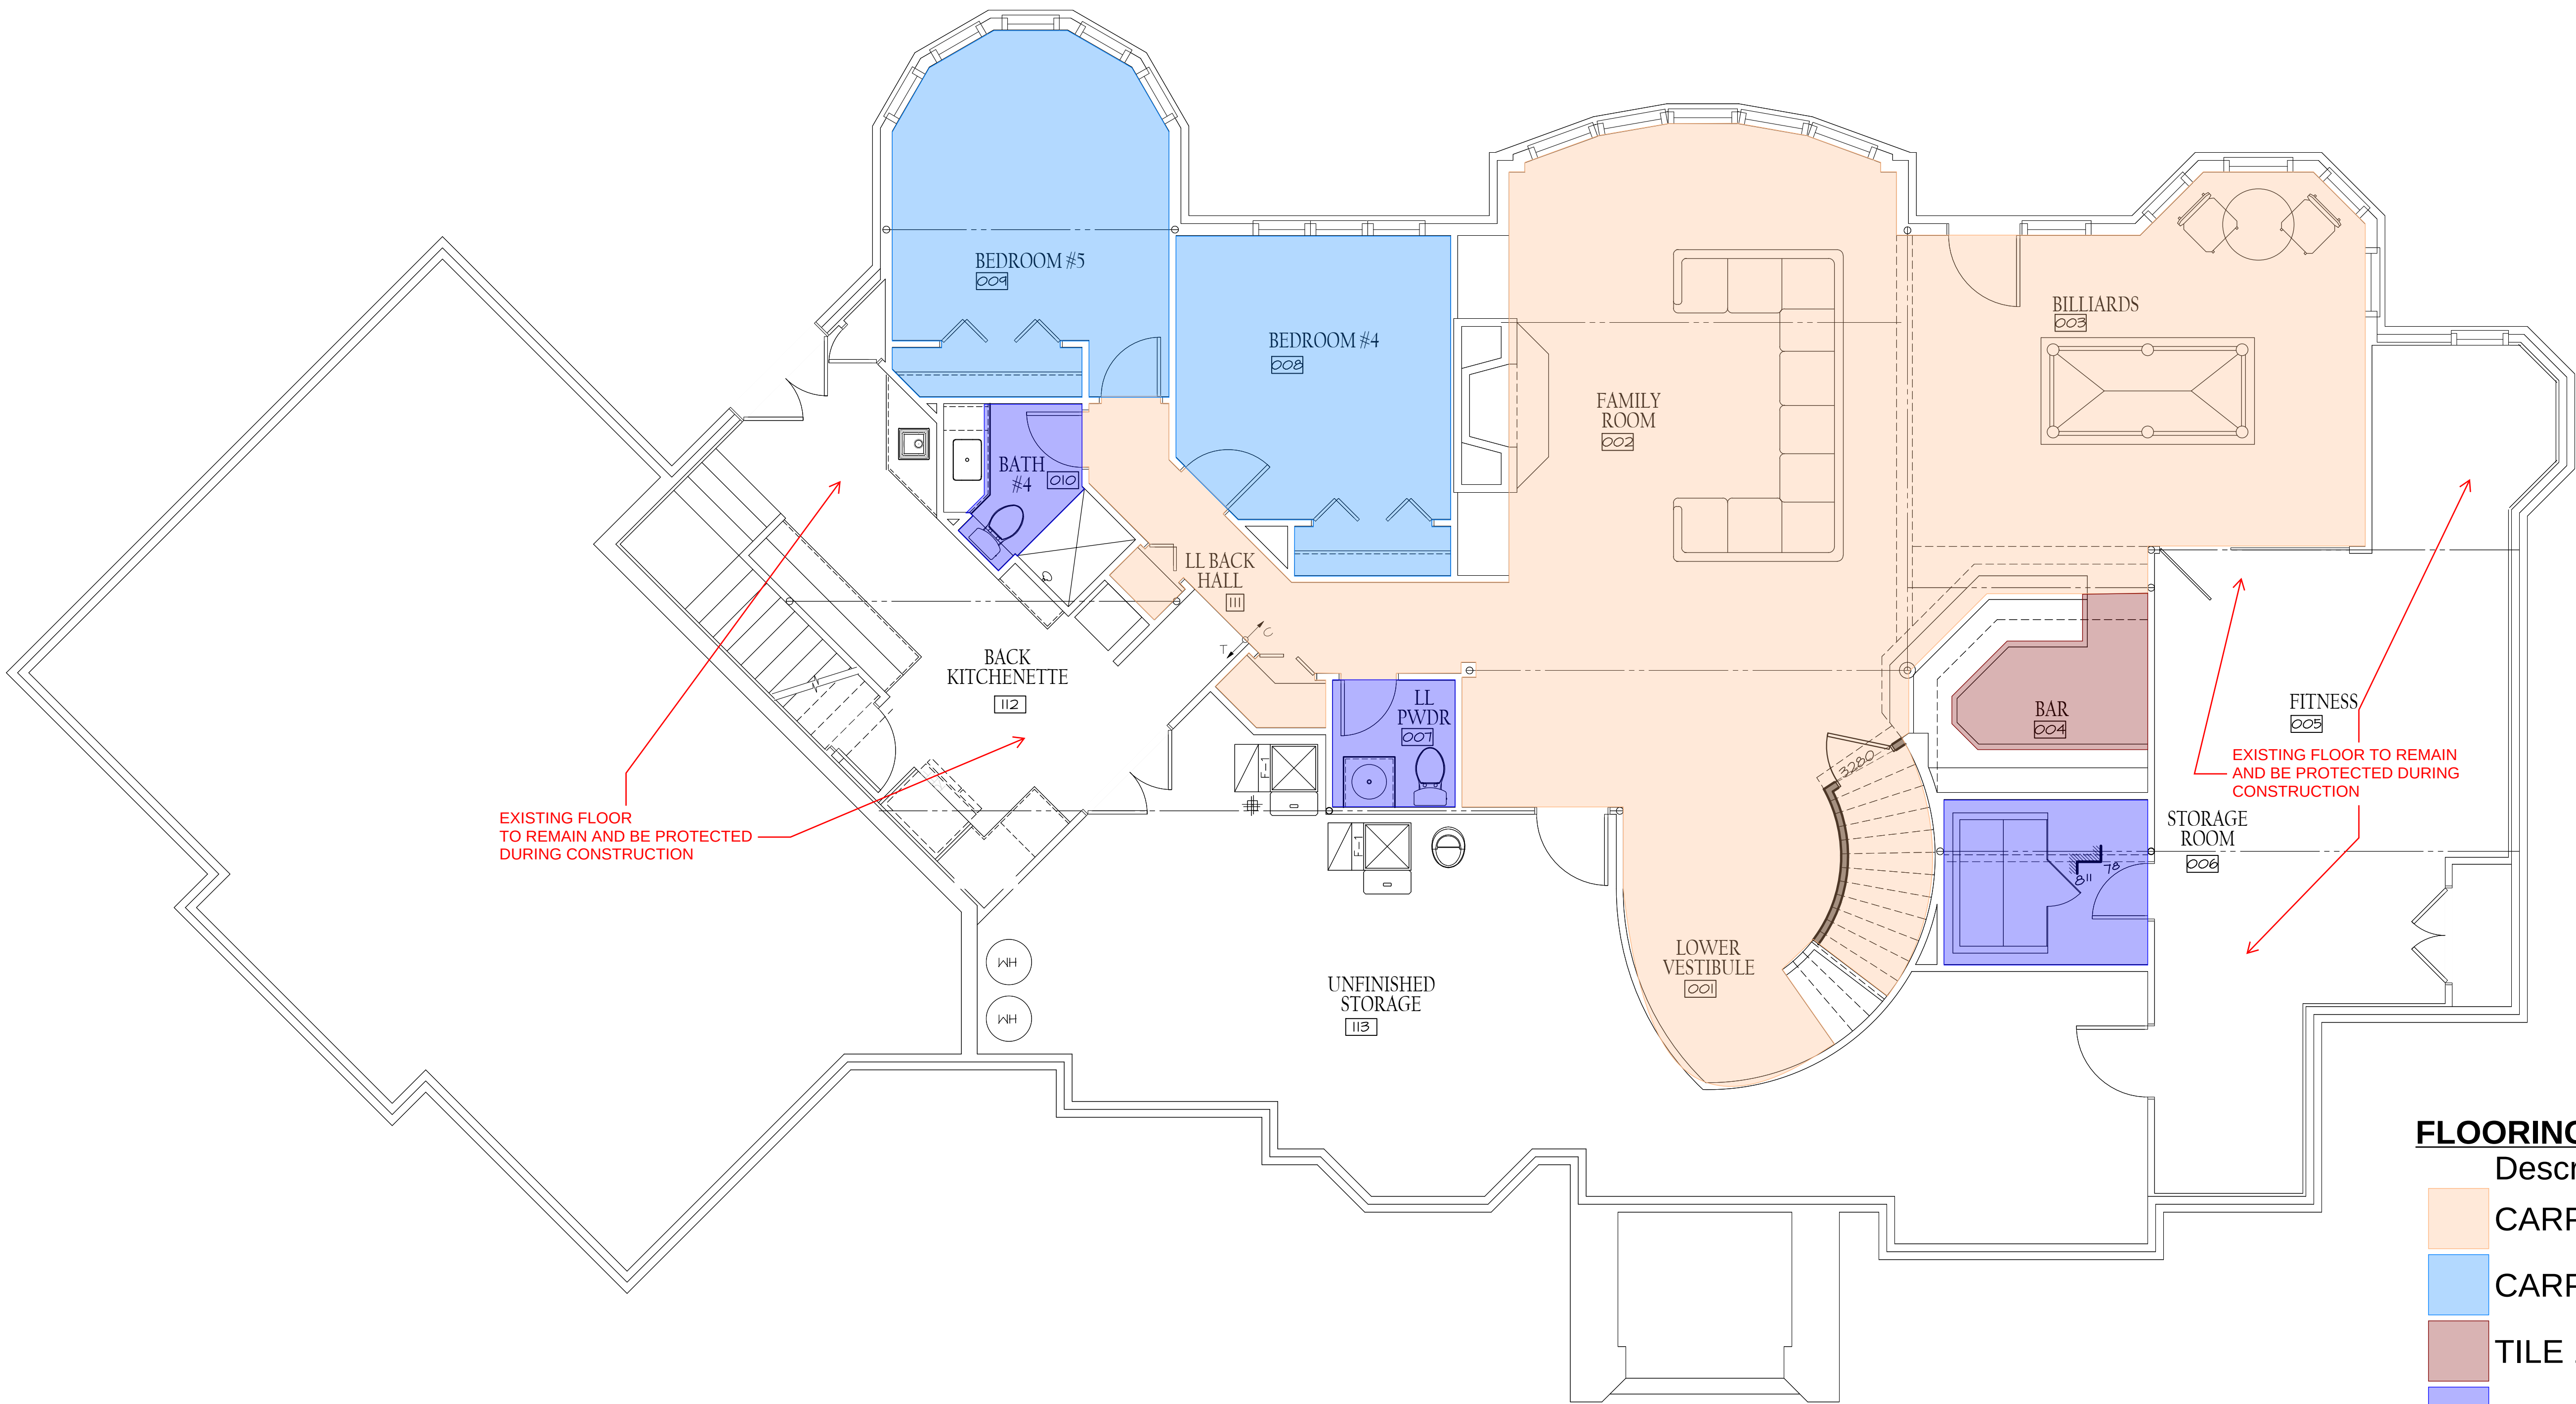

EXISTING FLOOR
TO REMAIN AND BE PROTECTED
DURING CONSTRUCTION

EXISTING FLOOR TO REMAIN
AND BE PROTECTED DURING
CONSTRUCTION

FLOORING MAP

Description

- CARPET 1
- CARPET 2
- TILE 1
- TILE 2

Wood Lower Level Flooring Map

Scale: 1/4" = 1'-0"

WOOD
RESIDENCE

3435 N 140TH CIRCLE, OMAHA, NE 68164


**MCNEIL
COMPANY**
4666 South 132nd Street
Omaha, NE 68137
402-333-1462
mcneilcompany.com

PLAN DATE 09/12/2025	
REV.	DATE
BID	11/12/25



JOB NUMBER 252513
DESCRIPTION LOWER LEVEL FINISH
PLAN SHEET F1.01

© COPYRIGHT
MCNEIL COMPANY
THESE PLANS ARE SPECIFICALLY
DESIGNED FOR CONSTRUCTION BY
MCNEIL COMPANY AND ARE
INTENDED FOR NO OTHER PURPOSE.
DUPLICATION OF THESE PLANS IN
PART OR WHOLE WITHOUT WRITTEN
CONSENT FROM MCNEIL COMPANY
IS PROHIBITED.

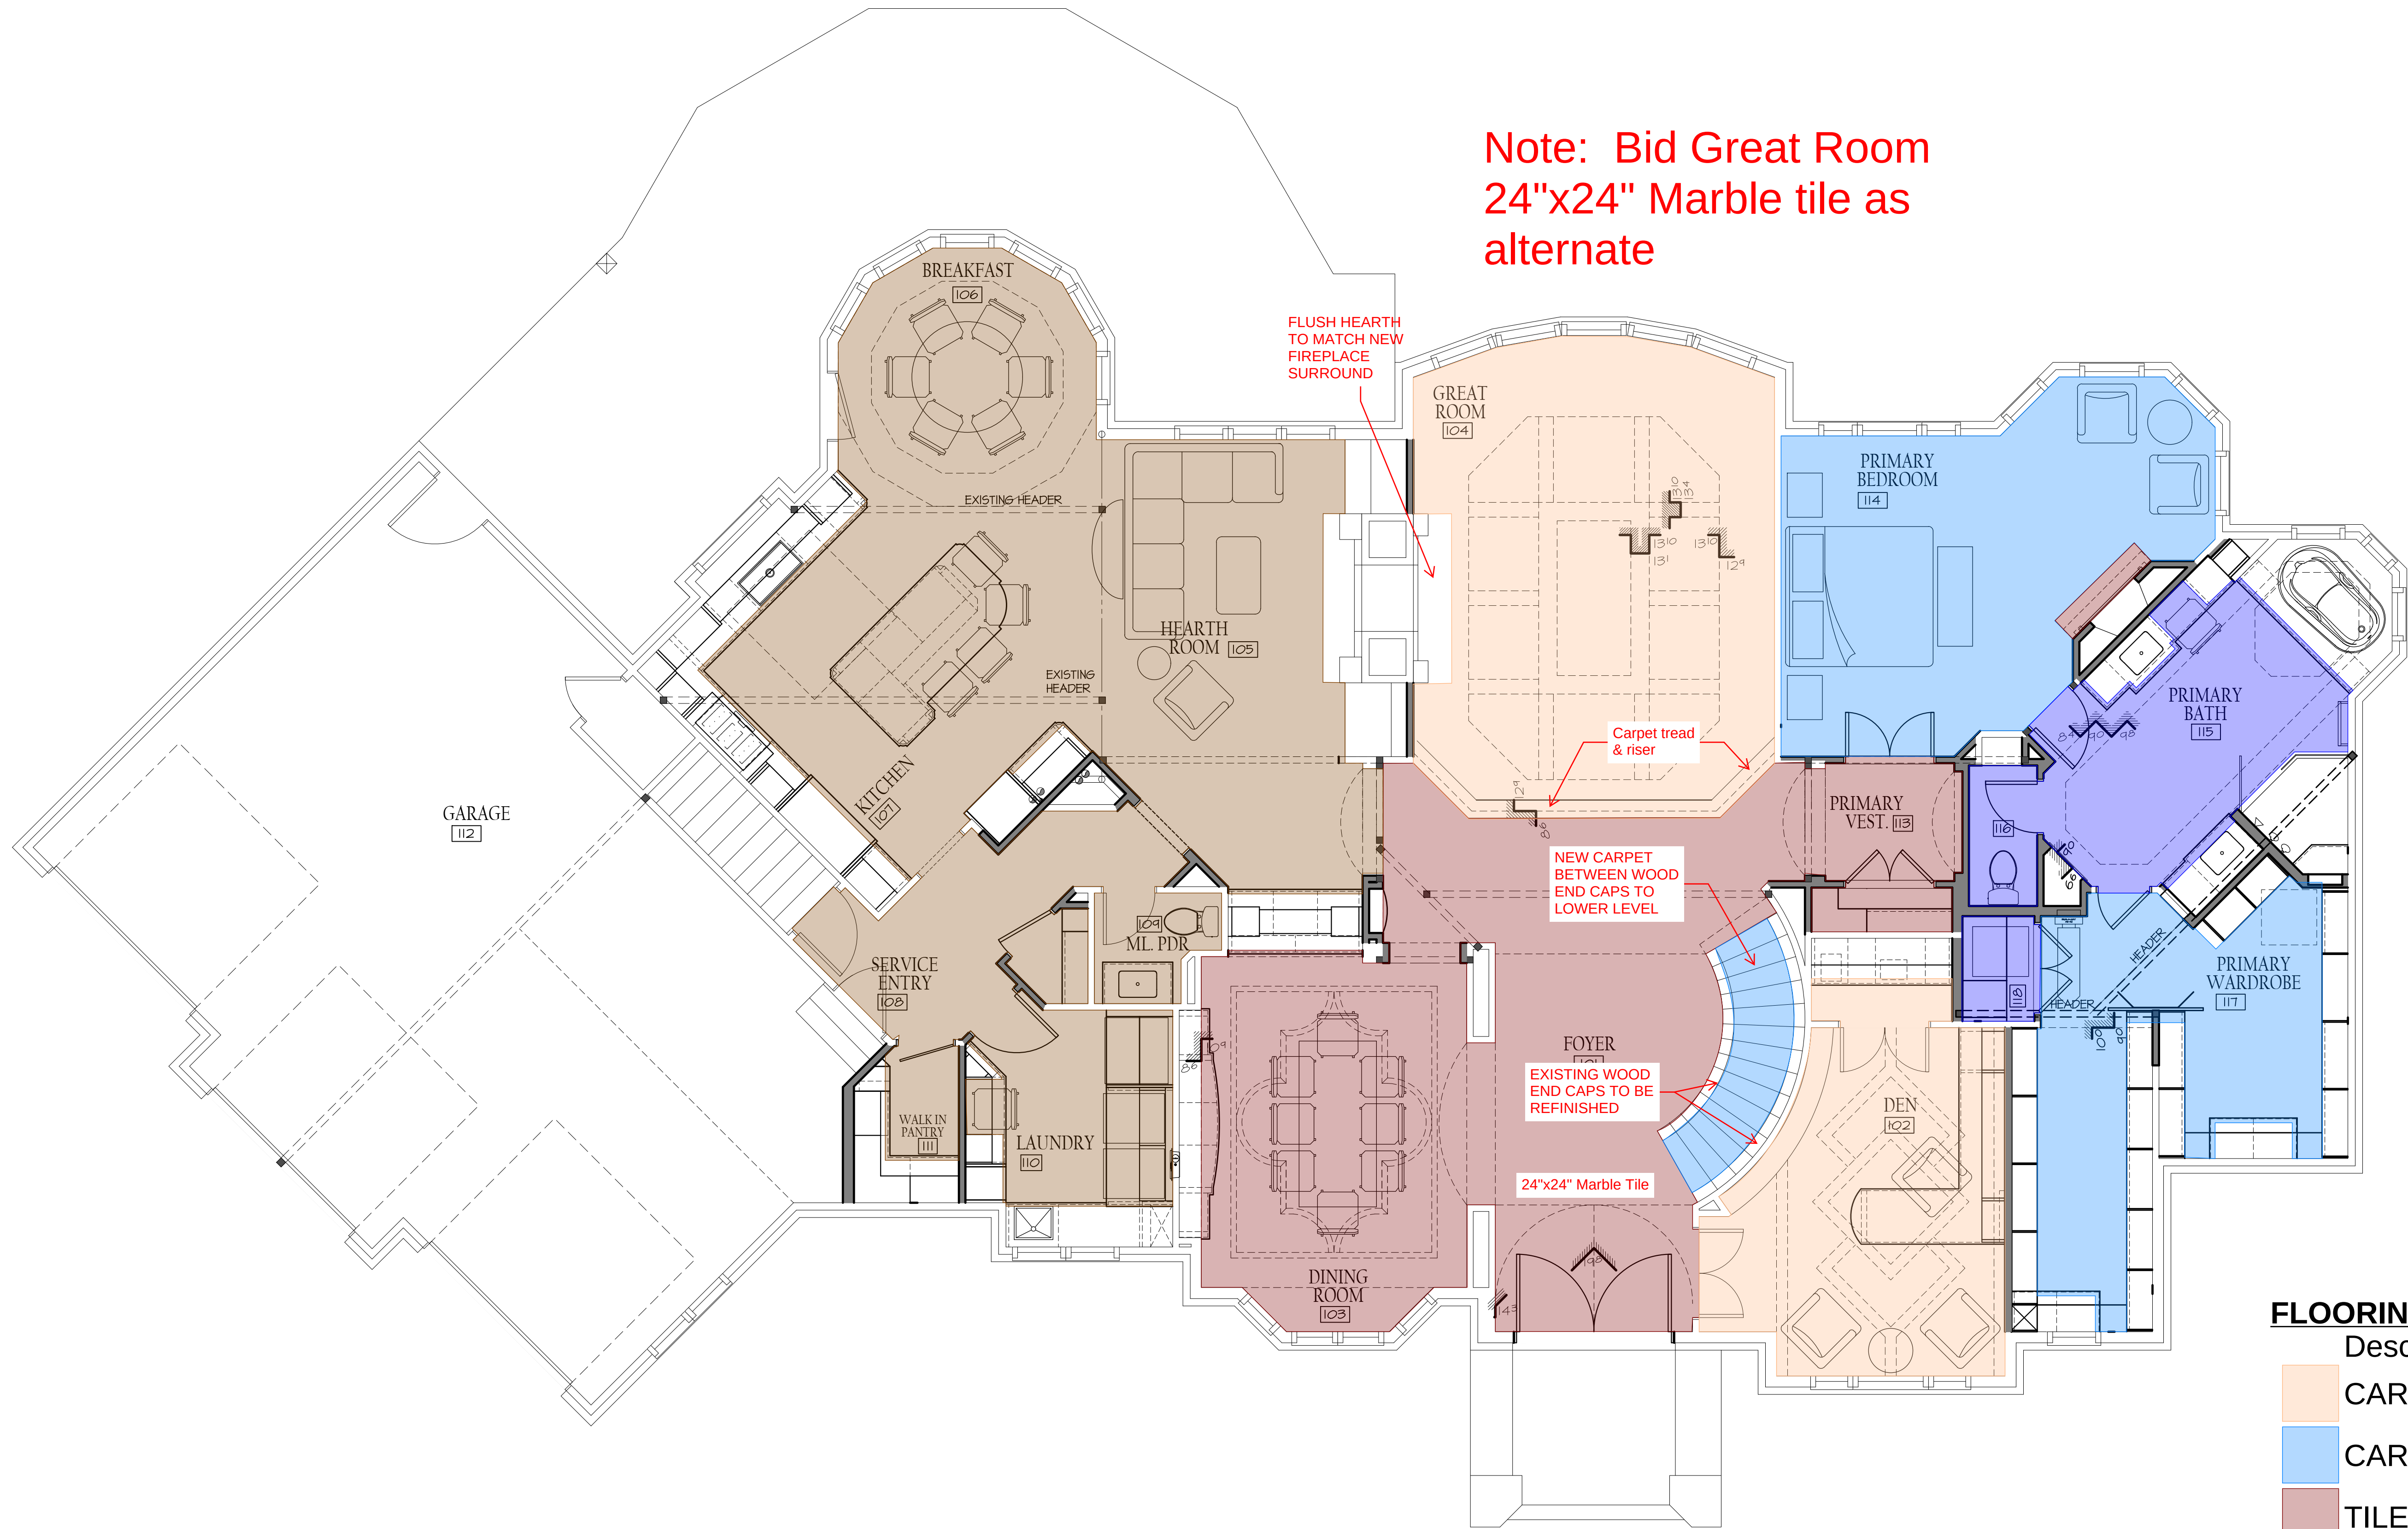

Note: Bid Great Room
24"x24" Marble tile as
alternate

FLOORING MAP

Description
CARPET 1
CARPET 2
TILE 1
TILE 2
WOOD 1

SPECIES: CHERRY

Wood Main Level Flooring Map

Scale: 1/4" = 1'-0"

WOOD
RESIDENCE
3435 N 140TH CIRCLE, OMAHA, NE 68164


MCNEIL COMPANY
4666 South 132nd Street
Omaha, NE 68137
402-333-1462
mcneilcompany.com

PLAN DATE 09/12/2025	
REV.	DATE
BID	11/12/25



JOB NUMBER 252513
DESCRIPTION MAIN LEVEL FINISH
PLAN SHEET F1.02

© COPYRIGHT
MCNEIL COMPANY
THESE PLANS ARE SPECIFICALLY
DESIGNED FOR CONSTRUCTION BY
MCNEIL COMPANY AND ARE
INTENDED FOR NO OTHER PURPOSE.
DUPLICATION OF THESE PLANS IN
PART OR WHOLE WITHOUT WRITTEN
CONSENT FROM MCNEIL COMPANY
IS PROHIBITED.

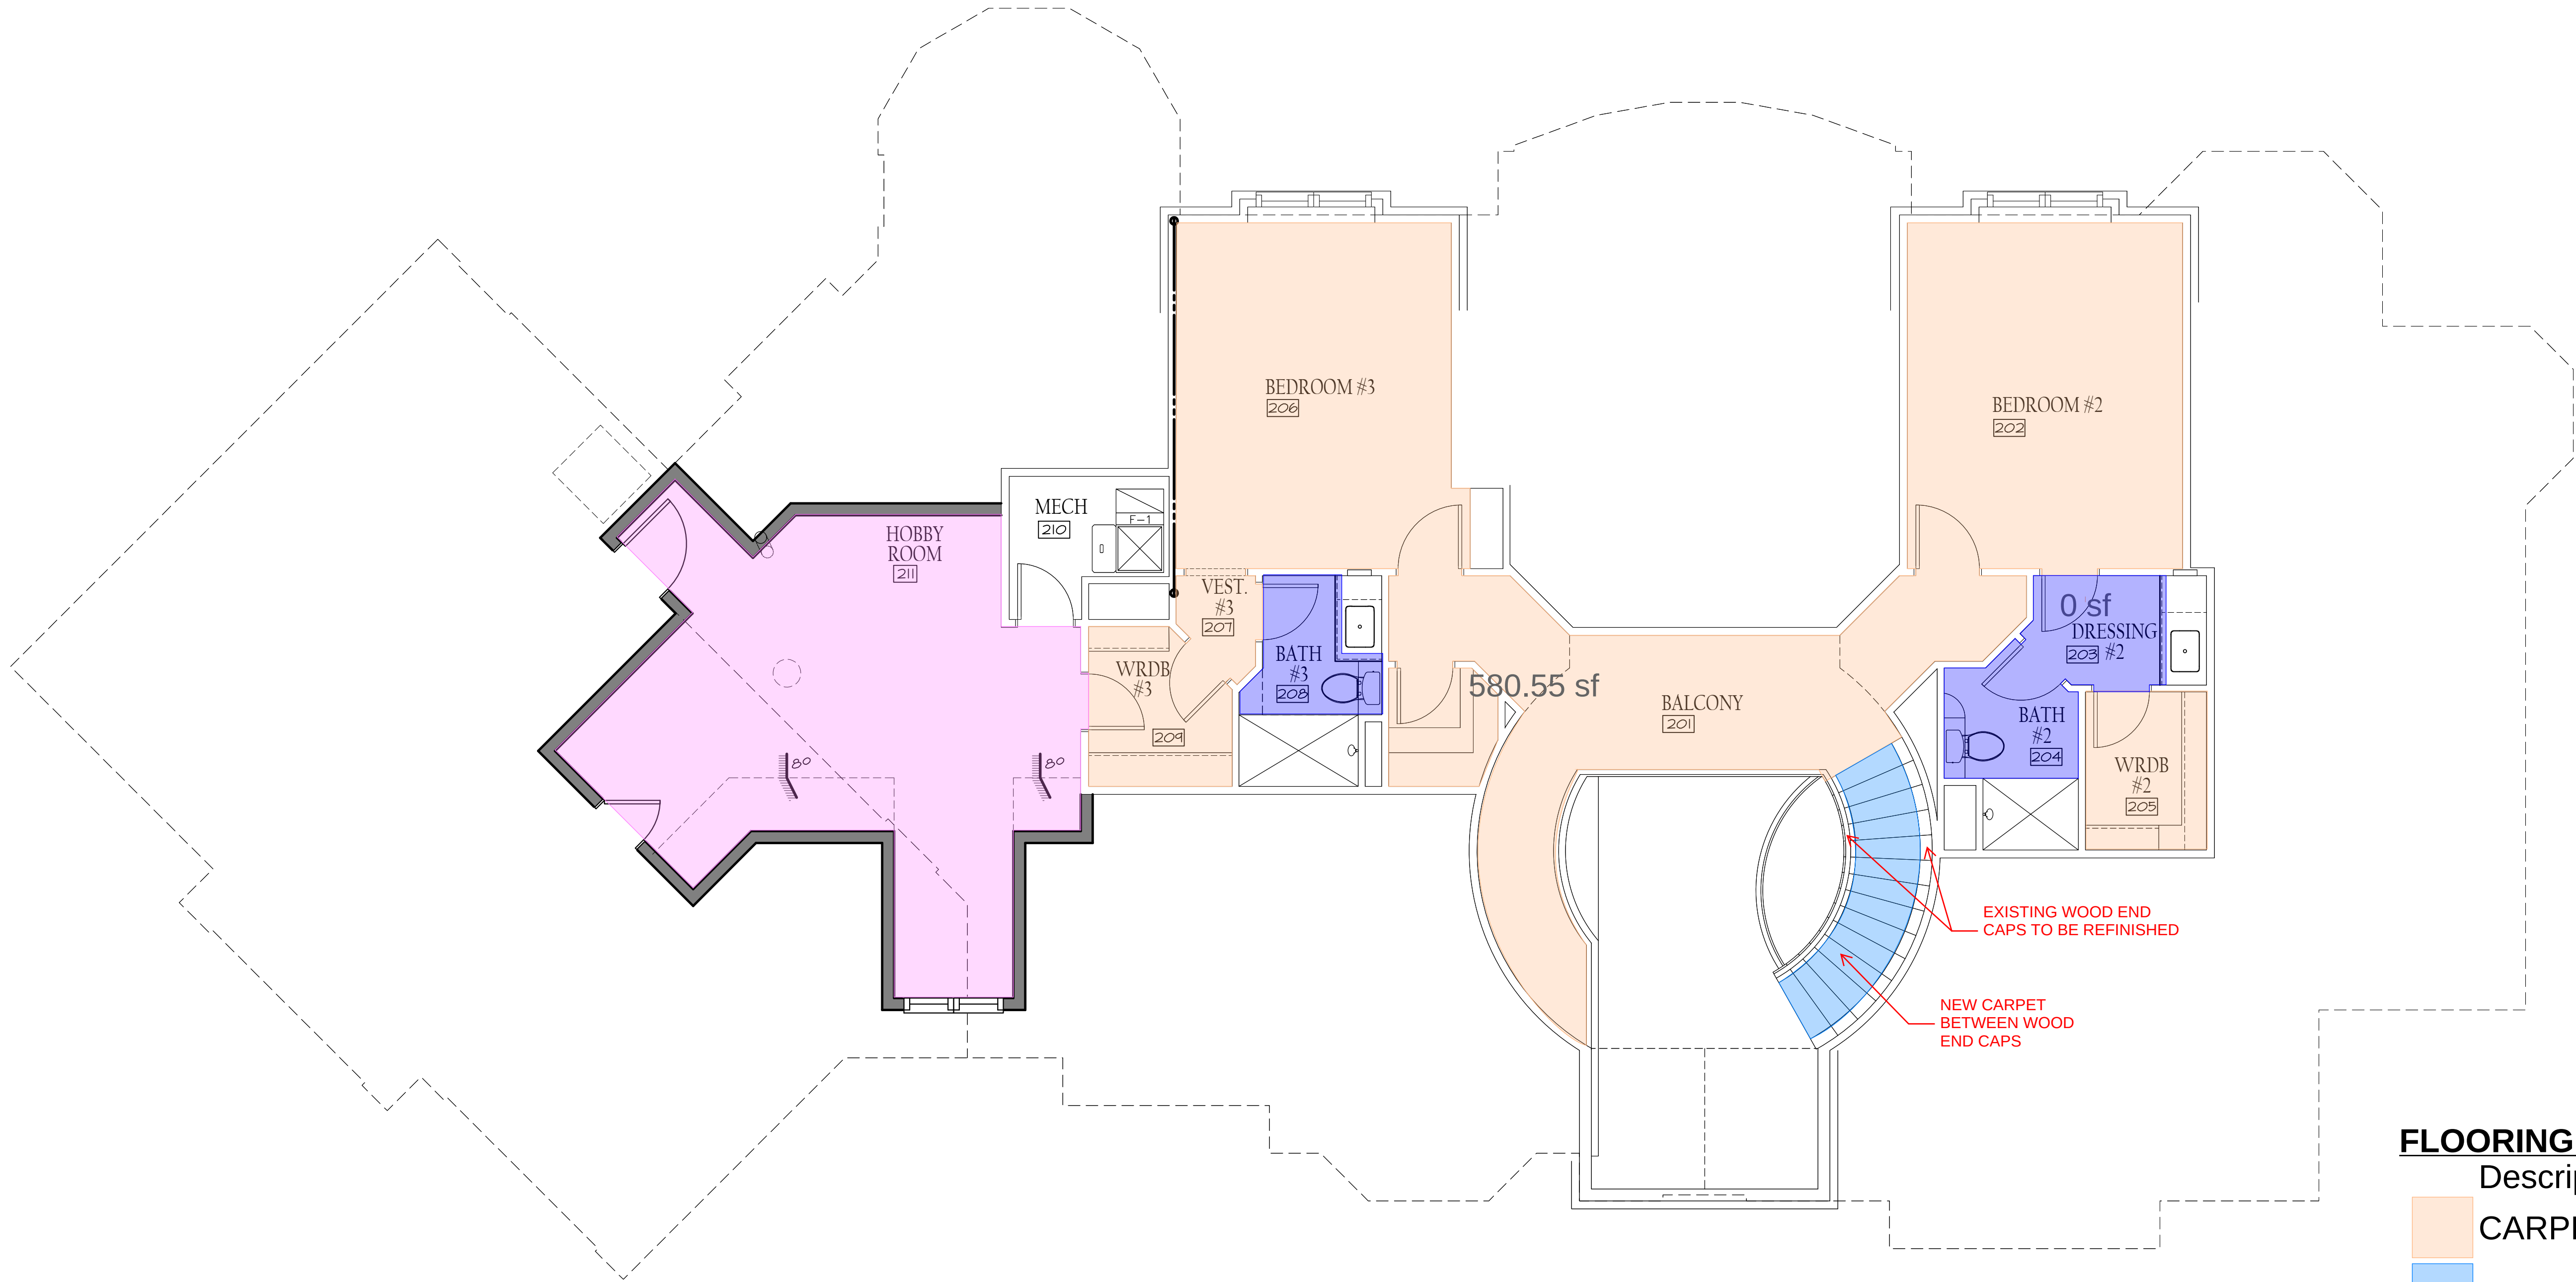

Wood Second Level Flooring Map
Scale: 1/4" = 1'-0"

FLOORING MAP

Description
CARPET 1
CARPET 2
LVP
TILE 2

WOOD
RESIDENCE
3435 N 140TH CIRCLE, OMAHA, NE 68164

MCNEIL COMPANY
4666 South 132nd Street
Omaha, NE 68137
402-333-1462
mcneilcompany.com

PLAN DATE 09/12/2025	
REV.	DATE
BID	11/12/25



JOB NUMBER
252513
DESCRIPTION
SECOND LEVEL FINISH
PLAN SHEET
F1.03

© COPYRIGHT
MCNEIL COMPANY
THESE PLANS ARE SPECIFICALLY
DESIGNED FOR CONSTRUCTION BY
MCNEIL COMPANY AND ARE
INTENDED FOR NO OTHER PURPOSE.
DUPLICATION OF THESE PLANS IN
PART OR WHOLE WITHOUT WRITTEN
CONSENT FROM MCNEIL COMPANY
IS PROHIBITED.