

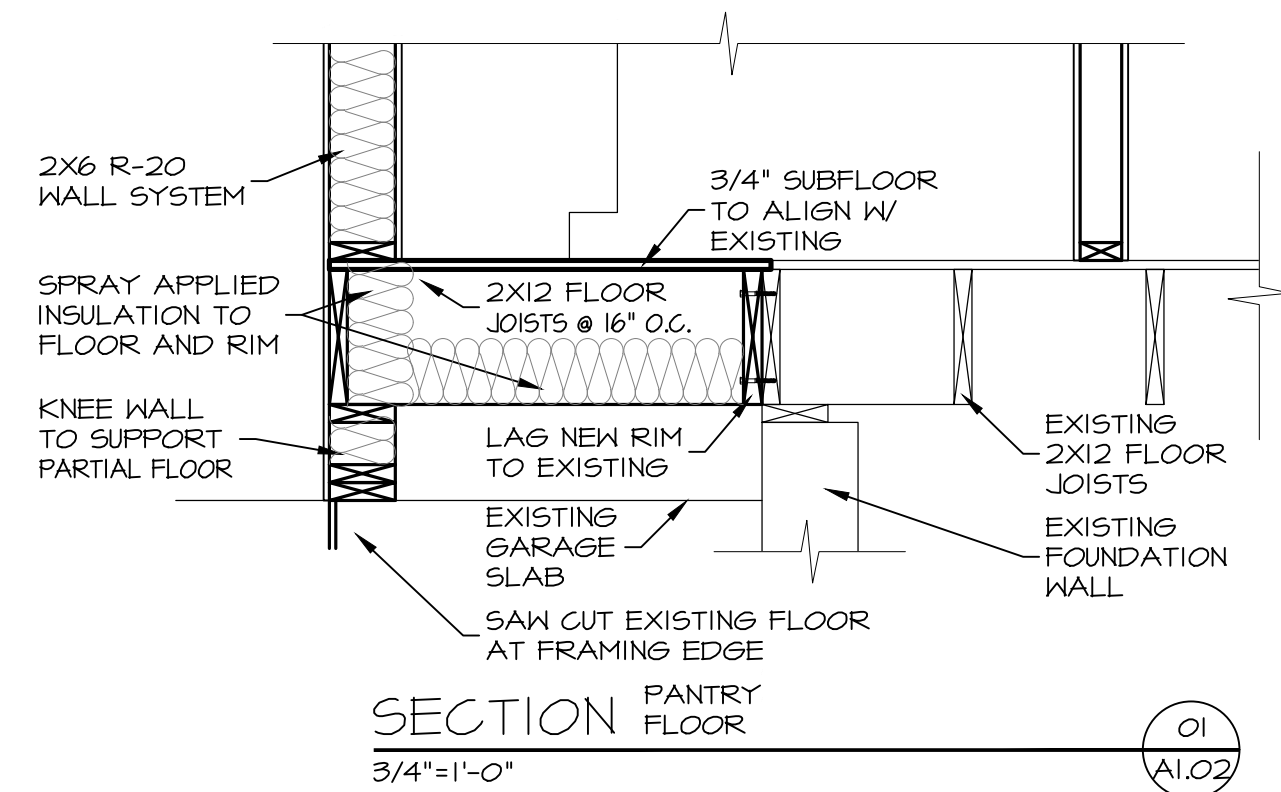


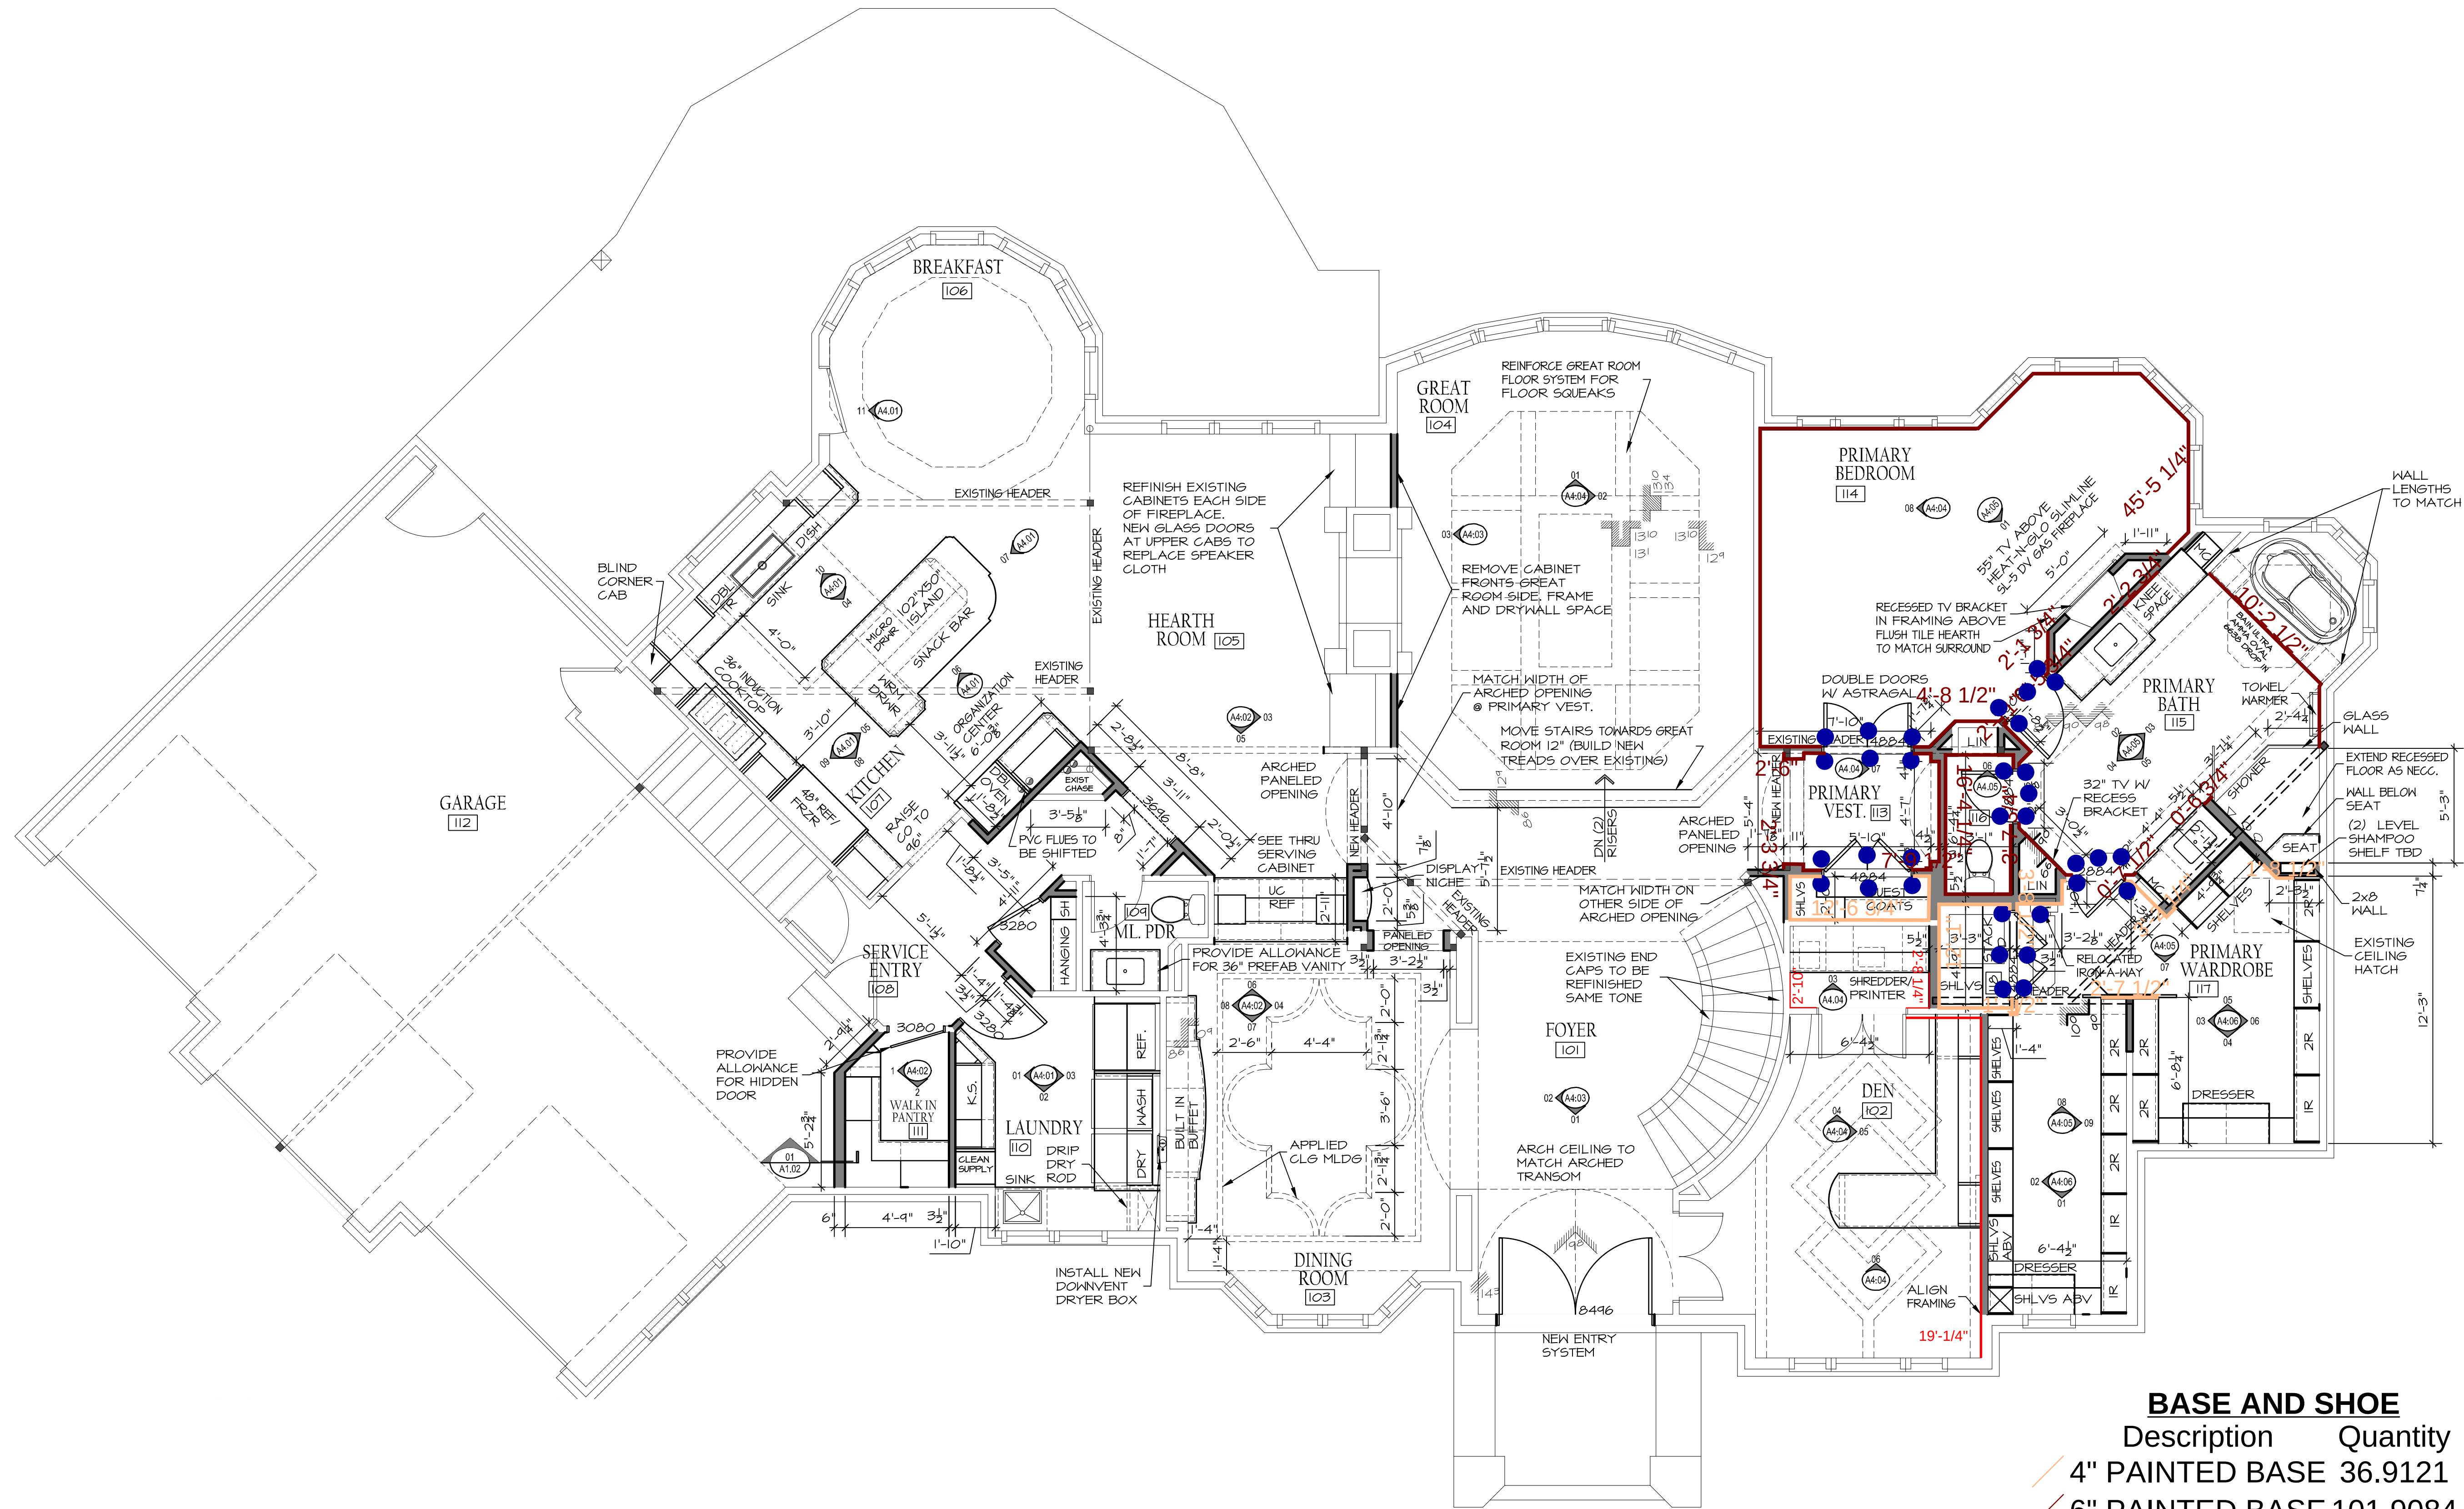

WOOD MAIN LEVEL

1/4" = 1'-0"

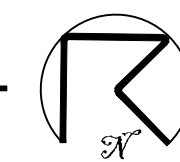

BASE AND SHOE

Description	Quantity	Unit
4" PAINTED BASE	36.9121	ft
6" PAINTED BASE	101.9084	ft

CASING

Description	Quantity	Unit
3" PAINTED CASING - 8'	33	Count

WOOD
RESIDENCE

3435 N 140TH CIRCLE, OMAHA, NE 68164

**MCNEIL
COMPANY**
4666 South 132nd Street
Omaha, NE 68137
402-333-1462
mcneilcompany.com

PLAN DATE	09/12/2025
REV.	DATE
BID	11/12/25

PRELIMINARY
NOT FOR CONSTRUCTION

JOB NUMBER
252513
DESCRIPTION
MAIN LEVEL

PLAN SHEET

A1.02

© COPYRIGHT
MCNEIL COMPANY
THESE PLANS ARE SPECIFICALLY
DESIGNED FOR CONSTRUCTION BY
MCNEIL COMPANY AND ARE
INTENDED FOR NO OTHER PURPOSE.
DUPLICATION OF THESE PLANS IN
PART OR WHOLE WITHOUT WRITTEN
CONSENT FROM MCNEIL COMPANY
IS PROHIBITED.