

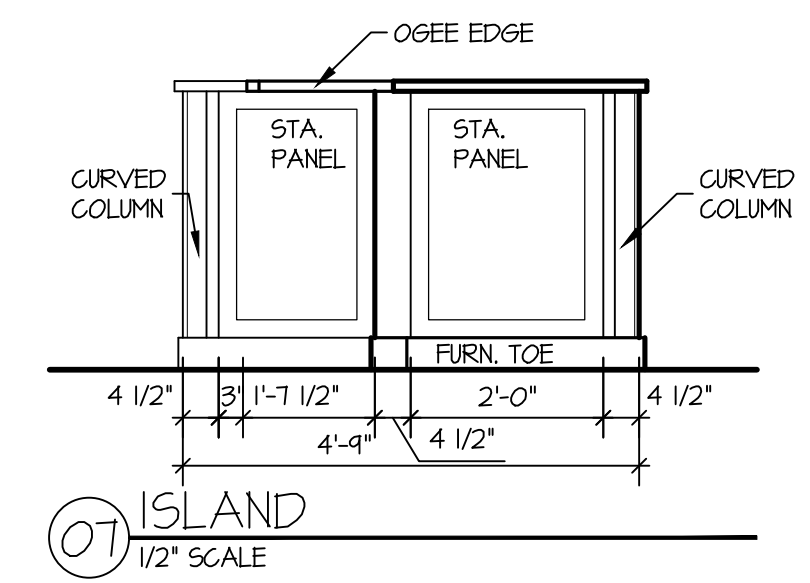
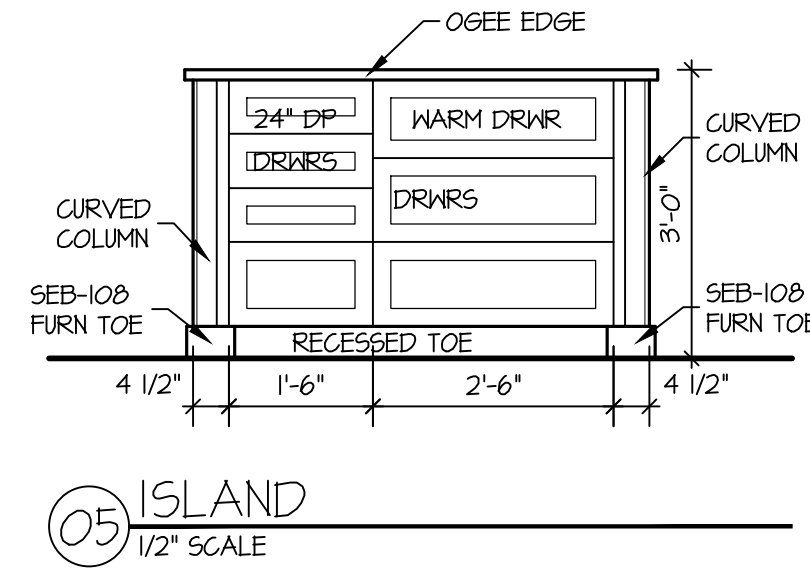
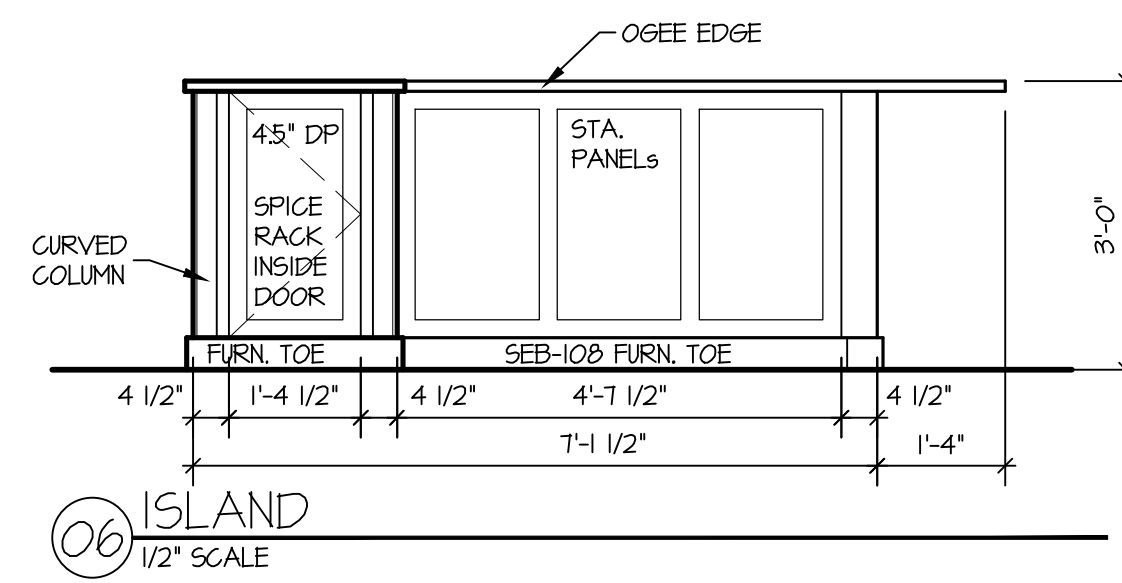
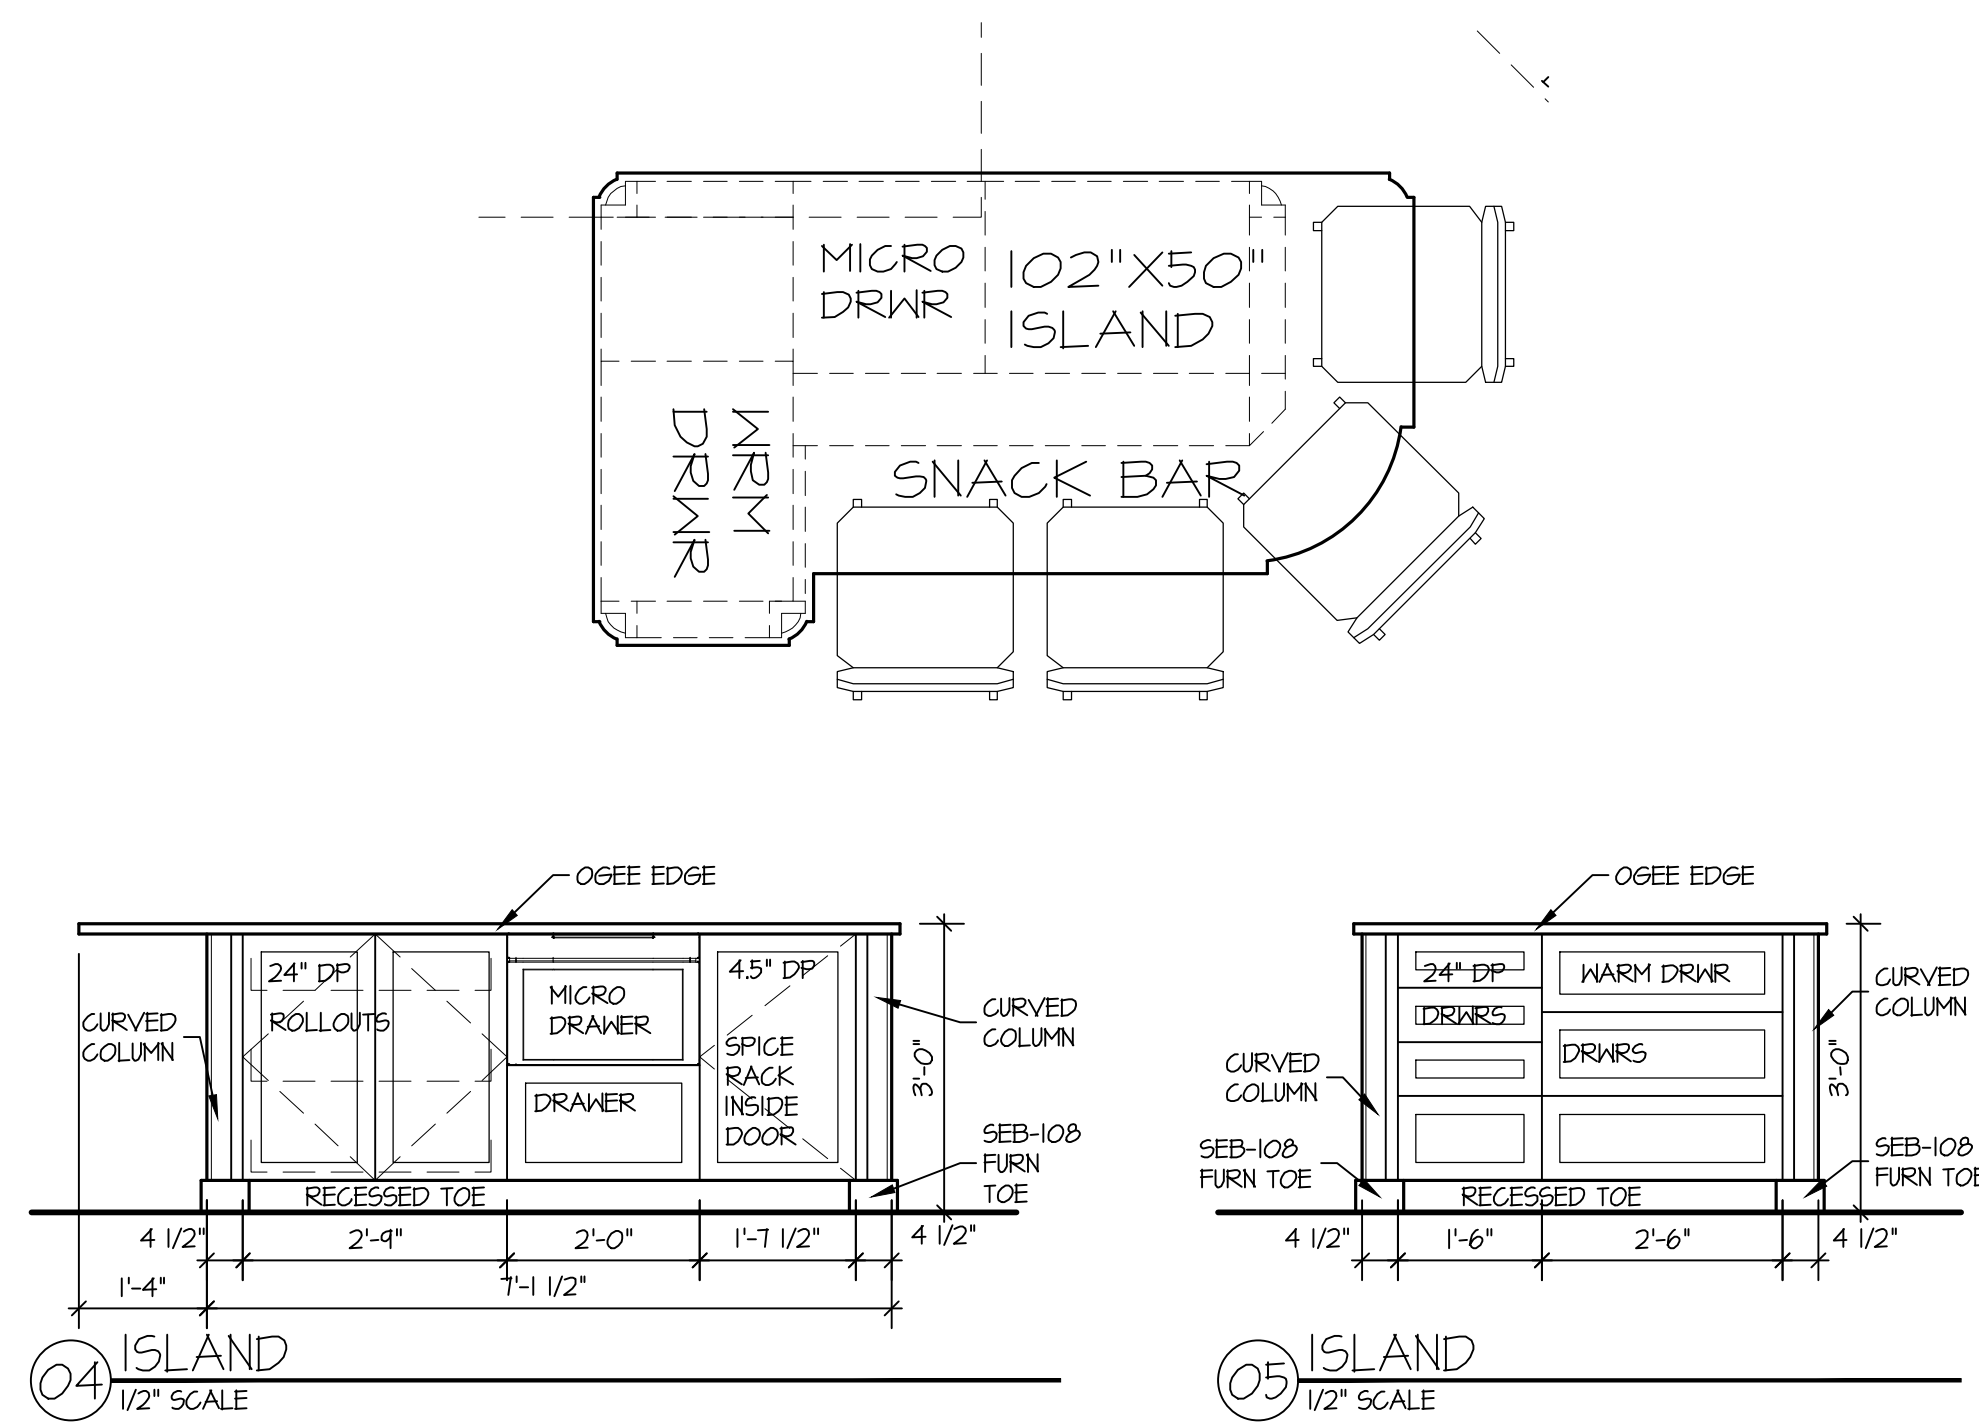
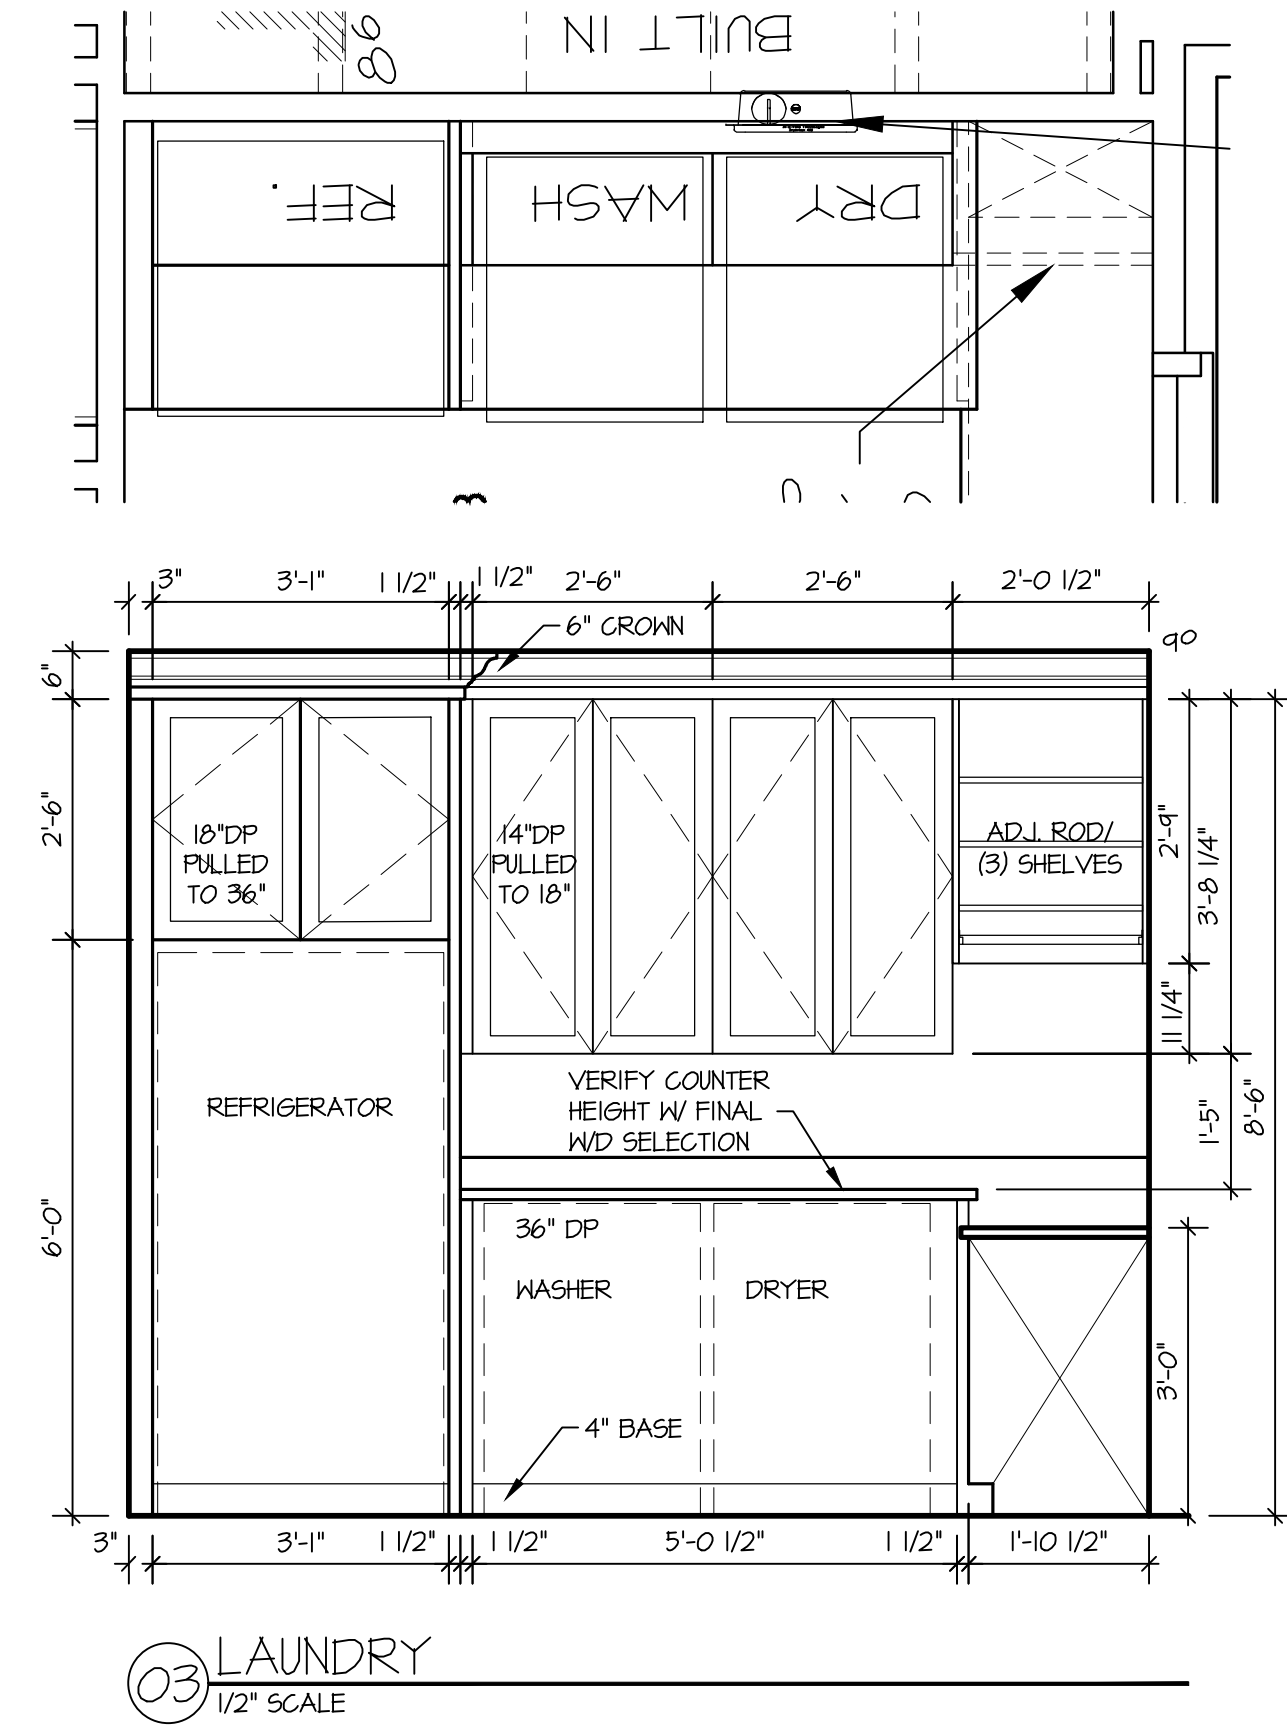


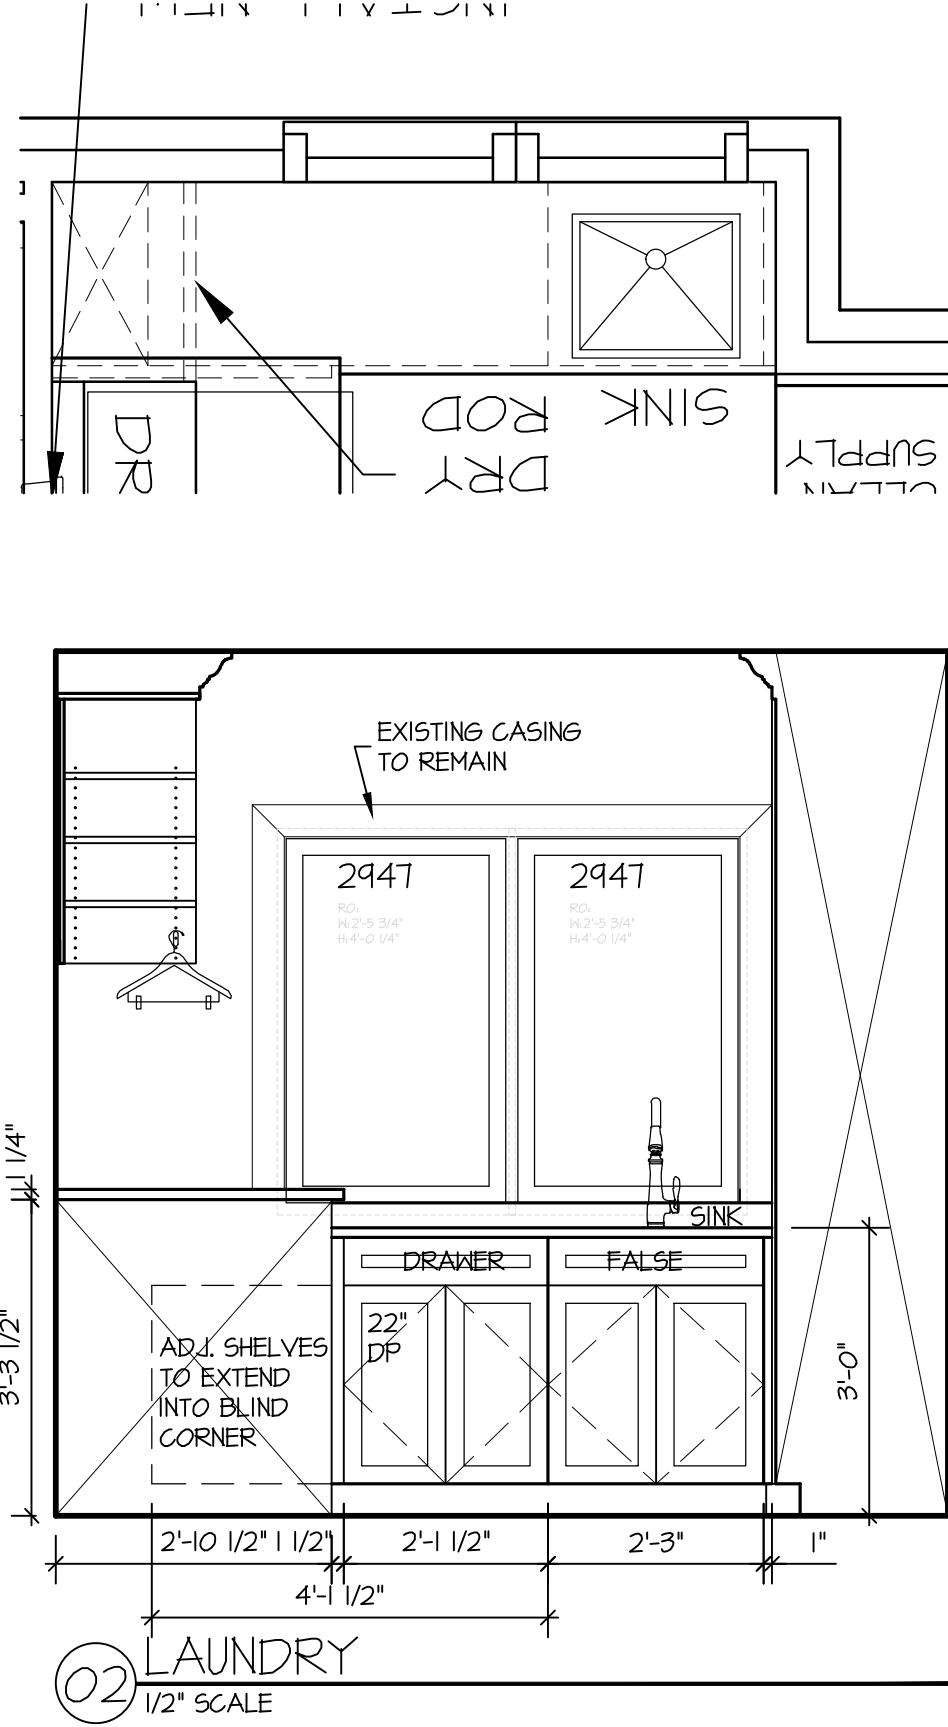

KITCHEN SPLASH

Description	Quantity	Unit
	53.39	sf

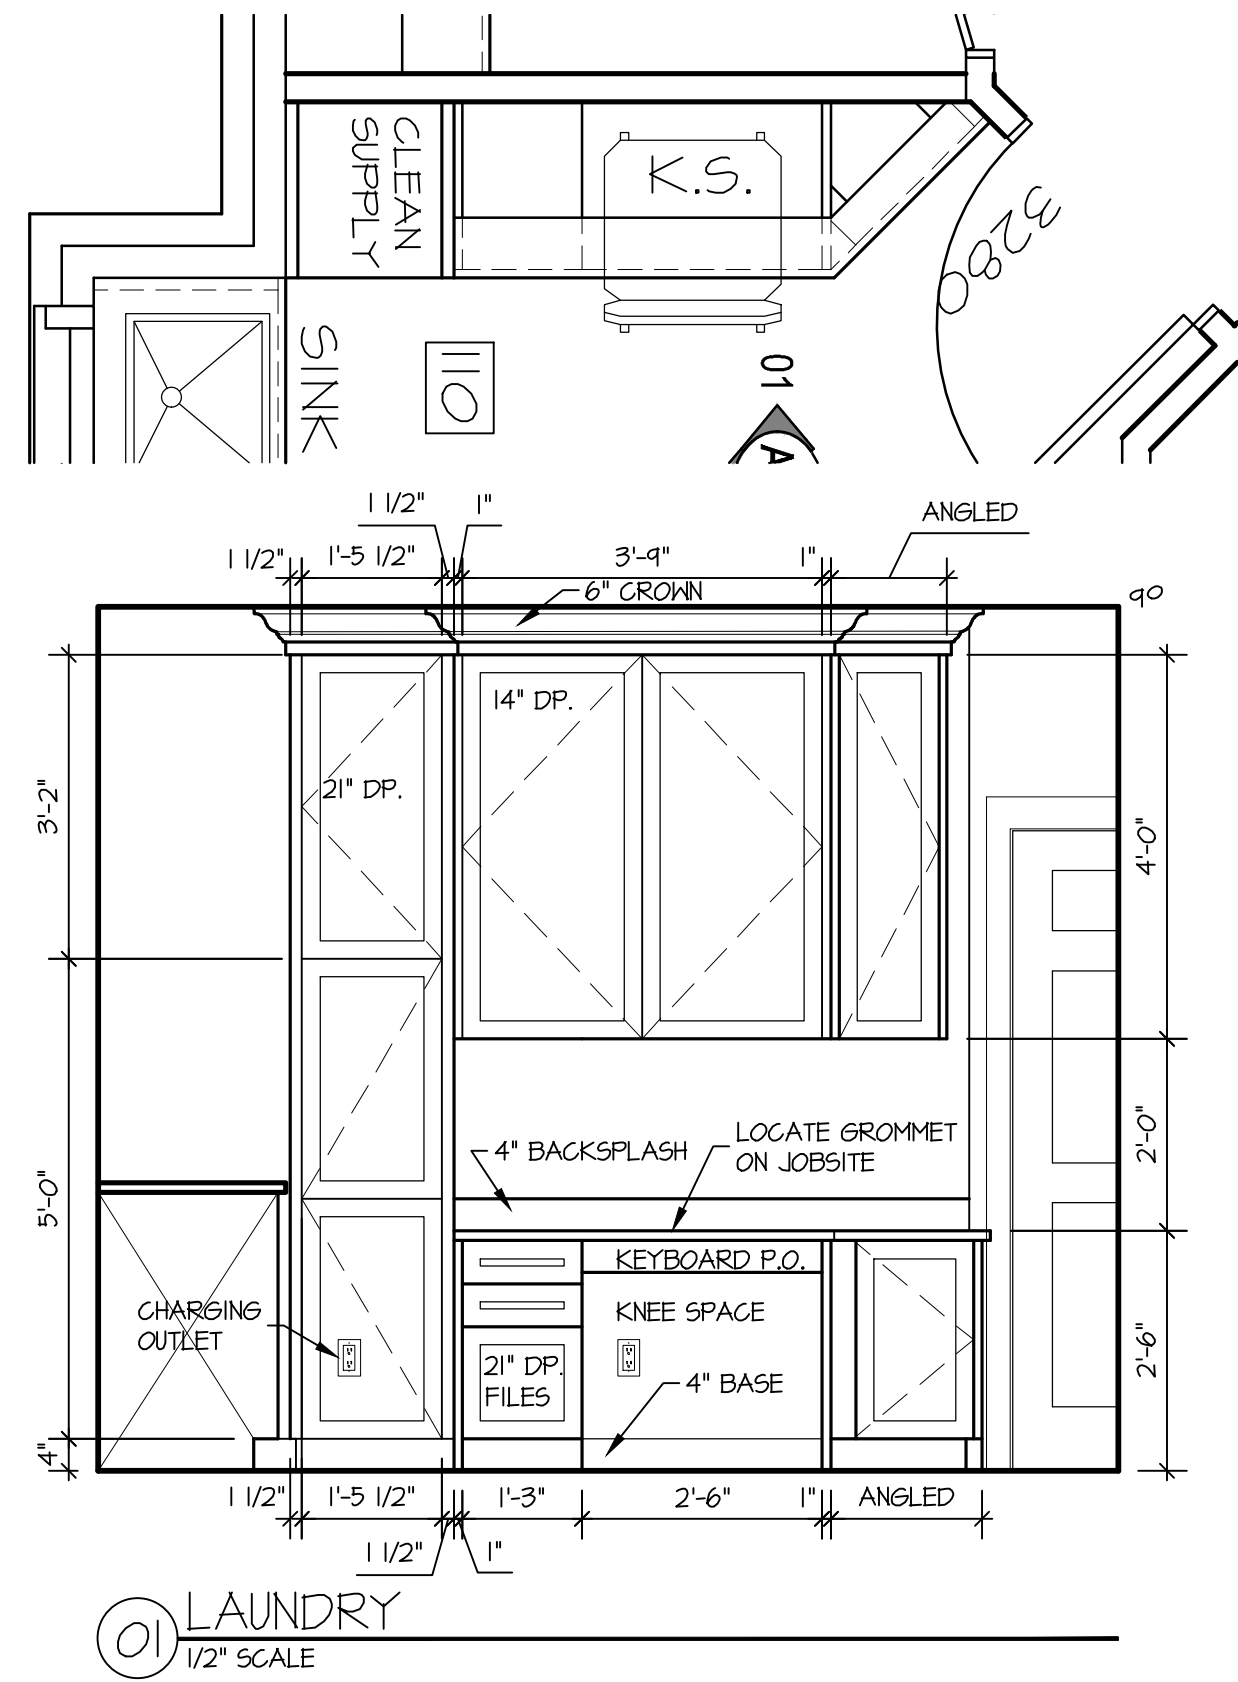