
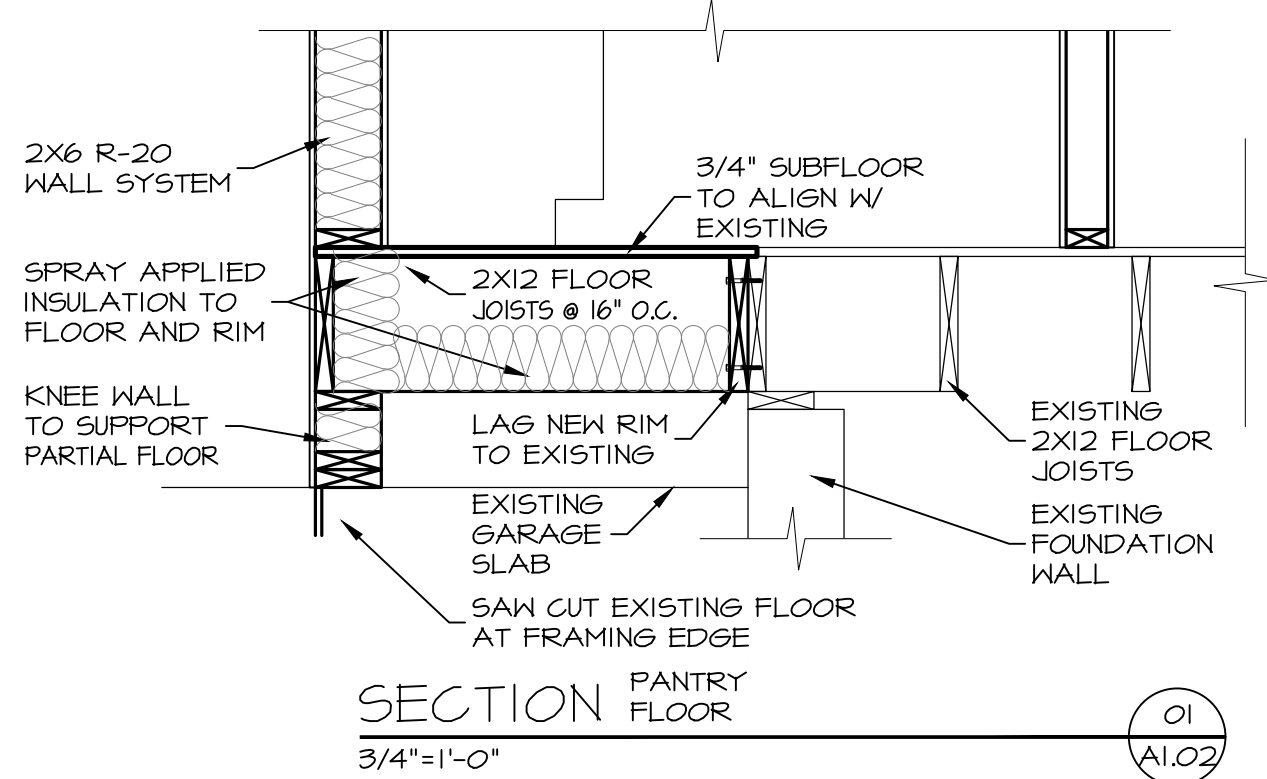


CASING			
Description	Quantity	Unit	
3" PAINTED CASING - 8'	29	Count	
3" PAINTED CASING - 10'	2	Count	

BASE AND SHOE			
Description	Quantity	Unit	
6" PAINTED BASE	142.1926	ft	
PAINTED BASE SHOE	53.3835	ft	
Polylength Measurement	58.1413	ft	
STAINED BASE SHOE	6.6933	ft	

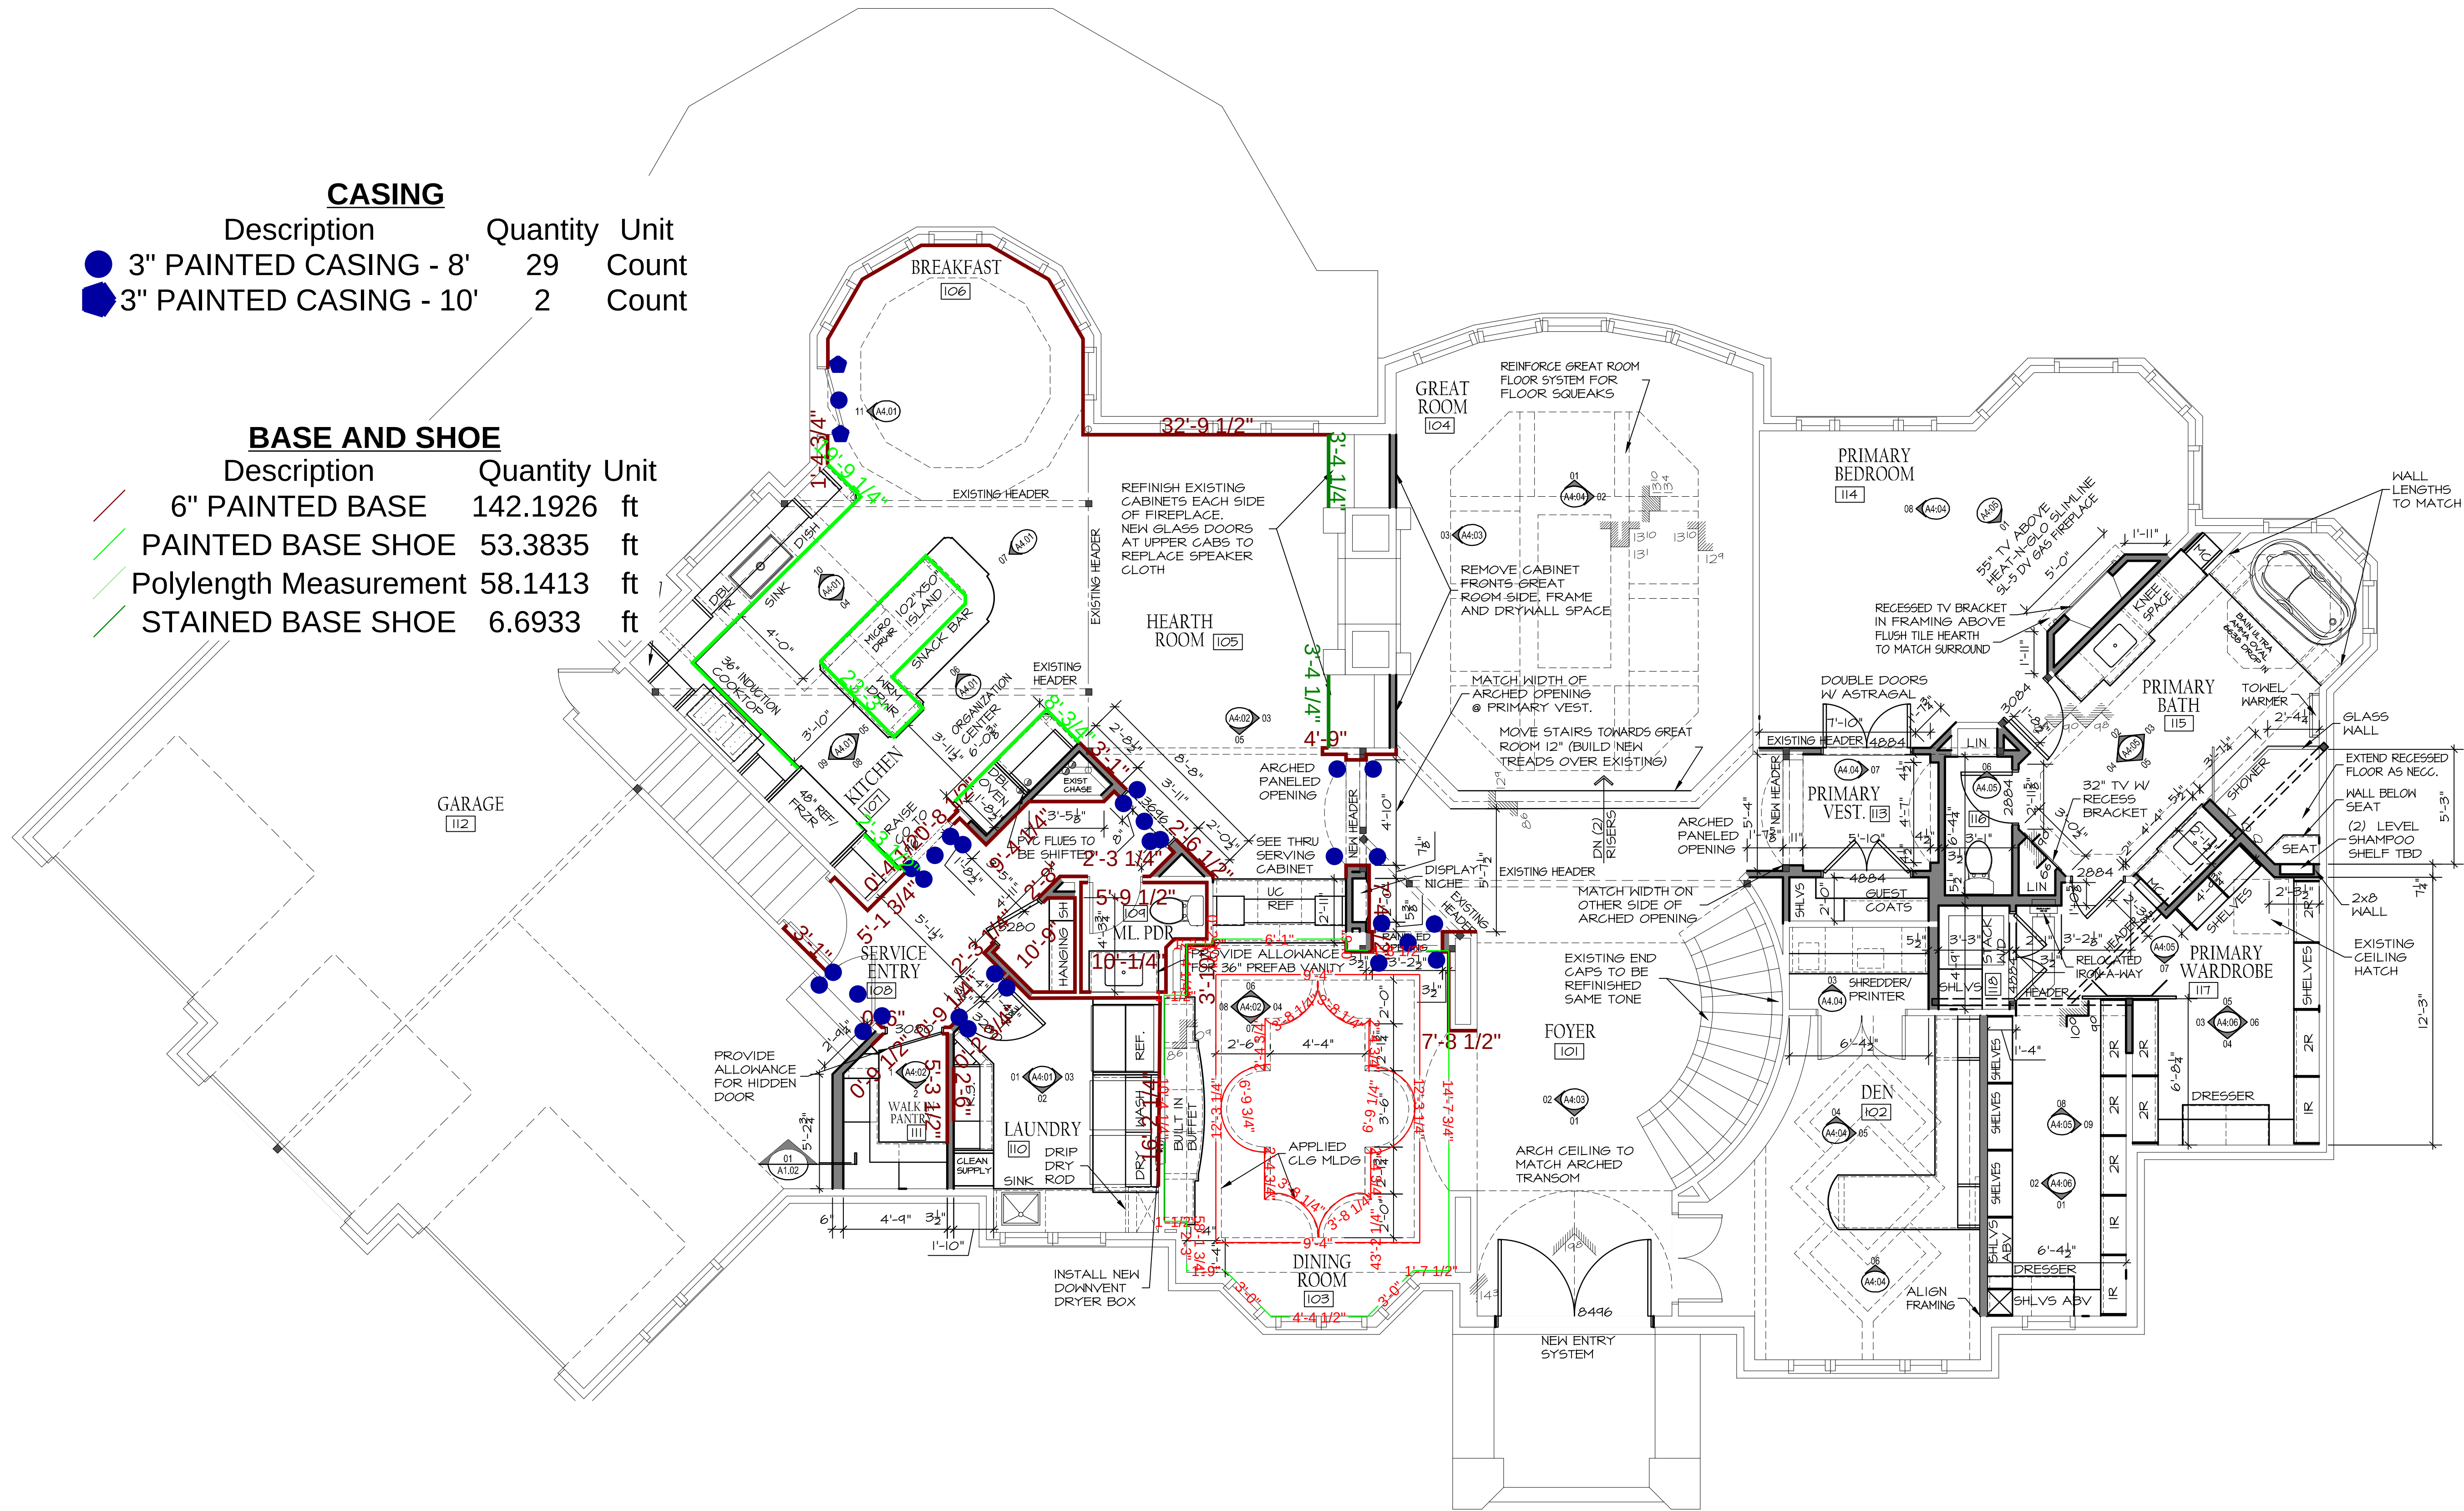

WOOD MAIN LEVEL
1/4" = 1'-0"

WOOD RESIDENCE
3435 N 140TH CIRCLE, OMAHA, NE 68164

McNEIL COMPANY
4666 South 132nd Street
Omaha, NE 68137
402-333-1462
mcneilcompany.com

PLAN DATE	09/12/2025
REV.	DATE
BID	11/12/25

PRELIMINARY
NOT FOR CONSTRUCTION

JOB NUMBER	252513
DESCRIPTION	MAIN LEVEL
PLAN SHEET	A1.02

© COPYRIGHT
McNEIL COMPANY
THESE PLANS ARE SPECIFICALLY
DESIGNED FOR CONSTRUCTION BY
McNEIL COMPANY AND ARE
INTENDED FOR NO OTHER PURPOSE.
DUPLICATION OF THESE PLANS IN
PART OR WHOLE WITHOUT WRITTEN
CONSENT FROM McNEIL COMPANY
IS PROHIBITED.