
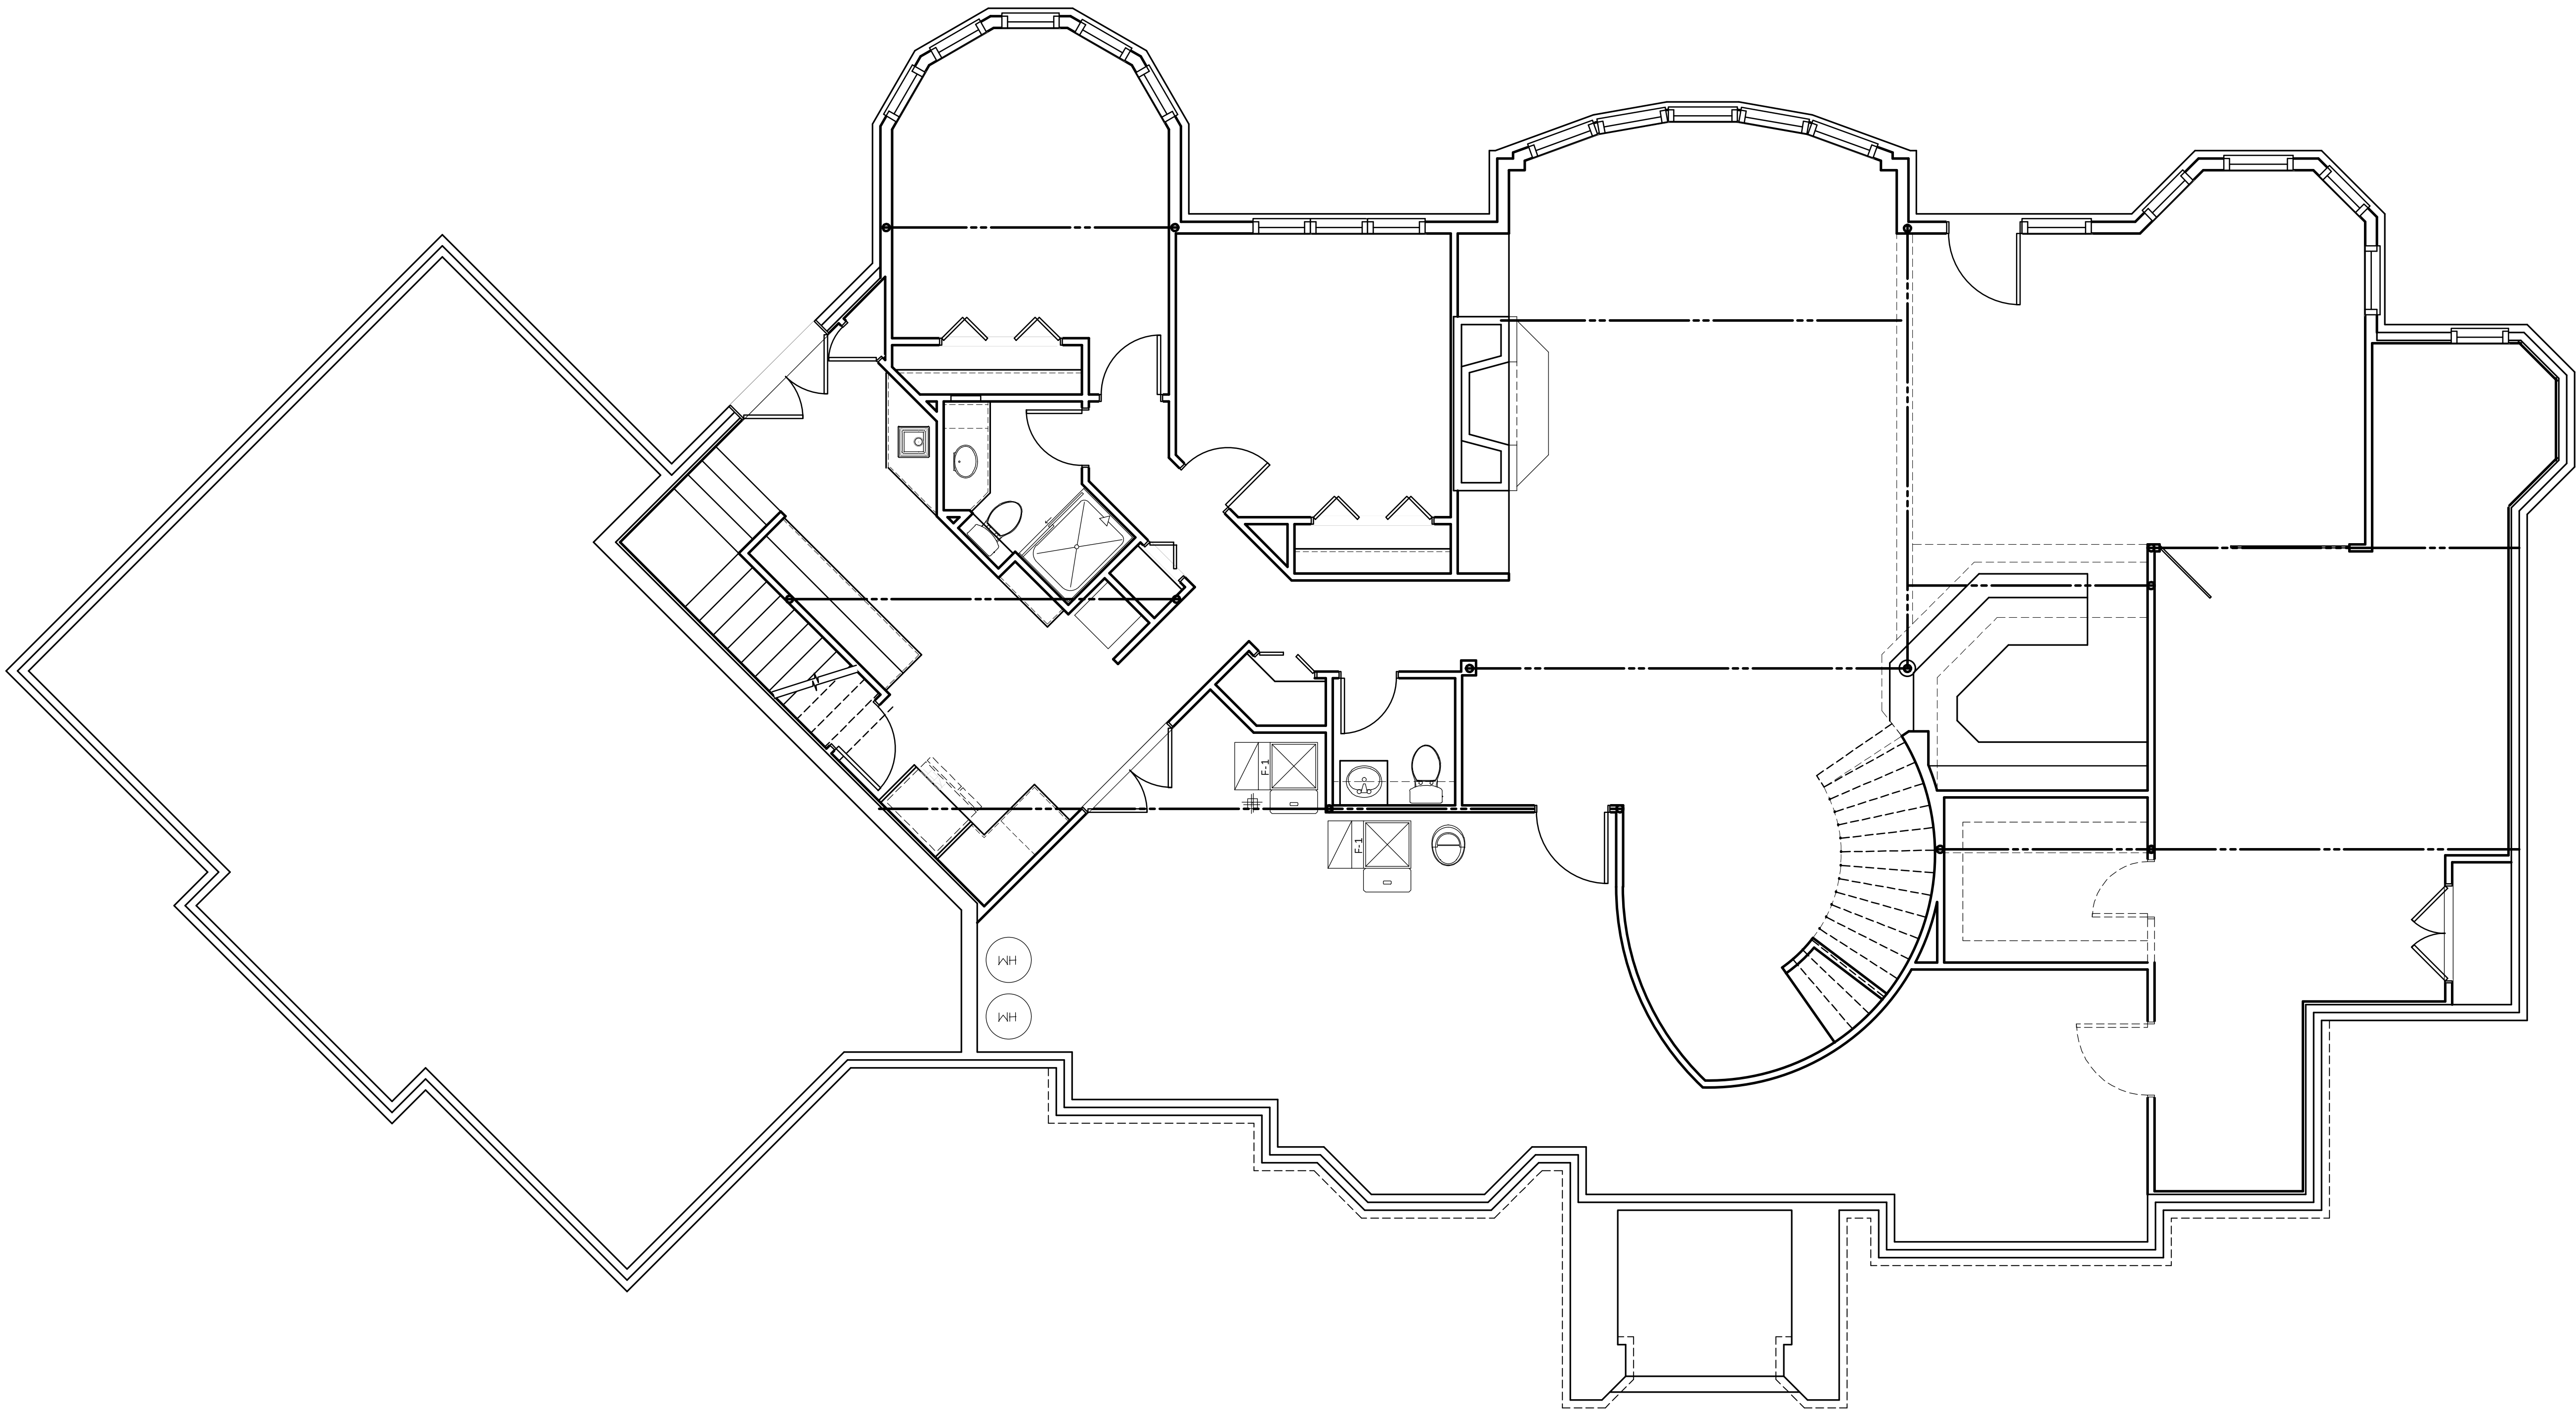


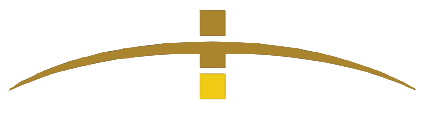

WOOD  
RESIDENCE

3435 N 140TH CIRCLE, OMAHA, NE 68164

  
**MCNEIL**  
COMPANY  
4666 South 132nd Street  
Omaha, NE 68137  
402-333-1462  
mcneilcompany.com


|            |          |
|------------|----------|
| PLAN DATE  |          |
| 09/12/2025 |          |
| REV.       | DATE     |
| BID        | 11/12/25 |



|                                |
|--------------------------------|
| JOB NUMBER                     |
| 252513                         |
| DESCRIPTION                    |
| LOWER LEVEL<br>DEMOLITION PLAN |
| PLAN SHEET                     |

D2.01

© COPYRIGHT  
MCNEIL COMPANY  
THESE PLANS ARE SPECIFICALLY  
DESIGNED FOR CONSTRUCTION BY  
MCNEIL COMPANY AND ARE  
INTENDED FOR NO OTHER PURPOSE.  
DUPLICATION OF THESE PLANS IN  
PART OR WHOLE WITHOUT WRITTEN  
CONSENT FROM MCNEIL COMPANY  
IS PROHIBITED.

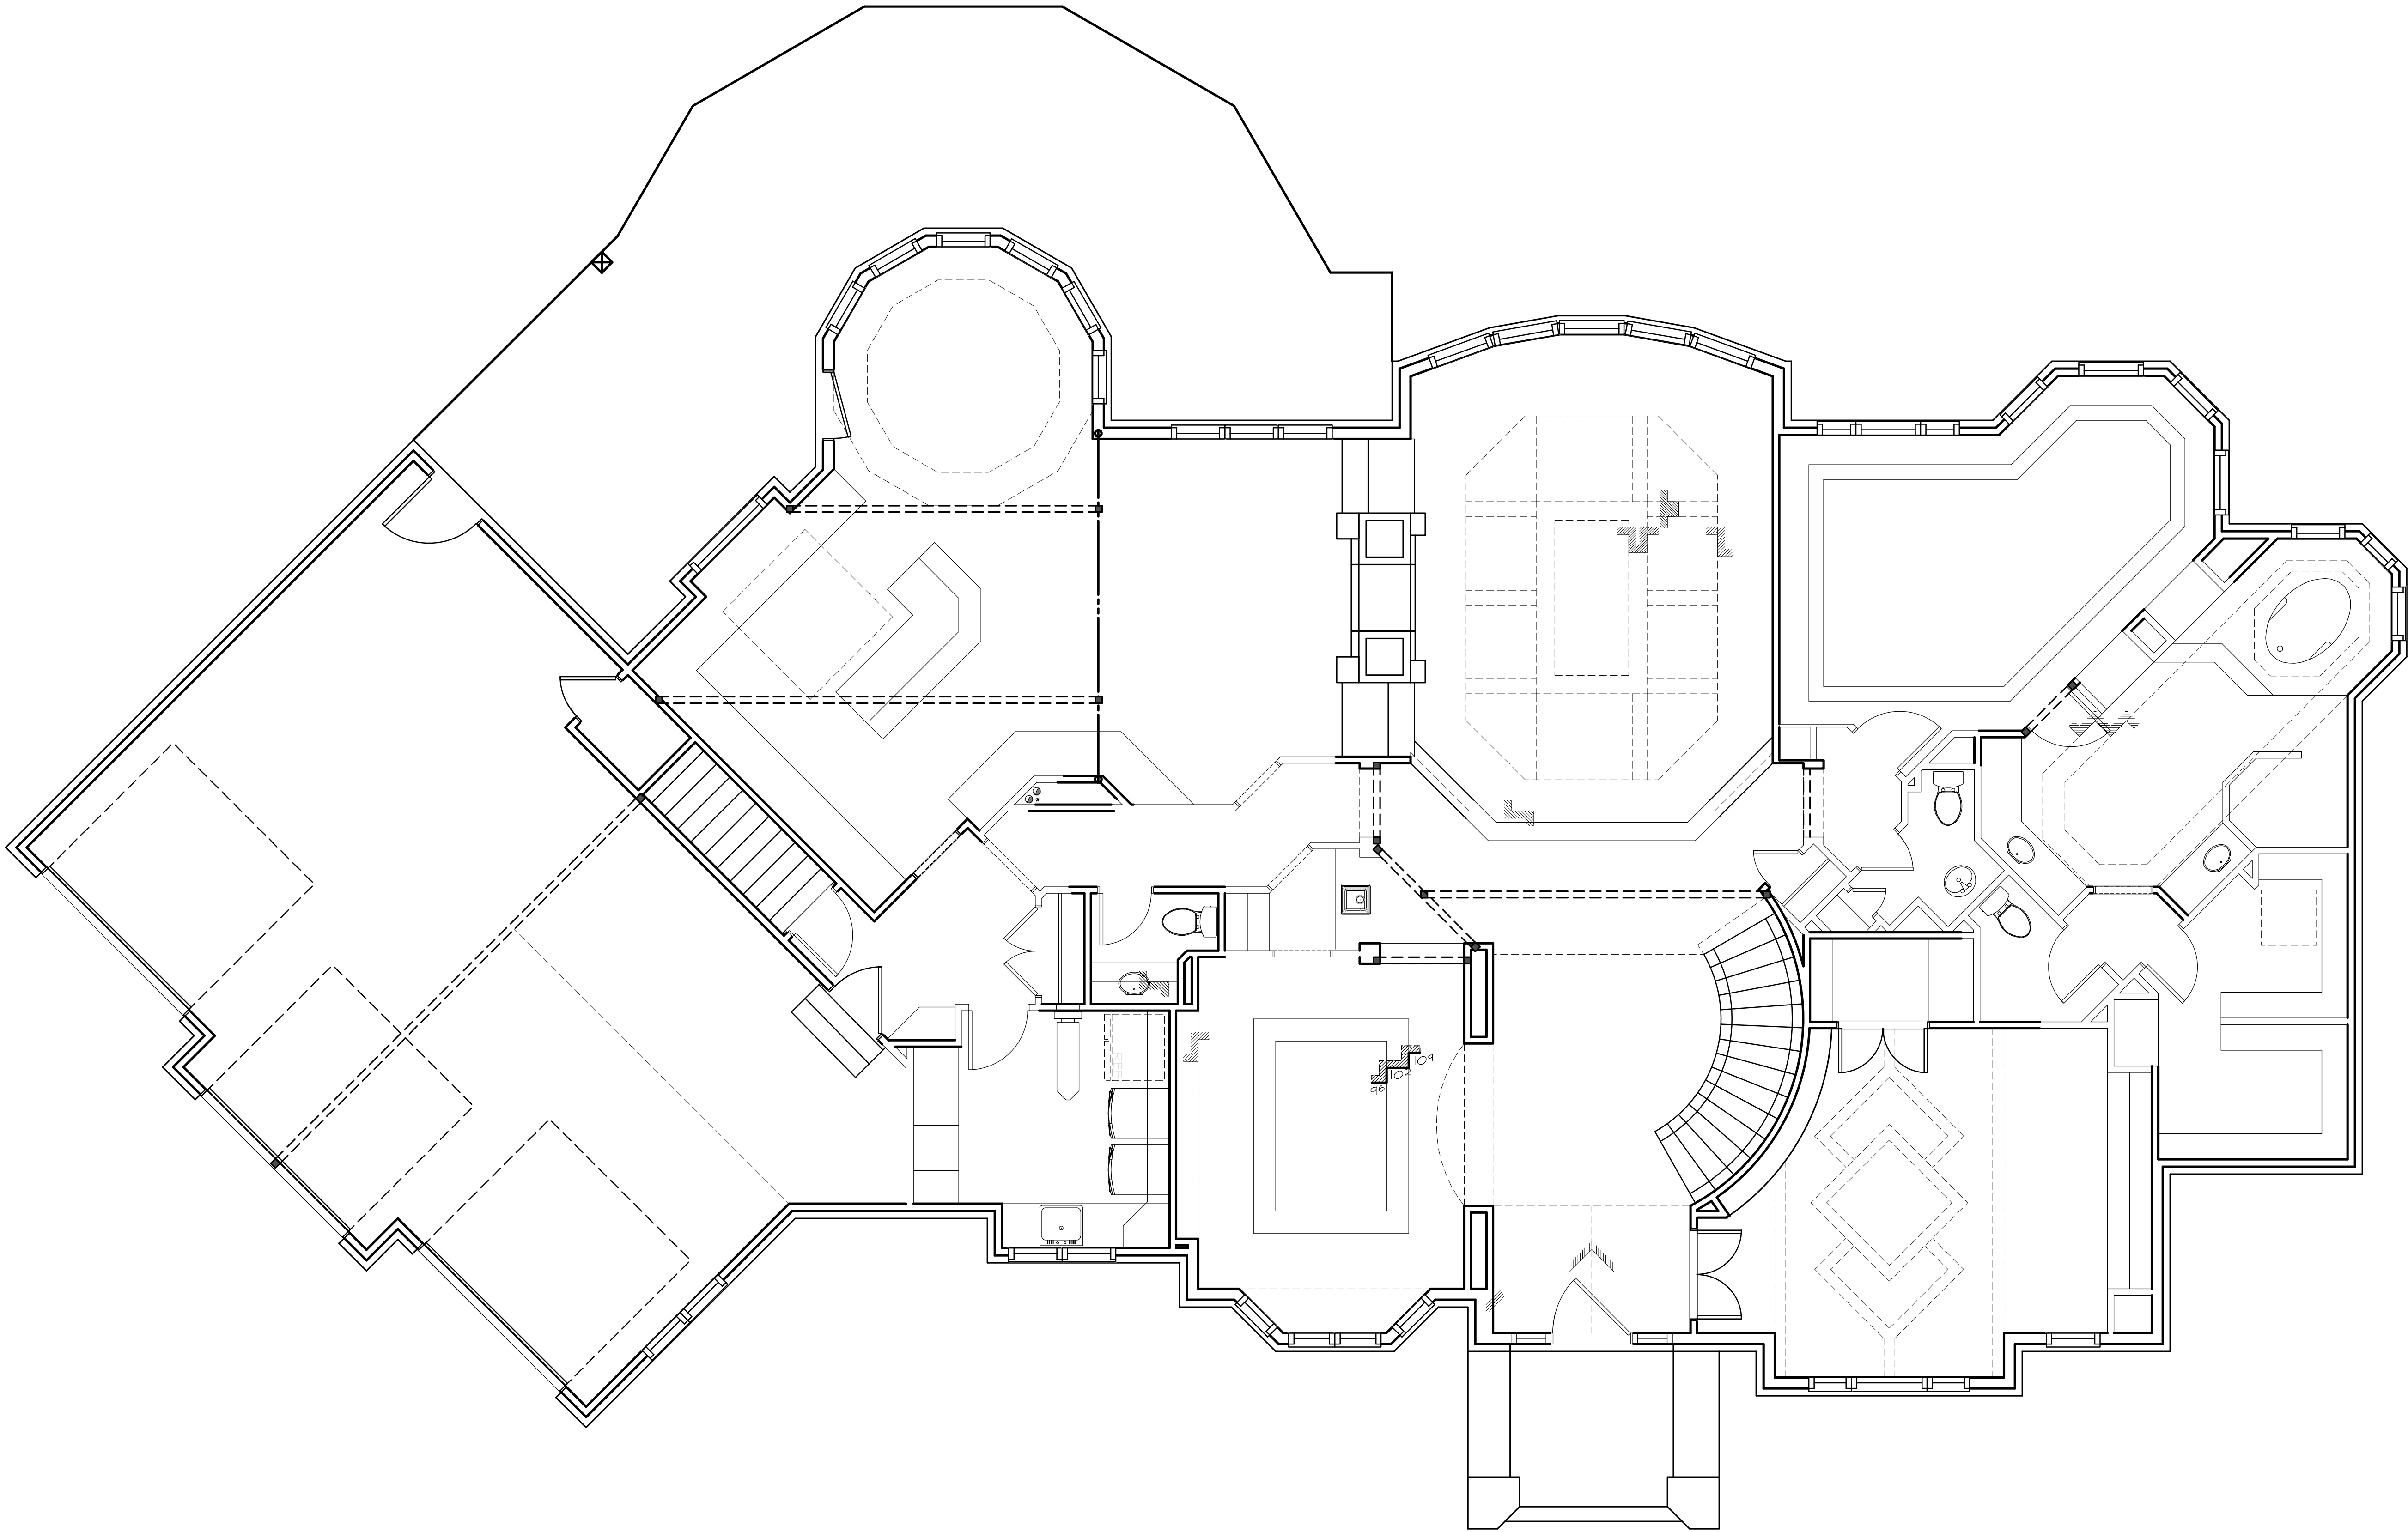

WOOD  
RESIDENCE

3435 N 140TH CIRCLE, OMAHA, NE 68164

**MCNEIL**  
COMPANY  
4666 South 132nd Street  
Omaha, NE 68137  
402-333-1462  
mcneilcompany.com


|                         |          |
|-------------------------|----------|
| PLAN DATE<br>09/12/2025 |          |
| REV.                    | DATE     |
| BID                     | 11/12/25 |



|                               |
|-------------------------------|
| JOB NUMBER                    |
| 252513                        |
| DESCRIPTION                   |
| MAIN LEVEL<br>DEMOLITION PLAN |
| PLAN SHEET                    |

D2.02

© COPYRIGHT  
MCNEIL COMPANY  
THESE PLANS ARE SPECIFICALLY  
DESIGNED FOR CONSTRUCTION BY  
MCNEIL COMPANY AND ARE  
INTENDED FOR NO OTHER PURPOSE.  
DUPLICATION OF THESE PLANS IN  
PART OR WHOLE WITHOUT WRITTEN  
CONSENT FROM MCNEIL COMPANY  
IS PROHIBITED.

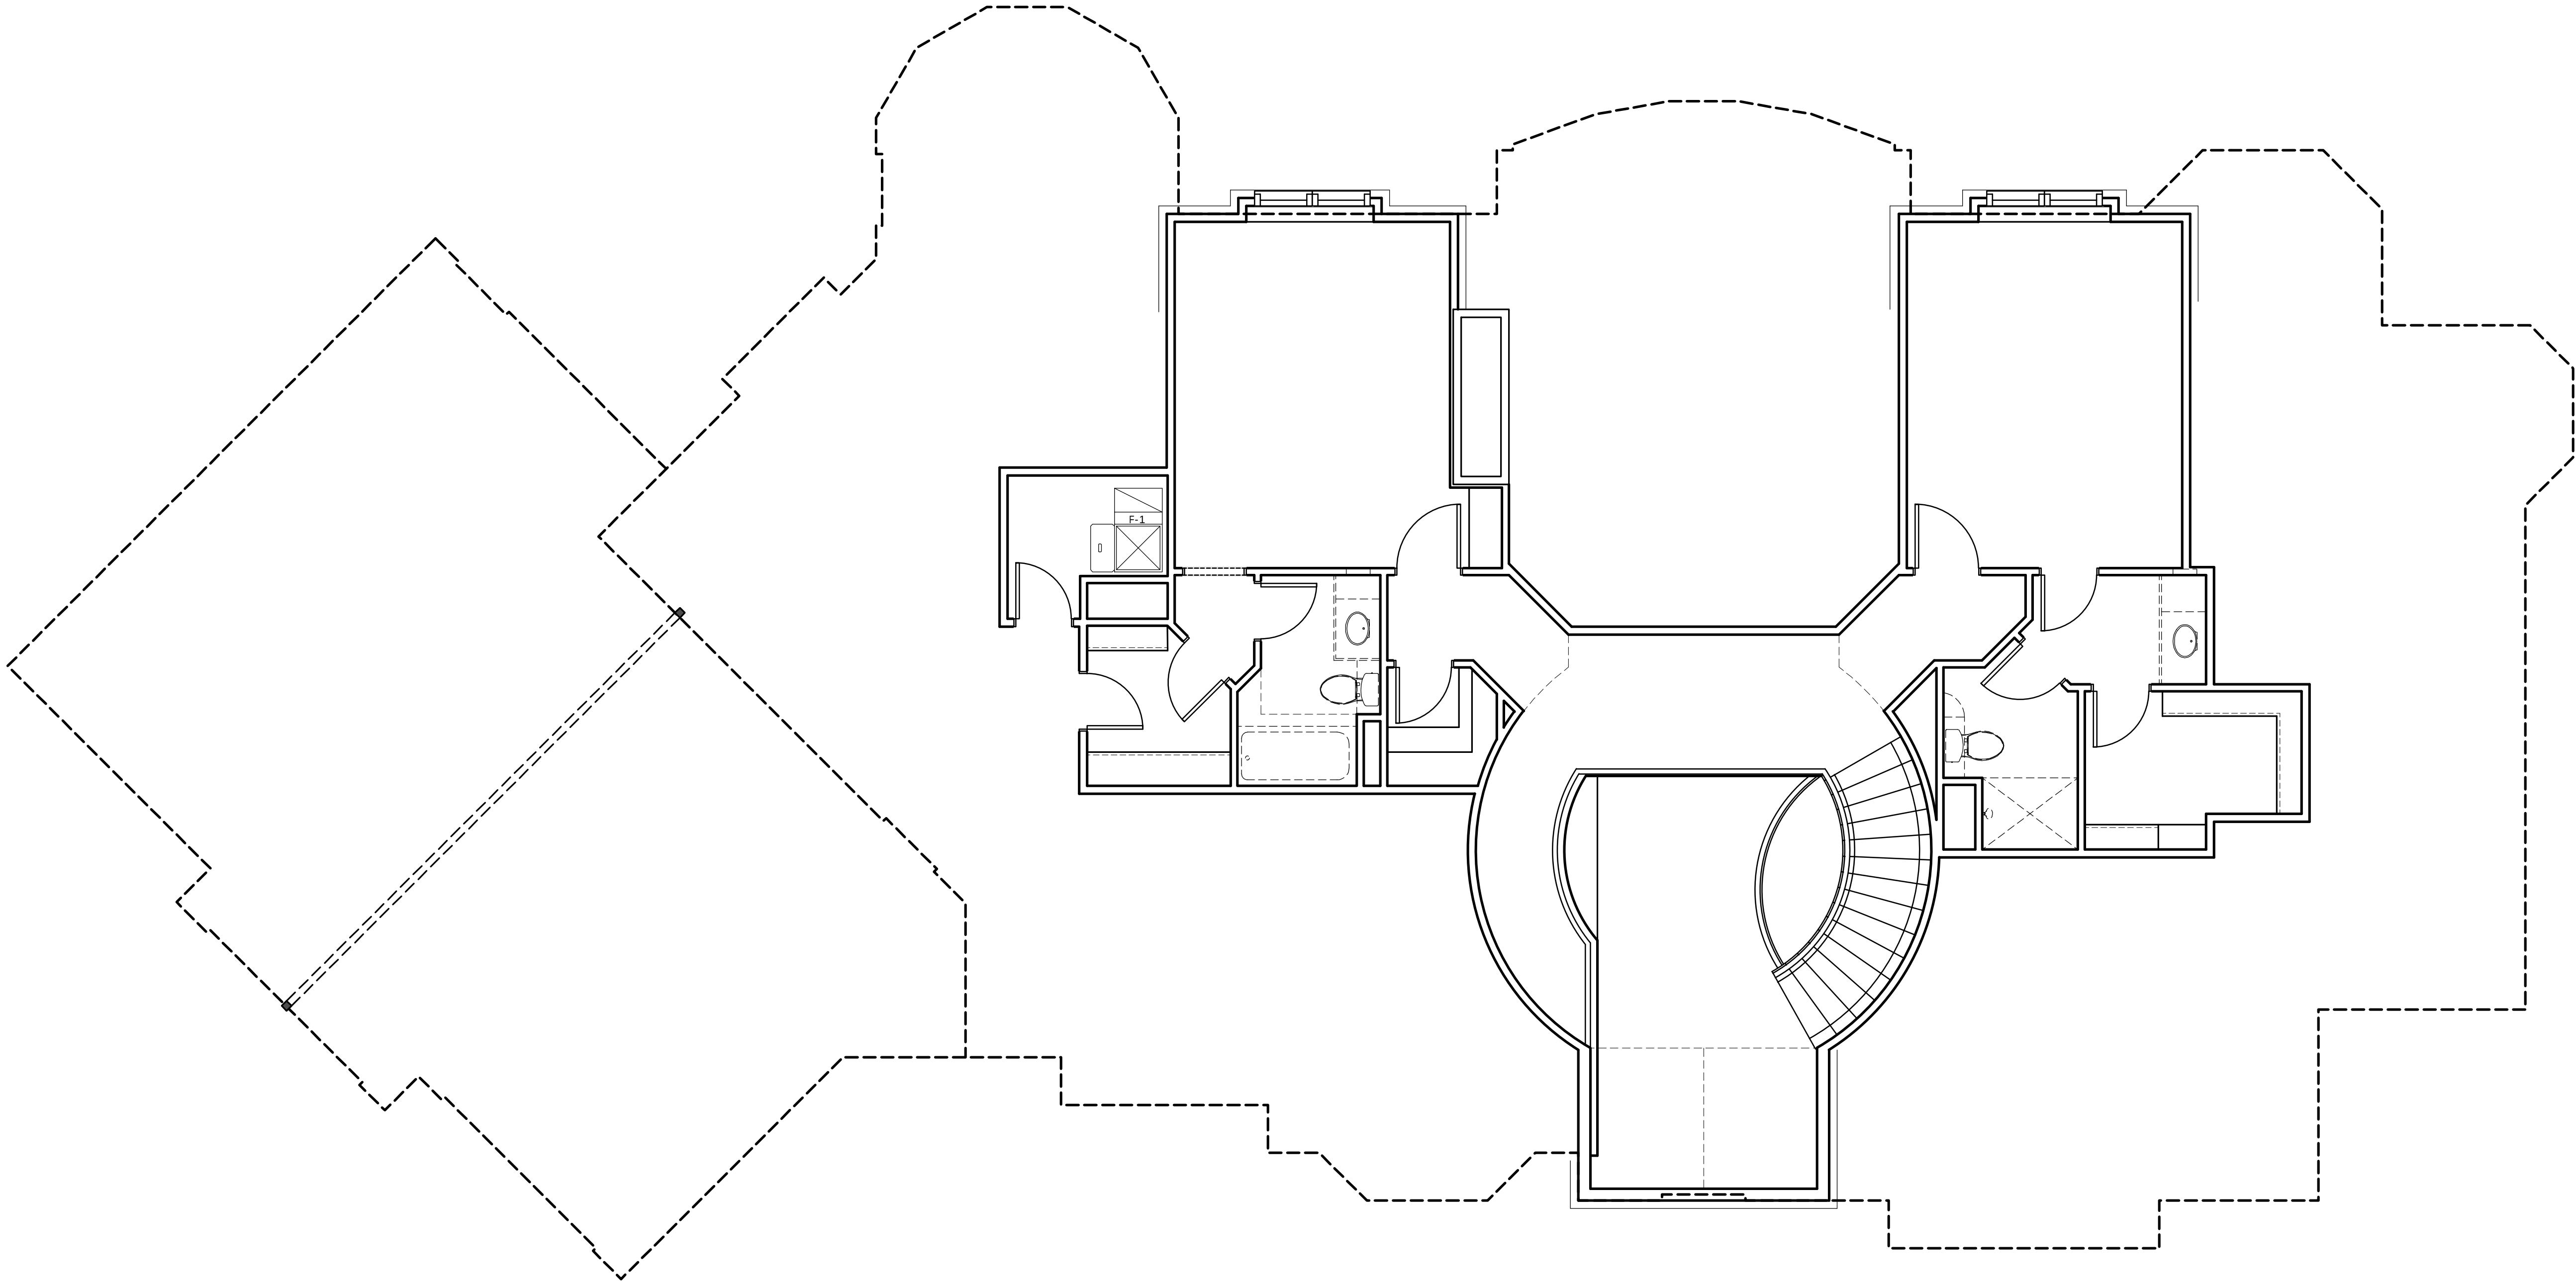

WOOD  
RESIDENCE  
3435 N 140TH CIRCLE, OMAHA, NE 68164

**MCNEIL**  
COMPANY  
4666 South 132nd Street  
Omaha, NE 68137  
402-333-1462  
mcneilcompany.com

|                         |          |
|-------------------------|----------|
| PLAN DATE<br>09/12/2025 |          |
| REV.                    | DATE     |
| BID                     | 11/12/25 |



|                                                |
|------------------------------------------------|
| JOB NUMBER<br>252513                           |
| DESCRIPTION<br>SECOND LEVEL<br>DEMOLITION PLAN |
| PLAN SHEET<br>D2.03                            |

© COPYRIGHT  
MCNEIL COMPANY  
THESE PLANS ARE SPECIFICALLY  
DESIGNED FOR CONSTRUCTION BY  
MCNEIL COMPANY AND ARE  
INTENDED FOR NO OTHER PURPOSE.  
DUPLICATION OF THESE PLANS IN  
PART OR WHOLE WITHOUT WRITTEN  
CONSENT FROM MCNEIL COMPANY  
IS PROHIBITED.