


MCNEIL TEAM

PEITZMEIER

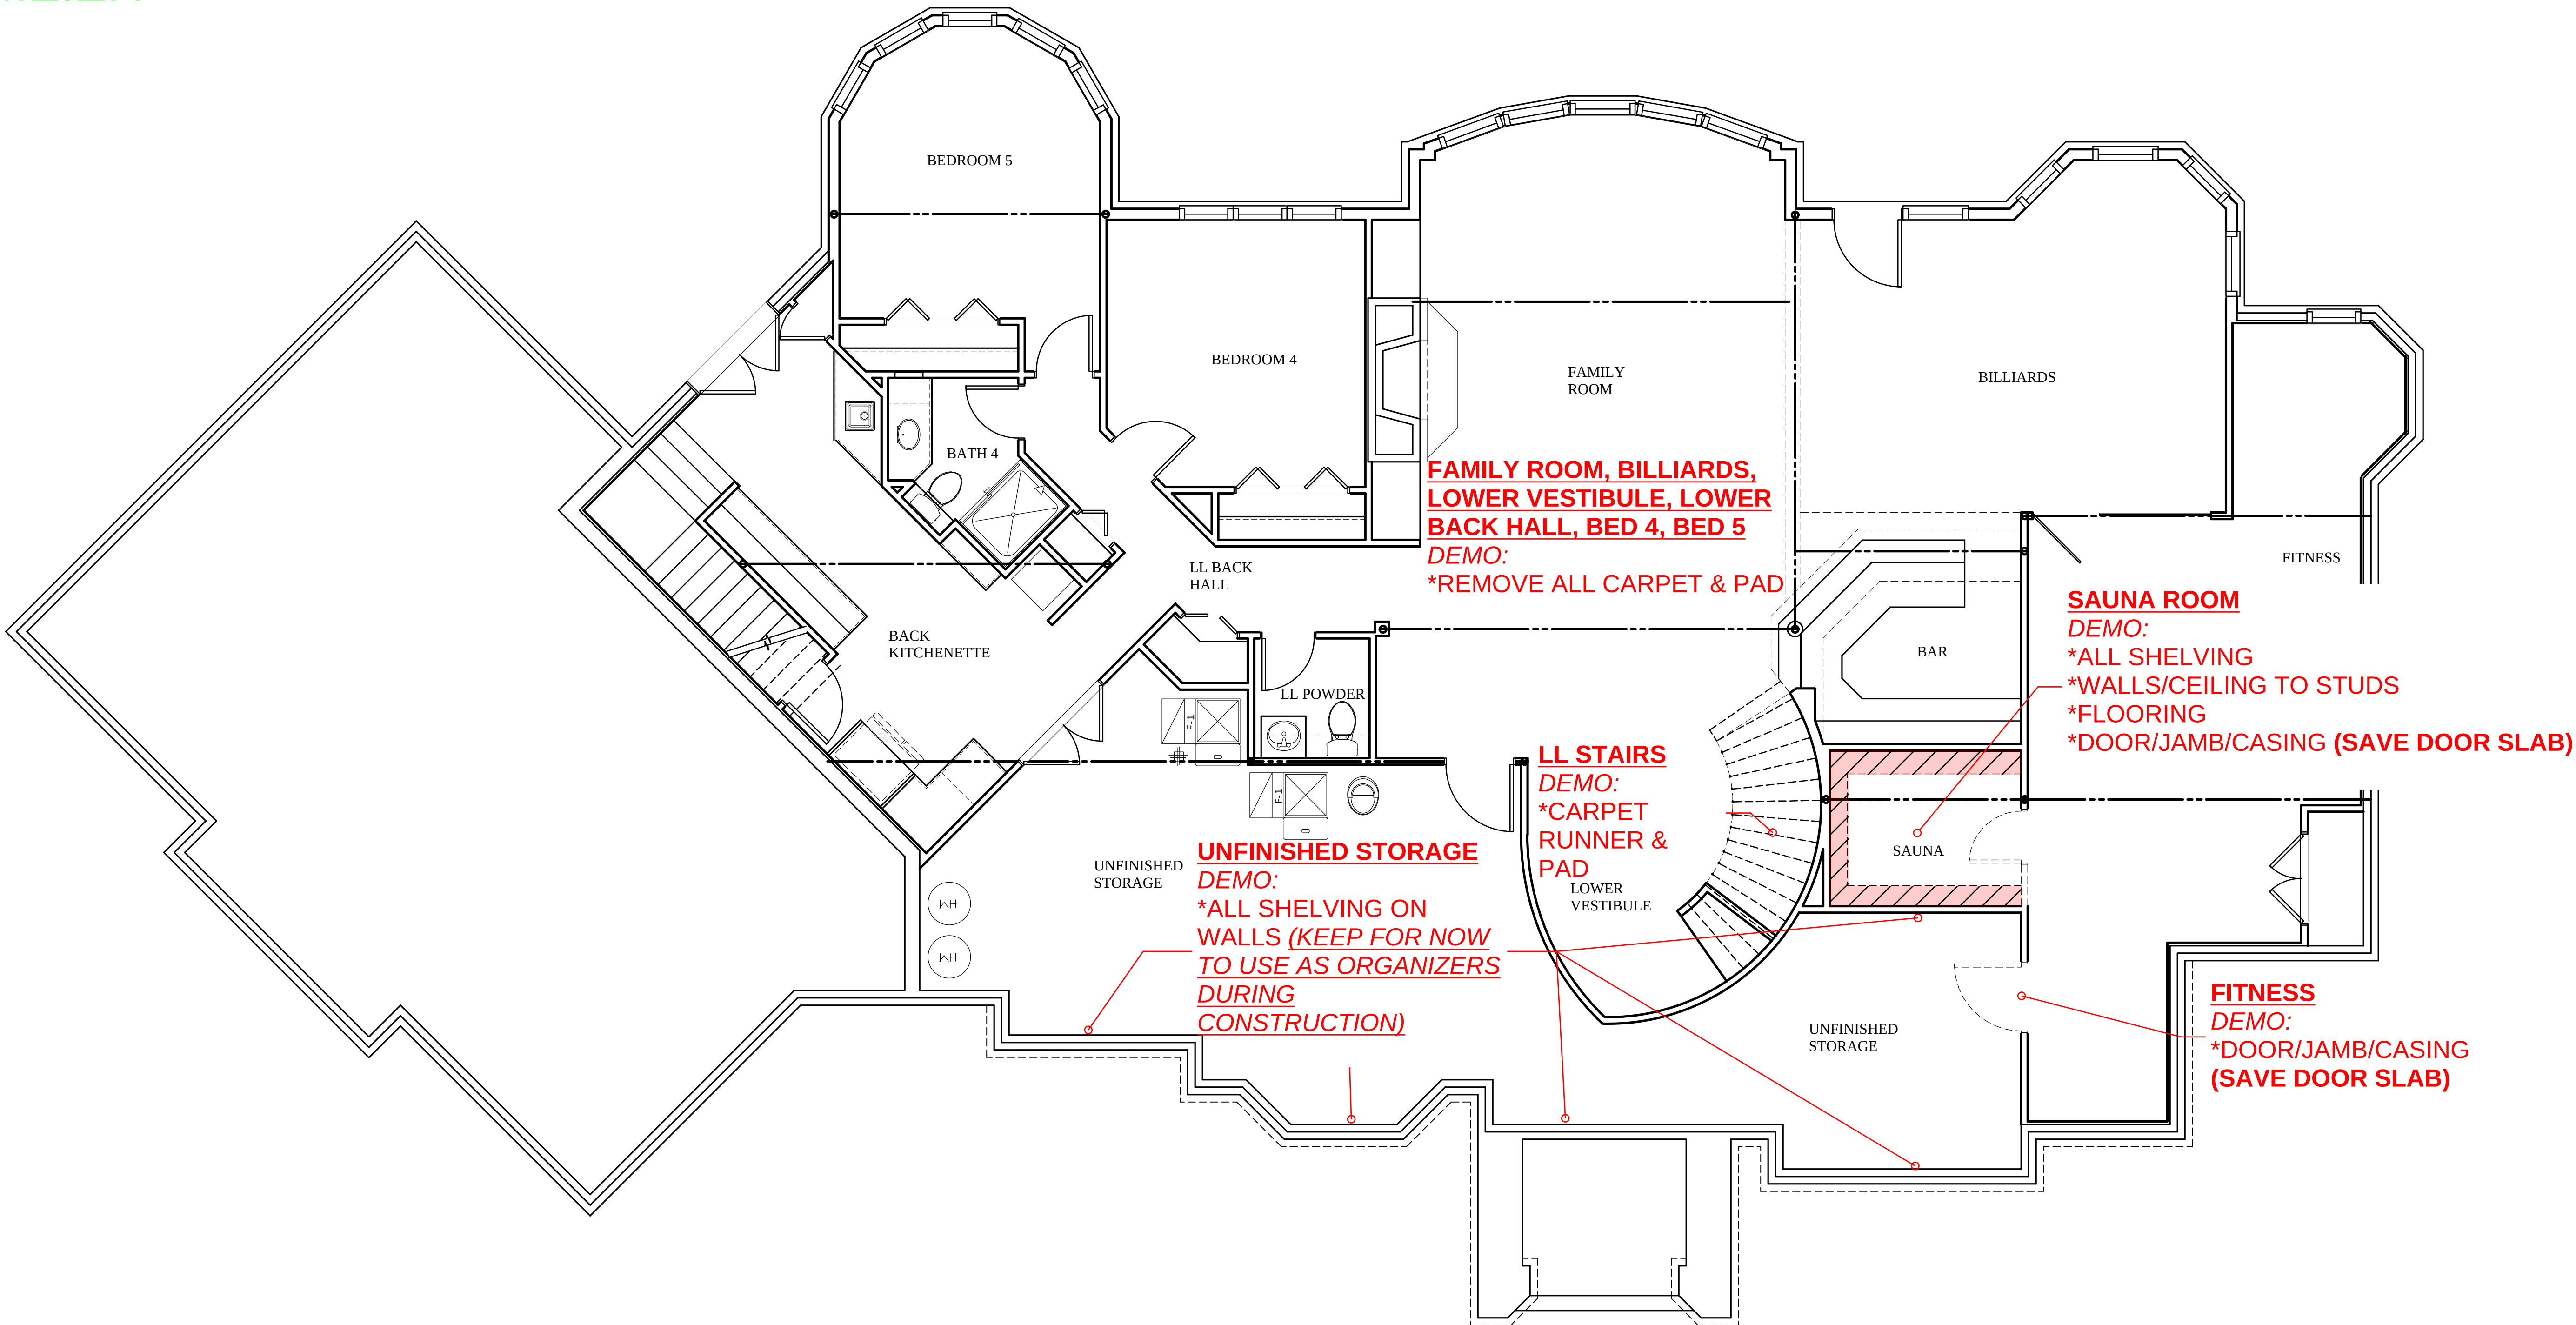

WOOD
RESIDENCE
3435 N 140TH CIRCLE, OMAHA, NE 68164

MCNEIL
COMPANY
4666 South 132nd Street
Omaha, NE 68137
402-333-1462
mcneilcompany.com

PLAN DATE 09/12/2025	
REV.	DATE
BID	11/12/25



JOB NUMBER 252513
DESCRIPTION LOWER LEVEL DEMOLITION PLAN
PLAN SHEET D2.01

© COPYRIGHT
MCNEIL COMPANY
THESE PLANS ARE SPECIFICALLY
DESIGNED FOR CONSTRUCTION BY
MCNEIL COMPANY AND ARE
INTENDED FOR NO OTHER PURPOSE.
DUPLICATION OF THESE PLANS IN
PART OR WHOLE WITHOUT WRITTEN
CONSENT FROM MCNEIL COMPANY
IS PROHIBITED.


PEITZMEIER

- PLOT DATE: 1/12/2026
HOME PAGE: A0.01
D:\MCNEIL COMPANY\PROBOX\ADAM BYMCNEIL DESIGN\RESIDENTIAL\25-2513 WOOD REMODEL\DI DEMO.DWG

MCNEIL TEAM

PEITZMEIER

NOTE: ALL DOORS, BASE, & CASING TO
REMAIN ON THE UPPER LEVEL - DO NOT DEMO

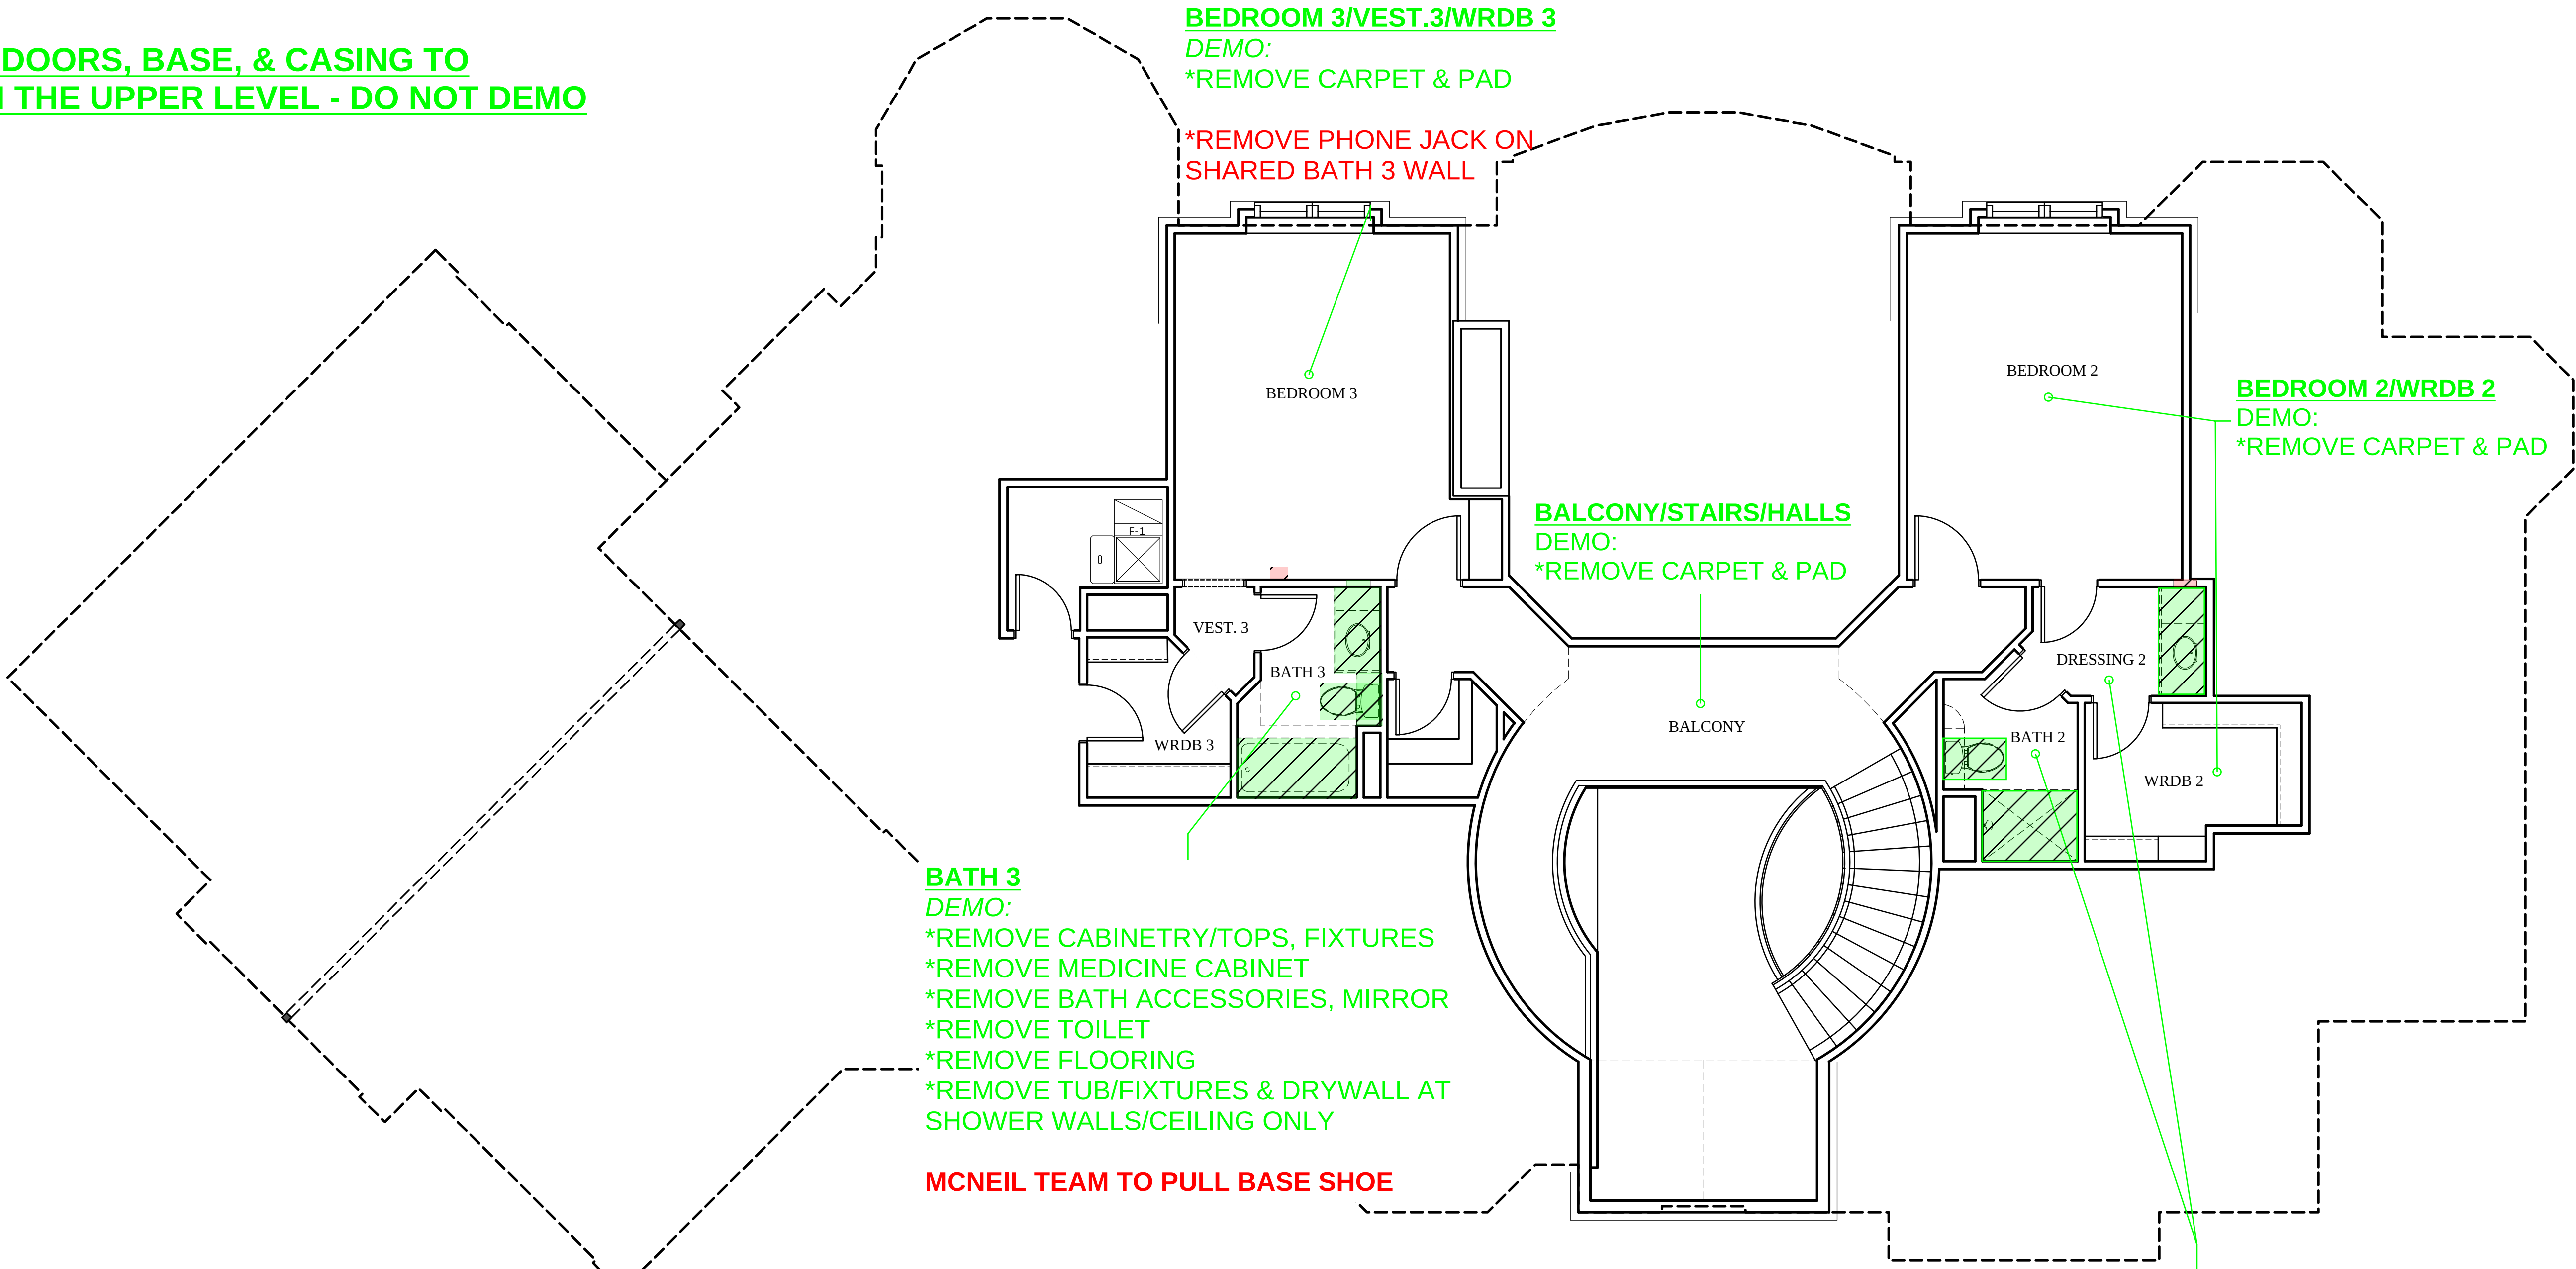

WOOD
RESIDENCE
3435 N 140TH CIRCLE, OMAHA, NE 68164

McNEIL
COMPANY
4666 South 132nd Street
Omaha, NE 68137
402-333-1462
mcneilcompany.com

PLAN DATE 09/12/2025	
REV.	DATE
BID	11/12/25



JOB NUMBER 252513
DESCRIPTION SECOND LEVEL DEMOLITION PLAN
PLAN SHEET D2.03

© COPYRIGHT
MCNEIL COMPANY
THESE PLANS ARE SPECIFICALLY
DESIGNED FOR CONSTRUCTION BY
MCNEIL COMPANY AND ARE
INTENDED FOR NO OTHER PURPOSE.
DUPLICATION OF THESE PLANS IN
PART OR WHOLE WITHOUT WRITTEN
CONSENT FROM MCNEIL COMPANY
IS PROHIBITED.