



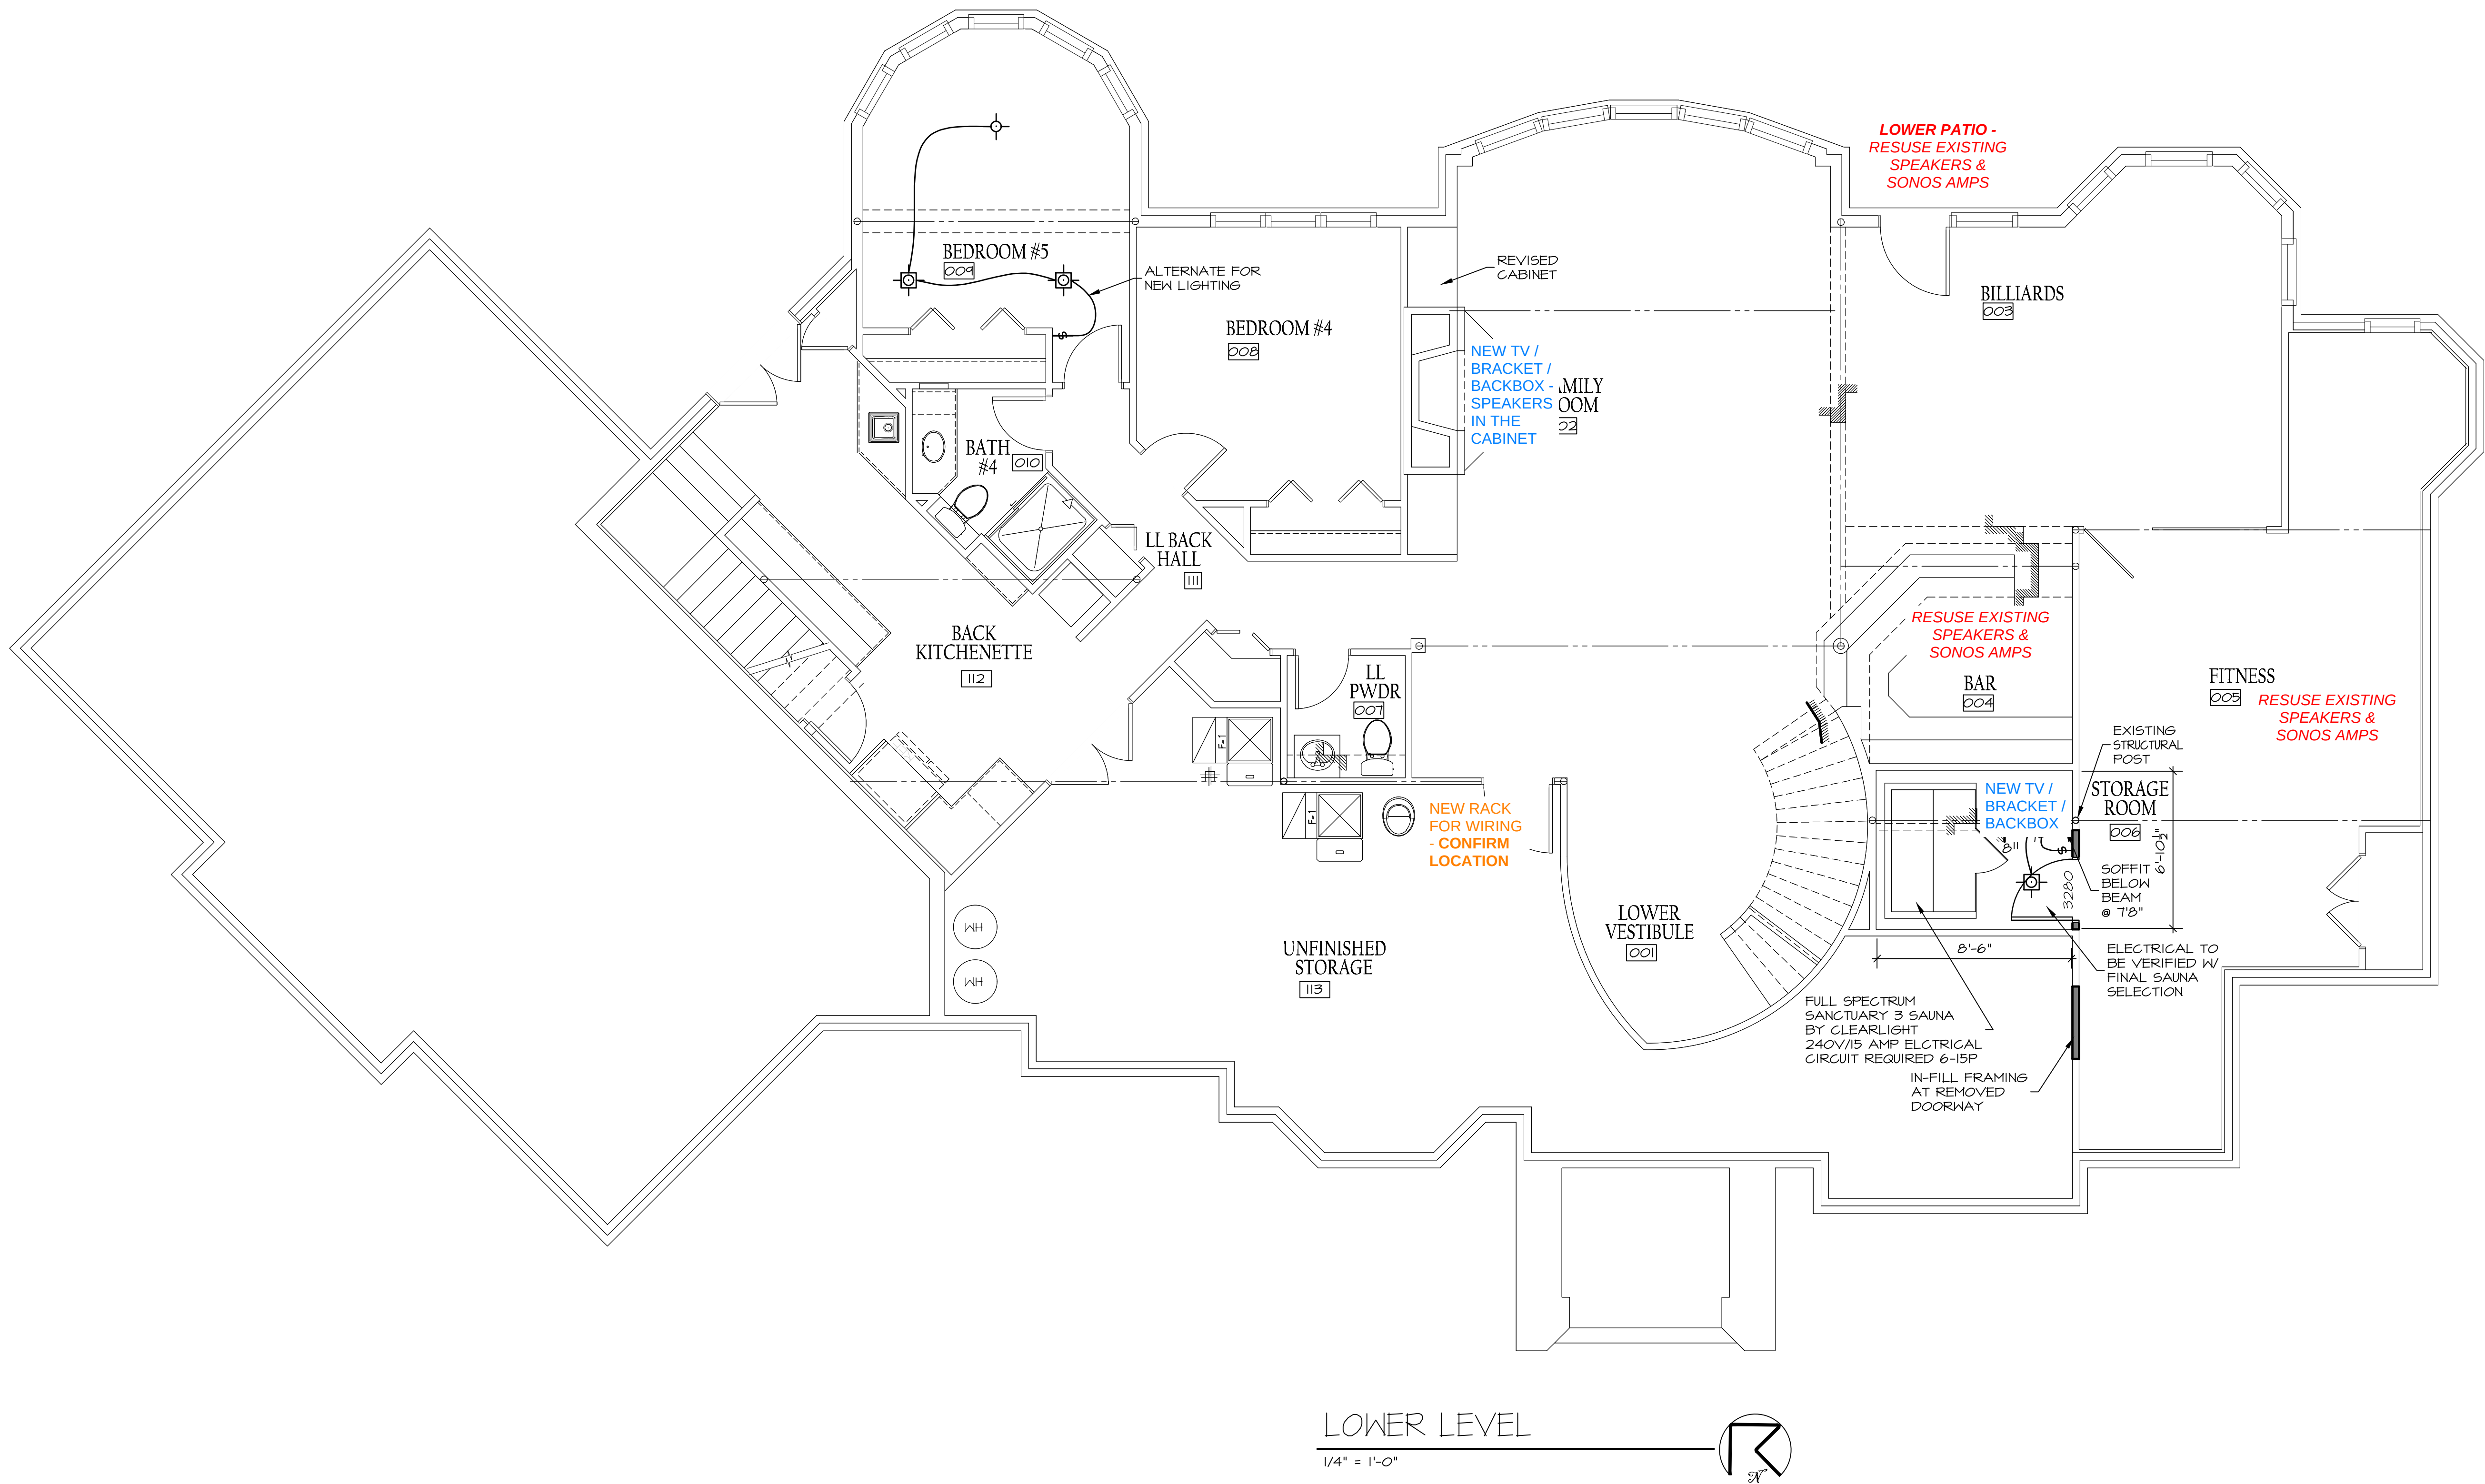

WOOD
RESIDENCE
3435 N 140TH CIRCLE, OMAHA, NE 68164



McNEIL
COMPANY
4666 South 132nd Street
Omaha, NE 68137
402-333-1462
mcneilcompany.com

PLAN DATE 01/16/2026	
REV.	DATE

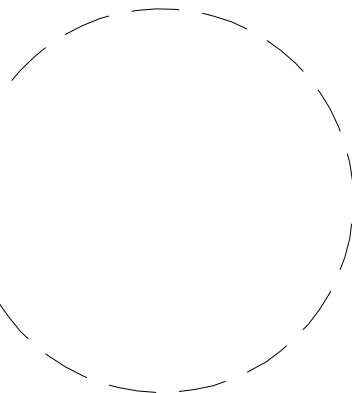

JOB NUMBER 252513
DESCRIPTION LOWER LEVEL
PLAN SHEET A1.01

© COPYRIGHT
McNEIL COMPANY
THESE PLANS ARE SPECIFICALLY
DESIGNED FOR CONSTRUCTION BY
McNEIL COMPANY AND ARE
INTENDED FOR NO OTHER PURPOSE.
DUPLICATION OF THESE PLANS IN
PART OR WHOLE WITHOUT WRITTEN
CONSENT FROM McNEIL COMPANY
IS PROHIBITED.

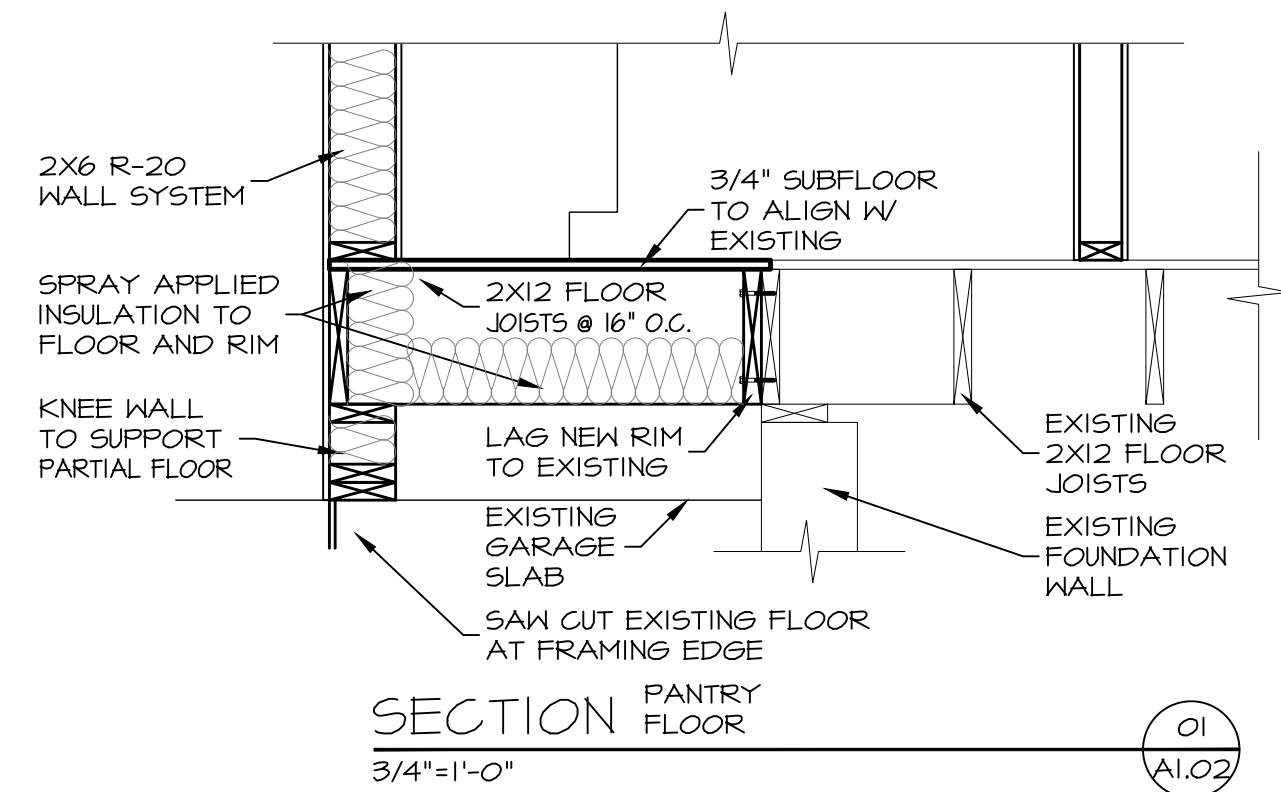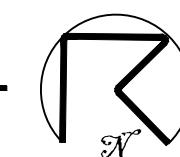
$$1/4'' = 1'-0''$$
[illegible]

PLAN DATE	
01/16/2026	
REV.	DATE


REV.	DATE
------	------

A1.02

© COPYRIGHT
MCNEIL COMPANY
PLANS ARE SPECIFICALLY
PREPARED FOR CONSTRUCTION BY
MCNEIL COMPANY AND ARE
NOT TO BE USED FOR ANY OTHER PURPOSE.
REPRODUCTION OF THESE PLANS IN
WHOLE OR IN PART WITHOUT WRITTEN
PERMISSION FROM MCNEIL COMPANY
IS PROHIBITED.


PLOT DATE: 1/15/2026
C:\USER5\ABRUCK\McNEIL COMPANY DROPBOX\ADAM B\McNEIL DESIGN\RESIDENTIAL\25-2513 WOOD REMODEL\A1 PLANS.DWG

HOME PAGE: A0.01

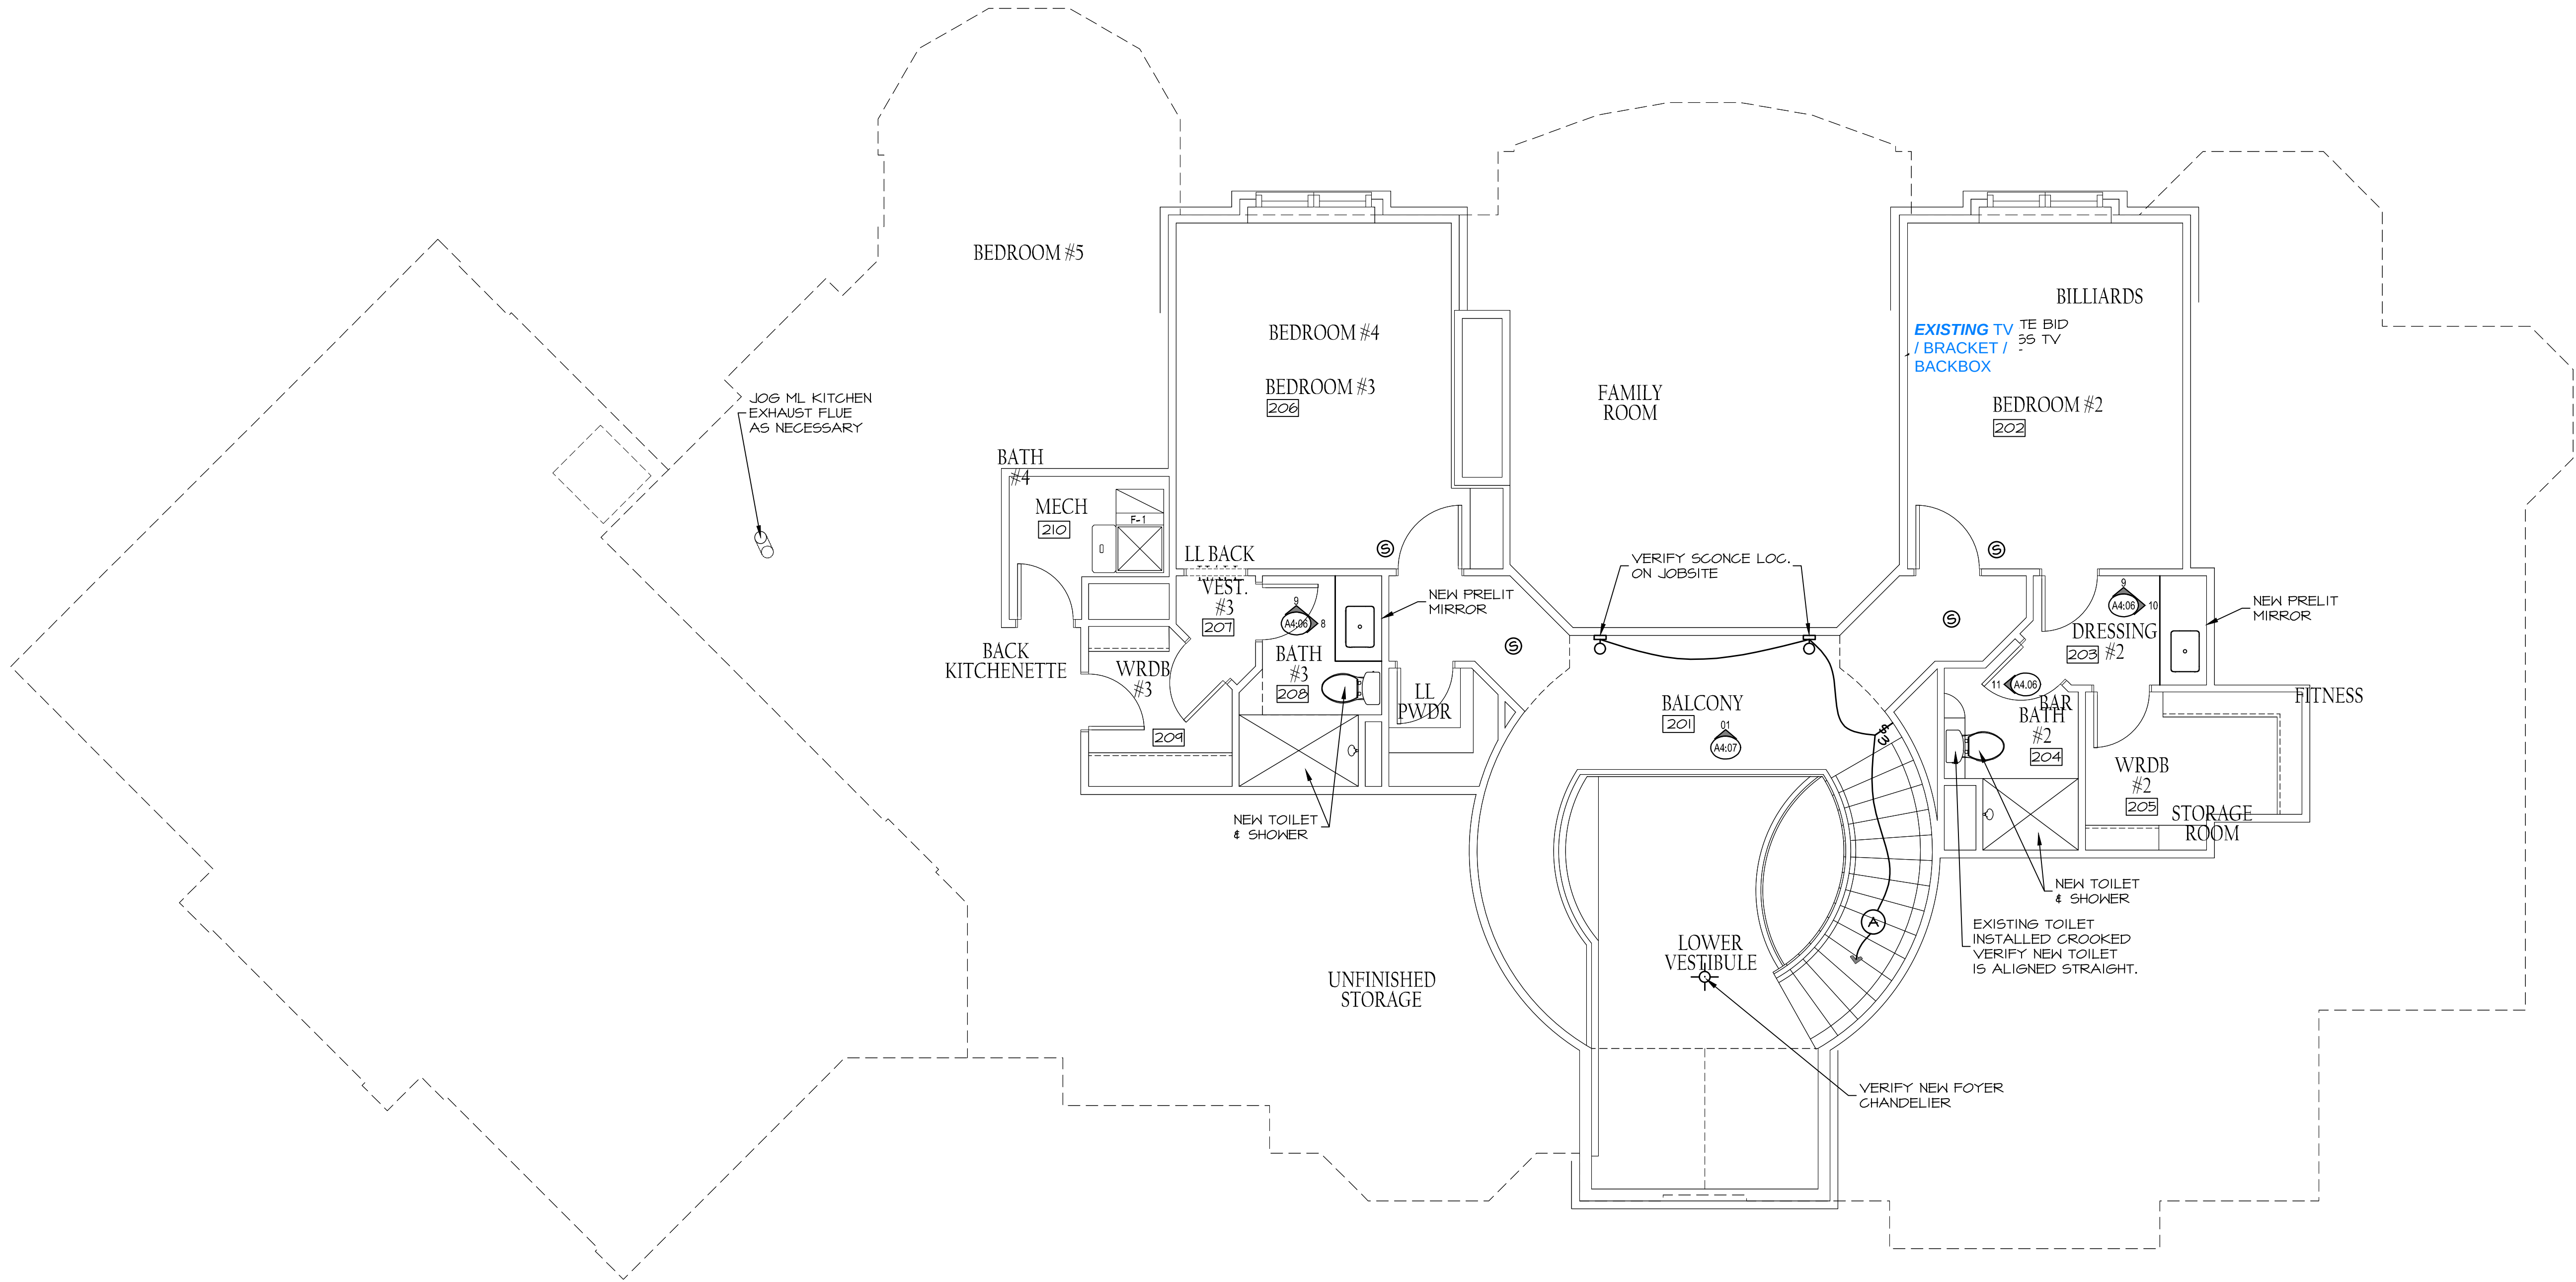

SECOND LEVEL


1/4" = 1'-0"

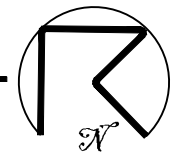

WOOD
RESIDENCE
3435 N 140TH CIRCLE, OMAHA, NE 68164

McNEIL COMPANY
4666 South 132nd Street
Omaha, NE 68137
402-333-1462
mcneilcompany.com

PLAN DATE 01/16/2026	
REV.	DATE

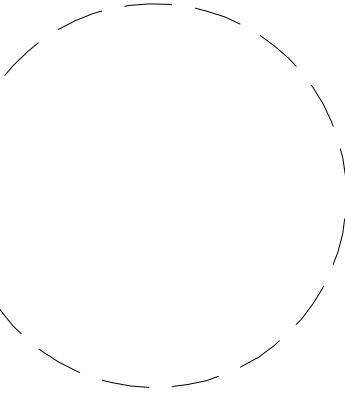

JOB NUMBER 252513
DESCRIPTION SECOND LEVEL
PLAN SHEET A1.03

© COPYRIGHT
MCNEIL COMPANY
THESE PLANS ARE SPECIFICALLY
DESIGNED FOR CONSTRUCTION BY
MCNEIL COMPANY AND ARE
INTENDED FOR NO OTHER PURPOSE.
DUPLICATION OF THESE PLANS IN
PART OR WHOLE WITHOUT WRITTEN
CONSENT FROM MCNEIL COMPANY
IS PROHIBITED.