


PLOT DATE: 1/15/2026
C:\USERS\ABRUCK\McNEIL COMPANY DROPBOX\ADAM B\McNEIL DESIGN\RESIDENTIAL\25-2513 WOOD REMODEL\D1 DEMO.DWG
HOME PAGE: A0.01

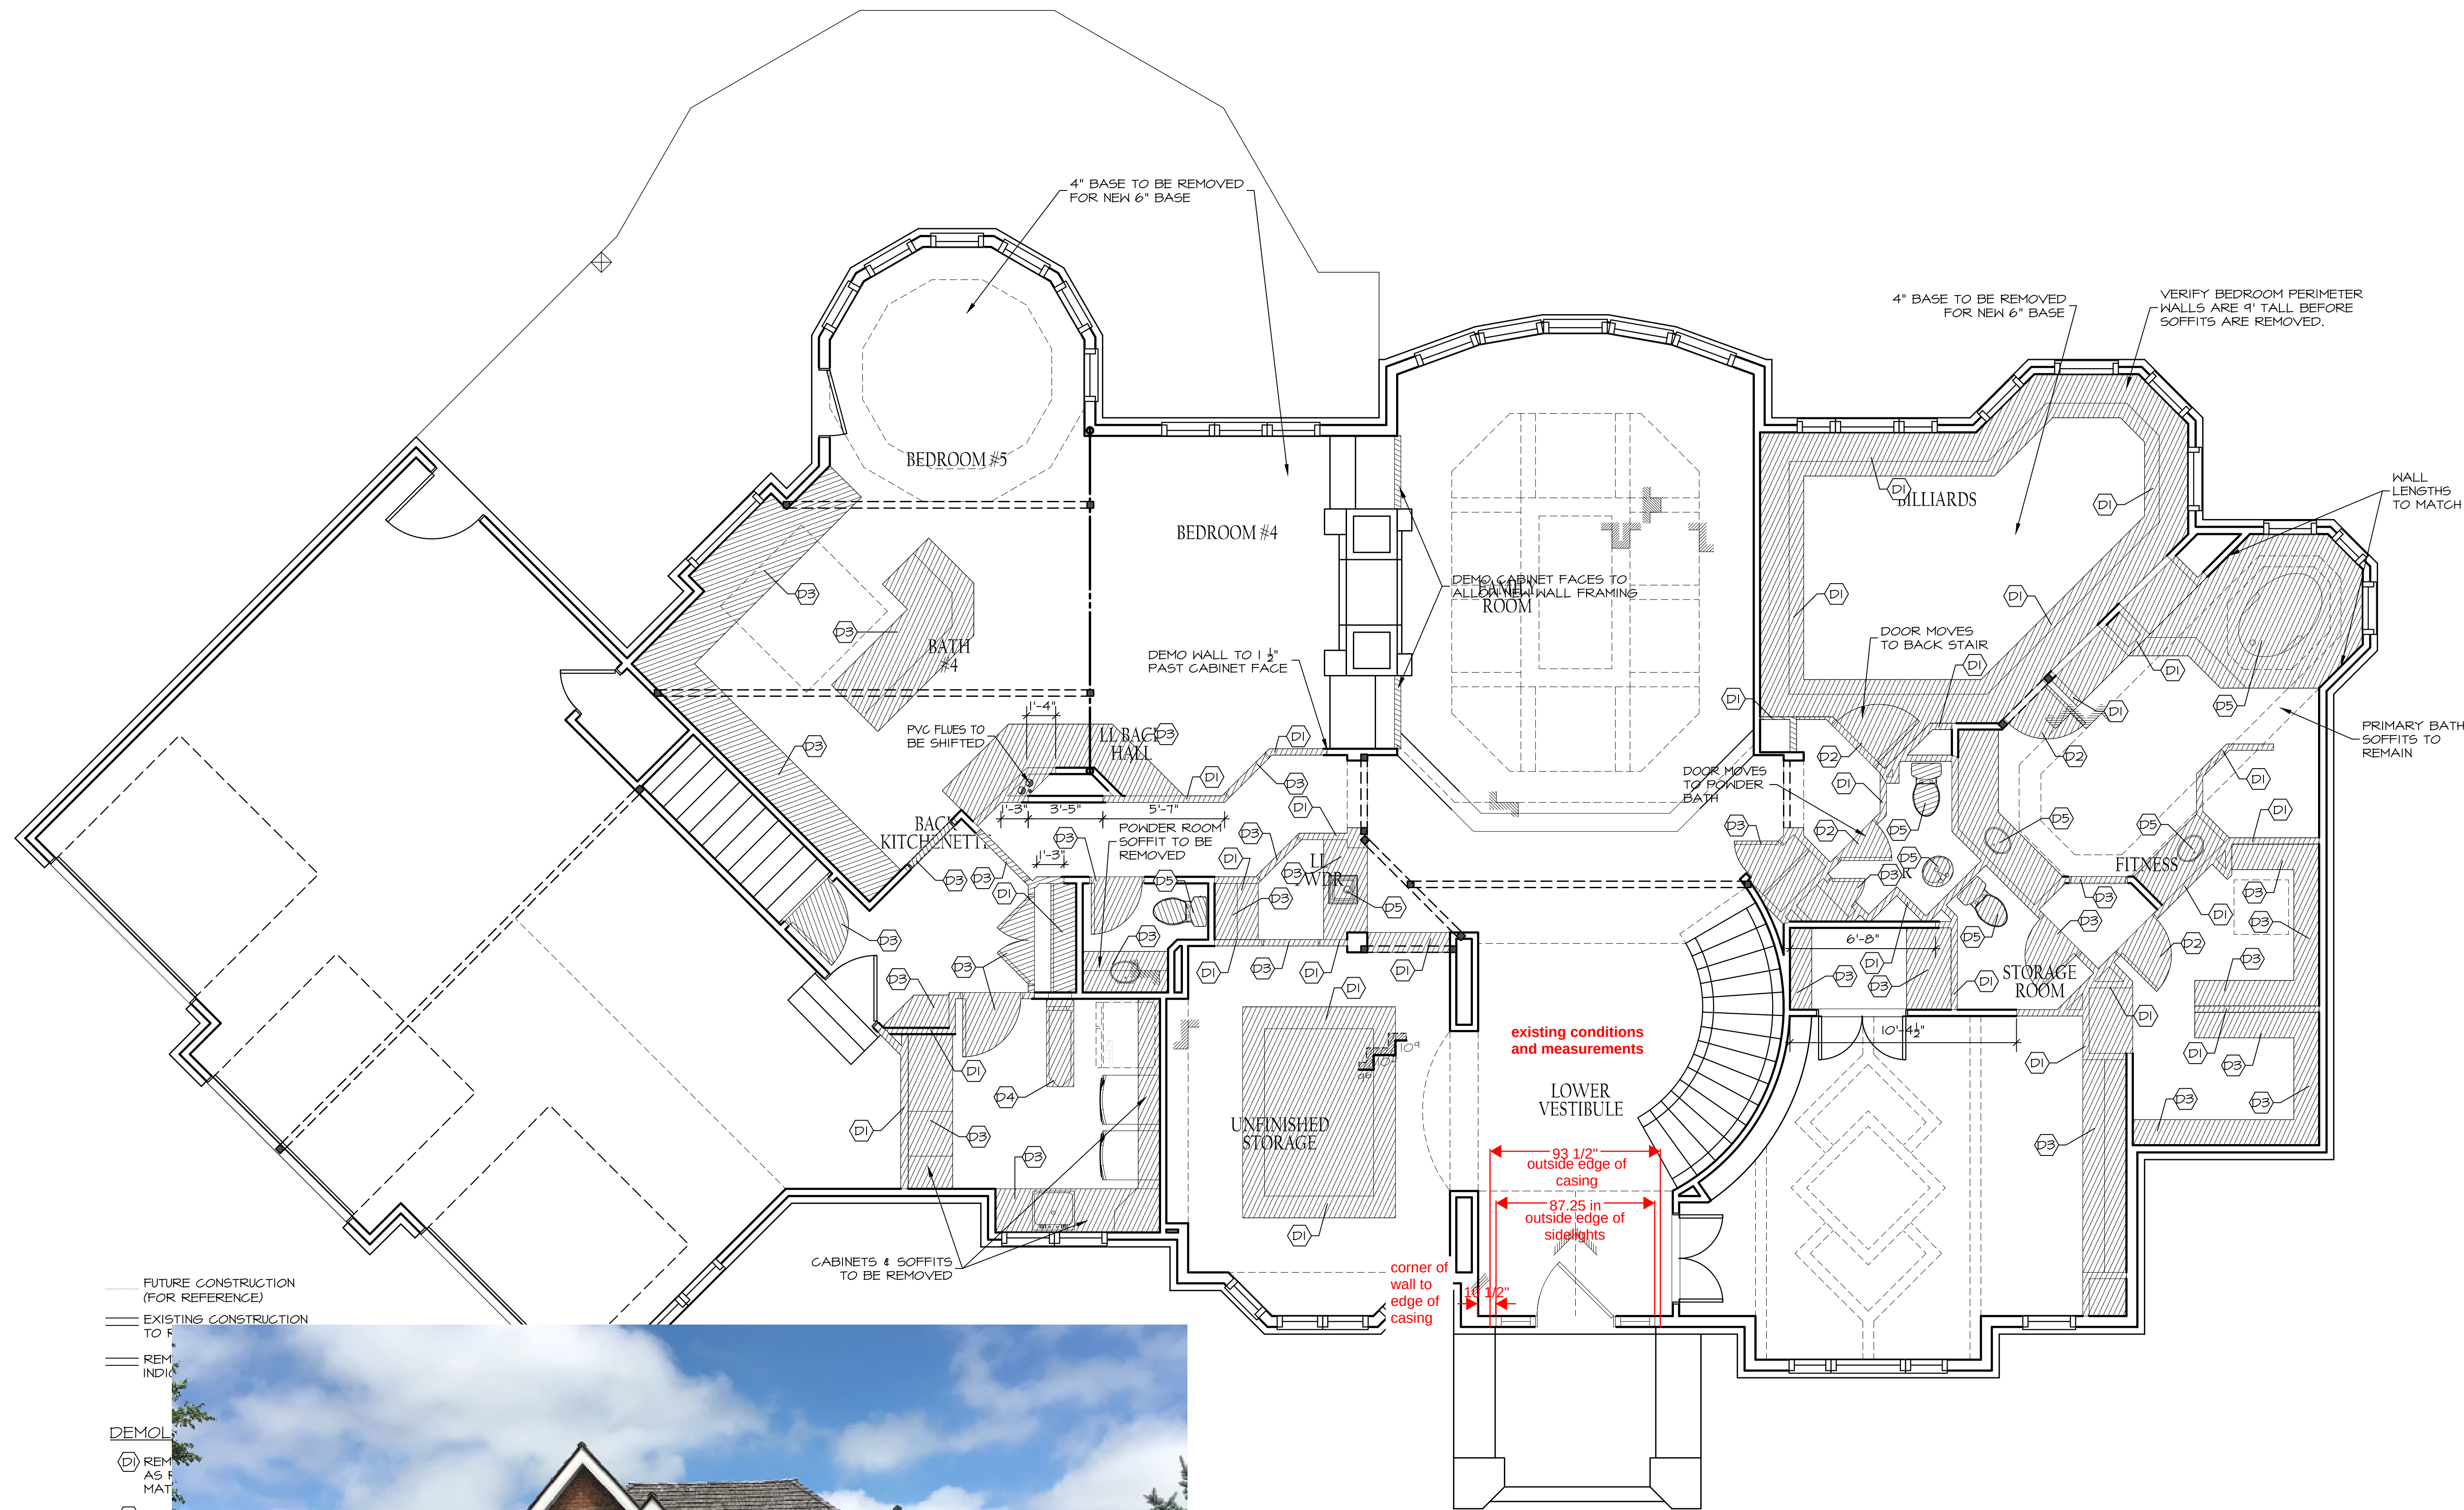

- FUTURE CONSTRUCTION
(FOR REFERENCE)
— EXISTING CONSTRUCTION
TO REMAIN
— DEMOLITION
INDICATED
- DEMOLITION
- (D1) REM. AS F. MAT.
 - (D2) REM. WIND. MAN. FRA.
 - (D3) REM. SHOE.
 - (D4) REM. SHOE. FOR.
 - (D5) REM. EQUI. NEED.
 - (D6) EXIST. TO BE REP.
 - (D7) PAT. AT N. DRY. REM. PRO.



MAIN LEVEL DEMO

1/4" = 1'-0"



WOOD
RESIDENCE

3435 N 140TH CIRCLE, OMAHA, NE 68164

**MCNEIL
COMPANY**
4666 South 132nd Street
Omaha, NE 68137
402-333-1462
mcneilcompany.com

PLAN DATE	
01/16/2026	
REV.	DATE

JOB NUMBER

252513




DESCRIPTION

MAIN LEVEL
DEMOLITION PLAN

PLAN SHEET

D1.02


© COPYRIGHT
MCNEIL COMPANY
THESE PLANS ARE SPECIFICALLY
DESIGNED FOR CONSTRUCTION BY
MCNEIL COMPANY AND ARE
INTENDED FOR NO OTHER PURPOSE.
DUPLICATION OF THESE PLANS IN
PART OR WHOLE WITHOUT WRITTEN
CONSENT FROM MCNEIL COMPANY
IS PROHIBITED.

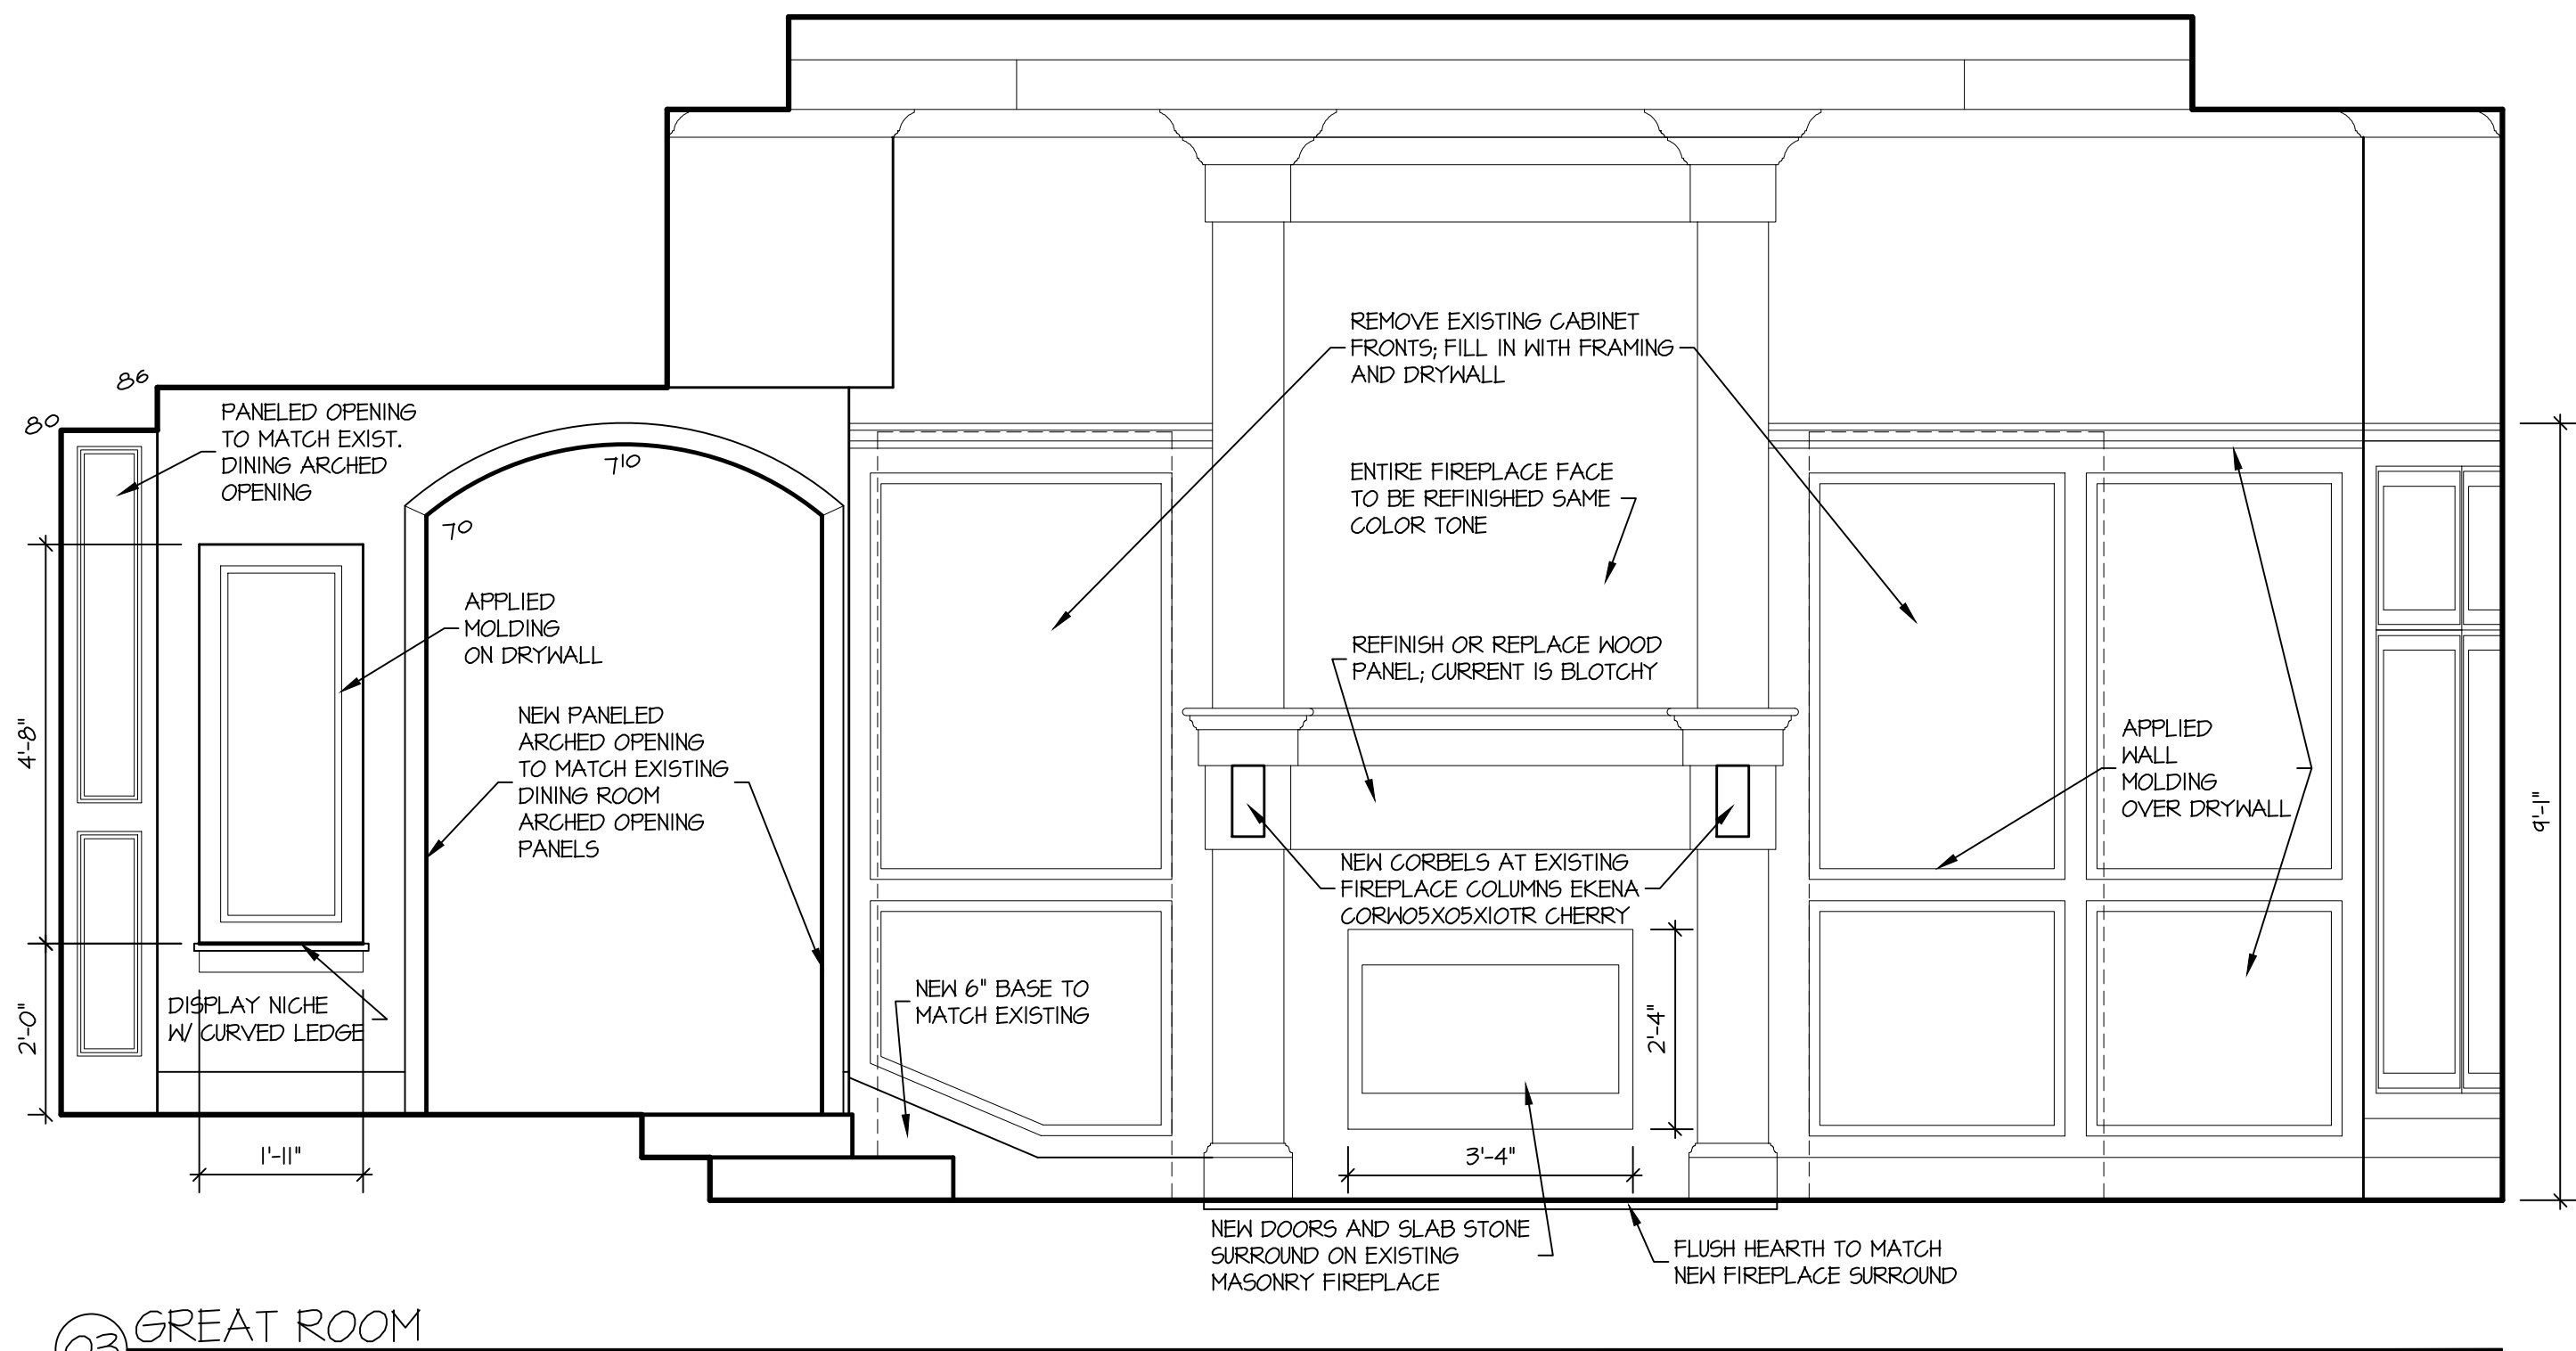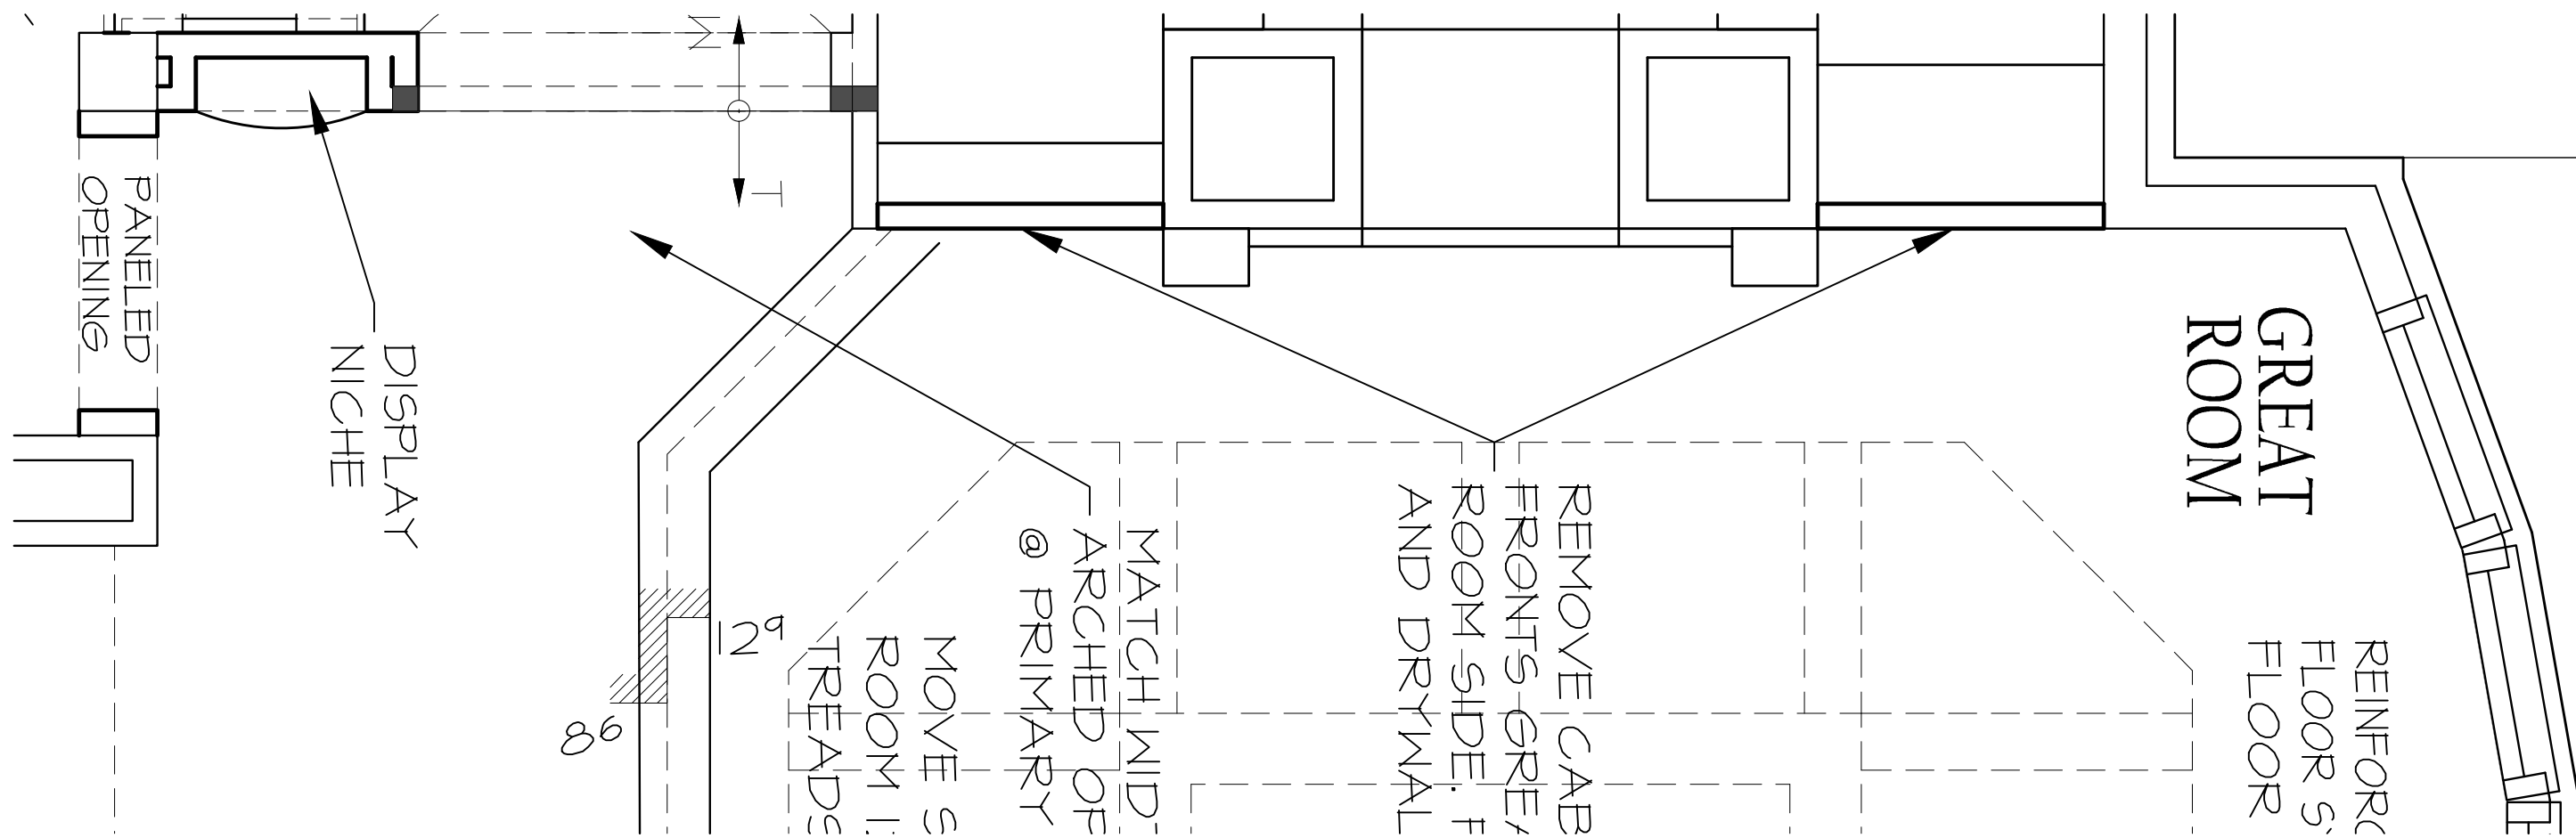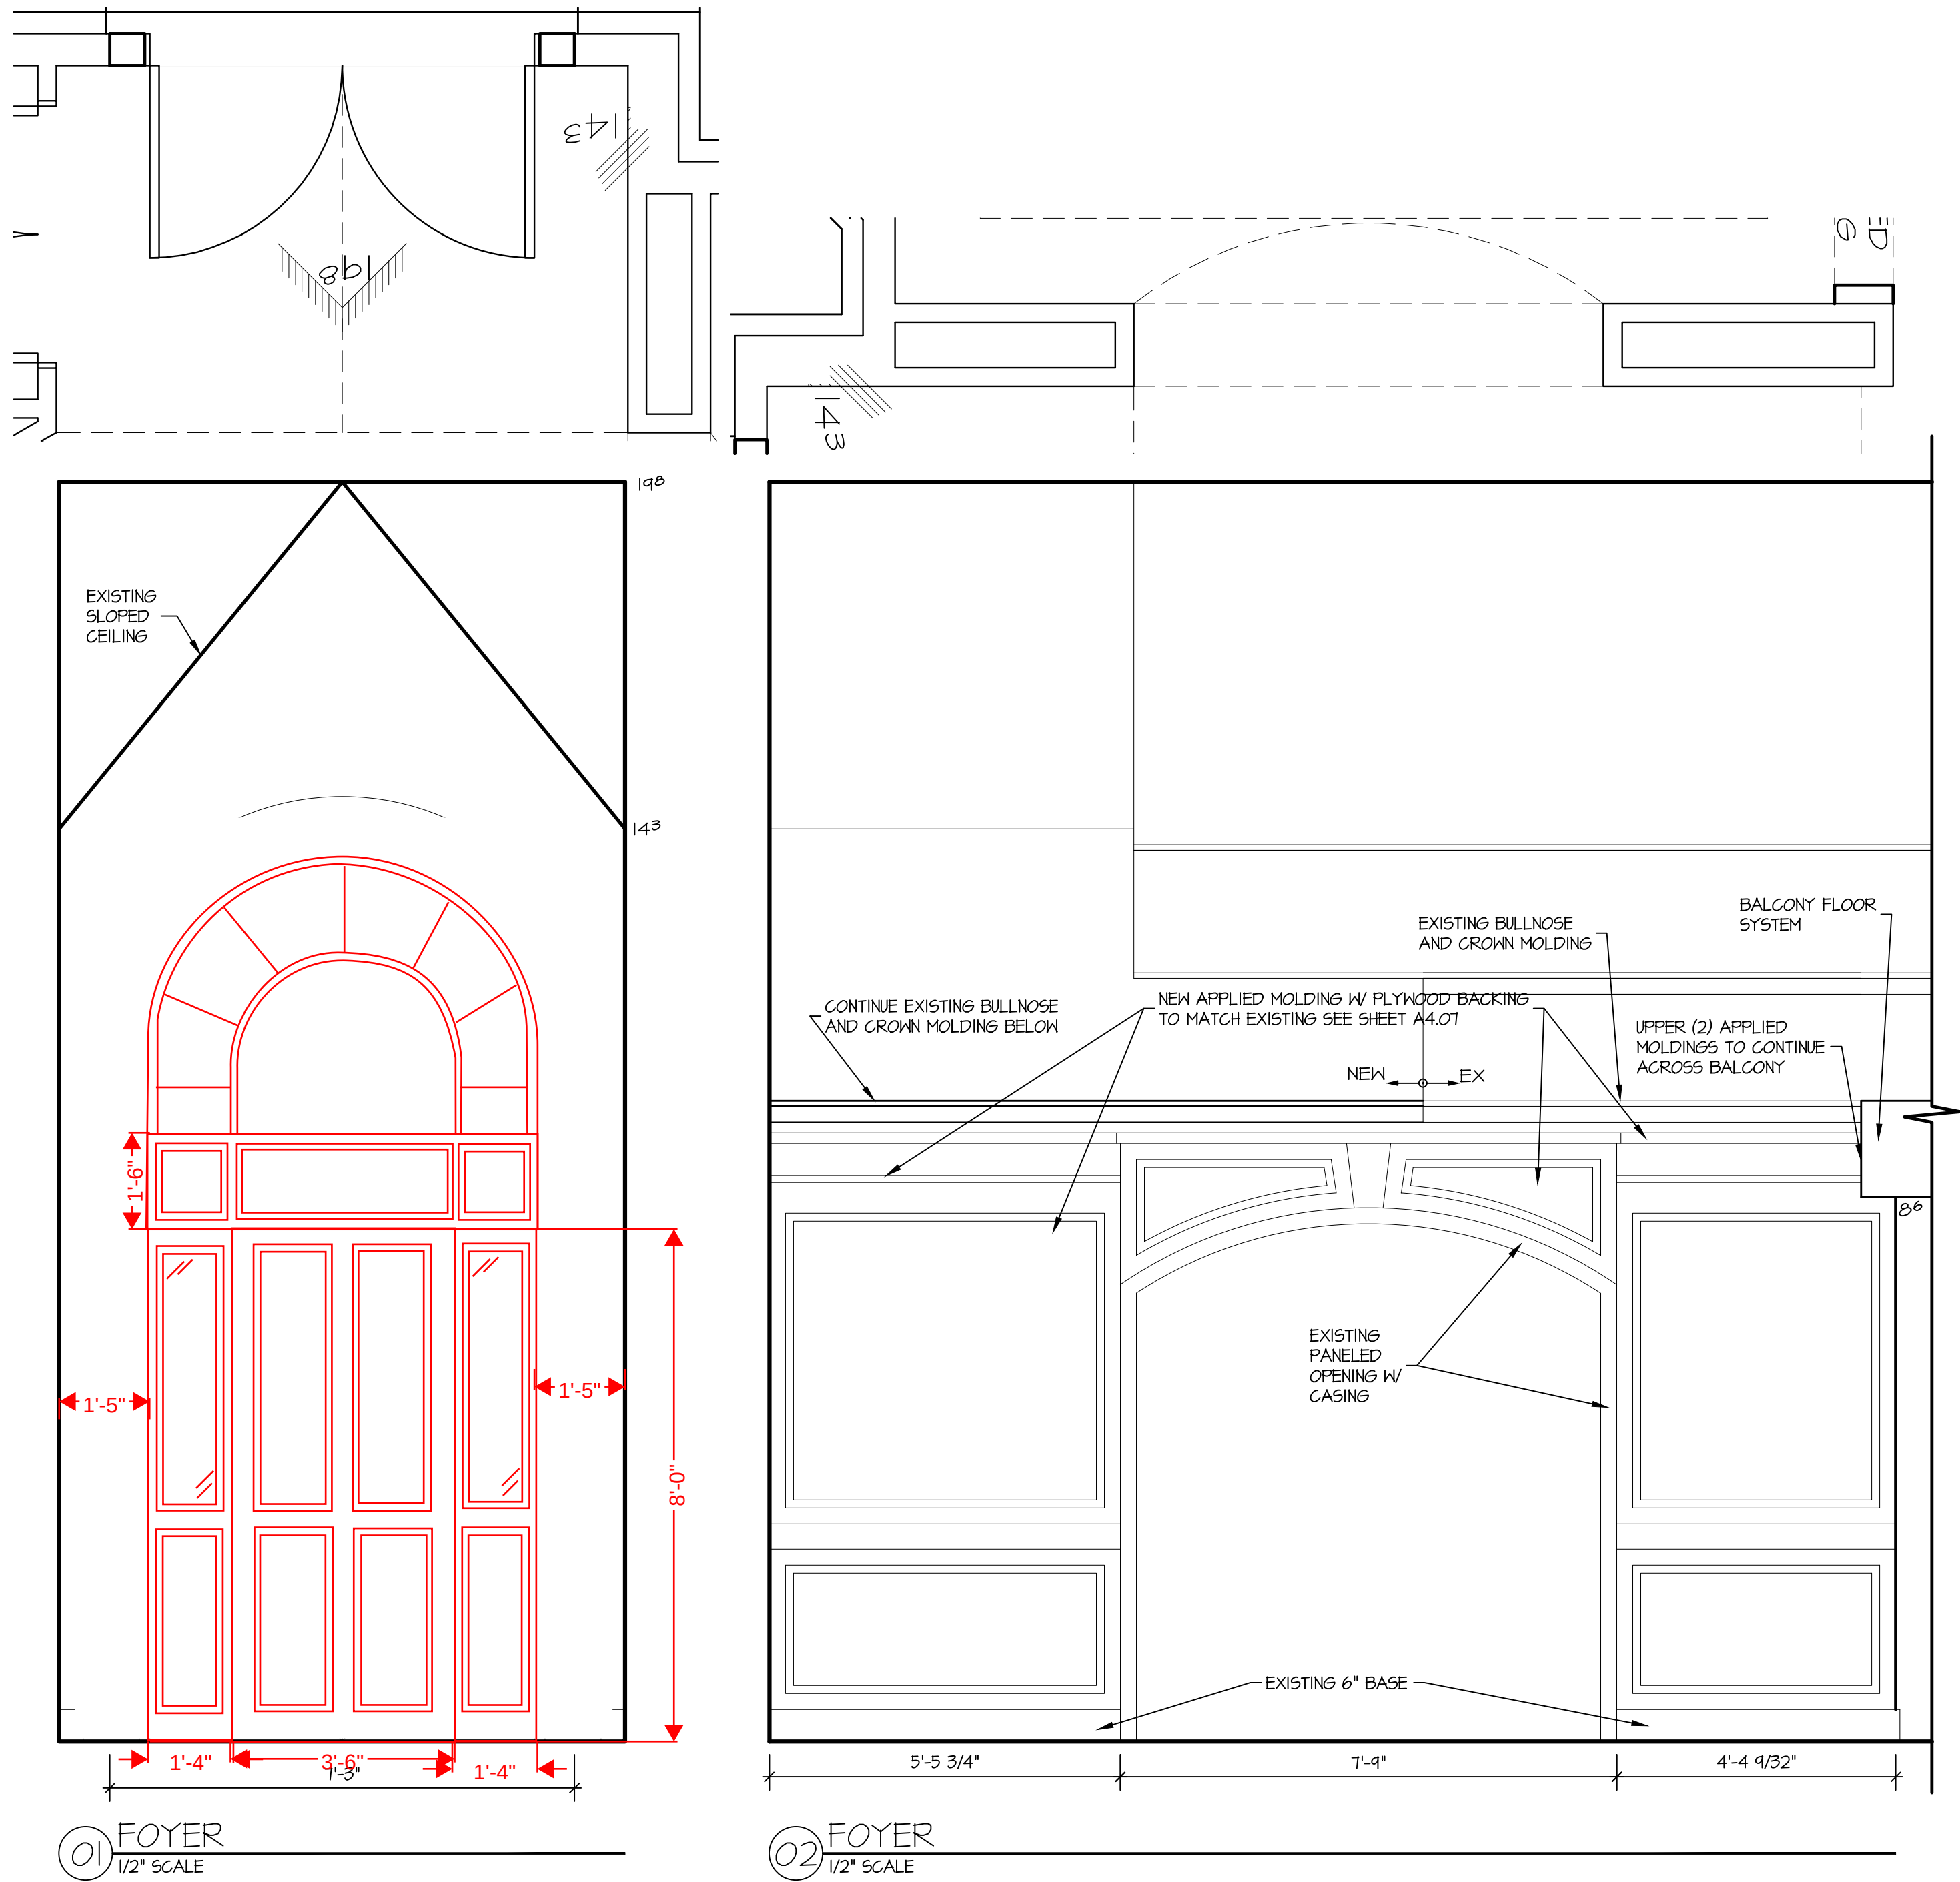

WOOD
RESIDENCE
3435 N 140TH CIRCLE, OMAHA, NE 68164




**McNEIL
COMPANY**
4666 South 132nd Street
Omaha, NE 68137
402-333-1462
mcneilcompany.com

PLAN DATE 01/16/2026	
REV.	DATE

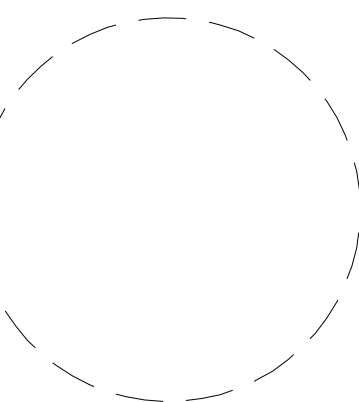

JOB NUMBER 252513
DESCRIPTION INTERIOR ELEVATIONS
PLAN SHEET A4.03


© COPYRIGHT
McNEIL COMPANY
THESE PLANS ARE SPECIFICALLY
DESIGNED FOR CONSTRUCTION BY
McNEIL COMPANY AND ARE
INTENDED FOR NO OTHER PURPOSE.
DUPLICATION OF THESE PLANS IN
PART OR WHOLE WITHOUT WRITTEN
CONSENT FROM McNEIL COMPANY
IS PROHIBITED.

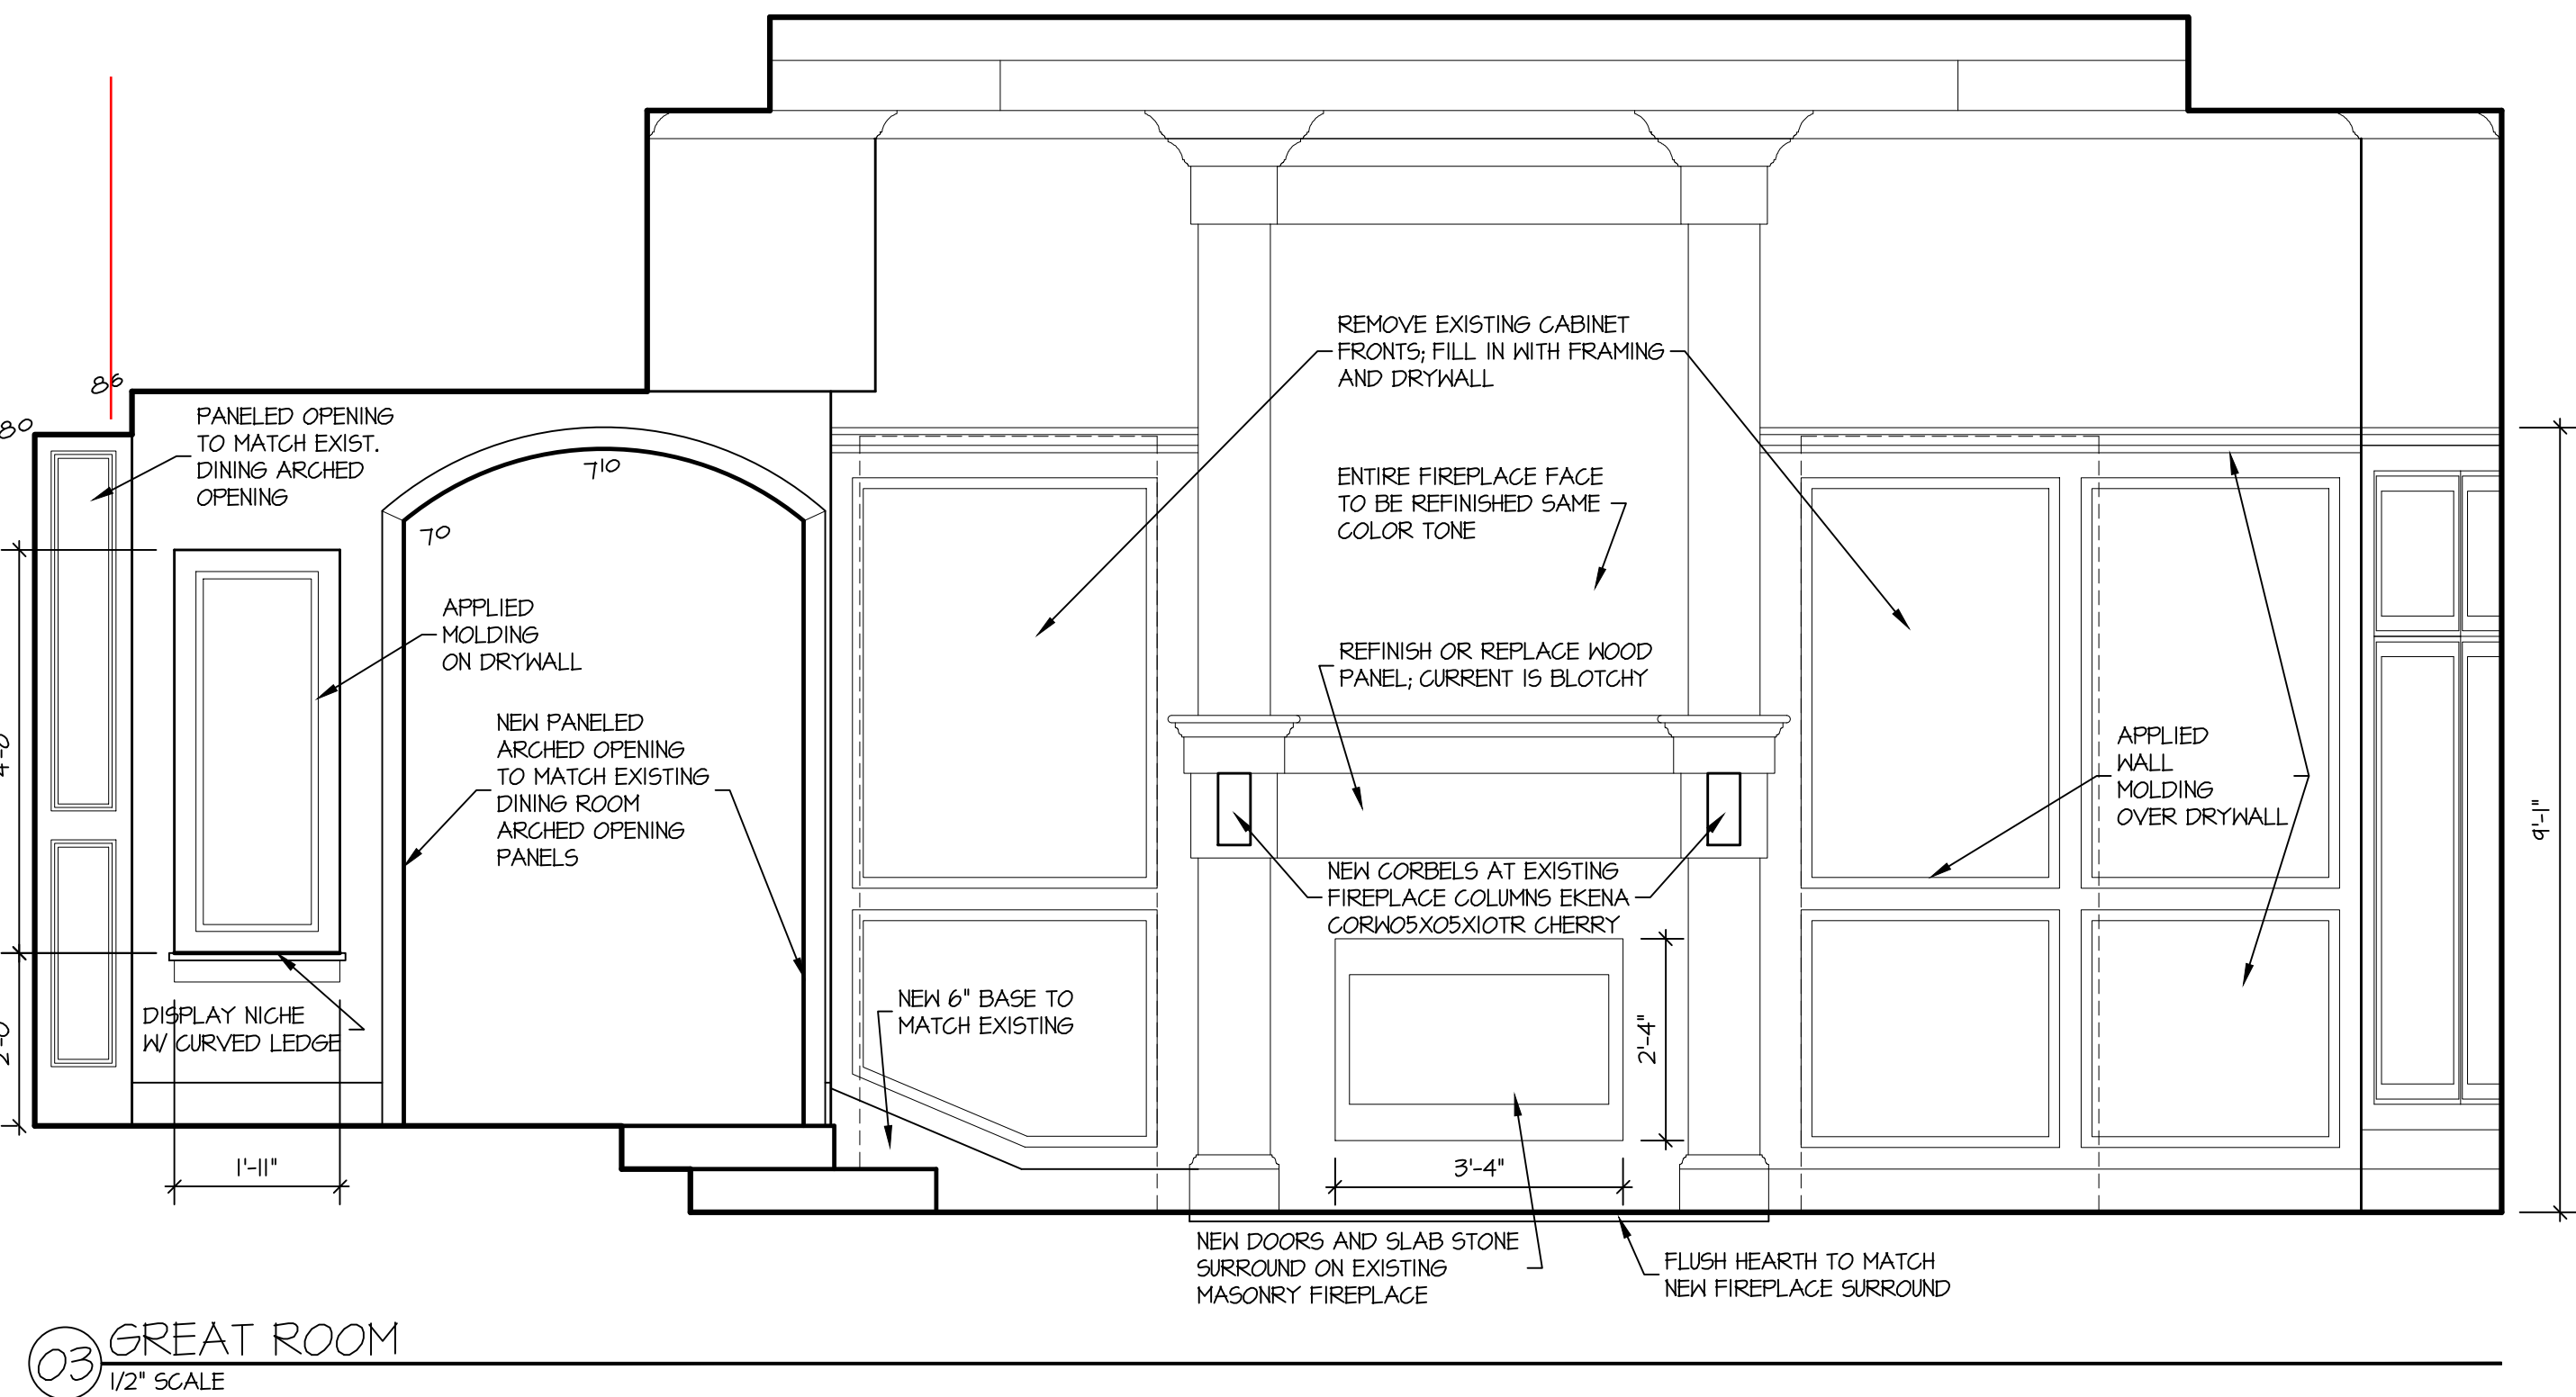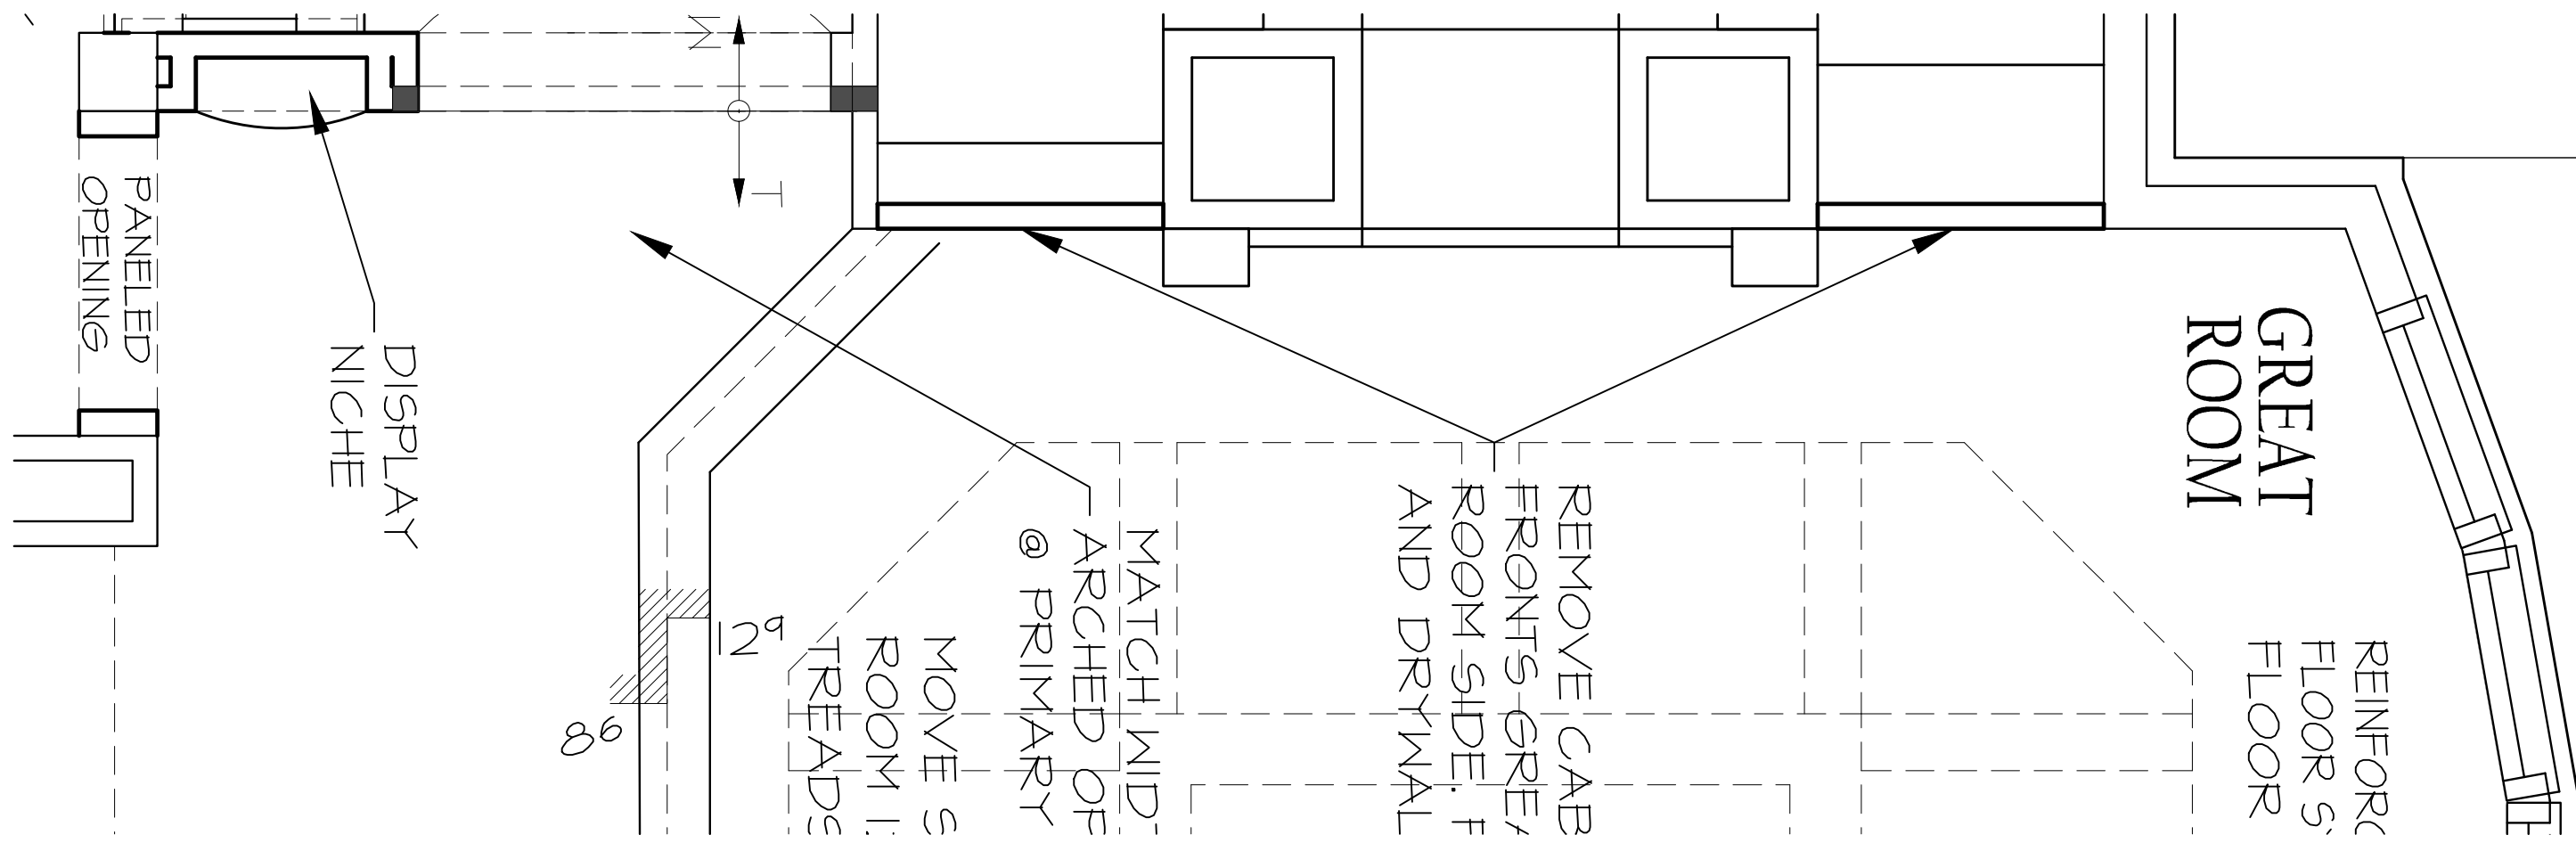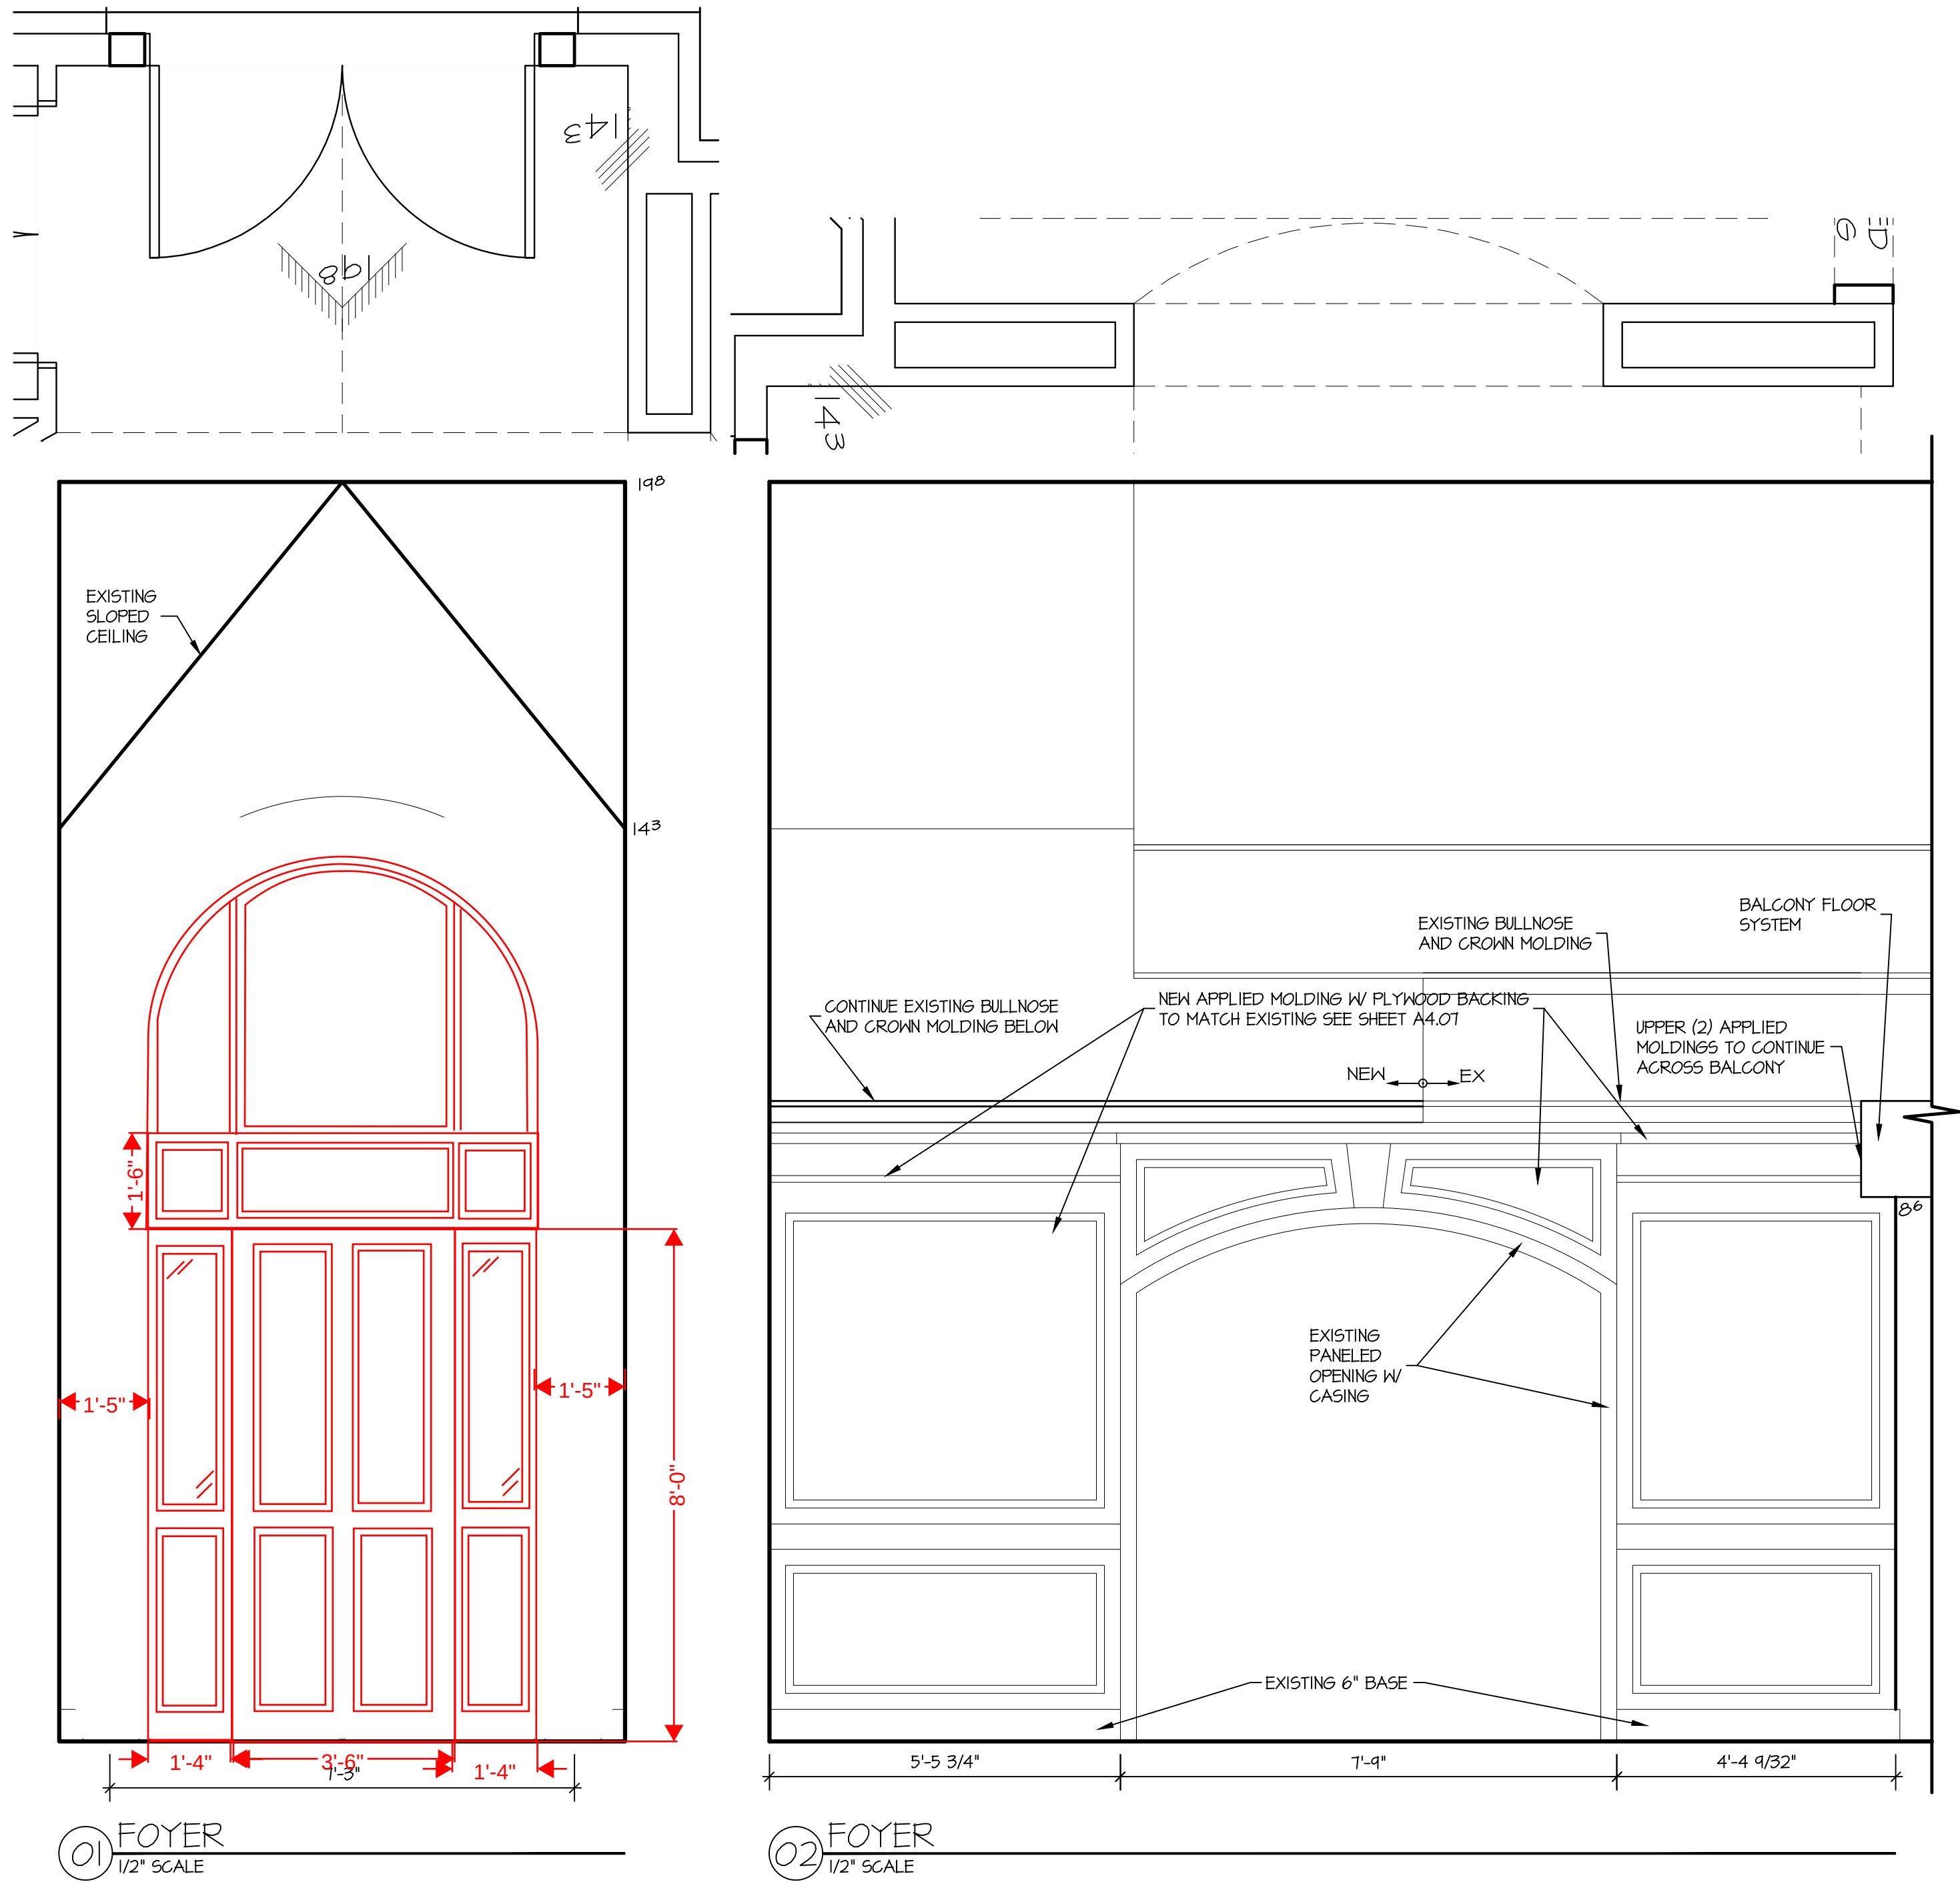

WOOD
RESIDENCE
3435 N 140TH CIRCLE, OMAHA, NE 68164




**MCNEIL
COMPANY**
4666 South 132nd Street
Omaha, NE 68137
402-333-1462
mcneilcompany.com

PLAN DATE 01/16/2026	
REV.	DATE

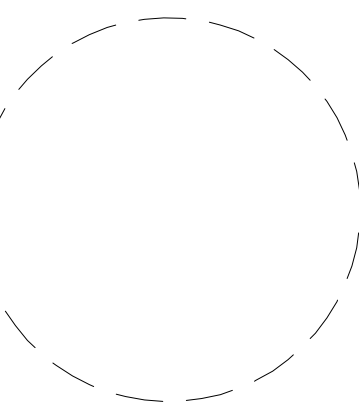

JOB NUMBER 252513
DESCRIPTION INTERIOR ELEVATIONS
PLAN SHEET A4.03


© COPYRIGHT
MCNEIL COMPANY
THESE PLANS ARE SPECIFICALLY
DESIGNED FOR CONSTRUCTION BY
MCNEIL COMPANY AND ARE
INTENDED FOR NO OTHER PURPOSE.
DUPLICATION OF THESE PLANS IN
PART OR WHOLE WITHOUT WRITTEN
CONSENT FROM MCNEIL COMPANY
IS PROHIBITED.

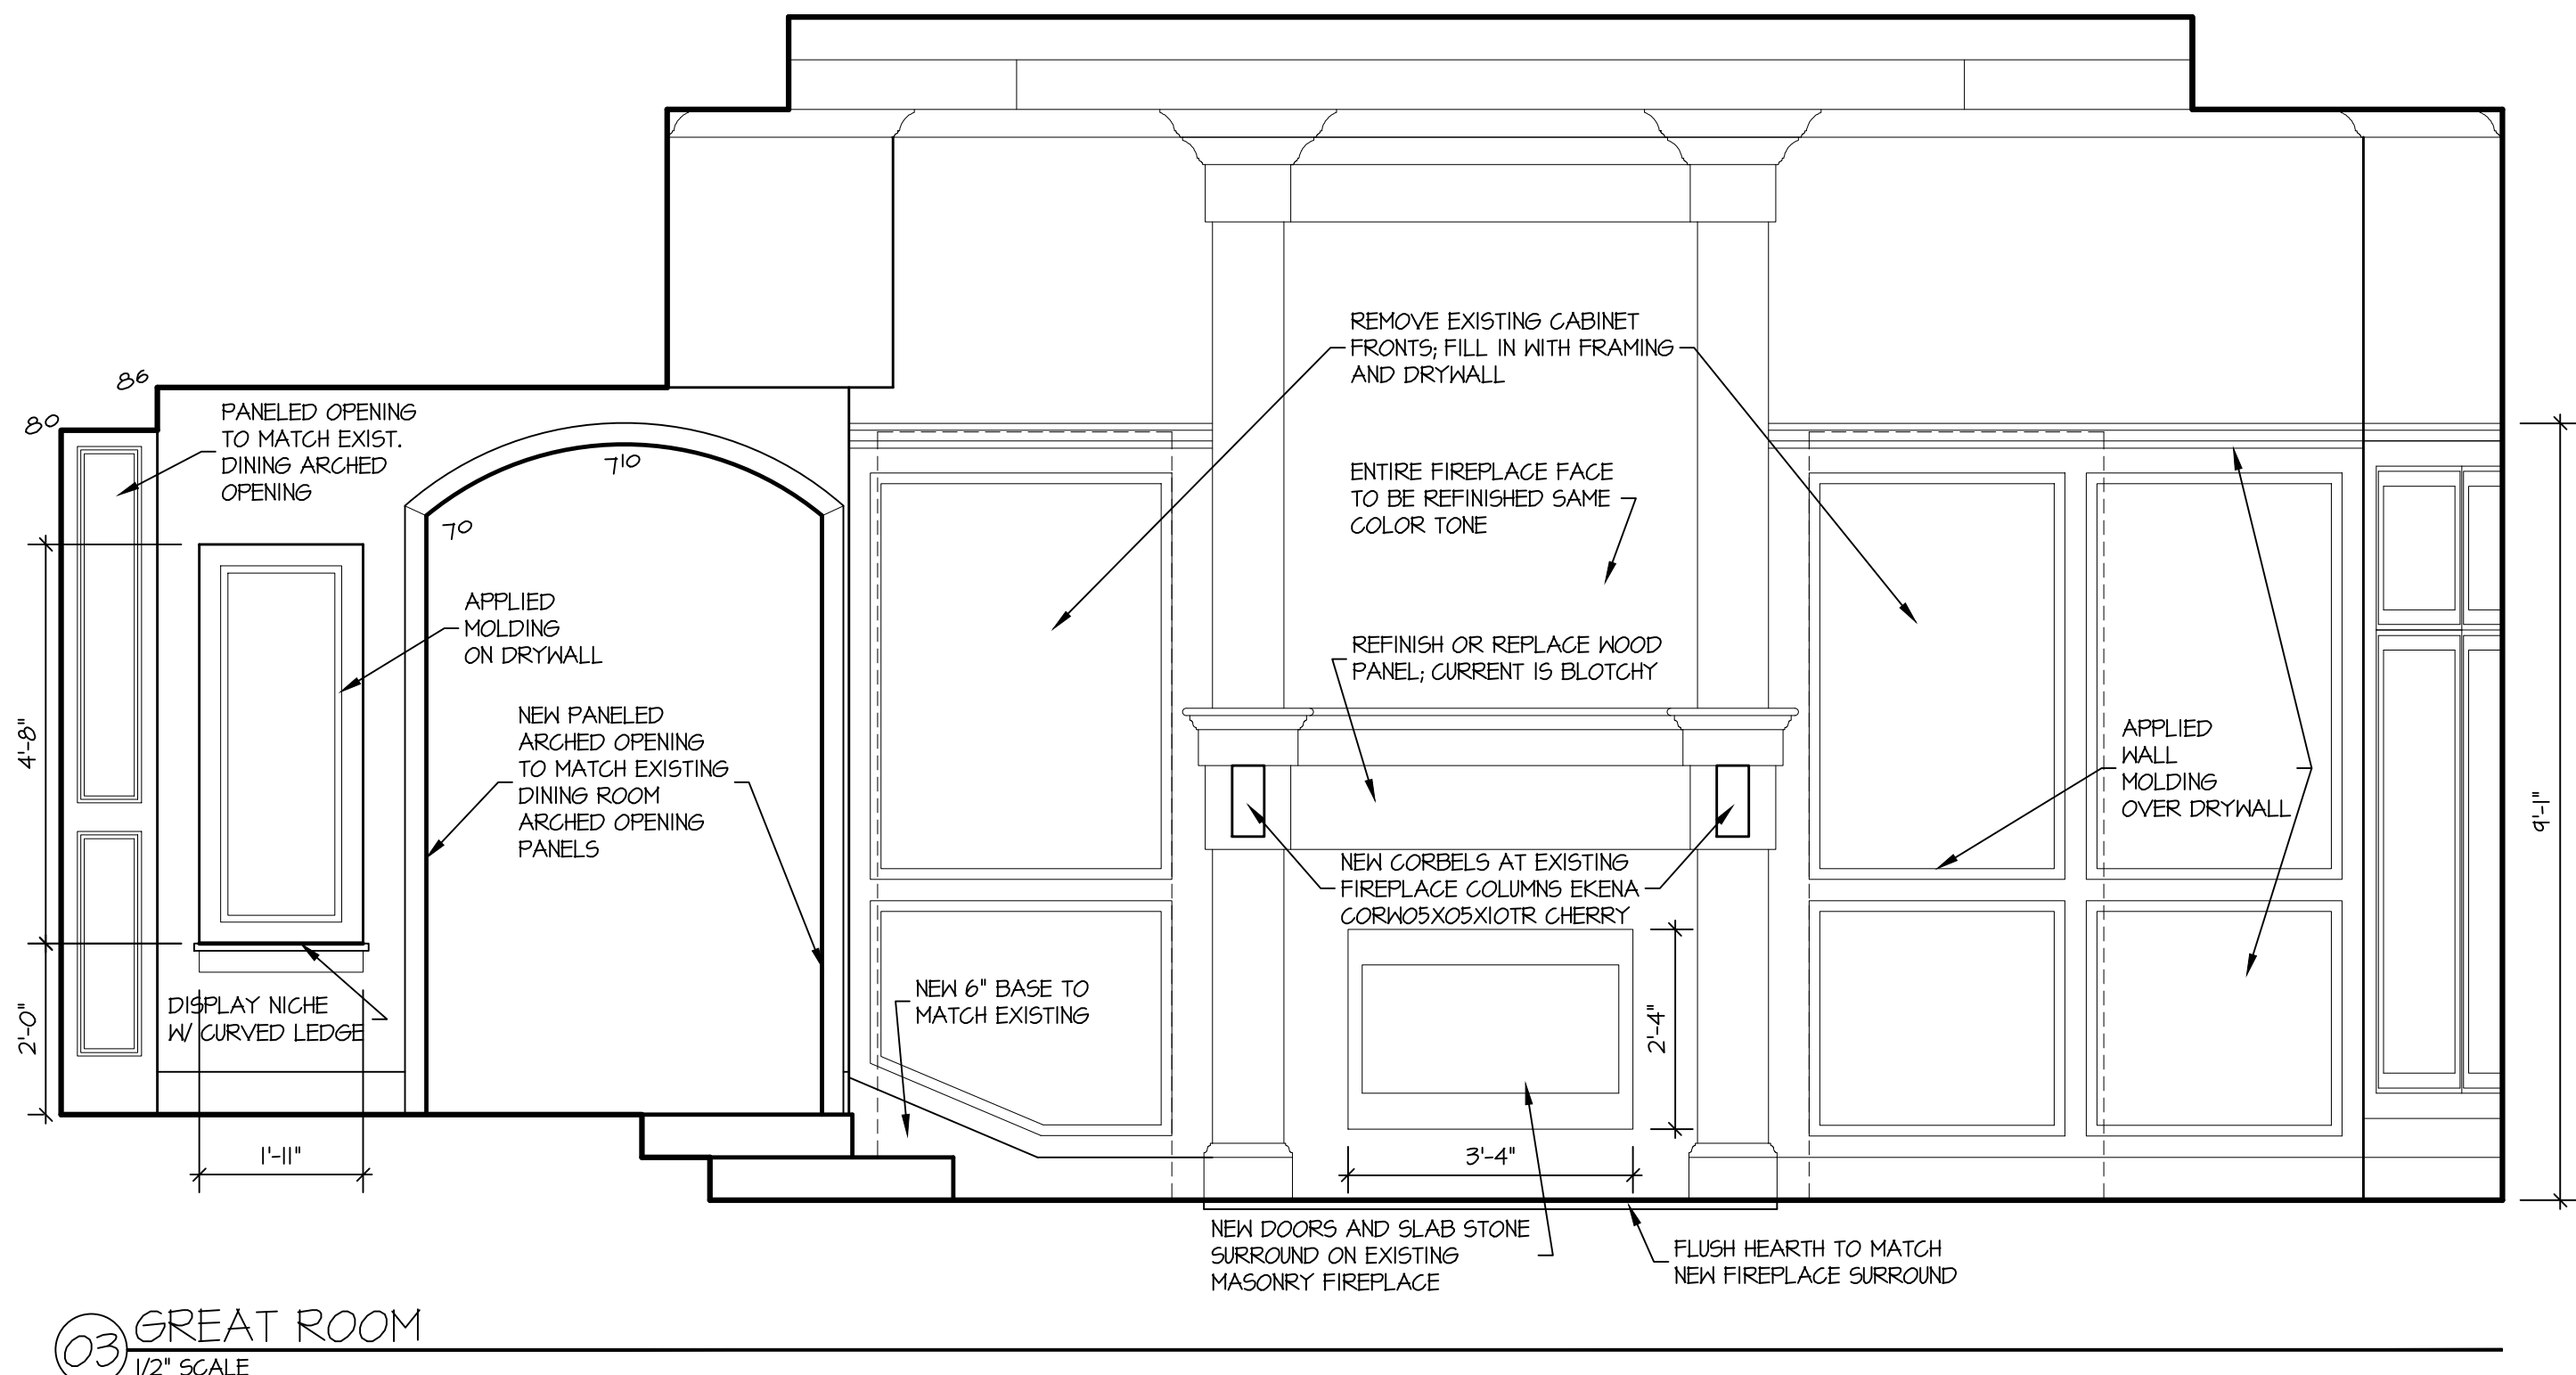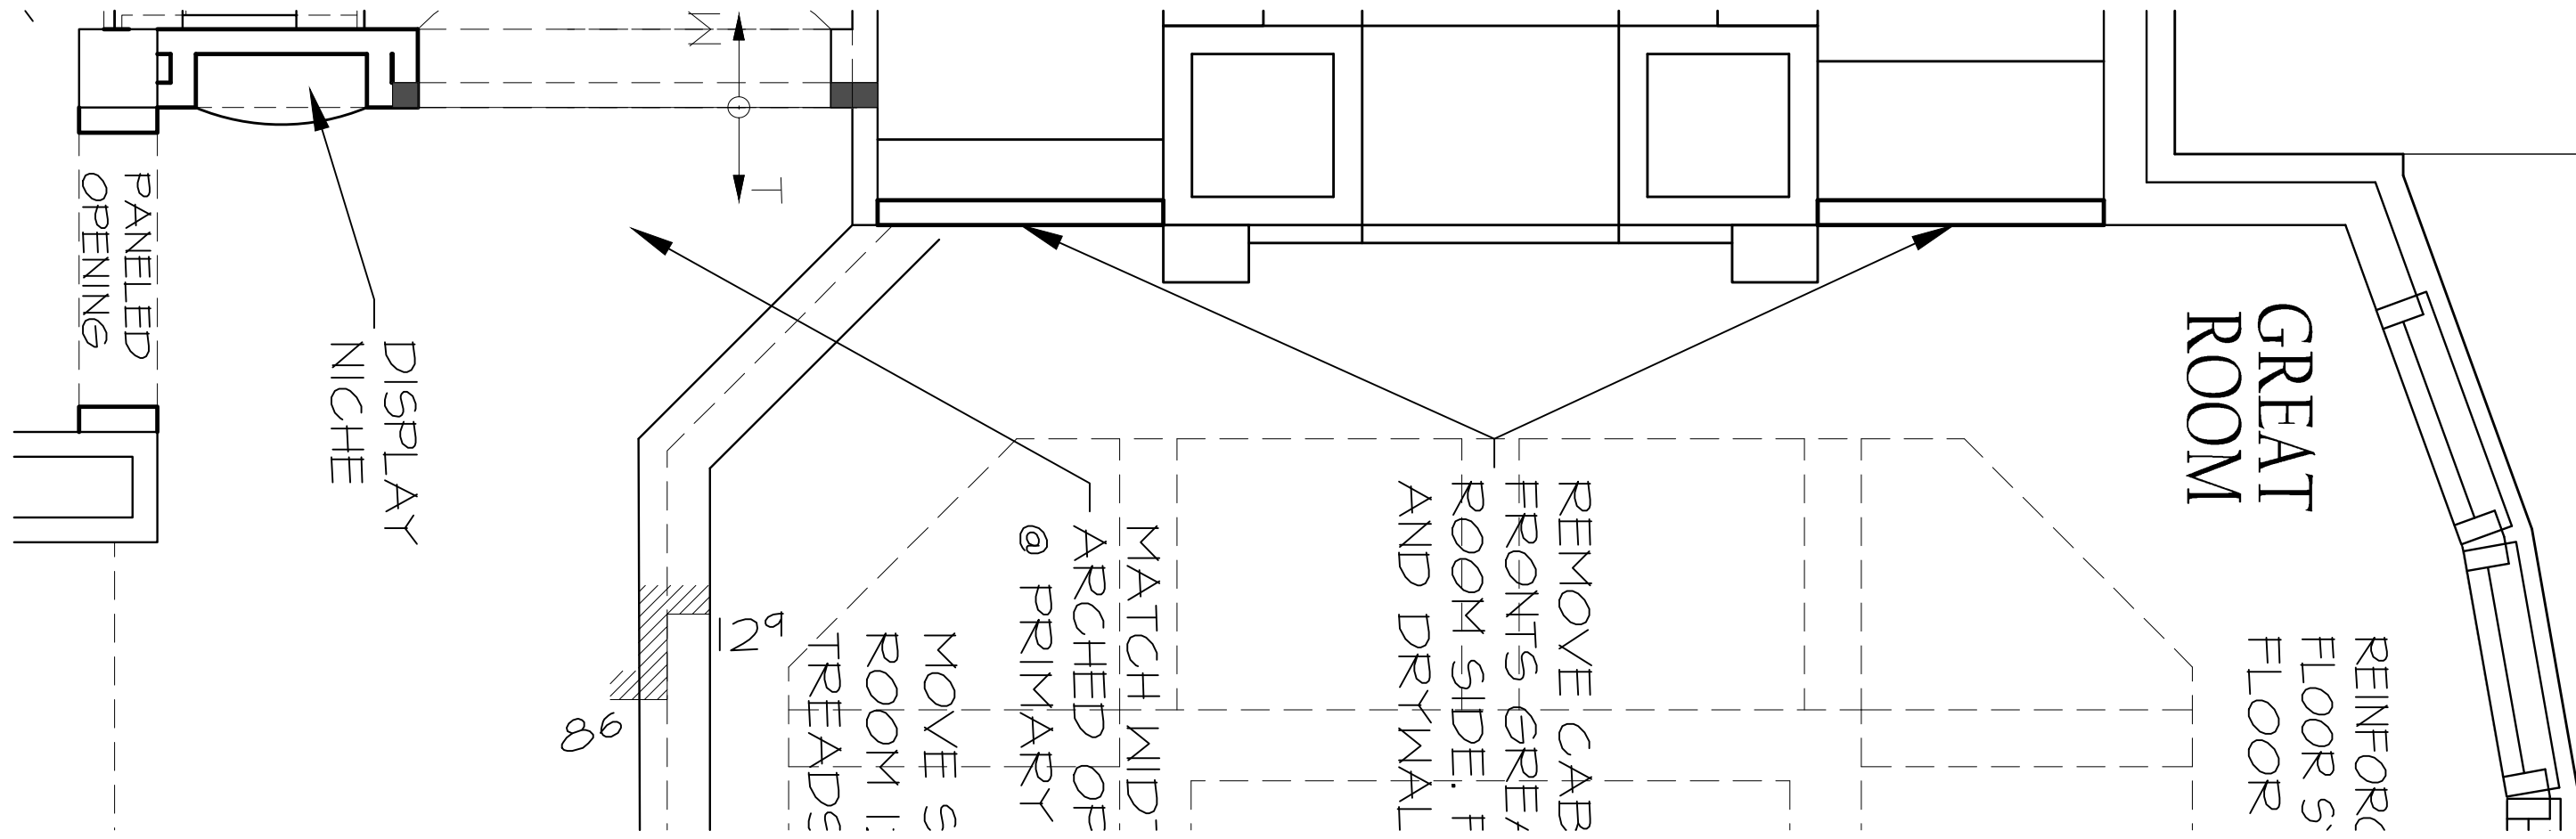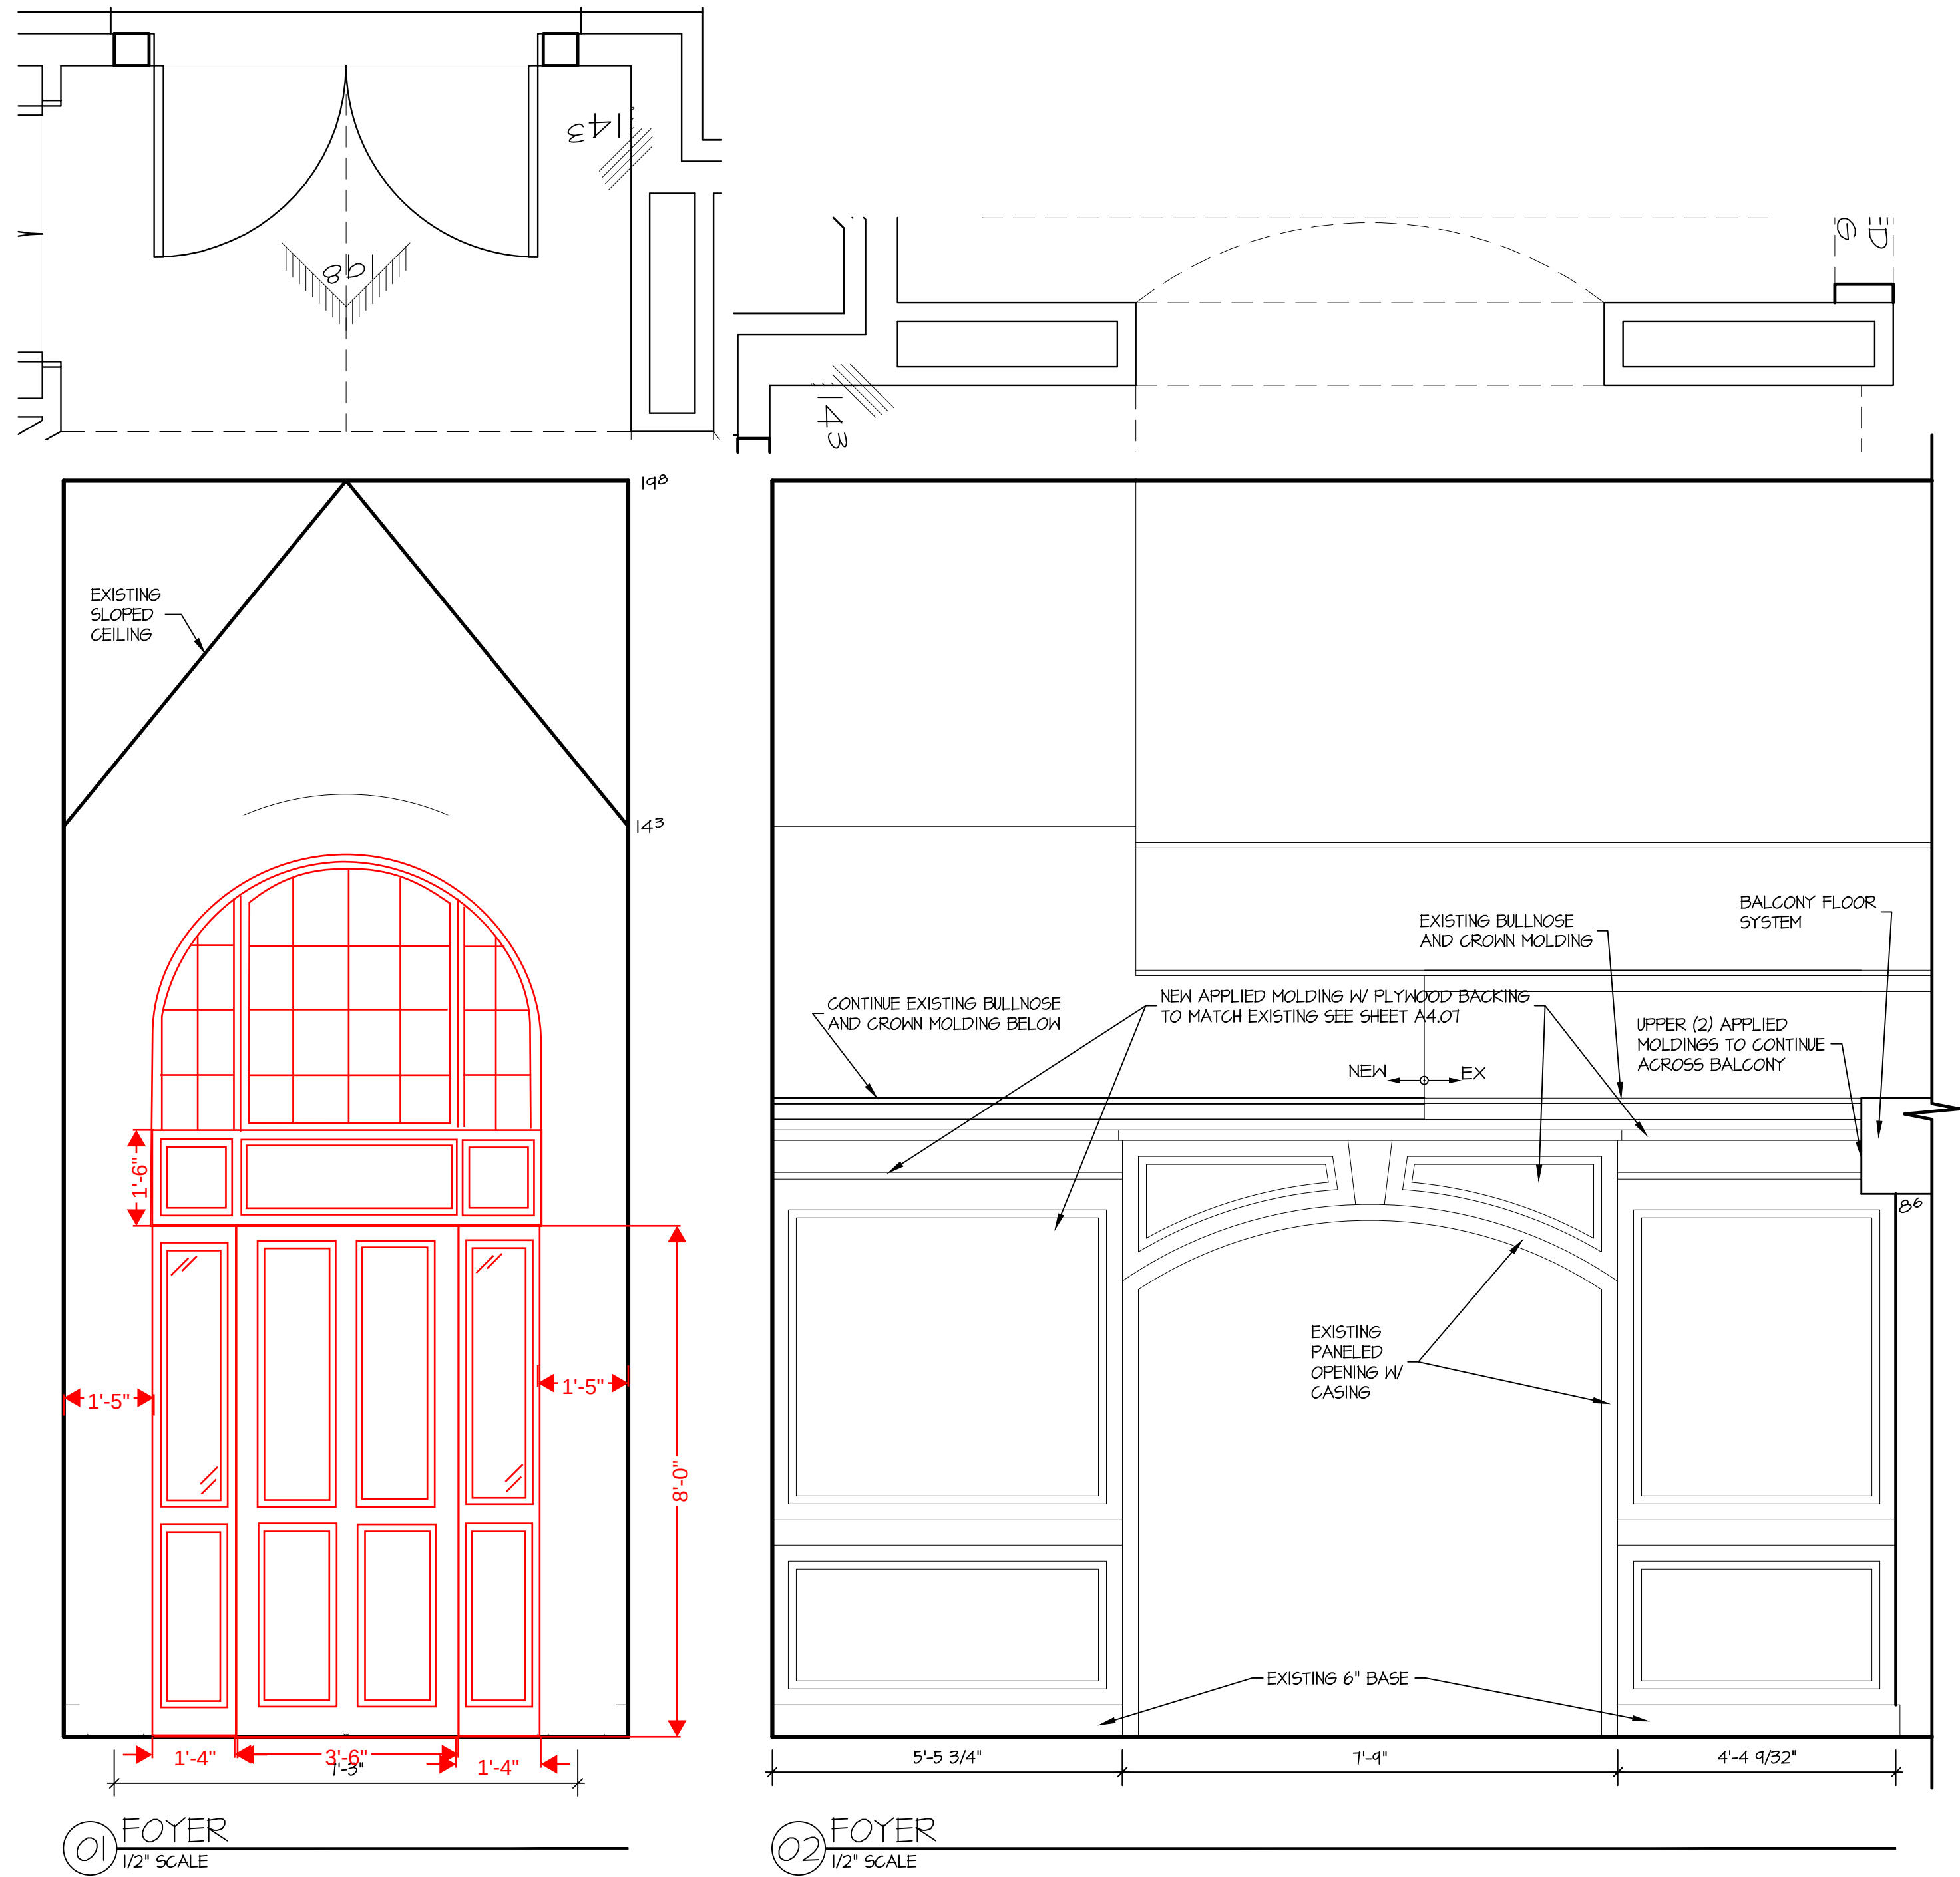

WOOD
RESIDENCE
3435 N 140TH CIRCLE, OMAHA, NE 68164




**MCNEIL
COMPANY**
4666 South 132nd Street
Omaha, NE 68137
402-333-1462
mcneilcompany.com

PLAN DATE	
01/16/2026	
REV.	DATE

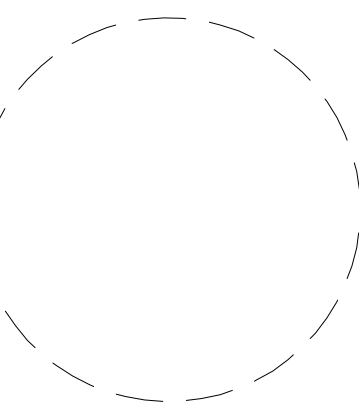

JOB NUMBER	
252513	
DESCRIPTION	
INTERIOR ELEVATIONS	
PLAN SHEET	
A4.03	


© COPYRIGHT
MCNEIL COMPANY
THESE PLANS ARE SPECIFICALLY
DESIGNED FOR CONSTRUCTION BY
MCNEIL COMPANY AND ARE
INTENDED FOR NO OTHER PURPOSE.
DUPLICATION OF THESE PLANS IN
PART OR WHOLE WITHOUT WRITTEN
CONSENT FROM MCNEIL COMPANY
IS PROHIBITED.

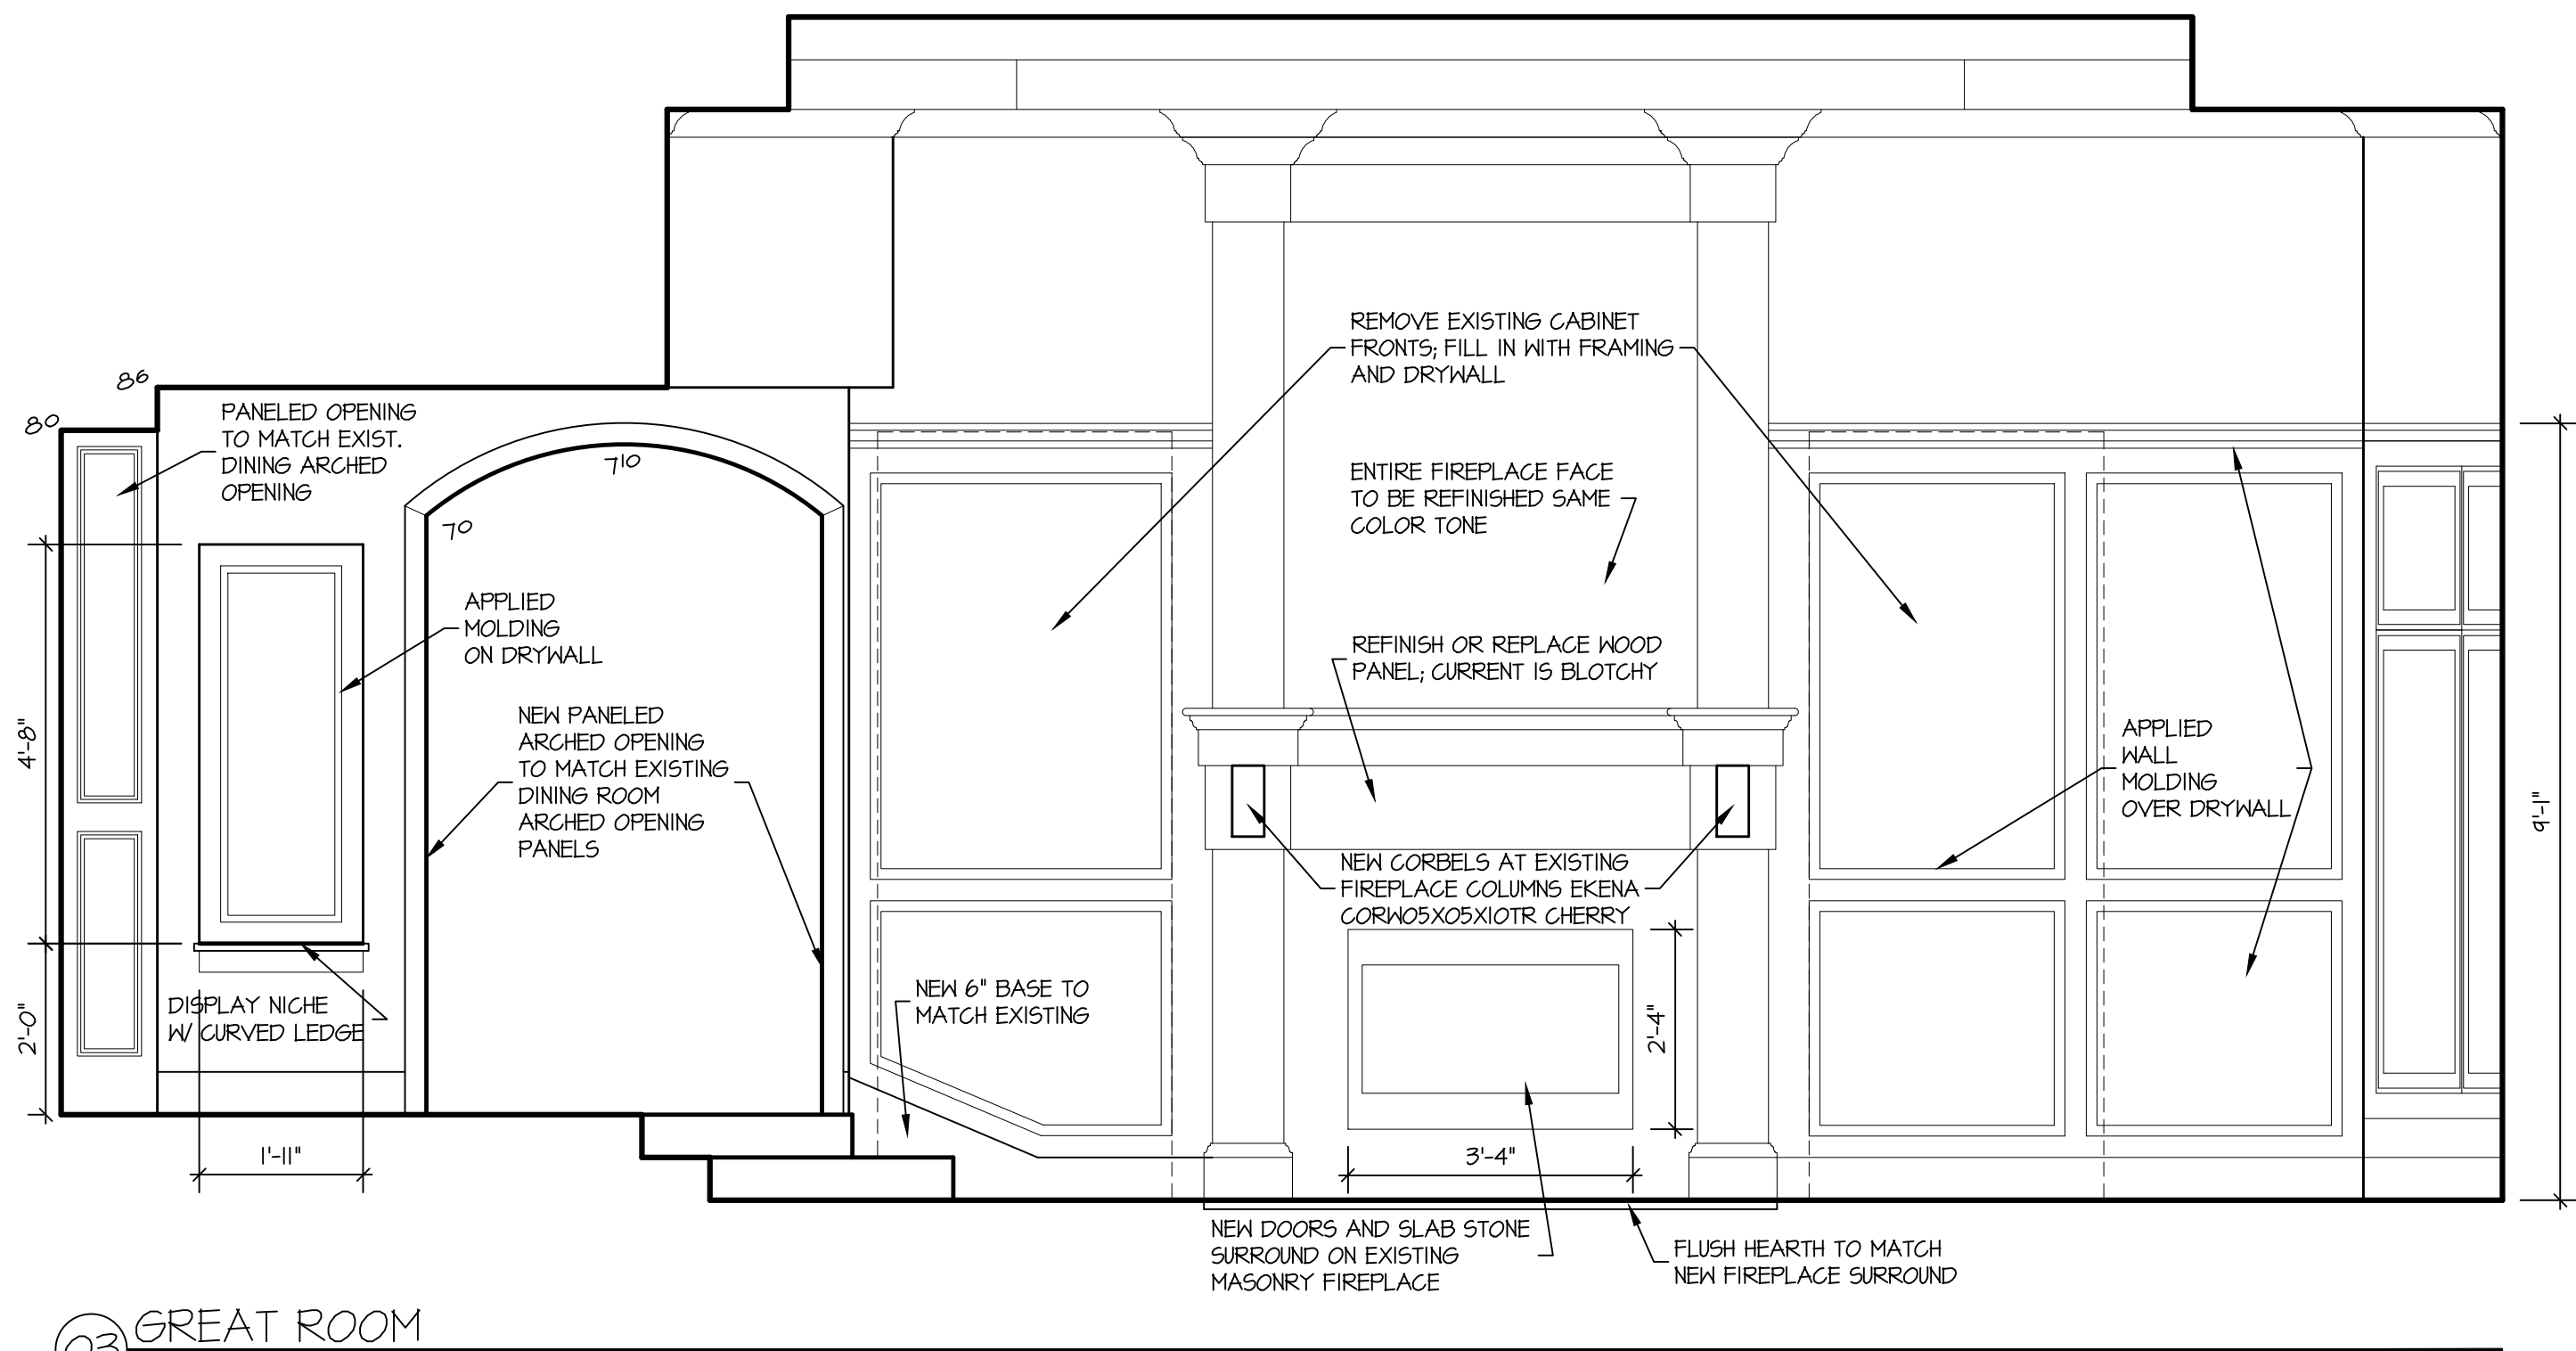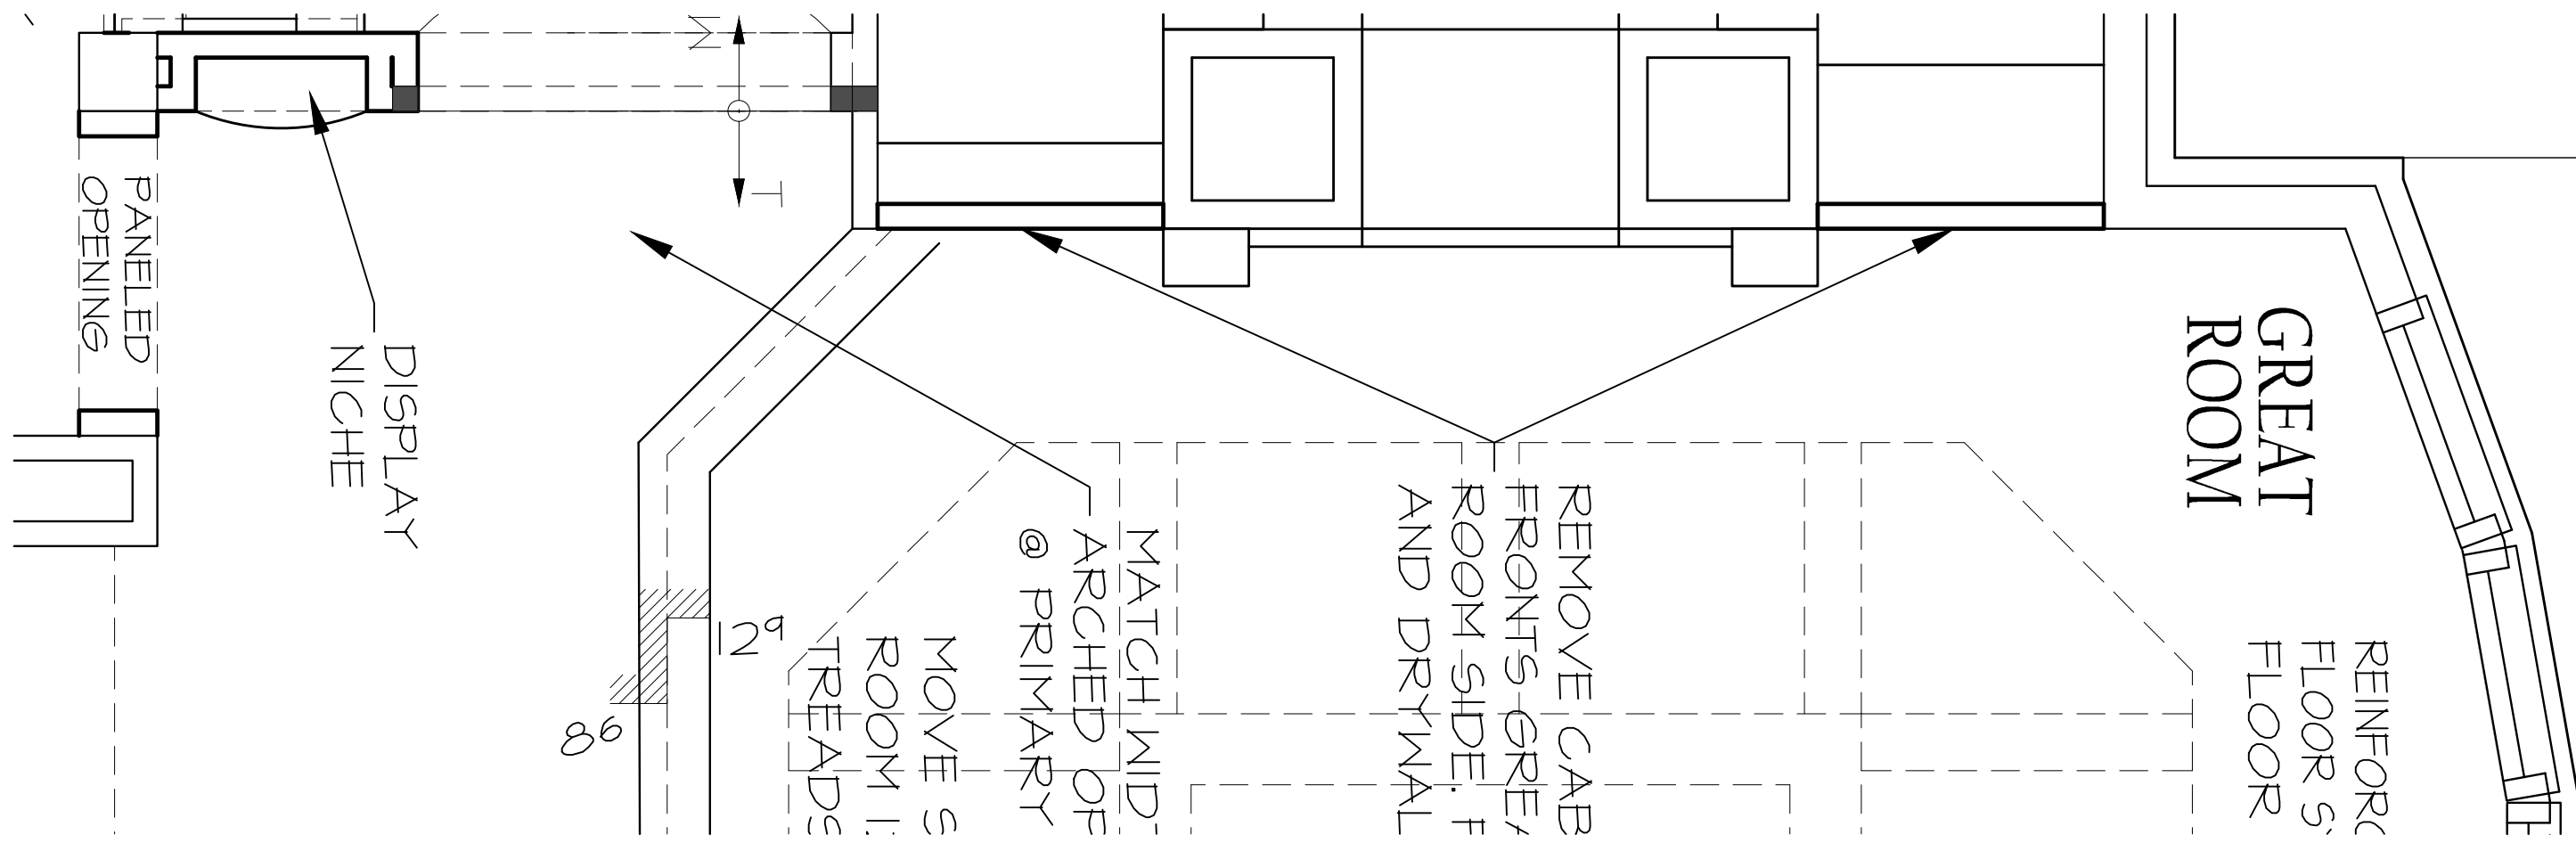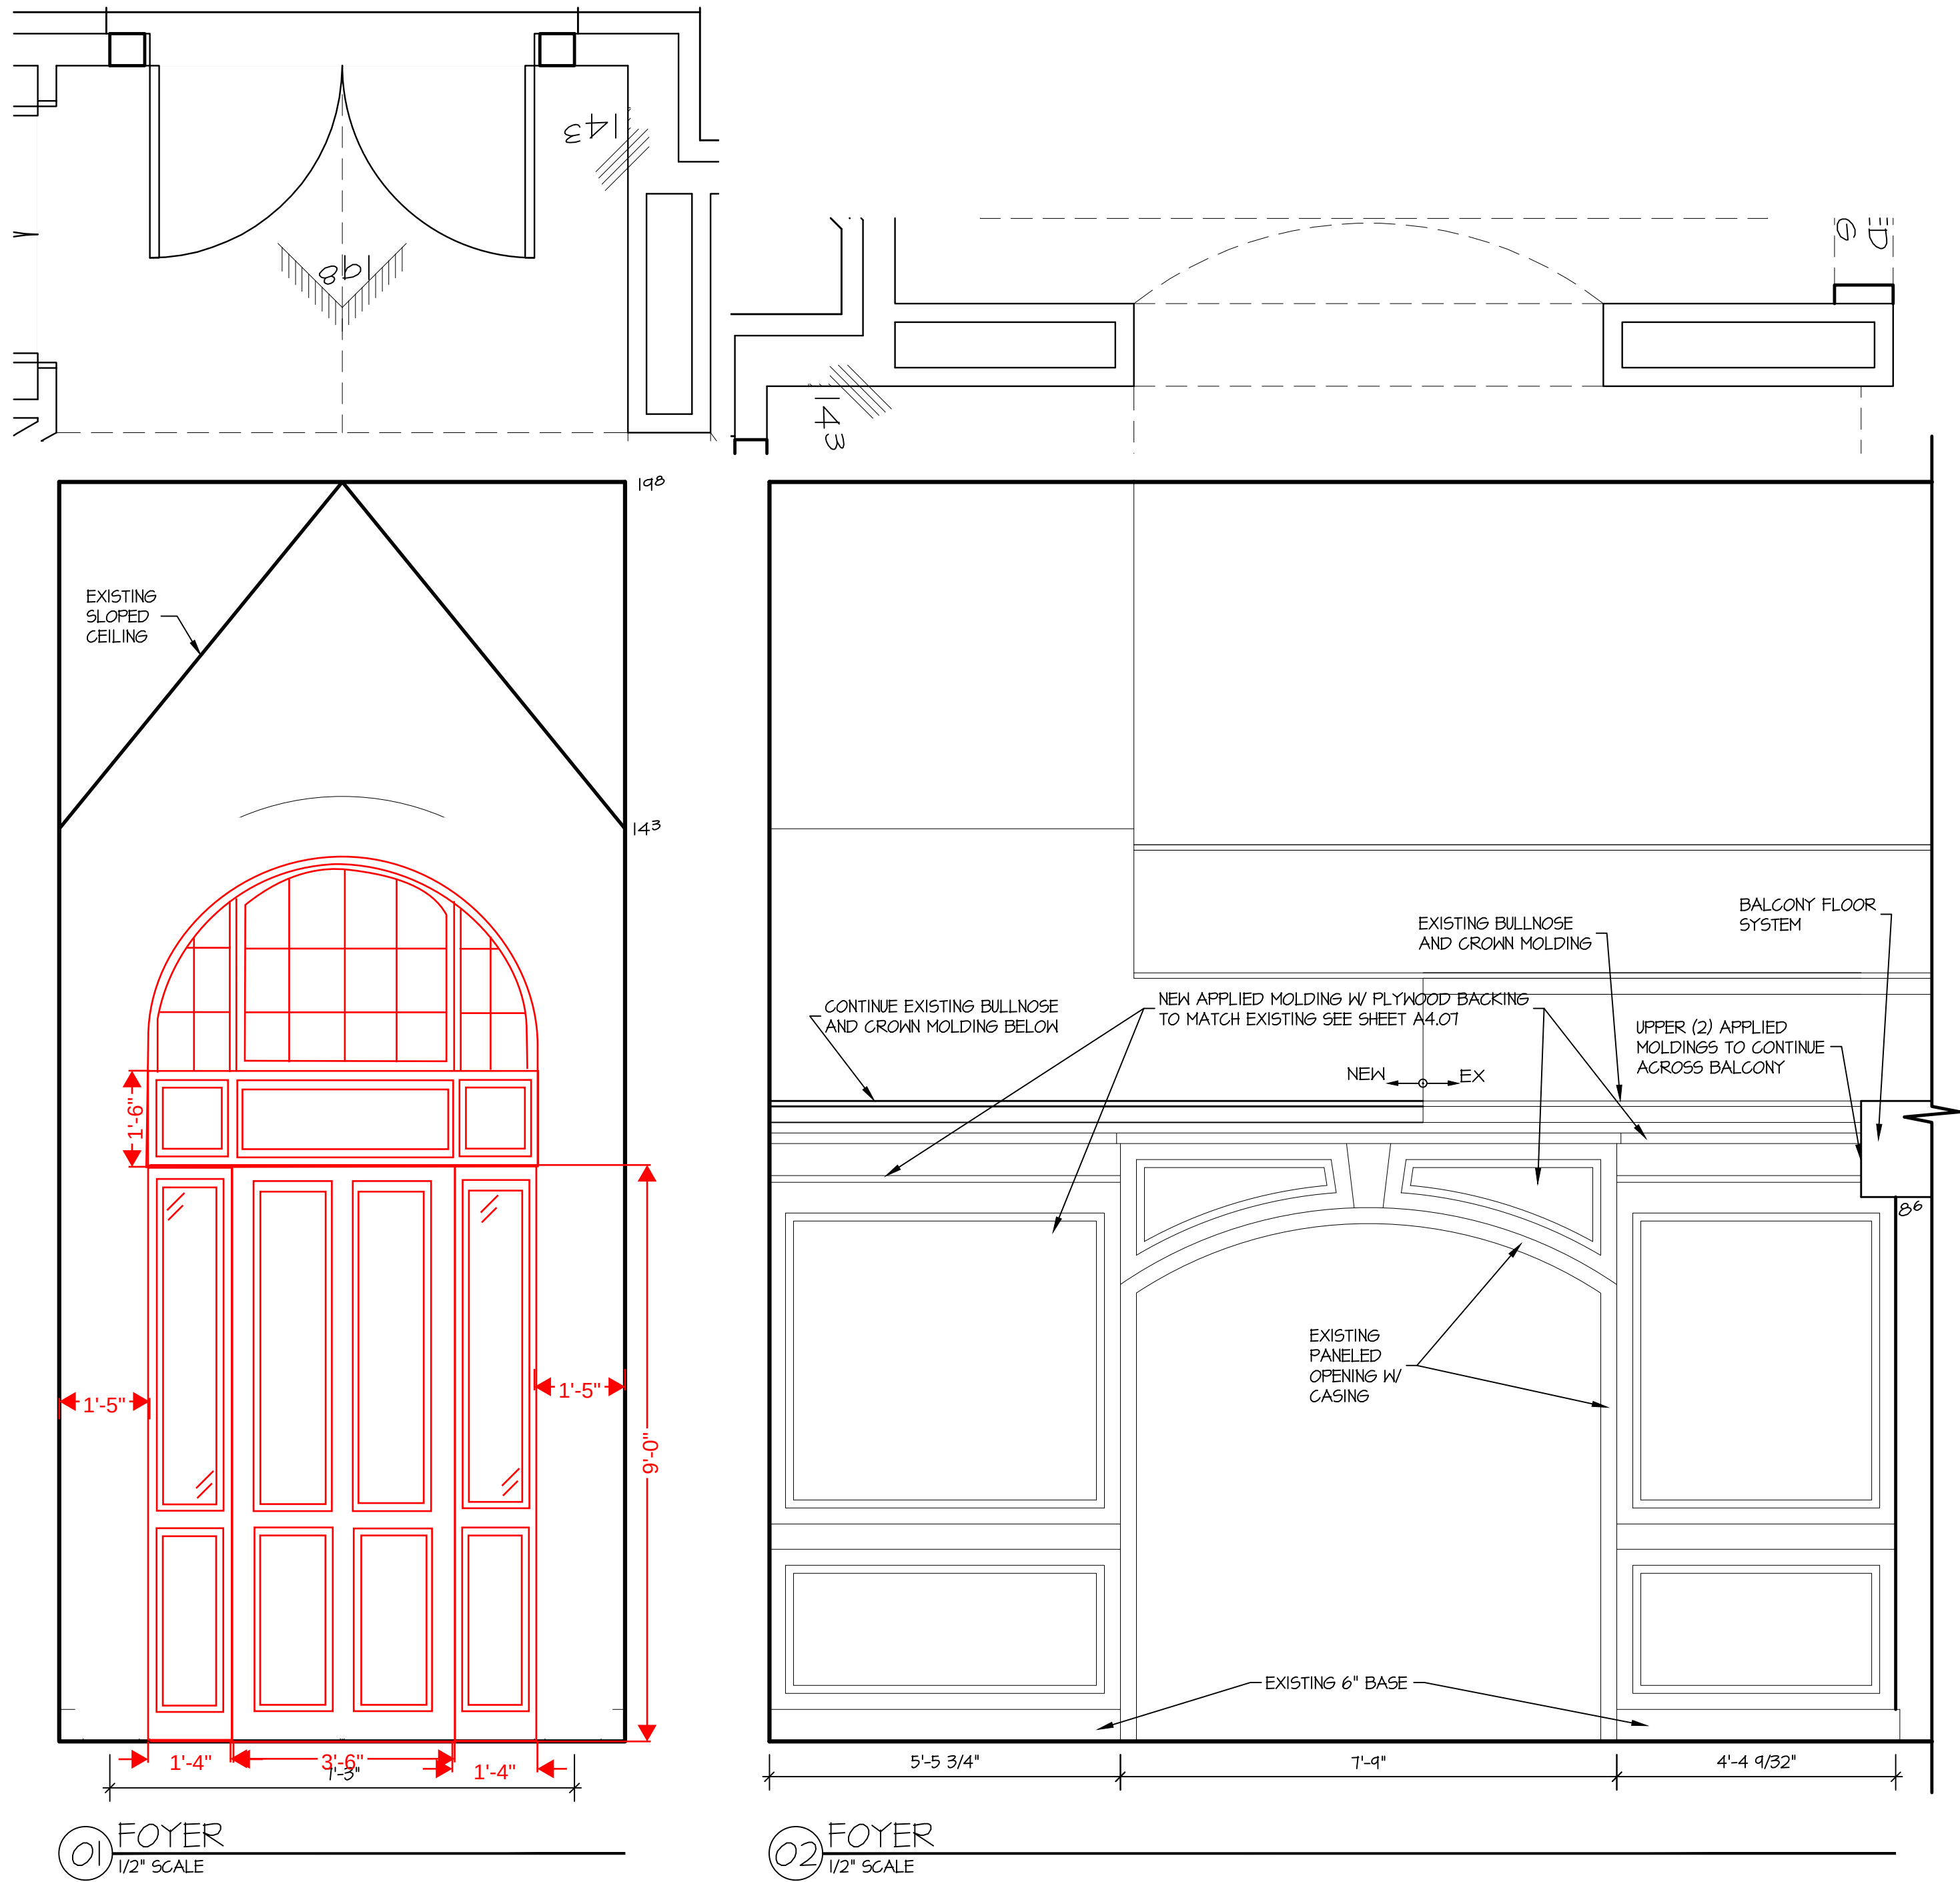

WOOD
RESIDENCE
3435 N 140TH CIRCLE, OMAHA, NE 68164

**McNEIL
COMPANY**
4666 South 132nd Street
Omaha, NE 68137
402-333-1462
mcneilcompany.com

PLAN DATE 01/16/2026	
REV.	DATE

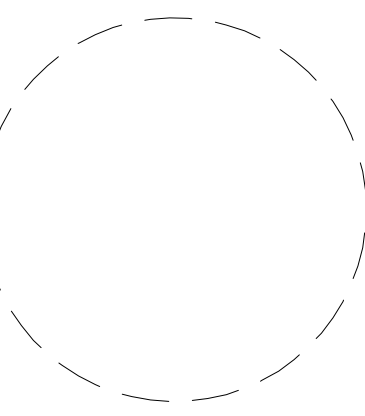

JOB NUMBER 252513
DESCRIPTION INTERIOR ELEVATIONS
PLAN SHEET A4.03

© COPYRIGHT
McNEIL COMPANY
THESE PLANS ARE SPECIFICALLY
DESIGNED FOR CONSTRUCTION BY
McNEIL COMPANY AND ARE
INTENDED FOR NO OTHER PURPOSE.
DUPLICATION OF THESE PLANS IN
PART OR WHOLE WITHOUT WRITTEN
CONSENT FROM McNEIL COMPANY
IS PROHIBITED.



looking at
door style,
sidelights
with bottom
panel and
mullions,
ignore
transom
design



looking at door
style, sidelights
with bottom panel
and mullions, possible
transom design



DOORS BY
DBYD
DECORA

WWW.DOORSBYDECORA.COM

DBYD-1001

