


COUNTERTOP MAP - Lower Level

Description


TIER A-D

*EASED EDGE

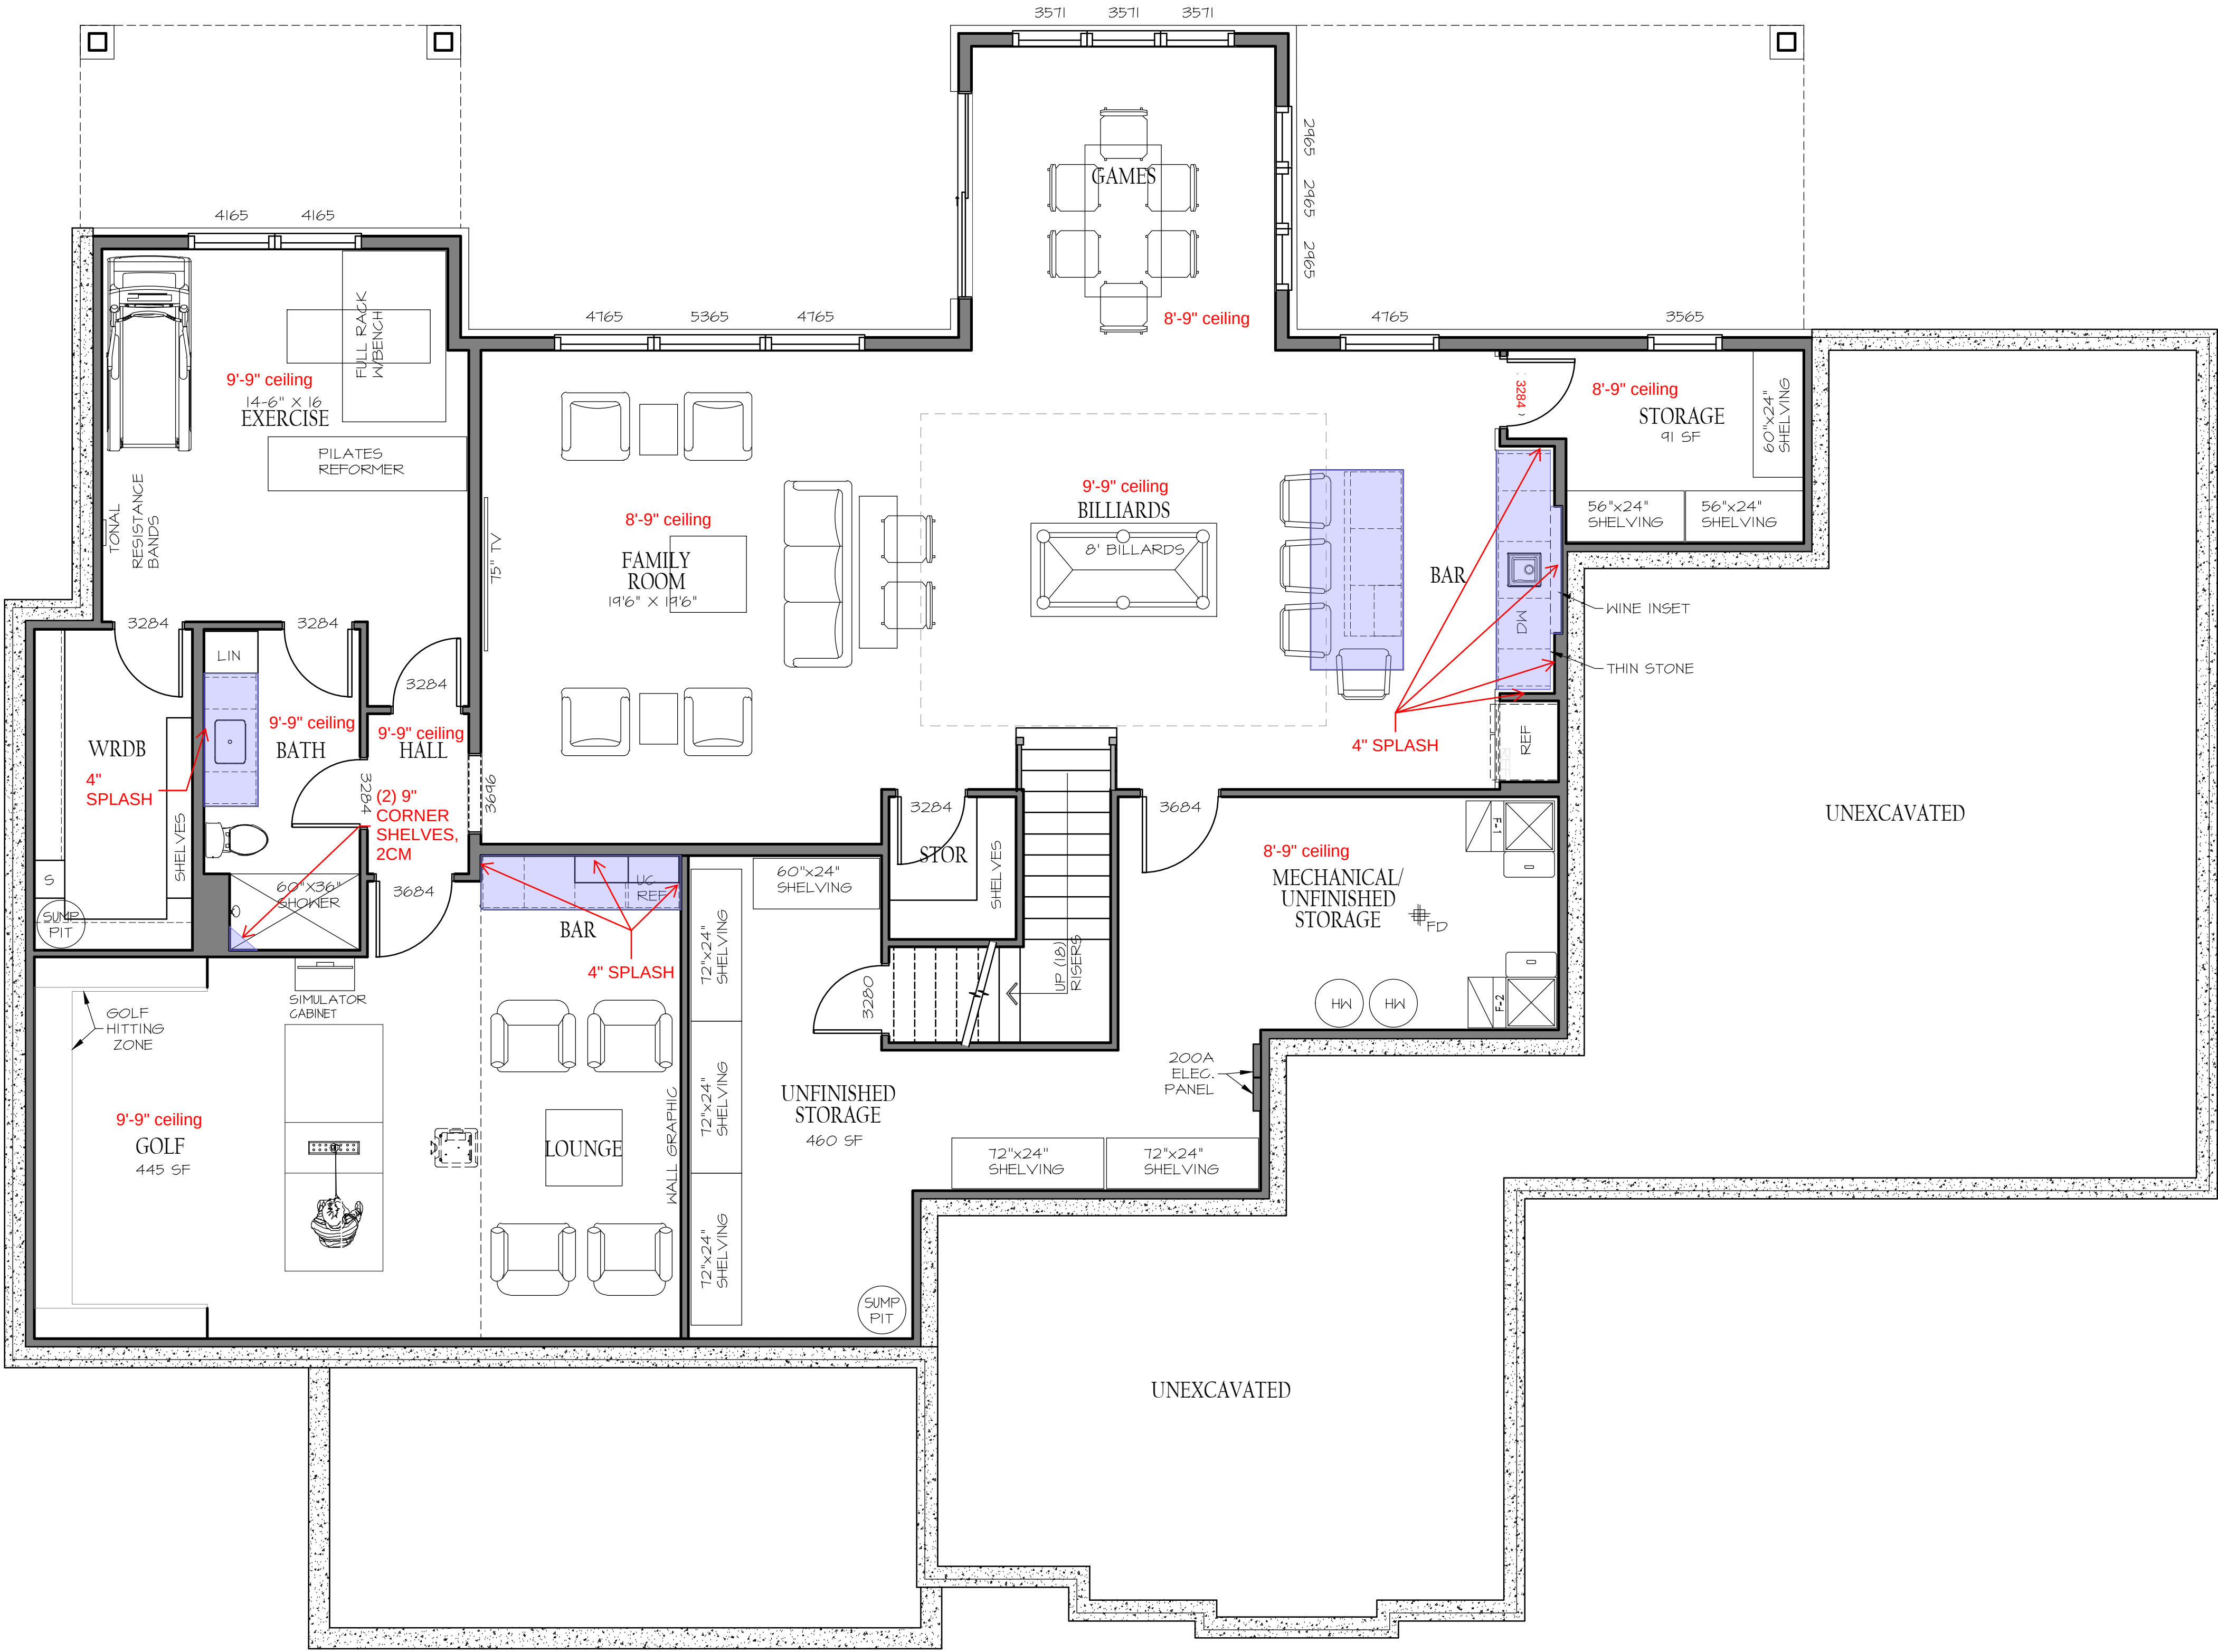

LOWER LEVEL

1/4" = 1'-0"

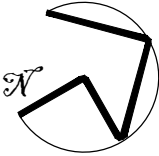


OSTRONIC
RESIDENCE

1672 SOUTH 150TH AVE. OMAHA, NEBRASKA 68144

MCNEIL
COMPANY
4666 South 132nd Street
Omaha, NE 68137
402-333-1462
mcneilcompany.com

PLAN DATE	
04/02/2026	
REV.	DATE

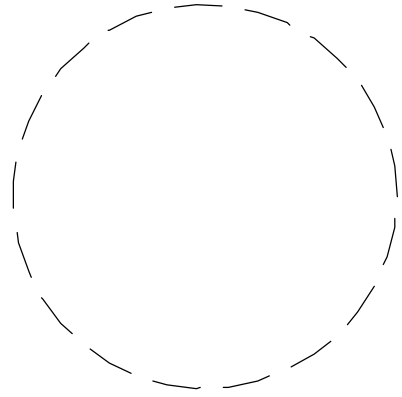

JOB NUMBER
15-2601
DESCRIPTION
LOWER LEVEL FLOOR PLAN
PLAN SHEET
A1.01

© COPYRIGHT
MCNEIL COMPANY
THESE PLANS ARE SPECIFICALLY
DESIGNED FOR CONSTRUCTION BY
MCNEIL COMPANY AND ARE
INTENDED FOR NO OTHER PURPOSE.
DUPLICATION OF THESE PLANS IN
PART OR WHOLE WITHOUT WRITTEN
CONSENT FROM MCNEIL COMPANY
IS PROHIBITED.

COUNTERTOP MAP - Main Level


Description

TIER A-D

TIER G-H

WOOD

*EASED EDGE

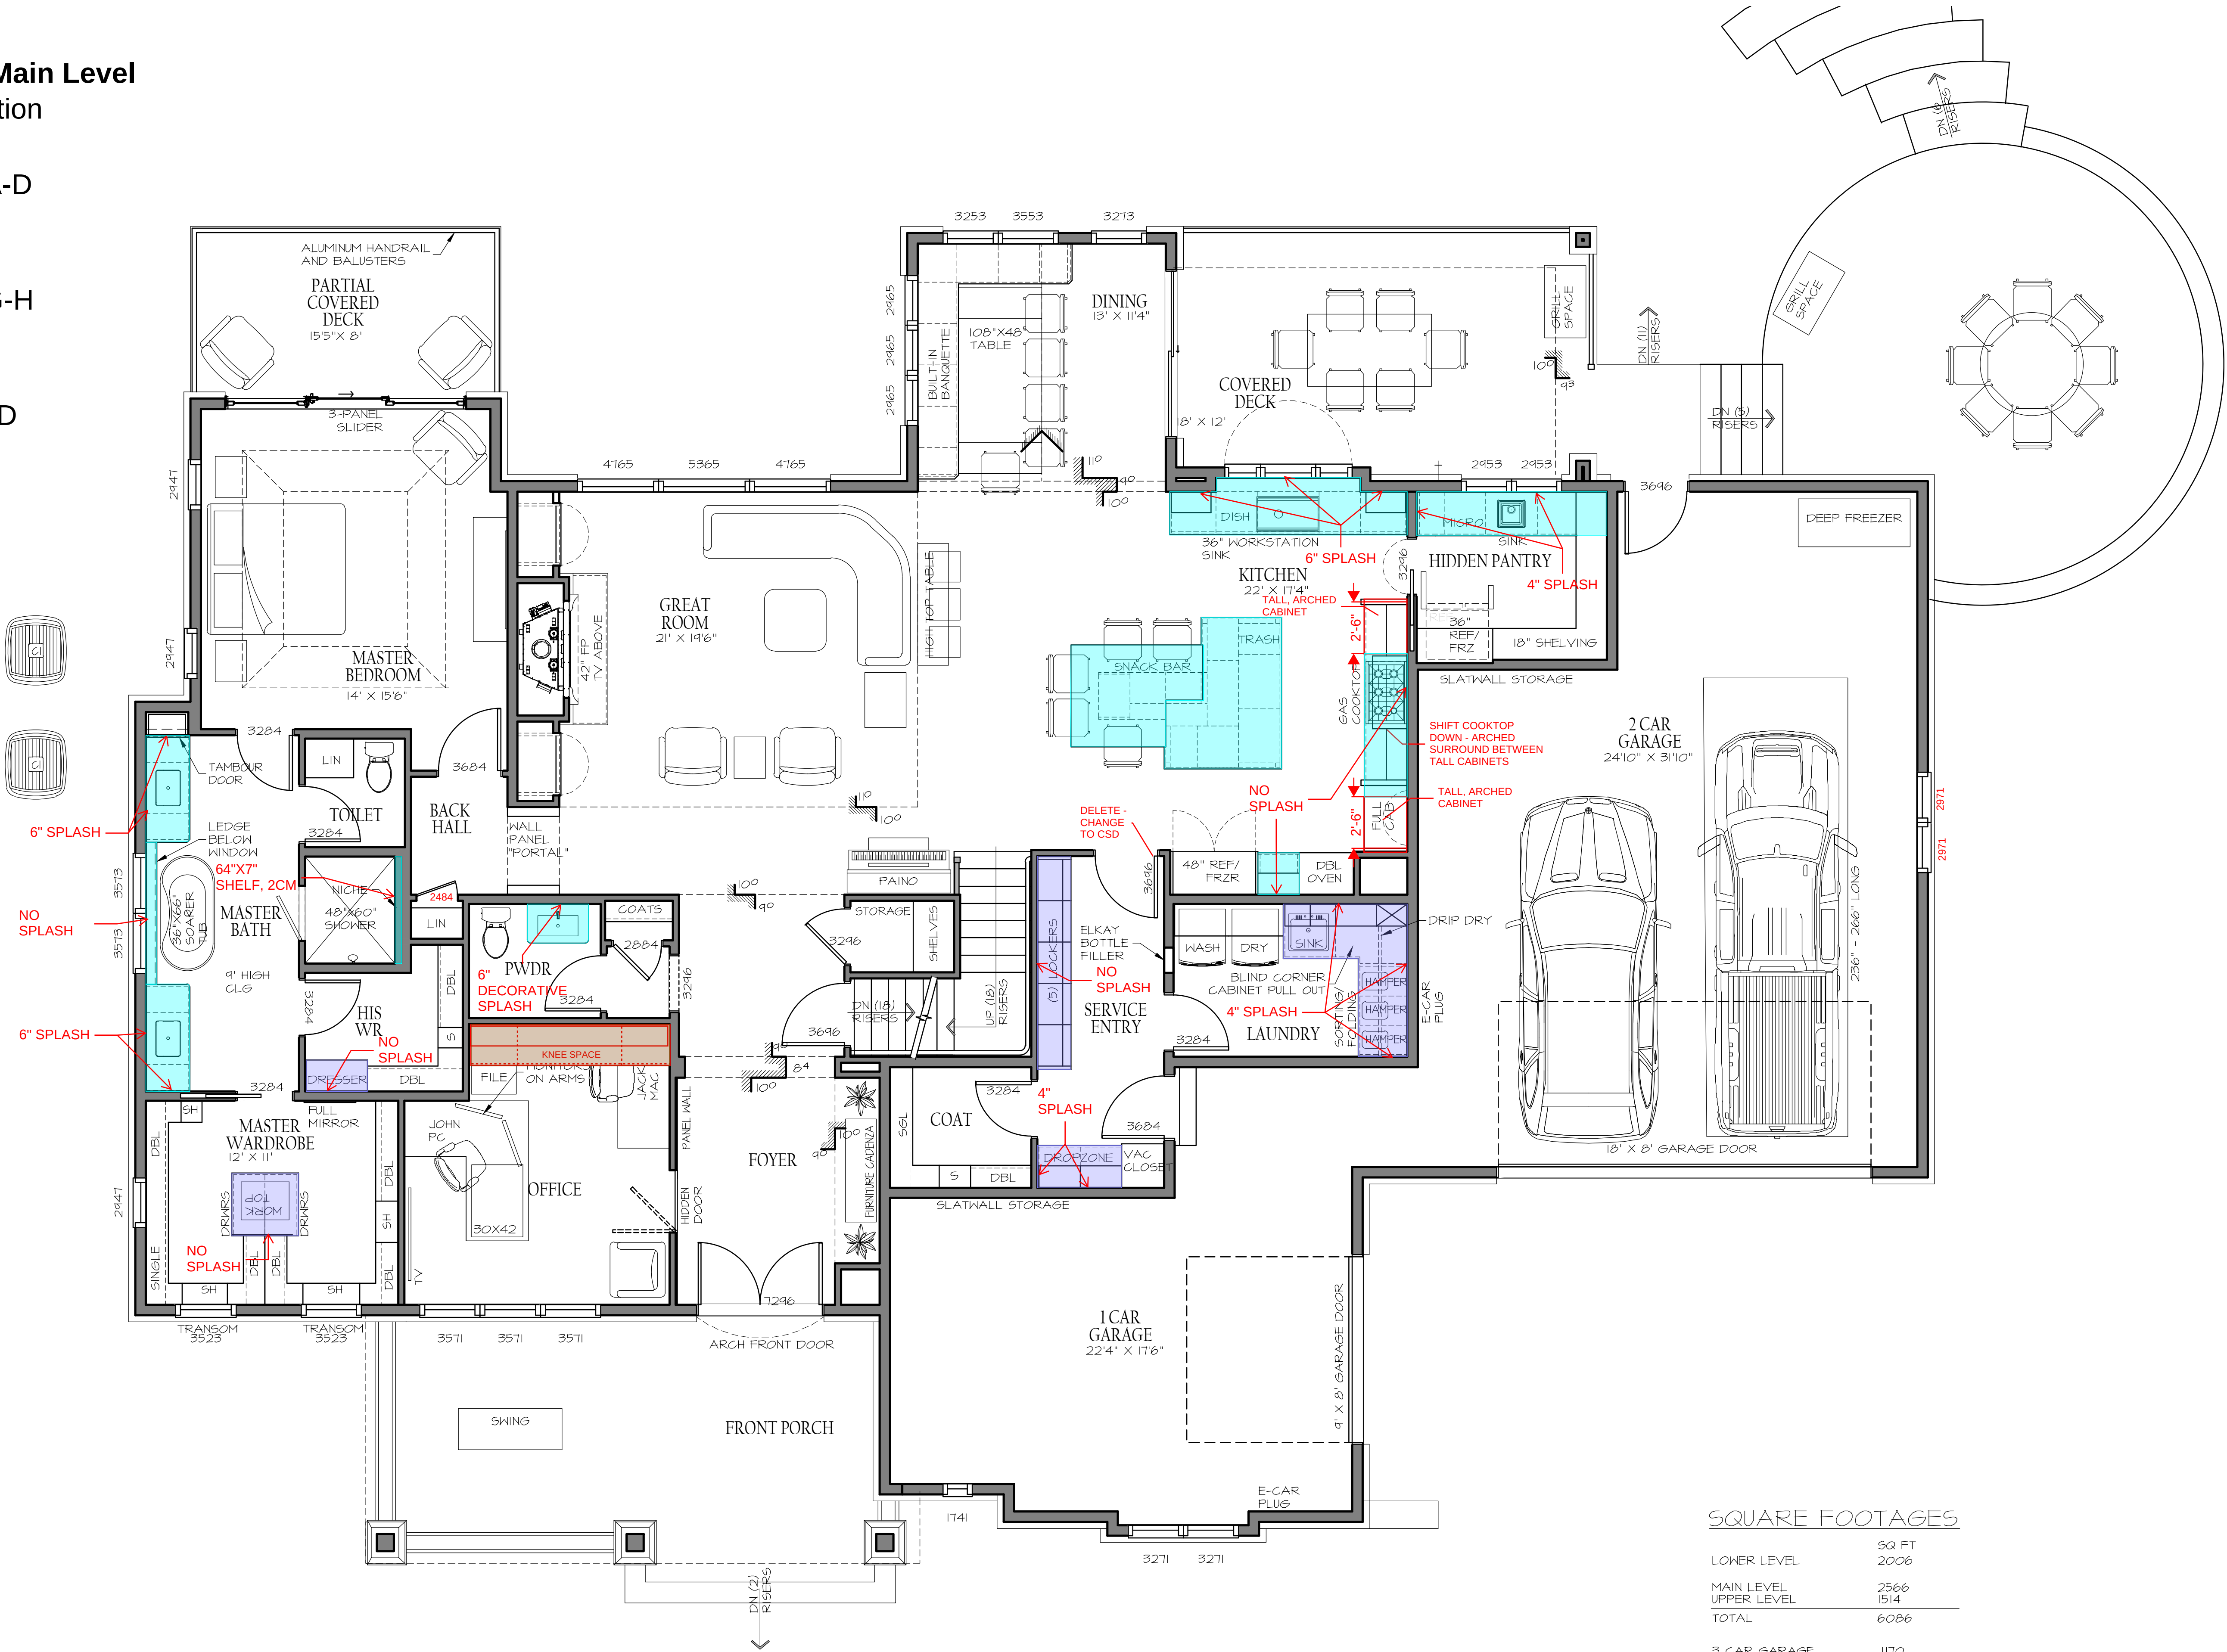

SQUARE FOOTAGES

LOWER LEVEL	SQ FT
	2006
MAIN LEVEL	2566
UPPER LEVEL	1514
TOTAL	6086
3 CAR GARAGE	1170
COVERED PATIO	277
PARTIAL CVRD DECK	123
GOLF	445

MAIN LEVEL

1/4" = 1'-0"




OSTRONIC
RESIDENCE

1672 SOUTH 150TH AVE. OMAHA, NEBRASKA 68144

**MCNEIL
COMPANY**
4666 South 132nd Street
Omaha, NE 68137
402-333-1462
mcneilcompany.com

PLAN DATE	04/02/2026
REV.	DATE

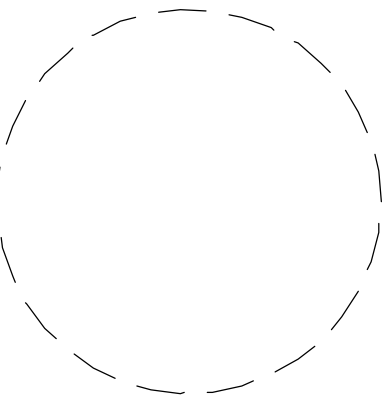


JOB NUMBER	15-2601
DESCRIPTION	MAIN LEVEL FLOOR PLAN
PLAN SHEET	A1.02


© COPYRIGHT
MCNEIL COMPANY
THESE PLANS ARE SPECIFICALLY
DESIGNED FOR CONSTRUCTION BY
MCNEIL COMPANY AND ARE
INTENDED FOR NO OTHER PURPOSE.
DUPLICATION OF THESE PLANS IN
PART OR WHOLE WITHOUT WRITTEN
CONSENT FROM MCNEIL COMPANY
IS PROHIBITED.

COUNTERTOP MAP - Upper Level

Description

 


TIER A-D

 

WOOD

*EASED EDGE

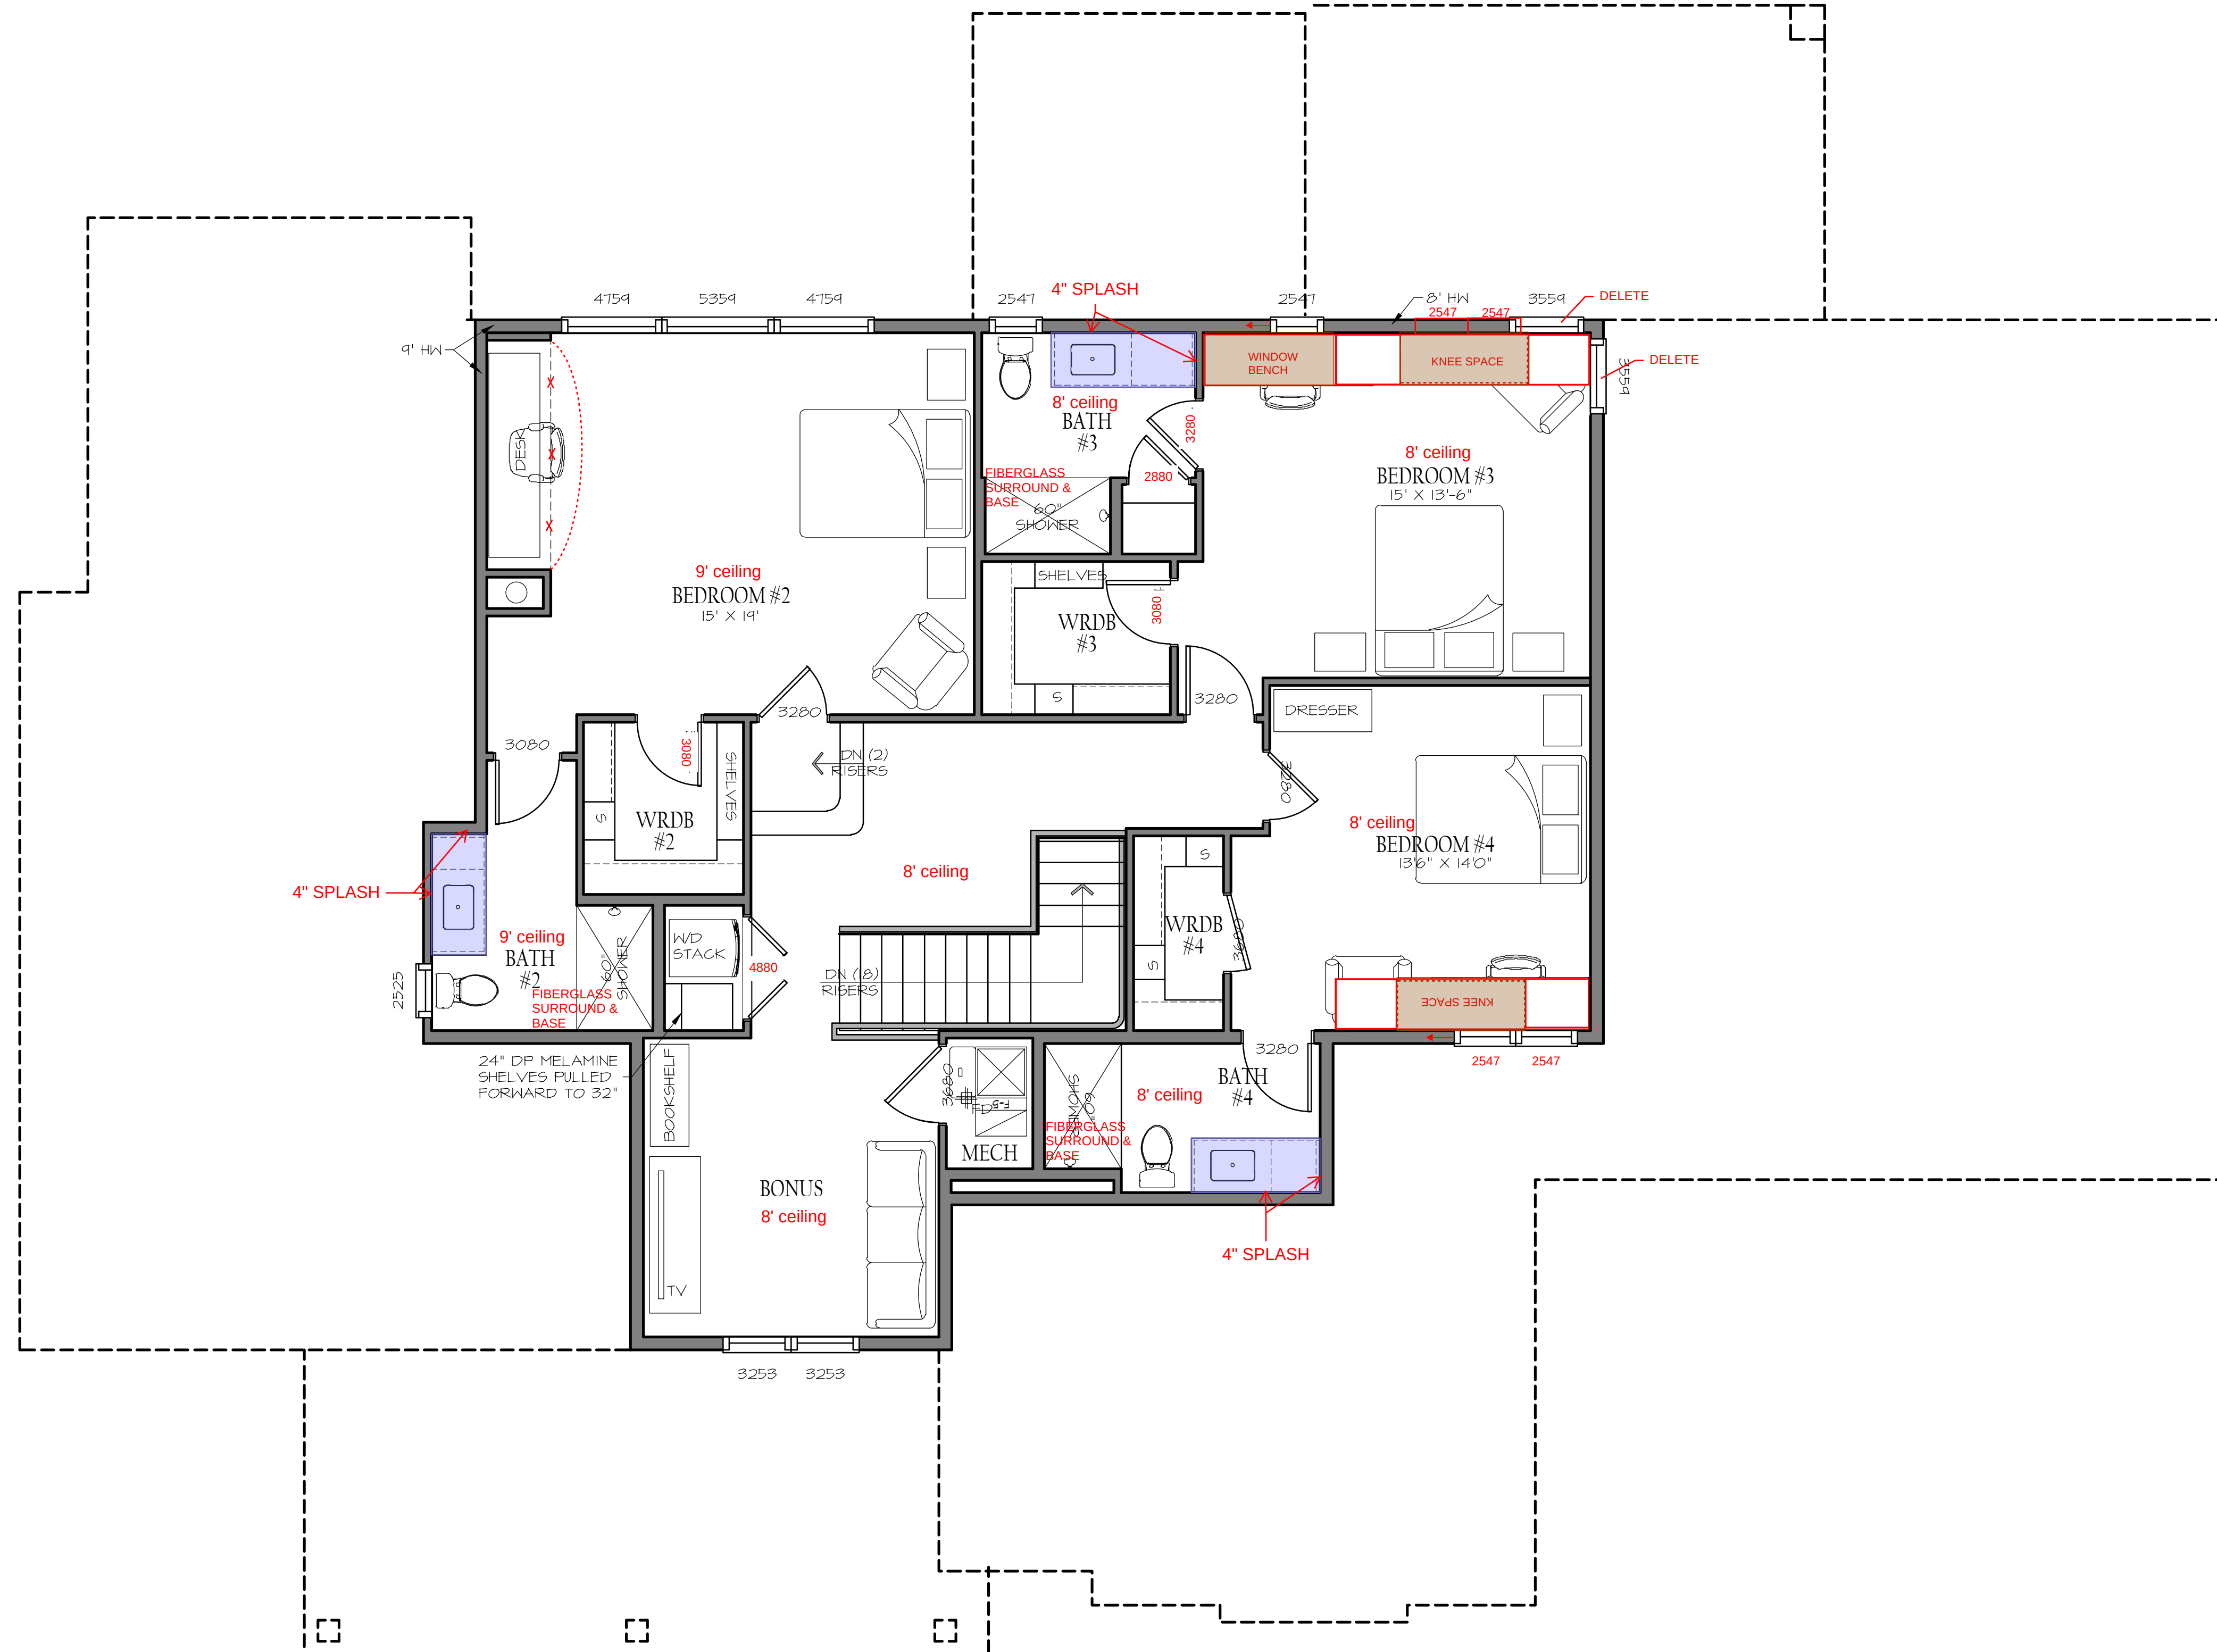

SECOND LEVEL


$$1/4'' = 1'-0''$$


OSTRONIC
RESIDENCE
672 SOUTH 150TH AVE

1	2	
---	---	---	---	---	---	---	---	---	----	----	-----



PLAN DATE	
04/02/2026	
REV.	DATE

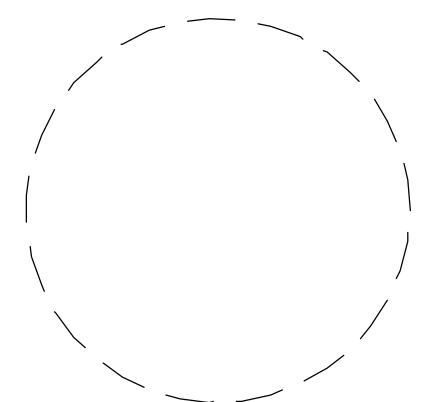

DB NUMBER
15-2601
DESCRIPTION
SECOND LEVEL FLOOR PLAN
PLAN SHEET

A1.03

© COPYRIGHT
MCNEIL COMPANY
PLANS ARE SPECIFICALLY
NEEDED FOR CONSTRUCTION BY
MCNEIL COMPANY AND ARE
NOT TO BE USED FOR ANY OTHER PURPOSE
OR FOR NO OTHER PURPOSE
REPRODUCTION OF THESE PLANS IN
WHOLE OR PART WITHOUT WRITTEN
PERMISSION FROM MCNEIL COMPANY
IS PROHIBITED.