


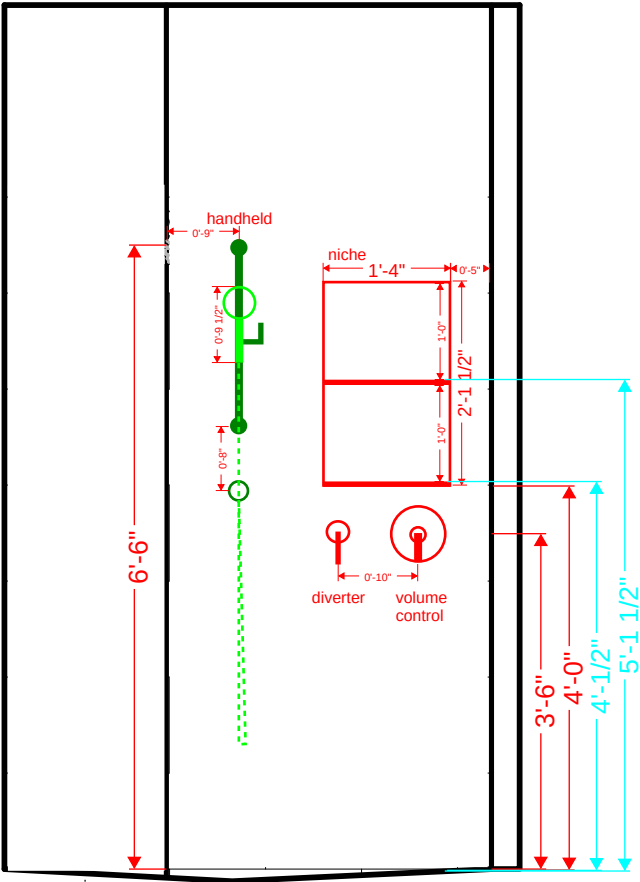
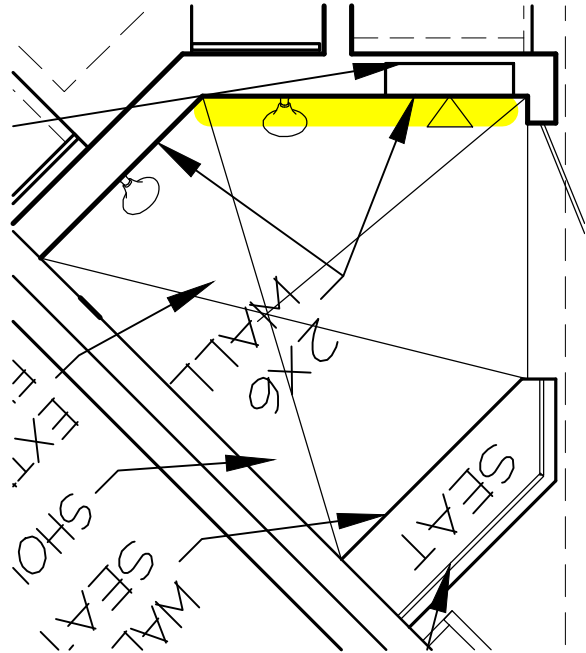
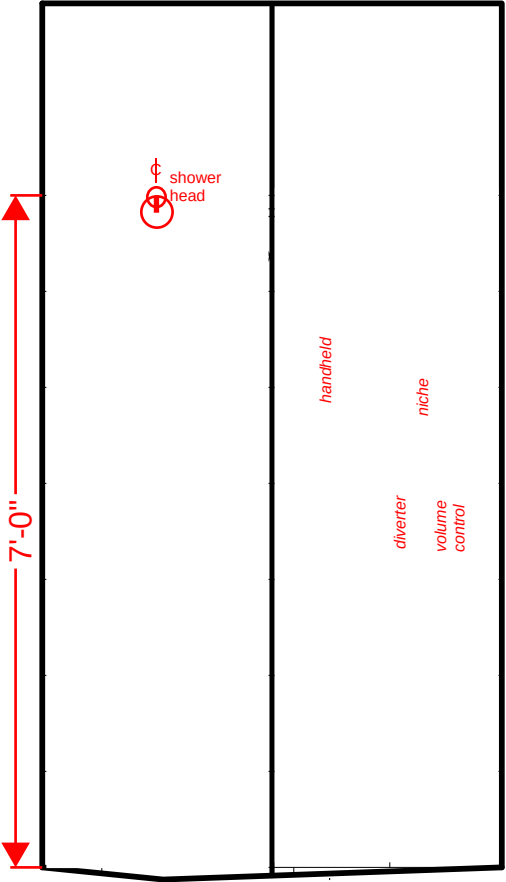


APPROVED
LAYOUT
VIA EMAIL
4/14/2026

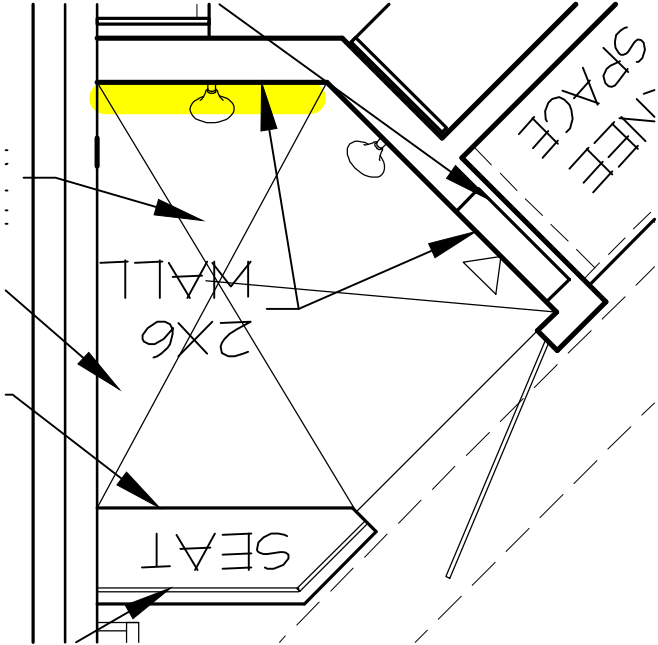


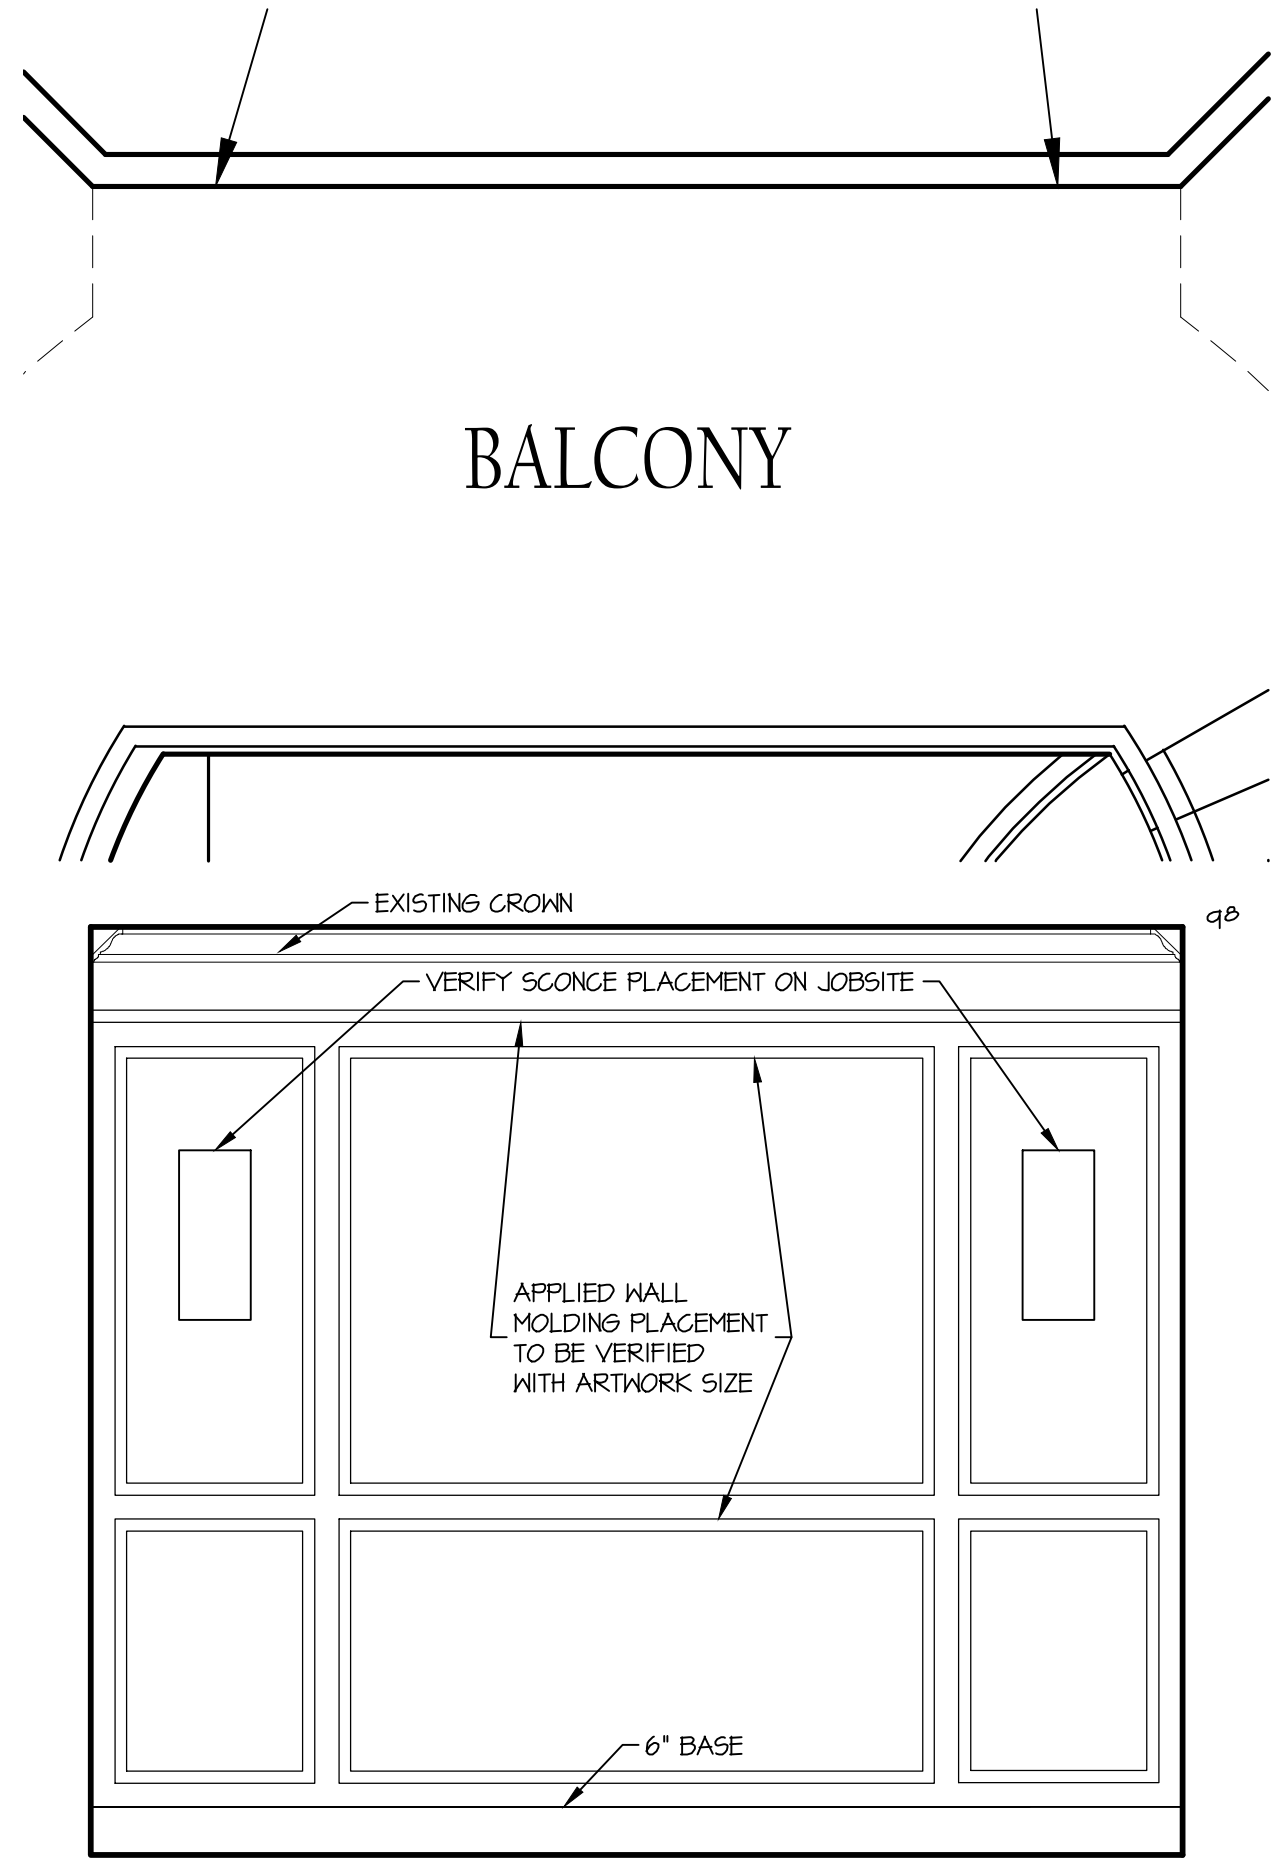


01 BALACONY
1/2" SCALE

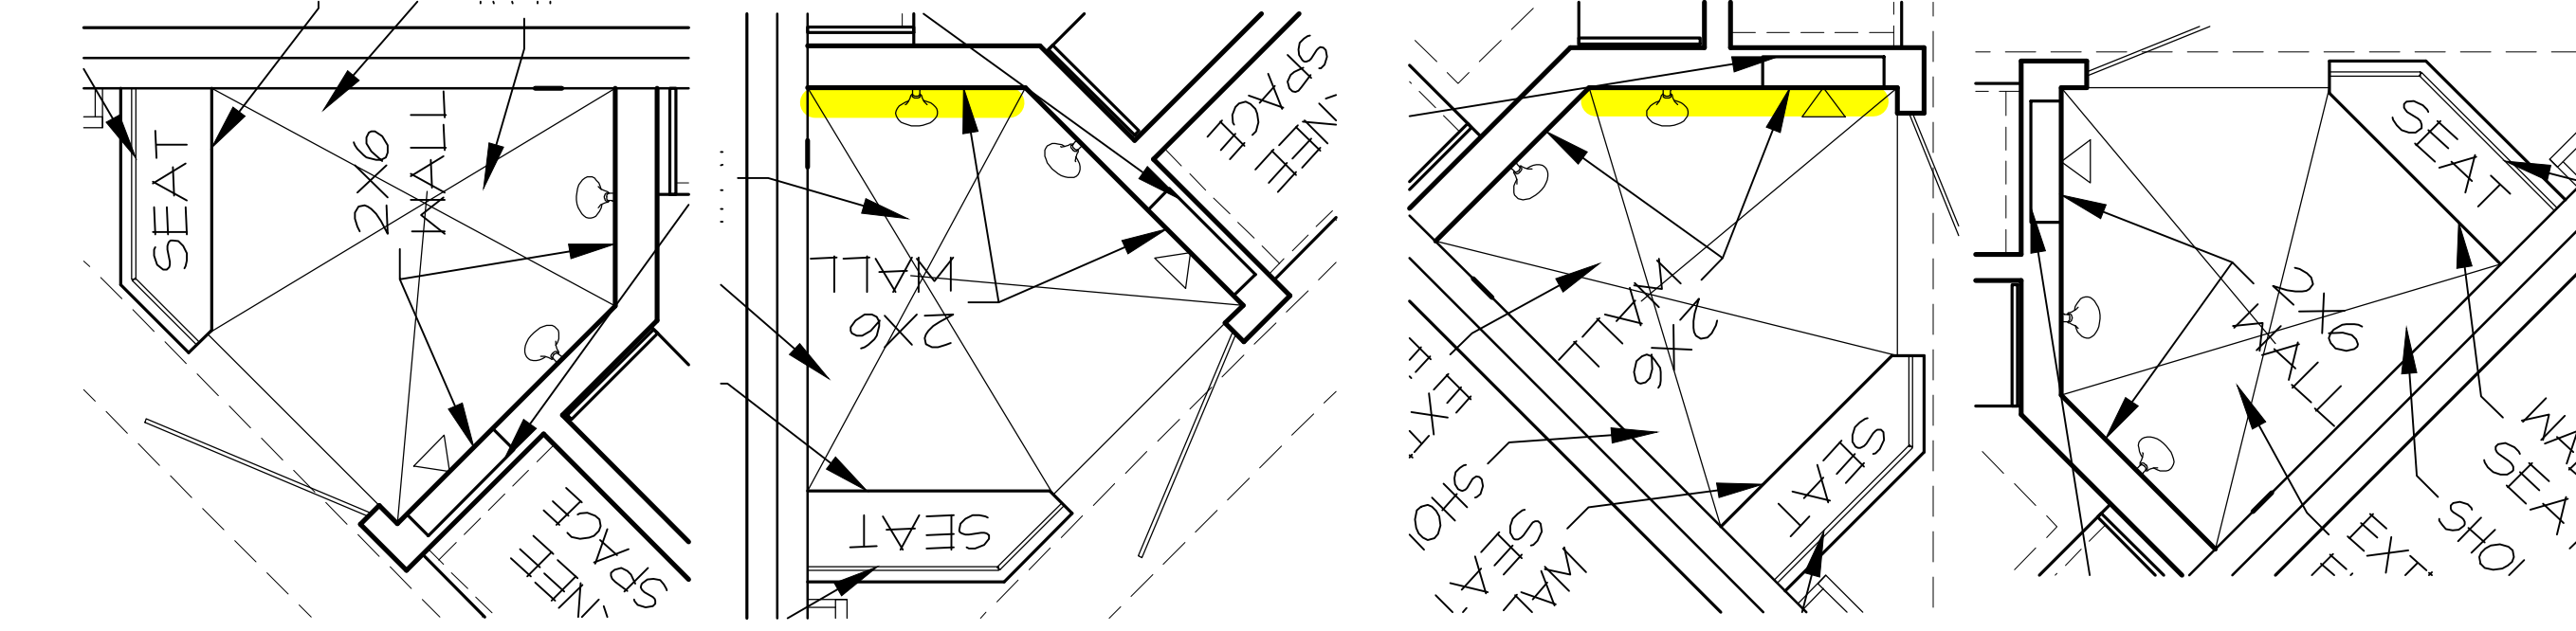


02 PRIMARY SHOWER
1/2" SCALE

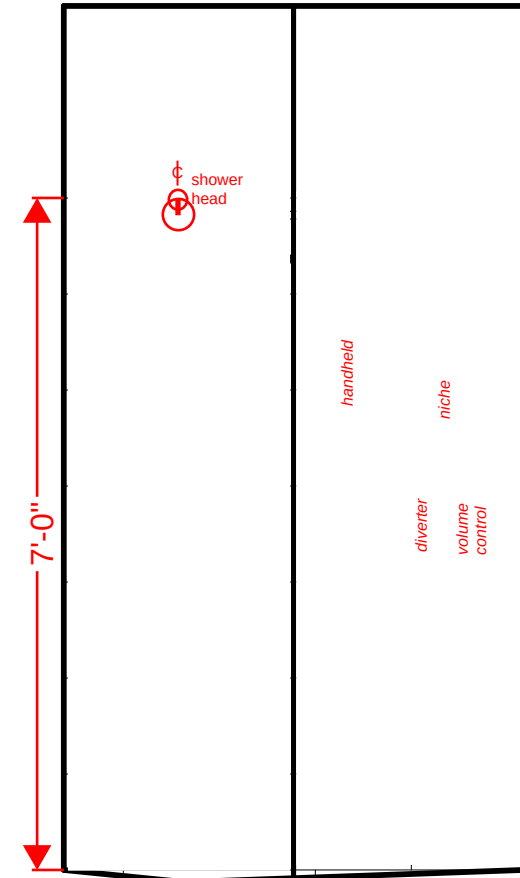


03 PRIMARY SHOWER
1/2" SCALE

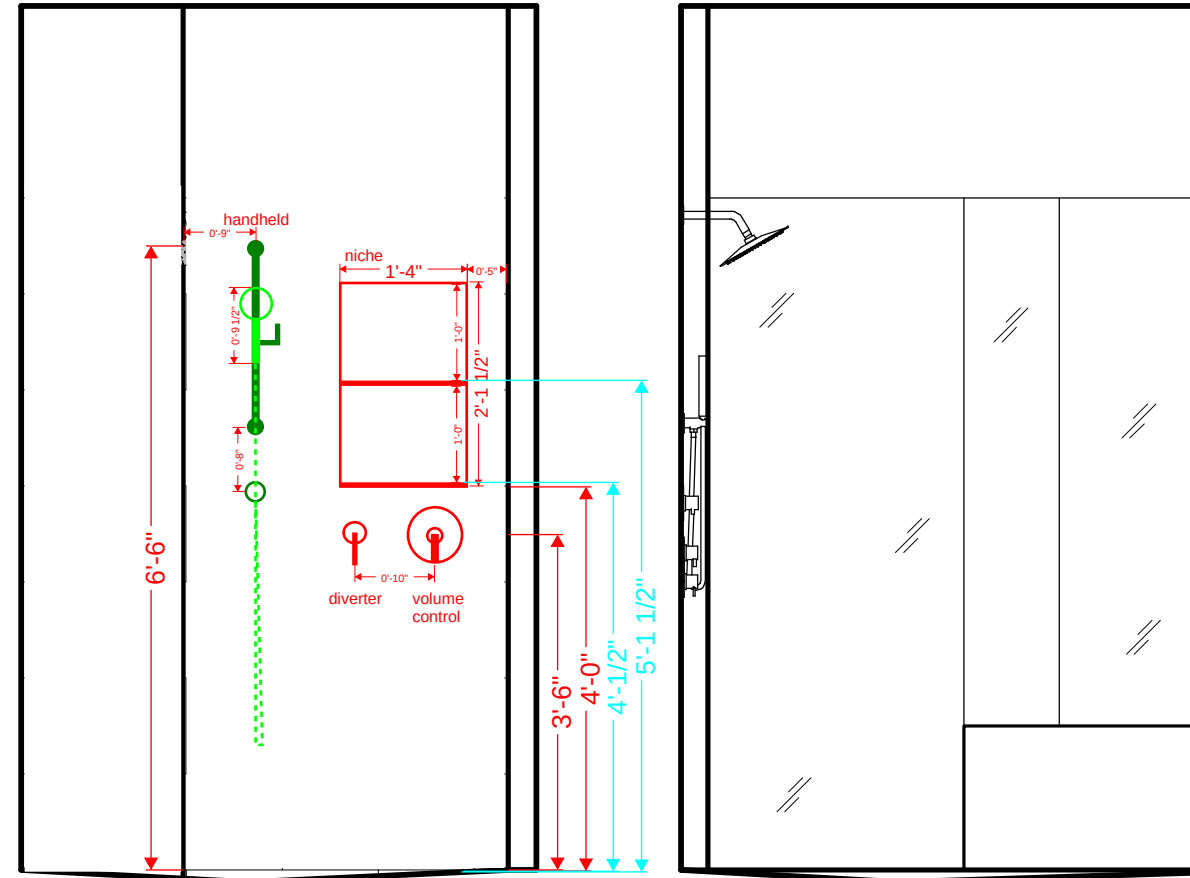


04 PRIMARY SHOWER
1/2" SCALE

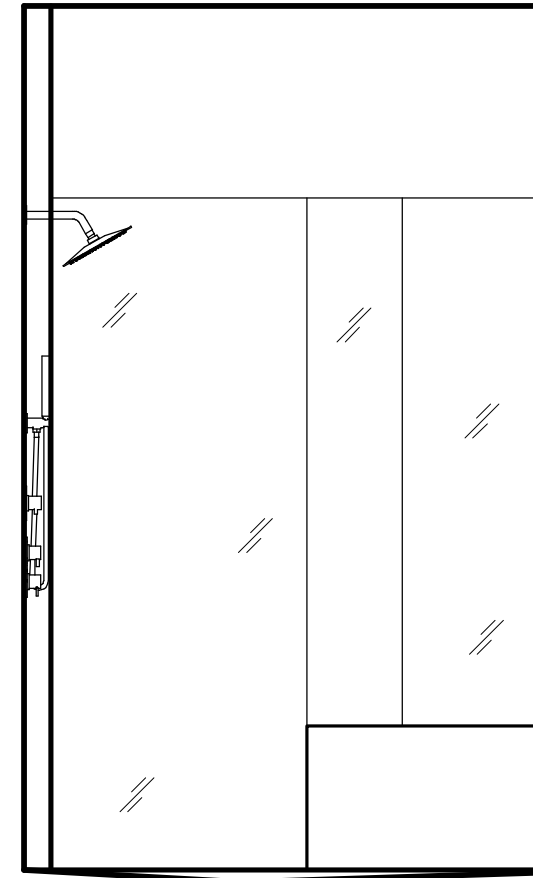


05 PRIMARY SHOWER
1/2" SCALE

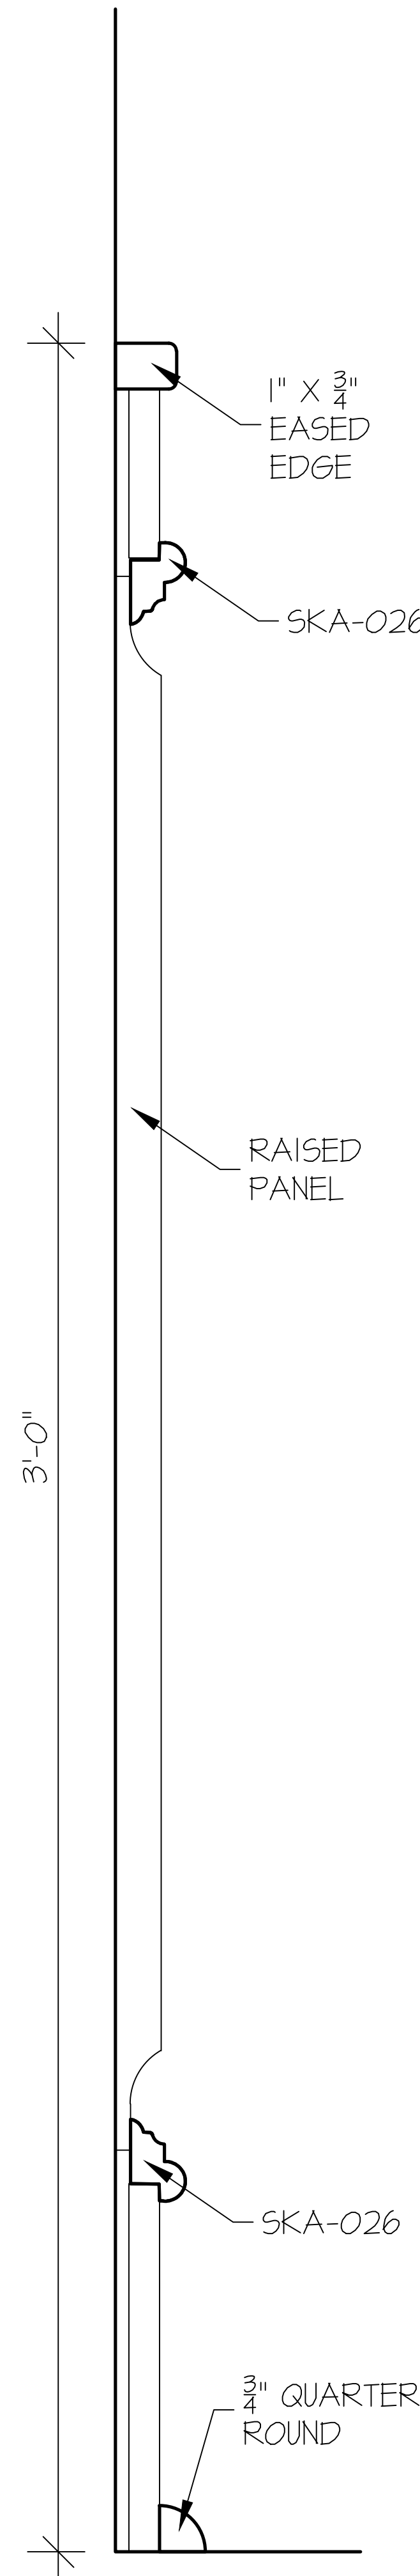

CHERRY WOOD DEN
WAINSCOT TO BE VERIFIED
HALF SIZE

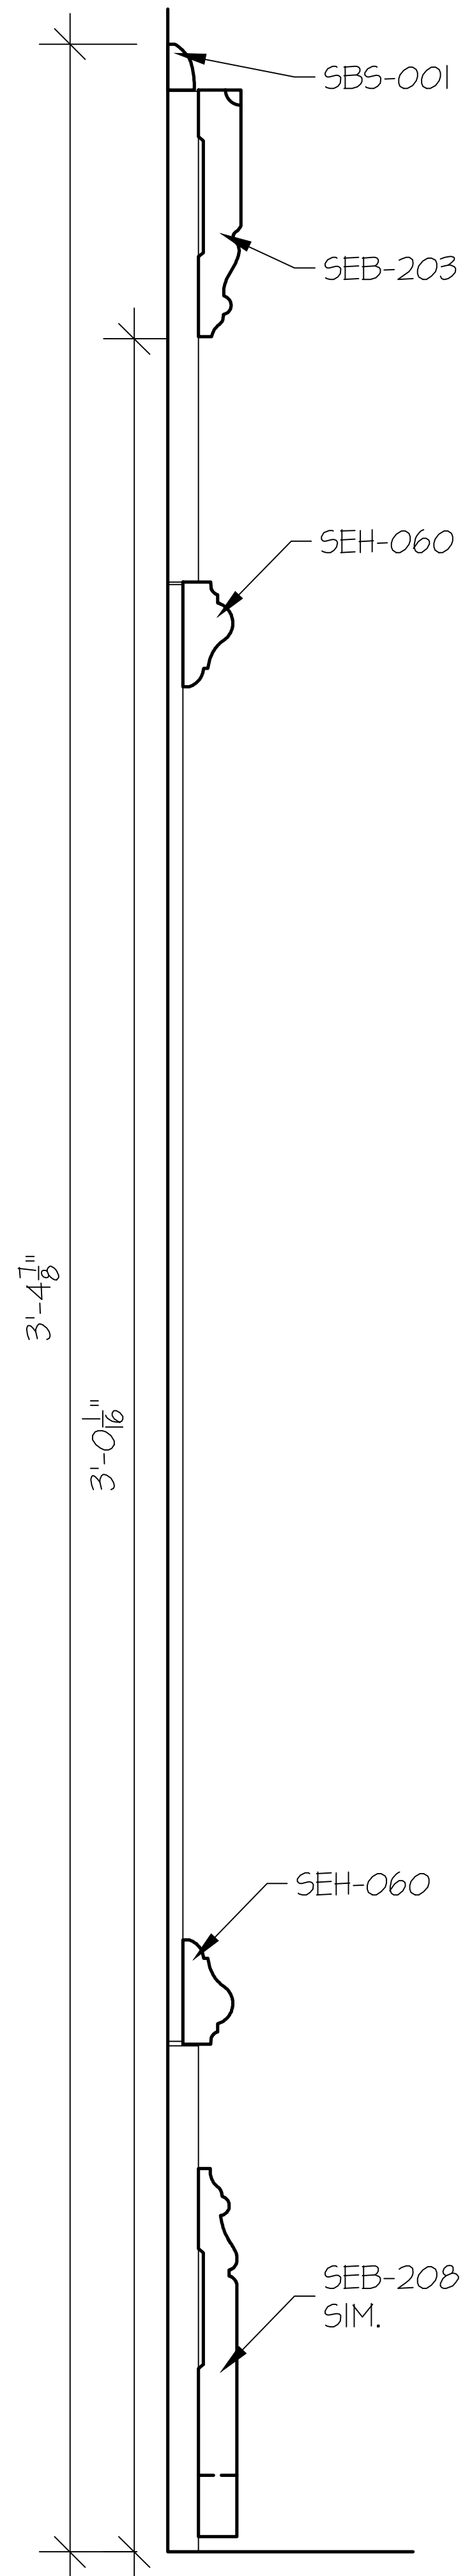

PAINTED DINING ROOM
WAINSCOT TO BE VERIFIED
HALF SIZE

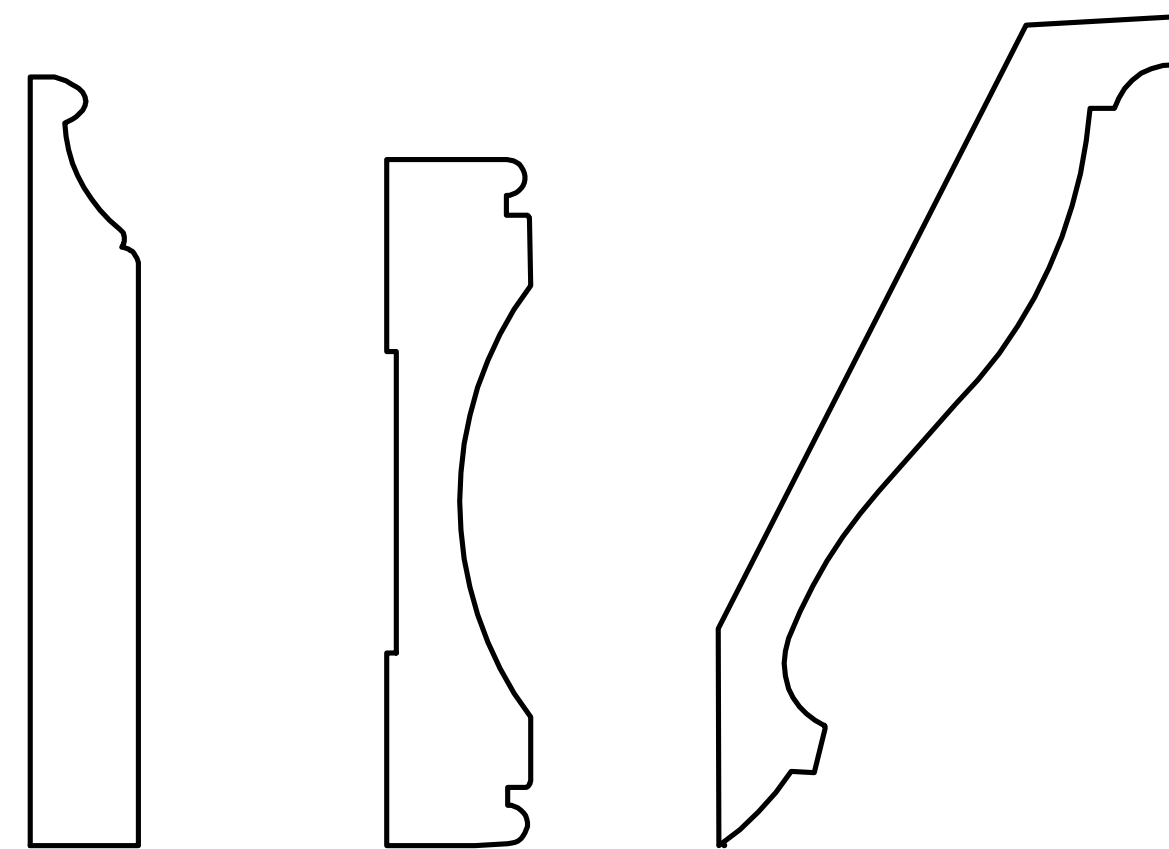


SEB-108
9/16 x 4
KITCHEN, DEN &
PRIMARY BEDROOM
CAB. BASE

SEY-020
3/4 x 3-9/16
KITCHEN HOOD
MLDG

SER-132
3/4 x 4-15/16
BAR MLDG
BELOW ARCH


NEW ROOM TRIM PROFILES

FULL SCALE

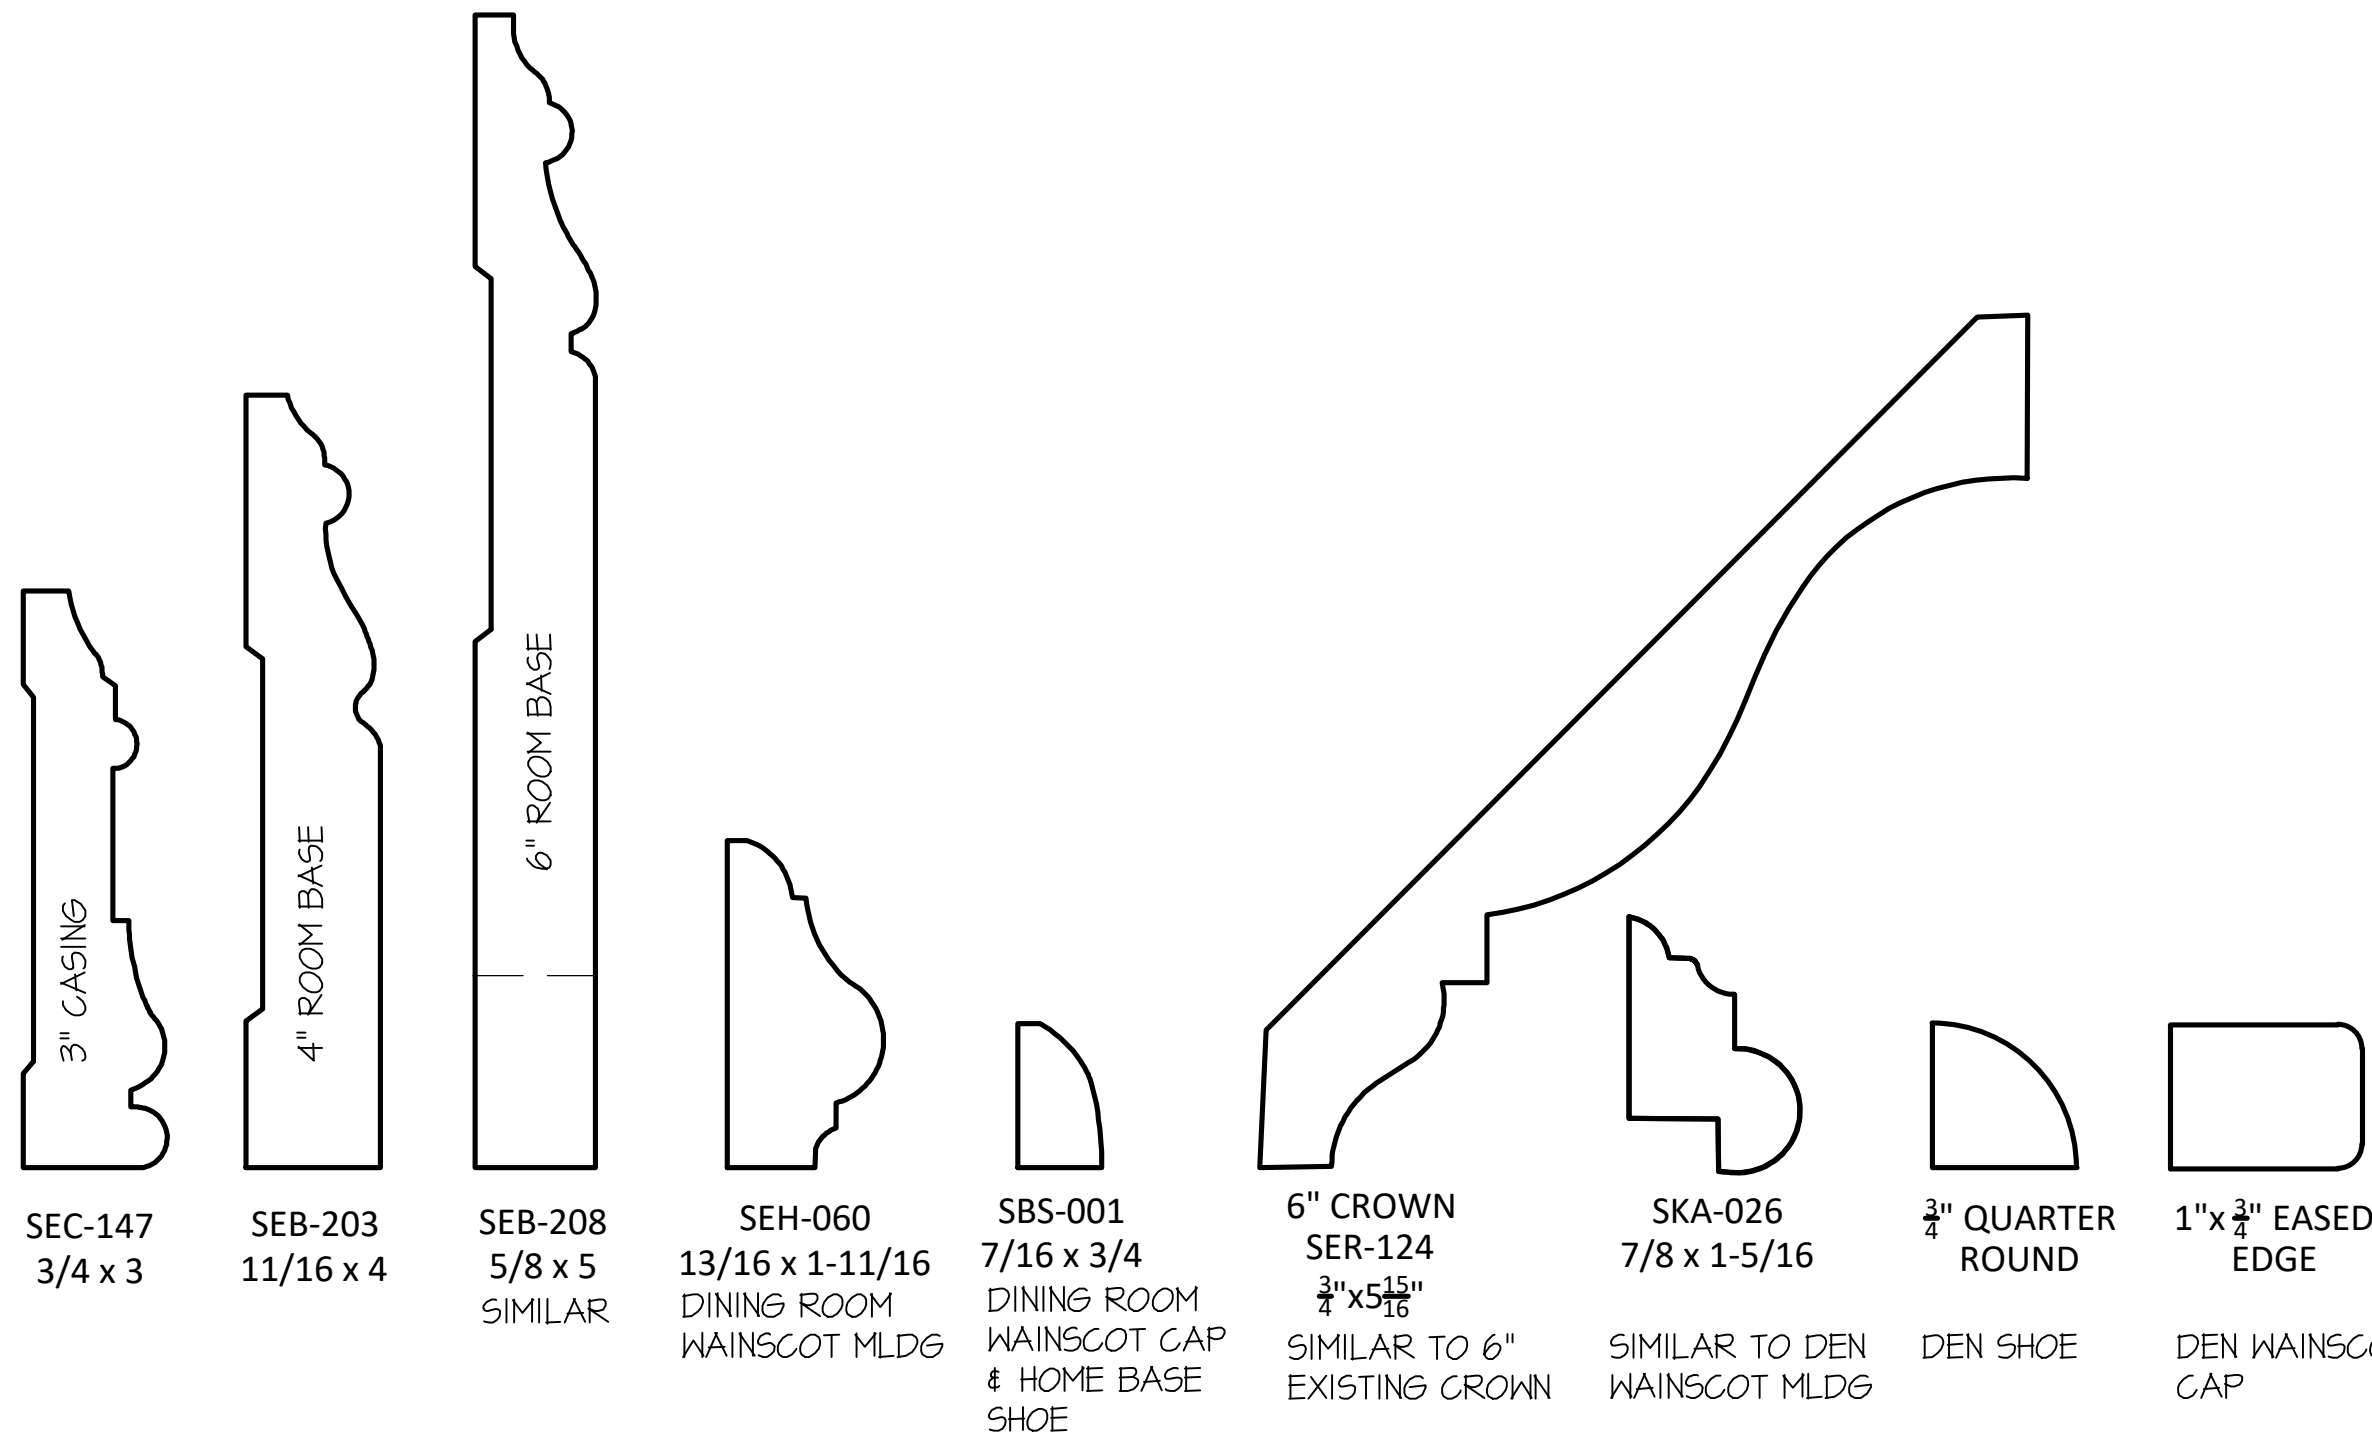


EXISTING ROOM TRIM PROFILES TO BE VERIFIED

FULL SCALE

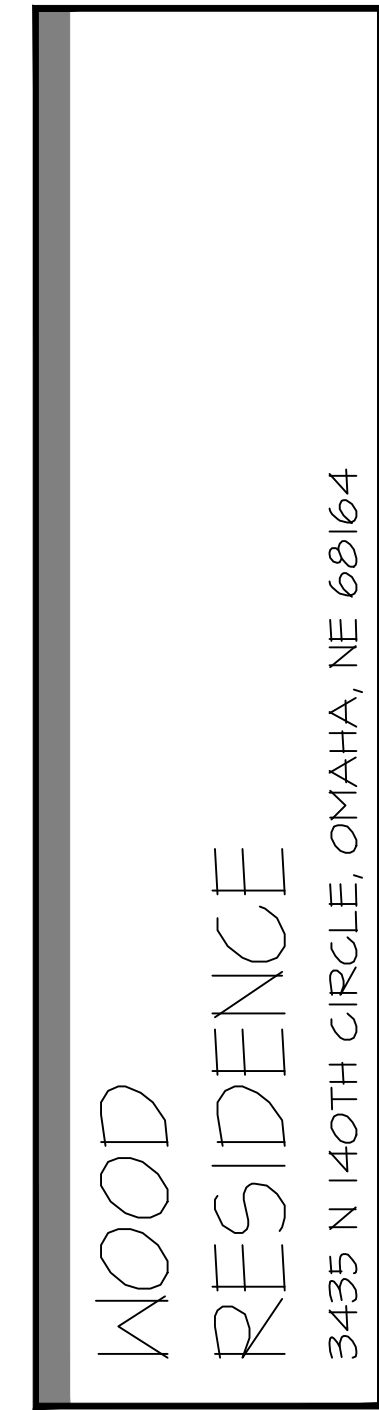

PLAN DATE	
01/16/2026	
REV.	DATE
REV01	01/14/26
REV02	02/11/26
REV03	03/05/26
REV04	03/16/26

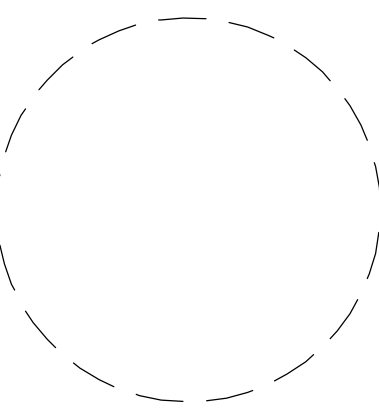

JOB NUMBER
252513
DESCRIPTION
INTERIOR ELEVATIONS
PLAN SHEET
A4.07

© COPYRIGHT
MCNEIL COMPANY
THESE PLANS ARE SPECIFICALLY
DESIGNED FOR CONSTRUCTION BY
MCNEIL COMPANY AND ARE
INTENDED FOR NO OTHER PURPOSE.
DUPLICATION OF THESE PLANS IN
PART OR WHOLE WITHOUT WRITTEN
CONSENT FROM MCNEIL COMPANY
IS PROHIBITED.