


SHOWER TILE

Description	Quantity	Unit
SHOWER TILE - LL BATH BULLNOSE - LINEAR	21.14311	ft
SHOWER TILE - LL BATH CEILING	15.509	sf
SHOWER TILE - LL BATH FLOOR	15.509	sf
SHOWER TILE - LL BATH WALLS	90.178	sf

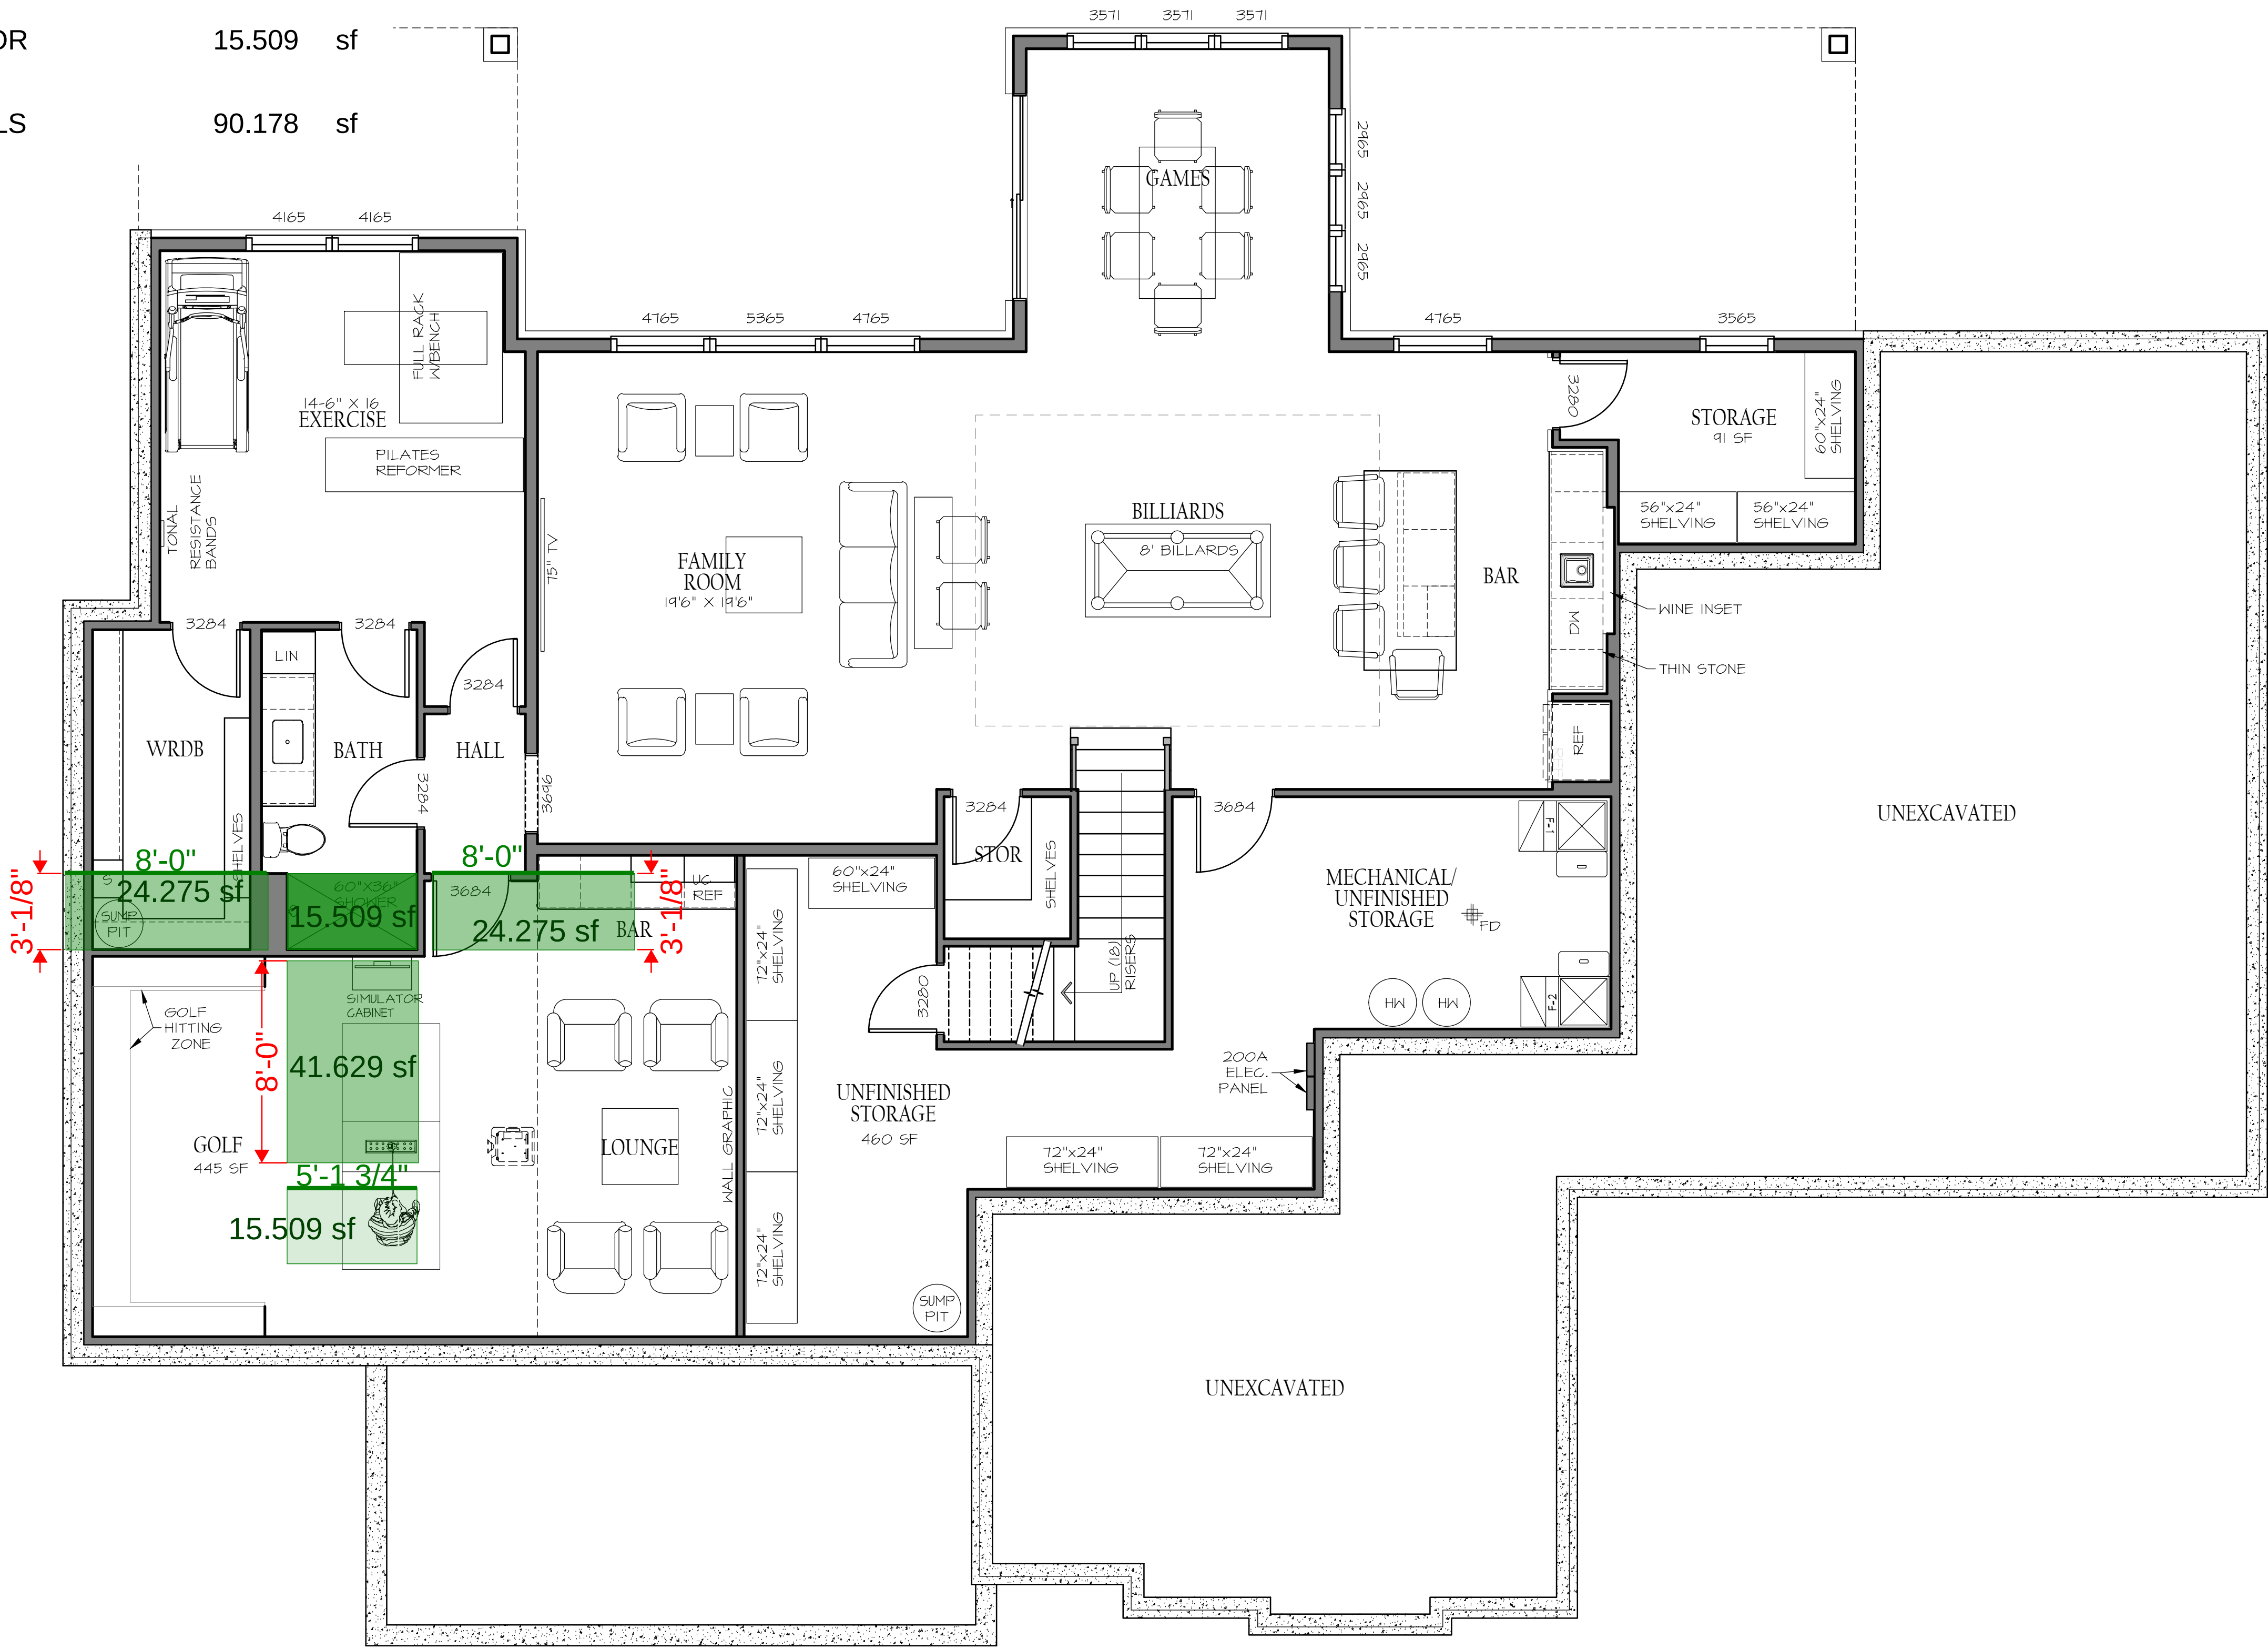


OSTRONIC
RESIDENCE

1672 SOUTH 150TH AVE. OMAHA, NEBRASKA 68144

MCNEIL
COMPANY
4666 South 132nd Street
Omaha, NE 68137
402-333-1462
mcneilcompany.com

PLAN DATE	04/02/2026
REV.	DATE

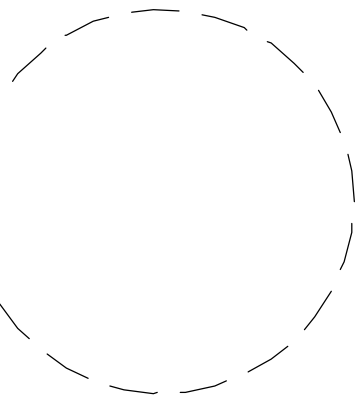

JOB NUMBER
15-2601
DESCRIPTION
LOWER LEVEL FLOOR PLAN
PLAN SHEET
A1.01

© COPYRIGHT
MCNEIL COMPANY
THESE PLANS ARE SPECIFICALLY
DESIGNED FOR CONSTRUCTION BY
MCNEIL COMPANY AND ARE
INTENDED FOR NO OTHER PURPOSE.
DUPLICATION OF THESE PLANS IN
PART OR WHOLE WITHOUT WRITTEN
CONSENT FROM MCNEIL COMPANY
IS PROHIBITED.

SHOWER TILE


Description Quantity Unit

SHOWER TILE - MASTER BULLNOSE - LINEAR 49.43716 ft

SHOWER TILE - MASTER CEILING 22.487 sf

SHOWER TILE - MASTER FLOOR 22.487 sf

SHOWER TILE - MASTER WALLS 147.678 sf

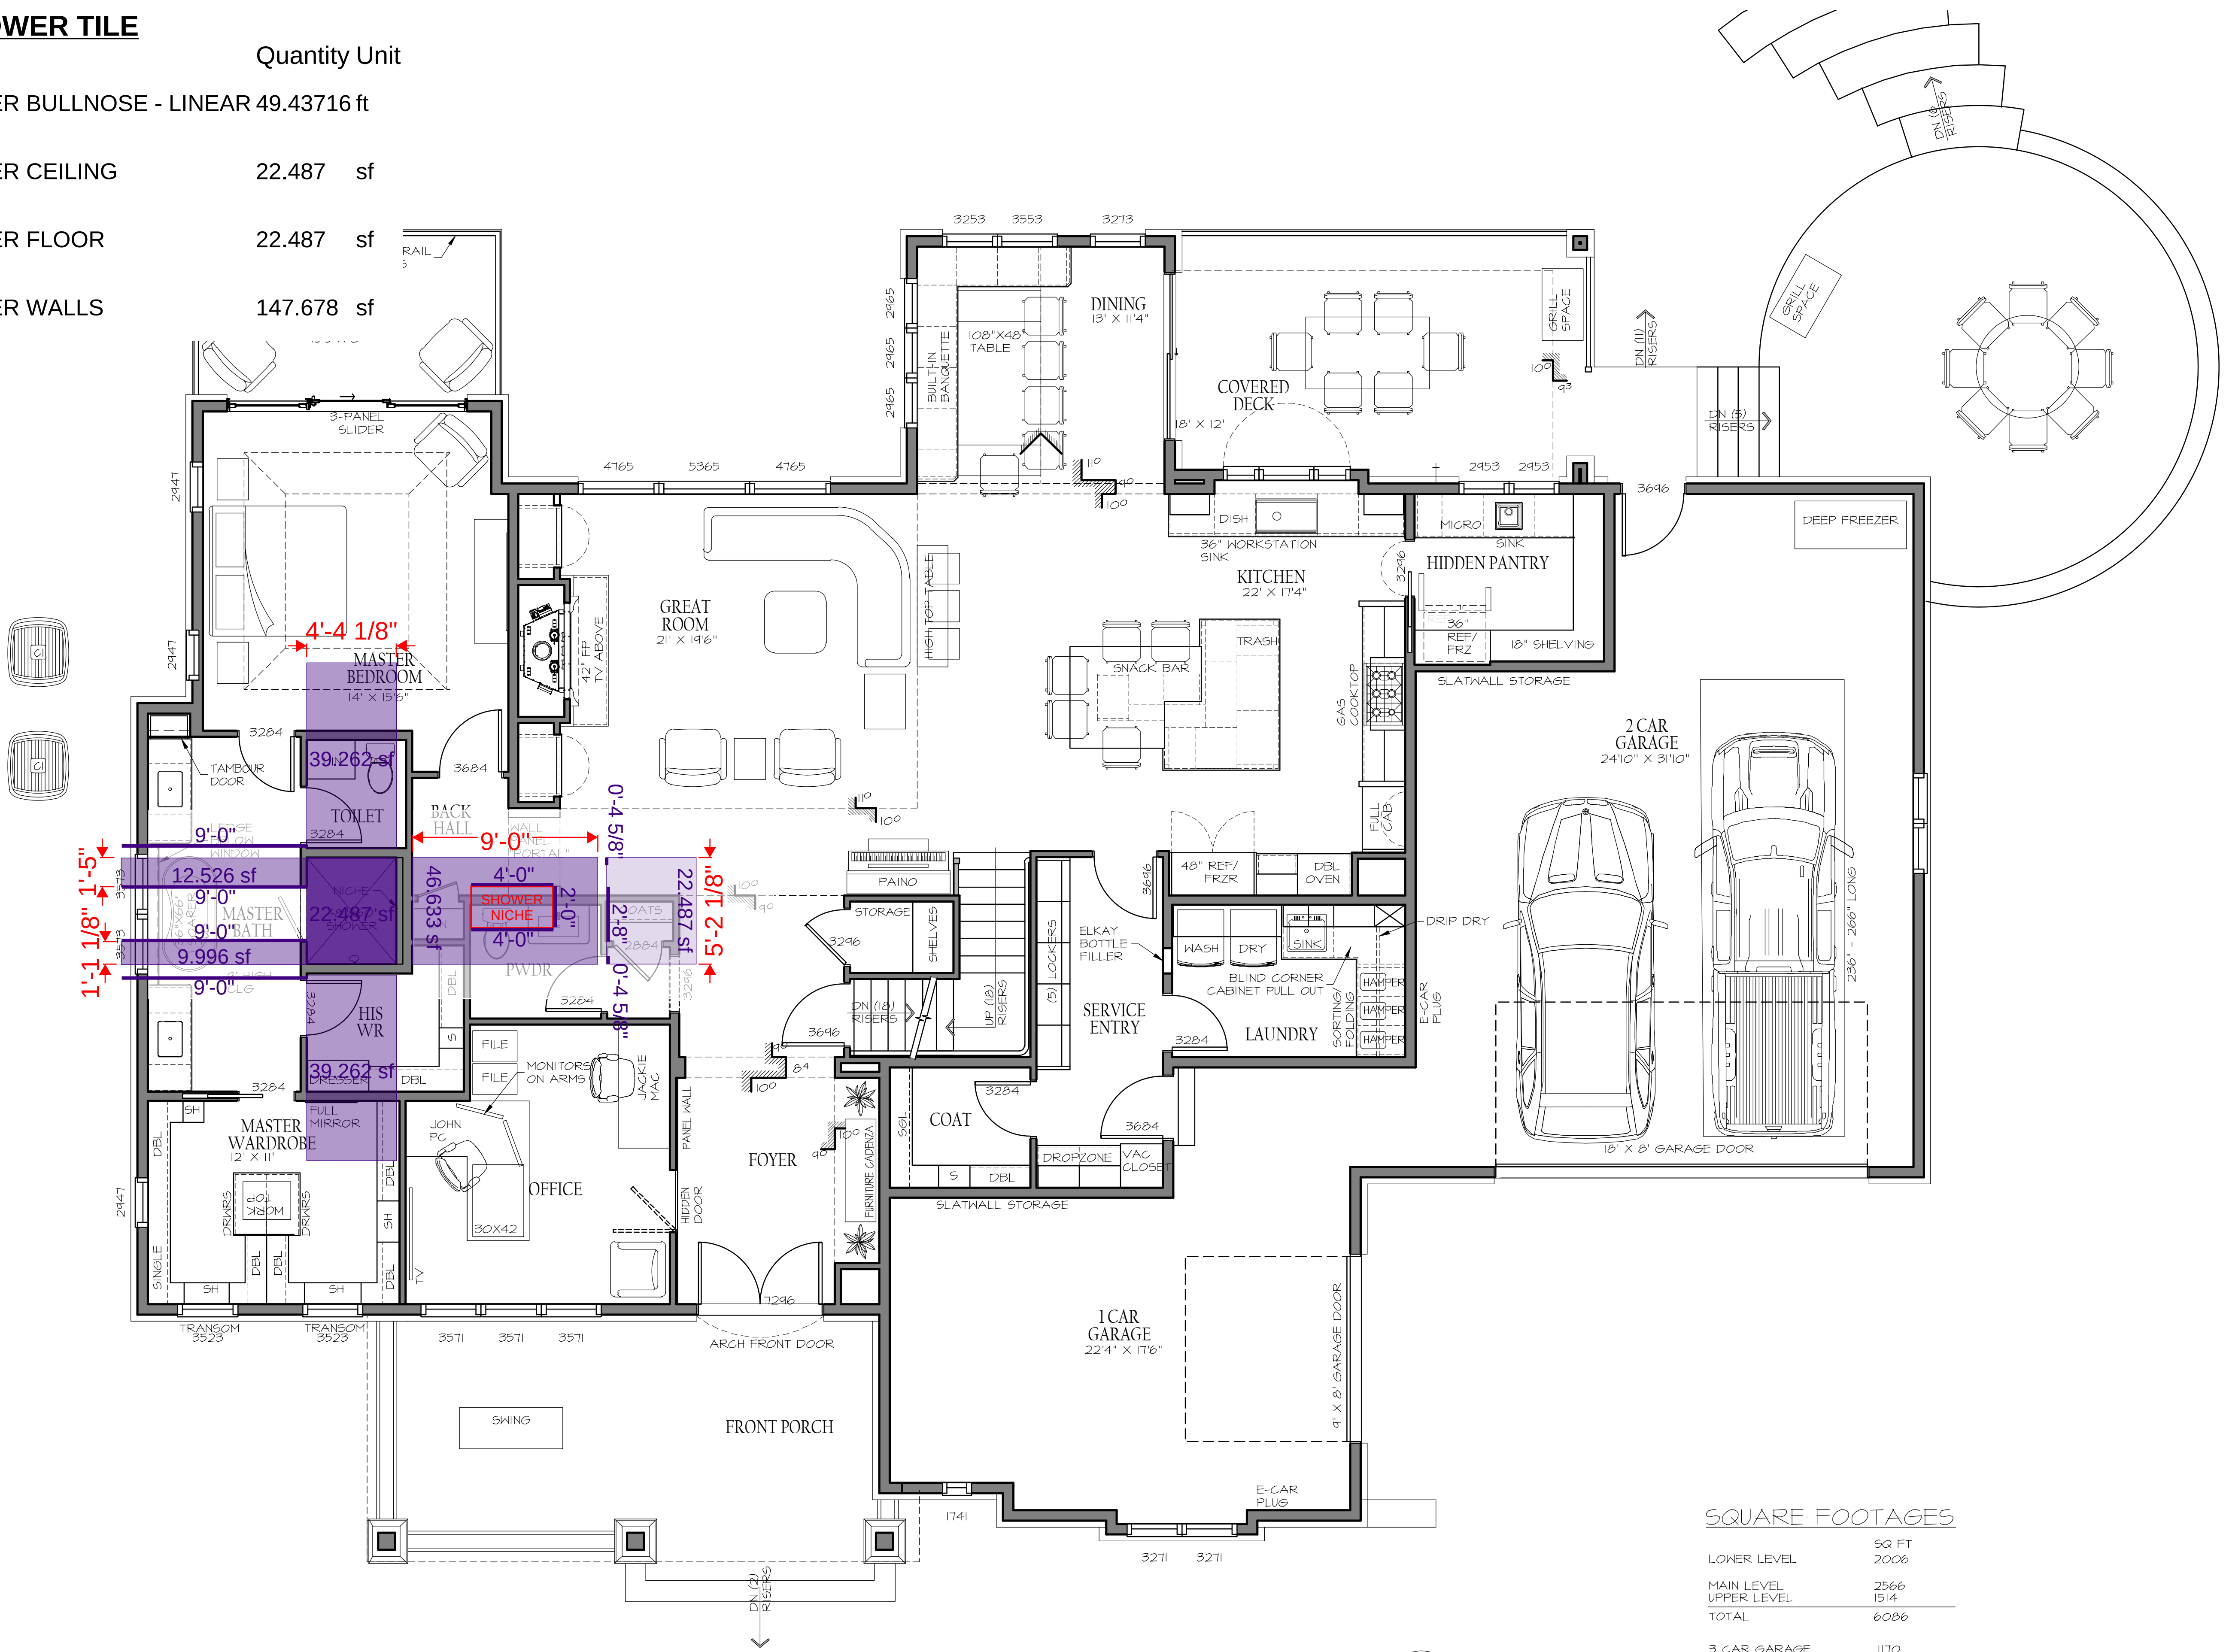


SQUARE FOOTAGES

LOWER LEVEL	SQ FT
	2006
MAIN LEVEL	2566
UPPER LEVEL	1514
TOTAL	6086
3 CAR GARAGE	1170
COVERED PATIO	277
PARTIAL CVRD DECK	123
GOLF	445

MAIN LEVEL

1/4" = 1'-0"

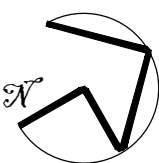


OSTRONIC
RESIDENCE

1672 SOUTH 150TH AVE. OMAHA, NEBRASKA 68144

MCNEIL
COMPANY
4666 South 132nd Street
Omaha, NE 68137
402-333-1462
mcneilcompany.com

PLAN DATE
04/02/2026
REV. DATE

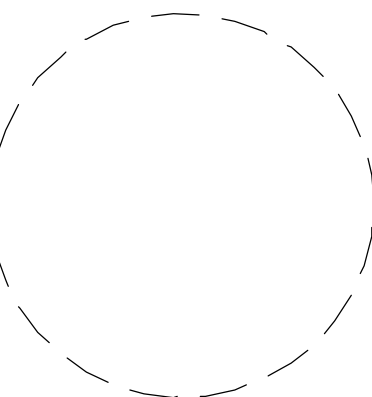


JOB NUMBER
15-2601
DESCRIPTION
MAIN LEVEL FLOOR PLAN
PLAN SHEET
A1.02

© COPYRIGHT
MCNEIL COMPANY
THESE PLANS ARE SPECIFICALLY
DESIGNED FOR CONSTRUCTION BY
MCNEIL COMPANY AND ARE
INTENDED FOR NO OTHER PURPOSE.
DUPLICATION OF THESE PLANS IN
PART OR WHOLE WITHOUT WRITTEN
CONSENT FROM MCNEIL COMPANY
IS PROHIBITED.

SHOWER TILE

Description	Quantity	Unit
SHOWER TILE - BATH #2 BULLNOSE - LINEAR	20.89898	ft
SHOWER TILE - BATH #2 CEILING	14.655	sf
SHOWER TILE - BATH #2 FLOOR	14.655	sf
SHOWER TILE - BATH #2 WALLS	87.443	sf
SHOWER TILE - BATH #3 BULLNOSE - LINEAR	20.90256	ft
SHOWER TILE - BATH #3 CEILING	14.655	sf
SHOWER TILE - BATH #3 FLOOR	14.655	sf
SHOWER TILE - BATH #3 WALLS	87.399	sf
SHOWER TILE - BATH #4 BULLNOSE - LINEAR	20.89898	ft
SHOWER TILE - BATH #4 CEILING	14.655	sf
SHOWER TILE - BATH #4 FLOOR	14.655	sf
SHOWER TILE - BATH #4 WALLS	87.443	sf

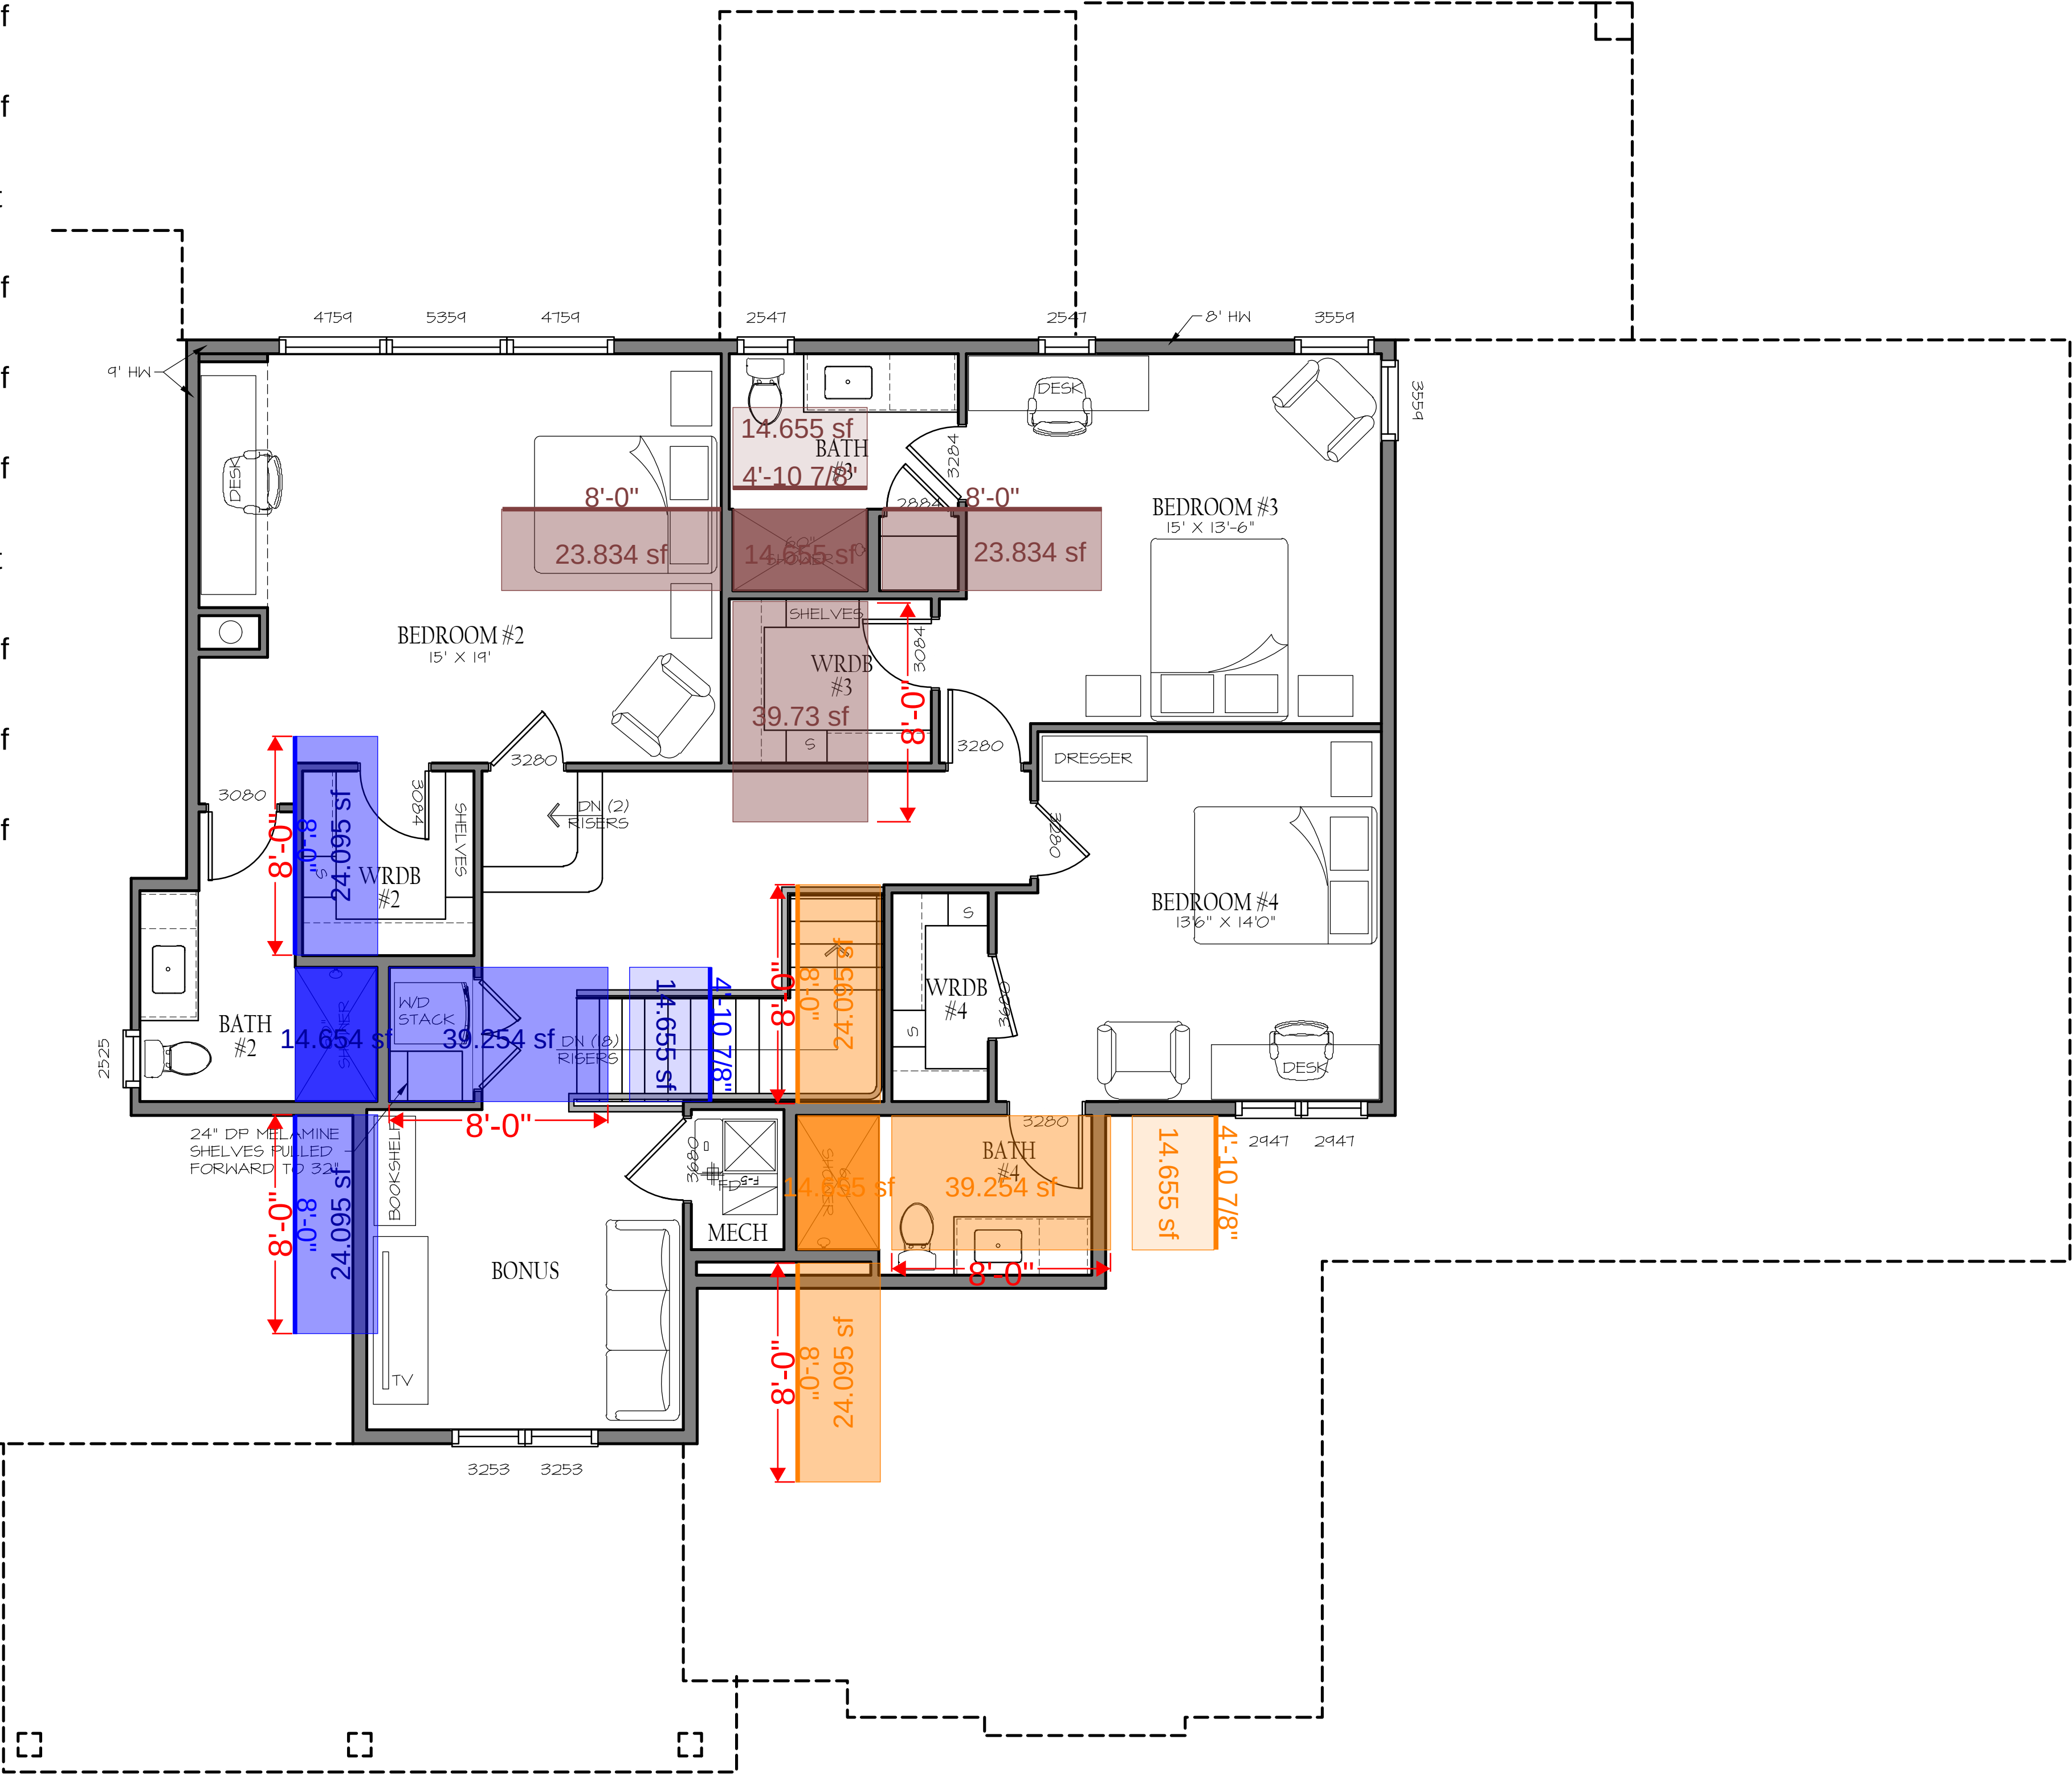

SECOND LEVEL

1/4" = 1'-0"




OSTRONIC
RESIDENCE

1672 SOUTH 150TH AVE. OMAHA, NEBRASKA 68144

MCNEIL
COMPANY
4666 South 132nd Street
Omaha, NE 68137
402-333-1462
mcneilcompany.com

PLAN DATE	04/02/2026
REV.	DATE

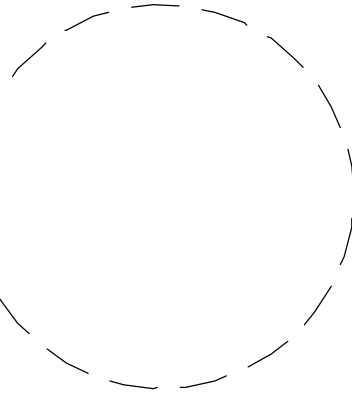

JOB NUMBER
15-2601
DESCRIPTION
SECOND LEVEL FLOOR PLAN
PLAN SHEET
A1.03

© COPYRIGHT
MCNEIL COMPANY
THESE PLANS ARE SPECIFICALLY
DESIGNED FOR CONSTRUCTION BY
MCNEIL COMPANY AND ARE
INTENDED FOR NO OTHER PURPOSE.
DUPLICATION OF THESE PLANS IN
PART OR WHOLE WITHOUT WRITTEN
CONSENT FROM MCNEIL COMPANY
IS PROHIBITED.