


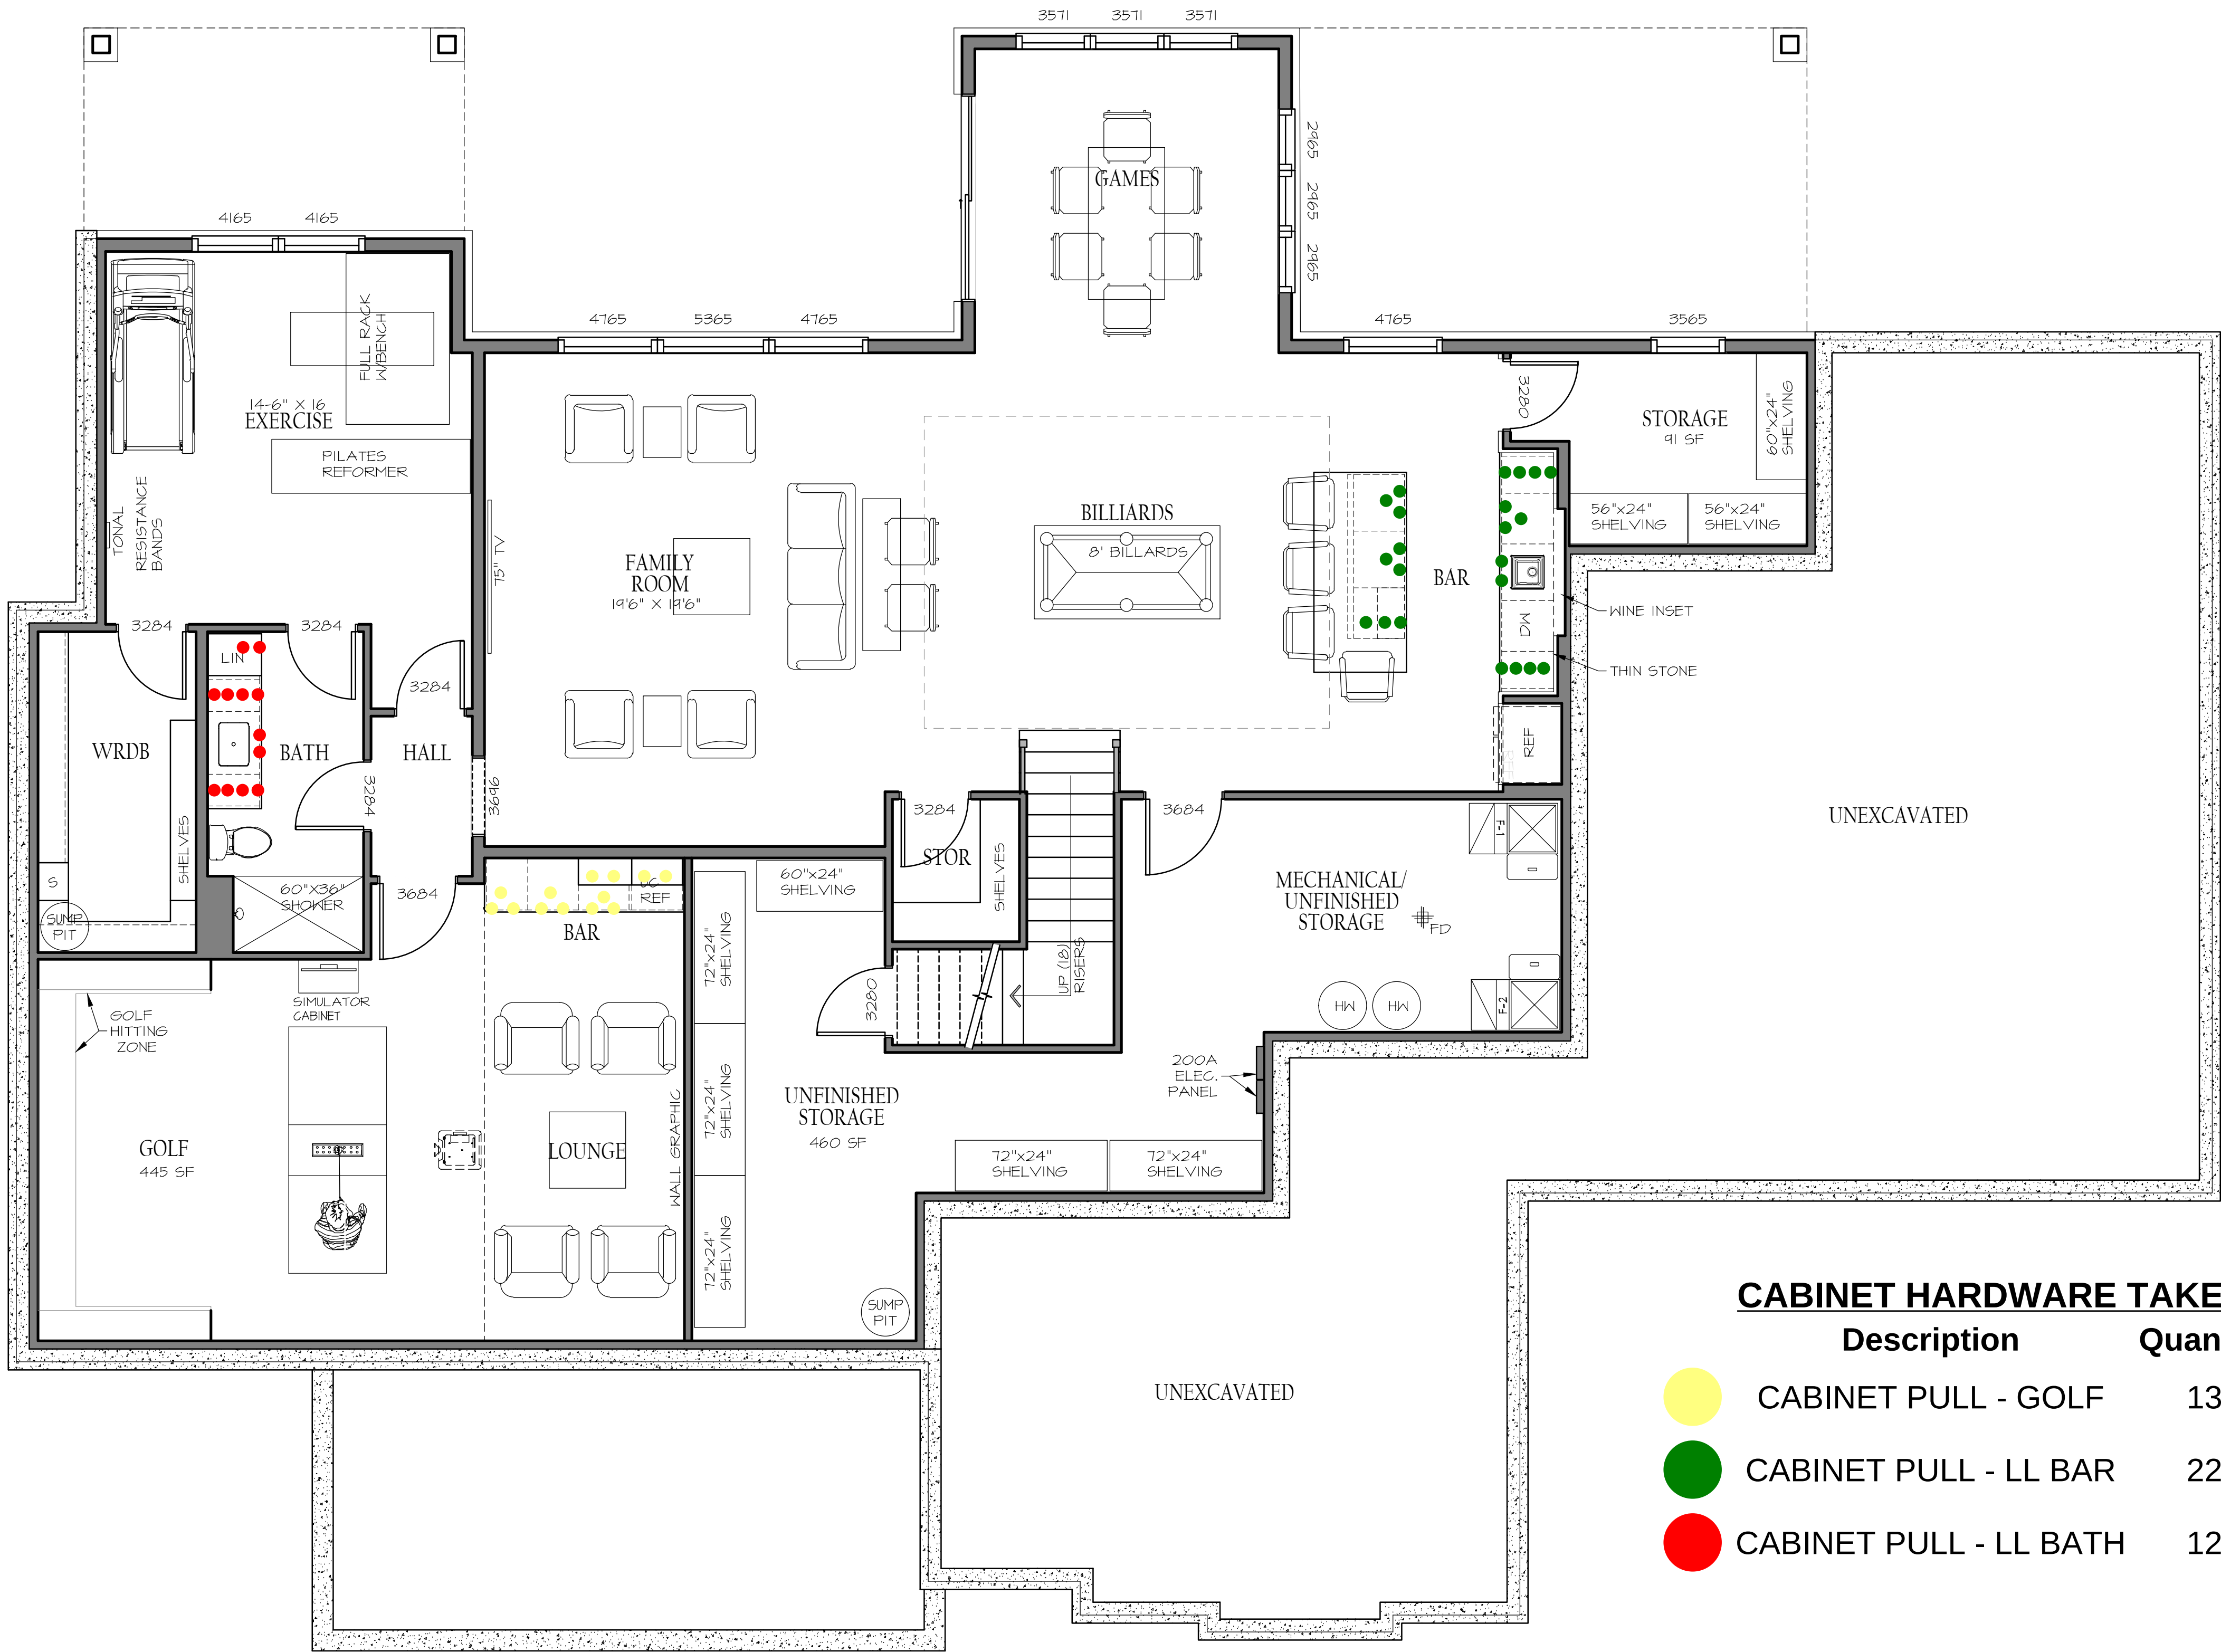

LOWER LEVEL

1/4" = 1'-0"



CABINET HARDWARE TAKEOFF


Description	Quantity	Unit
 CABINET PULL - GOLF	13	Count
 CABINET PULL - LL BAR	22	Count
 CABINET PULL - LL BATH	12	Count

OSTRONIC
RESIDENCE

1672 SOUTH 150TH AVE. OMAHA, NEBRASKA 68144


MCNEIL
COMPANY
4666 South 132nd Street
Omaha, NE 68137
402-333-1462
mcneilcompany.com

PLAN DATE	04/02/2026
REV.	DATE


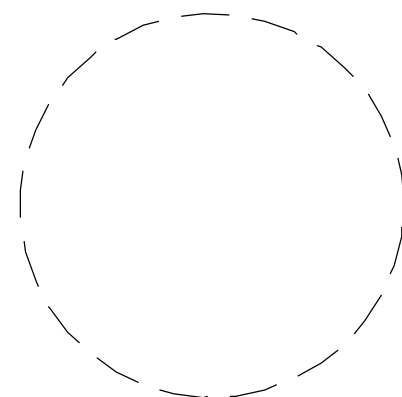


JOB NUMBER	15-2601
DESCRIPTION	LOWER LEVEL FLOOR PLAN
PLAN SHEET	A1.01

© COPYRIGHT
MCNEIL COMPANY
THESE PLANS ARE SPECIFICALLY
DESIGNED FOR CONSTRUCTION BY
MCNEIL COMPANY AND ARE
INTENDED FOR NO OTHER PURPOSE.
DUPLICATION OF THESE PLANS IN
PART OR WHOLE WITHOUT WRITTEN
CONSENT FROM MCNEIL COMPANY
IS PROHIBITED.

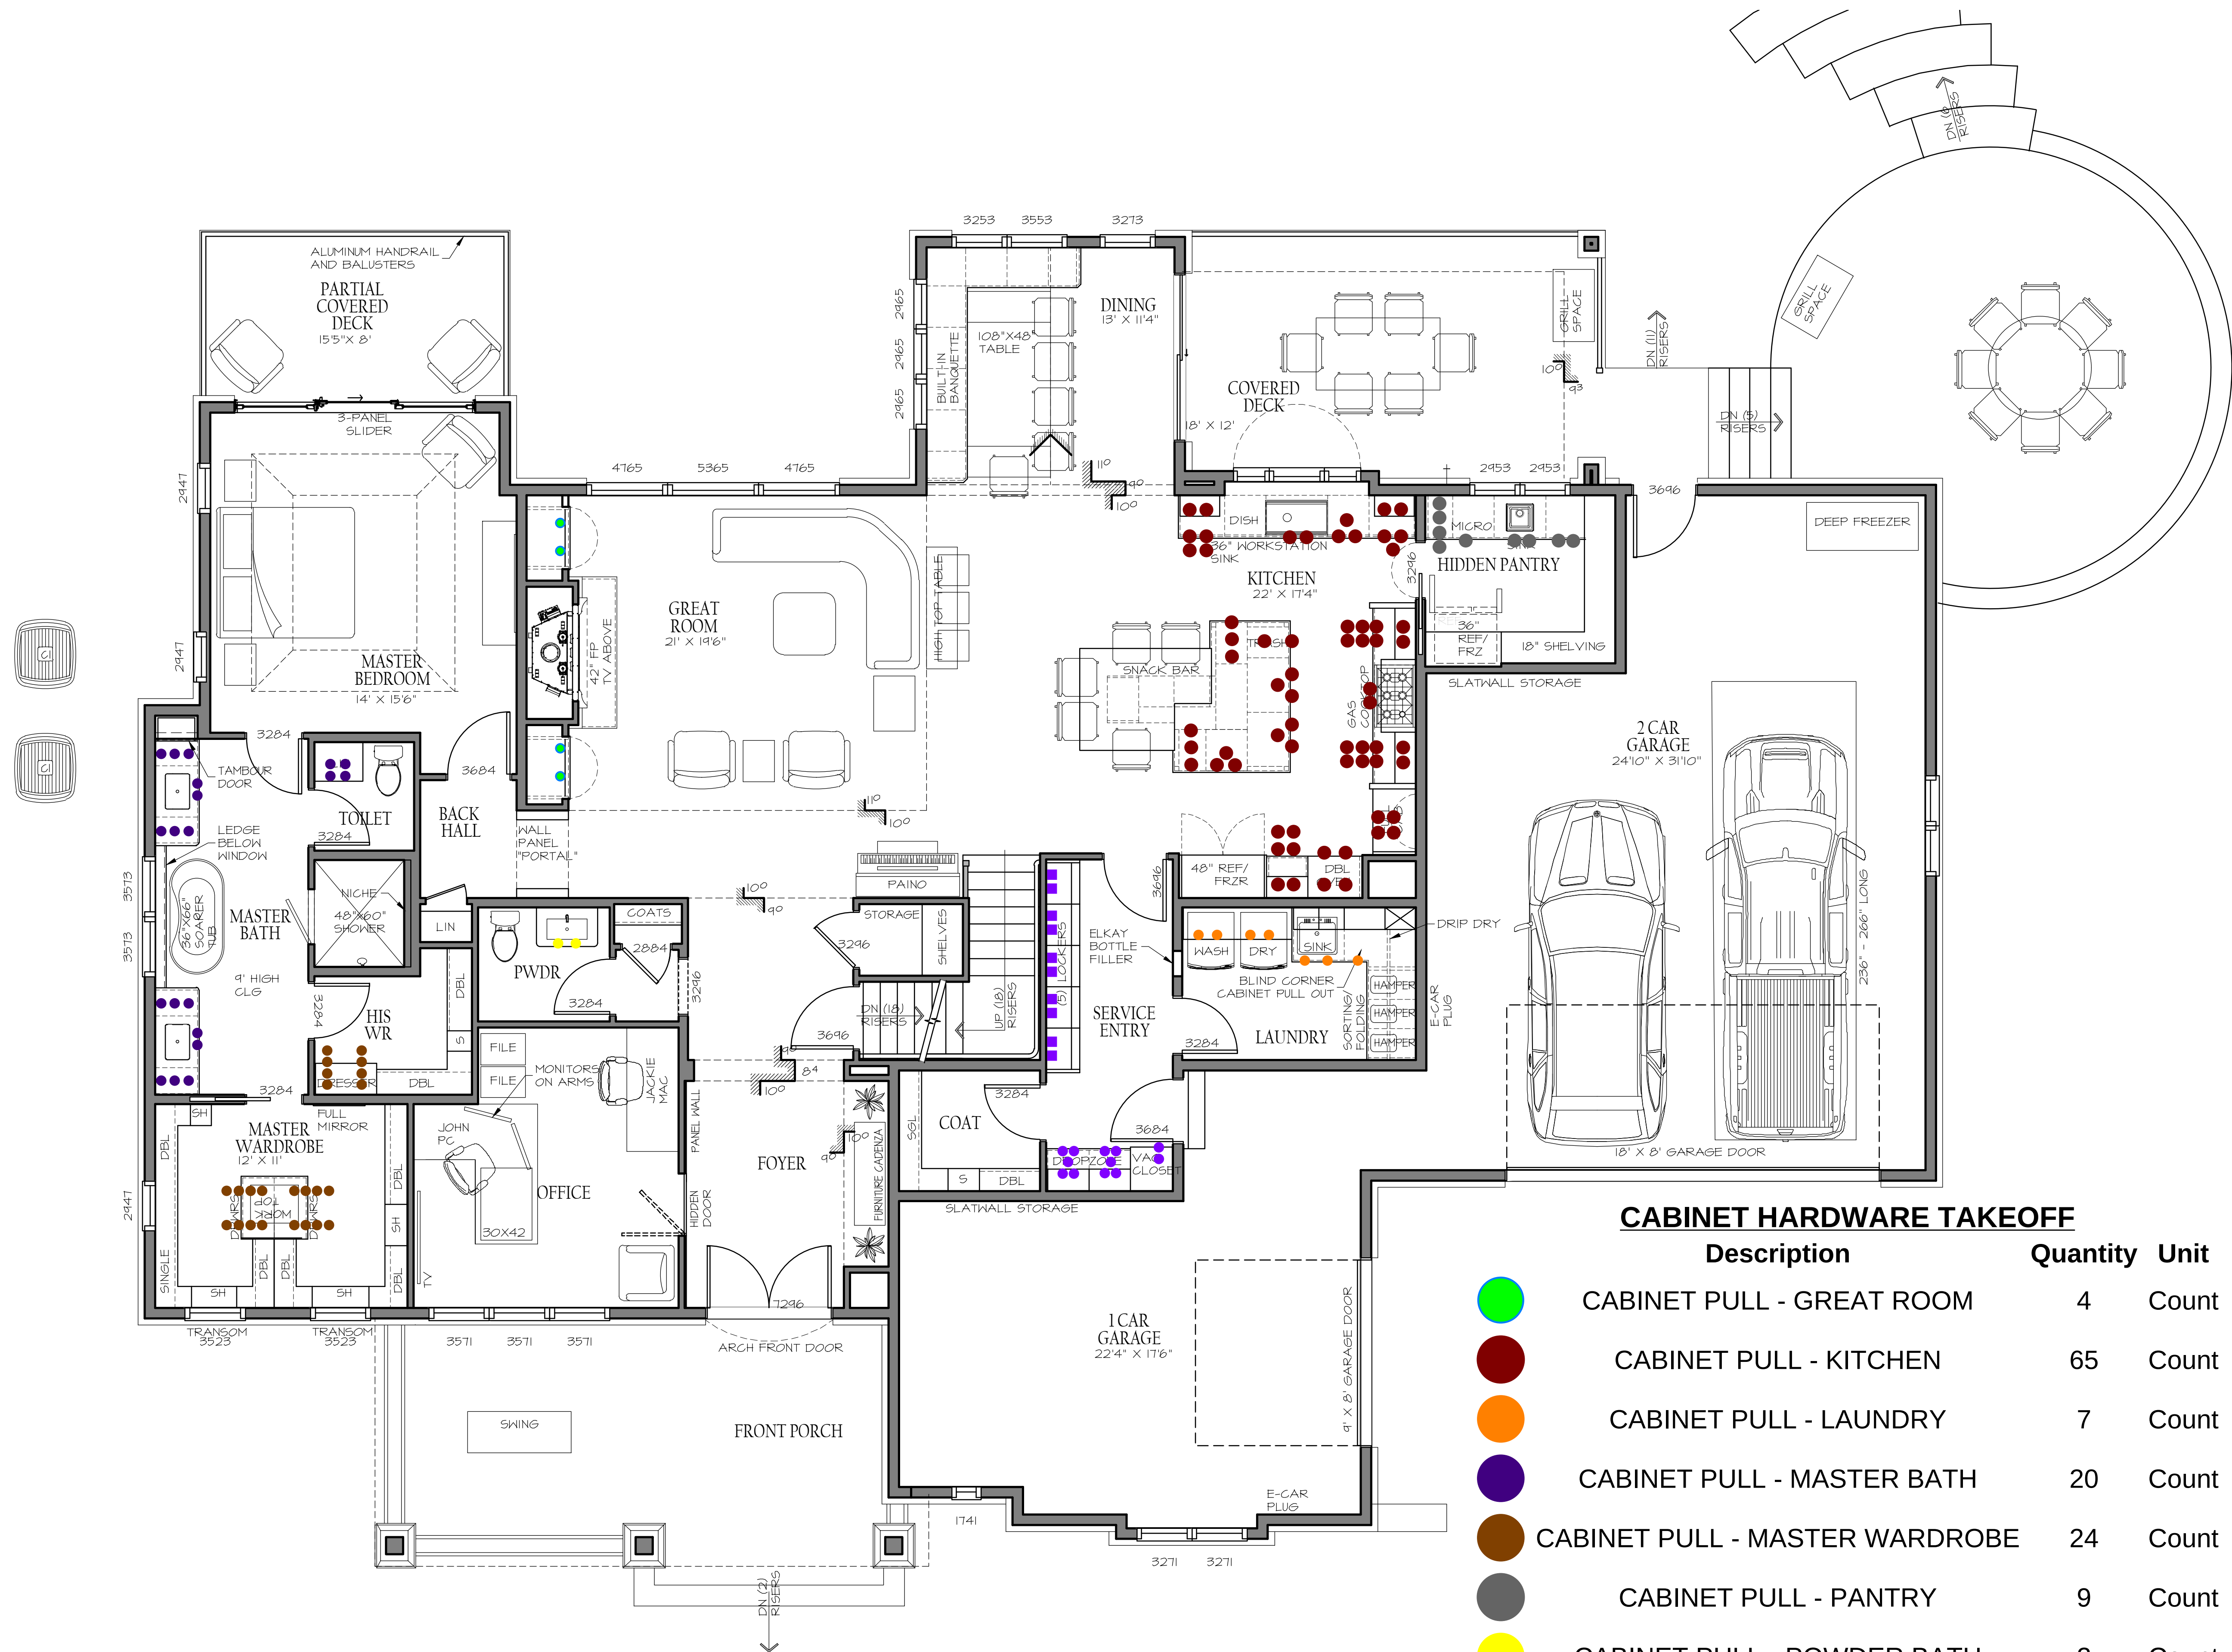


CABINET HARDWARE TAKEOFF

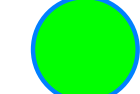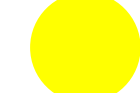Description	Quantity	Unit
 CABINET PULL - GREAT ROOM	4	Count
 CABINET PULL - KITCHEN	65	Count
 CABINET PULL - LAUNDRY	7	Count
 CABINET PULL - MASTER BATH	20	Count
 CABINET PULL - MASTER WARDROBE	24	Count
 CABINET PULL - PANTRY	9	Count
 CABINET PULL - POWDER BATH	2	Count
 CABINET PULL - SERVICE ENTRY	12	Count
 HOOK - SERVICE ENTRY	10	Count

OSTRONIC
RESIDENCE
1672 SOUTH 150TH AVE. OMAHA, NEBRASKA 68144


MCNEIL
COMPANY
4666 South 132nd Street
Omaha, NE 68137
402-333-1462
mcneilcompany.com

PLAN DATE	04/02/2026
REV.	DATE

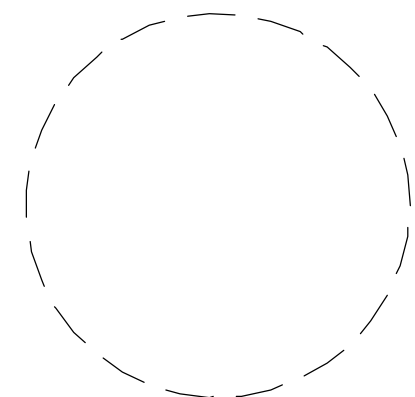

JOB NUMBER	15-2601
DESCRIPTION	MAIN LEVEL FLOOR PLAN
PLAN SHEET	A1.02

© COPYRIGHT
MCNEIL COMPANY
THESE PLANS ARE SPECIFICALLY
DESIGNED FOR CONSTRUCTION BY
MCNEIL COMPANY AND ARE
INTENDED FOR NO OTHER PURPOSE.
DUPLICATION OF THESE PLANS IN
PART OR WHOLE WITHOUT WRITTEN
CONSENT FROM MCNEIL COMPANY
IS PROHIBITED.

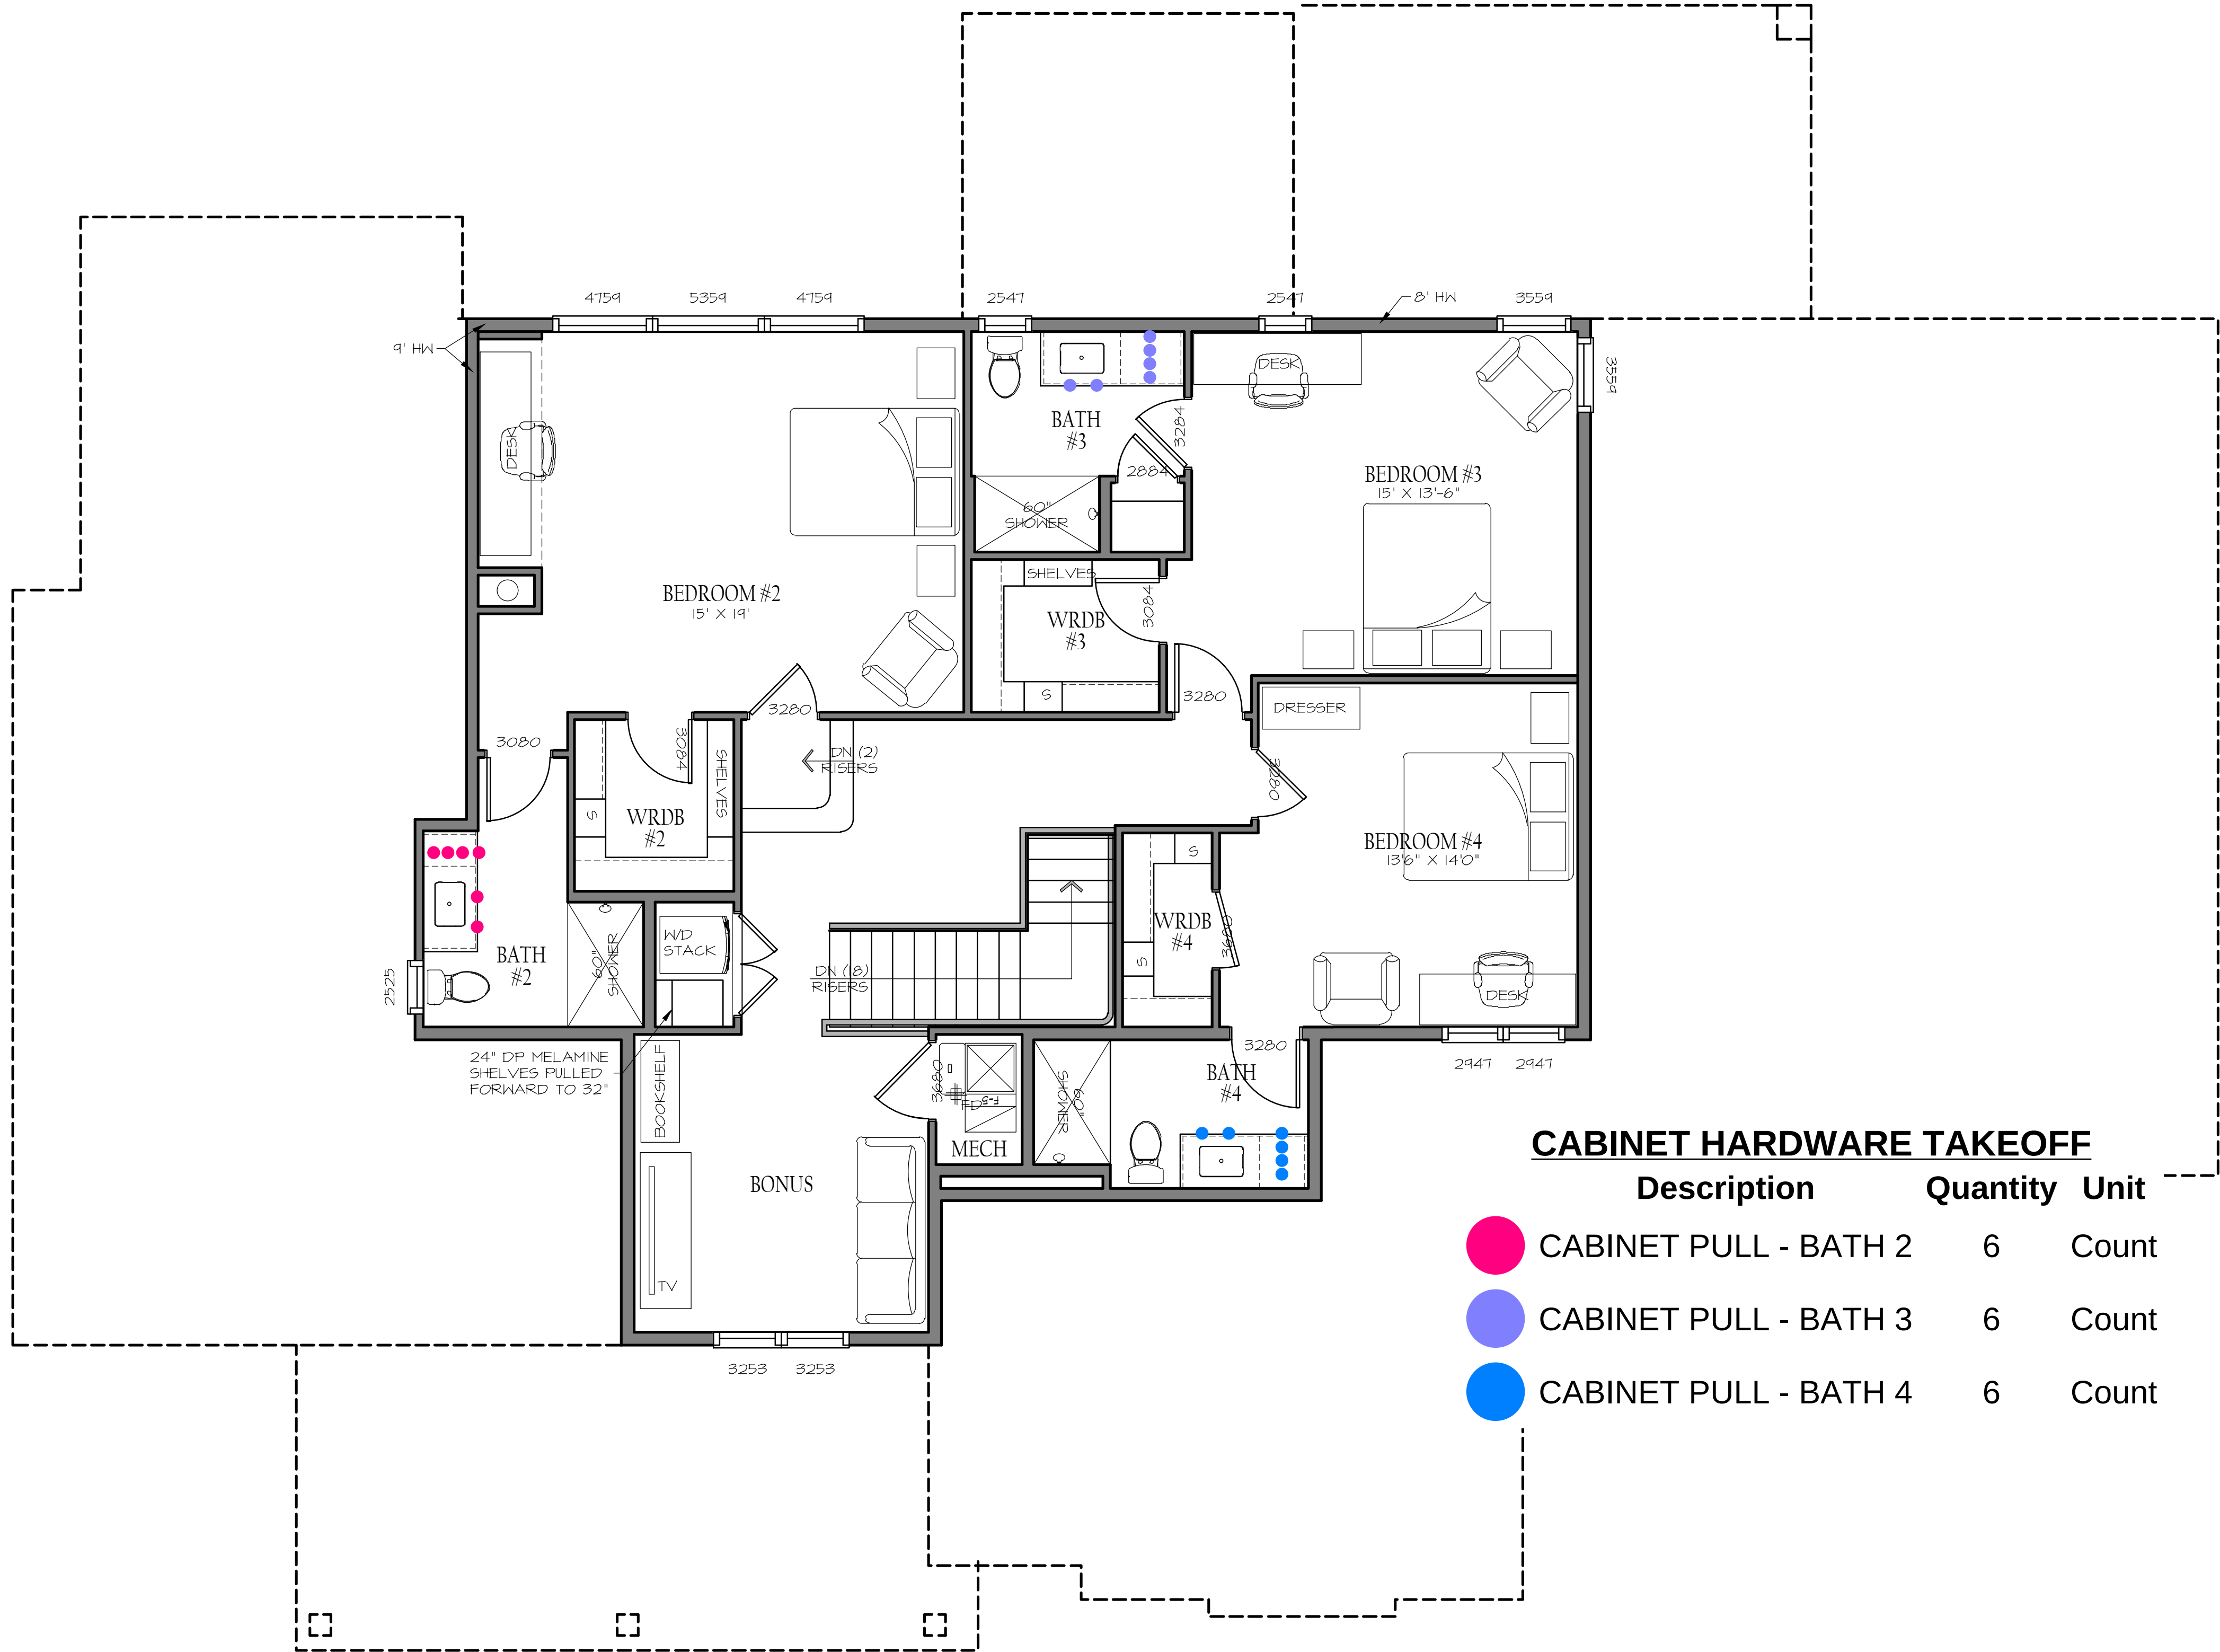

CABINET HARDWARE TAKEOFF

Description	Quantity	Unit
 CABINET PULL - BATH 2	6	Count
 CABINET PULL - BATH 3	6	Count
 CABINET PULL - BATH 4	6	Count

WASH DRY


SECOND LEVEL

1/4" = 1'-0"



MCNEIL
COMPANY
4666 South 132nd Street
Omaha, NE 68137
402-333-1462
mcneilcompany.com

PLAN DATE	04/02/2026
REV.	DATE

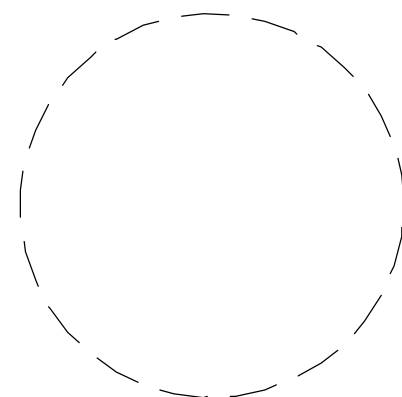


JOB NUMBER
15-2601
DESCRIPTION
SECOND LEVEL FLOOR PLAN
PLAN SHEET


A1.03

© COPYRIGHT
MCNEIL COMPANY
THESE PLANS ARE SPECIFICALLY
DESIGNED FOR CONSTRUCTION BY
MCNEIL COMPANY AND ARE
INTENDED FOR NO OTHER PURPOSE.
DUPLICATION OF THESE PLANS IN
PART OR WHOLE WITHOUT WRITTEN
CONSENT FROM MCNEIL COMPANY
IS PROHIBITED.

OSTRONIC
RESIDENCE

1672 SOUTH 150TH AVE. OMAHA, NEBRASKA 68144

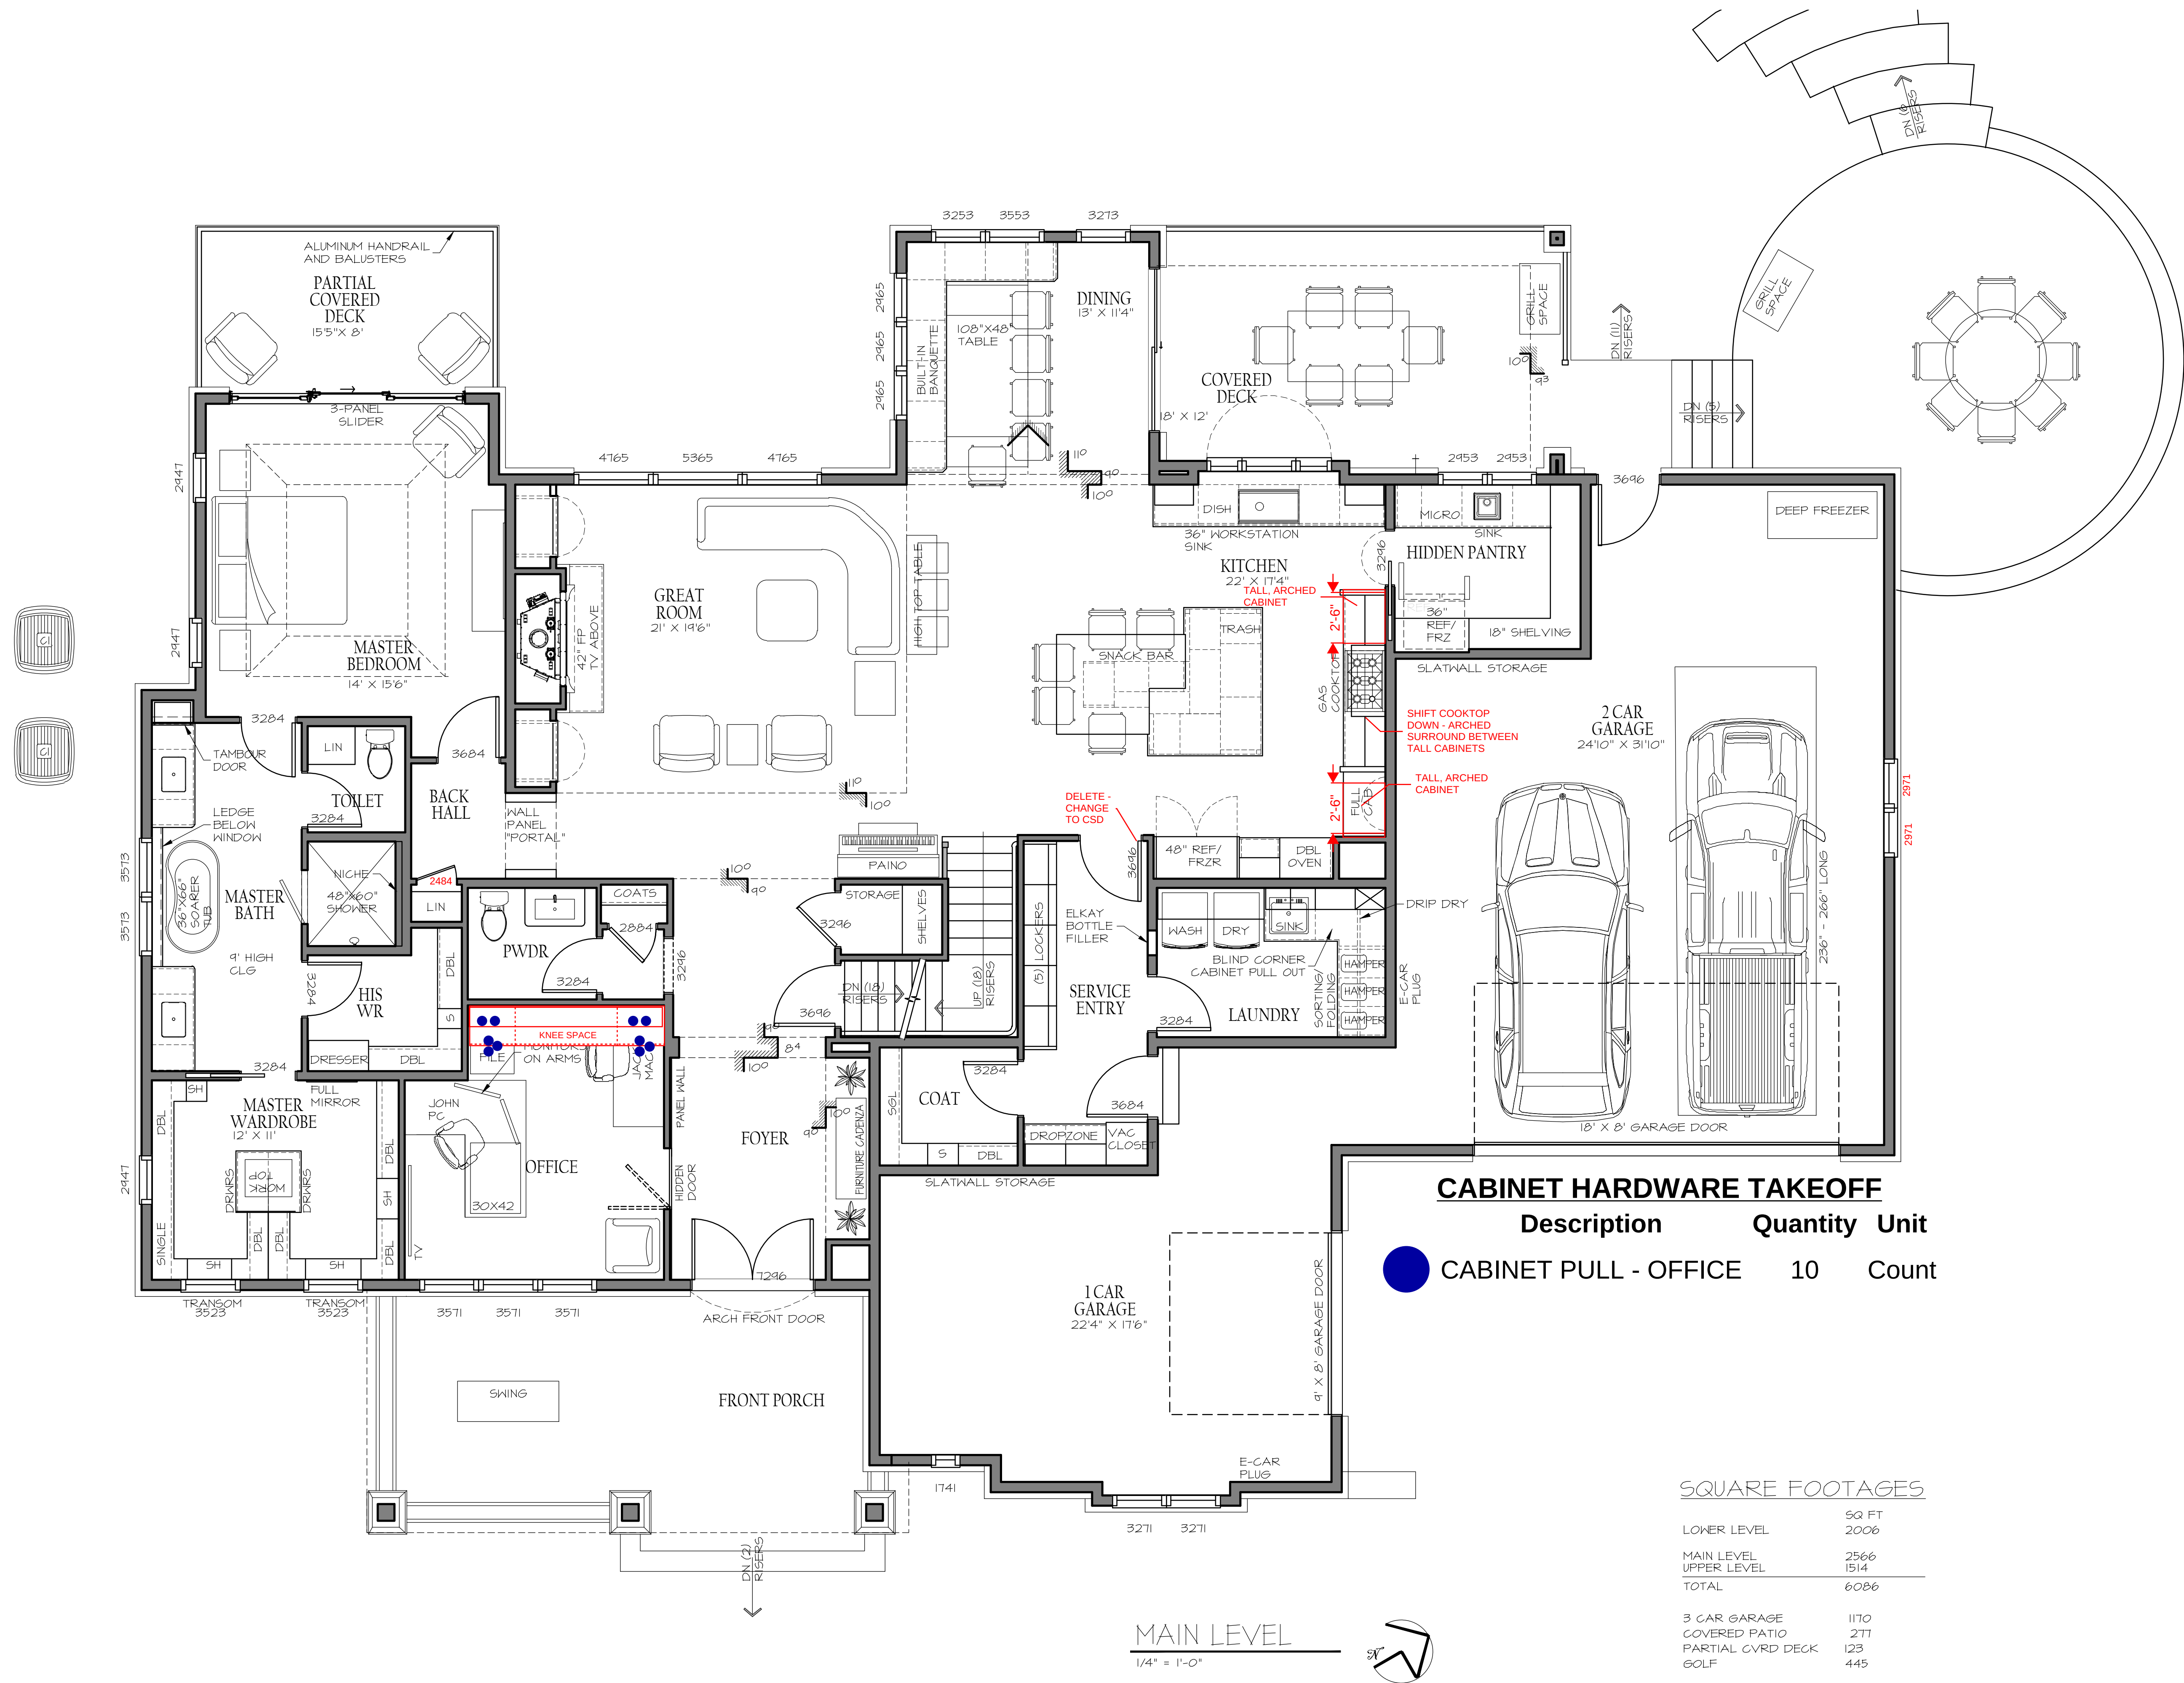


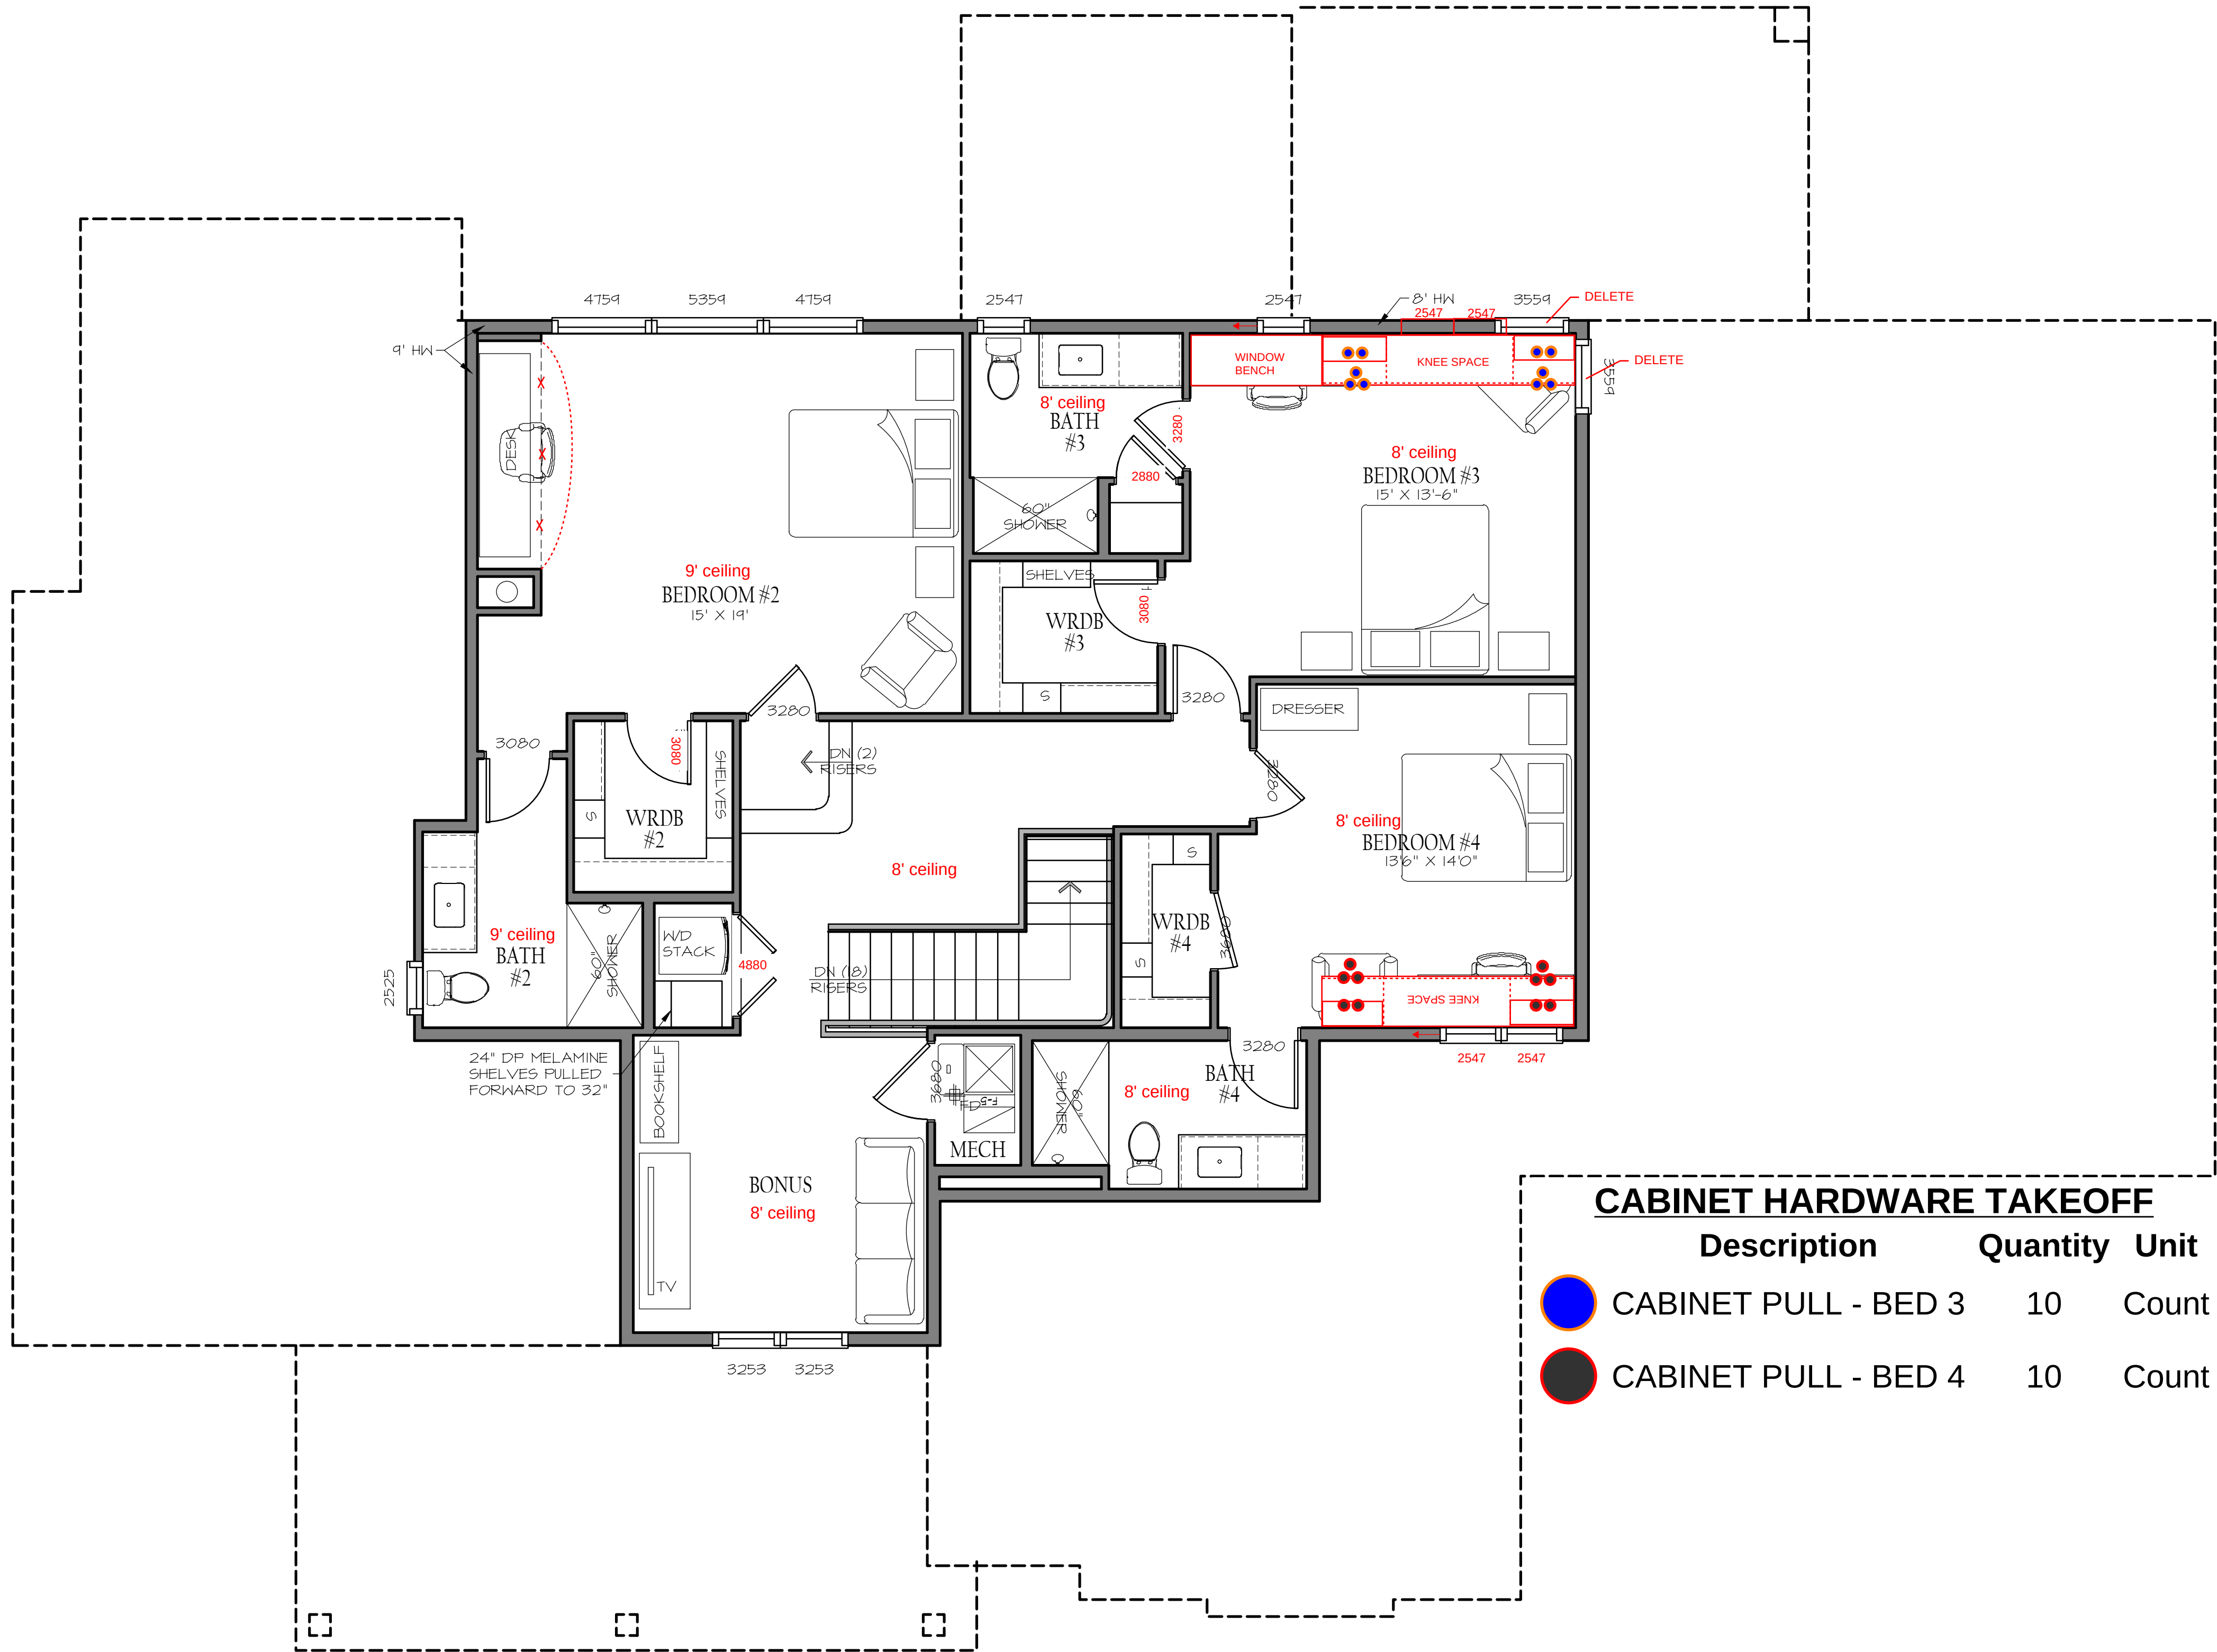


SECOND LEVEL
1/4" = 1'-0"



CABINET HARDWARE TAKEOFF

Description Quantity Unit

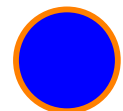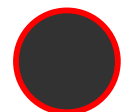
-  CABINET PULL - BED 3 10 Count
-  CABINET PULL - BED 4 10 Count

OSTRONIC
RESIDENCE

1672 SOUTH 150TH AVE. OMAHA, NEBRASKA 68144

MCNEIL
COMPANY
4666 South 132nd Street
Omaha, NE 68137
402-333-1462
mcneilcompany.com

PLAN DATE
04/02/2026
REV. DATE

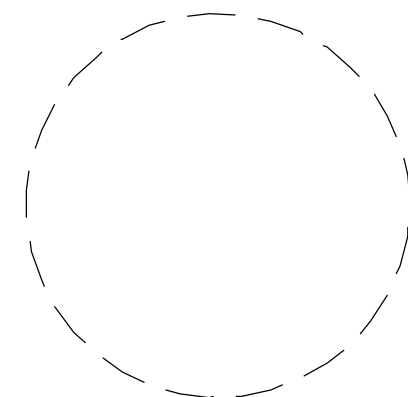

JOB NUMBER
15-2601
DESCRIPTION
SECOND LEVEL
FLOOR PLAN
PLAN SHEET

A1.03

© COPYRIGHT
MCNEIL COMPANY
THESE PLANS ARE SPECIFICALLY
DESIGNED FOR CONSTRUCTION BY
MCNEIL COMPANY AND ARE
INTENDED FOR NO OTHER PURPOSE.
DUPLICATION OF THESE PLANS IN
PART OR WHOLE WITHOUT WRITTEN
CONSENT FROM MCNEIL COMPANY
IS PROHIBITED.