
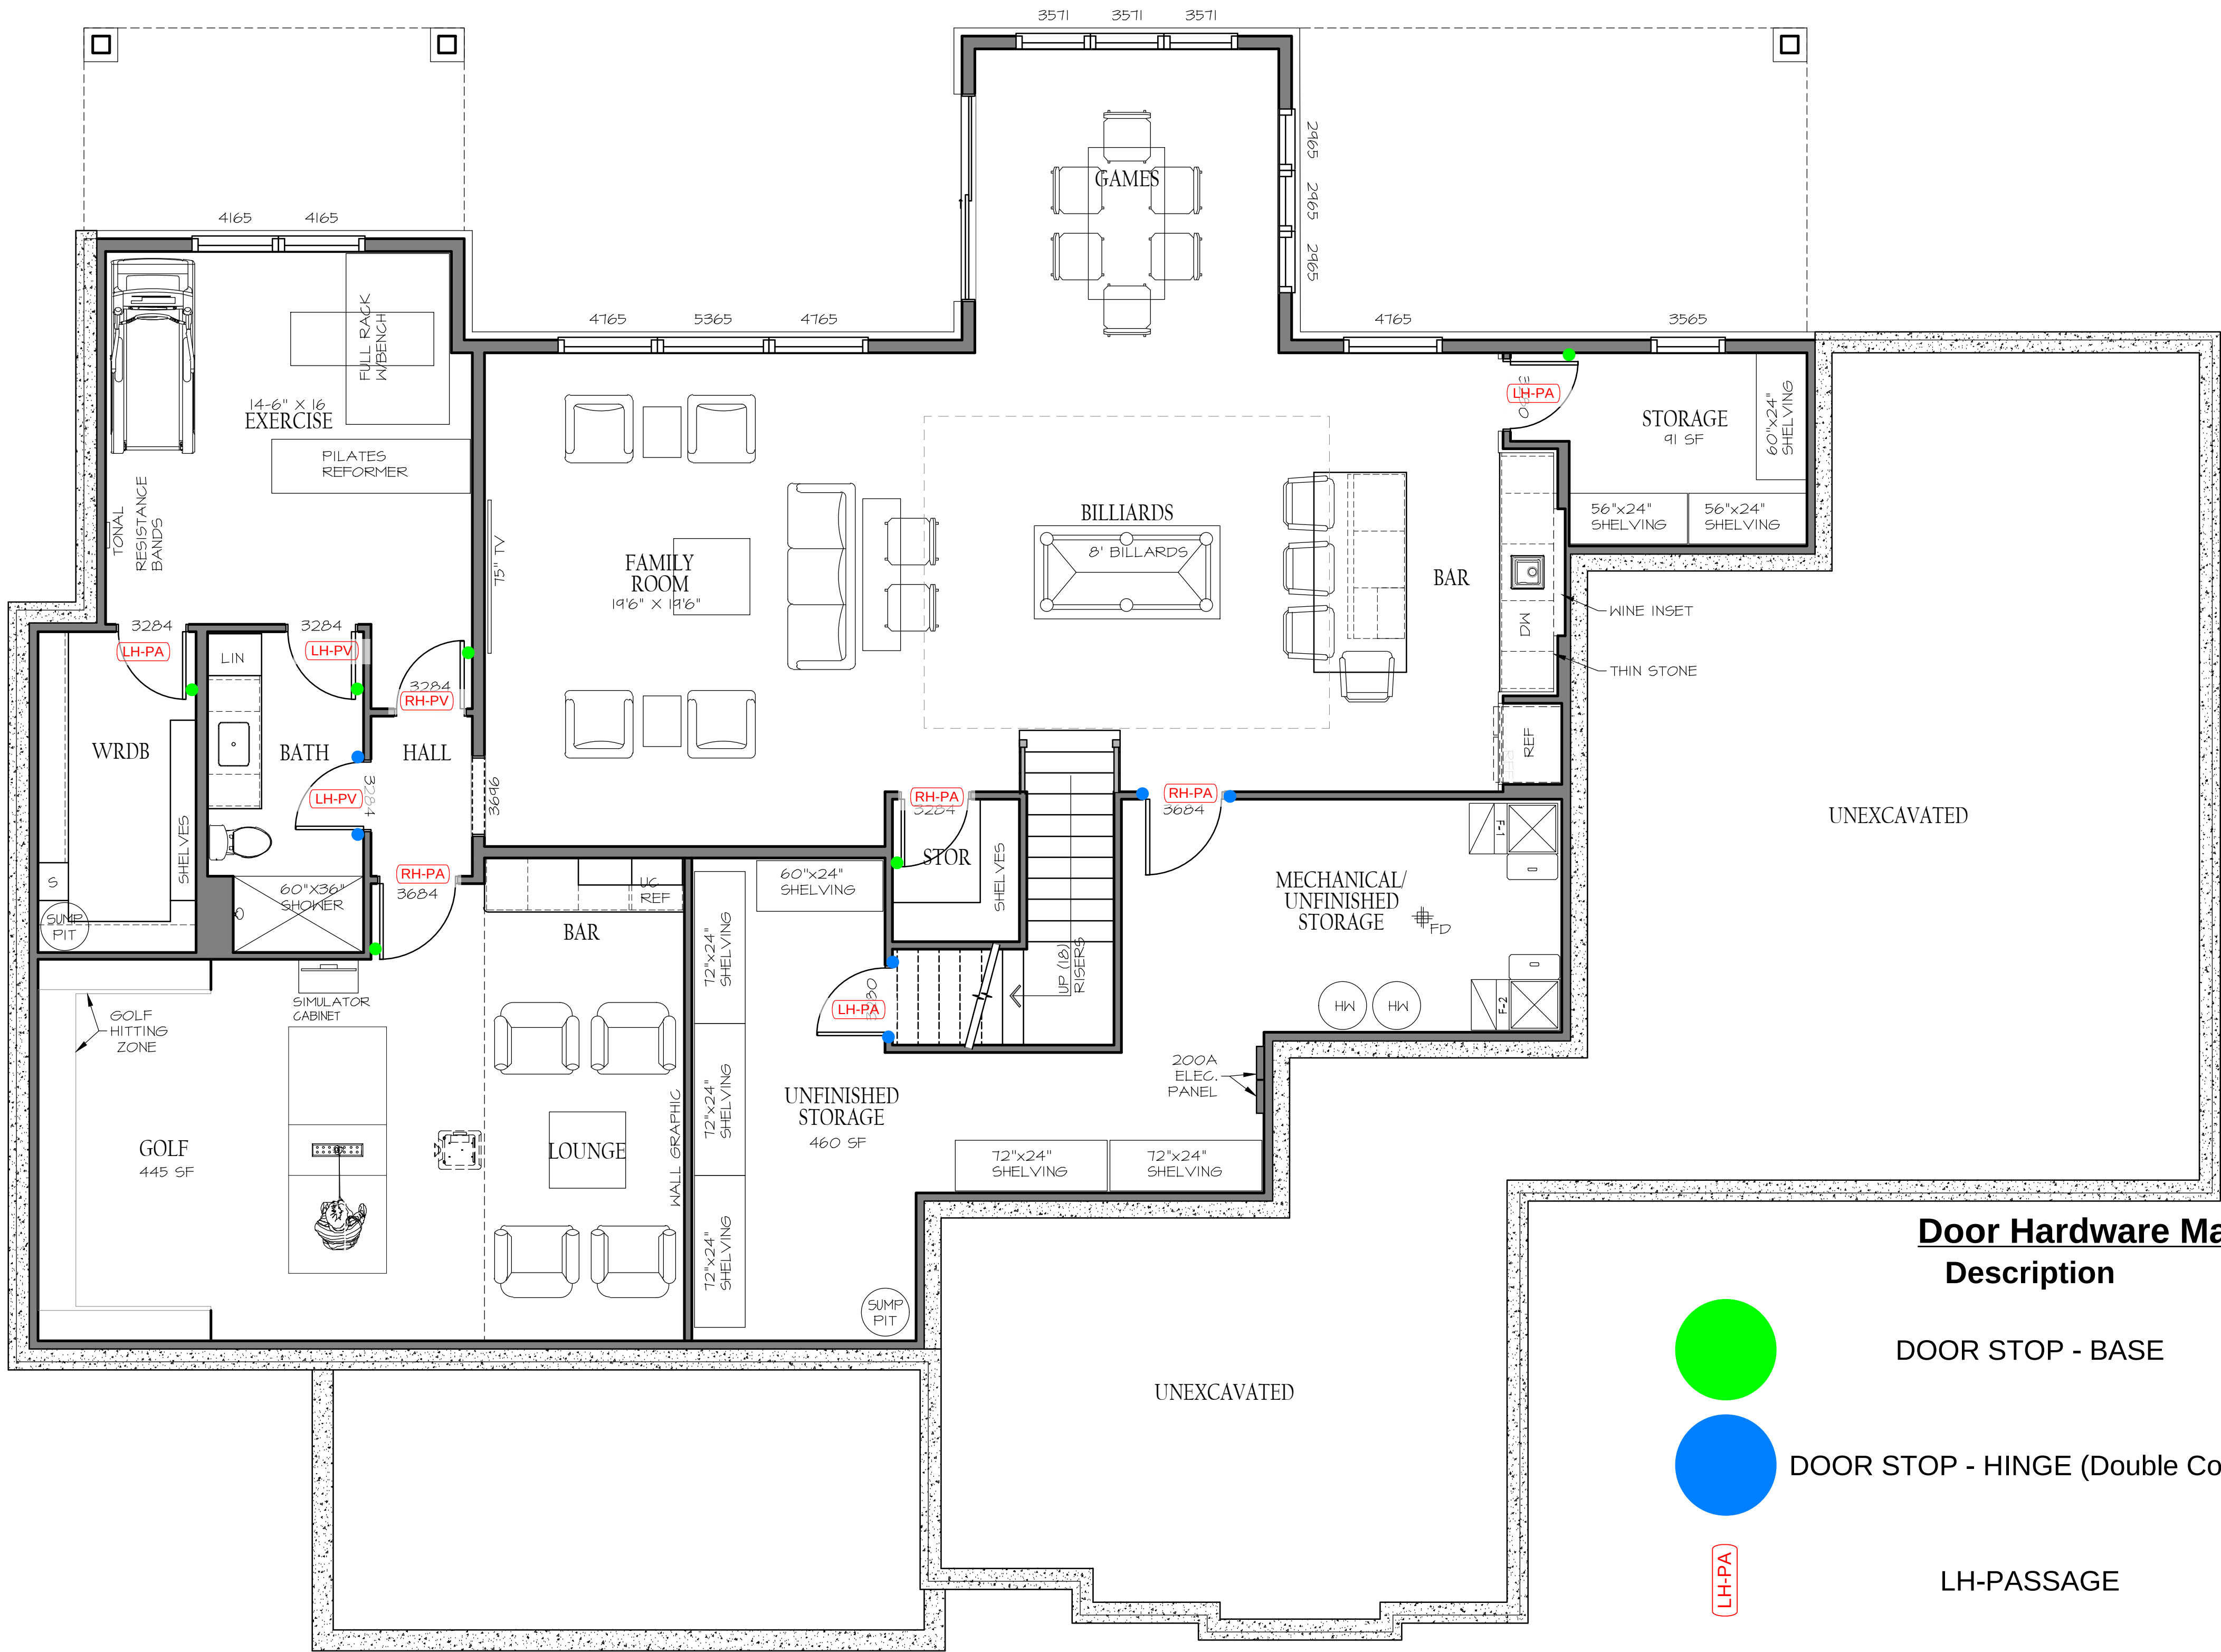
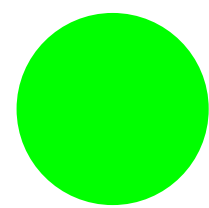


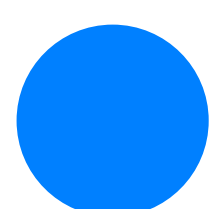


Door Hardware Map
Description

	Quantity	Unit
 DOOR STOP - BASE	6	Count
 DOOR STOP - HINGE (Double Count)	6	Count
 LH-PASSAGE	3	Count
 LH-PRIVATE	2	Count
 RH-PASSAGE	3	Count
 RH-PRIVATE	1	Count

OSTRONIC
RESIDENCE
1672 SOUTH 150TH AVE. OMAHA, NEBRASKA 68144


**MCNEIL
COMPANY**
4666 South 132nd Street
Omaha, NE 68137
402-333-1462
mcneilcompany.com

PLAN DATE	04/02/2026
REV.	DATE

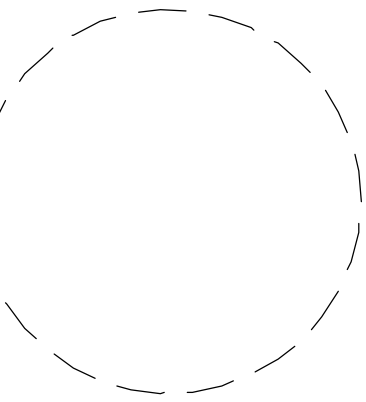


JOB NUMBER
15-2601
DESCRIPTION
LOWER LEVEL FLOOR PLAN
PLAN SHEET
A1.01

© COPYRIGHT
MCNEIL COMPANY
THESE PLANS ARE SPECIFICALLY
DESIGNED FOR CONSTRUCTION BY
MCNEIL COMPANY AND ARE
INTENDED FOR NO OTHER PURPOSE.
DUPLICATION OF THESE PLANS IN
PART OR WHOLE WITHOUT WRITTEN
CONSENT FROM MCNEIL COMPANY
IS PROHIBITED.

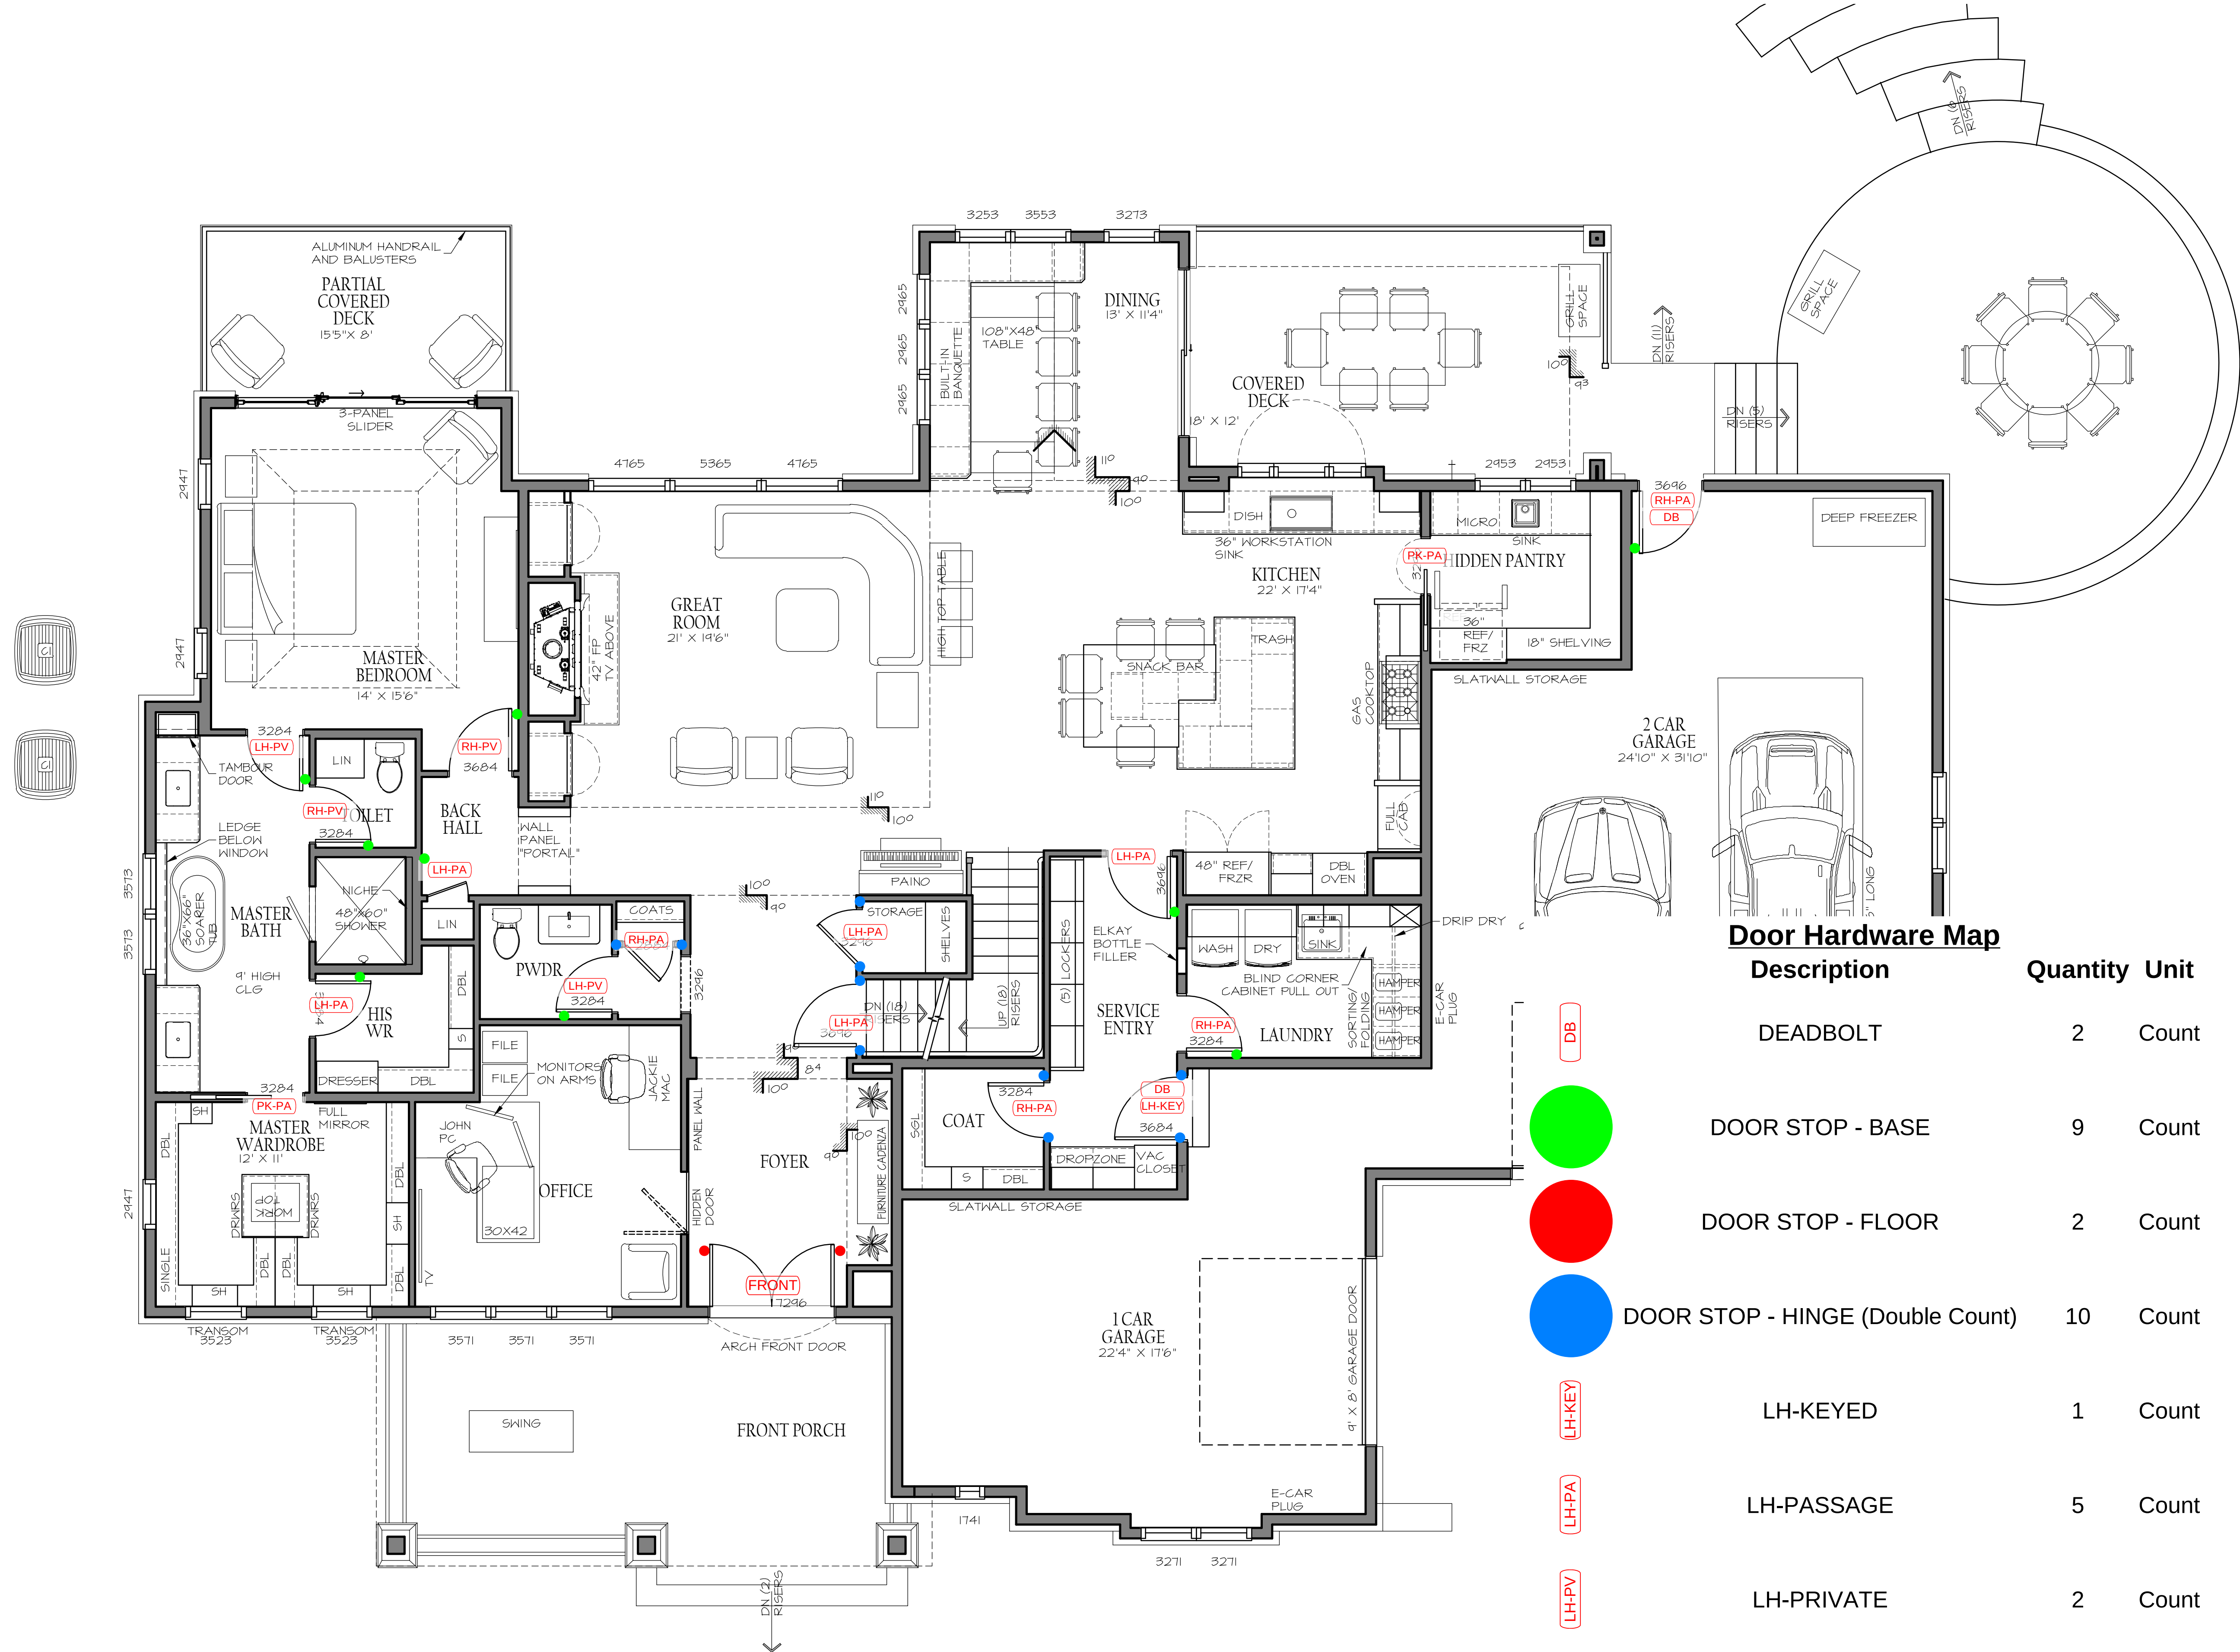

MAIN LEVEL
1/4" = 1'-0"

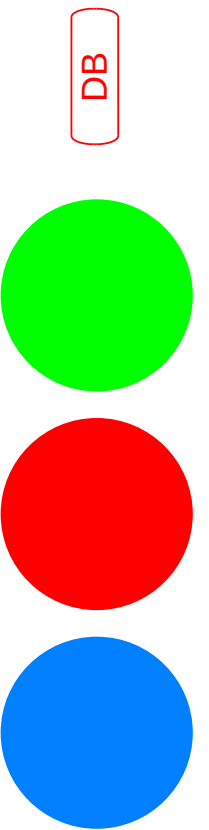


Door Hardware Map		Description		Quantity	Unit
DB		DEADBOLT		2	Count
		DOOR STOP - BASE		9	Count
		DOOR STOP - FLOOR		2	Count
		DOOR STOP - HINGE (Double Count)		10	Count
LH-KEY		LH-KEYED		1	Count
LH-PA		LH-PASSAGE		5	Count
LH-PV		LH-PRIVATE		2	Count
PK-PA		POCKET-PASSAGE		2	Count
RH-PA		RH-PASSAGE		4	Count
RH-PV		RH-PRIVATE		2	Count

OSTRONIC
RESIDENCE
1672 SOUTH 150TH AVE. OMAHA, NEBRASKA 68144


MCNEIL COMPANY
4666 South 132nd Street
Omaha, NE 68137
402-333-1462
mcneilcompany.com

PLAN DATE	
04/02/2026	
REV.	DATE


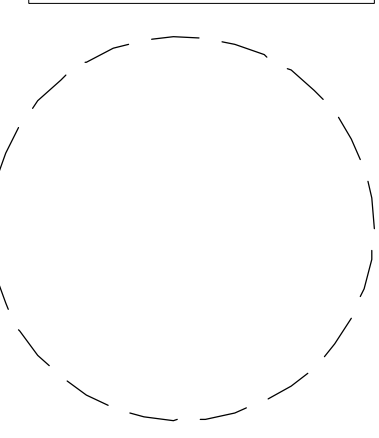


JOB NUMBER	
15-2601	
DESCRIPTION	
MAIN LEVEL FLOOR PLAN	
PLAN SHEET	
A1.02	

© COPYRIGHT
MCNEIL COMPANY
THESE PLANS ARE SPECIFICALLY
DESIGNED FOR CONSTRUCTION BY
MCNEIL COMPANY AND ARE
INTENDED FOR NO OTHER PURPOSE.
DUPLICATION OF THESE PLANS IN
PART OR WHOLE WITHOUT WRITTEN
CONSENT FROM MCNEIL COMPANY
IS PROHIBITED.

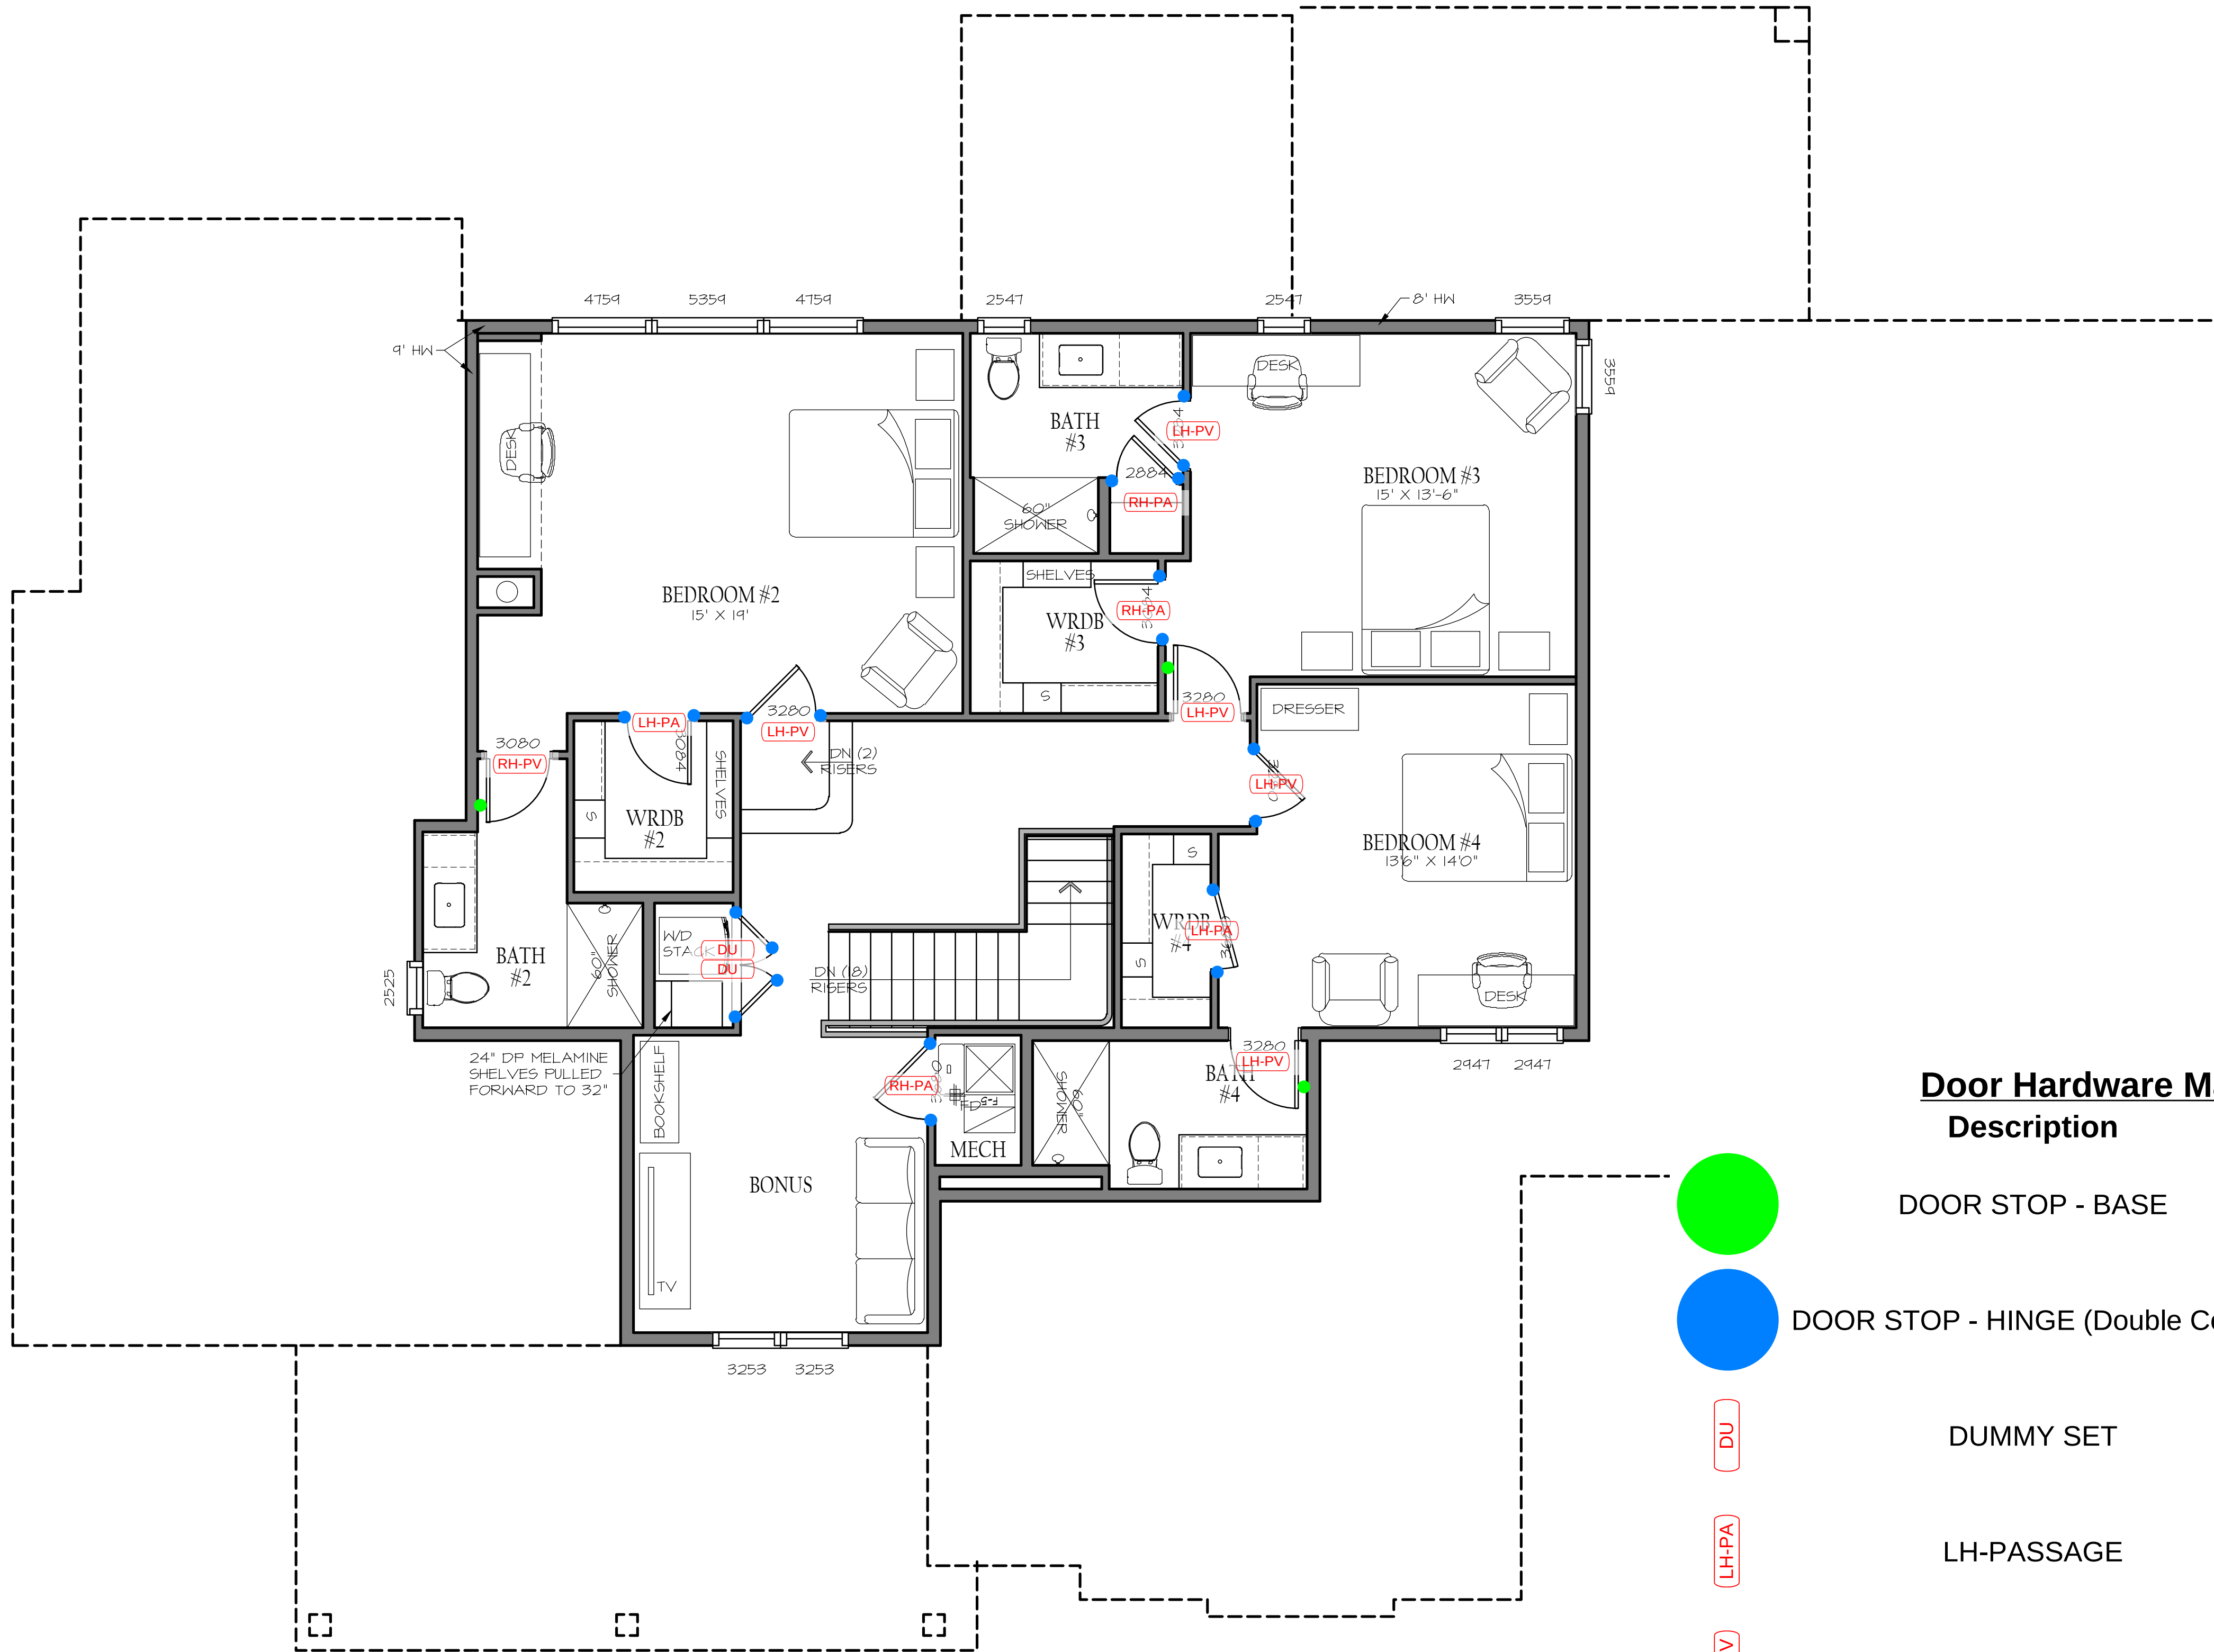

SECOND LEVEL
1/4" = 1'-0"

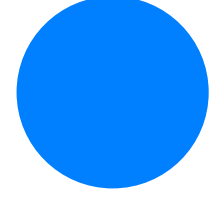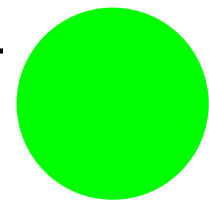

Door Hardware Map
Description

DOOR STOP - BASE

DOOR STOP - HINGE (Double Count)

DUMMY SET

LH-PASSAGE

LH-PRIVATE

RH-PASSAGE

RH-PRIVATE

Quantity Unit

3 Count

20 Count

2 Count

2 Count

5 Count

3 Count

1 Count


WASH DRY

OSTRONIC
RESIDENCE

1672 SOUTH 150TH AVE. OMAHA, NEBRASKA 68144

MCNEIL
COMPANY
4666 South 132nd Street
Omaha, NE 68137
402-333-1462
mcneilcompany.com

PLAN DATE
04/02/2026
REV. DATE

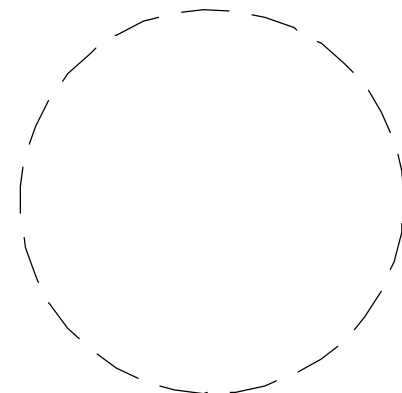

JOB NUMBER
15-2601
DESCRIPTION
SECOND LEVEL
FLOOR PLAN
PLAN SHEET

A1.03

© COPYRIGHT
MCNEIL COMPANY
THESE PLANS ARE SPECIFICALLY
DESIGNED FOR CONSTRUCTION BY
MCNEIL COMPANY AND ARE
INTENDED FOR NO OTHER PURPOSE.
DUPLICATION OF THESE PLANS IN
PART OR WHOLE WITHOUT WRITTEN
CONSENT FROM MCNEIL COMPANY
IS PROHIBITED.