

D:\MCNEIL COMPANY DROPBOX\KENT RASMUSSEN\MCNEIL DESIGN\RESIDENTIAL\5-2601 OSTRONIC HEARTWOOD LOT8\A1 PLANS.DWG



MCNEIL
COMPANY
4666 South 132nd Street
Omaha, NE 68137
402-333-1462
mcneilcompany.com

© COPYRIGHT
MCNEIL COMPANY
THESE PLANS ARE SPECIFICALLY
DESIGNED FOR CONSTRUCTION BY
MCNEIL COMPANY AND ARE
INTENDED FOR NO OTHER PURPOSE.
REPLICATION OF THESE PLANS IN
PART OR WHOLE WITHOUT WRITTEN
CONSENT FROM MCNEIL COMPANY
IS PROHIBITED.

MASTER BATH - PLUMBING FIXTURES

Description	Quantity	Unit
MASTER BATH - 36"x66" BATHTUB	1	Count
MASTER BATH - FAUCET	2	Count
MASTER BATH - HANDHELD	1	Count
MASTER BATH - SEAT / TRIP LEVER	1	Count
MASTER BATH - SHOWER HEAD	1	Count
MASTER BATH - SHOWER VALVE AND TRIM	1	Count
MASTER BATH - SINK	2	Count
MASTER BATH - STEAM SHOWER SYSTEM	1	Count
MASTER BATH - TOILET	1	Count
MASTER BATH - TUB FAUCET	1	Count

POWDER BATH - PLUMBING FIXTURES

Description	Quantity	Unit
POWDER - FAUCET	1	Count
POWDER - SEAT / TRIP LEVER	1	Count
POWDER - SINK	1	Count
POWDER - TOILET	1	Count

KITCHEN - PLUMBING FIXTURES

Description	Quantity	Unit
KITCHEN - 36" WORKSTATION SINK	1	Count
KITCHEN - AIR SWITCH	1	Count
KITCHEN - FAUCET	1	Count
KITCHEN - GARBAGE DISPOSAL	1	Count
KITCHEN - RO FAUCET	1	Count
KITCHEN - STRAINER	1	Count



PANTRY - PLUMBING FIXTURES

Description	Quantity	Unit
PANTRY - FAUCET	1	Count
PANTRY - SINK	1	Count

LAUNDRY - PLUMBING FIXTURES

Description	Quantity	Unit
LAUNDRY - FAUCET	1	Count
LAUNDRY - STRAINER	1	Count
LAUNDRY - SINK	1	Count

STEAM SHOWER IN MASTER BATH

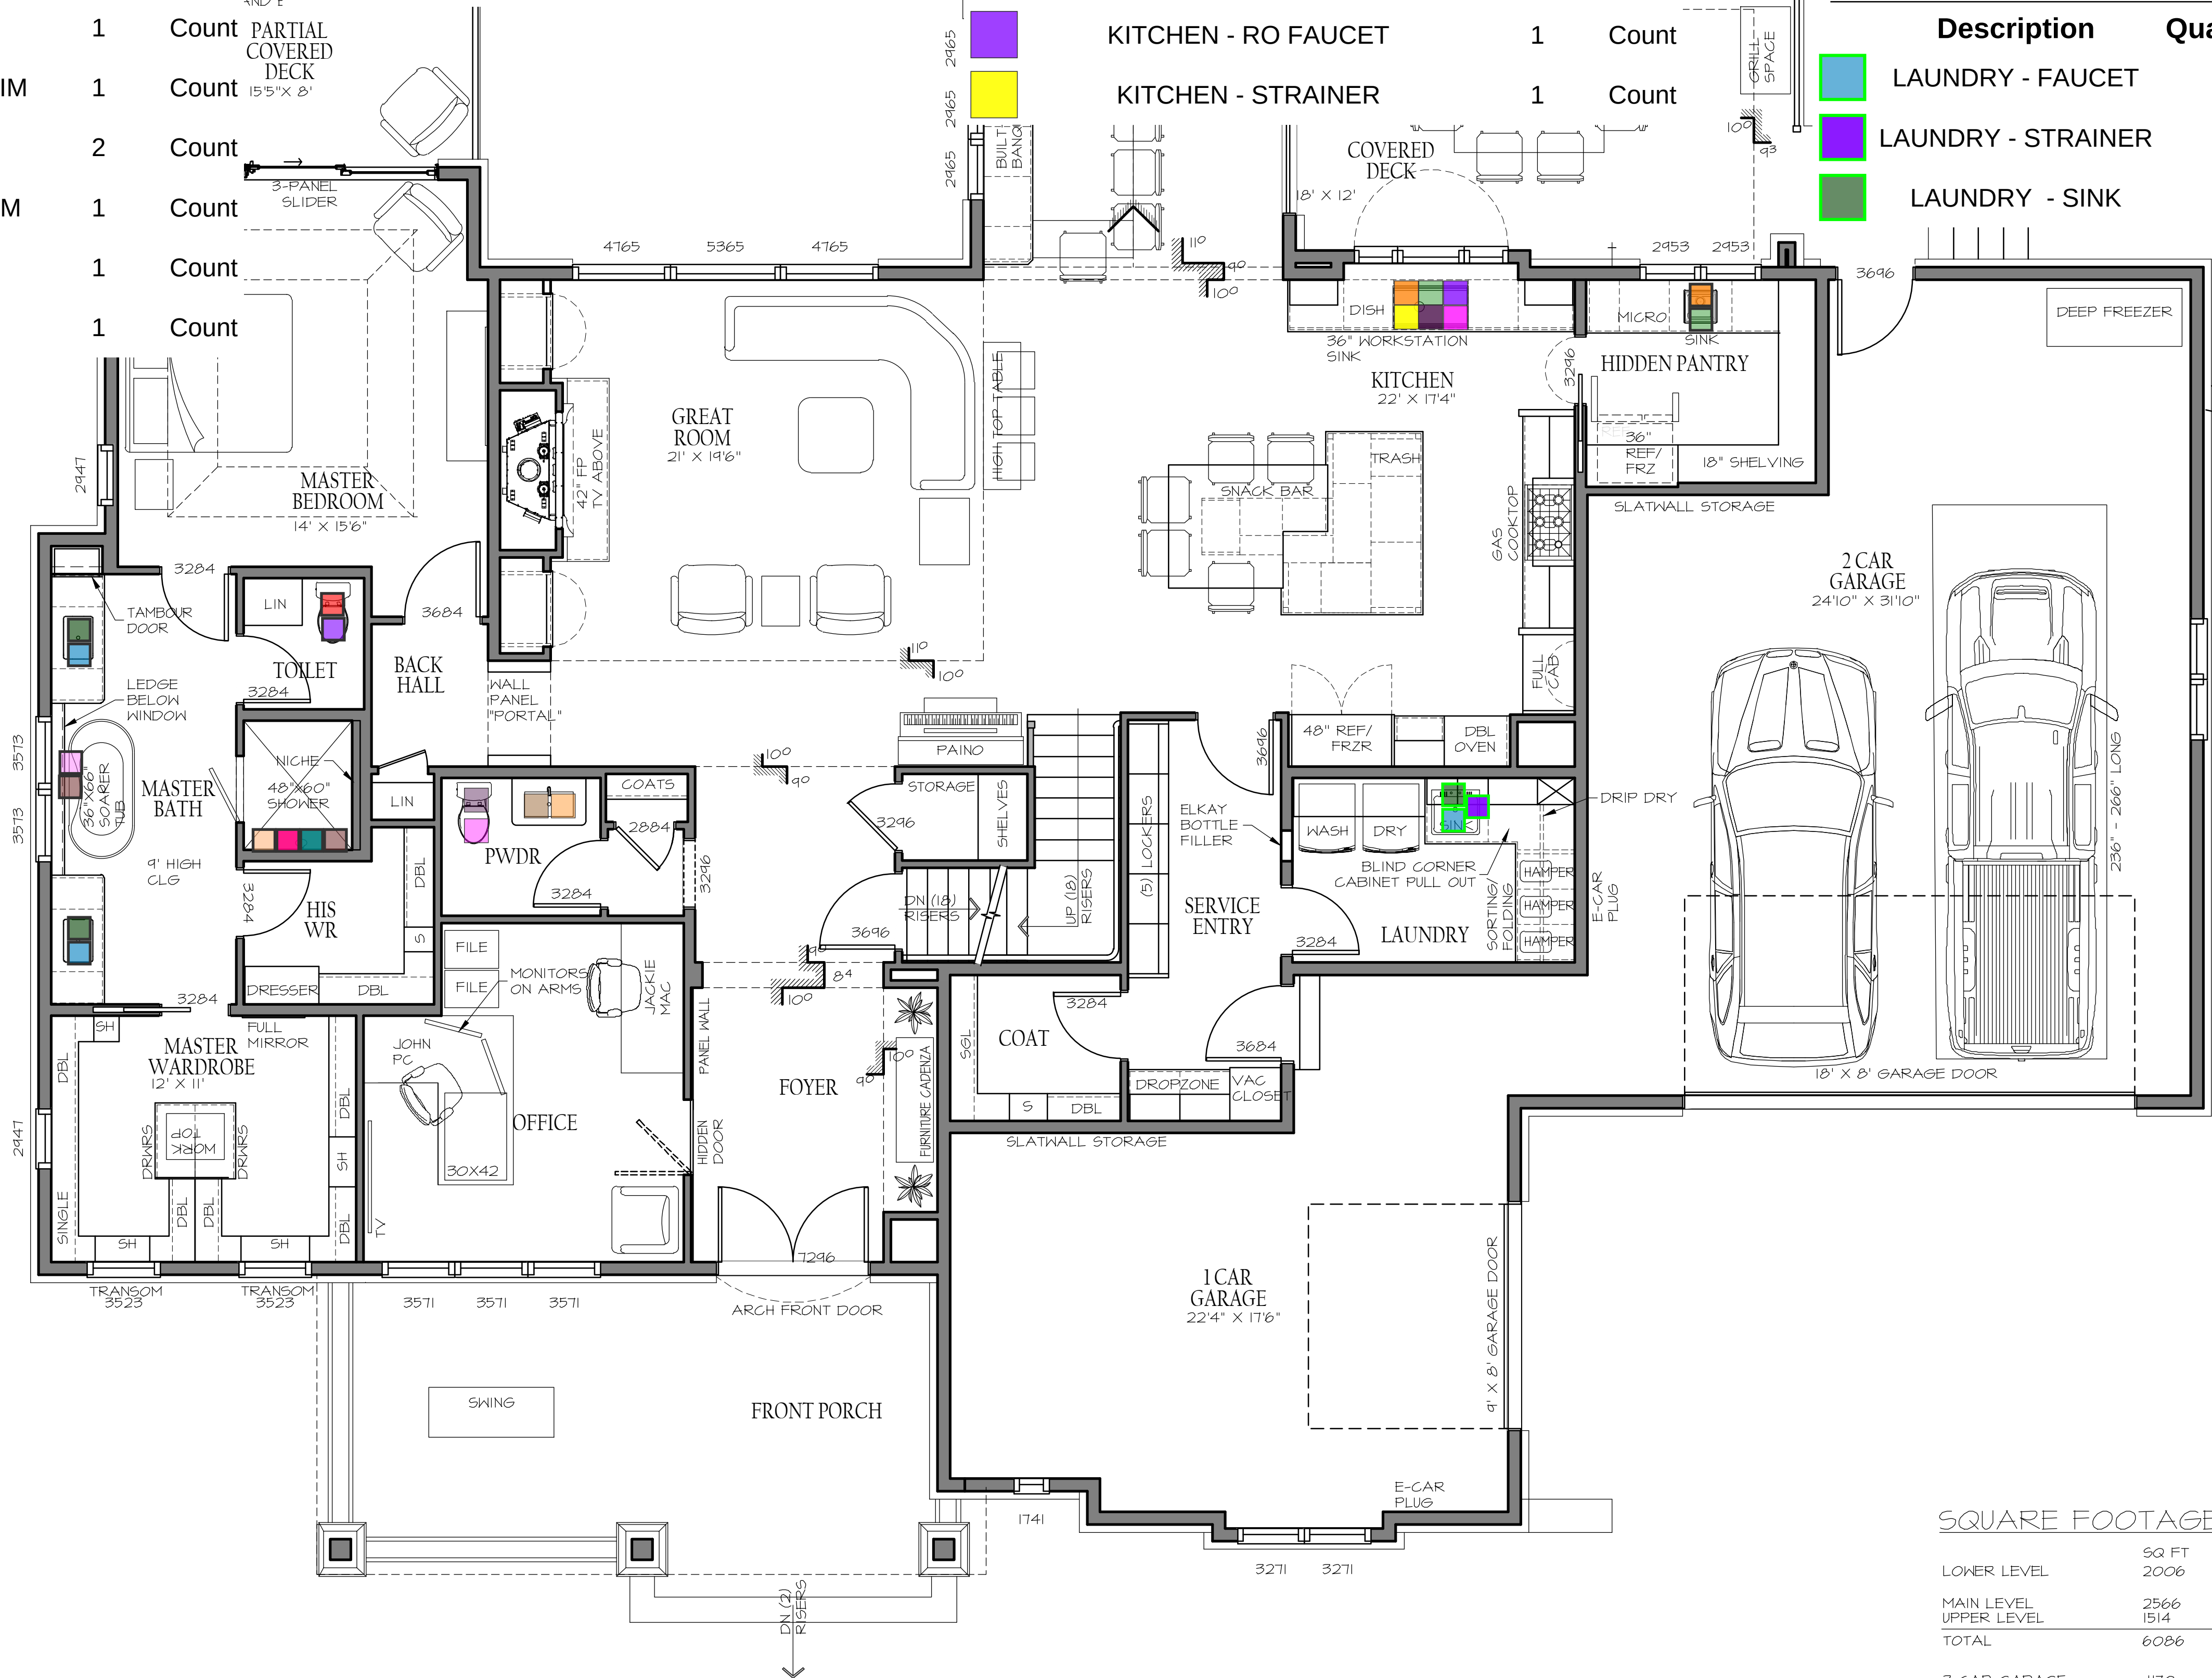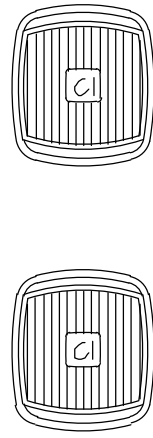


SQUARE FOOTAGES

LOWER LEVEL	SQ FT
	2006
MAIN LEVEL	2566
UPPER LEVEL	1514
TOTAL	6086
3 CAR GARAGE	1170
COVERED PATIO	277
PARTIAL CVRD DECK	123
GOLF	445

MAIN LEVEL

1/4" = 1'-0"

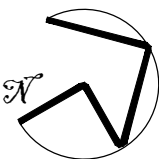


OSTRONIC
RESIDENCE

1672 SOUTH 150TH AVE. OMAHA, NEBRASKA 68144

MCNEIL
COMPANY
4666 South 132nd Street
Omaha, NE 68137
402-333-1462
mcneilcompany.com

PLAN DATE	04/02/2026
REV.	DATE

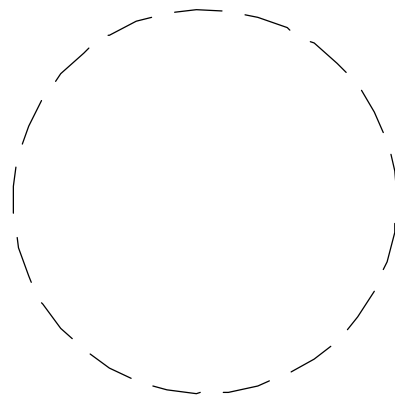

JOB NUMBER

15-2601

DESCRIPTION

MAIN LEVEL
FLOOR PLAN

PLAN SHEET

A1.02

© COPYRIGHT
MCNEIL COMPANY
THESE PLANS ARE SPECIFICALLY
DESIGNED FOR CONSTRUCTION BY
MCNEIL COMPANY AND ARE
INTENDED FOR NO OTHER PURPOSE.
DUPLICATION OF THESE PLANS IN
PART OR WHOLE WITHOUT WRITTEN
CONSENT FROM MCNEIL COMPANY
IS PROHIBITED.

Description	Quantity	Unit
BATH 2 - 60" SHOWER PAN/SURROUND	1	Count
BATH 2 - FAUCET	1	Count
BATH 2 - SEAT/TRIP LEVER	1	Count
BATH 2 - SHOWER HEAD	1	Count
BATH 2 - SHOWER VALVE AND TRIM	1	Count
BATH 2 - SINK	1	Count

Description	Quantity	Unit
BATH 3 - 60" SHOWER PAN/SURROUND	1	Count
BATH 3 - FAUCET	1	Count
BATH 3 - SEAT/TRIP LEVER	1	Count
BATH 3 - SHOWER HEAD	1	Count
BATH 3 - SHOWER VALVE AND TRIM	1	Count
BATH 3 - SINK	1	Count

Description	Quantity	Unit
BATH 4/GUEST - 60" SHOWER PAN/SURROUND	1	Count
BATH 4/GUEST - FAUCET	1	Count
BATH 4/GUEST - SEAT/TRIP LEVER	1	Count
BATH 4/GUEST - SHOWER HEAD	1	Count
BATH 4/GUEST - SHOWER VALVE AND TRIM	1	Count
BATH 4/GUEST - SINK	1	Count
BATH 4/GUEST - TOILET	1	Count



1	2	
---	---	---	---	---	---	---	---	---	----	----	-----	-----	