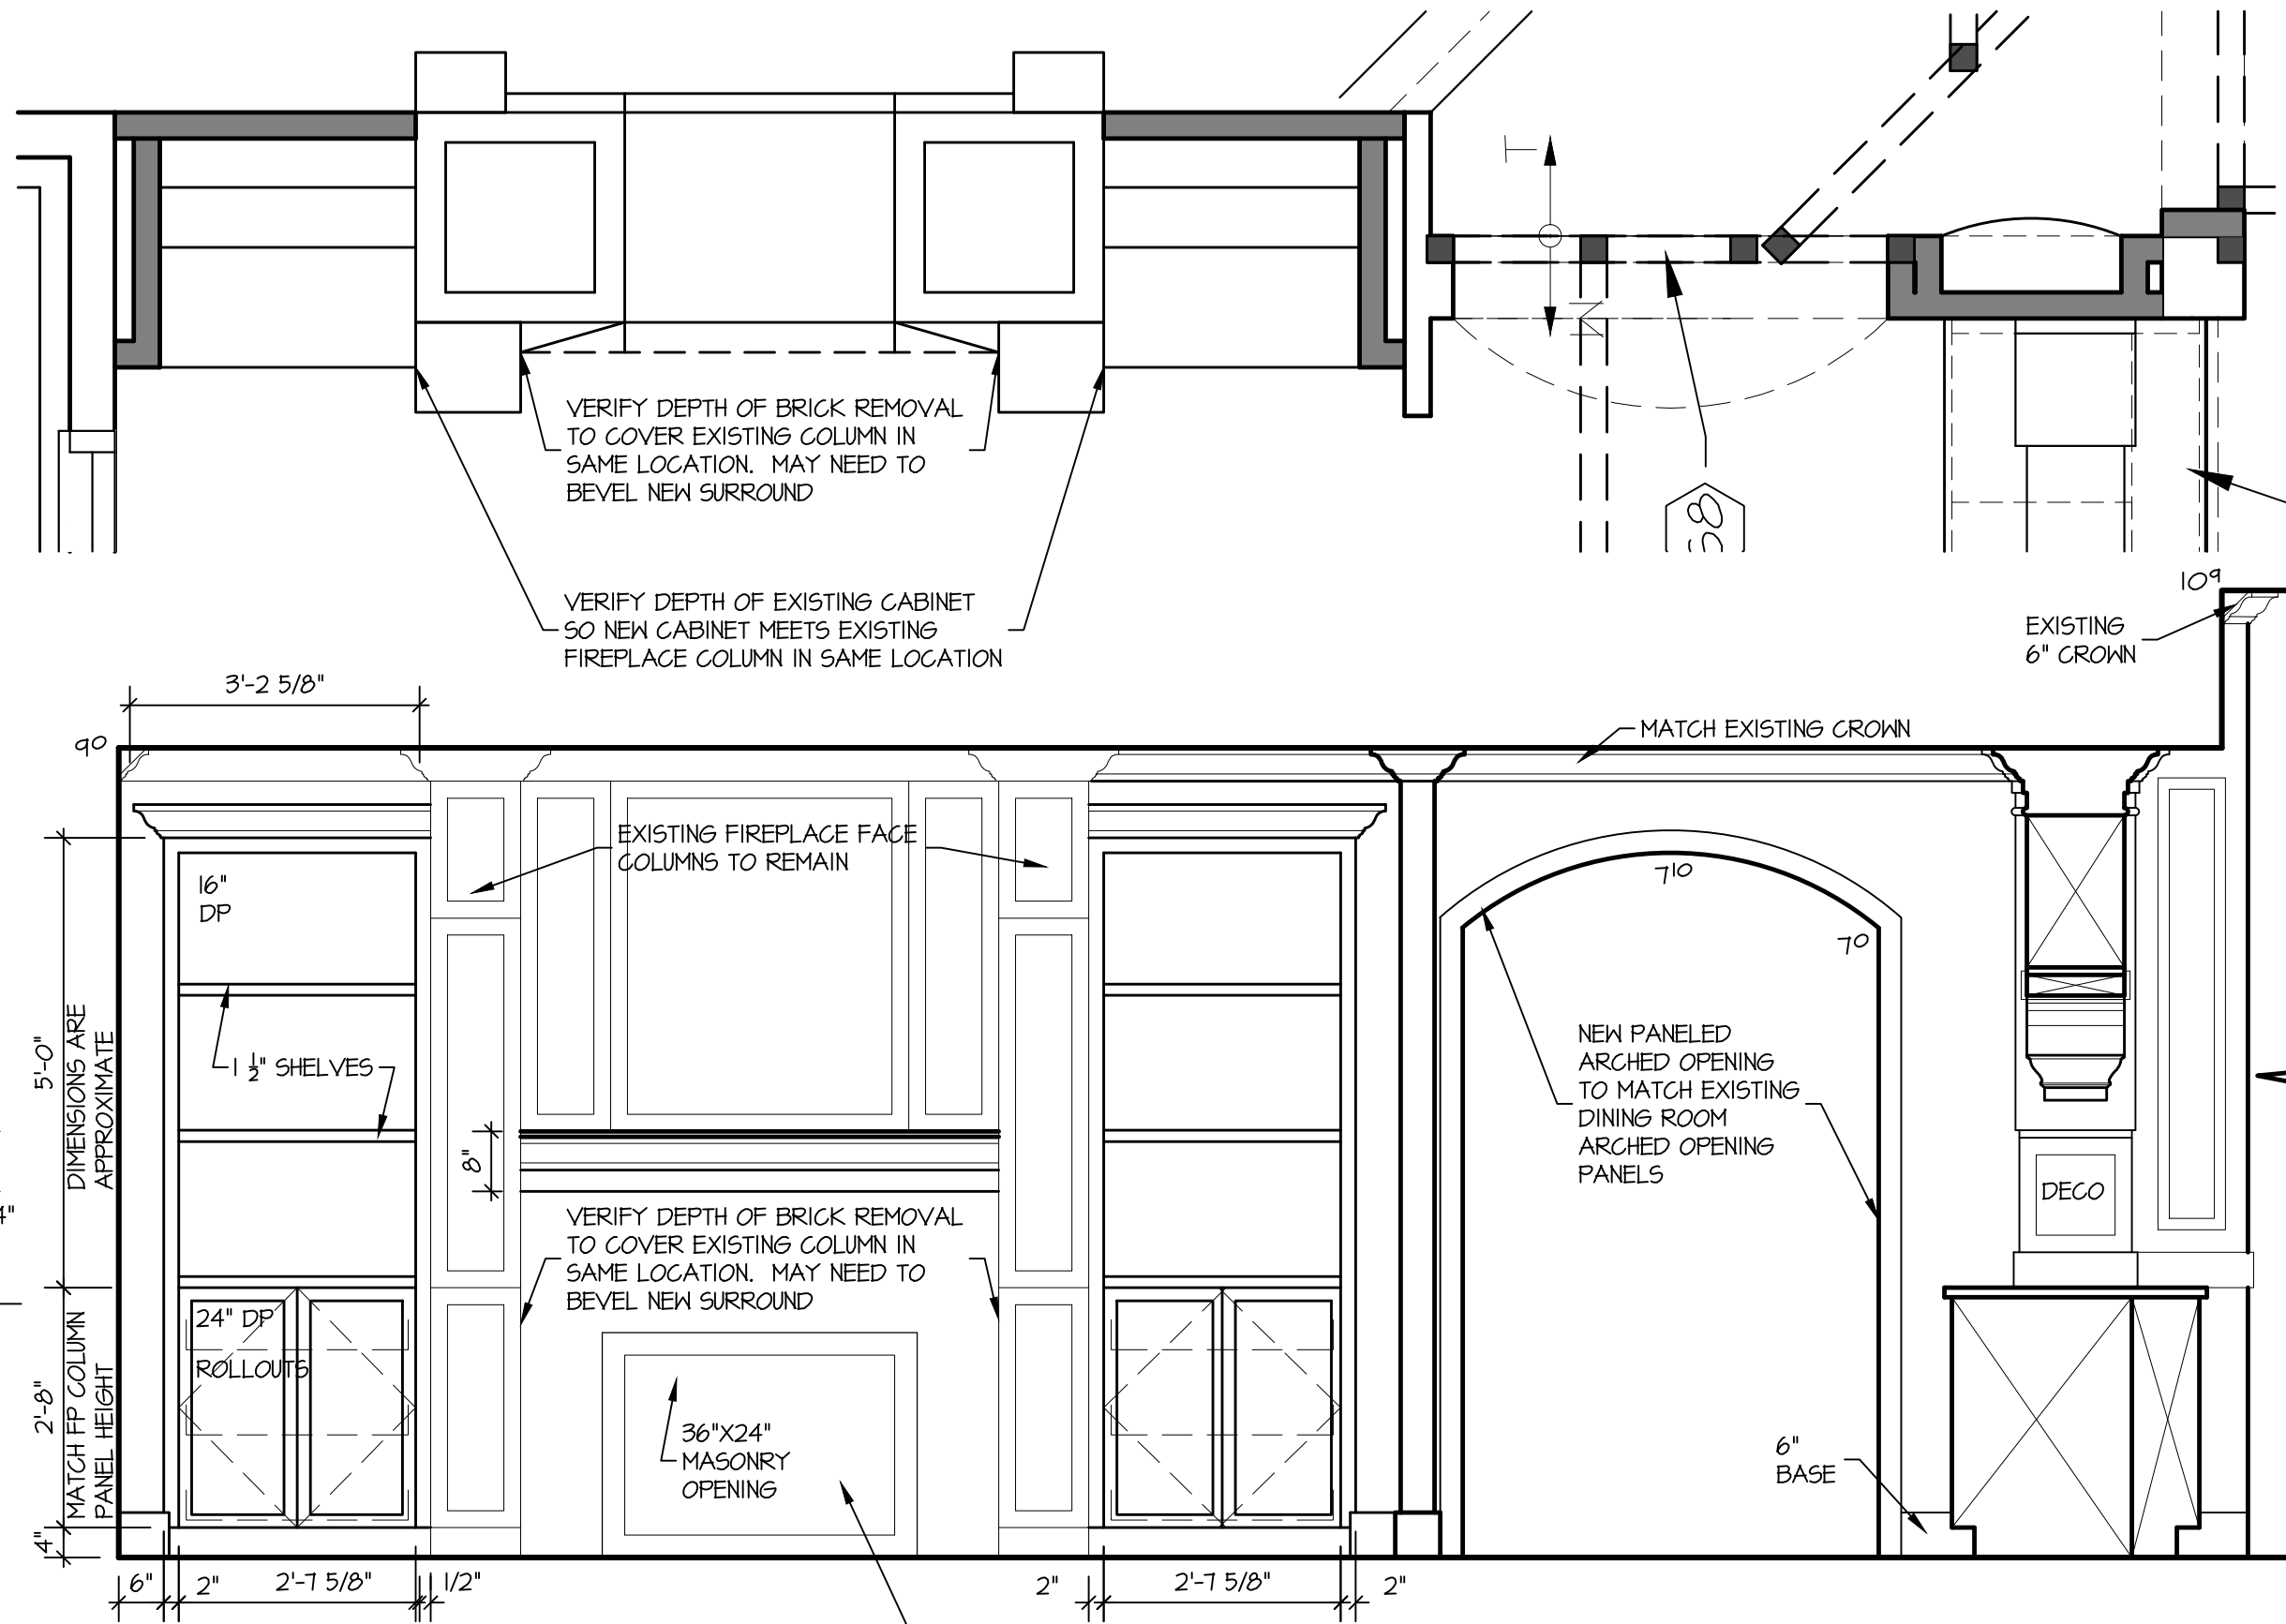


03 HEARTH ROOM
1/2" SCALE

Wood Residence

04.14.26

05