


TILE TAKEOFF

Description	Quantity	Unit	Wall Area	Depth
BAR BACKSPLASH - LINEAR	15.9467	ft	91.69	5.75

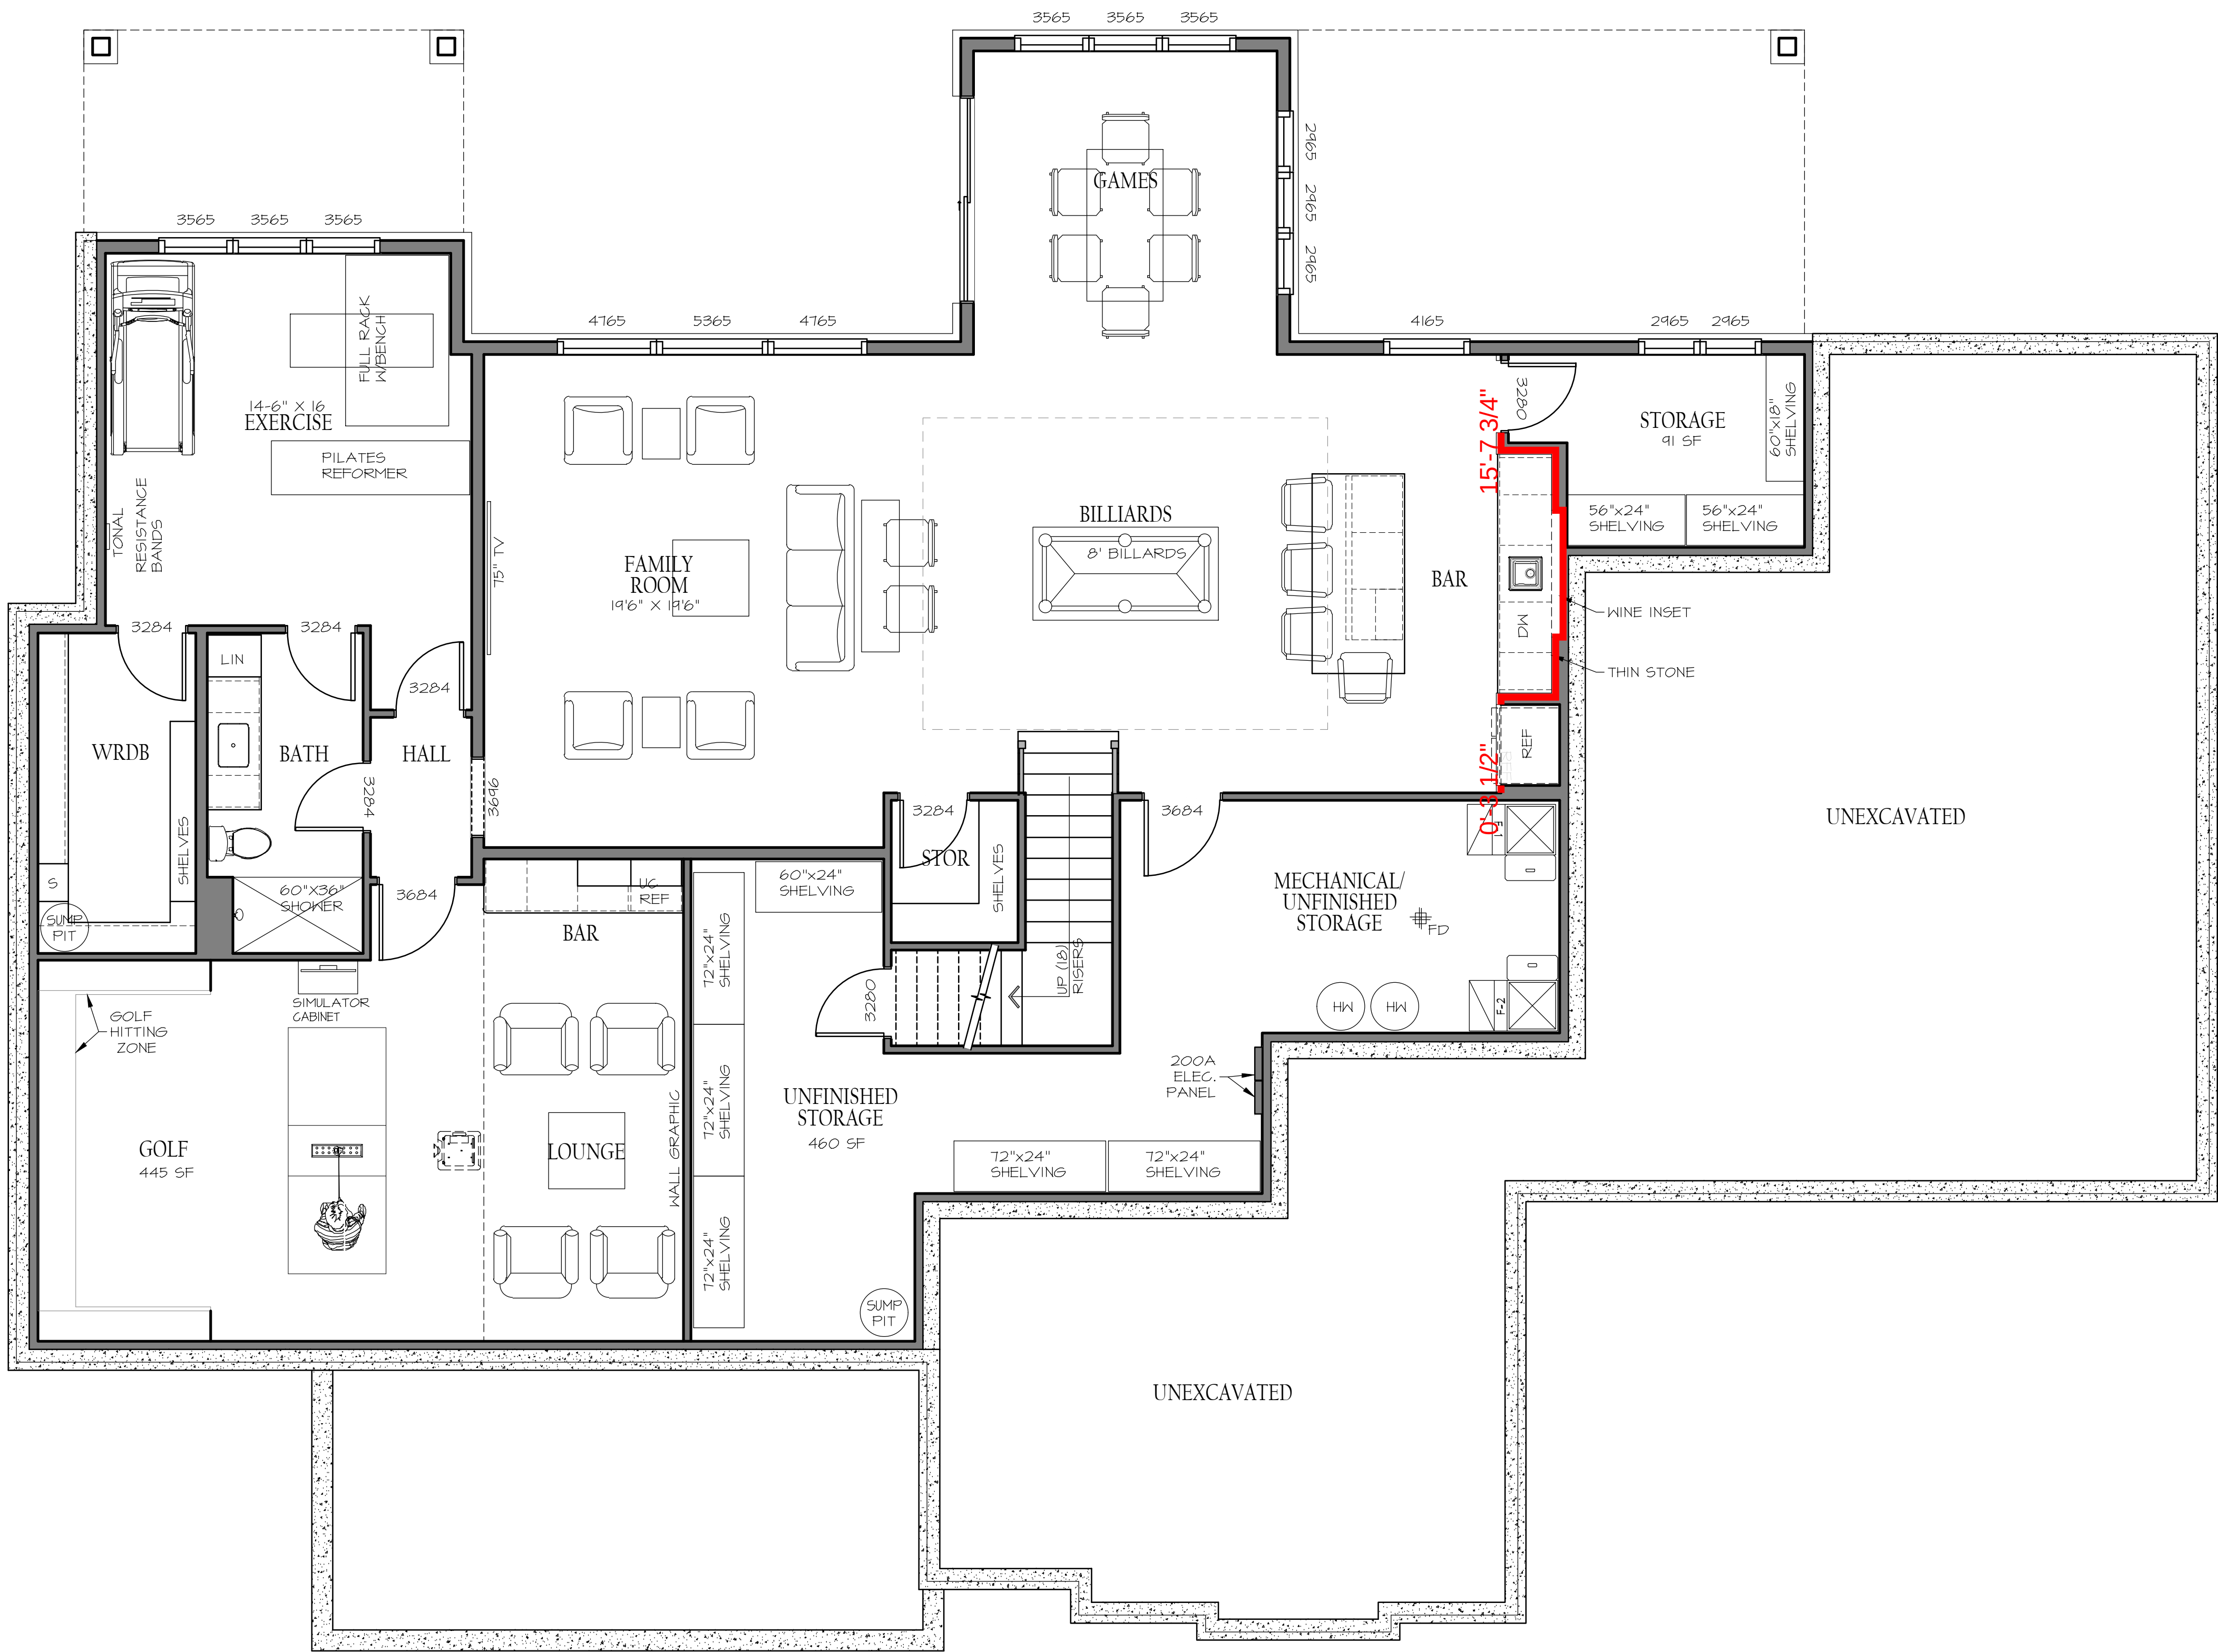

LOWER LEVEL

1/4" = 1'-0"




OSTRONIC
RESIDENCE

1672 SOUTH 150TH AVE. OMAHA, NEBRASKA 68144

MCNEIL
COMPANY
4666 South 132nd Street
Omaha, NE 68137
402-333-1462
mcneilcompany.com

PLAN DATE	04/16/2026
REV.	DATE

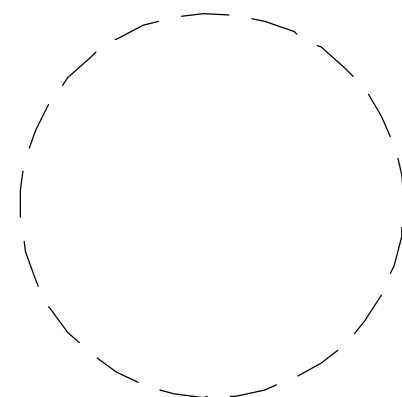

JOB NUMBER
15-2601
DESCRIPTION
LOWER LEVEL FLOOR PLAN
PLAN SHEET
A1.01

© COPYRIGHT
MCNEIL COMPANY
THESE PLANS ARE SPECIFICALLY
DESIGNED FOR CONSTRUCTION BY
MCNEIL COMPANY AND ARE
INTENDED FOR NO OTHER PURPOSE.
DUPLICATION OF THESE PLANS IN
PART OR WHOLE WITHOUT WRITTEN
CONSENT FROM MCNEIL COMPANY
IS PROHIBITED.

TILE TAKEOFF

Description Quantity Unit Wall Area Depth

KITCHEN BACKSPLASH - LINEAR 3.5200 ft 14.08 4


KITCHEN BACKSPLASH - LINEAR 6.1617 ft 43.13 7

KITCHEN BACKSPLASH - LINEAR 13.6267 ft 20.44 1.5

WINDOW AREA 33.43 sf 0

Tile SF: 14.08 + 43.13 + 20.44 = 77.65 SF
Deduct Window Area: 77.65 - 33.43 = 44.22 SF

TOTAL KITCHEN TILE SF = 44.22 SF

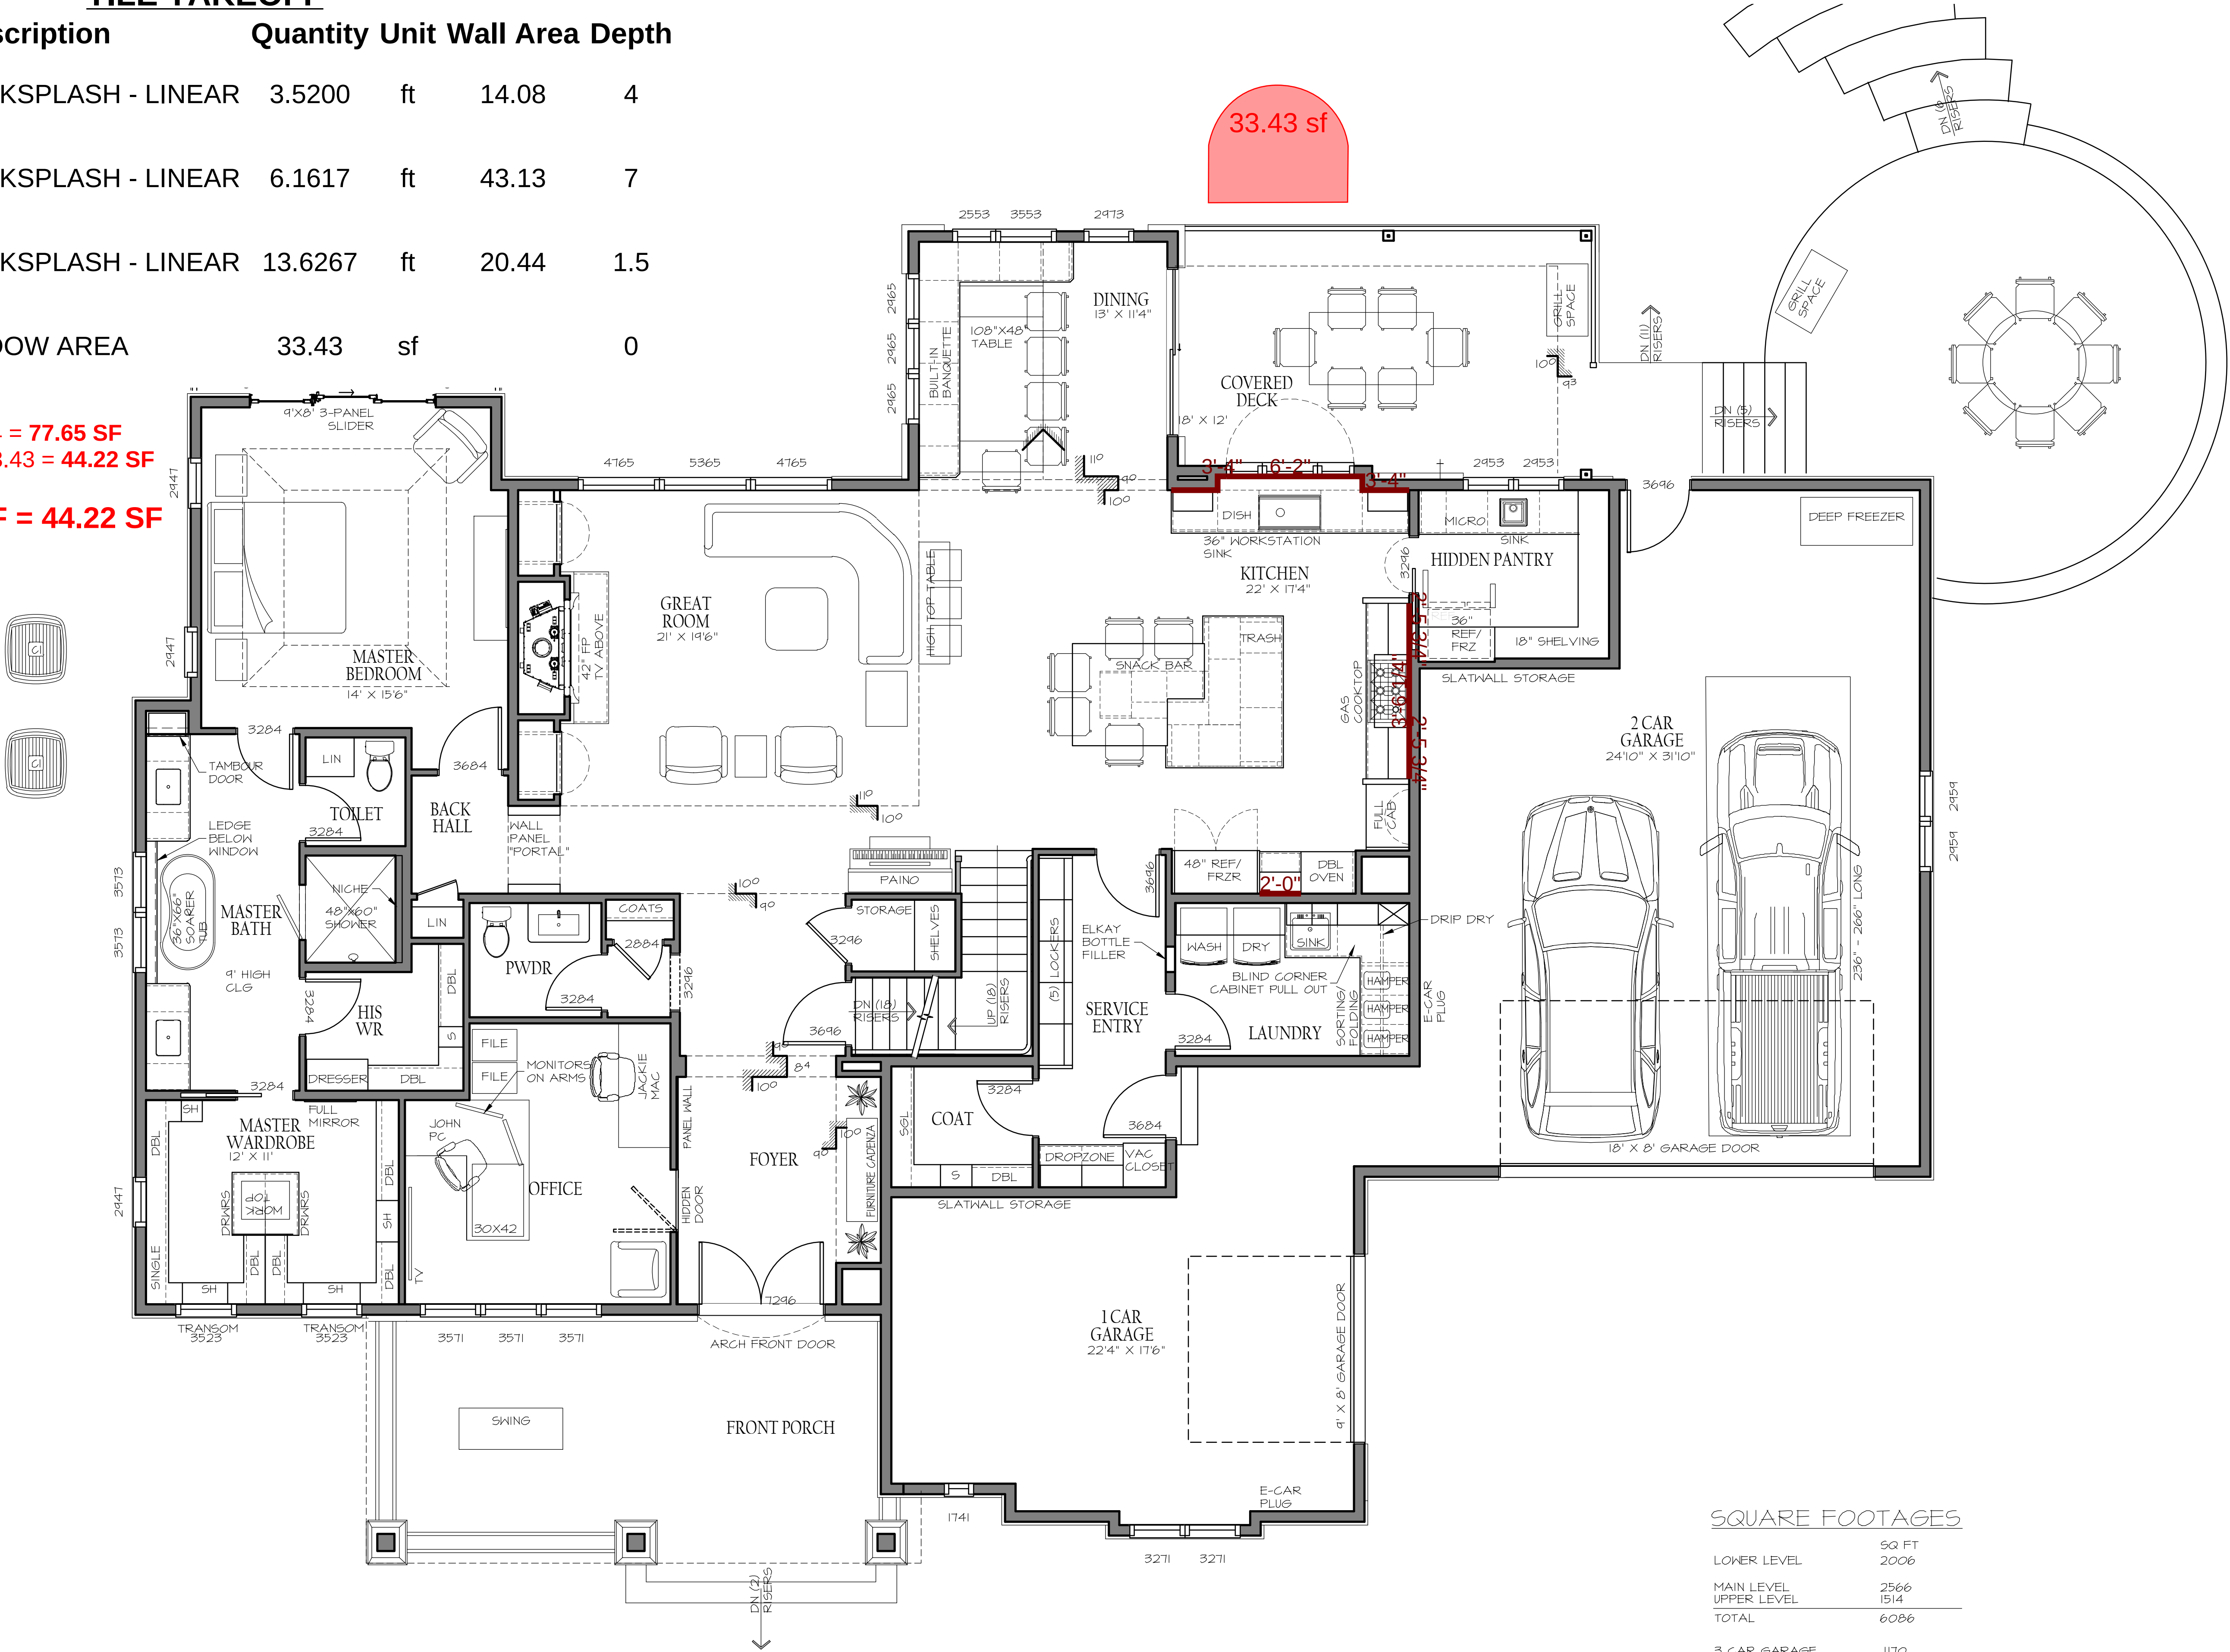


SQUARE FOOTAGES

LOWER LEVEL	SQ FT
	2006
MAIN LEVEL	2566
UPPER LEVEL	1514
TOTAL	6086
3 CAR GARAGE	1170
COVERED PATIO	277
PARTIAL CVRD DECK	123
GOLF	445

MAIN LEVEL

1/4" = 1'-0"

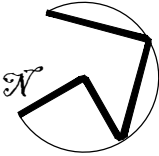

OSTRONIC
RESIDENCE

1672 SOUTH 150TH AVE. OMAHA, NEBRASKA 68144

MCNEIL
COMPANY
4666 South 132nd Street
Omaha, NE 68137
402-333-1462
mcneilcompany.com

PLAN DATE
04/16/2026
REV. DATE

JOB NUMBER
15-2601
DESCRIPTION
MAIN LEVEL
FLOOR PLAN

PLAN SHEET

A1.02

© COPYRIGHT
MCNEIL COMPANY
THESE PLANS ARE SPECIFICALLY
DESIGNED FOR CONSTRUCTION BY
MCNEIL COMPANY AND ARE
INTENDED FOR NO OTHER PURPOSE.
DUPLICATION OF THESE PLANS IN
PART OR WHOLE WITHOUT WRITTEN
CONSENT FROM MCNEIL COMPANY
IS PROHIBITED.