

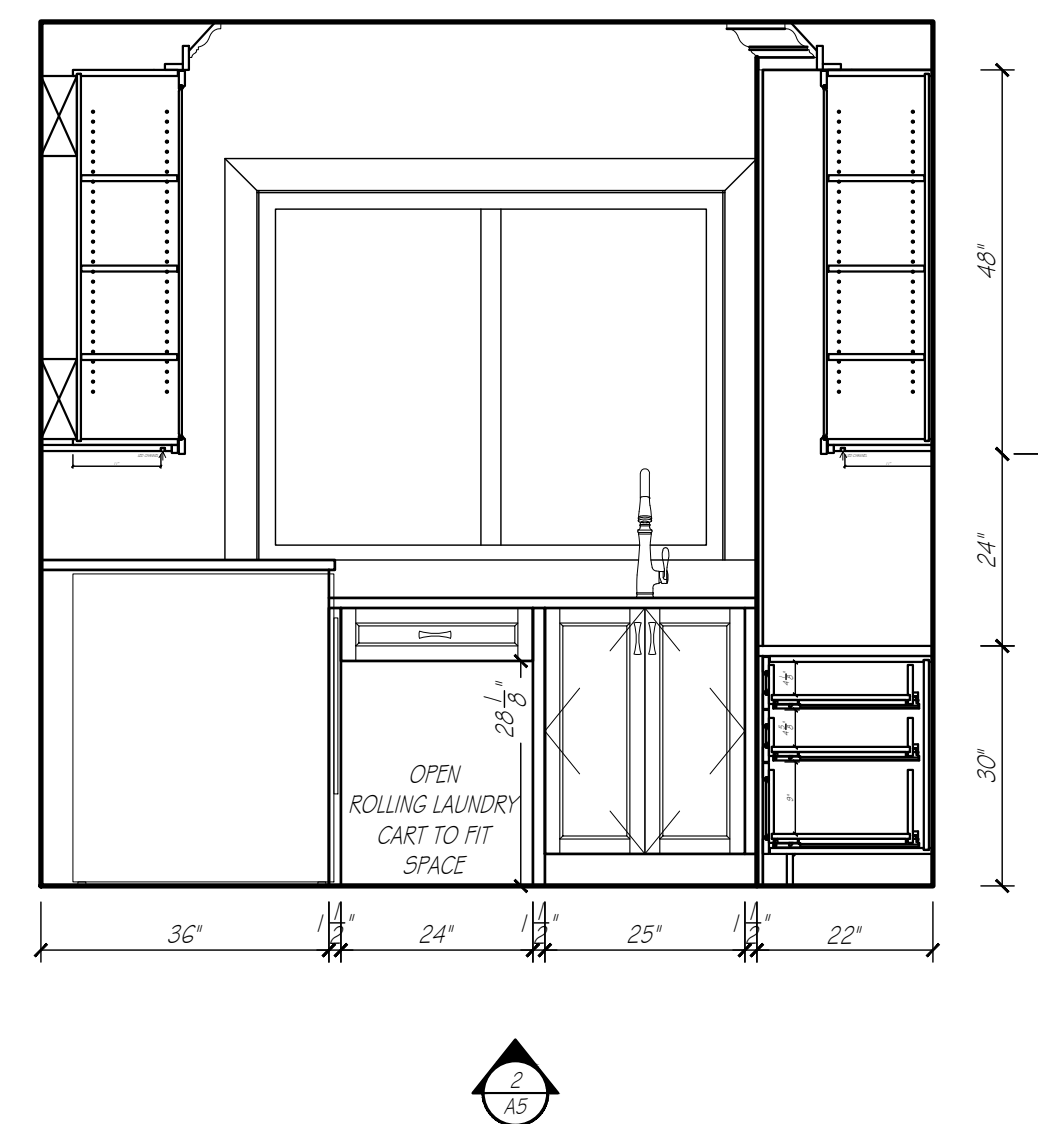



LAUNDRY		
CABINET CONSTRUCTION:		
EXTERIORS	PAINTABLE	
INTERIORS	WHITE MELAMINE	
FACE BANDING	MATCHING WOOD EDGE BANDING	
CABINET HARDWARE & DRILLING	BY OTHERS	
DRAINER SLIDE	FULL EXT. SOFT CLOSE CONCEALED SLIDES	
COUNTERTOP SPECIFICATIONS:		
COUNTERTOP MATERIAL	QUARTZ	
COUNTERTOP THICKNESS	1 1/4" ALLOWANCE	
SUBTOP REQUIREMENTS	NONE	
FLOOR SPECIFICATIONS		
ROOMING - TYPE / ALLOWANCE	VERIFY 3/4" ALLOWANCE	
CASING W/ 1/4" REVEAL	3/4"	

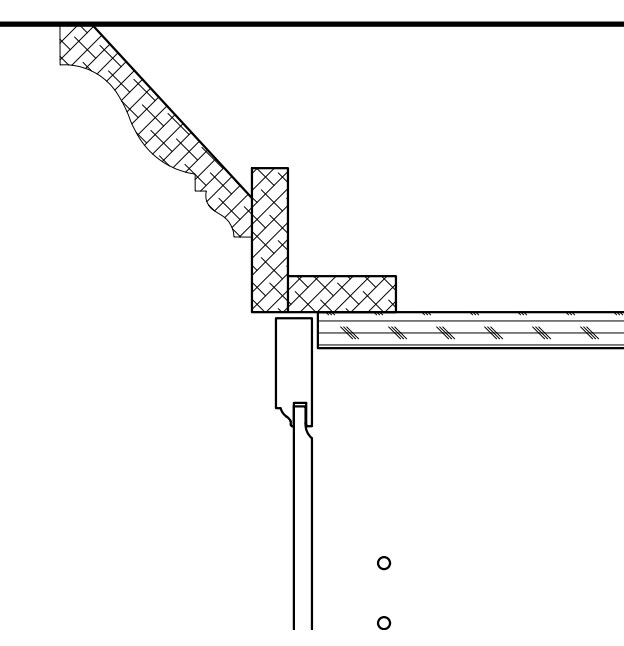



CROWN DETAIL
SCALE: 3" = 1'-0"

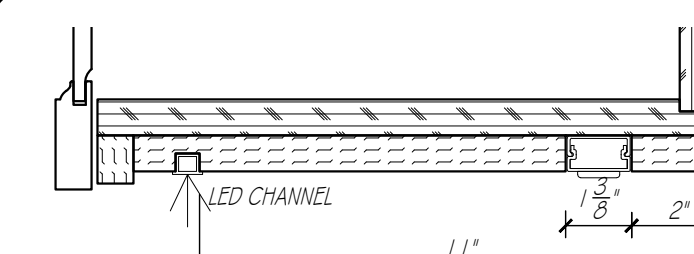

LC DETAIL
SCALE: 3" = 1'-0"

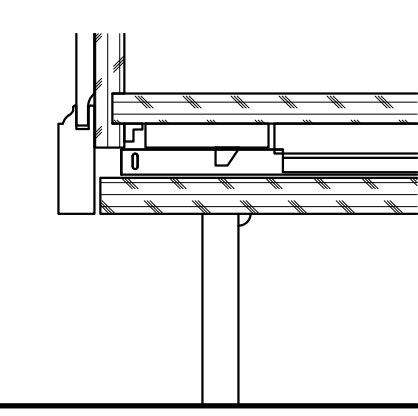

TOE DETAIL
SCALE: 3" = 1'-0"

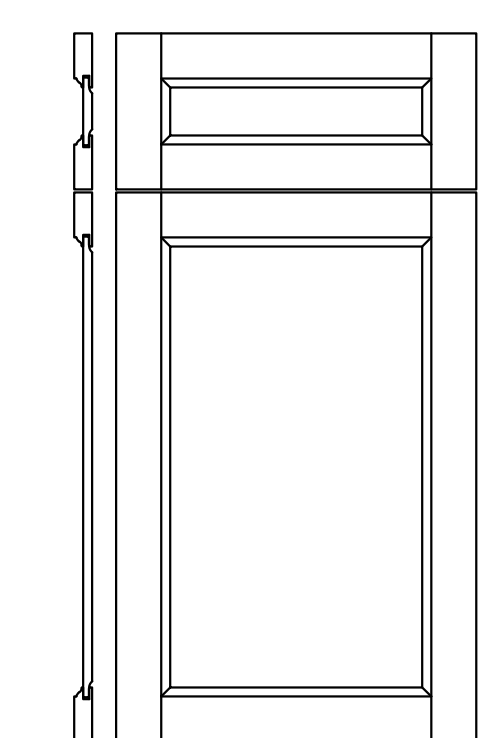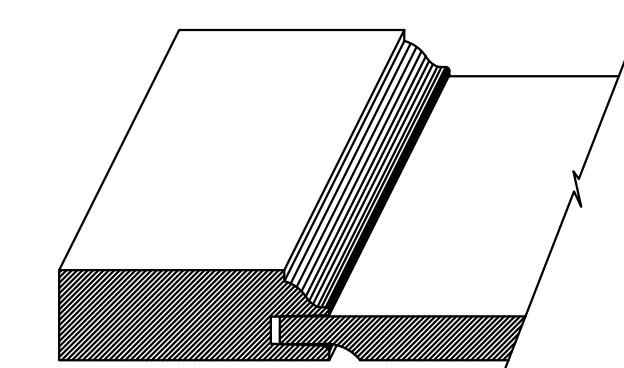

CRP-10
MORTISE AND TENON CONSTRUCTION
OUTSIDE EDGE - MACHINE
INSIDE EDGE - OGEE
CENTER PANEL - REVERSE G-COVE

DOOR DETAIL EW-CWS
SCALE: 1 1/2" = 1'-0"



EUROWOOD
Cabinets INC.
3415 SO. 67TH ST.
OMAHA, NE 68106
TEL (402)-393-4110
FAX (402)-393-8361
(WWW.EUROWOOD.NET)

SHEET: A3


DRAWN BY: *SJM*

PLAN:
MAIN LEVEL

REVISIONS:

2 MAY 2

PHIL & MICHELLE WOOD
3435 N. 140TH. CIRCLE
OMAHA, NE 68164

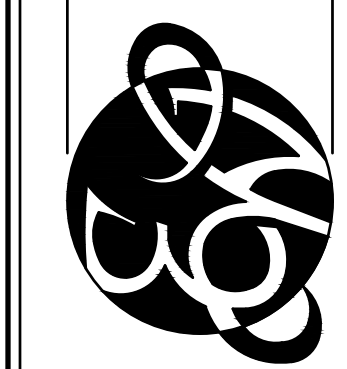

APPROVED BY:

SIGNATURE

DATE _____

DUPLICATION OF THESE DRAWINGS IS
 PROHIBITED WITHOUT WRITTEN CONSENT
 BY EUROWOOD CABINETS
 ©2000, EUROWOOD CABINETS INC.

MEASUREMENTS ARE SUBJECT TO CHANGE
DUE TO FINAL FIELD MEASUREMENTS.

WOOD

5588