


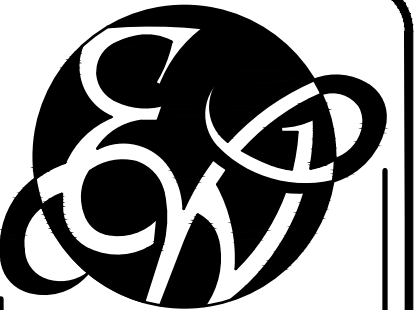


EUROWOOD
Cabinets
3415 SO. 67TH ST.
OMAHA, NE 68108
TEL (402-393-4110)
FAX (402-393-8361)
(WWW.EUROWOOD.NET)

SHEET: A8
DRAWN BY: SJB
PLAN: MAIN LEVEL PANTRY
REVISIONS: 2 MAY 26


PHIL & MICHELLE WOOD
3435 N. 140TH. CIRCLE
OMAHA, NE 68164

APPROVED BY:
SIGNATURE
DATE
WOOD
5588


PANTRY	
CABINET CONSTRUCTION:	
EXTERIORS	PAINABLE
INTERIORS	WHITE MELAMINE
FACE BANDING	MATCHING WOOD EDGE BANDING
CABINET HARDWARE & DRILLING	BY OTHERS
DRAWER SLIDE	FULL EXT. SOFT CLOSE CONCEALED SLIDES
COUNTERTOP SPECIFICATIONS:	
COUNTERTOP MATERIAL	QUARTZ
COUNTERTOP THICKNESS	1 1/4" ALLOWANCE
SUBTOP REQUIREMENTS	NONE
ROOM SPECIFICATIONS	
FLOORING - TYPE / ALLOWANCE	VERIFY 3/4" ALLOWANCE
CASING - W/ 1/4" REVEAL	3 3/4"

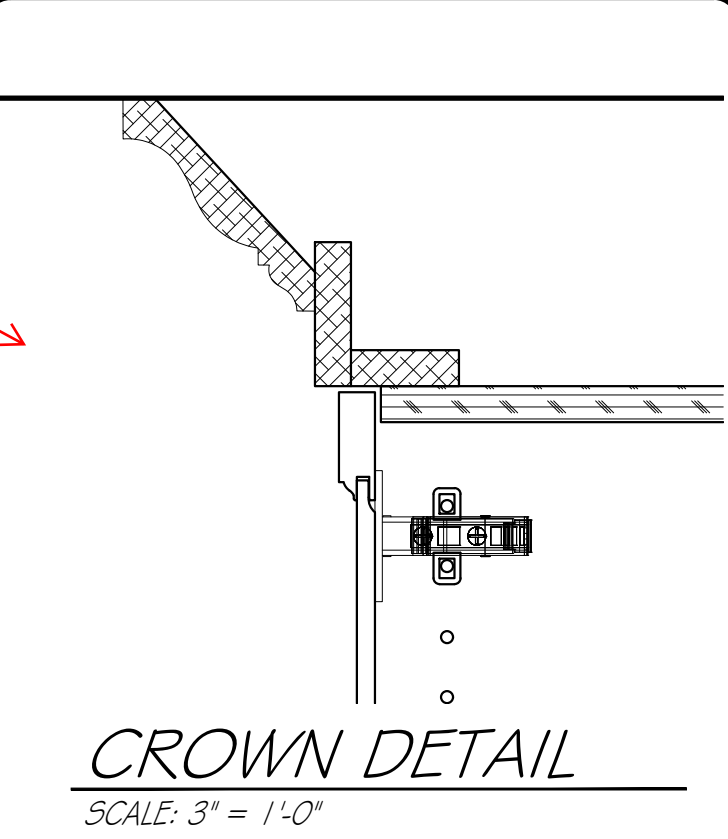


CROWN DETAIL
SCALE: 3" = 1'-0"

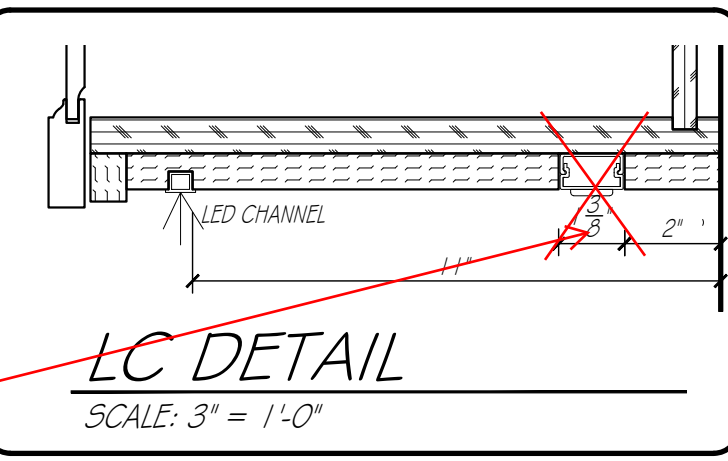

LC DETAIL
SCALE: 3" = 1'-0"

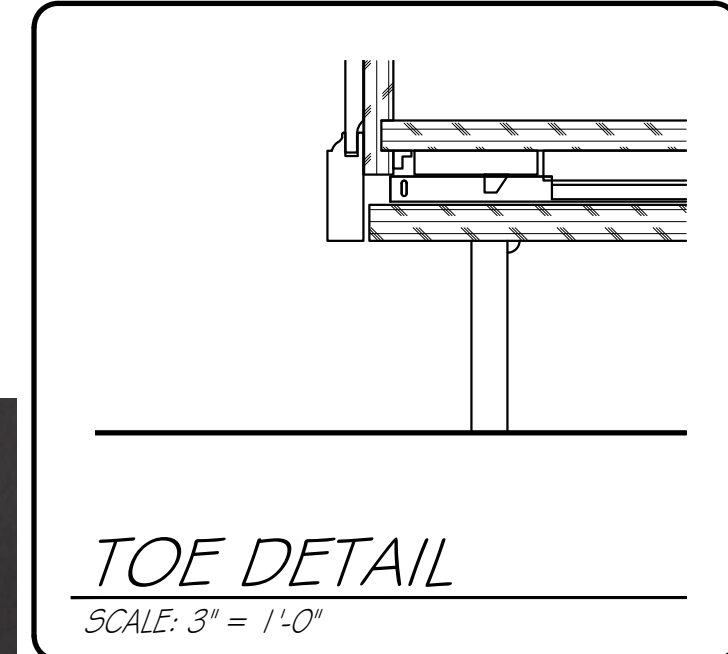



TOE DETAIL
SCALE: 3" = 1'-0"

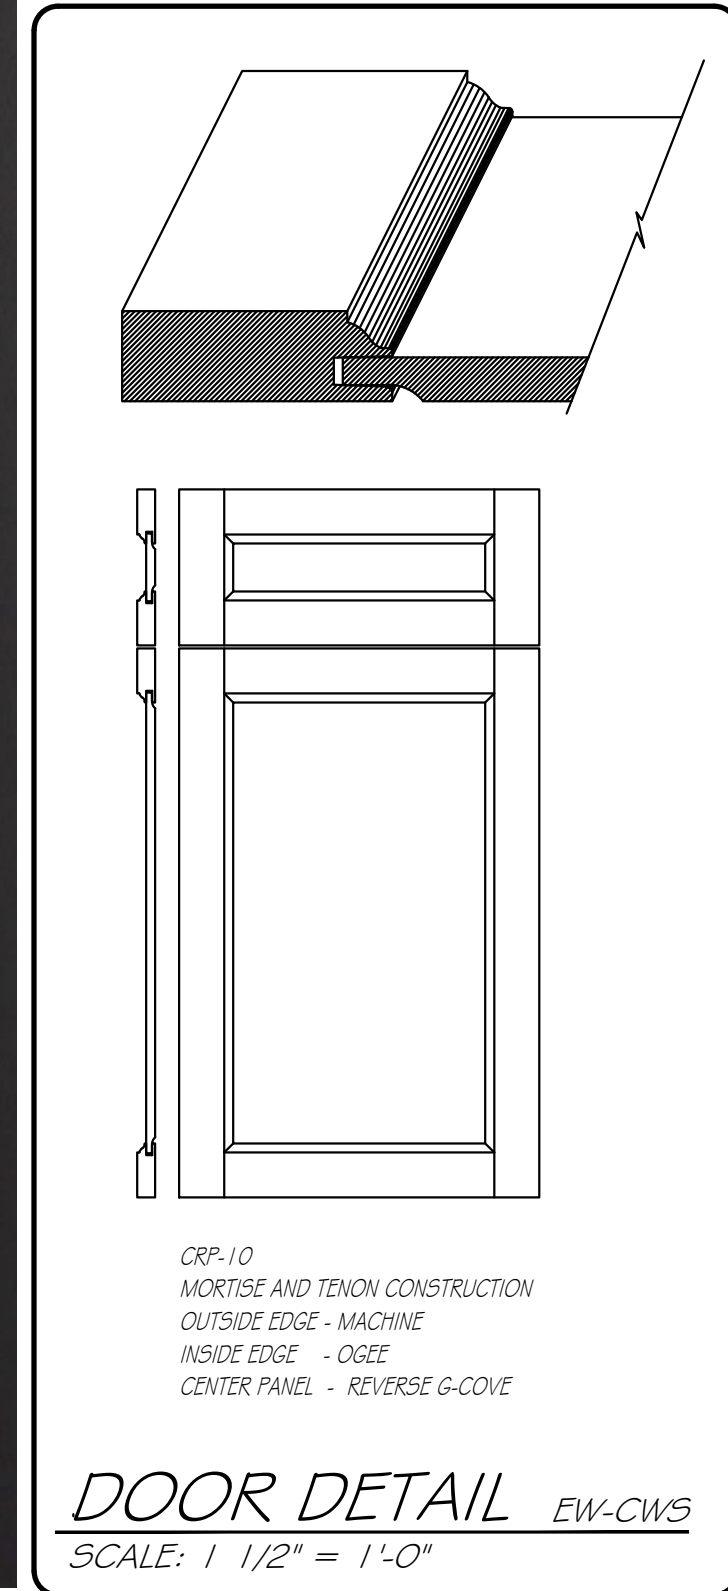



DOOR DETAIL
SCALE: 1 1/2" = 1'-0"

CROWN BY MCNEIL -
TO TIE INTO ROOM
CROWN

NO PLUGMOULD -
OUTLETS HORIZONTAL IN
BACKSPLASH

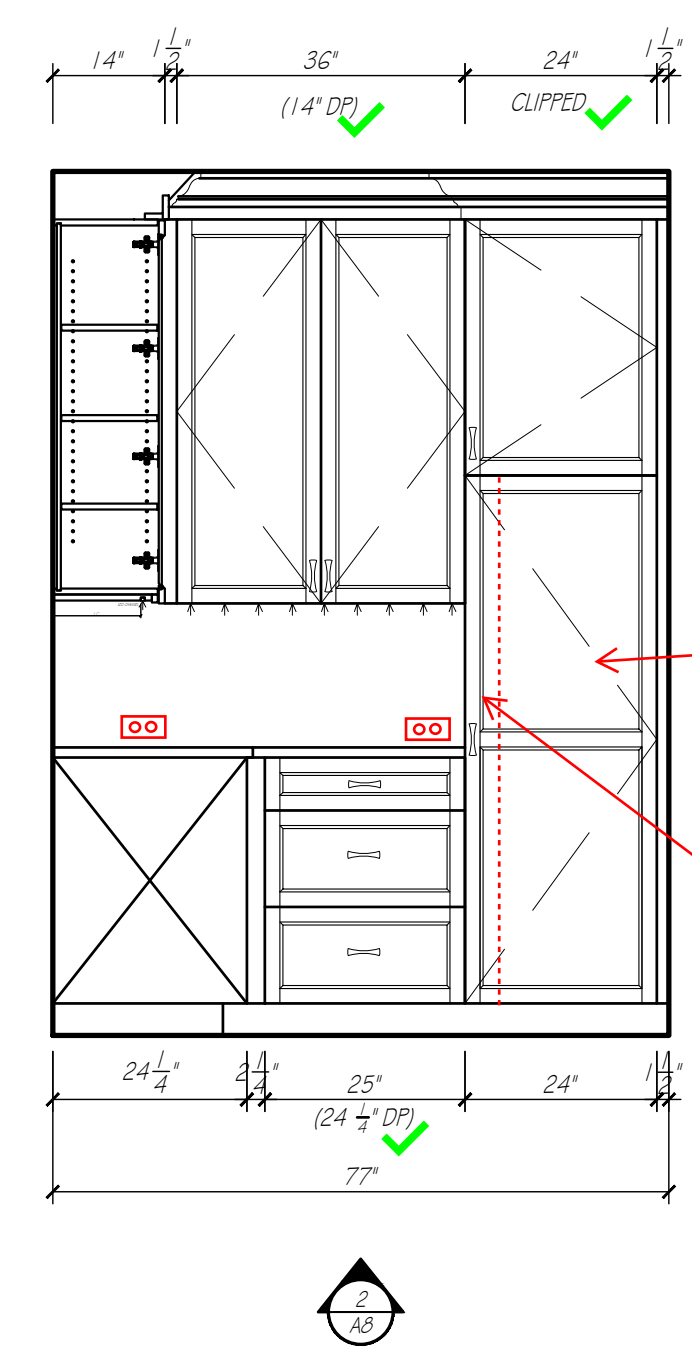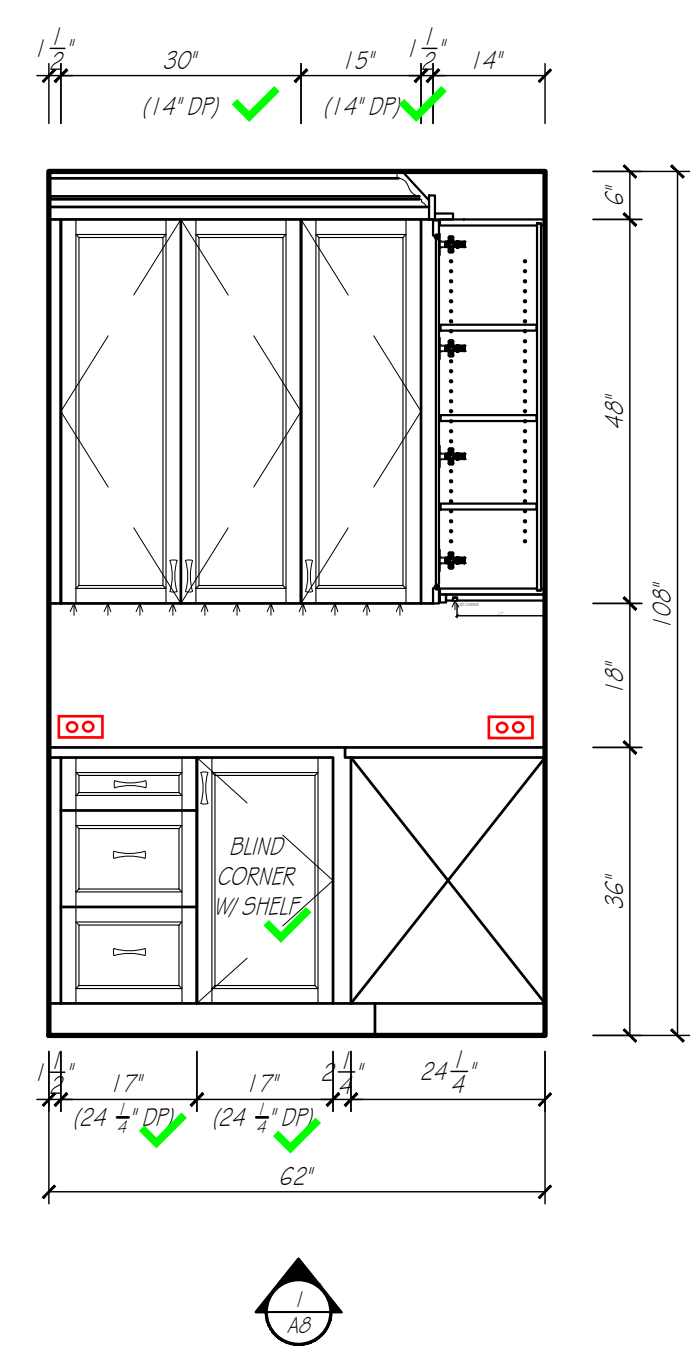

ADJ
SHELVES
STEP
STOOL

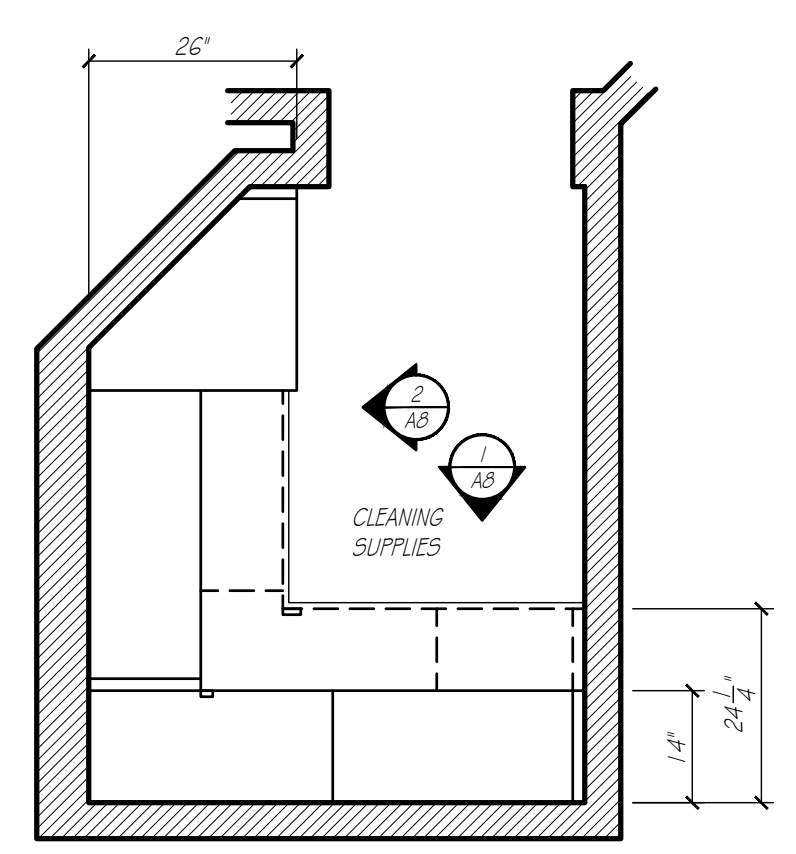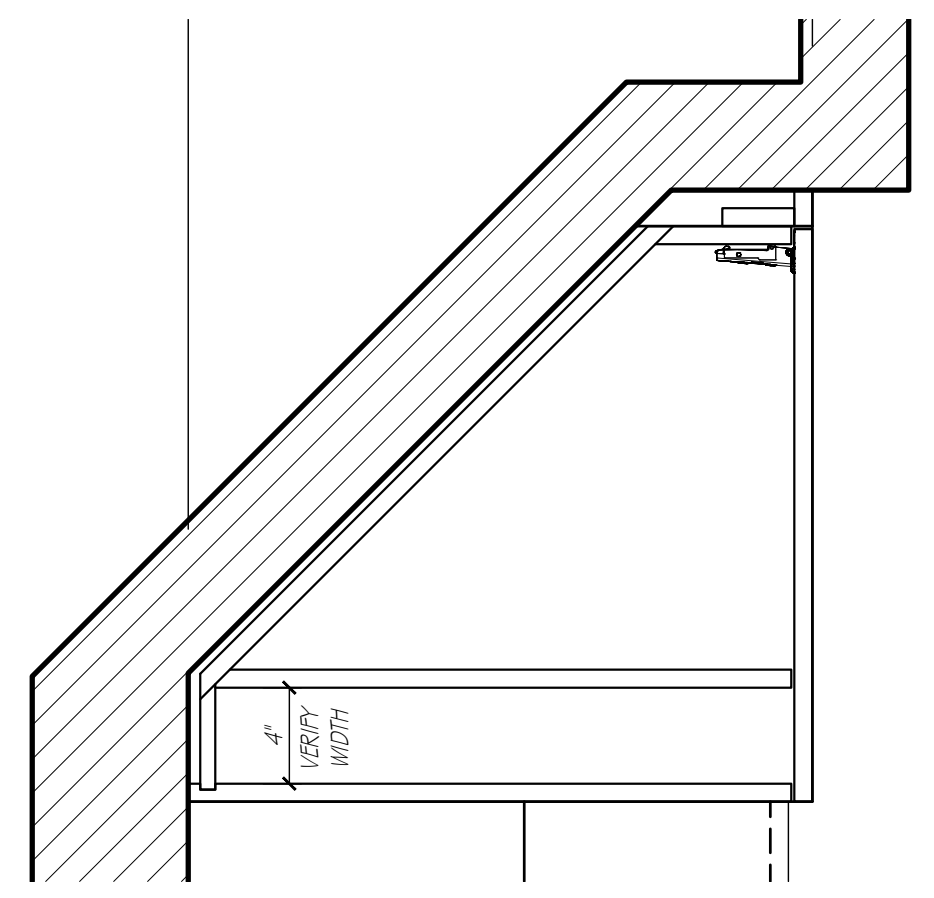

PANTRY
SCALE: 1/2" = 1'-0"