


EXTERIOR STONE TAKEOFF

Description	Quantity	Unit
THIN STONE VENEER	1,585.48	sf

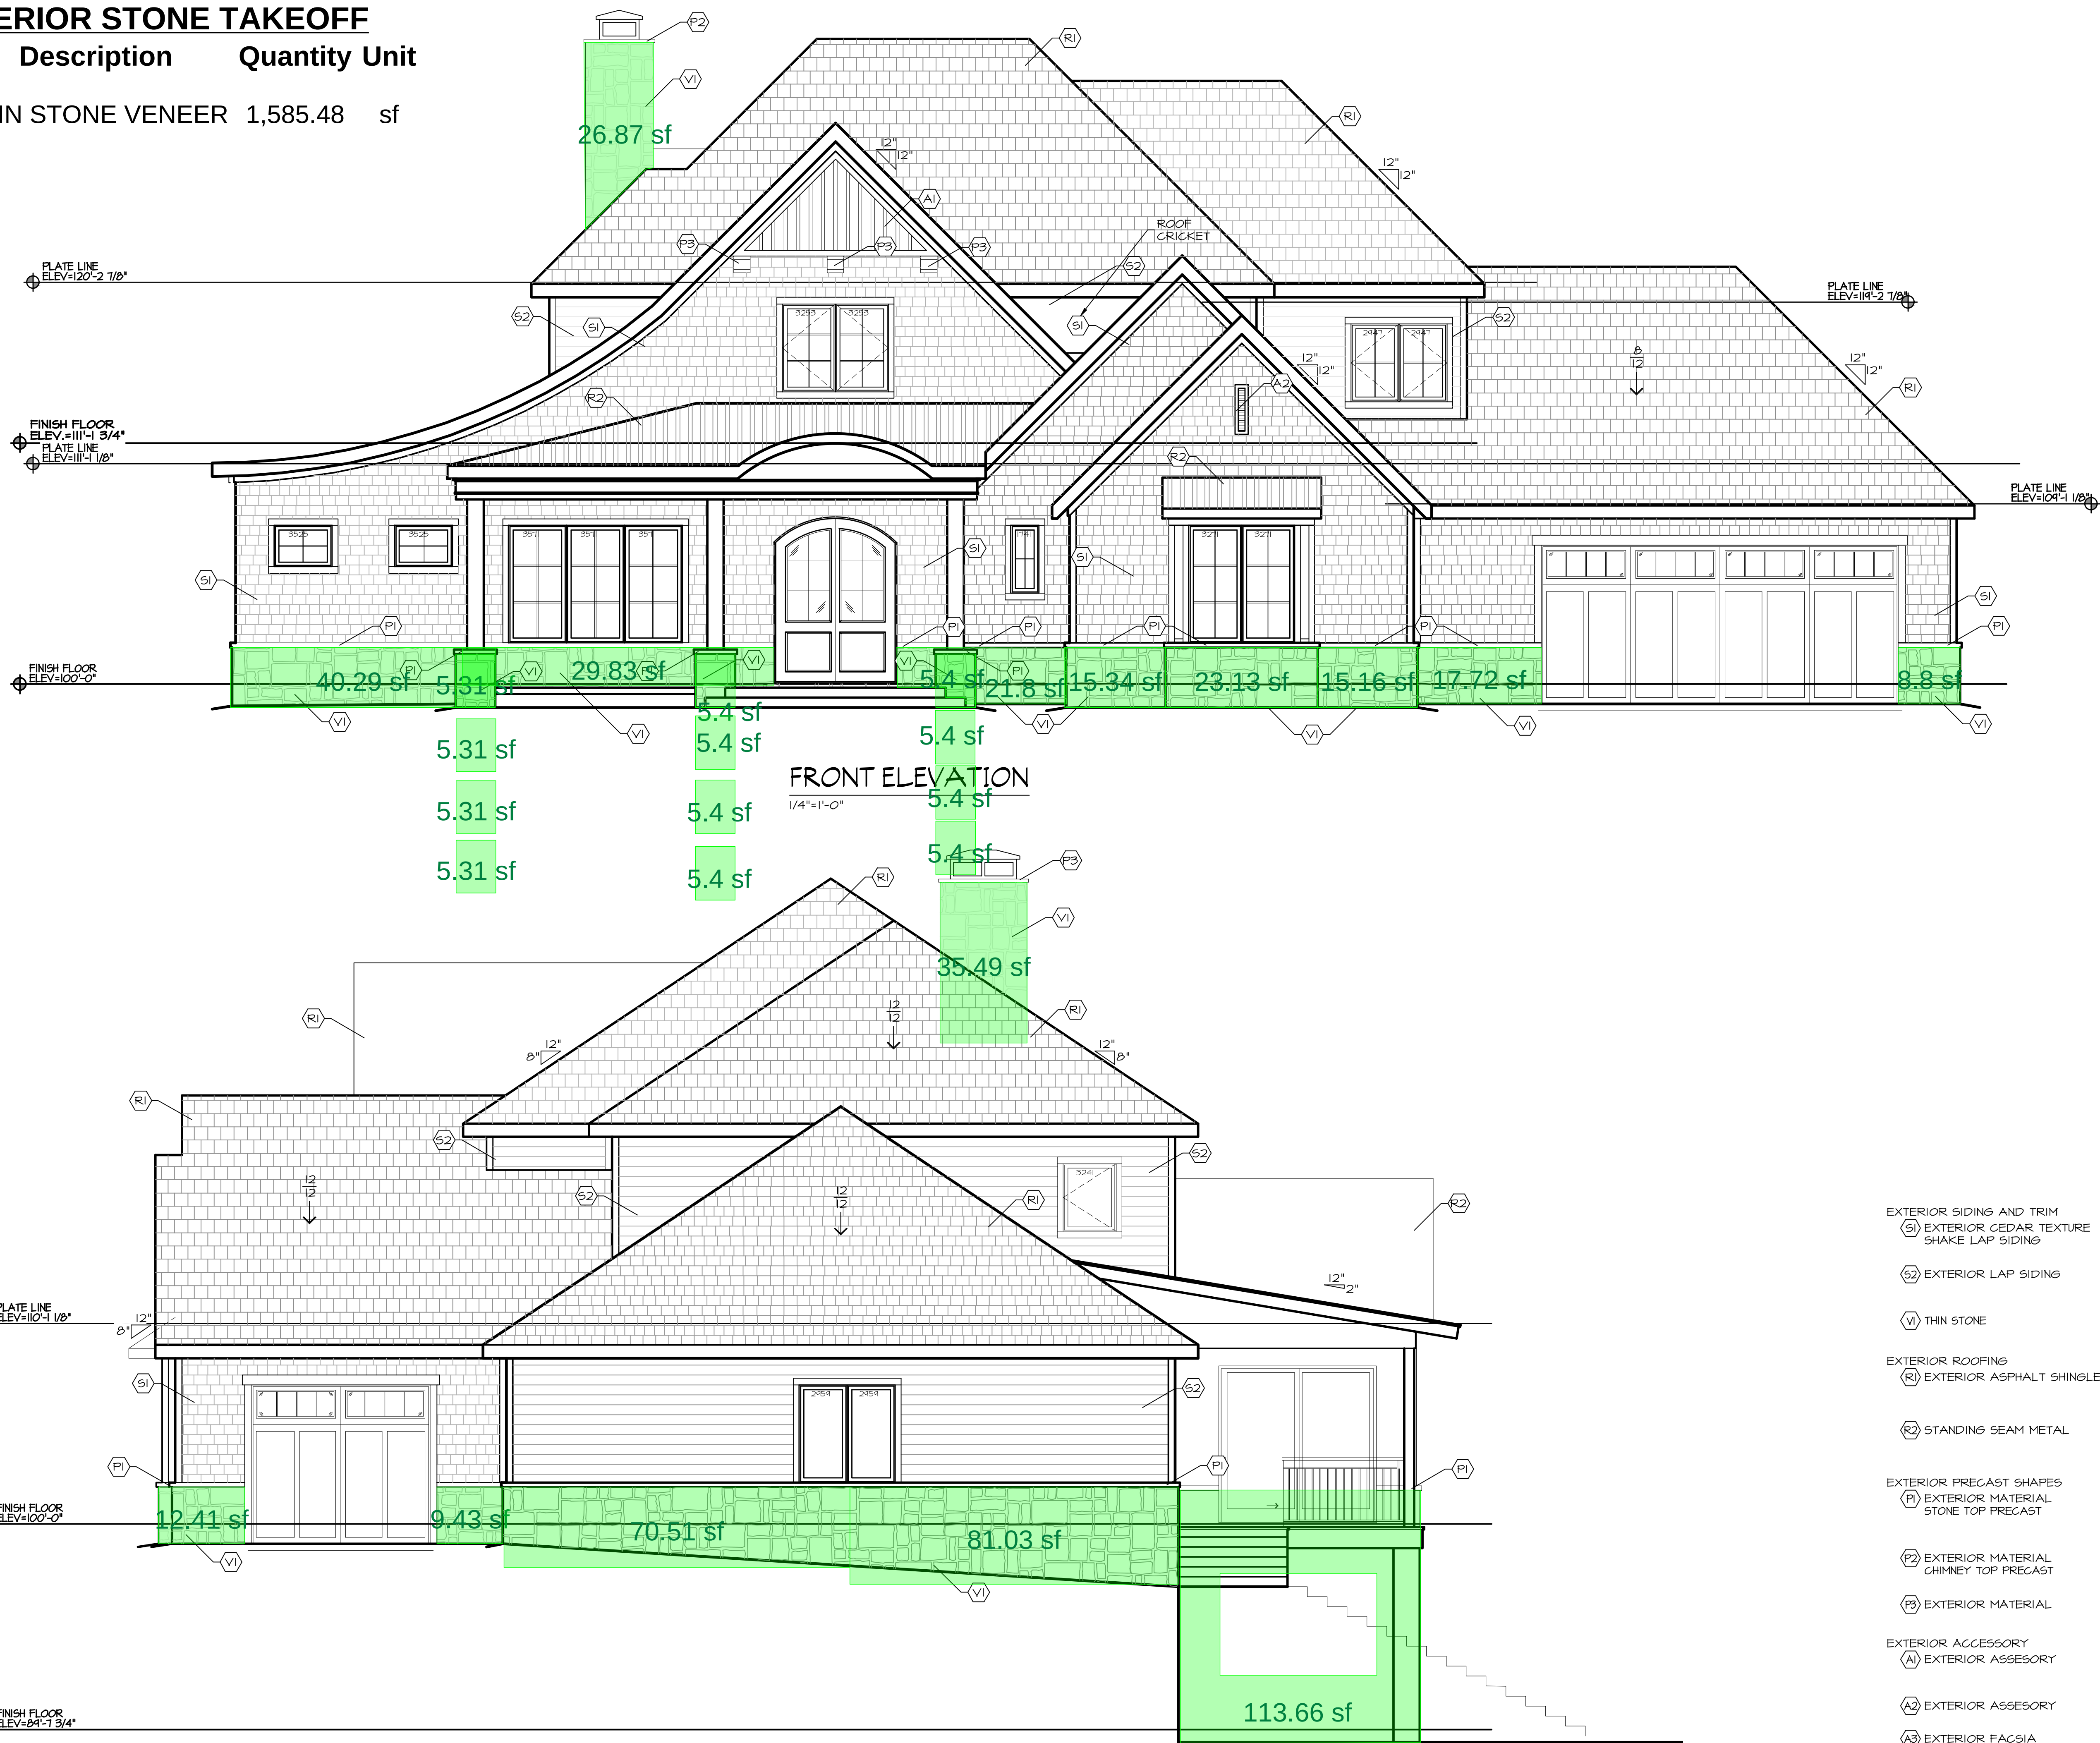


EXTERIOR SIDING AND TRIM	(S1)
EXTERIOR CEDAR TEXTURE SHAKE LAP SIDING	(S2)
EXTERIOR LAP SIDING	(S2)
THIN STONE	(VI)
EXTERIOR ROOFING	(R)
EXTERIOR ASPHALT SHINGLES	(R)
STANDING SEAM METAL	(R2)
EXTERIOR PRECAST SHAPES	(PI)
EXTERIOR MATERIAL STONE TOP PRECAST	(PI)
EXTERIOR MATERIAL CHIMNEY TOP PRECAST	(P2)
EXTERIOR MATERIAL	(P3)
EXTERIOR ACCESSORY	(A)
EXTERIOR ASSESORY	(A2)
EXTERIOR FACIA	(A3)
SEE DETAIL 08/A2.03	

OSTRONIC
RESIDENCE
1672 SOUTH 150TH AVE. OMAHA, NEBRASKA 68144

MCNEIL
COMPANY
4666 South 132nd Street
Omaha, NE 68137
402-333-1462
mcneilcompany.com

PLAN DATE	04/23/2026
REV.	DATE

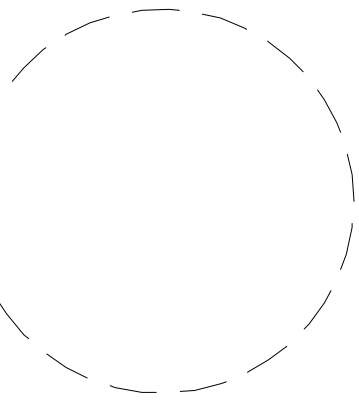

JOB NUMBER	15-2601
DESCRIPTION	EXTERIOR
PLAN SHEET	A2.01

© COPYRIGHT
MCNEIL COMPANY
THESE PLANS ARE SPECIFICALLY
DESIGNED FOR CONSTRUCTION BY
MCNEIL COMPANY AND ARE
INTENDED FOR NO OTHER PURPOSE.
DUPLICATION OF THESE PLANS IN
PART OR WHOLE WITHOUT WRITTEN
CONSENT FROM MCNEIL COMPANY
IS PROHIBITED.



1672 SOUTH 150TH AVE. OMAHA, NEBRASKA 68144

PLAN SHEET

© COPYRIGHT
MCNEIL COMPANY
THESE PLANS ARE SPECIFICALLY
DESIGNED FOR CONSTRUCTION BY
MCNEIL COMPANY AND ARE
INTENDED FOR NO OTHER PURPOSE.
DUPLICATION OF THESE PLANS IN
PART OR WHOLE WITHOUT WRITTEN
CONSENT FROM MCNEIL COMPANY
IS PROHIBITED.