

DECK RAILING TAKEOFF

Description Quantity Unit

Aluminium Deck Railing 5.3333 ft

LINTEL SUPPORT:

- (L1) GALVANIZED L-4X4X5/16" (LONG LEG VERTICAL) BRICK LEDGER ANGLE W/ 8" BEARING AT EACH END.
- (L2) GALVANIZED L-6X4X5/16" (LONG LEG VERTICAL) BRICK LEDGER ANGLE W/ 8" BEARING AT EACH END.
- (L3) GALVANIZED L-7X4X3/8" (LONG LEG VERTICAL) BRICK LEDGER ANGLE W/ 12" BEARING AT EACH END.
- (L4) GALVANIZED L-6X4X5/16" (LONG LEG VERTICAL) BRICK LEDGER ANGLE W/ PAIRS OF SIMPSON SDS-25000 WOOD SCREWS AT 3" GAGE AT 16" O.C.

STRUCTURAL HEADERS:

(H-1) (2) 2X8 MIN.

(H-2) (2) 2X10 MIN.

(H-3) (2) 1 3/4" X 11 7/8" LVL'S MIN.

(H-4) (2) 1 3/4" X 14" LVL'S MIN.

(H-5) (2) 1 3/4" X 16" LVL'S MIN.

HEADERS WITHOUT NOTE ARE MIN. DOUBLE 2X6. PROVIDE 2X6 TOP AND BOTTOM PLATE FOR ALL HEADERS AND (1) JACK STUD AND (1) FULL HEIGHT KING STUD AT EACH JAMB.

HOGAN
RESIDENCE
811 N 143RD PLAZA

McNEIL
COMPANY
4666 South 132nd Street
Omaha, NE 68137
402-333-1462
mcneilcompany.com

PLAN DATE
06/16/2026
REV. DATE

PLAN NOTES:



- DIMENSIONS ARE TO FACE OF FRAMING UNLESS NOTED OTHERWISE.
- ALL ANGLED WALLS ARE AT 45° UNLESS NOTED OTHERWISE.
- ALL EXTERIOR WALL FRAMING ON MAIN LEVEL TO BE 2X6 CONSTRUCTION UNLESS NOTED OTHERWISE.
- FRAMER TO REFERENCE ELECTRICAL PLANS AND ADJUST FLOOR JOISTS TO ACCOMMODATE PLACEMENT OF RECESSED CANS.
- STEEL & WOOD BEAMS ARE UNDER FLOOR SYSTEM UNLESS NOTED OTHERWISE.
- FLOORING TO BE 3/4" ADVANTECH T&G GLUED & NAILED UNLESS NOTED OTHERWISE.
- FRAMER TO VERIFY ALL CASED OPENINGS TO ACCEPT 4" CASING.
- WINDOWS SHALL BE PELLA LIFESTYLE OR EQUAL UNLESS NOTED OTHERWISE.
- STANDARD HEADER HEIGHT FOR LOWER LEVEL WINDOWS SHALL BE 8'-0" 1/2" U.N.O.
- AT SLOPED CEILING LOCATIONS PROVIDE 2X10'S MINIMUM TO ACCOMMODATE R30 BATT INSULATION.
- PROVIDE BLOWN-IN INSULATION IN ALL EXTERIOR WALLS. SOUND INSULATION SHALL BE BATT UNLESS NOTED OTHERWISE.
- ALL CABINET FINISHED ENDS TO HAVE DECORATIVE FINISHED PANELS.
- SOLID BEARING THAT TERMINATES AT FOOTINGS.

SQUARE FOOTAGES

MAIN LEVEL	2861 SF
LOWER LEVEL	2072 SF
TOTAL	4934 SF
GARAGE	756 SF

MAIN LEVEL

1/4" = 1'-0"

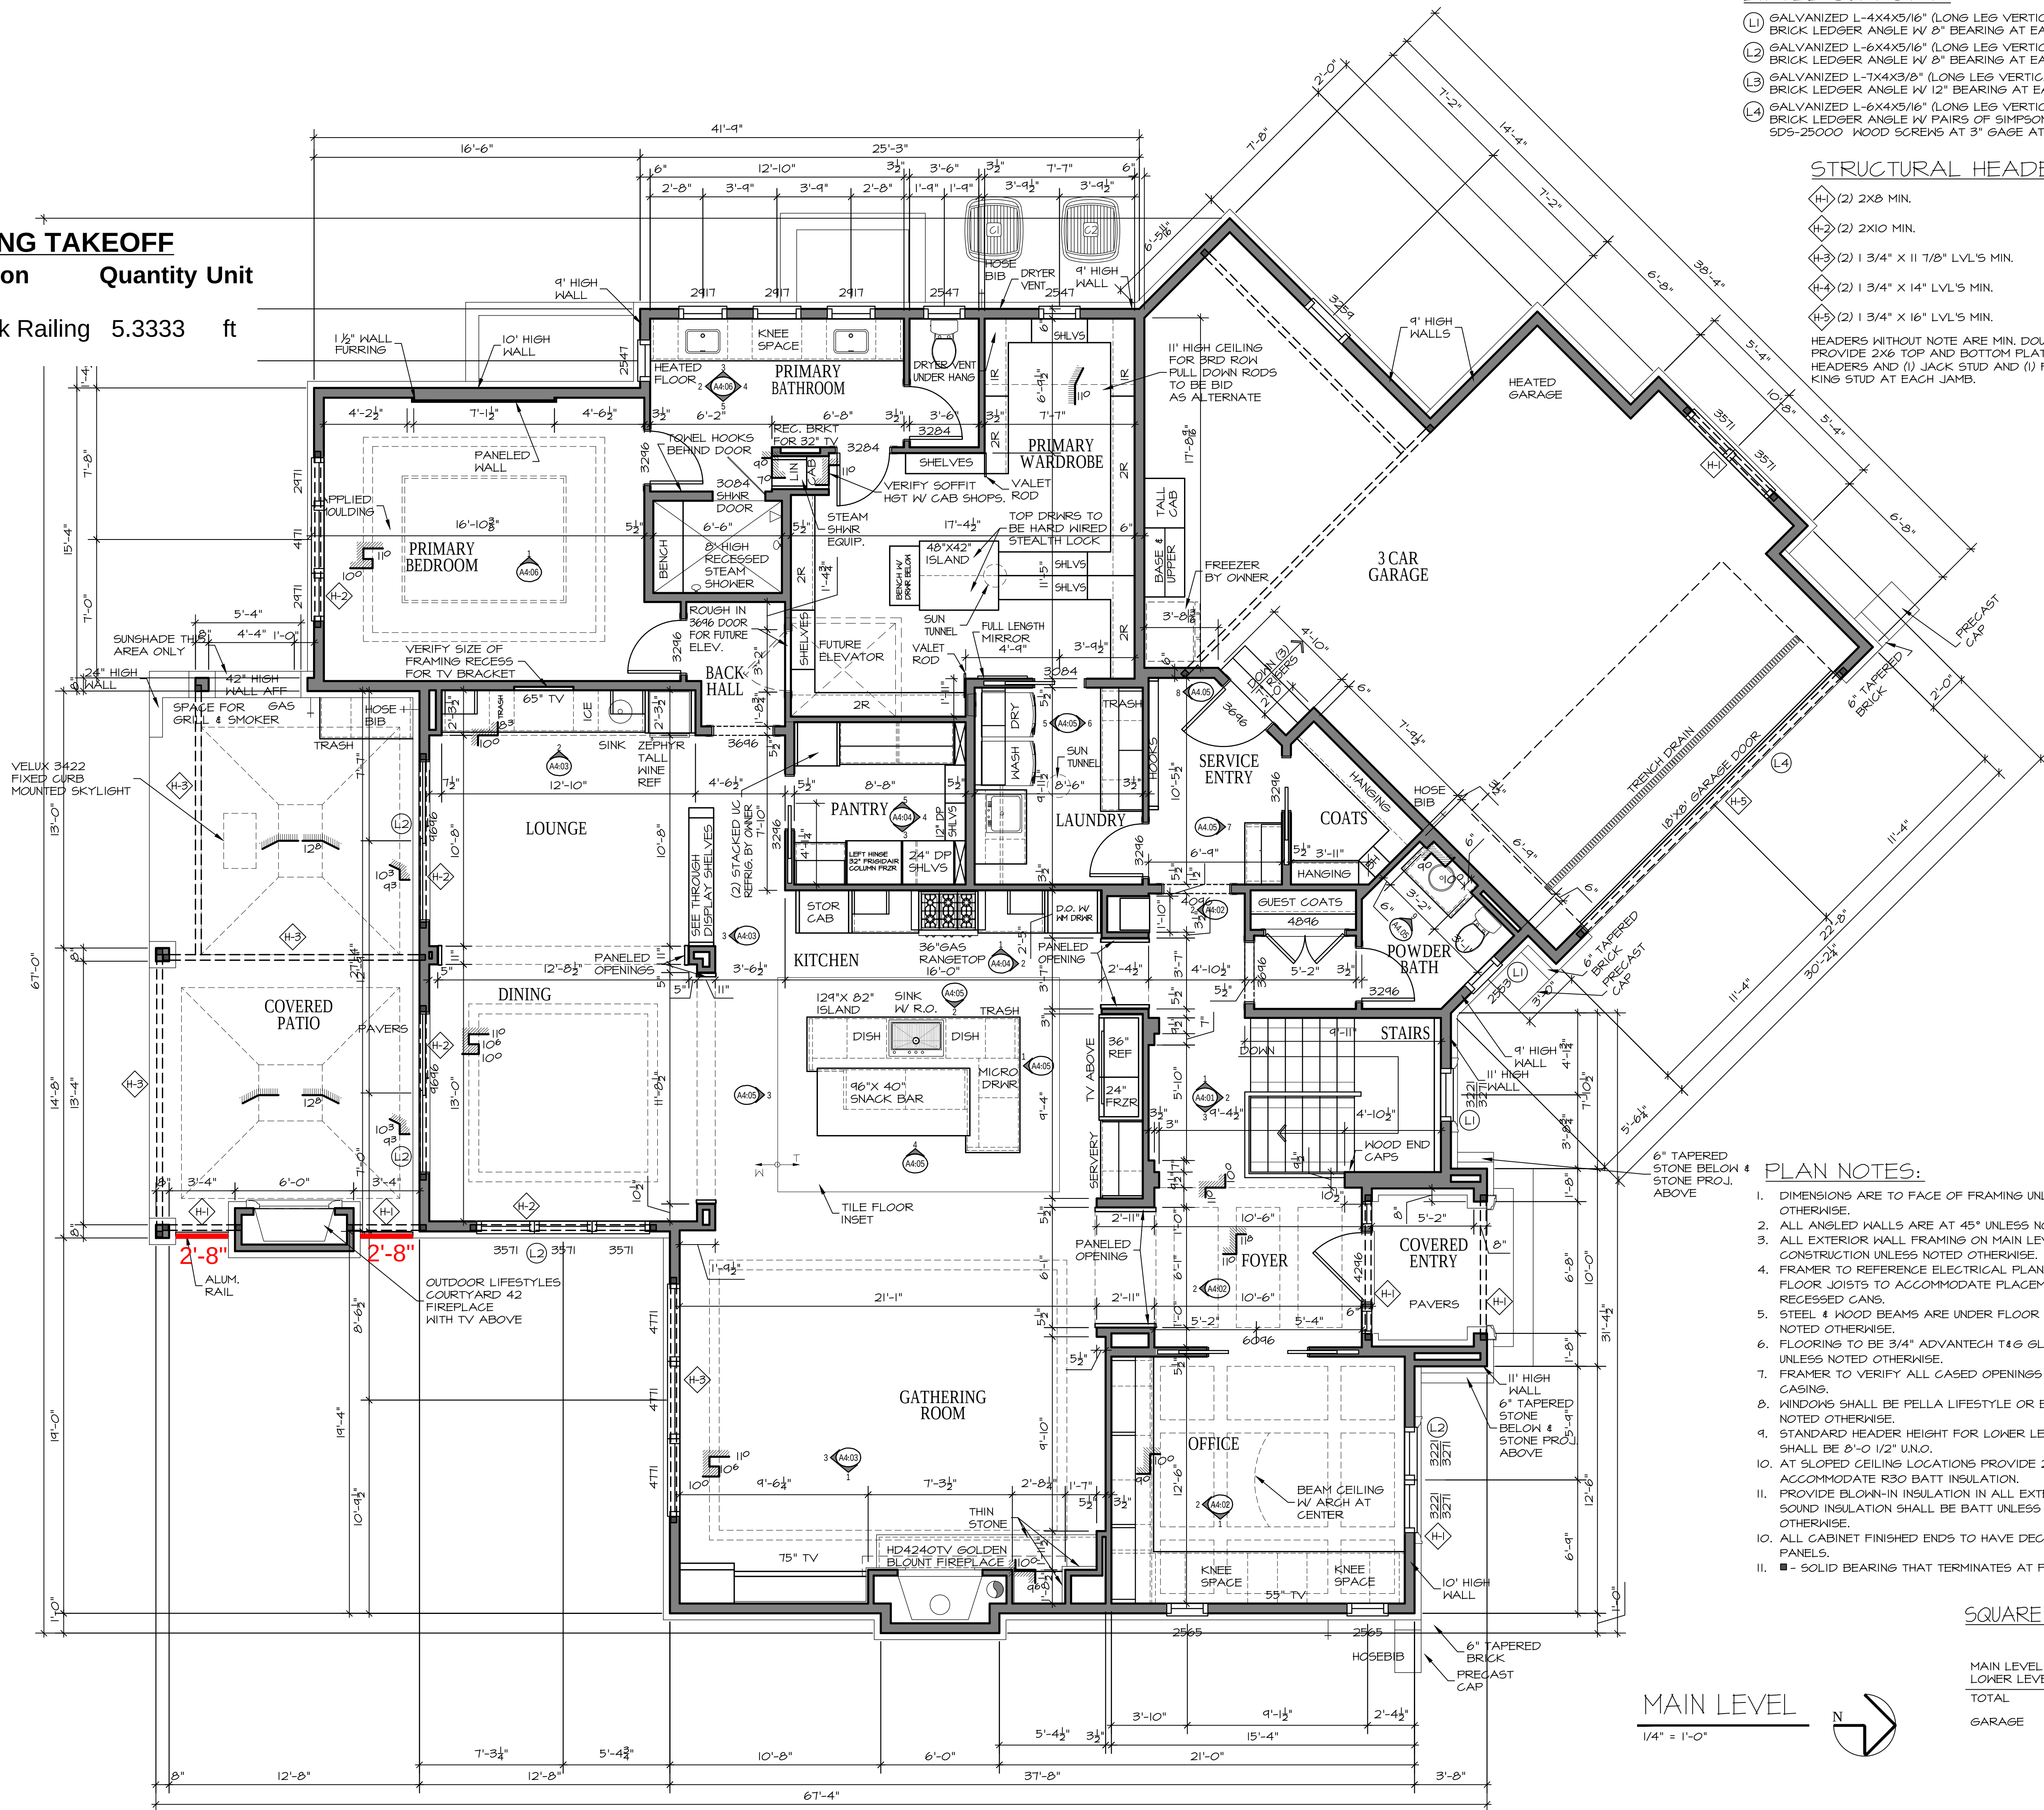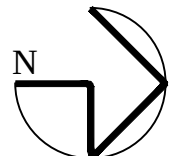

JOB NUMBER
15-2504
DESCRIPTION
MAIN LEVEL
FLOOR PLAN
PLAN SHEET
A1.03

© COPYRIGHT
MCNEIL COMPANY
THESE PLANS ARE SPECIFICALLY
DESIGNED FOR CONSTRUCTION BY
MCNEIL COMPANY AND ARE
INTENDED FOR NO OTHER PURPOSE.
DUPLICATION OF THESE PLANS IN
PART OR WHOLE WITHOUT WRITTEN
CONSENT FROM MCNEIL COMPANY
IS PROHIBITED.