


LINTEL SUPPORT:

- (L1) GALVANIZED L-4X4X5/16" (LONG LEG VERTICAL) BRICK LEDGER ANGLE W/ 8" BEARING AT EACH END.
(L2) GALVANIZED L-6X4X5/16" (LONG LEG VERTICAL) BRICK LEDGER ANGLE W/ 8" BEARING AT EACH END.
(L3) GALVANIZED L-7X4X3/8" (LONG LEG VERTICAL) BRICK LEDGER ANGLE W/ 12" BEARING AT EACH END.
(L4) GALVANIZED L-6X4X5/16" (LONG LEG VERTICAL) BRICK LEDGER ANGLE W/ PAIRS OF SIMPSON SD5-25000 WOOD SCREWS AT 3" GAGE AT 16" O.C.

STRUCTURAL HEADERS:

- (H-1) (2) 2X8 MIN.
(H-2) (2) 2X10 MIN.
(H-3) (2) 1 3/4" X 11 7/8" LVL'S MIN.
(H-4) (2) 1 3/4" X 14" LVL'S MIN.
(H-5) (2) 1 3/4" X 16" LVL'S MIN.


HEADERS WITHOUT NOTE ARE MIN. DOUBLE 2X6. PROVIDE 2X6 TOP AND BOTTOM PLATE FOR ALL HEADERS AND (1) JACK STUD AND (1) FULL HEIGHT KING STUD AT EACH JAMB.

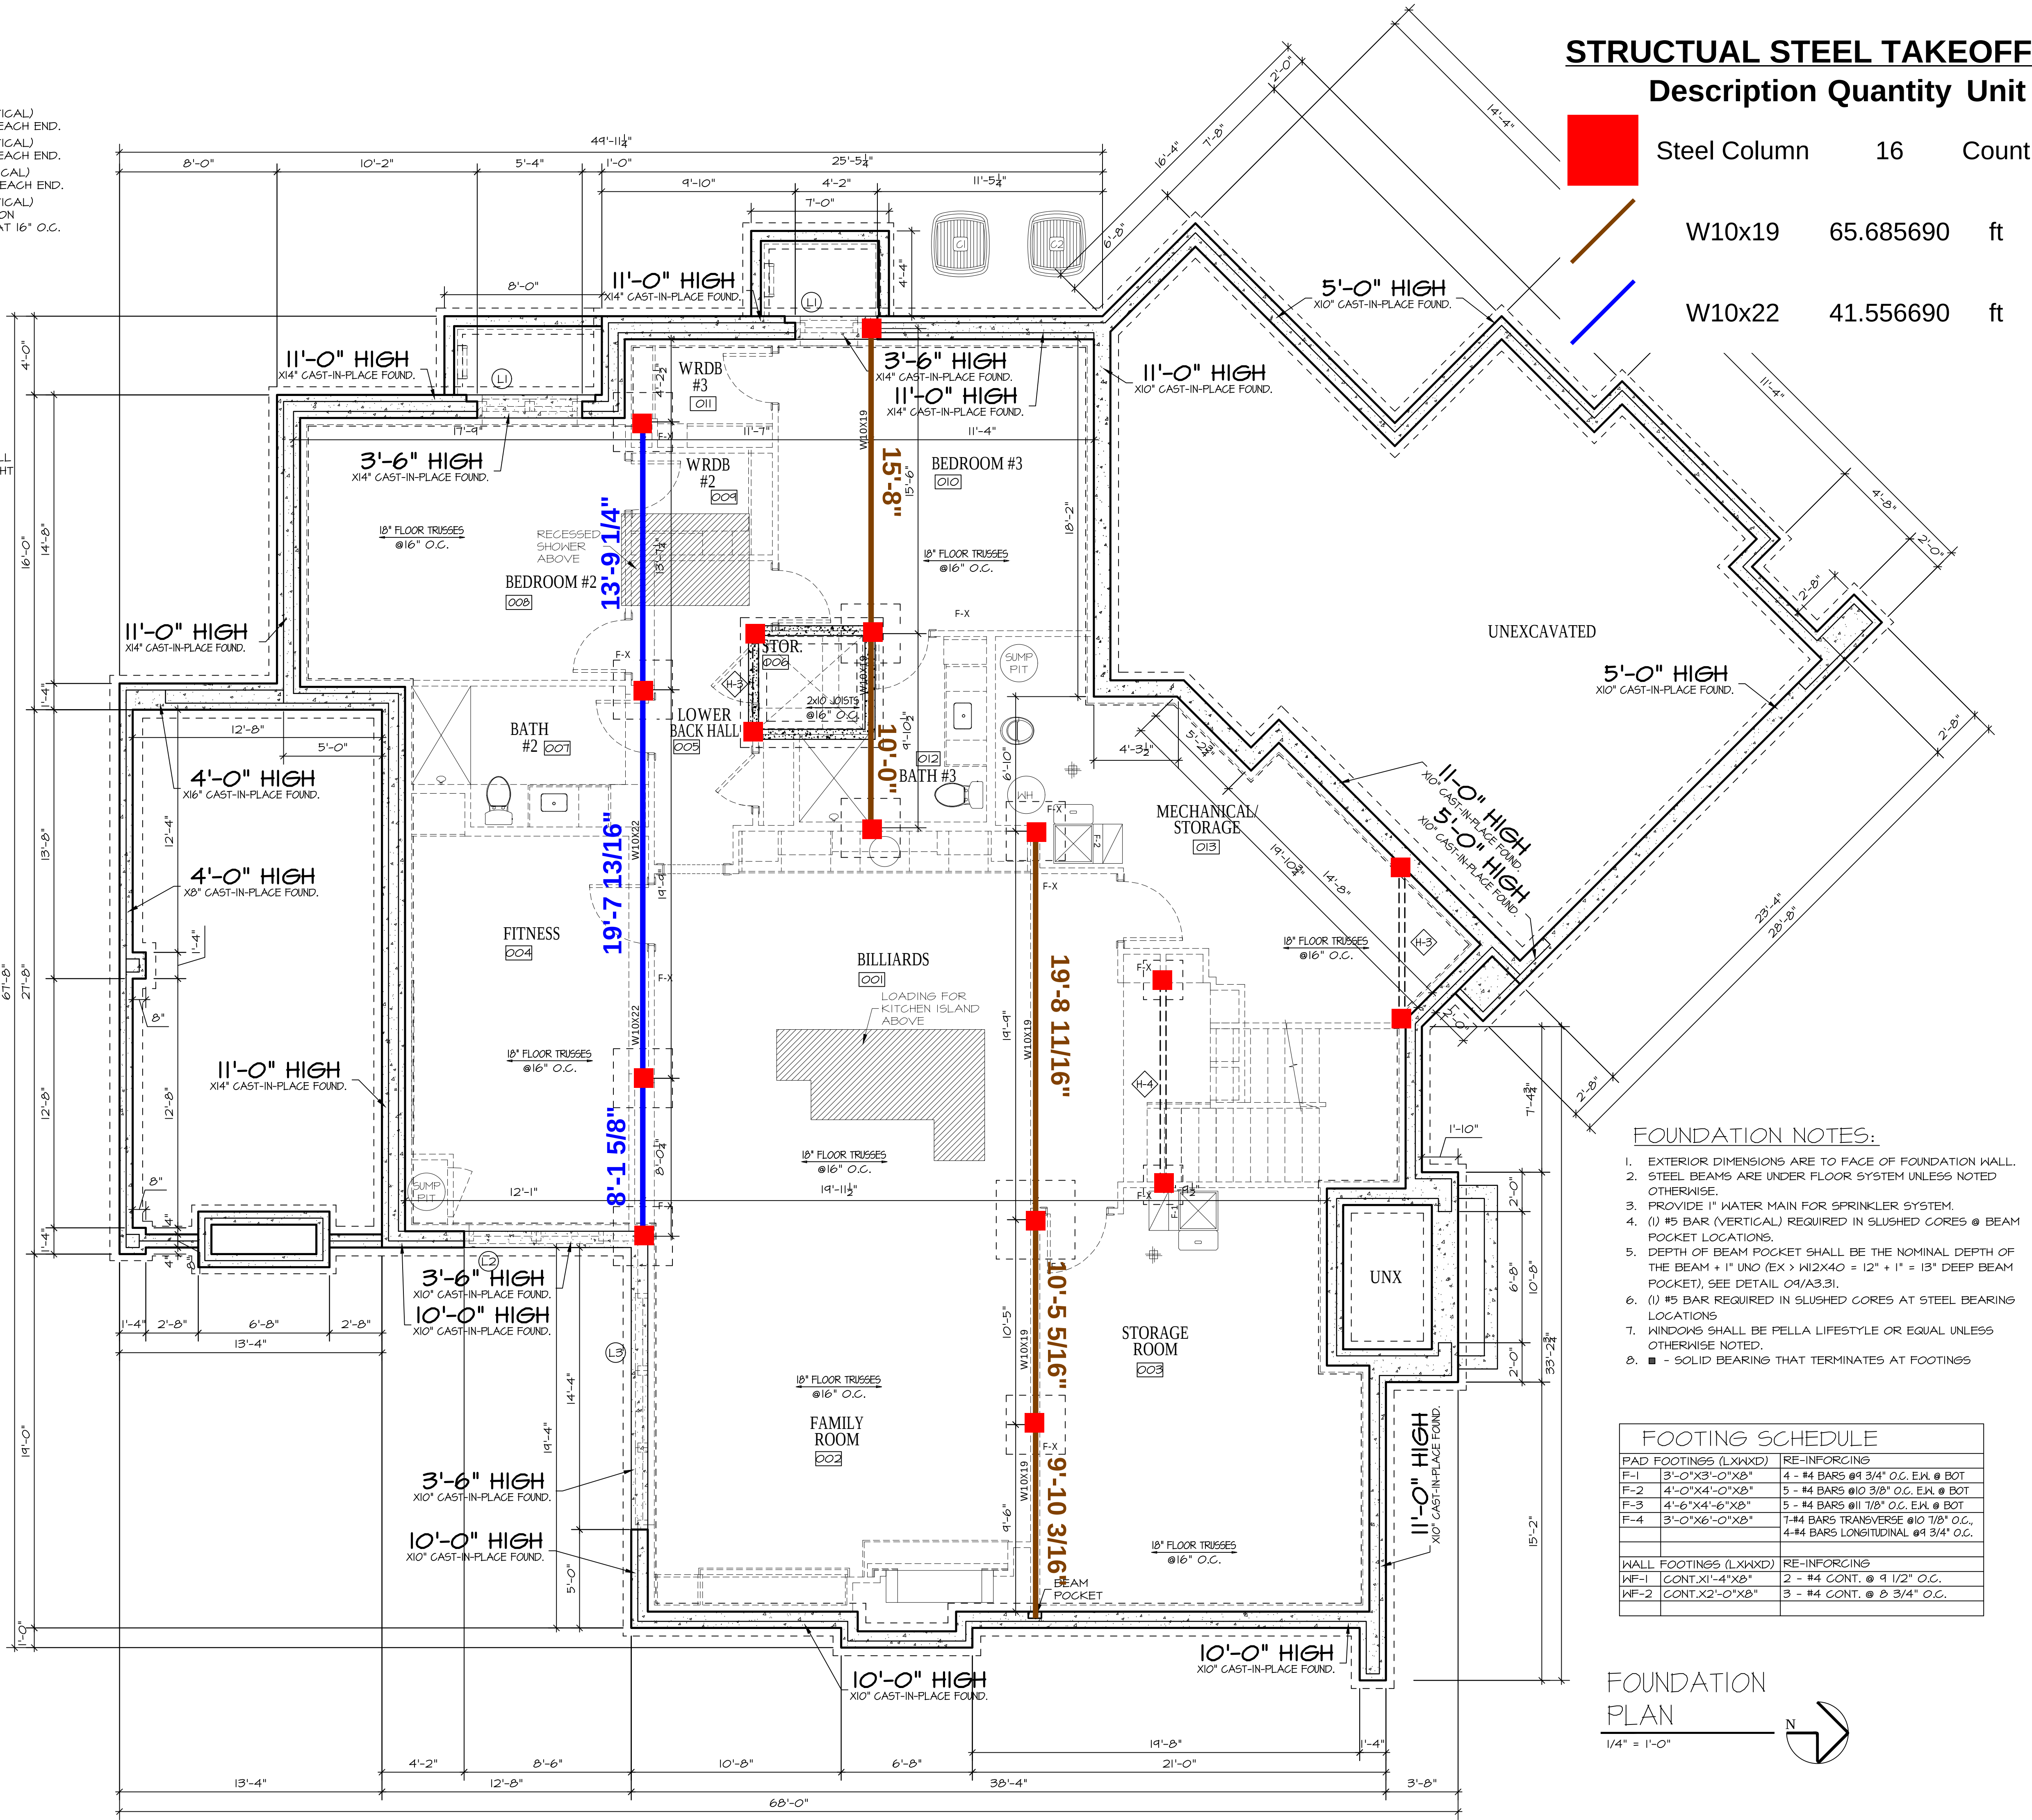

HOGAN
RESIDENCE
811 N 143RD PLAZA

MCNEIL COMPANY
4666 South 132nd Street
Omaha, NE 68137
402-333-1462
mcneilcompany.com

PLAN DATE
06/16/2026
REV. DATE

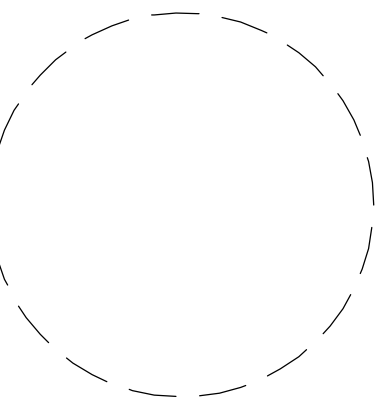

JOB NUMBER
15-2504
DESCRIPTION
FOUNDATION PLAN
PLAN SHEET
A1.01

© COPYRIGHT
MCNEIL COMPANY
THESE PLANS ARE SPECIFICALLY
DESIGNED FOR CONSTRUCTION BY
MCNEIL COMPANY AND ARE
INTENDED FOR NO OTHER PURPOSE.
DUPLICATION OF THESE PLANS IN
PART OR WHOLE WITHOUT WRITTEN
CONSENT FROM MCNEIL COMPANY
IS PROHIBITED.