


EIFS TAKEOFF

Description Quantity Unit

E1 - E.I.F.S. SYSTEM 147.3324 sf

ES1 - EIFS CAP 4.002347 ft

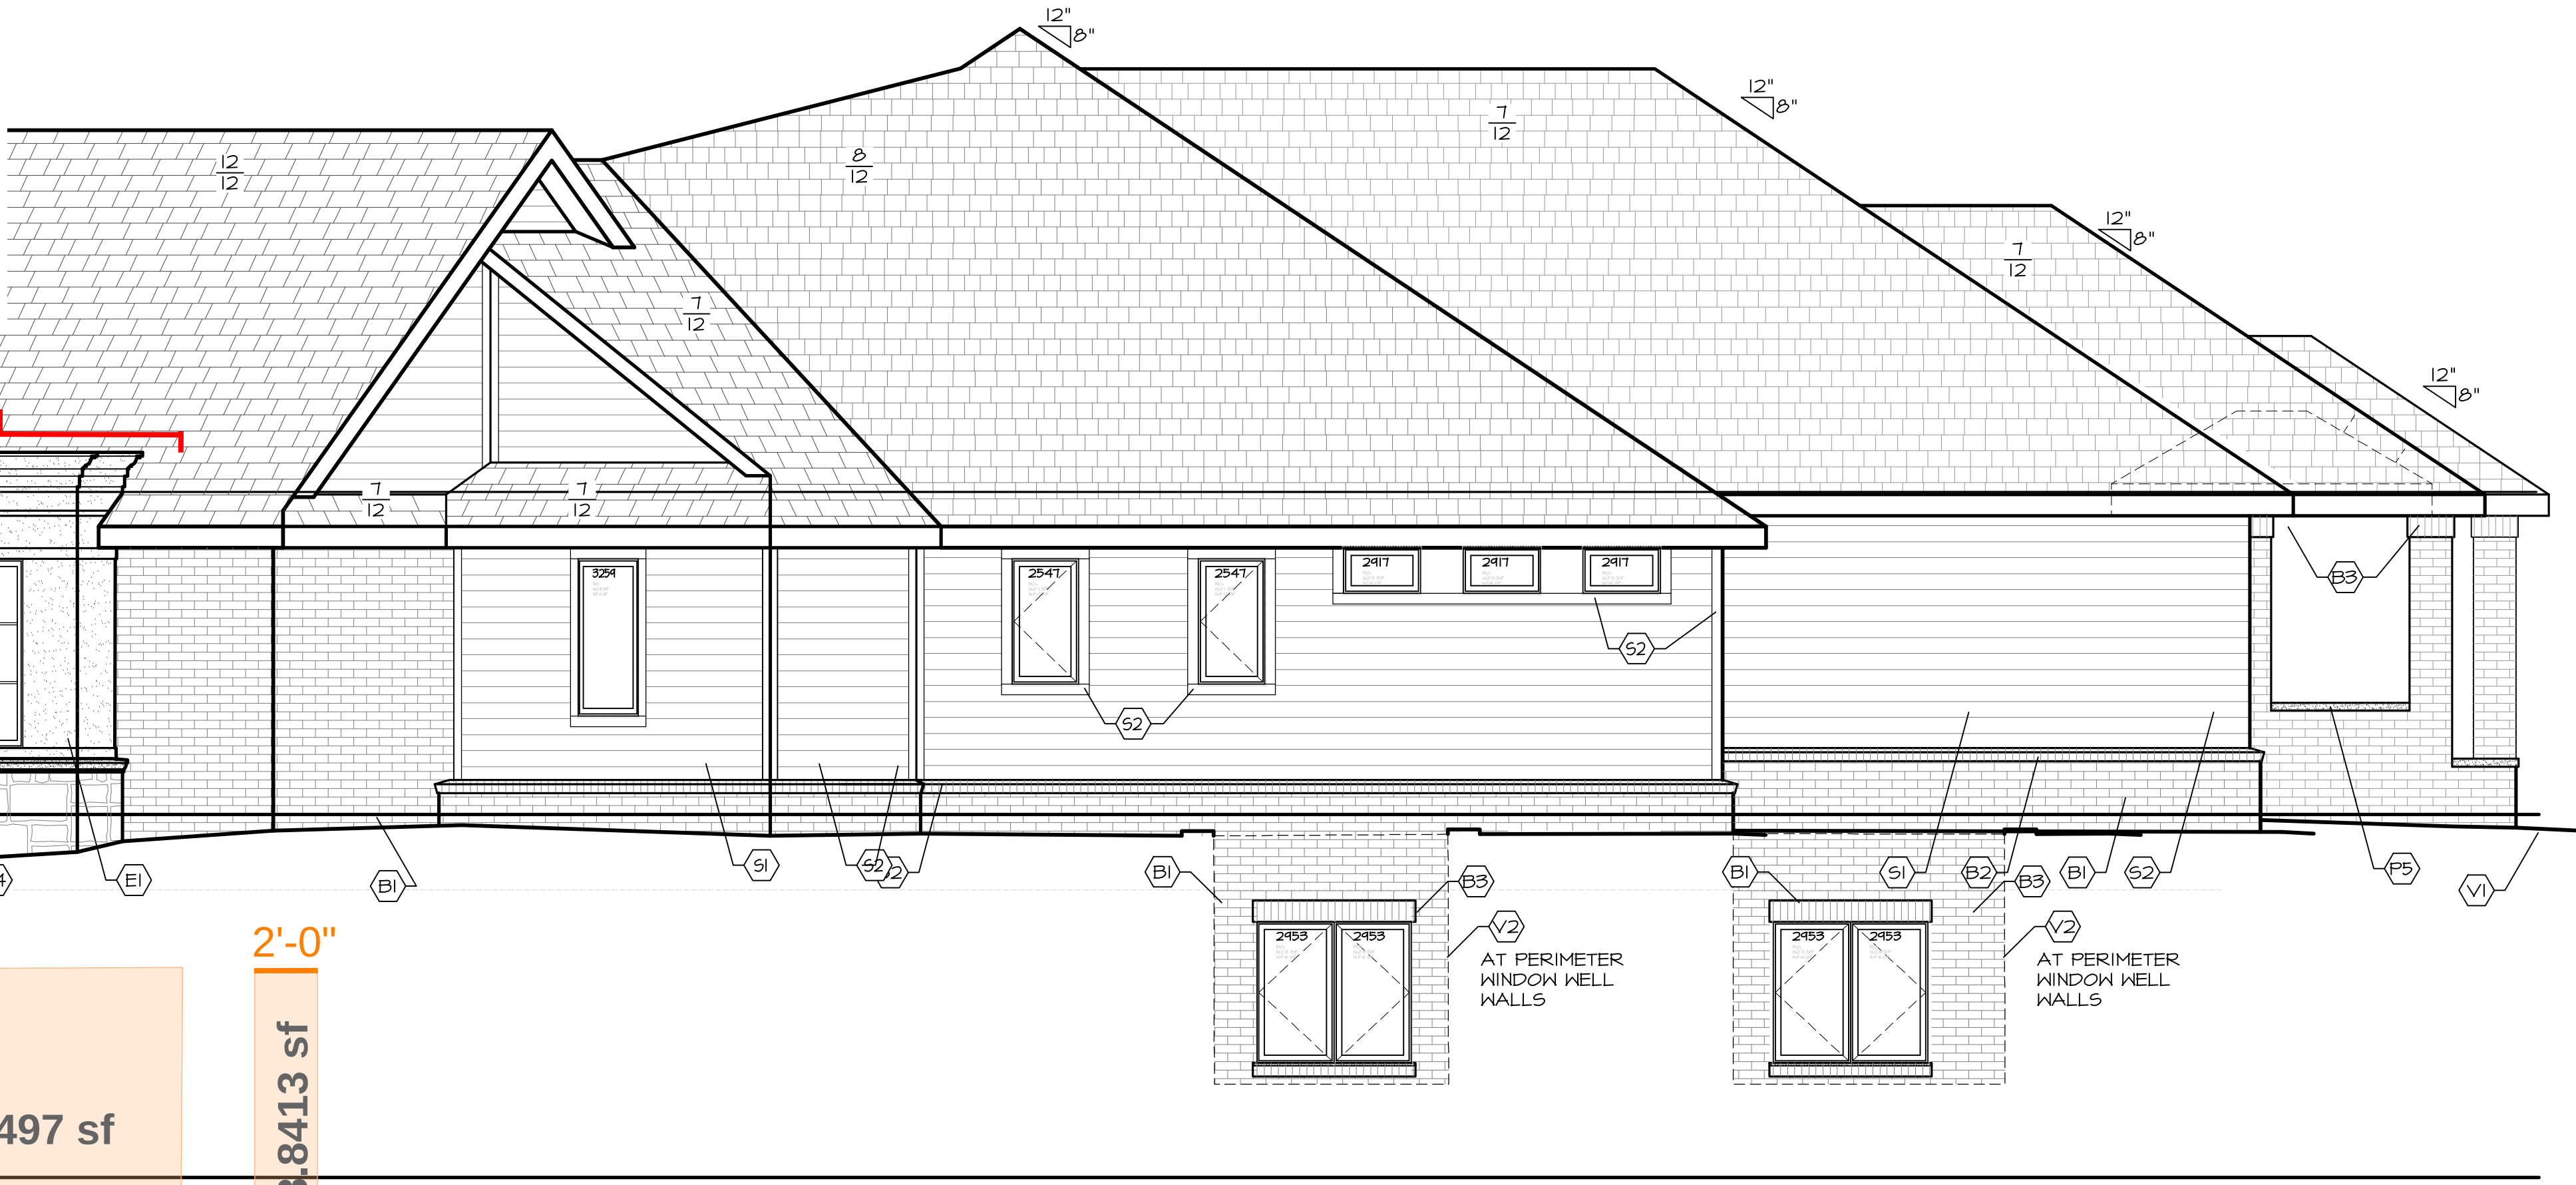

RIGHT ELEVATION


1/4"=1'-0"

EXTERIOR MATERIALS

- (B1) EXTERIOR MATERIAL TYPE-BRICK VENEER, 5/8" P.E.C. *N.O.T.E.*
- (B2) EXTERIOR MATERIAL TYPE-BRICK ROWLOCK COURSE 3/4" PROJ.
- (B3) EXTERIOR MATERIAL TYPE-BRICK SOLDIER COURSE 3/4" PROJ.
- (B4) EXTERIOR MATERIAL 6 CRS. BRICK RUNNING BOND W/ 3/4" PROJ.
- (V1) EXTERIOR MATERIAL TYPE-FULL BED DEPTH STONE COLOR-TBD
- (V2) EXTERIOR MATERIAL TYPE-THIN STONE TO MATCH
- (V3) EXTERIOR MATERIAL TYPE-STONE PROJECTION BELOW GABLE END SIMILAR TO BRICK PROJ.
- (S1) EXTERIOR MATERIAL TYPE-SIDING - WOOD GRAIN, 6" LAP SIDING
- (S2) EXTERIOR MATERIAL TYPE-LP TRIM 4" TO MATCH SIDING
- (S3) EXTERIOR MATERIAL TYPE-LP TRIM 6" TO MATCH SIDING
- (S4) EXTERIOR MATERIAL TYPE-LP TRIM 8" TO MATCH SIDING
- (R1) EXTERIOR MATERIAL TYPE-DAVING ROOFING COLOR-TBD
- (R2) METAL ROOF
- (R3) EXTERIOR MATERIAL TYPE-ROOF VENT O'HAGIN MODEL FLAT OR EQUAL VENTING
- (E1) EXTERIOR MATERIAL TYPE-EIFS FINISH SYSTEM STUCCO TO MIMIC PRECAST
- (E2) EXTERIOR EIFS, SHAPE SEE DETAIL 01/A2.01
- (E3) EXTERIOR EIFS, SHAPE SEE DETAIL 01/A2.01
- (P1) EXTERIOR MATERIAL TYPE-PRECAST COLOR-TBD
- (P2) EXTERIOR MATERIAL TYPE-B* PRECAST COLOR-TBD
- (P3) EXTERIOR MATERIAL TYPE-6.5" PRECAST COLOR-TBD
- (P4) EXTERIOR MATERIAL TYPE-PRECAST SILL COLOR-TBD
- (P5) EXTERIOR MATERIAL TYPE-PRECAST CAP COLOR-TBD
- (P6) EXTERIOR MATERIAL TYPE-PRECAST CROWN COLOR-TBD
- (A1) EXTERIOR ACCESSORY EKENA SURFACE MOUNTED PVC GABLE VENT GVPVE12X42025N BRICKMOLD FRAME; TYP (2) PLCS. (OR APPROVED EQUAL)
- (A2) EXTERIOR ASSESORY TYPE-EXTERIOR BRACKET EKENA 6"W X 20"D X 48"H HUNTINGTON SIGNATURE URETHANE BRACKET
- (A3) CROWN TRIM DETAIL, SEE DETAIL XXX
- (A4) EXTERIOR ASSESORY TYPE-METAL CHIMNEY SHROUD
- (A5) EXTERIOR ASSESORY ALUMINUM DECK RAILING

ELEVATION NOTES:

- SEE SHEET A1.04 FOR ROOF PITCH & OVERHANGS.
- SIDING SHALL BE HARDI PLANK WOOD GRAIN 5/16" X 7-1/2" W/ 6" EXPOSURE.
- WINDOWS SHALL BE PELLA LIFESTYLE; GLAD COLOR TBD.
- ALL TRIM BOARDS SHALL BE LP TRIM PRODUCTS UNLESS NOTED OTHERWISE. SOFFIT SYSTEM BY JAMES HARDIE SIDING PRODUCTS.
- EXTERIOR BRICK SELECTION TBD.
- ELEVATION 100.0' ARCHITECTURAL = 1204.0' CIVIL.
- SEE FOUNDATION PLAN FOR BRICK LEDGES, VERIFY WITH SITE CONDITIONS.

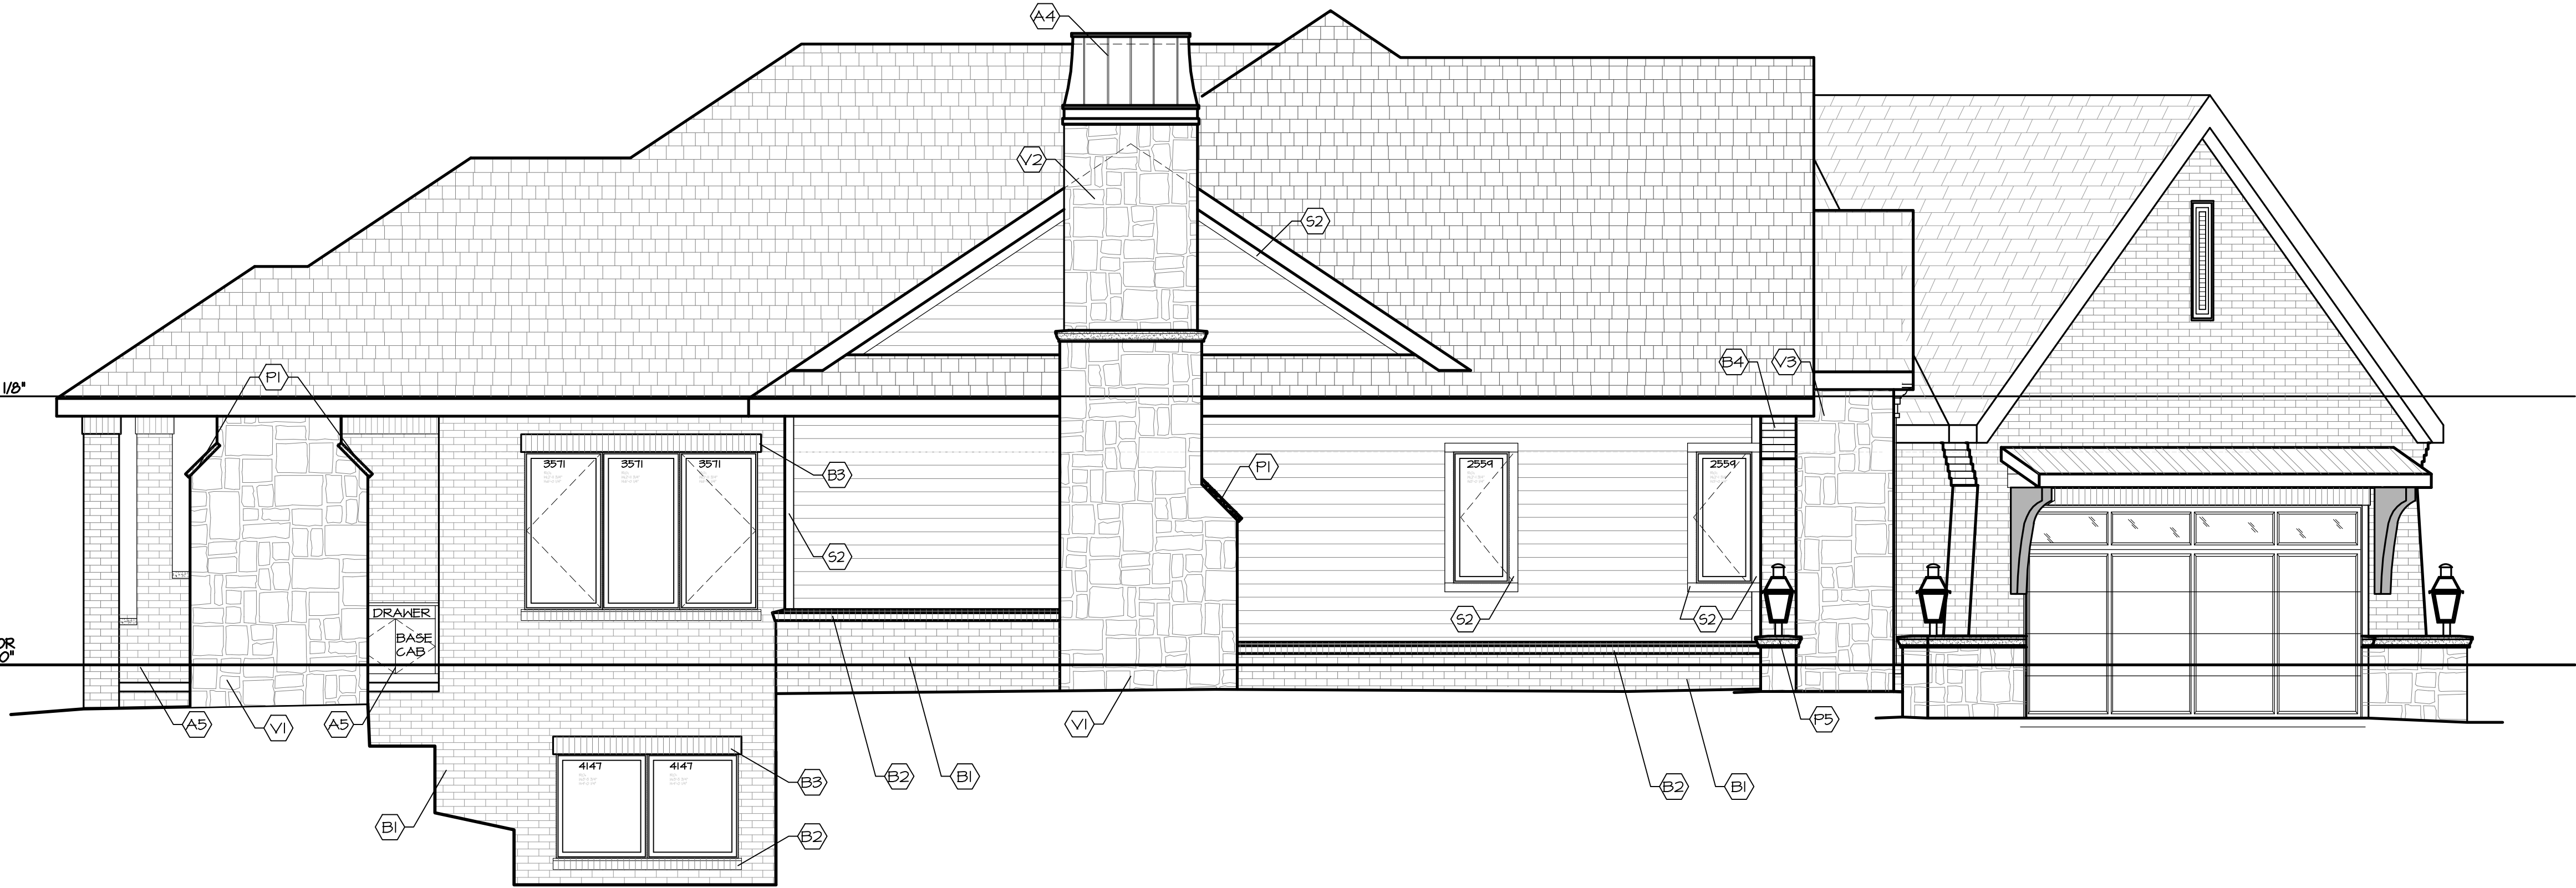

LEFT ELEVATION

1/4"=1'-0"

HOGAN
RESIDENCE
811 N 143RD PLAZA

McNEIL
COMPANY
4666 South 132nd Street
Omaha, NE 68137
402-333-1462
mcneilcompany.com

PLAN DATE
06/16/2026
REV. DATE

JOB NUMBER
15-2509
DESCRIPTION
SHEET
DESCRIPTION
PLAN SHEET

A2.02

© COPYRIGHT
MCNEIL COMPANY
THESE PLANS ARE SPECIFICALLY
DESIGNED FOR CONSTRUCTION BY
MCNEIL COMPANY AND ARE
INTENDED FOR NO OTHER PURPOSE.
DUPLICATION OF THESE PLANS IN
PART OR WHOLE WITHOUT WRITTEN
CONSENT FROM MCNEIL COMPANY
IS PROHIBITED.


LINTEL SUPPORT:

- (L1) GALVANIZED L-4X4X5/16" (LONG LEG VERTICAL) BRICK LEDGER ANGLE W/ 8" BEARING AT EACH END.
(L2) GALVANIZED L-6X4X5/16" (LONG LEG VERTICAL) BRICK LEDGER ANGLE W/ 8" BEARING AT EACH END.
(L3) GALVANIZED L-7X4X3/8" (LONG LEG VERTICAL) BRICK LEDGER ANGLE W/ 12" BEARING AT EACH END.
(L4) GALVANIZED L-6X4X5/16" (LONG LEG VERTICAL) BRICK LEDGER ANGLE W/ PAIRS OF SIMPSON SD5-25000 WOOD SCREWS AT 3" GAGE AT 16" O.C.

STRUCTURAL HEADERS:

- (H1) (2) 2X8 MIN.
(H2) (2) 2X10 MIN.
(H3) (2) 1 3/4" X 11 7/8" LVL'S MIN.
(H4) (2) 1 3/4" X 14" LVL'S MIN.
(H5) (2) 1 3/4" X 16" LVL'S MIN.

HEADERS WITHOUT NOTE ARE MIN. DOUBLE 2X6. PROVIDE 2X6 TOP AND BOTTOM PLATE FOR ALL HEADERS AND (1) JACK STUD AND (1) FULL HEIGHT KING STUD AT EACH JAMB.

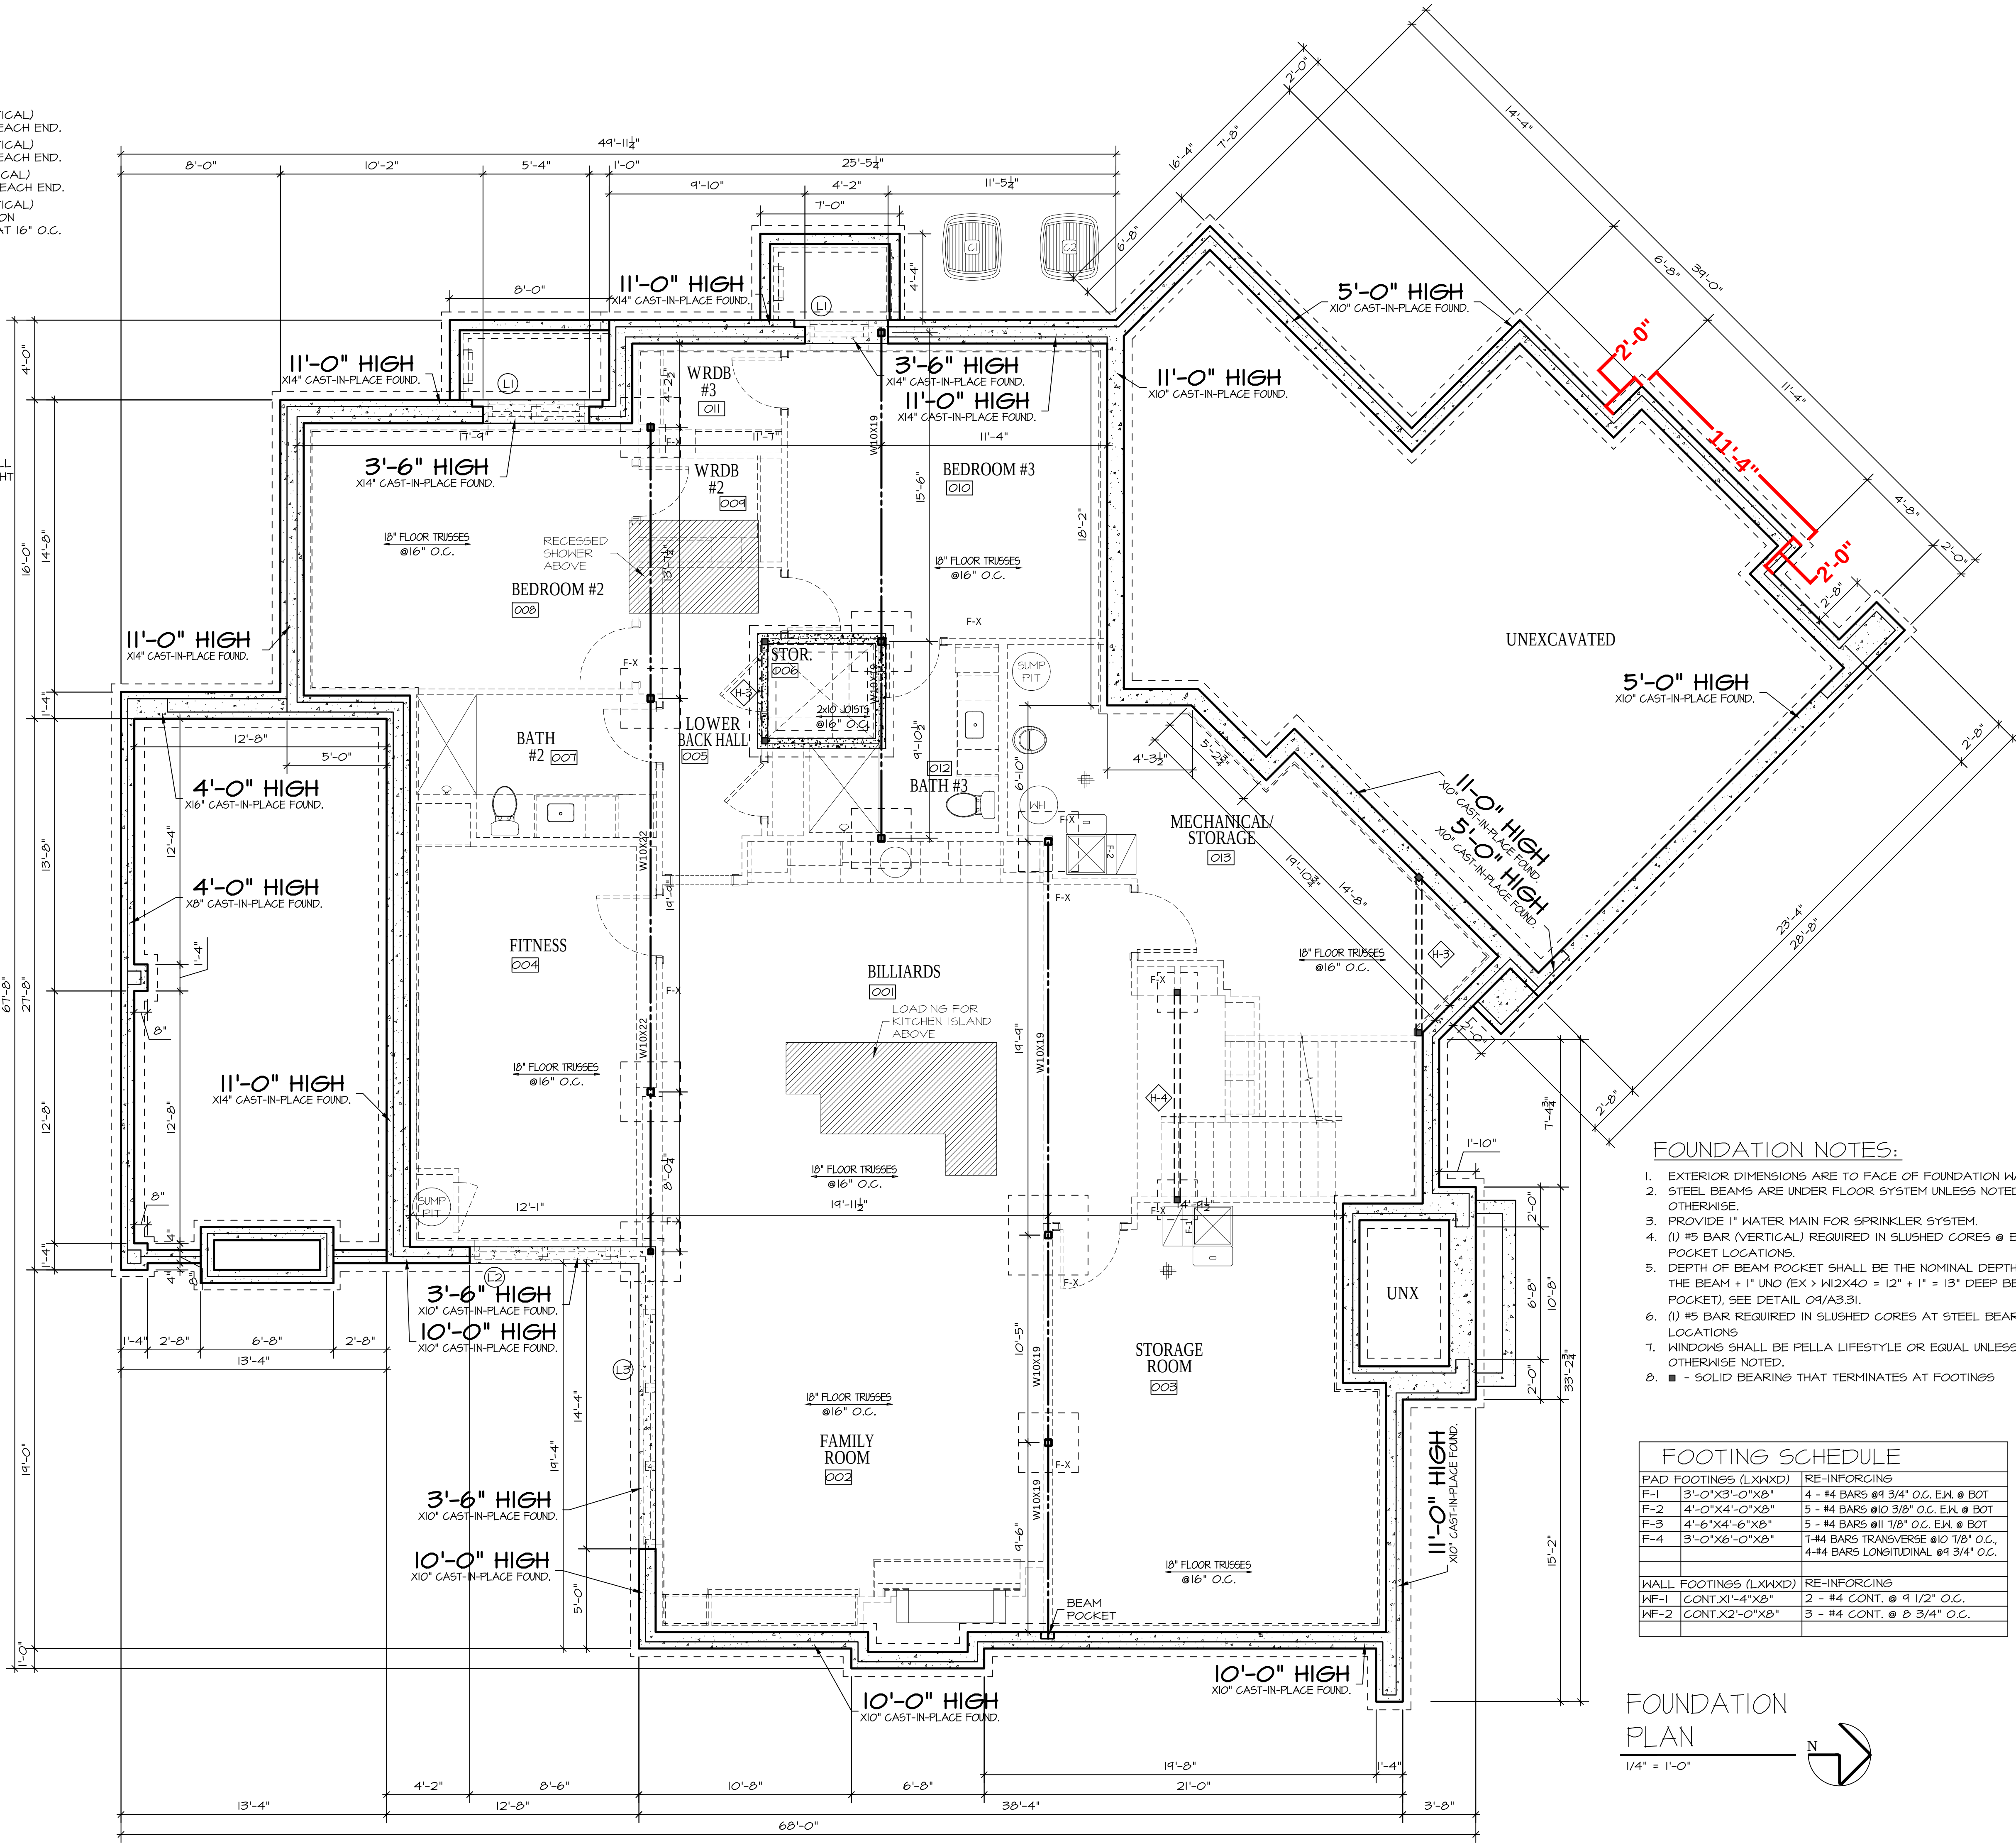

FOUNDATION NOTES:


- EXTERIOR DIMENSIONS ARE TO FACE OF FOUNDATION WALL.
- STEEL BEAMS ARE UNDER FLOOR SYSTEM UNLESS NOTED OTHERWISE.
- PROVIDE 1" WATER MAIN FOR SPRINKLER SYSTEM.
- (1) #5 BAR (VERTICAL) REQUIRED IN SLUSHED CORES @ BEAM POCKET LOCATIONS.
- DEPTH OF BEAM POCKET SHALL BE THE NOMINAL DEPTH OF THE BEAM + 1" UNO (EX > W12X40 = 12" + 1" = 13" DEEP BEAM POCKET). SEE DETAIL 04/A3.31.
- (1) #5 BAR REQUIRED IN SLUSHED CORES AT STEEL BEARING LOCATIONS.
- WINDOWS SHALL BE PELLA LIFESTYLE OR EQUAL UNLESS OTHERWISE NOTED.
- - SOLID BEARING THAT TERMINATES AT FOOTINGS

FOOTING SCHEDULE

PAD FOOTINGS (LXWXD)	RE-INFORCING
F-1 3'-0"X3'-0"X8"	4 - #4 BARS @ 9 3/4" O.C. E.H. @ BOT
F-2 4'-0"X4'-0"X8"	5 - #4 BARS @ 10 3/8" O.C. E.H. @ BOT
F-3 4'-6"X4'-6"X8"	5 - #4 BARS @ 11 7/8" O.C. E.H. @ BOT
F-4 3'-0"X6'-0"X8"	1-#4 BARS TRANSVERSE @ 10 1/8" O.C. 4-#4 BARS LONGITUDINAL @ 9 3/4" O.C.
WALL FOOTINGS (LXWXD)	RE-INFORCING
WF-1 CONT.X1'-4"X8"	2 - #4 CONT. @ 9 1/2" O.C.
WF-2 CONT.X2'-0"X8"	3 - #4 CONT. @ 8 3/4" O.C.

FOUNDATION PLAN


1/4" = 1'-0"

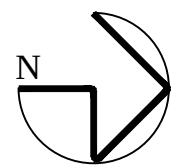

HOGAN
RESIDENCE
811 N 143RD PLAZA

McNEIL
COMPANY
4666 South 132nd Street
Omaha, NE 68137
402-333-1462
mcneilcompany.com

PLAN DATE
06/16/2026
REV. DATE

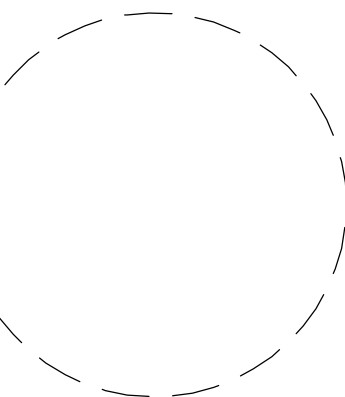

JOB NUMBER
15-2509
DESCRIPTION
FOUNDATION PLAN

PLAN SHEET

A1.01

© COPYRIGHT
MCNEIL COMPANY
THESE PLANS ARE SPECIFICALLY
DESIGNED FOR CONSTRUCTION BY
MCNEIL COMPANY AND ARE
INTENDED FOR NO OTHER PURPOSE.
DUPLICATION OF THESE PLANS IN
PART OR WHOLE WITHOUT WRITTEN
CONSENT FROM MCNEIL COMPANY
IS PROHIBITED.