

Bath #3

Shower Tile Takeoff

Description Quantity Unit





6x12 Shower Wall 82.8521 sf




Carrara 2" Hex 11.8411 sf



Grand Chair Rail 25.177730 ft

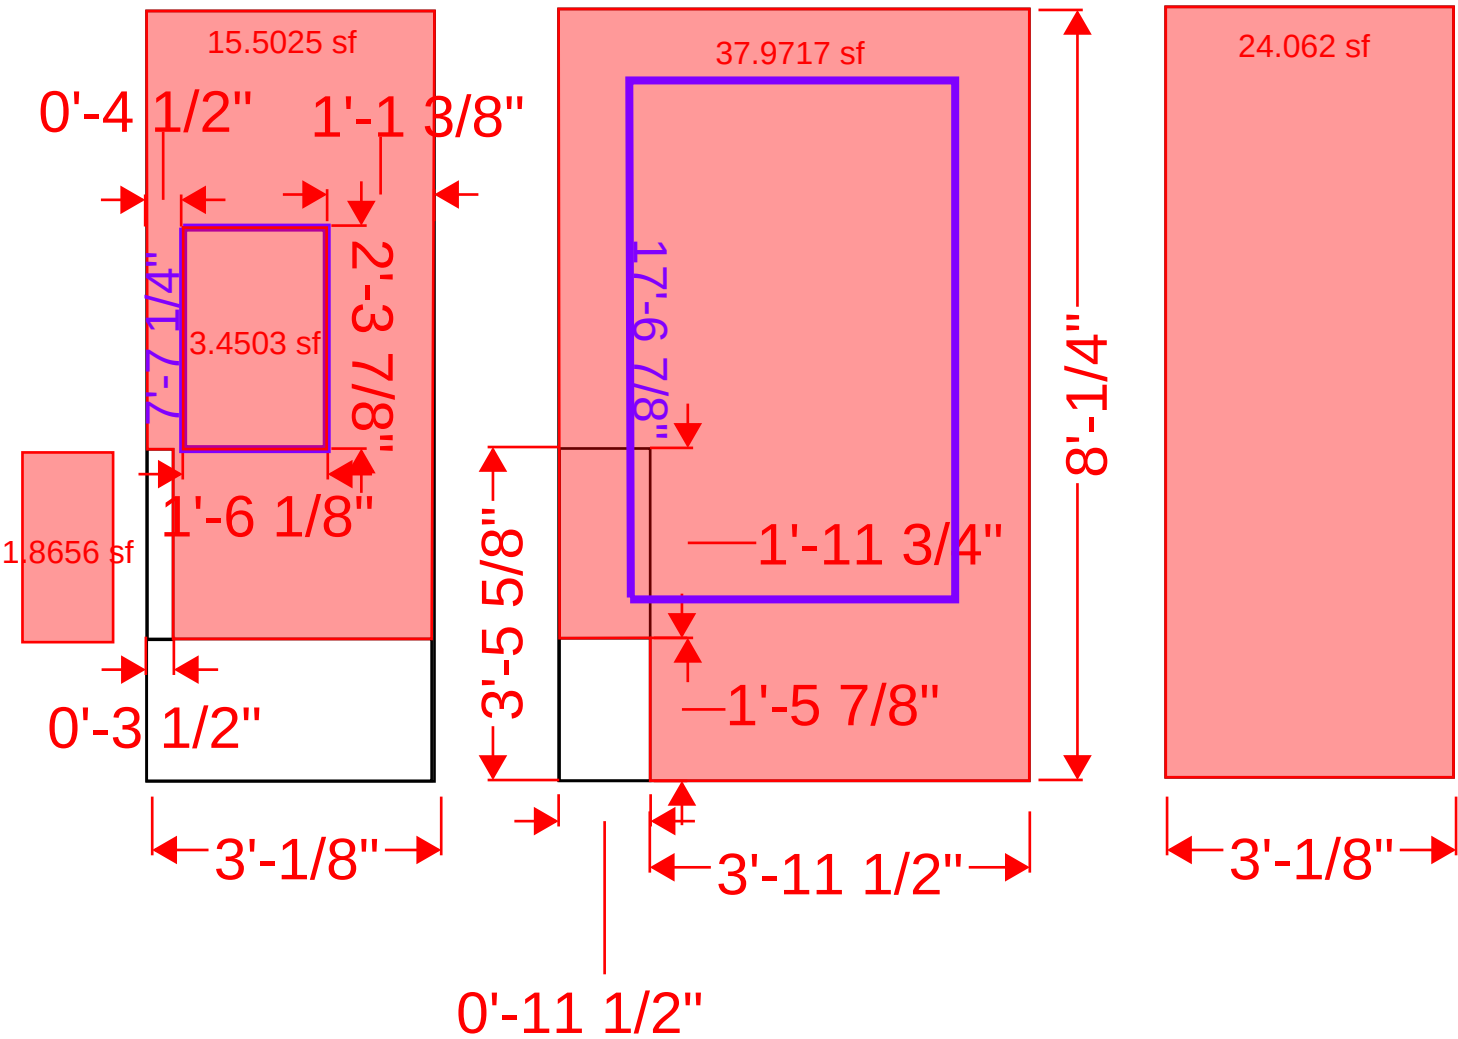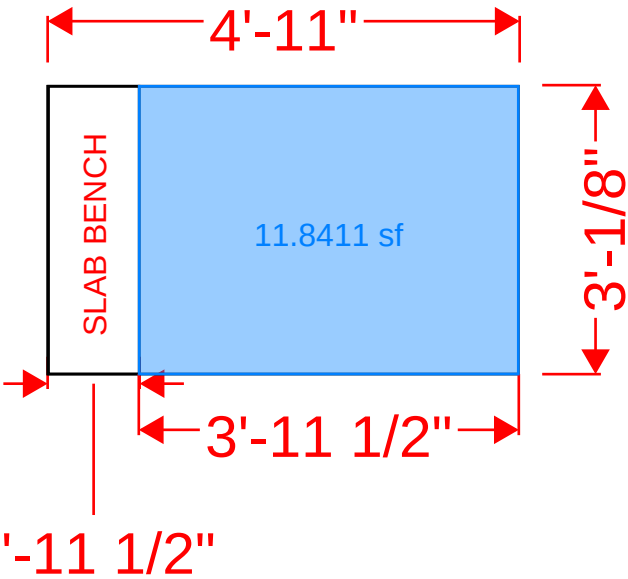


Bath #2

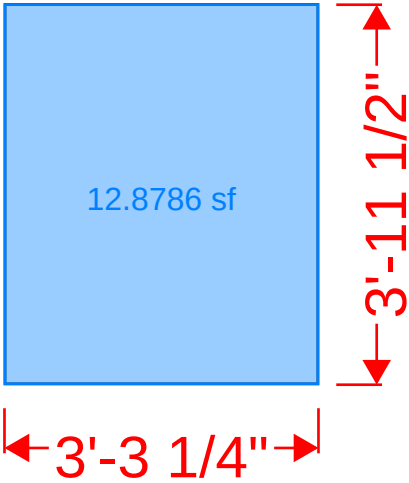

Shower Tile Takeoff


Description Quantity Unit

	6x12 Shower Wall	76.1116	sf
	Carrara 2" Hex	12.8786	sf
	Grand Chair Rail	17.918120	ft
	Picture Frame Rail	25.170190	ft

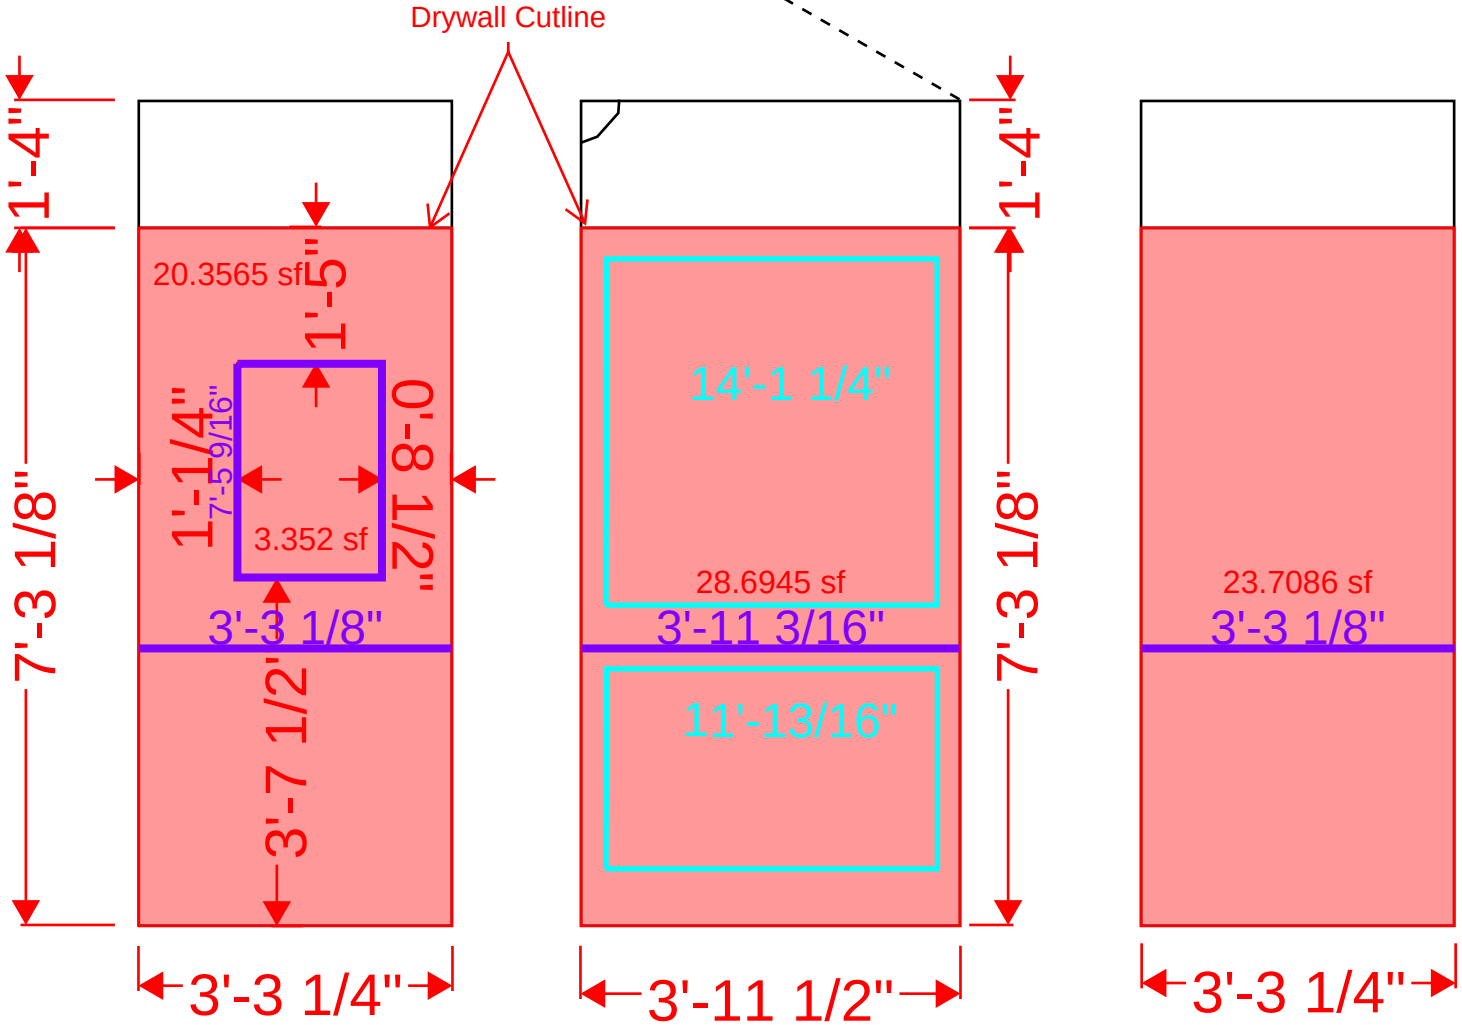

PLOT DATE: 5/21/2026
D:\MCNEIL COMPANY DROPBOX\JEFF ANDERSON\McNEIL DESIGN\RESIDENTIAL\25-2513 WOOD REMODEL\F1 PLANS.DWG


HOME PAGE: A0.01

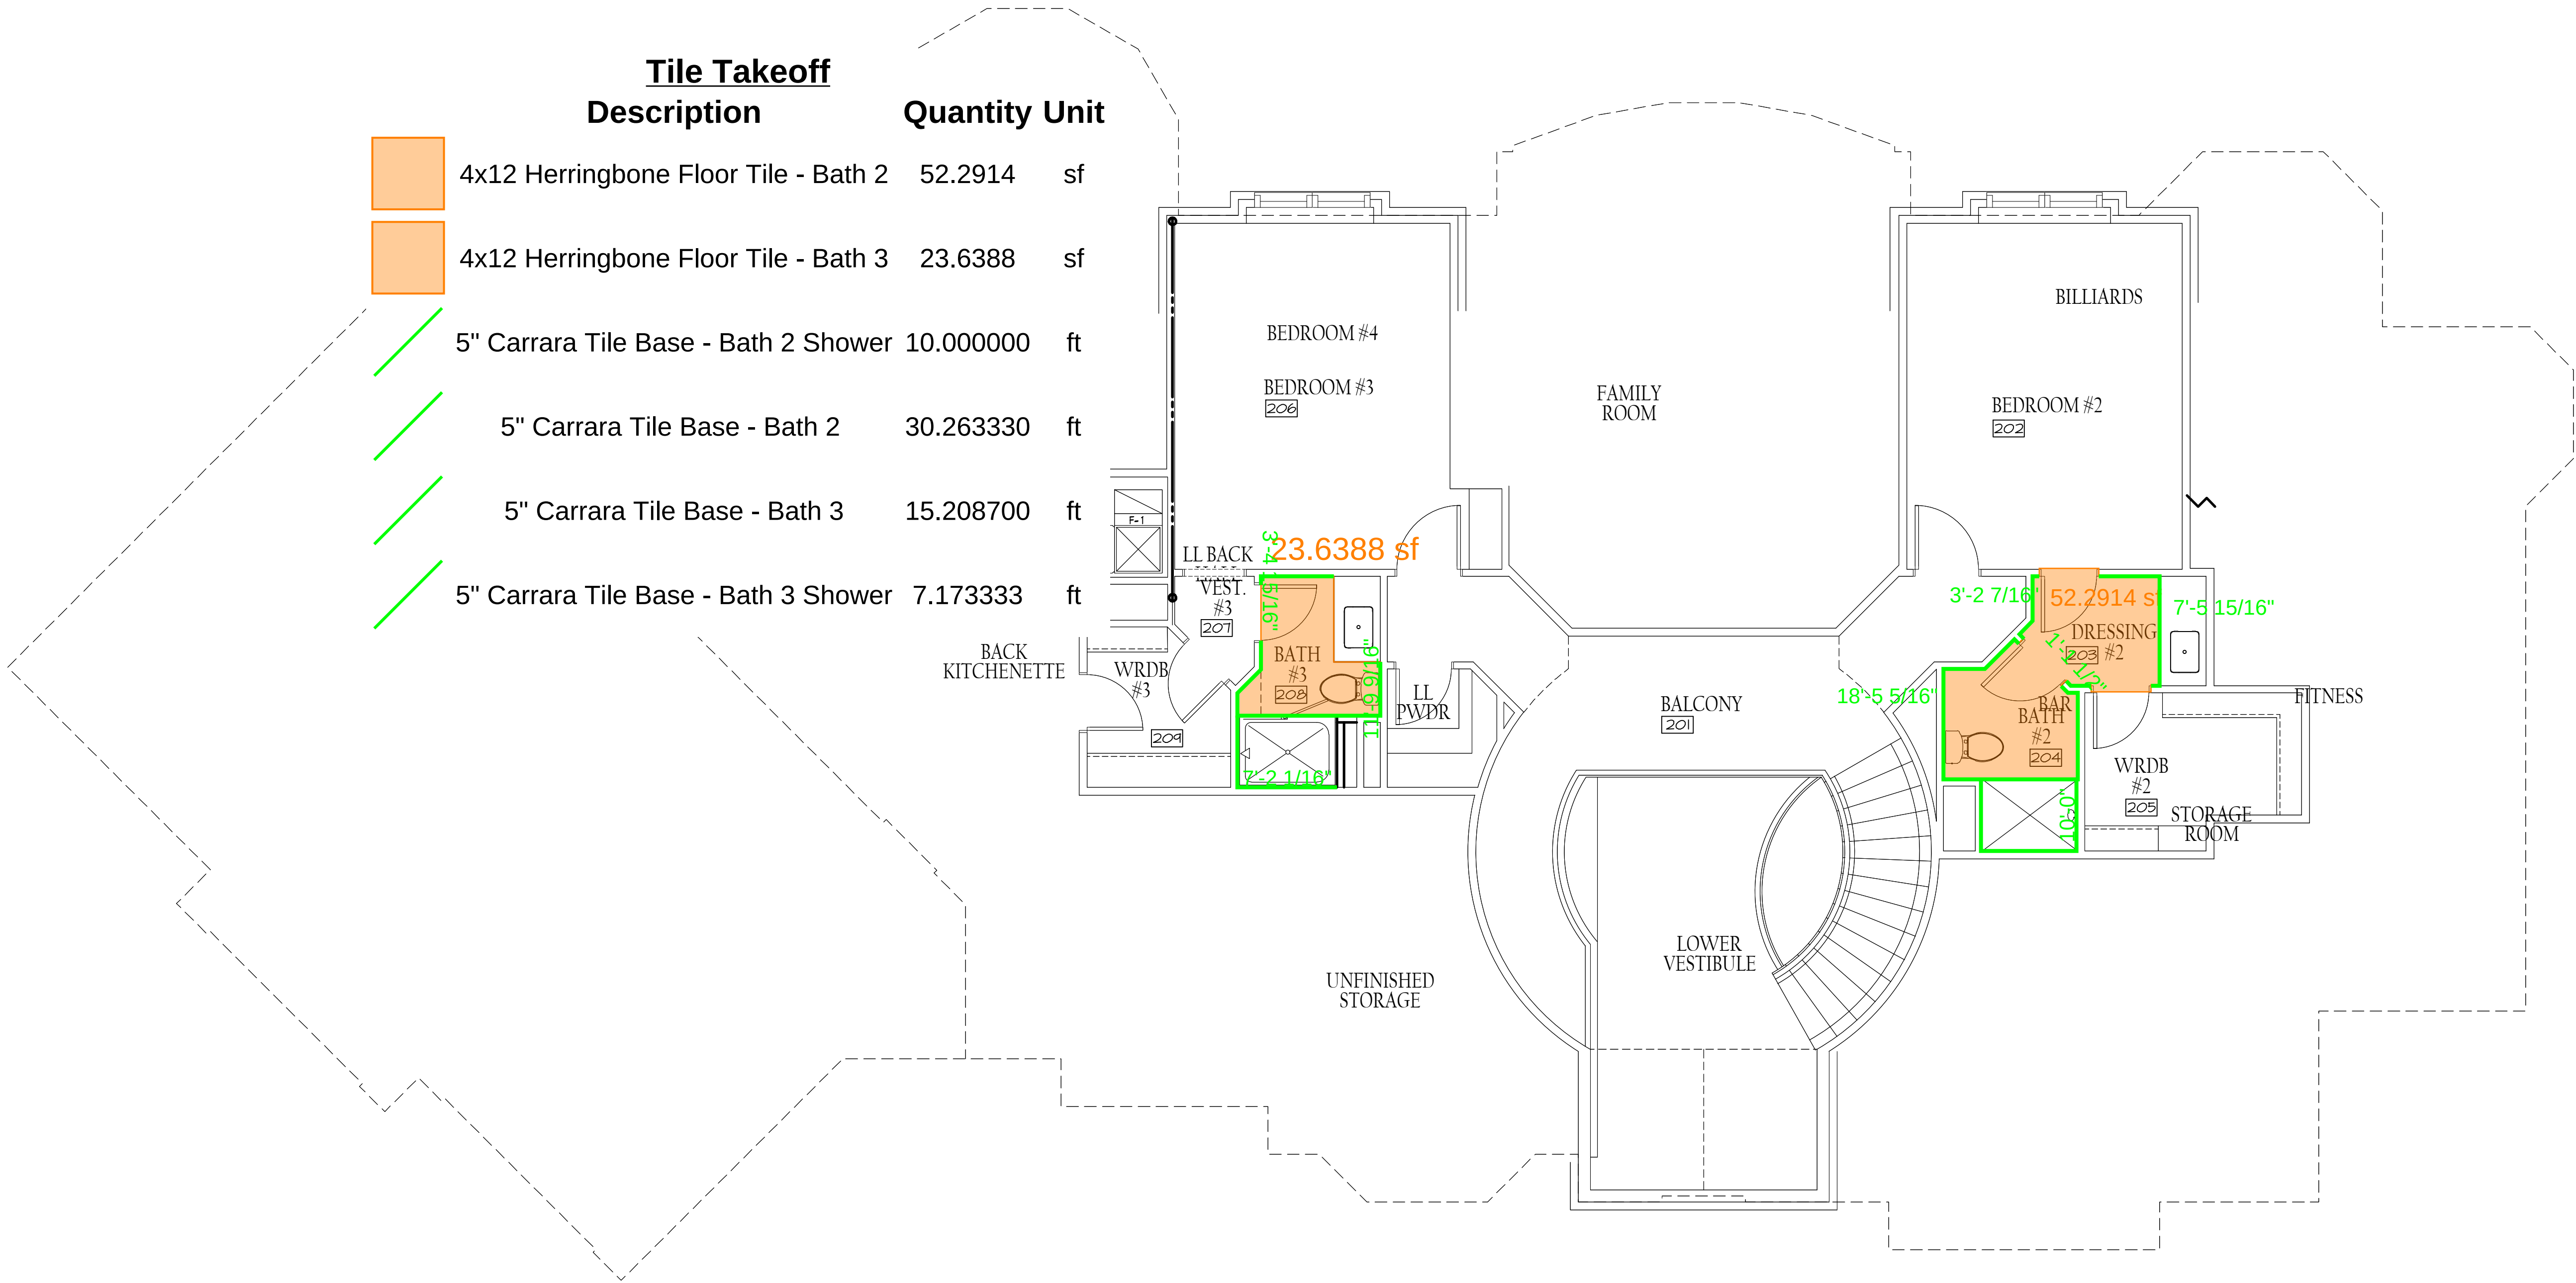

WOOD
RESIDENCE
3435 N 140TH CIRCLE, OMAHA, NE 68164

MCNEIL
COMPANY
4666 South 132nd Street
Omaha, NE 68137
402-333-1462
mcneilcompany.com

PLAN DATE 01/16/2026	
REV.	DATE
REV01	01/14/26
REV02	02/11/26
REV03	03/05/26
REV04	03/16/26
REV05	03/23/26
REV06	05/21/26

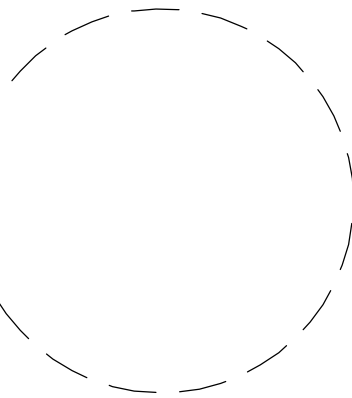

JOB NUMBER 252513
DESCRIPTION SECOND LEVEL FINISH
PLAN SHEET F1.03

© COPYRIGHT
MCNEIL COMPANY
THESE PLANS ARE SPECIFICALLY
DESIGNED FOR CONSTRUCTION BY
MCNEIL COMPANY AND ARE
INTENDED FOR NO OTHER PURPOSE.
DUPLICATION OF THESE PLANS IN
PART OR WHOLE WITHOUT WRITTEN
CONSENT FROM MCNEIL COMPANY
IS PROHIBITED.