

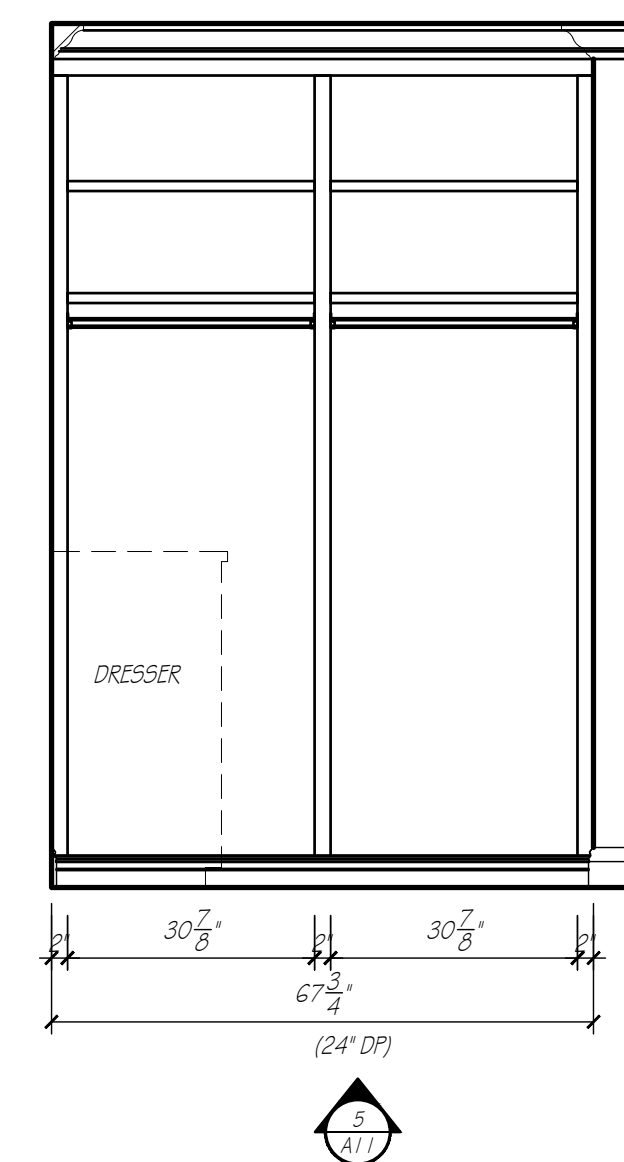
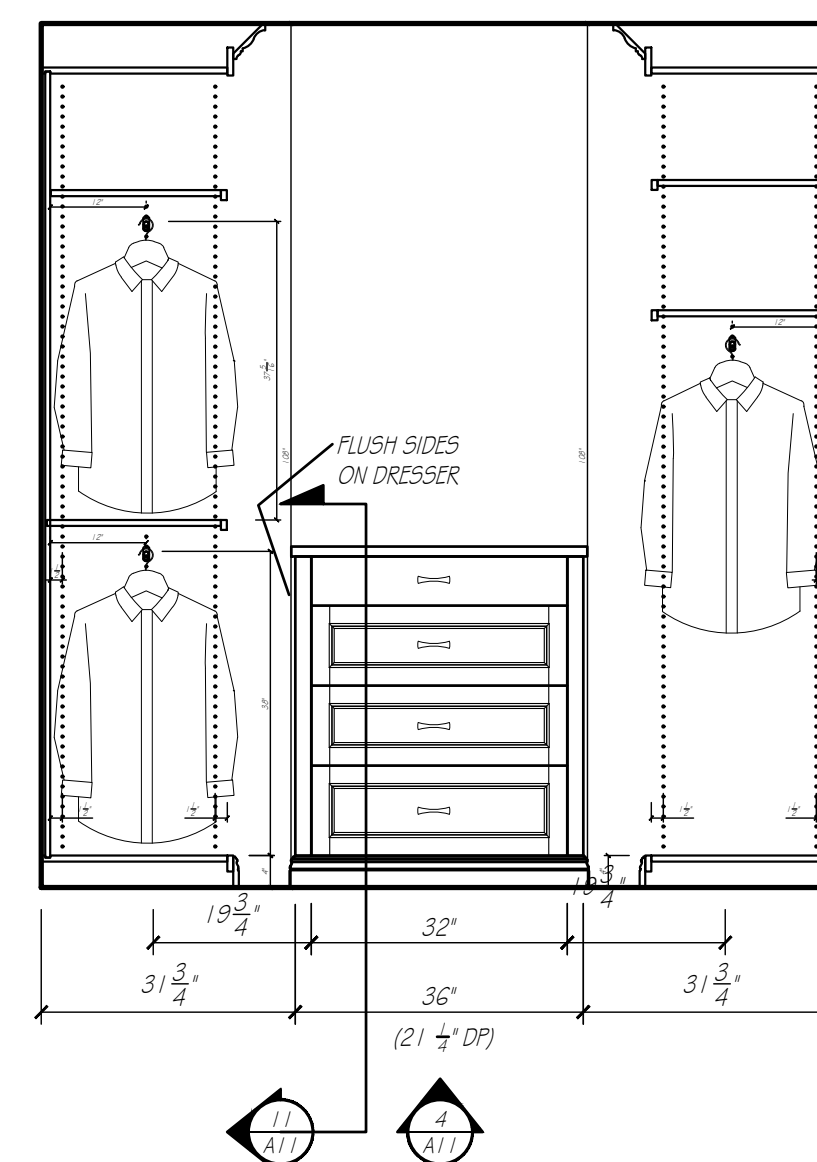
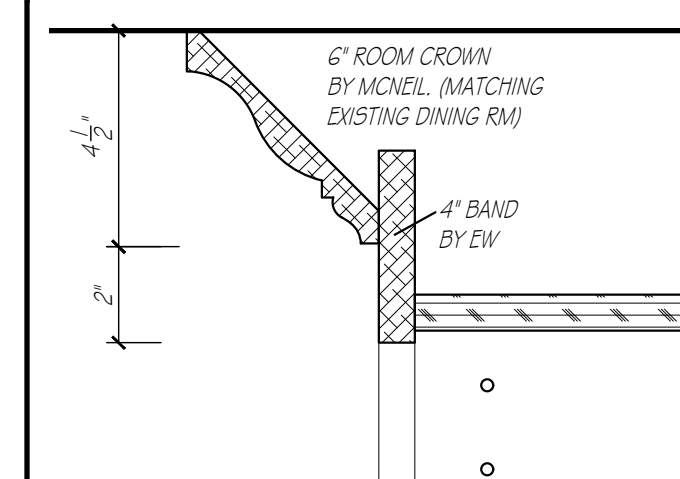
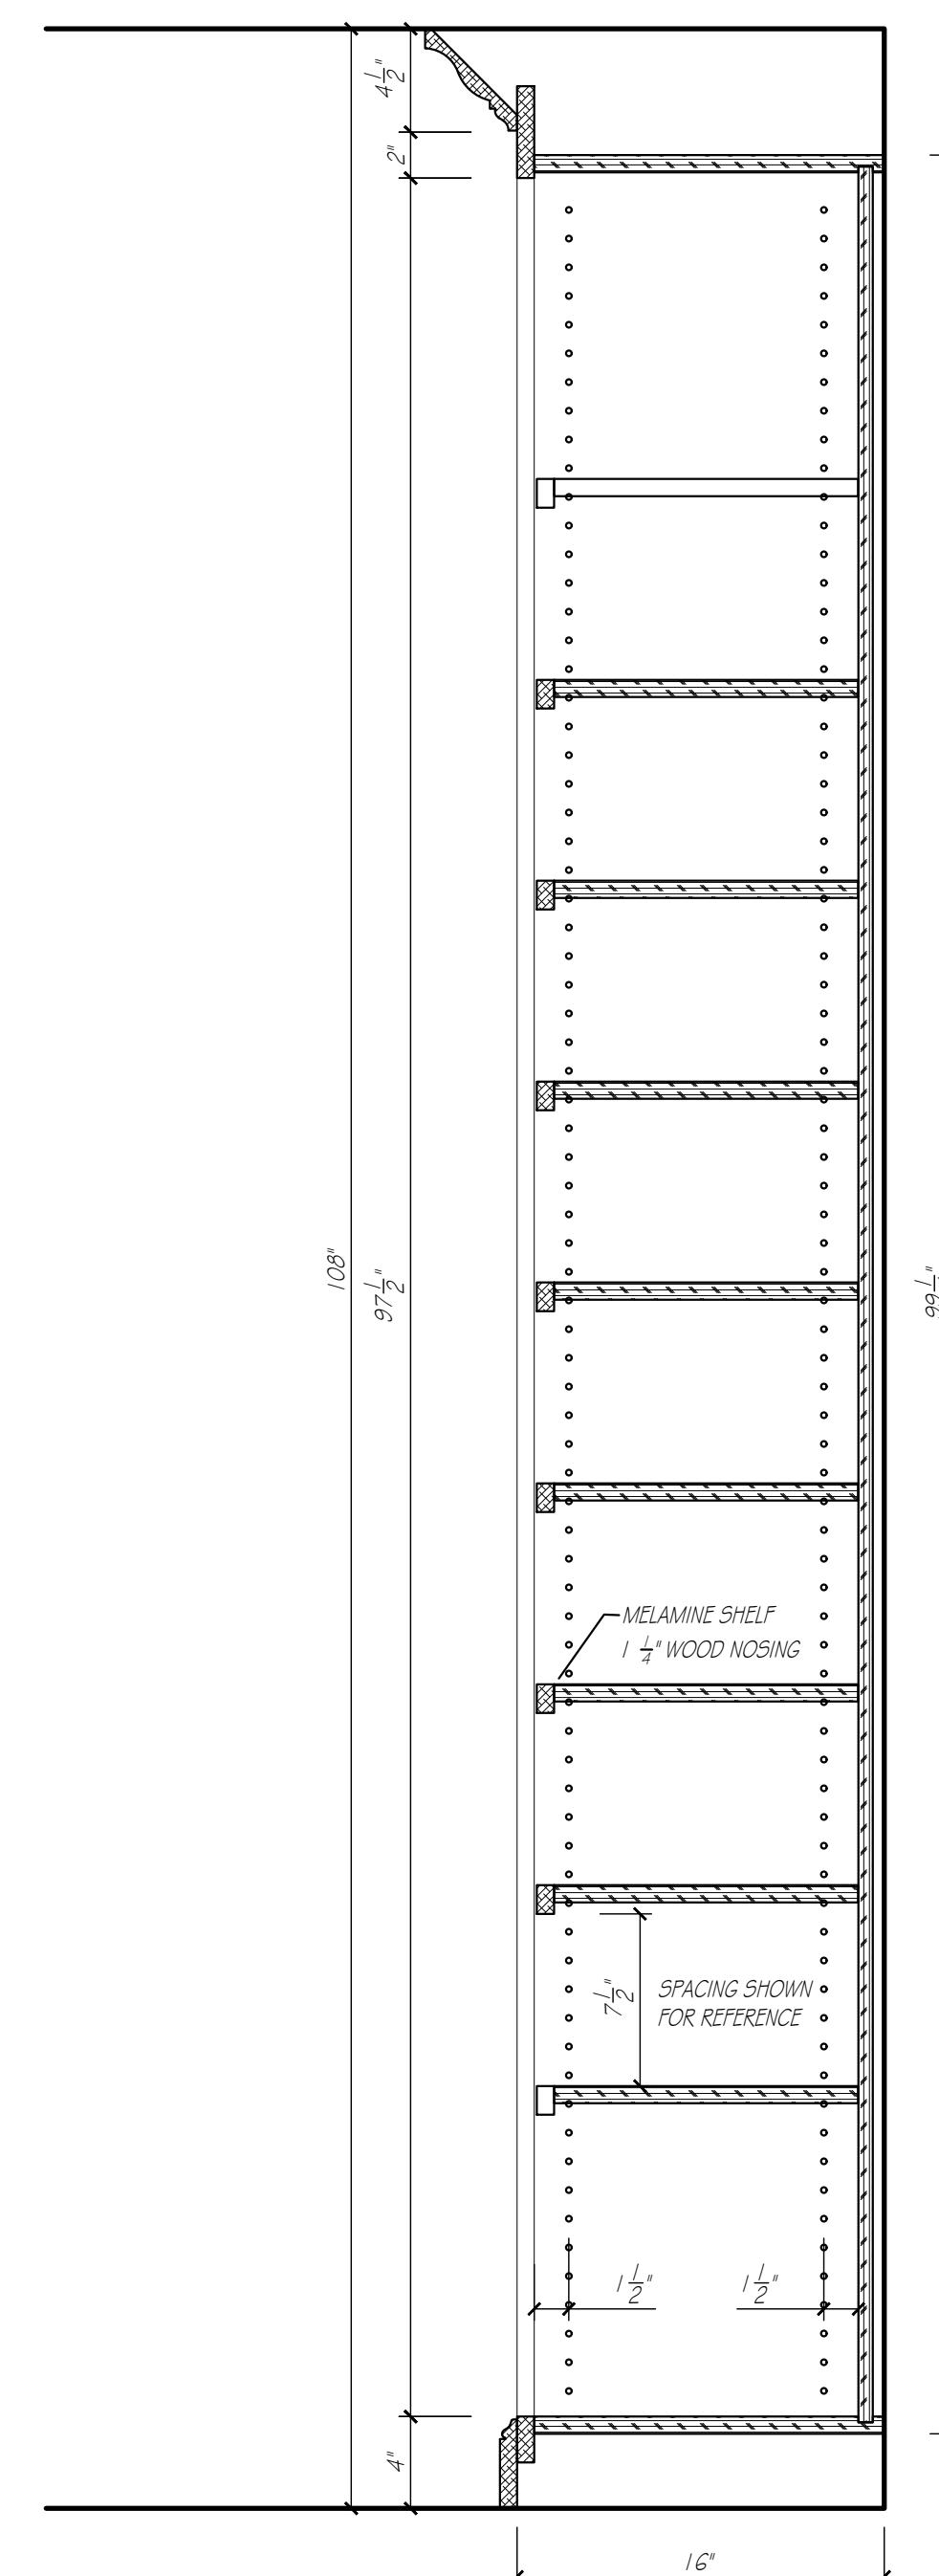


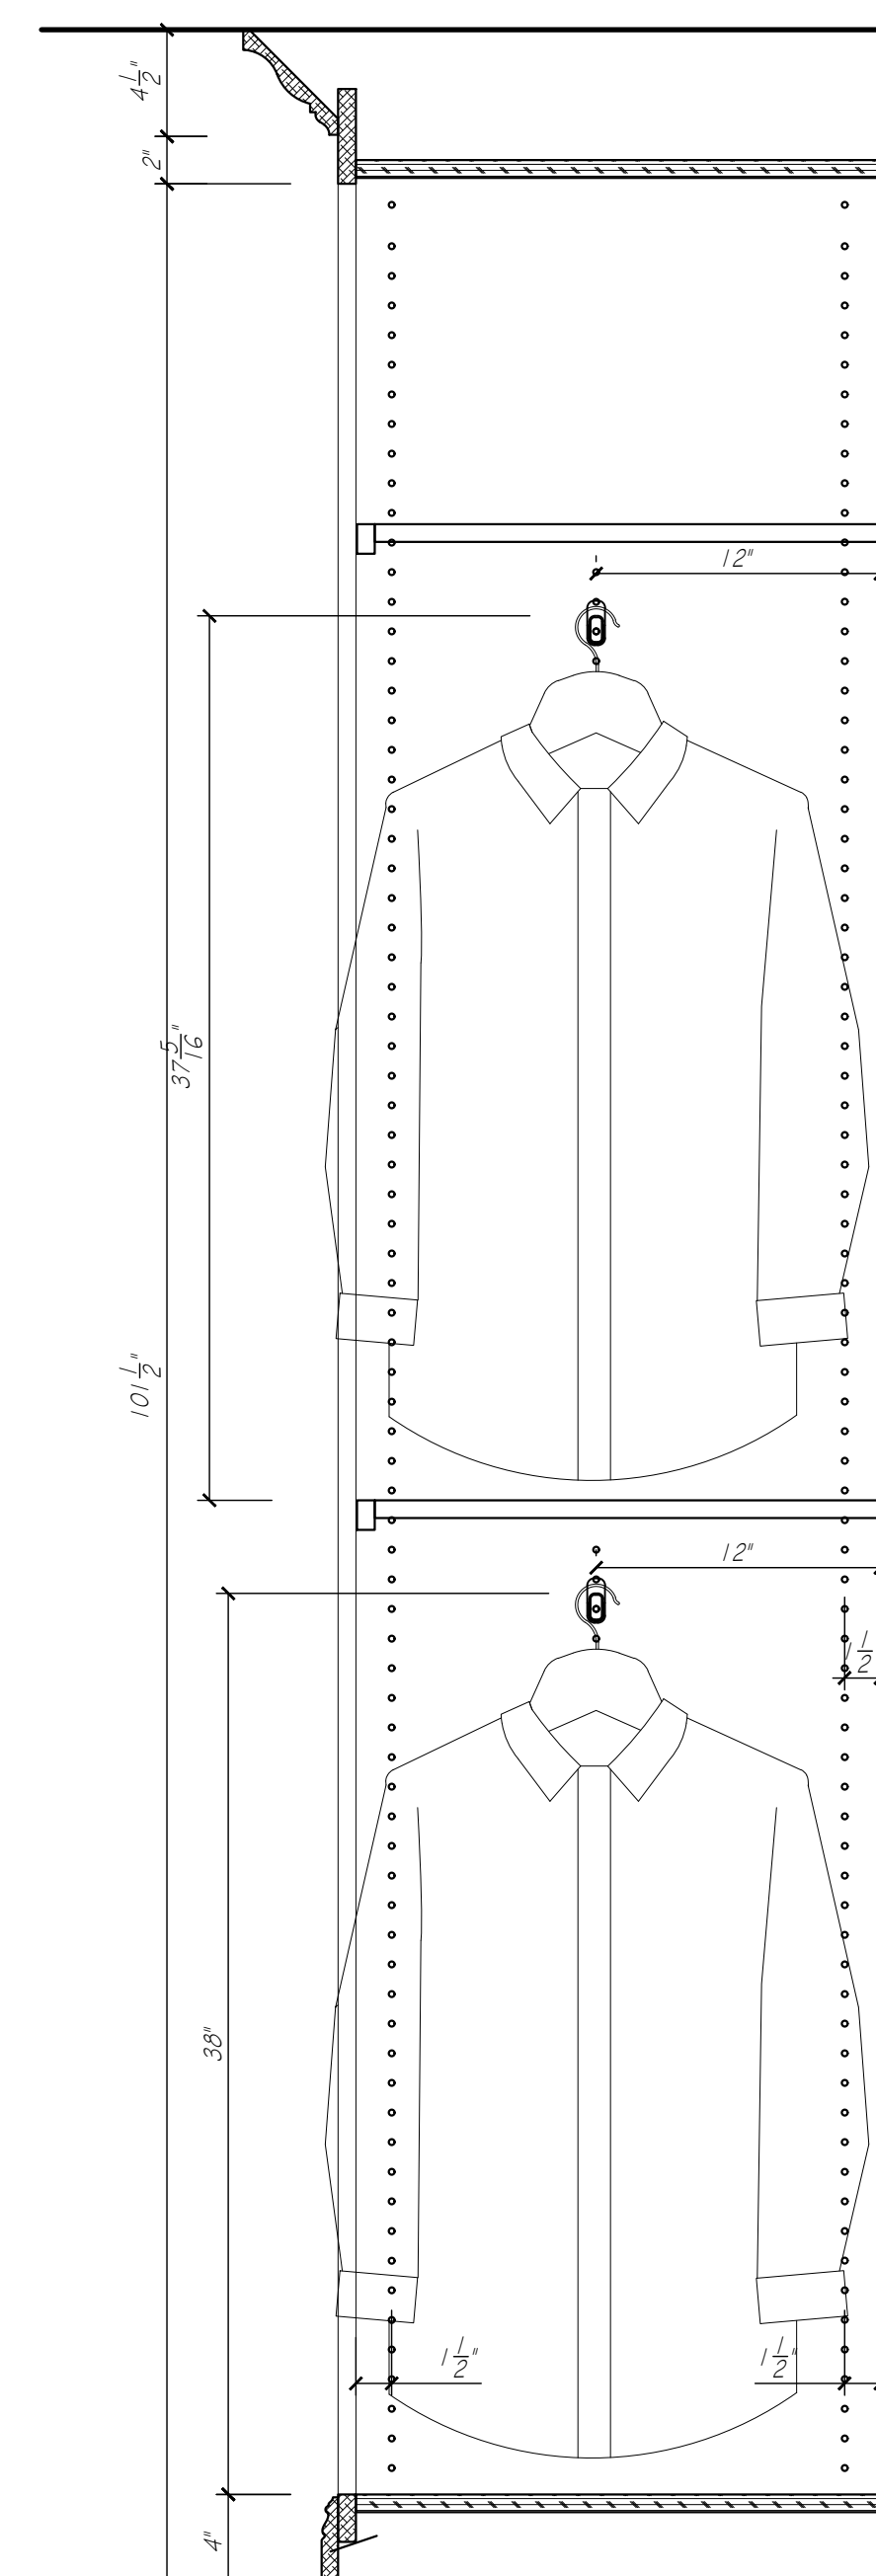


BOXES ARE WHITE MELAMINE
ALL OUTSIDE MATERIAL PAINTABLE


4" BASE ON CABINETRY
BY EUROWOOD
CONFIRM PROFILE

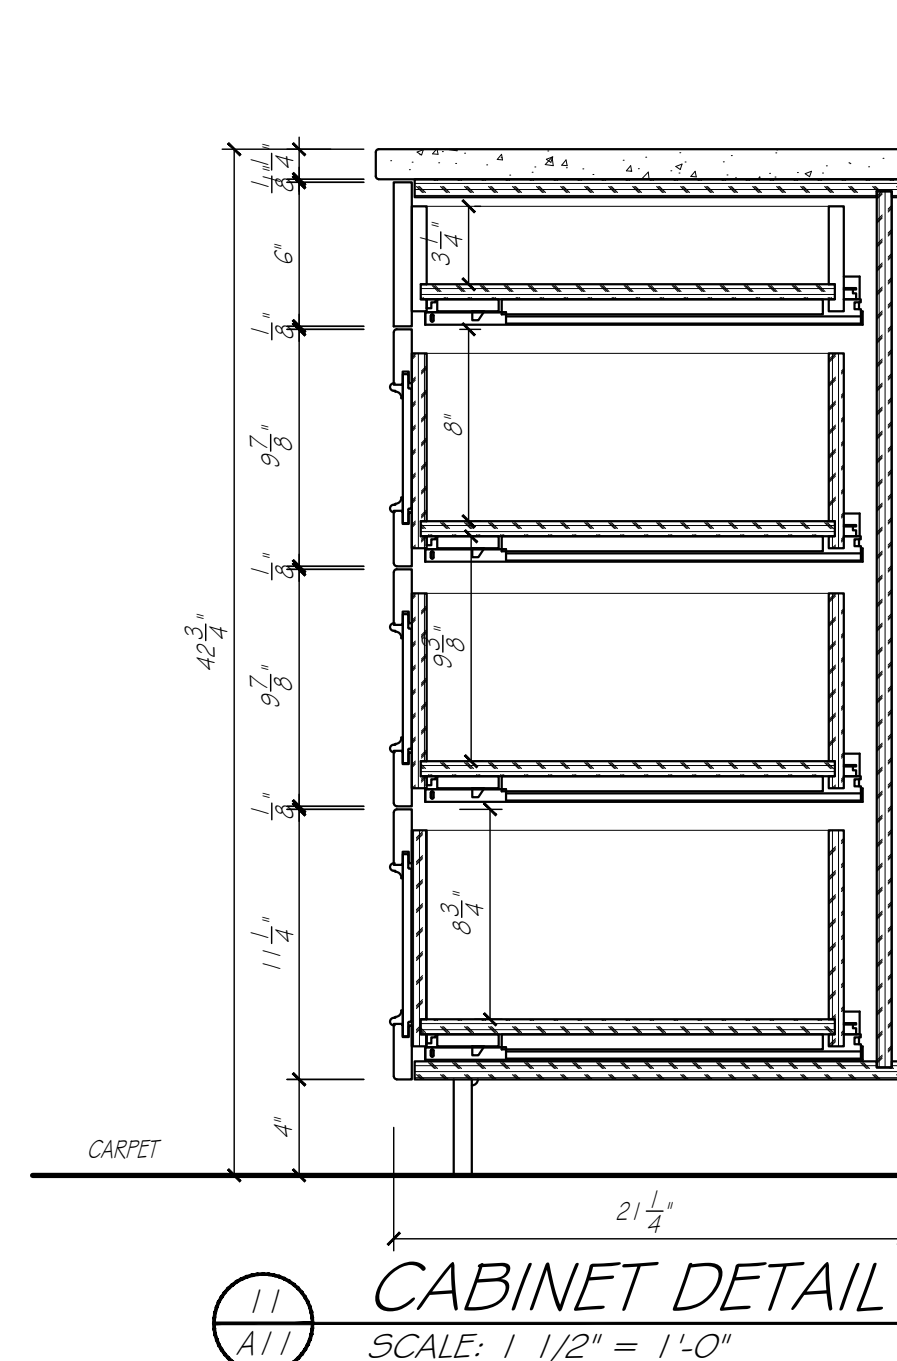


CROWN DETAIL
SCALE: 3" = 1'-0"

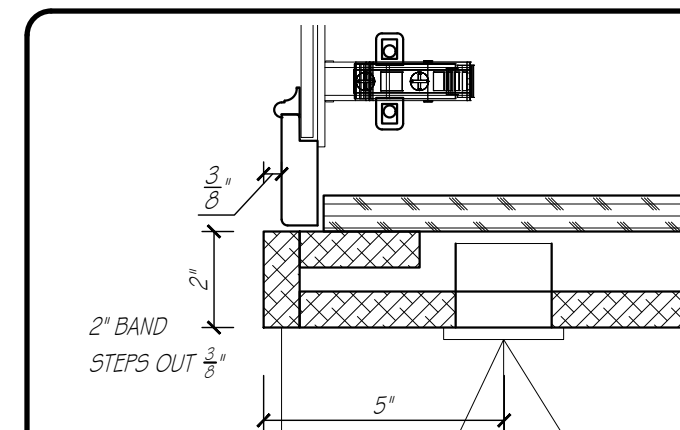

LC DETAIL
SCALE: 3" = 1'-0"

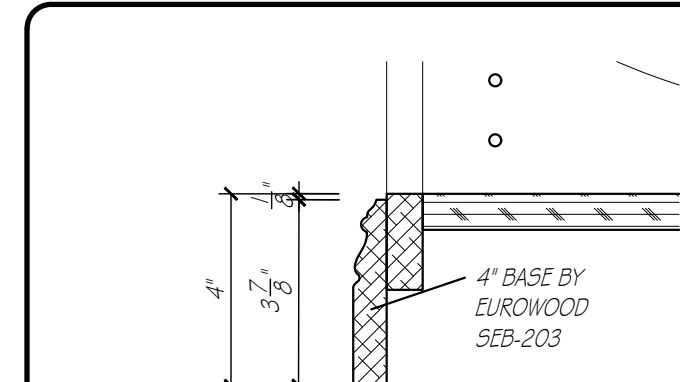

TOE DETAIL
SCALE: 3" = 1'-0"

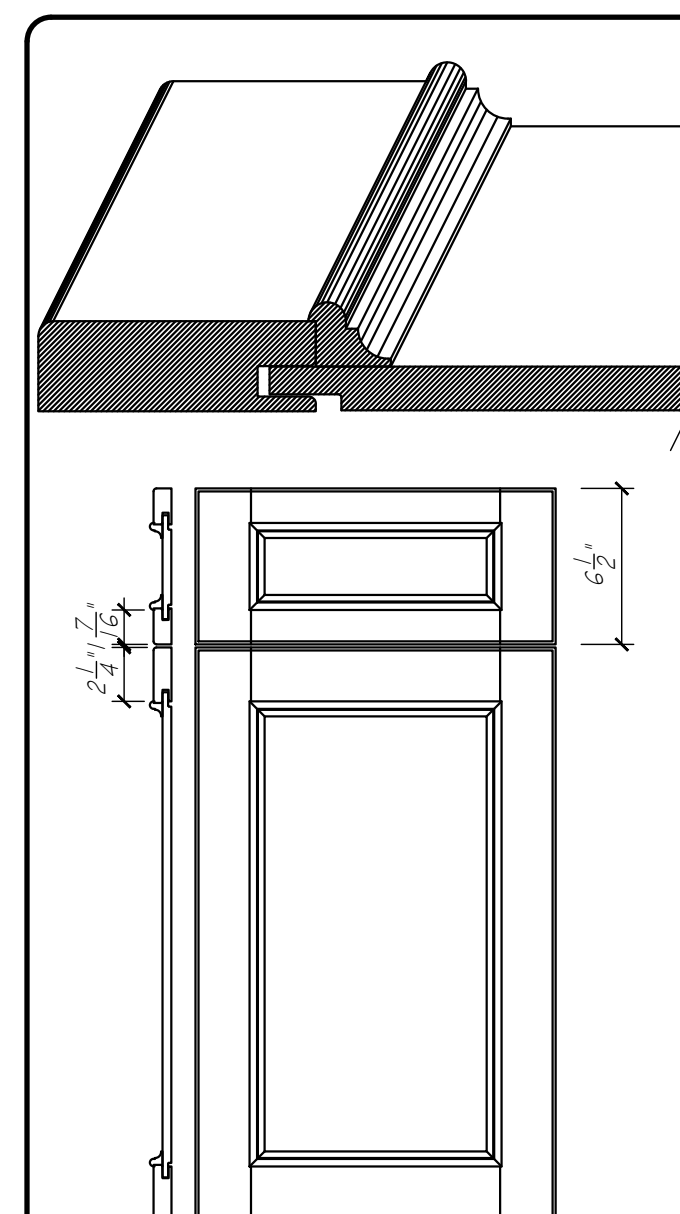

DOOR STYLE - 101728
MORTISE AND TENON CONSTRUCTION
OUTSIDE EDGE - L-149
INSIDE EDGE - APPLIED MOLDING
CENTER PANEL - P057

DOOR DETAIL EW-CWS
SCALE: 1 1/2" = 1'-0"



3415 SO. 67TH ST.
OMAHA, NE 68106

FAX (402-393-8361)

(WWW.EUROWOOD.NET)

SHEET:

DRAWN BY:

PLAN:

PRIMARY WARDROBE

REVISIONS:


1 JUNE 2

11 JUNE 2

23 JUNE 2
3 JULY 2

3 JUL 2

PHIL & MICHELLE WOOD
3435 N. 140TH. CIRCLE
OMAHA, NE 68164

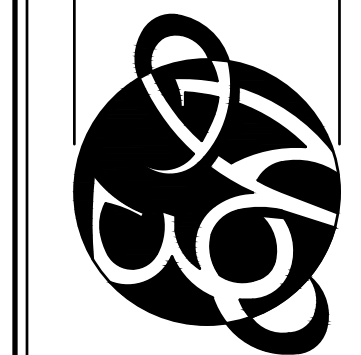

APPROVED BY:



SIGNATURE

DATE _____

DUPLICATION OF THESE DRAWINGS IS
 PROHIBITED WITHOUT WRITTEN CONSENT
 BY EUROWOOD CABINETS
 ©2000, EUROWOOD CABINETS INC.
 MEASUREMENTS ARE SUBJECT TO CHANGE

WOOD

5588

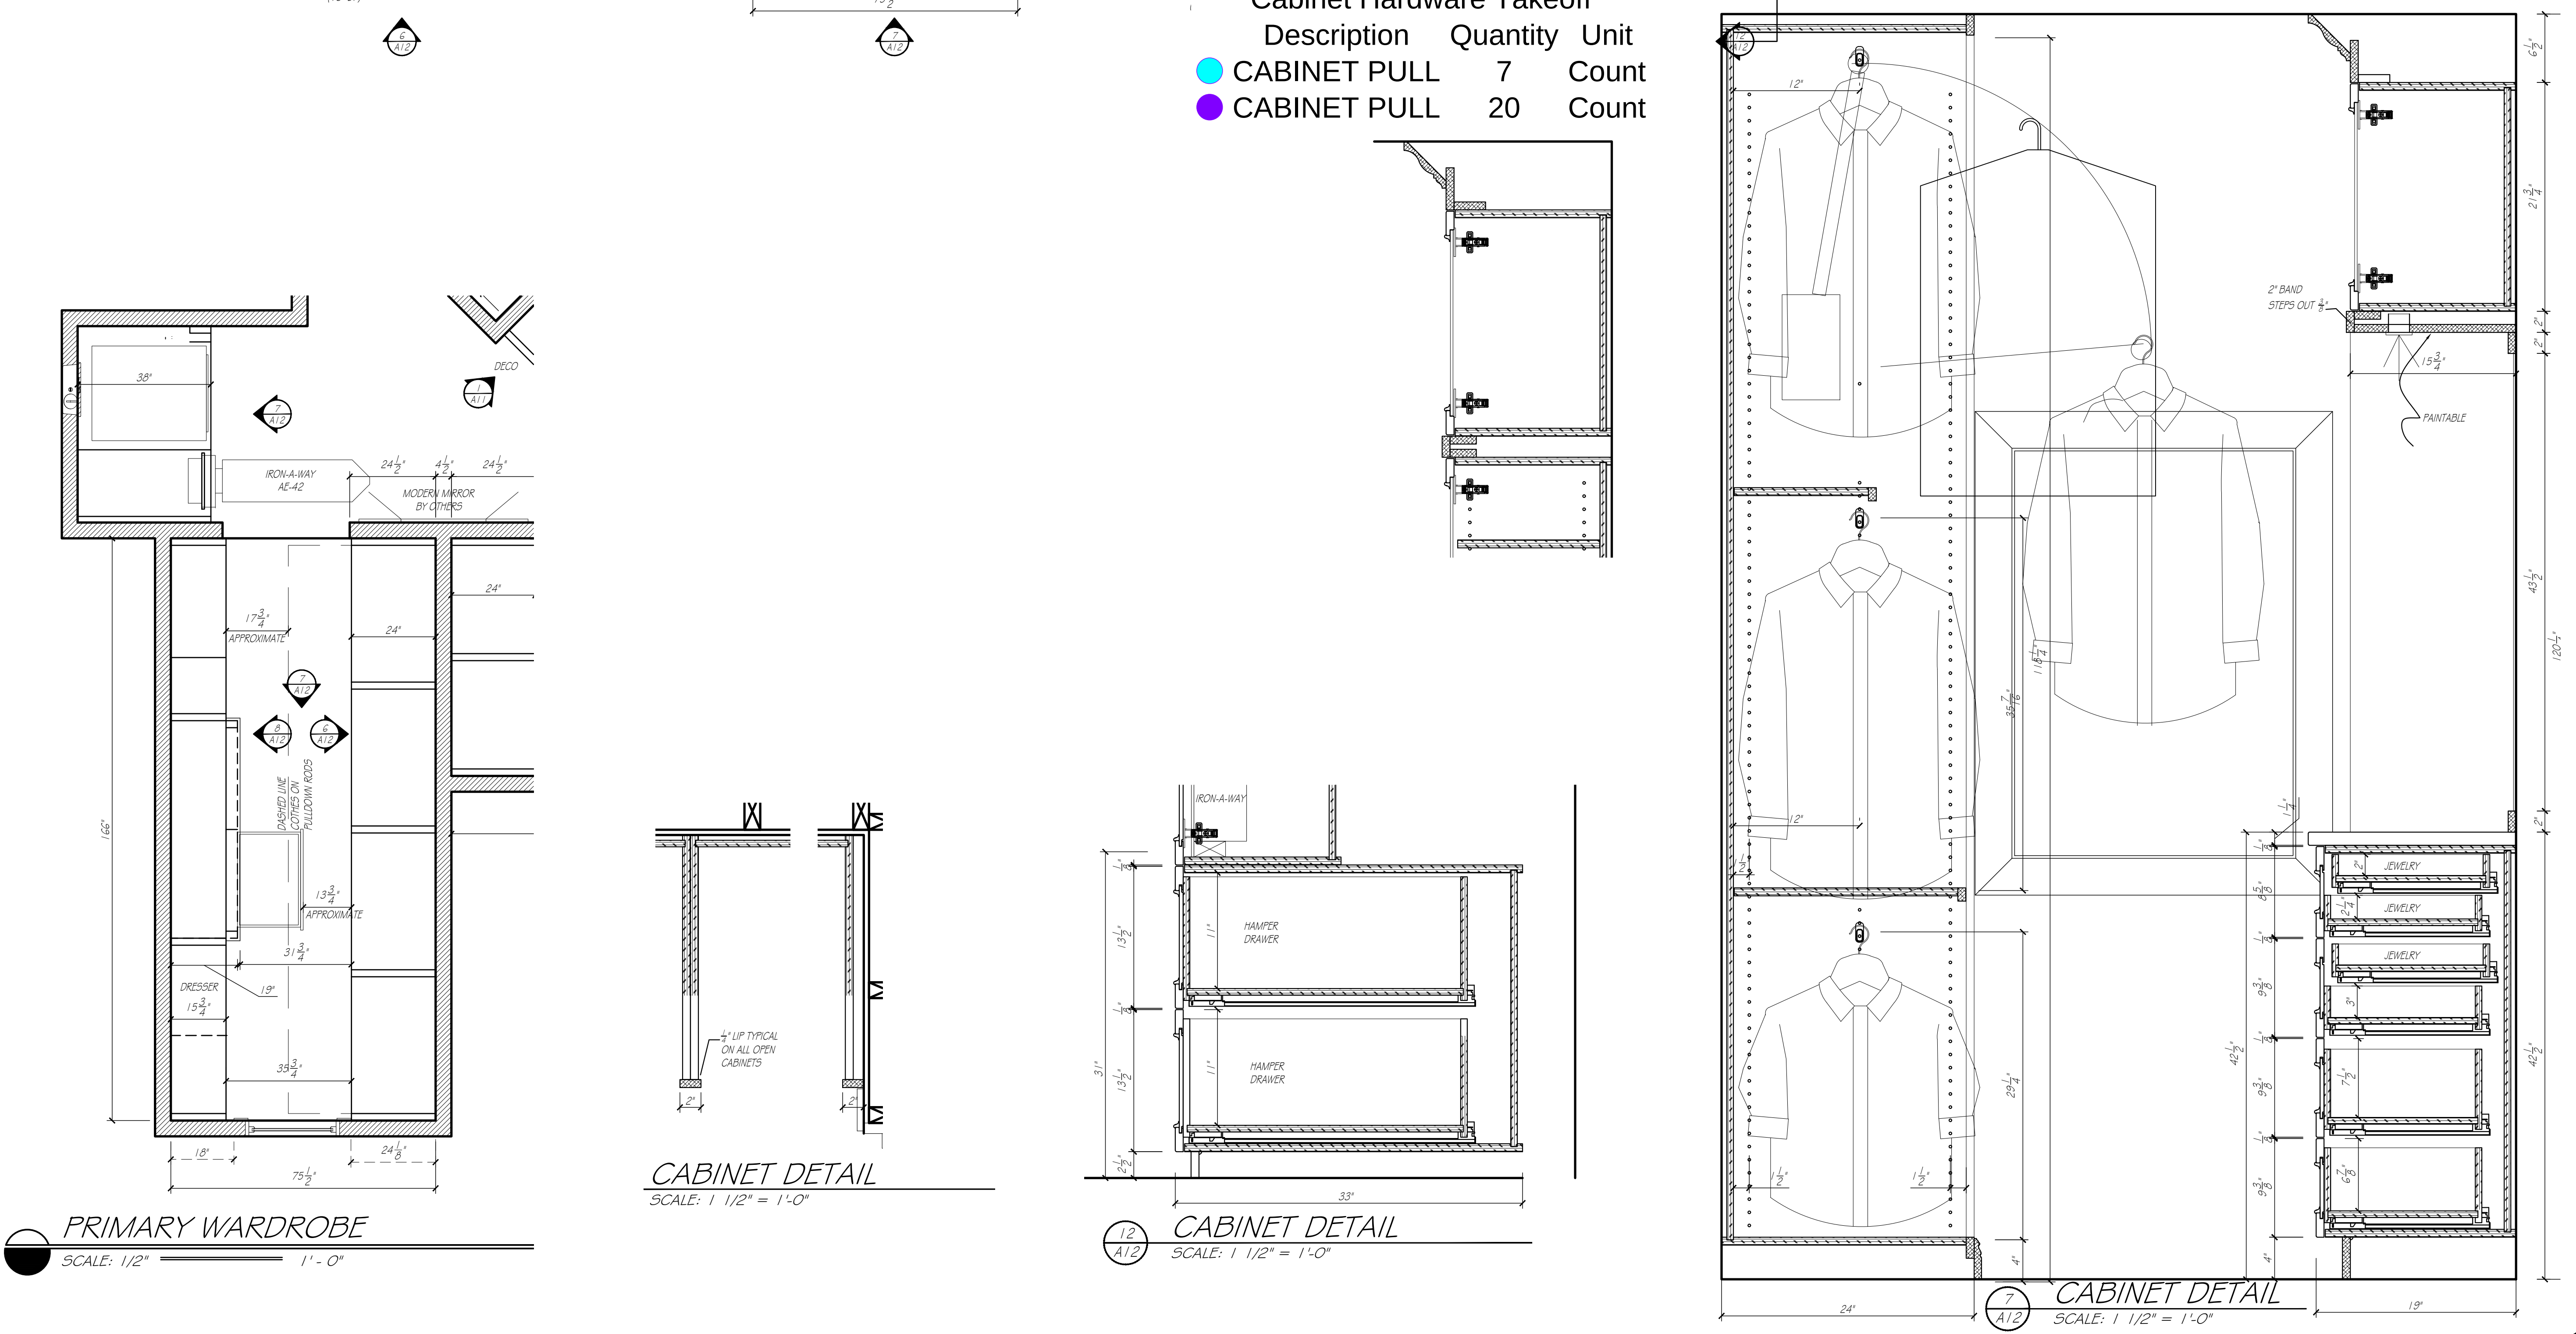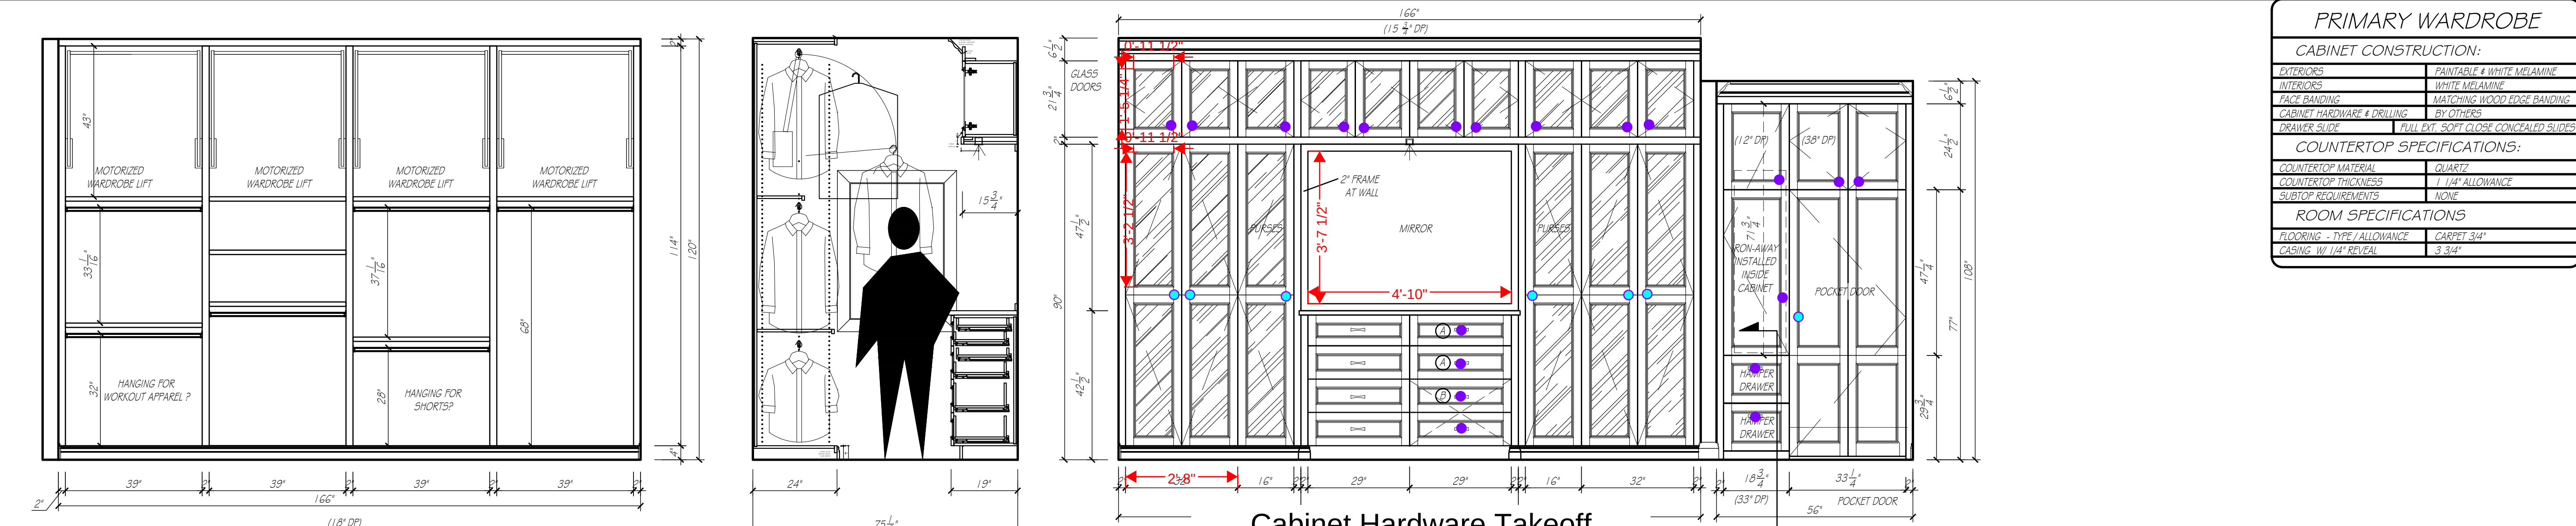

EUROWOOD Cabinets

3415 SO. 67TH ST.
OMAHA, NE 68108

TEL (402-393-4110)
FAX (402-393-8361)
(WWW.EUROWOOD.NET)

SHEET: A12

DRAWN BY: SJB

PLAN: MAIN LEVEL
PRIMARY WARDROBE

REVISIONS:

1 JUNE 26	
11 JUNE 26	
23 JUNE 26	
3 JULY 26	

PHIL & MICHELLE WOOD
3435 N. 140TH. CIRCLE
OMAHA, NE 68164

APPROVED BY:

SIGNATURE

DATE

DUPLICATION OF THESE DRAWINGS IS PROHIBITED WITHOUT WRITTEN CONSENT BY EUROWOOD CABINETS. © 2006, EUROWOOD CABINETS INC.

MEASUREMENTS ARE SUBJECT TO CHANGE DUE TO FINAL FIELD MEASUREMENTS.

WOOD

5588