




3435 N 140TH CIRCLE, OMAHA, NE 68164



PLAN DATE 01/16/2026	
REV.	DATE
REV01	01/14/26
REV02	02/17/26
REV03	03/05/26
REV04	03/16/26
REV05	03/23/26
REV06	05/21/26

JOB NUMBER
252513
DESCRIPTION
LOWER LEVEL
PLAN SHEET
A1.01

© COPYRIGHT
MCNEIL COMPANY
THESE PLANS ARE SPECIFICALLY
DESIGNED FOR CONSTRUCTION BY
MCNEIL COMPANY AND ARE
INTENDED FOR NO OTHER PURPOSE
DUPLICATION OF THESE PLANS IN
PART OR WHOLE WITHOUT WRITTEN
CONSENT FROM MCNEIL COMPANY
IS PROHIBITED.

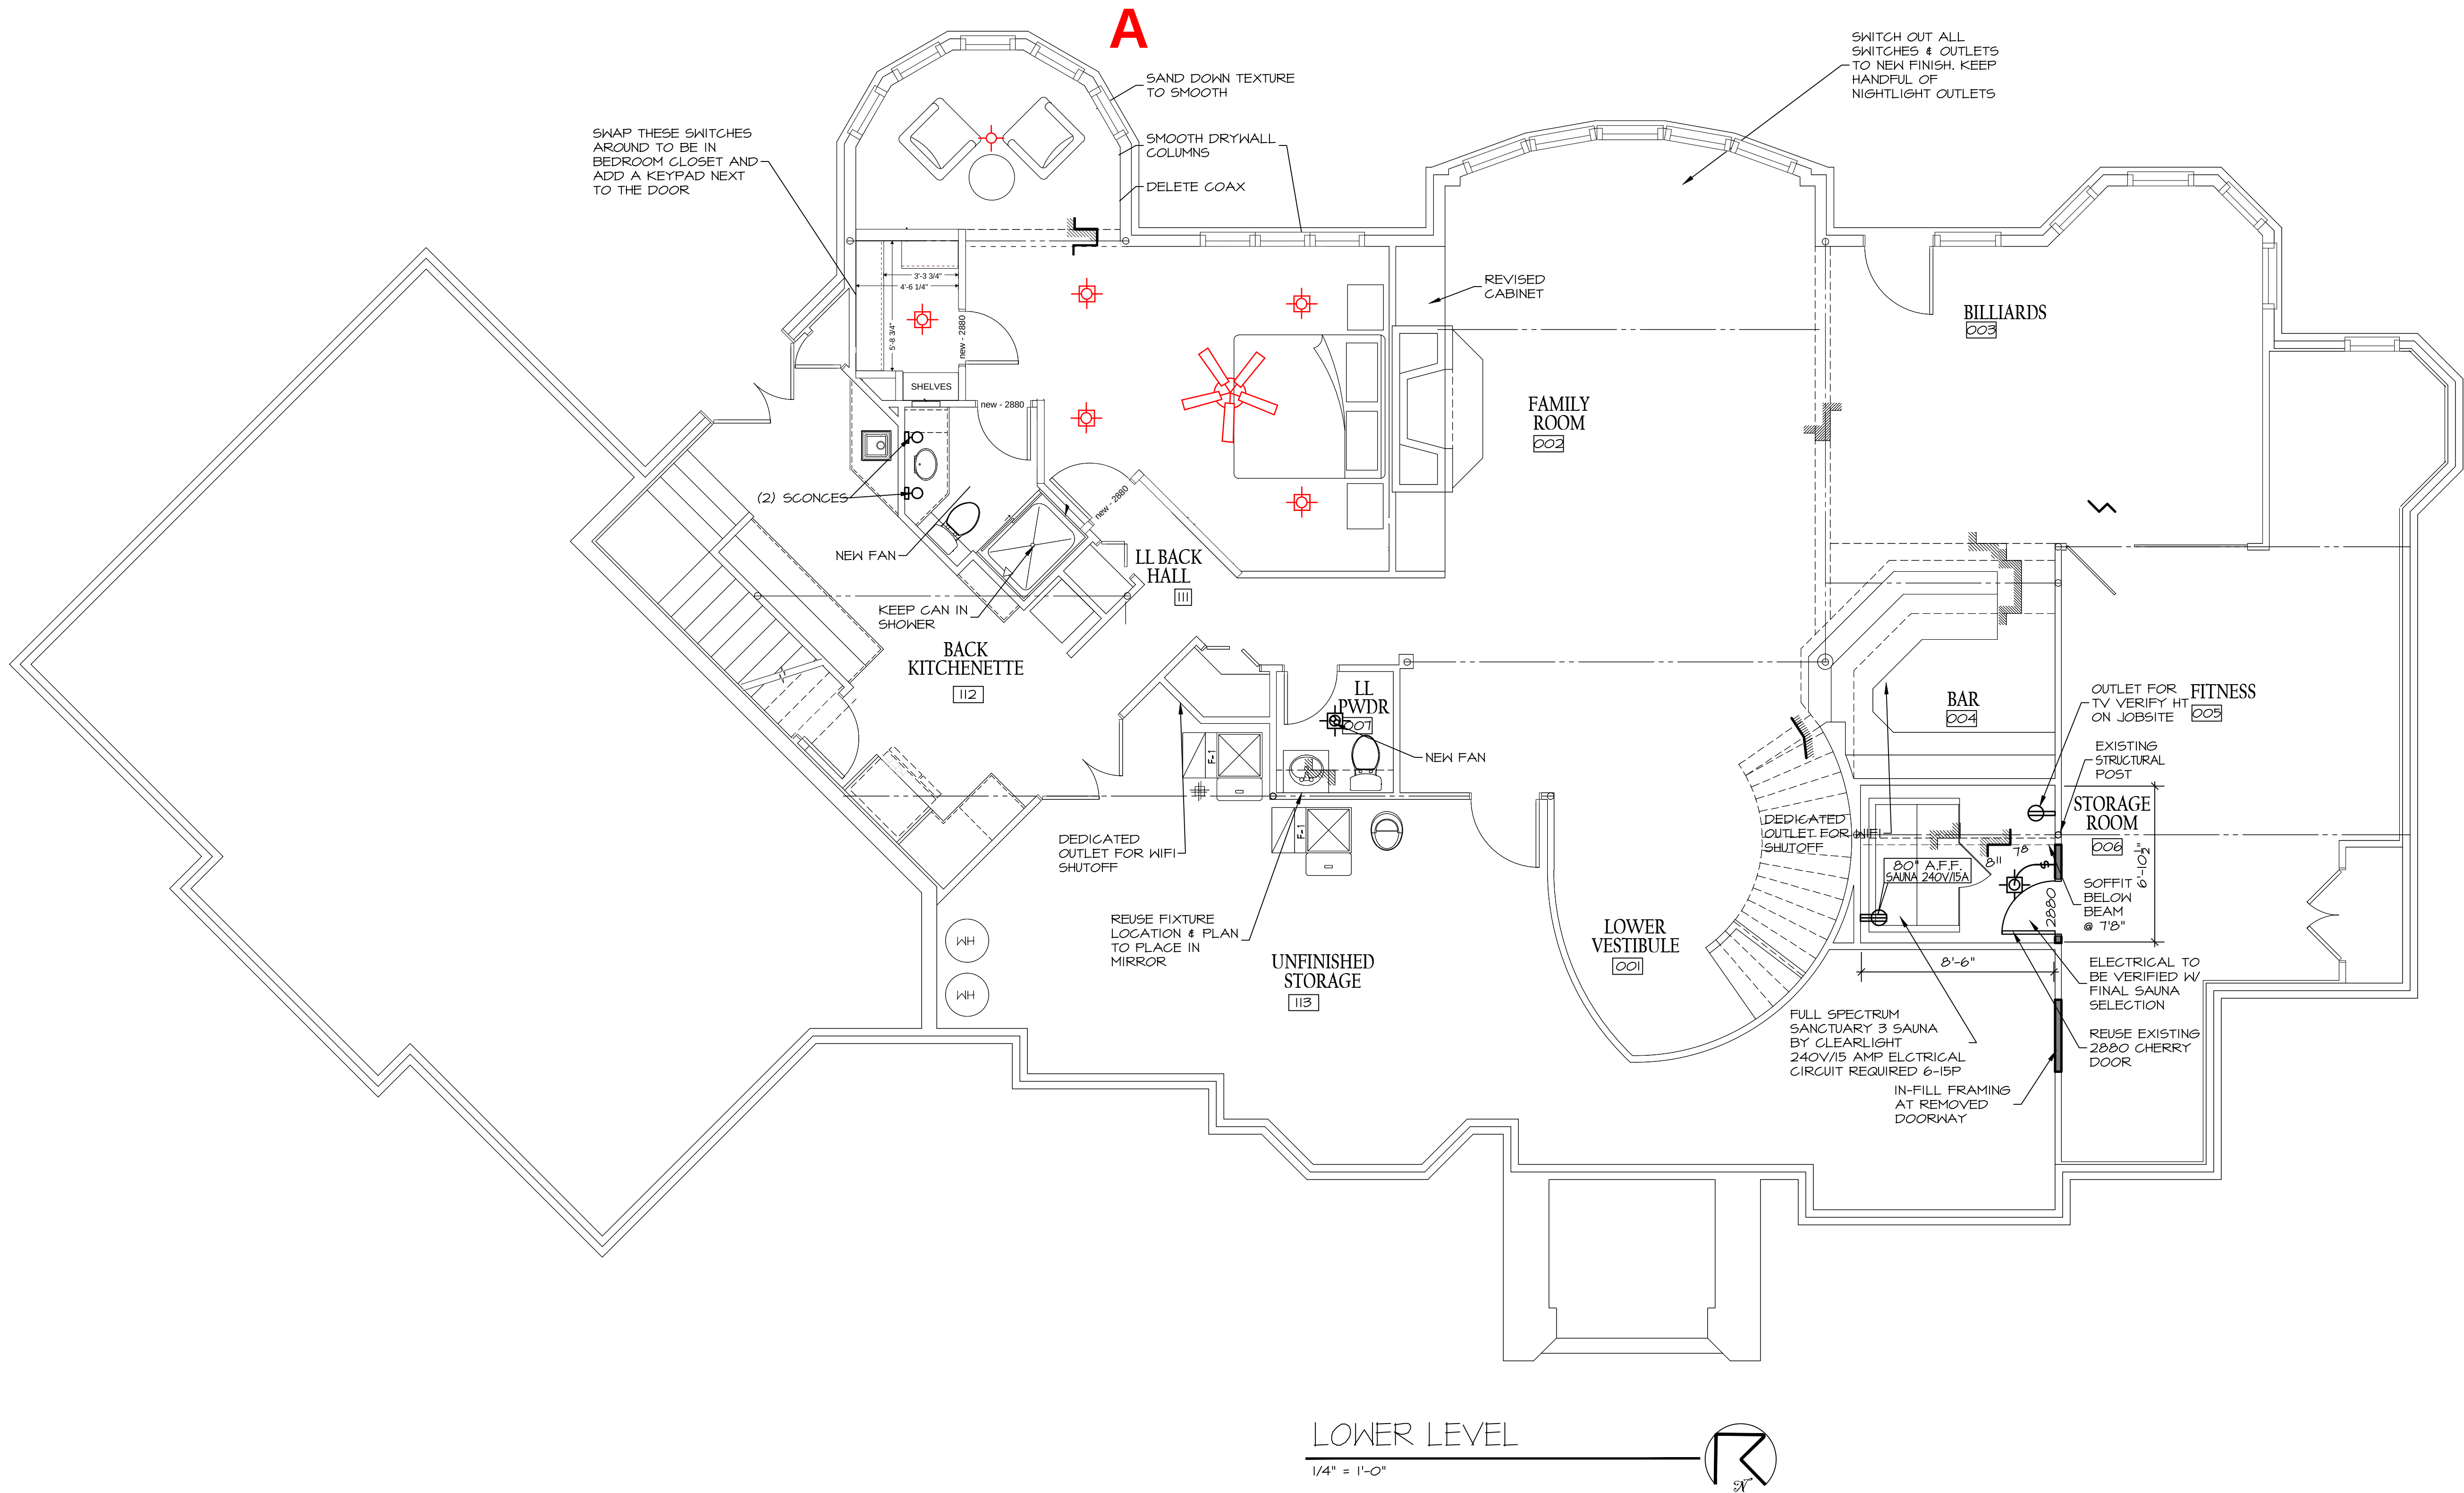


WOOD
RESIDENCE
3435 N 140TH CIRCLE, OMAHA, NE 68164

MCNEIL COMPANY
4666 South 132nd Street
Omaha, NE 68137
402-333-1462
mcneilcompany.com

PLAN DATE	
01/16/2026	
REV.	DATE
REV01	01/14/26
REV02	02/11/26
REV03	03/05/26
REV04	03/16/26
REV05	03/23/26
REV06	05/21/26

JOB NUMBER
252513
DESCRIPTION
LOWER LEVEL
PLAN SHEET
A1.01

© COPYRIGHT
MCNEIL COMPANY
THESE PLANS ARE SPECIFICALLY
DESIGNED FOR CONSTRUCTION BY
MCNEIL COMPANY AND ARE
INTENDED FOR NO OTHER PURPOSE.
DUPLICATION OF THESE PLANS IN
PART OR WHOLE WITHOUT WRITTEN
CONSENT FROM MCNEIL COMPANY
IS PROHIBITED.

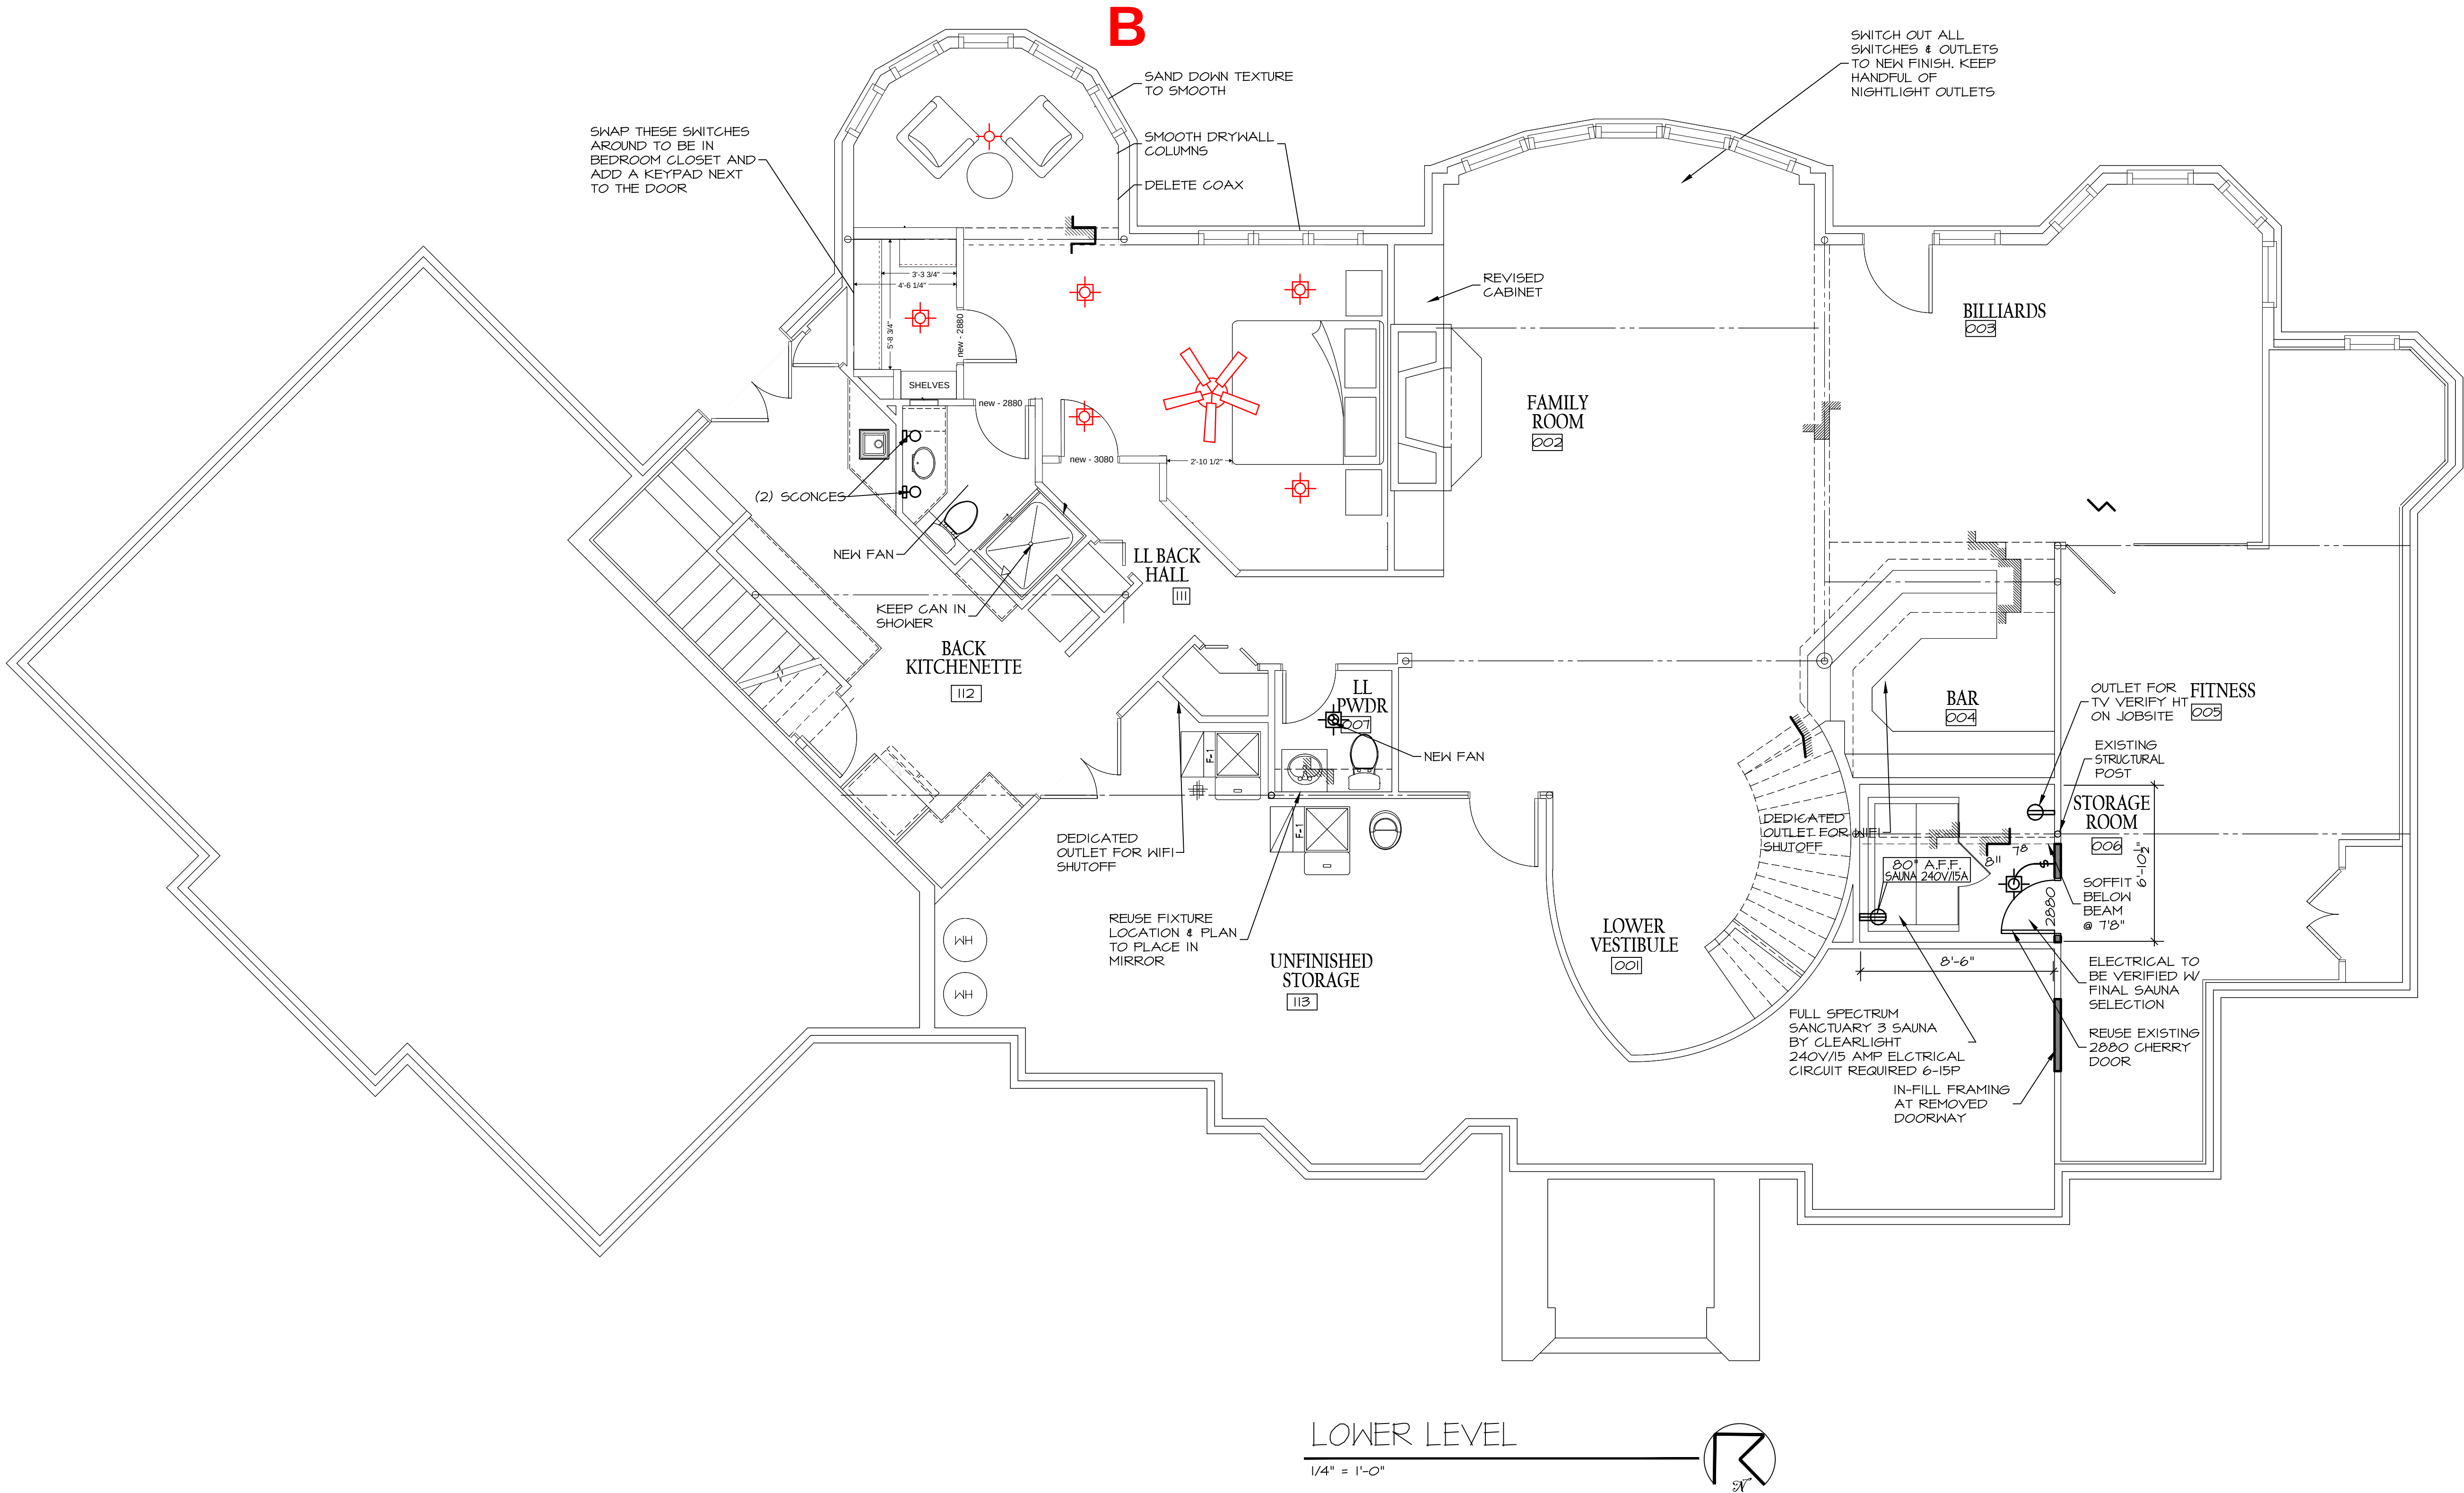


WOOD
RESIDENCE
3435 N 140TH CIRCLE, OMAHA, NE 68164

MCNEIL COMPANY
4666 South 132nd Street
Omaha, NE 68137
402-333-1462
mcneilcompany.com

PLAN DATE	
01/16/2026	
REV.	DATE
REV01	01/14/26
REV02	02/11/26
REV03	03/05/26
REV04	03/16/26
REV05	03/23/26
REV06	05/21/26

JOB NUMBER
252513
DESCRIPTION
LOWER LEVEL
PLAN SHEET
A1.01

© COPYRIGHT
MCNEIL COMPANY
THESE PLANS ARE SPECIFICALLY
DESIGNED FOR CONSTRUCTION BY
MCNEIL COMPANY AND ARE
INTENDED FOR NO OTHER PURPOSE.
DUPLICATION OF THESE PLANS IN
PART OR WHOLE WITHOUT WRITTEN
CONSENT FROM MCNEIL COMPANY
IS PROHIBITED.

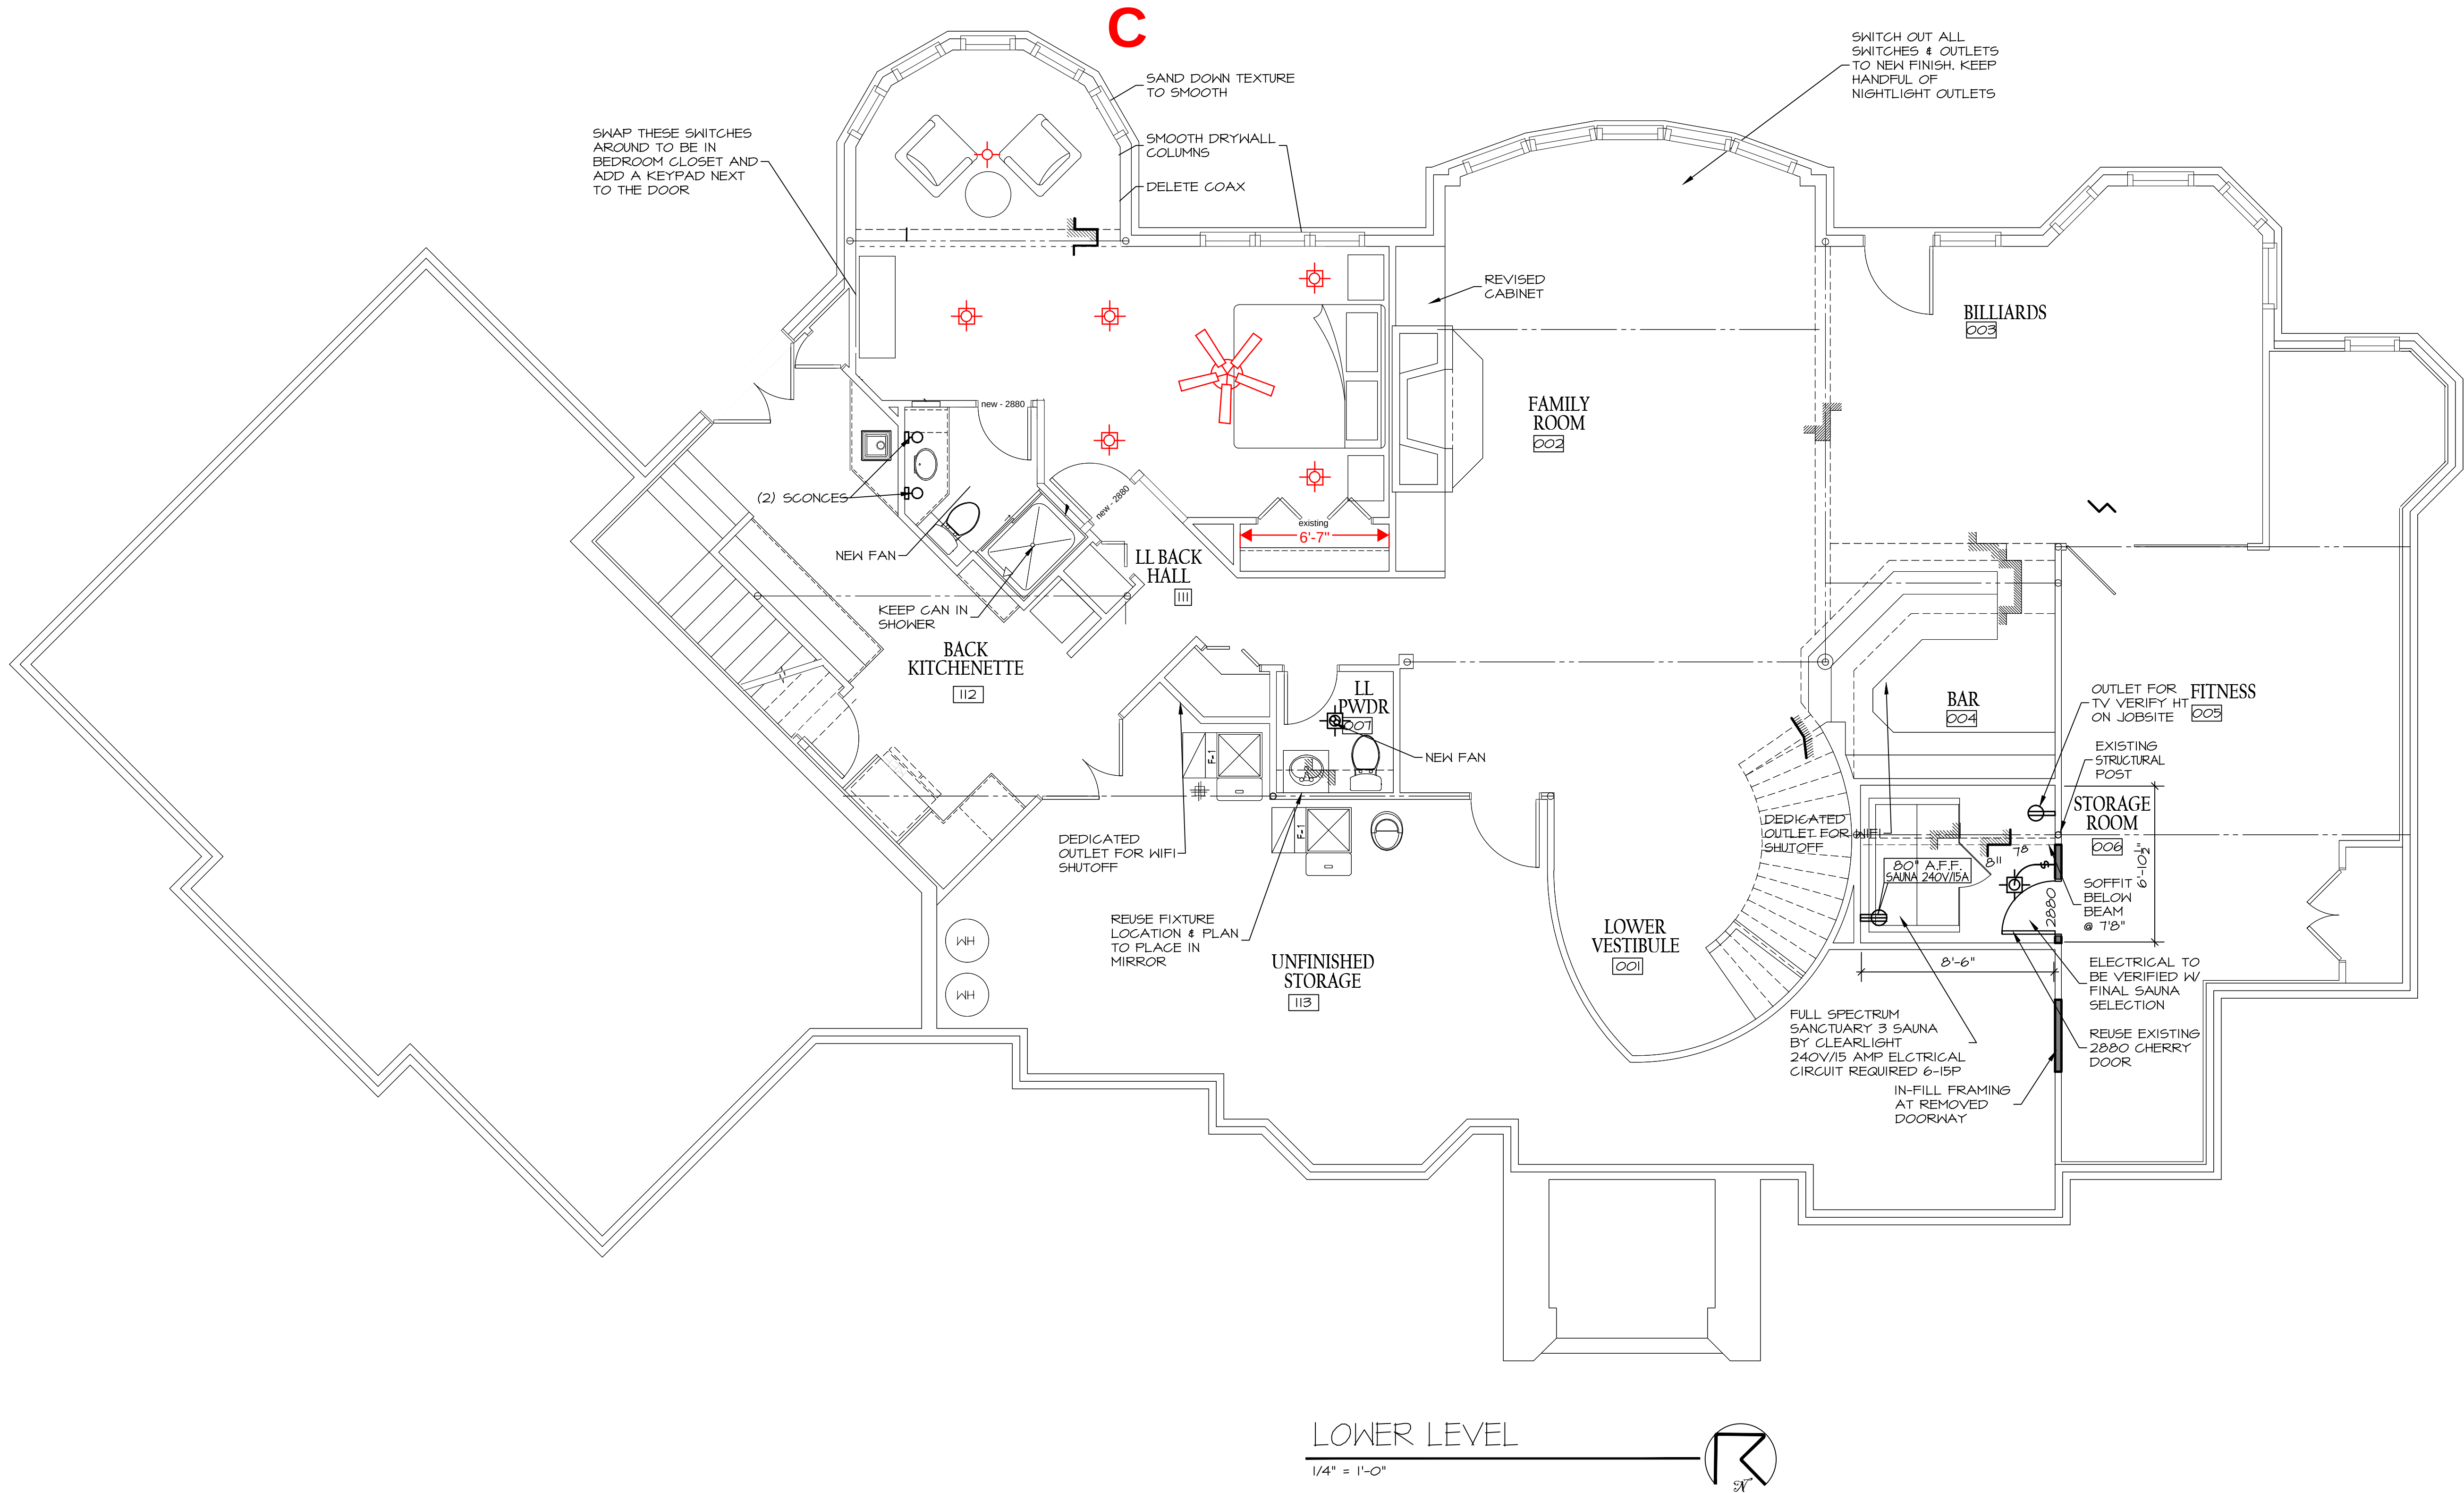


WOOD
RESIDENCE
3435 N 140TH CIRCLE, OMAHA, NE 68164

MCNEIL COMPANY
4666 South 132nd Street
Omaha, NE 68137
402-333-1462
mcneilcompany.com

PLAN DATE	
01/16/2026	
REV.	DATE
REV01	01/14/26
REV02	02/11/26
REV03	03/05/26
REV04	03/16/26
REV05	03/23/26
REV06	05/21/26

JOB NUMBER
252513
DESCRIPTION
LOWER LEVEL
PLAN SHEET
A1.01

© COPYRIGHT
MCNEIL COMPANY
THESE PLANS ARE SPECIFICALLY
DESIGNED FOR CONSTRUCTION BY
MCNEIL COMPANY AND ARE
INTENDED FOR NO OTHER PURPOSE.
DUPLICATION OF THESE PLANS IN
PART OR WHOLE WITHOUT WRITTEN
CONSENT FROM MCNEIL COMPANY
IS PROHIBITED.

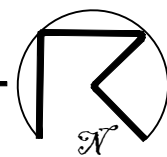

$$1/4'' = 1'-0''$$


WOOD
RESIDENCE

3435 N 140TH CIRCLE, OMAHA, NE 68164



PLAN DATE	
01/16/2026	
REV.	DATE
REV01	01/14/26
REV02	02/17/26
REV03	03/05/26
REV04	03/16/26
REV05	03/23/26
REV06	05/21/26

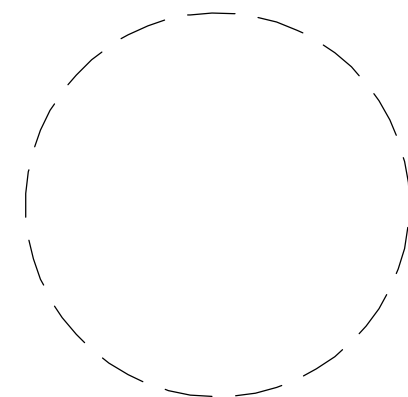

JOB NUMBER	252513
DESCRIPTION	LOWER LEVEL
PLAN SHEET	A1.01

© COPYRIGHT
MCNEIL COMPANY
THESE PLANS ARE SPECIFICALLY
DESIGNED FOR CONSTRUCTION BY
MCNEIL COMPANY AND ARE
INTENDED FOR NO OTHER PURPOSE.
DUPLICATION OF THESE PLANS IN
PART OR WHOLE WITHOUT WRITTEN
CONSENT FROM MCNEIL COMPANY
IS PROHIBITED.

WOOD
RESIDENCE


3435 N 140TH CIRCLE, OMAHA, NE 68164



PLAN DATE 01/16/2026	
REV.	DATE
REV01	01/14/26
REV02	02/17/26
REV03	03/05/26
REV04	03/16/26
REV05	03/23/26
REV06	05/21/26

JOB NUMBER
252513
DESCRIPTION
LOWER LEVEL
PLAN SHEET
A1.01

© COPYRIGHT
MCNEIL COMPANY
THESE PLANS ARE SPECIFICALLY
DESIGNED FOR CONSTRUCTION BY
MCNEIL COMPANY AND ARE
INTENDED FOR NO OTHER PURPOSE
DUPLICATION OF THESE PLANS IN
PART OR WHOLE WITHOUT WRITTEN
CONSENT FROM MCNEIL COMPANY
IS PROHIBITED.

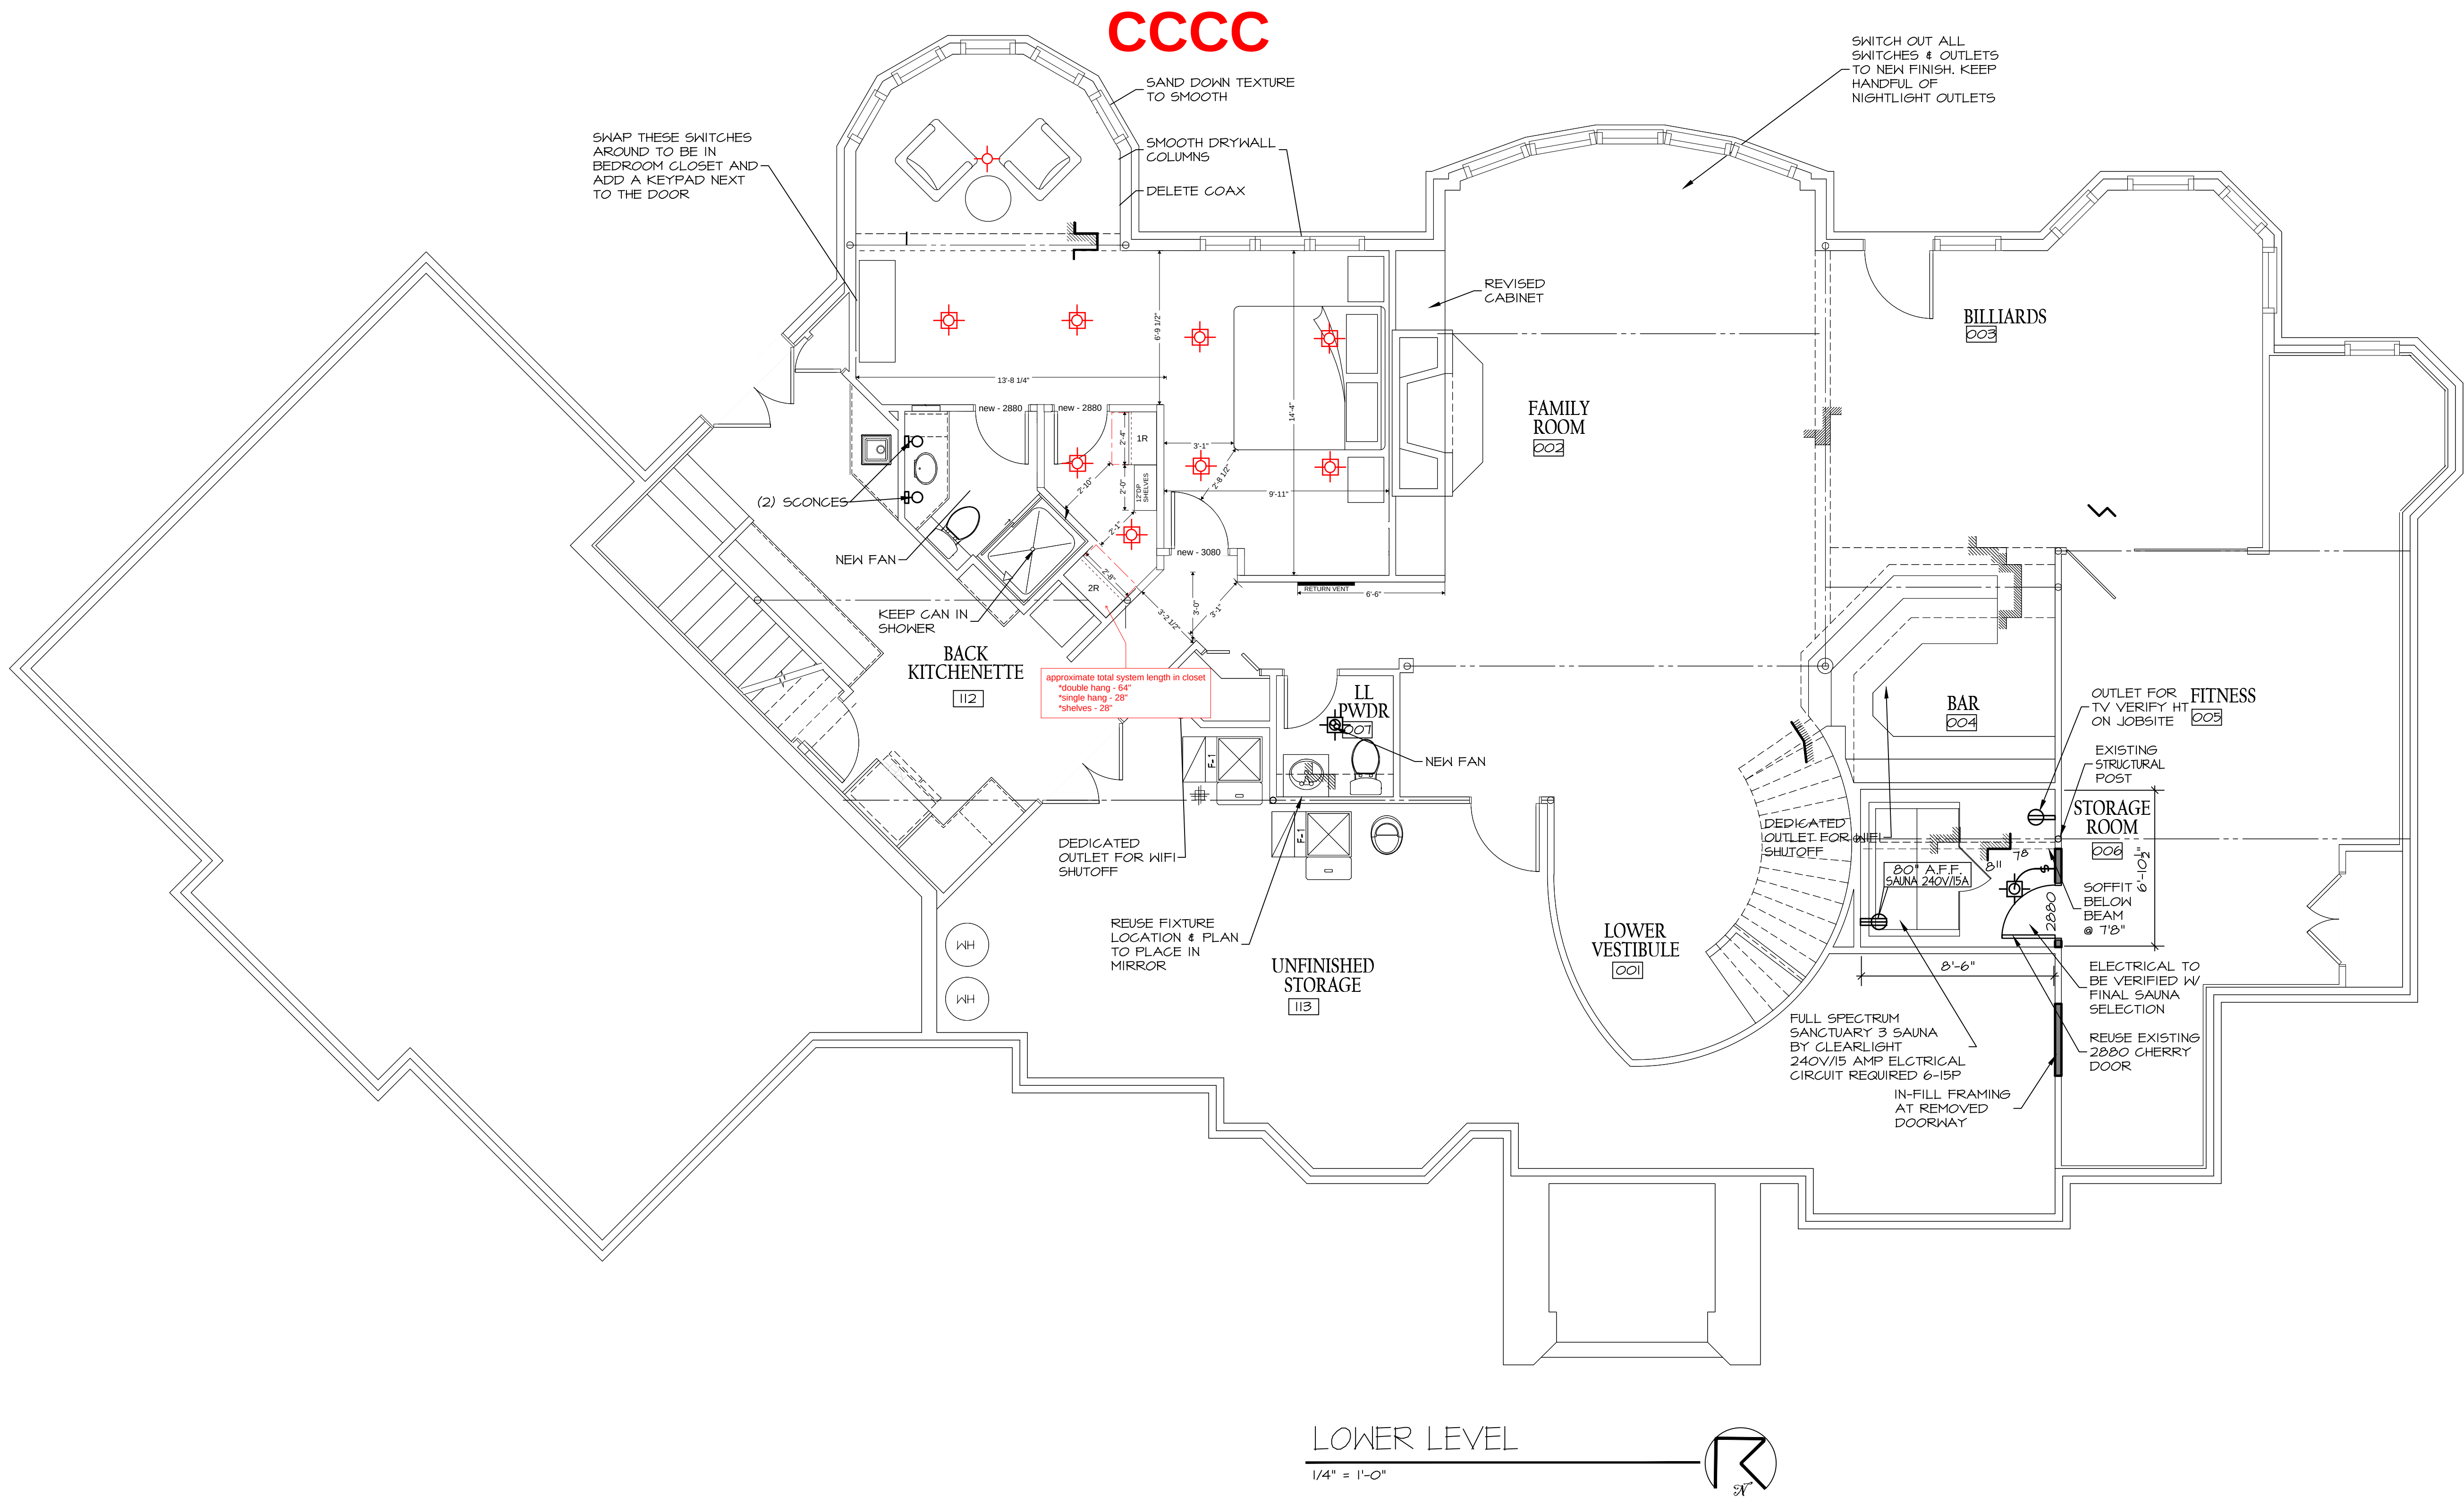

WOOD
RESIDENCE

3435 N 140TH CIRCLE, OMAHA, NE 68164

MCNEIL COMPANY
4666 South 132nd Street
Omaha, NE 68137
402-333-1462
mcneilcompany.com

PLAN DATE	
01/16/2026	
REV.	DATE
REV01	01/14/26
REV02	02/11/26
REV03	03/05/26
REV04	03/16/26
REV05	03/23/26
REV06	05/21/26

JOB NUMBER
252513
DESCRIPTION
LOWER LEVEL
PLAN SHEET
A1.01

© COPYRIGHT
MCNEIL COMPANY
THESE PLANS ARE SPECIFICALLY
DESIGNED FOR CONSTRUCTION BY
MCNEIL COMPANY AND ARE
INTENDED FOR NO OTHER PURPOSE.
DUPLICATION OF THESE PLANS IN
PART OR WHOLE WITHOUT WRITTEN
CONSENT FROM MCNEIL COMPANY
IS PROHIBITED.



WOOD
RESIDENCE


3435 N 140TH CIRCLE, OMAHA, NE 68164



PLAN DATE 01/16/2026	
REV.	DATE
REV01	01/14/26
REV02	02/17/26
REV03	03/05/26
REV04	03/16/26
REV05	03/23/26
REV06	05/21/26

JOB NUMBER	252513
DESCRIPTION	LOWER LEVEL
PLAN SHEET	A1.01


© COPYRIGHT
MCNEIL COMPANY
THESE PLANS ARE SPECIFICALLY
DESIGNED FOR CONSTRUCTION BY
MCNEIL COMPANY AND ARE
INTENDED FOR NO OTHER PURPOSE.
DUPLICATION OF THESE PLANS IN
PART OR WHOLE WITHOUT WRITTEN
CONSENT FROM MCNEIL COMPANY
IS PROHIBITED.

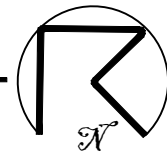
$$1/4'' = 1'-0''$$
WOOD
RESIDENCE

3435 N 140TH CIRCLE, OMAHA, NE 68164




PLAN DATE 01/16/2026	
REV.	DATE
REV01	01/14/26
REV02	02/17/26
REV03	03/05/26
REV04	03/16/26
REV05	03/23/26
REV06	05/21/26

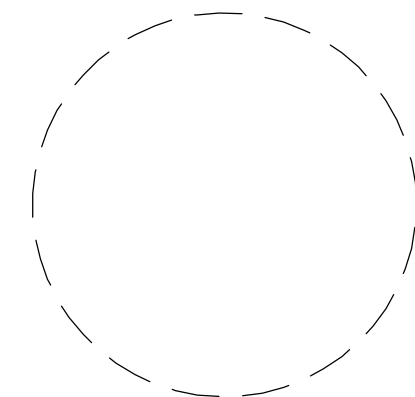

JOB NUMBER
252513
DESCRIPTION
LOWER LEVEL
PLAN SHEET
A1.01

© COPYRIGHT
MCNEIL COMPANY
THESE PLANS ARE SPECIFICALLY
DESIGNED FOR CONSTRUCTION BY
MCNEIL COMPANY AND ARE
INTENDED FOR NO OTHER PURPOSE
DUPLICATION OF THESE PLANS IN
PART OR WHOLE WITHOUT WRITTEN
CONSENT FROM MCNEIL COMPANY
IS PROHIBITED.

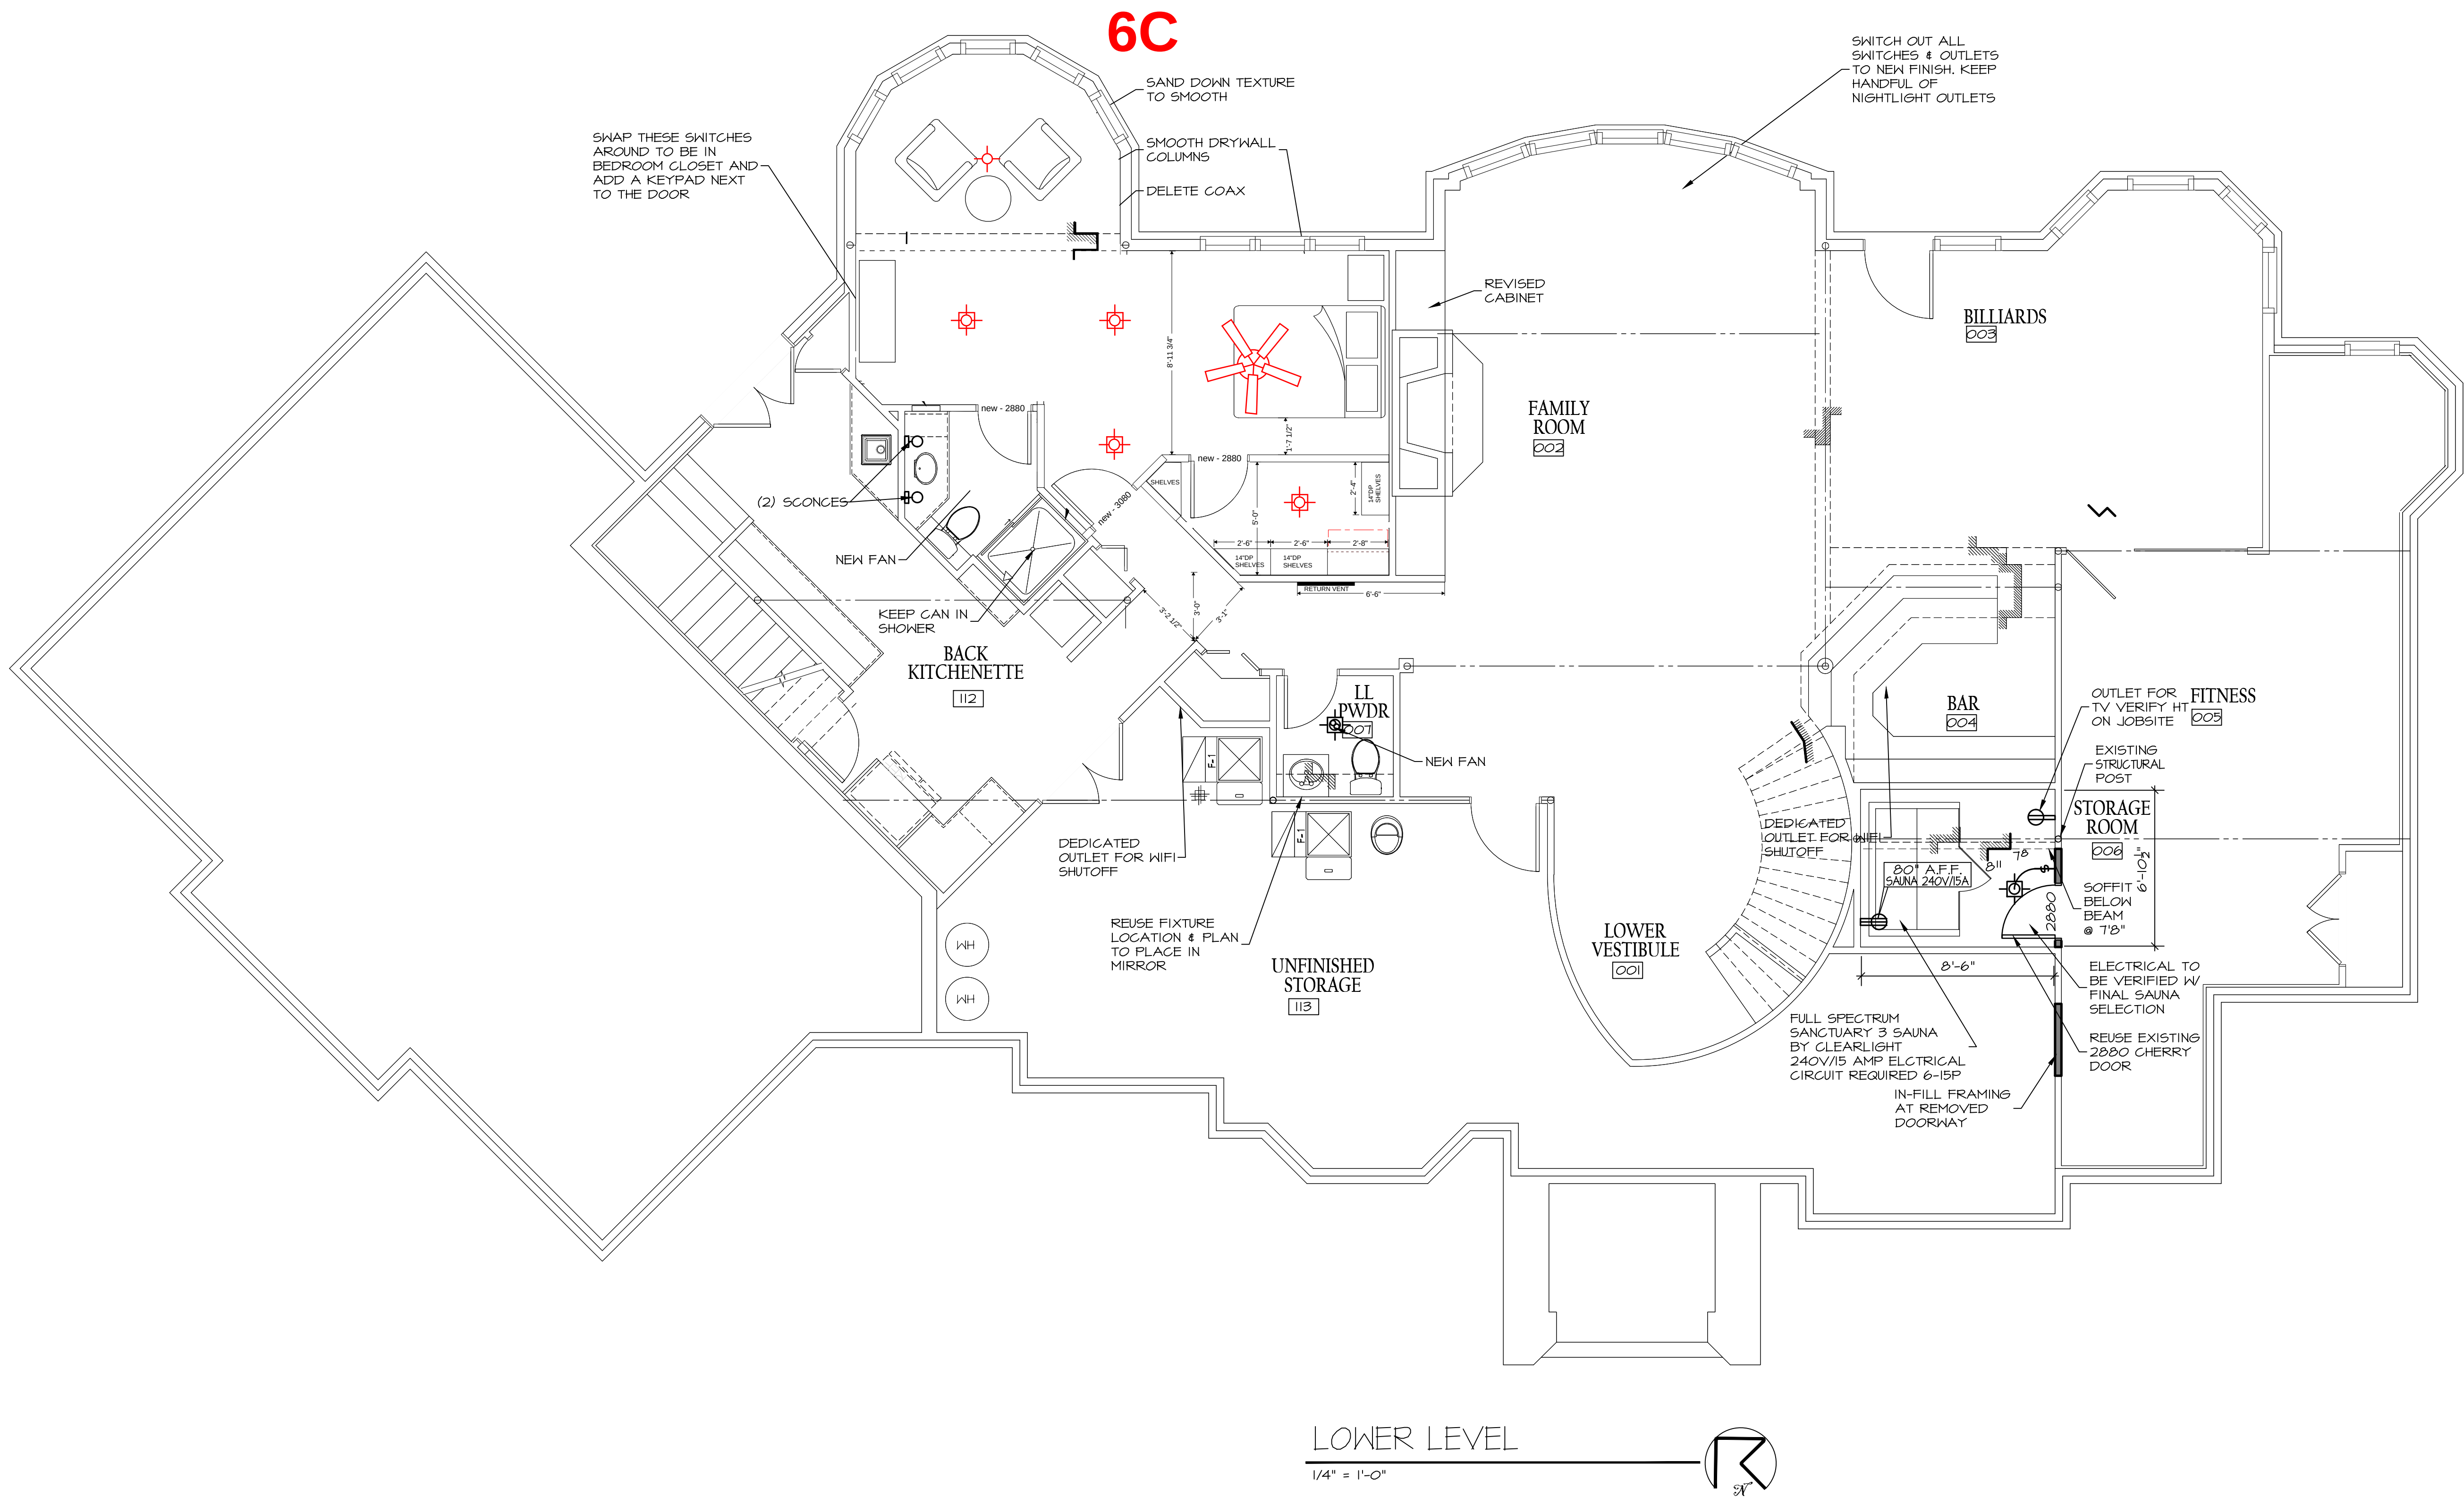

WOOD
RESIDENCE


3435 N 140TH CIRCLE, OMAHA, NE 68164

MCNEIL
COMPANY
4666 South 132nd Street
Omaha, NE 68137
402-333-1462
mcneilcompany.com

PLAN DATE	
01/16/2026	
REV.	DATE
REV01	01/14/26
REV02	02/11/26
REV03	03/05/26
REV04	03/16/26
REV05	03/23/26
REV06	05/21/26

JOB NUMBER
252513
DESCRIPTION
LOWER LEVEL
PLAN SHEET
A1.01

© COPYRIGHT
MCNEIL COMPANY
THESE PLANS ARE SPECIFICALLY
DESIGNED FOR CONSTRUCTION BY
MCNEIL COMPANY AND ARE
INTENDED FOR NO OTHER PURPOSE.
DUPLICATION OF THESE PLANS IN
PART OR WHOLE WITHOUT WRITTEN
CONSENT FROM MCNEIL COMPANY
IS PROHIBITED.

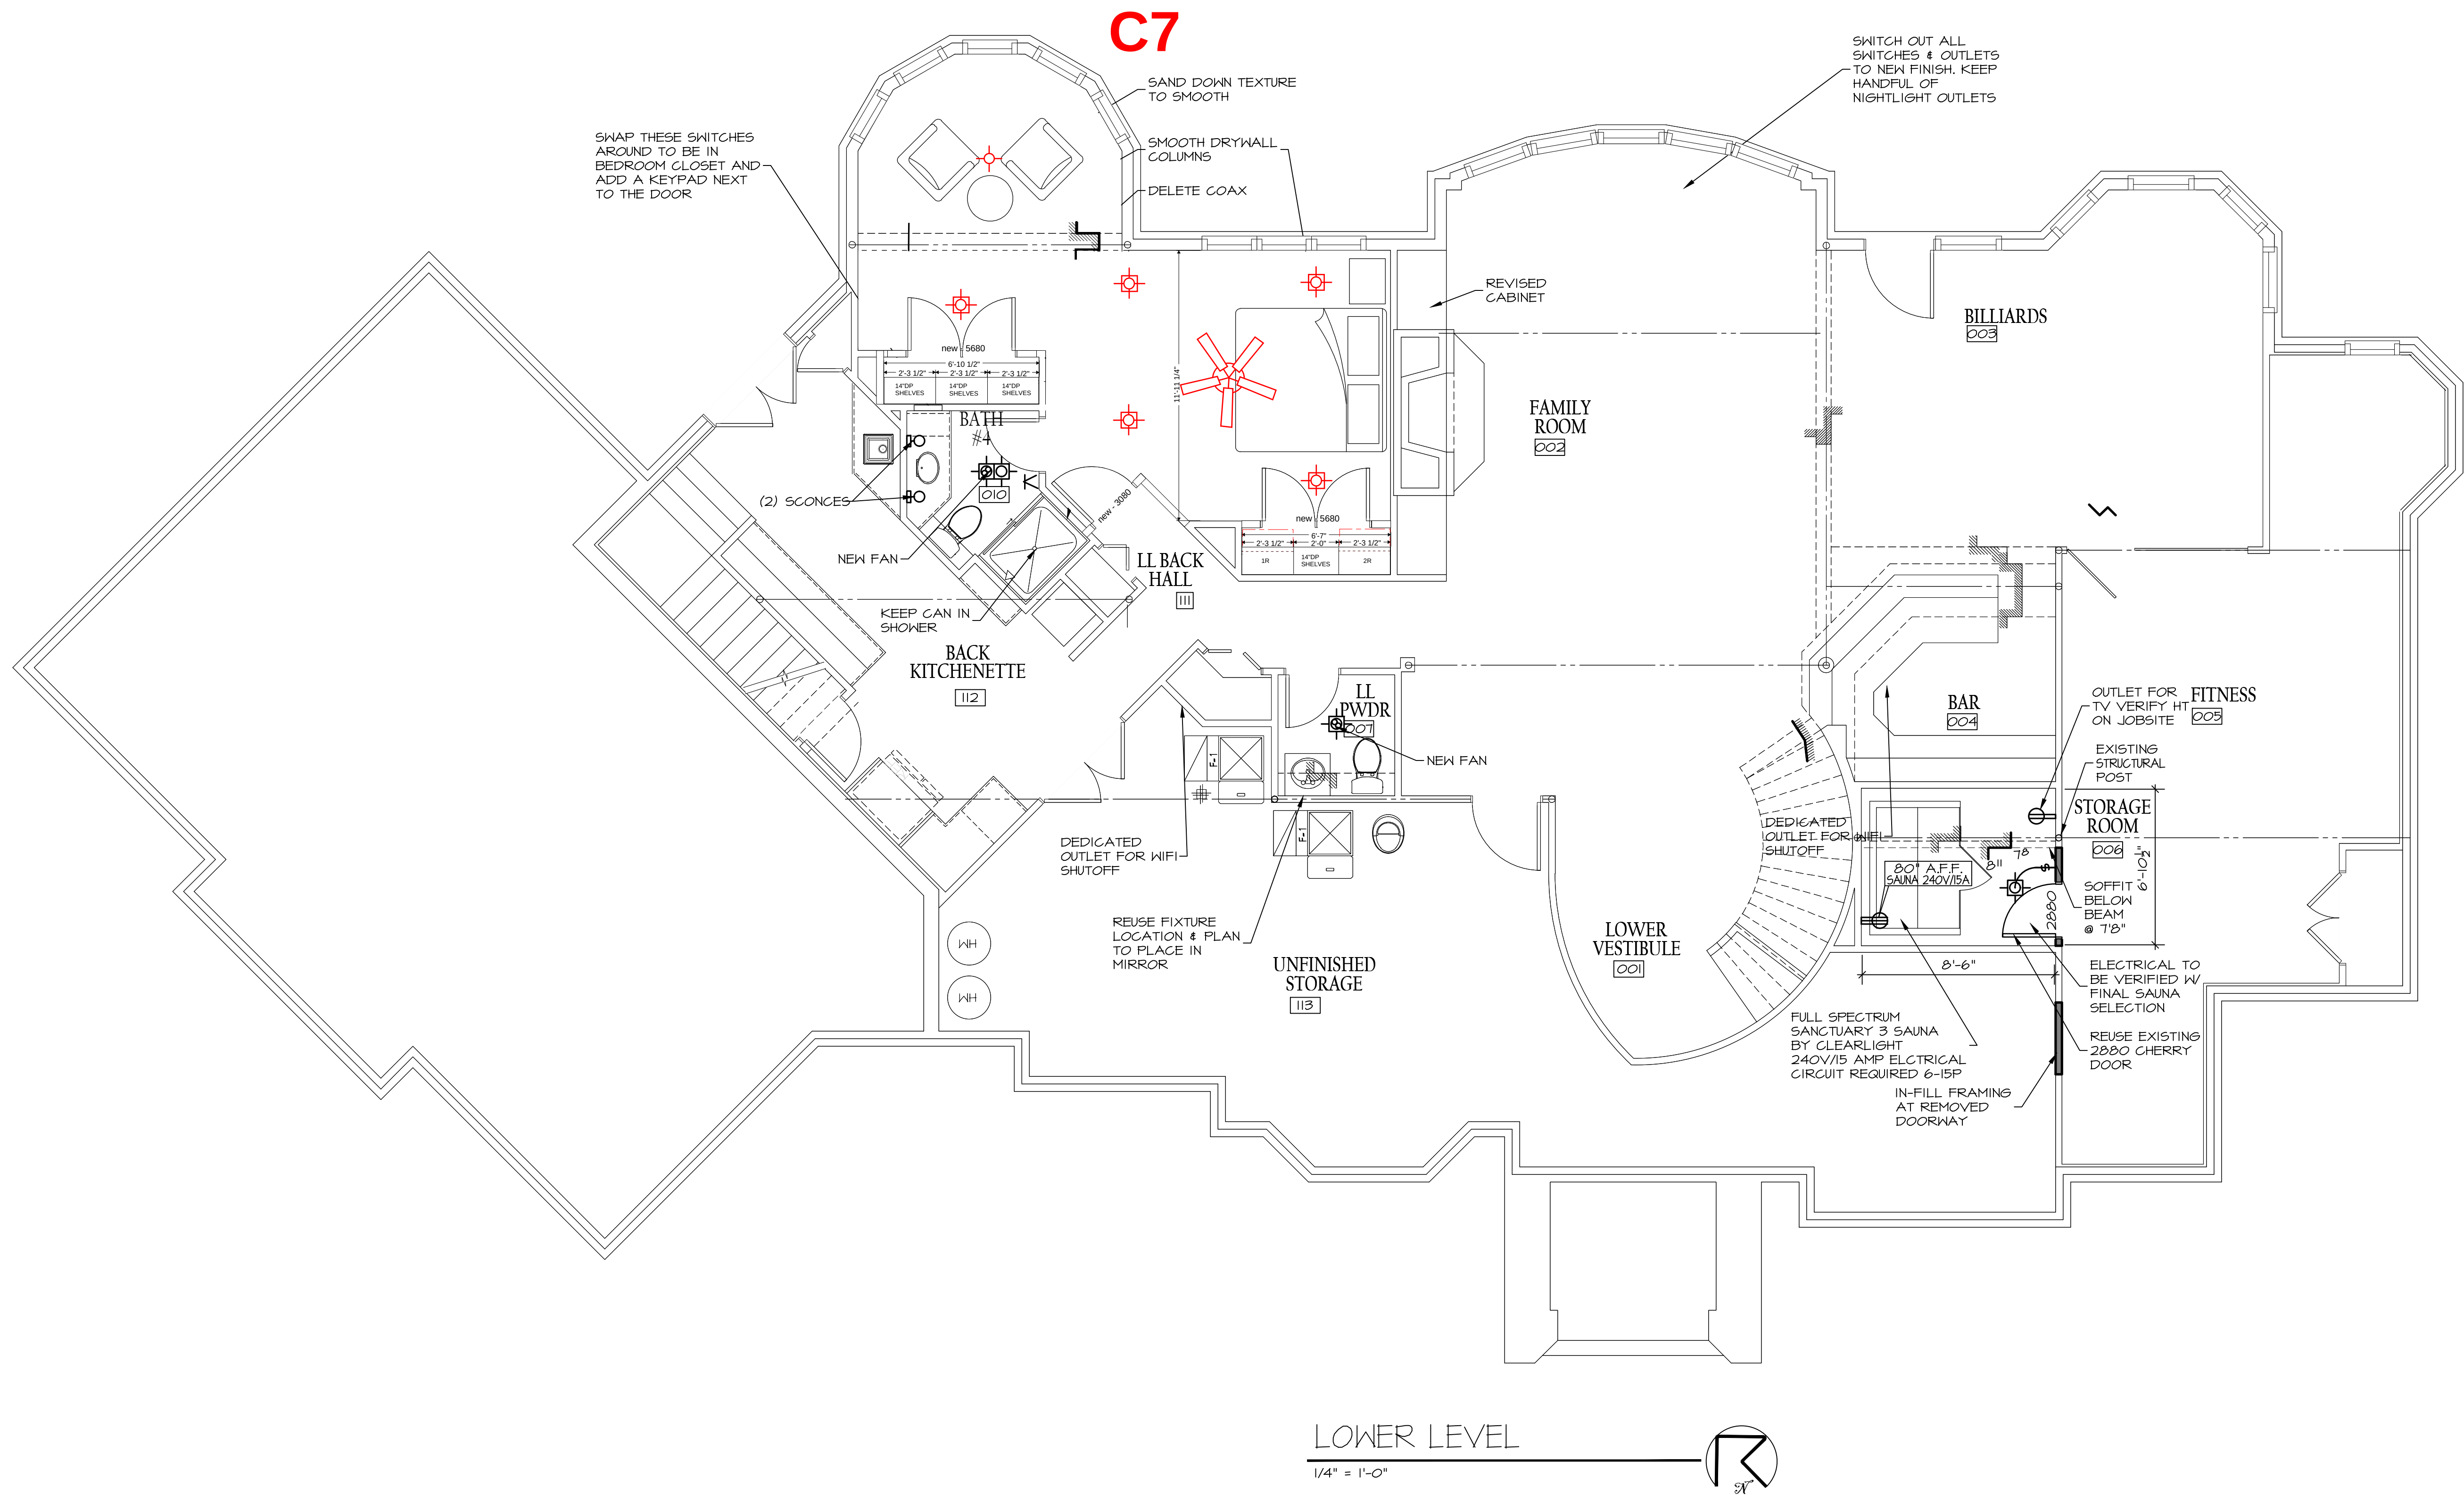

WOOD
RESIDENCE

3435 N 140TH CIRCLE, OMAHA, NE 68164

**MCNEIL
COMPANY**
4666 South 132nd Street
Omaha, NE 68137
402-333-1462
mcneilcompany.com

PLAN DATE	
01/16/2026	
REV.	DATE
REV01	01/14/26
REV02	02/11/26
REV03	03/05/26
REV04	03/16/26
REV05	03/23/26
REV06	05/21/26

JOB NUMBER
252513
DESCRIPTION
LOWER LEVEL
PLAN SHEET
A1.01

© COPYRIGHT
MCNEIL COMPANY
THESE PLANS ARE SPECIFICALLY
DESIGNED FOR CONSTRUCTION BY
MCNEIL COMPANY AND ARE
INTENDED FOR NO OTHER PURPOSE.
DUPLICATION OF THESE PLANS IN
PART OR WHOLE WITHOUT WRITTEN
CONSENT FROM MCNEIL COMPANY
IS PROHIBITED.

WOOD
RESIDENCE

3435 N 140TH CIRCLE, OMAHA, NE 68164



PLAN DATE 01/16/2026	
REV.	DATE
REV01	01/14/26
REV02	02/17/26
REV03	03/05/26
REV04	03/16/26
REV05	03/23/26
REV06	05/21/26

JOB NUMBER
252513
DESCRIPTION
LOWER LEVEL
PLAN SHEET
A1.01

© COPYRIGHT
MCNEIL COMPANY
THESE PLANS ARE SPECIFICALLY
DESIGNED FOR CONSTRUCTION BY
MCNEIL COMPANY AND ARE
INTENDED FOR NO OTHER PURPOSE
DUPLICATION OF THESE PLANS IN
PART OR WHOLE WITHOUT WRITTEN
CONSENT FROM MCNEIL COMPANY
IS PROHIBITED.

WOOD
RESIDENCE


3435 N 140TH CIRCLE, OMAHA, NE 68164



PLAN DATE	
01/16/2026	
REV.	DATE
REV01	01/14/26
REV02	02/17/26
REV03	03/05/26
REV04	03/16/26
REV05	03/23/26
REV06	05/21/26

JOB NUMBER	252513
DESCRIPTION	LOWER LEVEL
PLAN SHEET	A1.01

© COPYRIGHT
MCNEIL COMPANY
THESE PLANS ARE SPECIFICALLY
DESIGNED FOR CONSTRUCTION BY
MCNEIL COMPANY AND ARE
INTENDED FOR NO OTHER PURPOSE
DUPLICATION OF THESE PLANS IN
PART OR WHOLE WITHOUT WRITTEN
CONSENT FROM MCNEIL COMPANY
IS PROHIBITED.

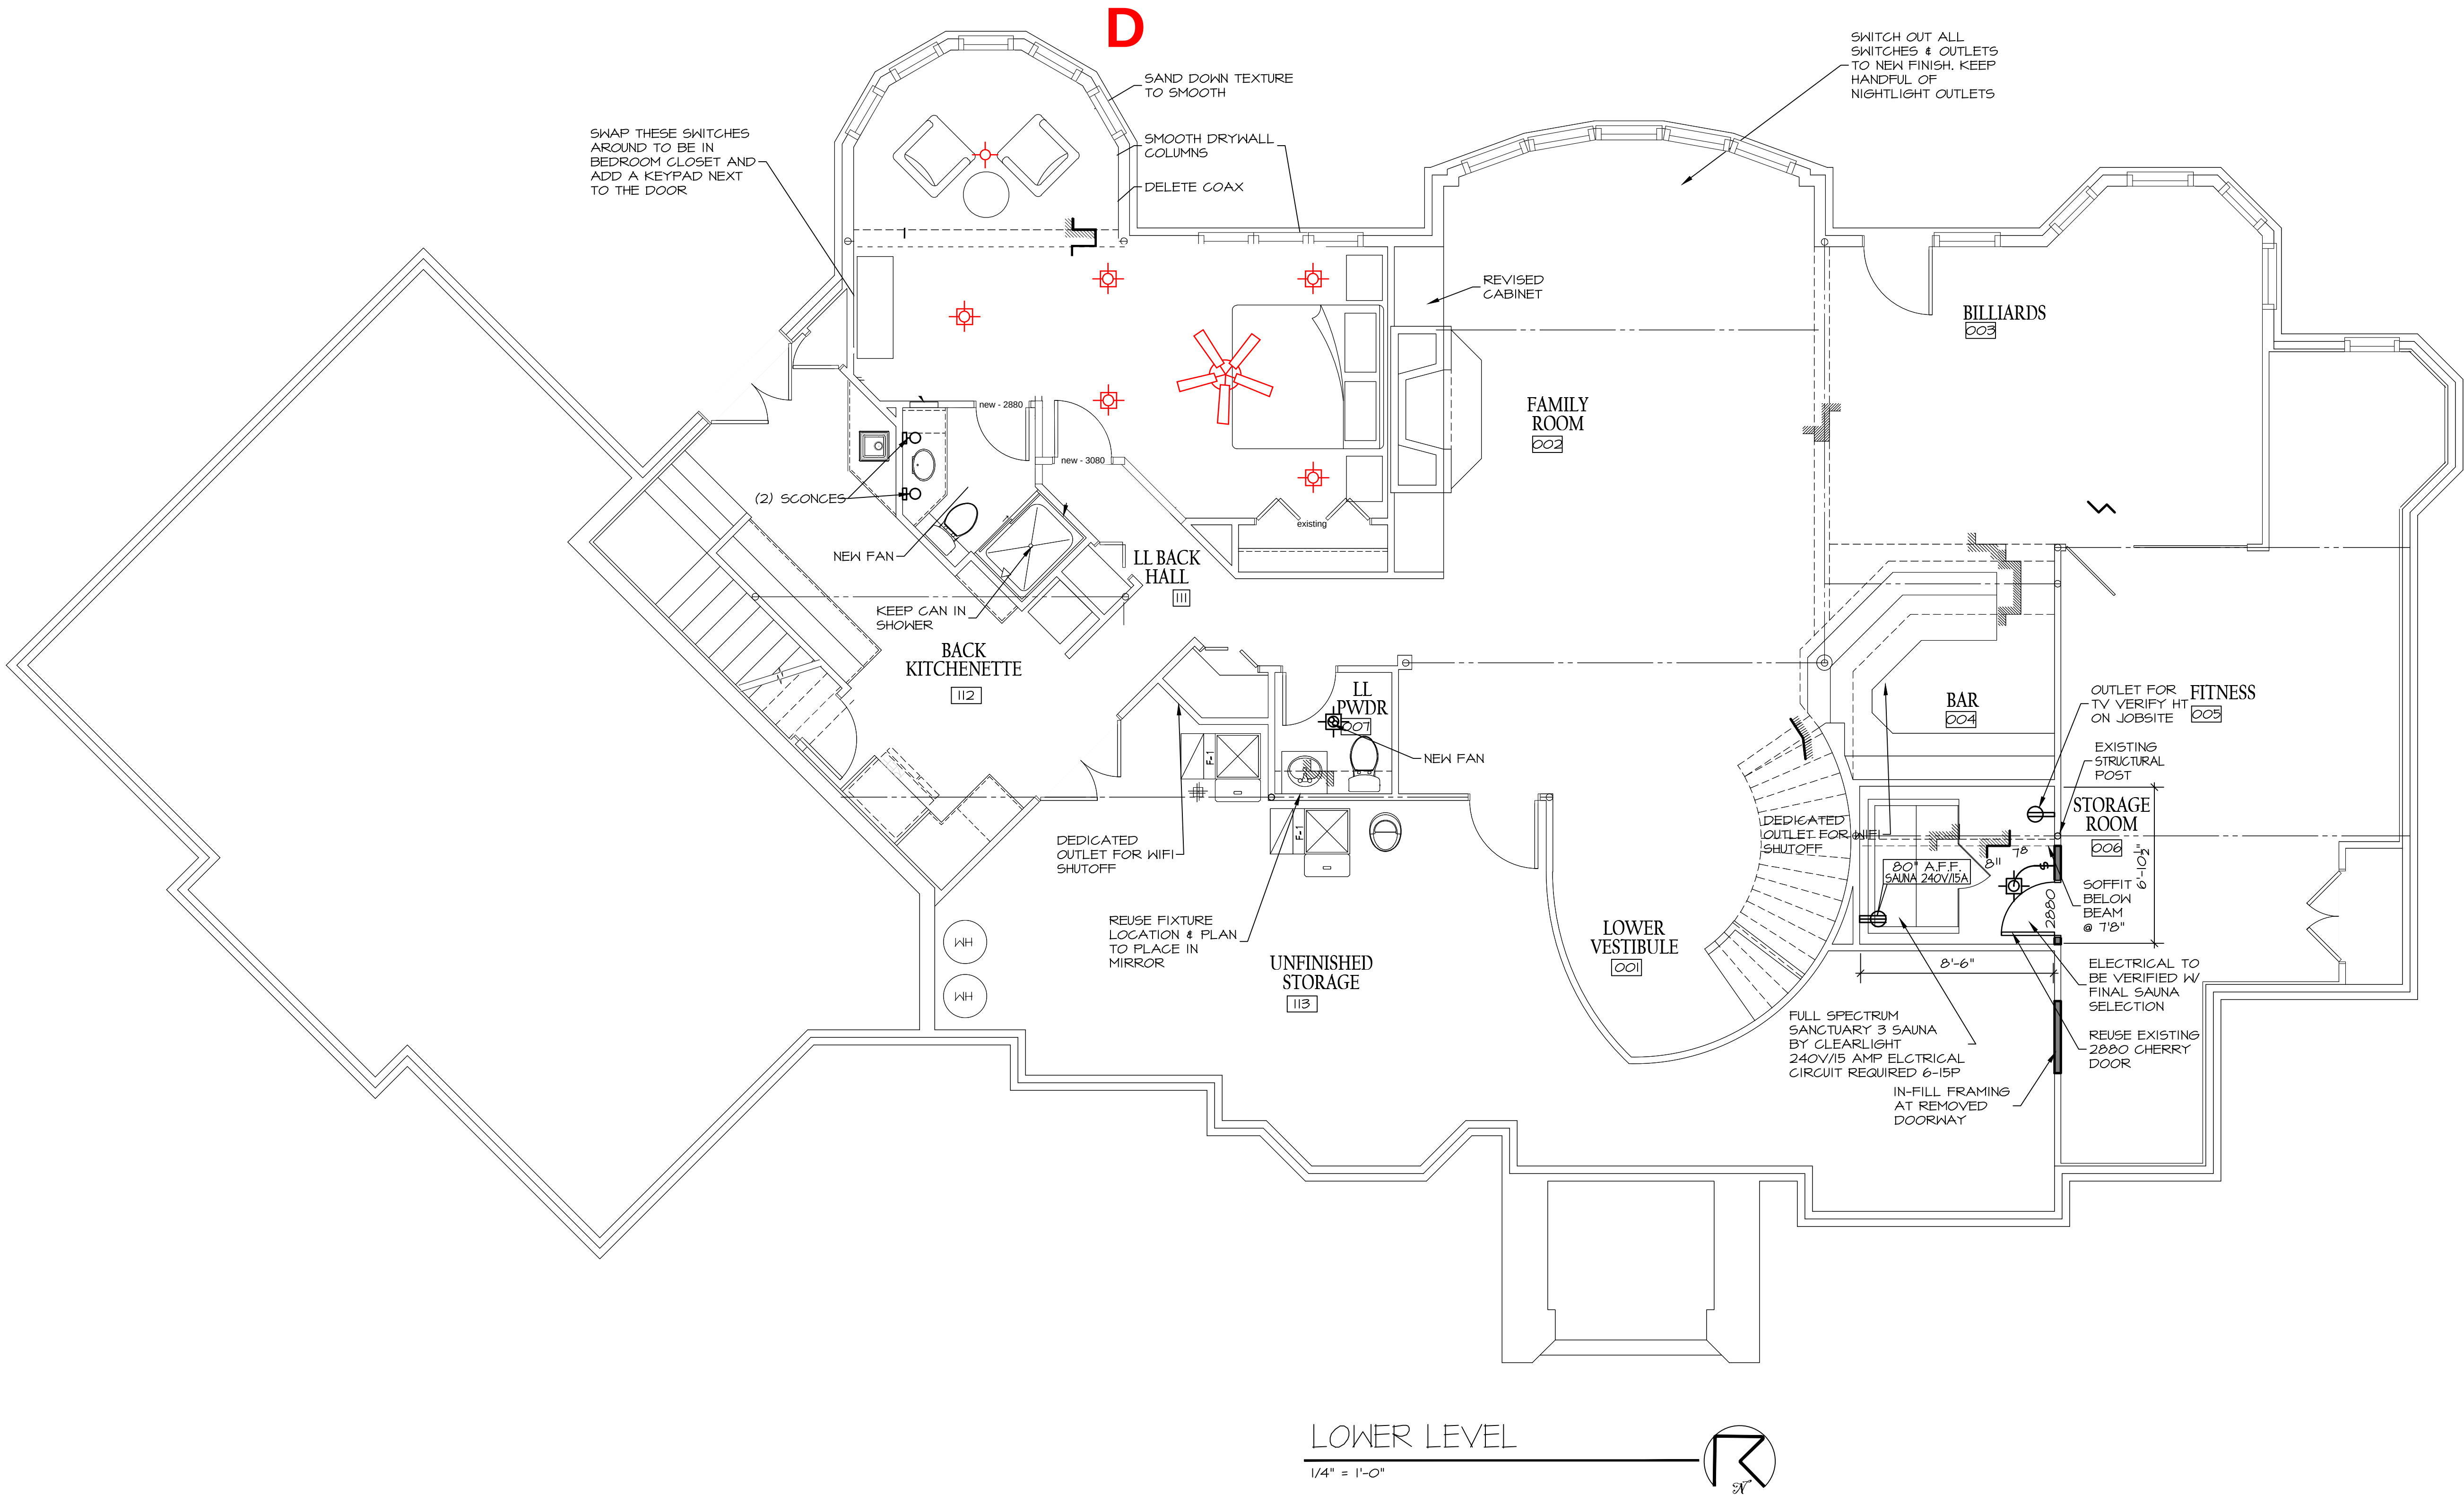

WOOD
RESIDENCE
3435 N 140TH CIRCLE, OMAHA, NE 68164

MCNEIL COMPANY
4666 South 132nd Street
Omaha, NE 68137
402-333-1462
mcneilcompany.com

PLAN DATE	
01/16/2026	
REV.	DATE
REV01	01/14/26
REV02	02/11/26
REV03	03/05/26
REV04	03/16/26
REV05	03/23/26
REV06	05/21/26

JOB NUMBER
252513
DESCRIPTION
LOWER LEVEL
PLAN SHEET
A1.01

© COPYRIGHT
MCNEIL COMPANY
THESE PLANS ARE SPECIFICALLY
DESIGNED FOR CONSTRUCTION BY
MCNEIL COMPANY AND ARE
INTENDED FOR NO OTHER PURPOSE.
DUPLICATION OF THESE PLANS IN
PART OR WHOLE WITHOUT WRITTEN
CONSENT FROM MCNEIL COMPANY
IS PROHIBITED.