
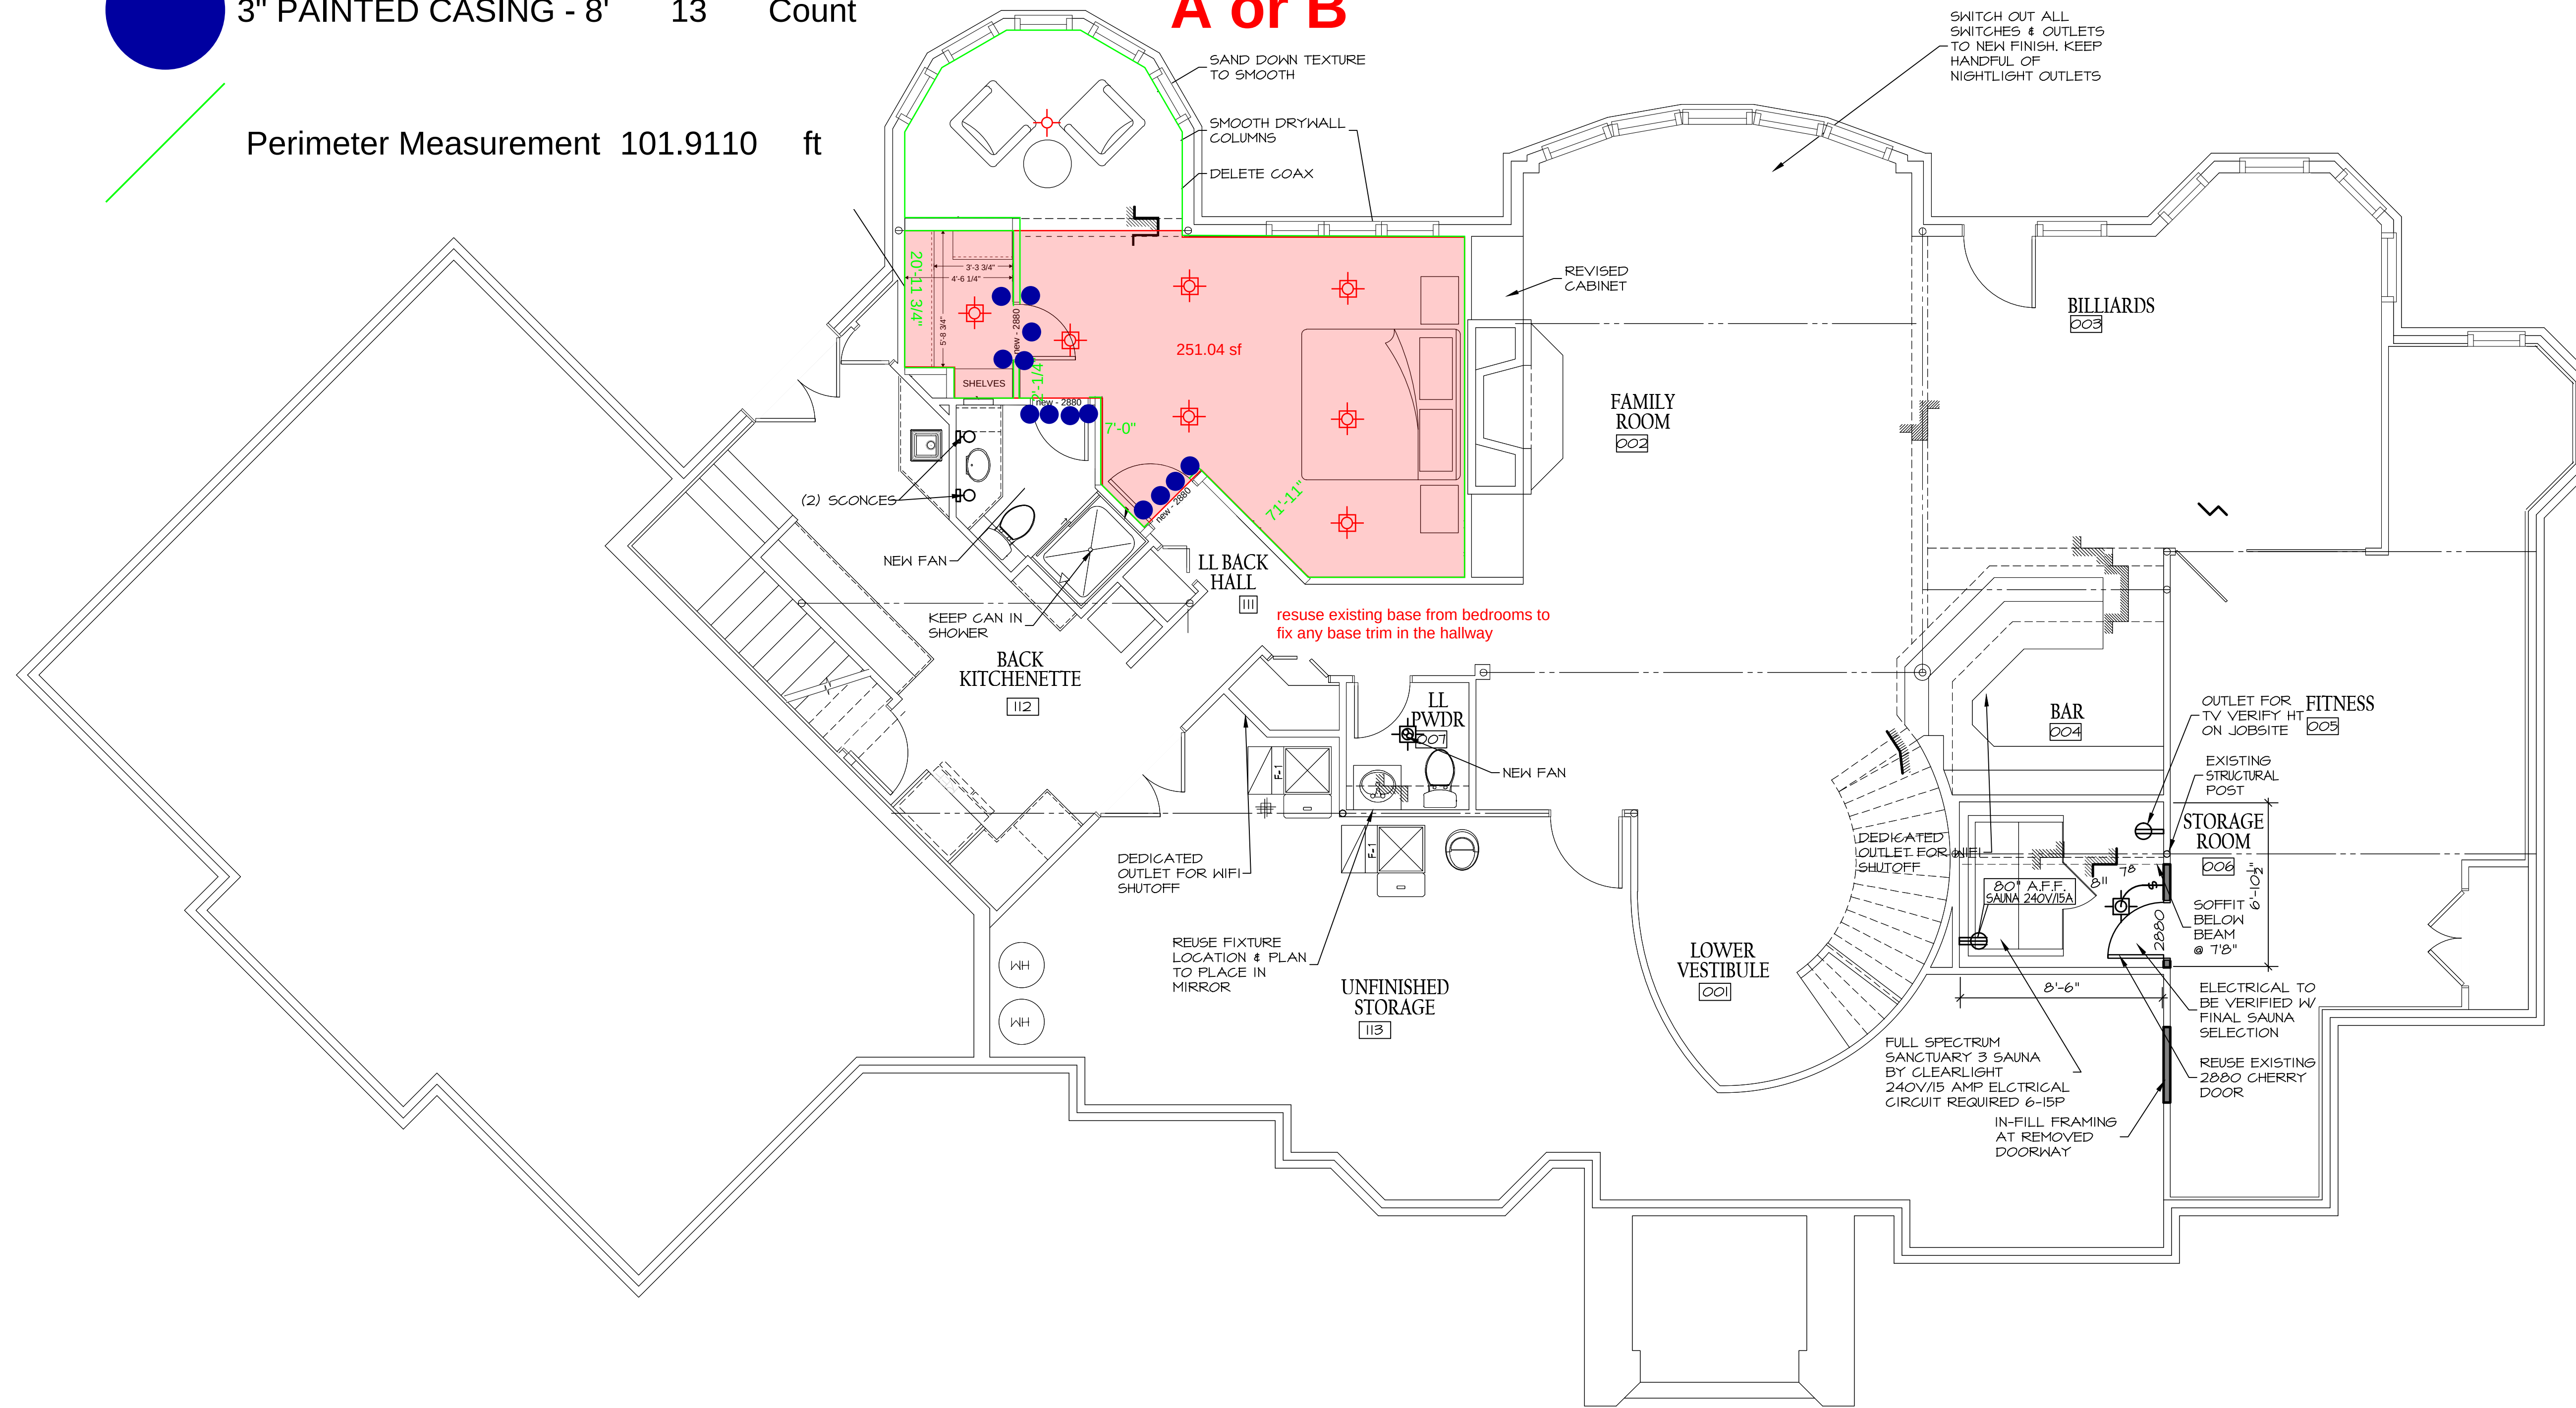


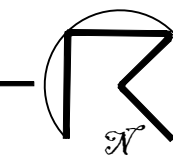

A or B


$$\overline{1/4'' = 1'-0''}$$


WOOD
RESIDENCE


2
0
0
1
2
3
3
3
0
1
1
0
3
0
3
0
2
0
0
0



PLAN DATE 01/16/2026	
REV.	DATE
REVO1	01/14/26
REVO2	02/17/26
REVO3	03/05/26
REVO4	03/16/26
REVO5	03/23/26
REVO6	05/21/26

JOB NUMBER	252513
DESCRIPTION	LOWER LEVEL
PLAN SHEET	A1.01

© COPYRIGHT
MCNEIL COMPANY
THESE PLANS ARE SPECIFICALLY
DESIGNED FOR CONSTRUCTION BY
MCNEIL COMPANY AND ARE
INTENDED FOR NO OTHER PURPOSE.
REPLICATION OF THESE PLANS IN
PART OR WHOLE WITHOUT WRITTEN
CONSENT FROM MCNEIL COMPANY
IS PROHIBITED.

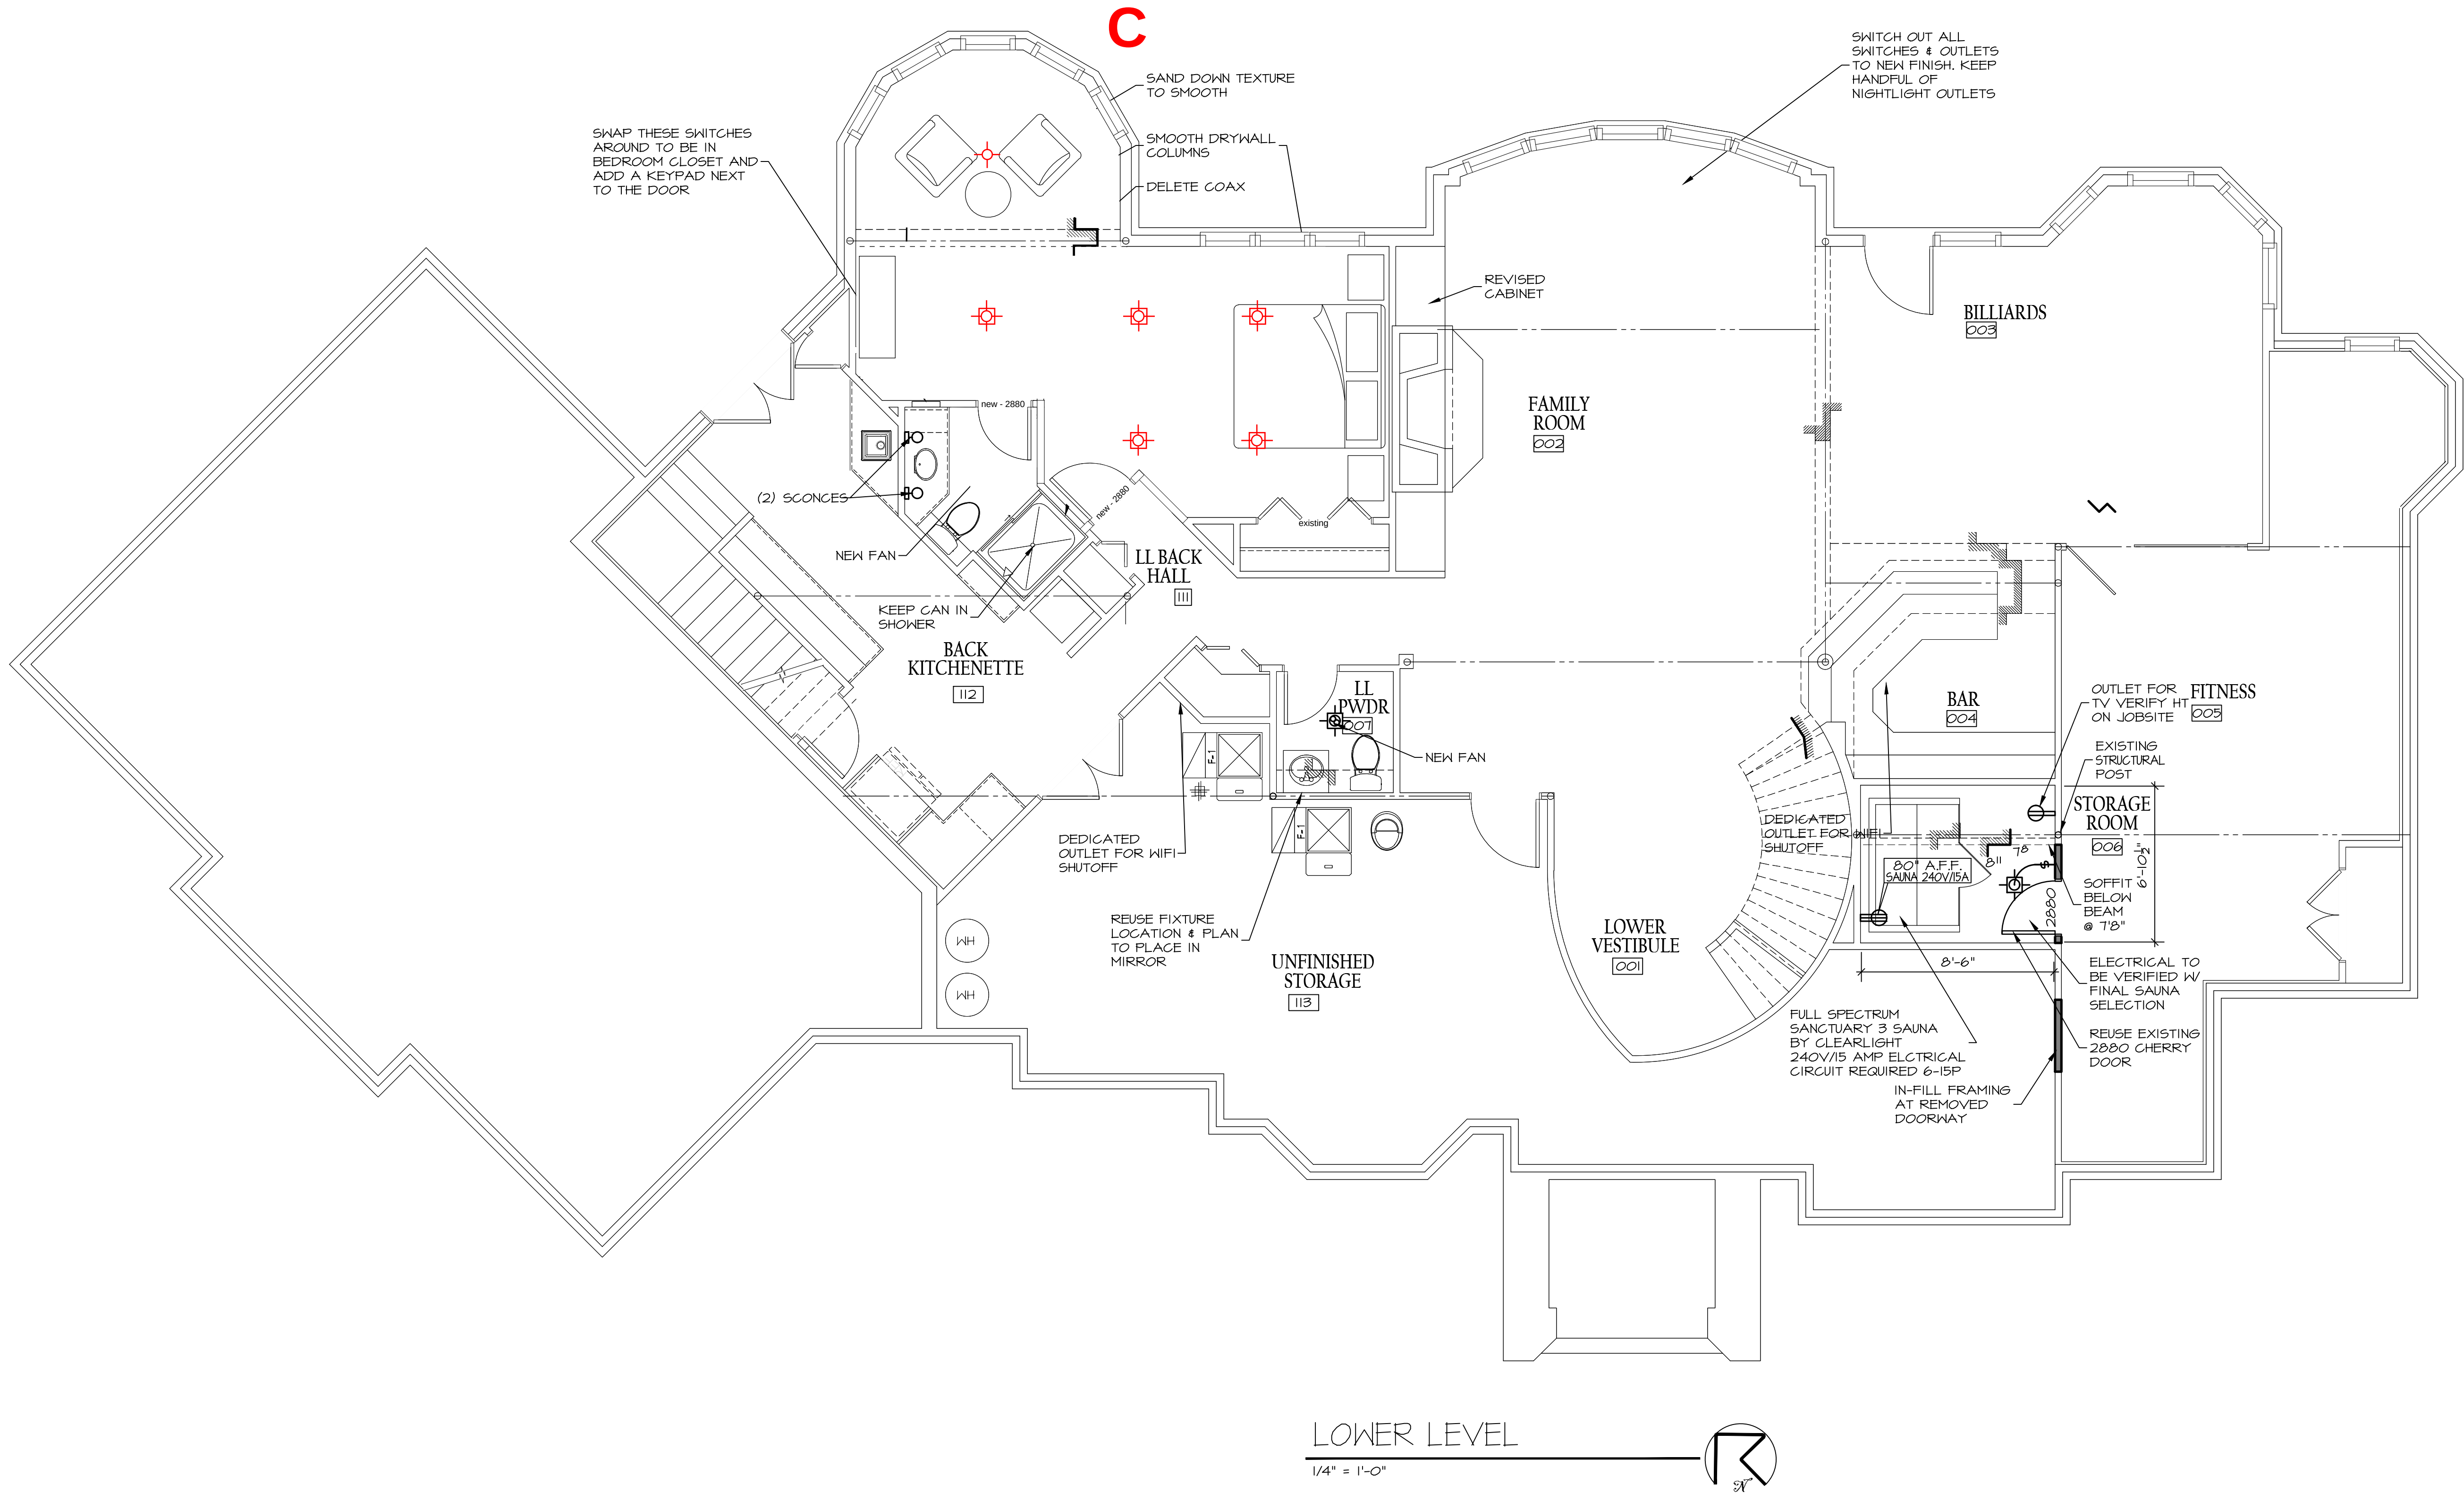

WOOD
RESIDENCE
3435 N 140TH CIRCLE, OMAHA, NE 68164

MCNEIL COMPANY
4666 South 132nd Street
Omaha, NE 68137
402-333-1462
mcneilcompany.com

PLAN DATE	
01/16/2026	
REV.	DATE
REV01	01/14/26
REV02	02/11/26
REV03	03/05/26
REV04	03/16/26
REV05	03/23/26
REV06	05/21/26

JOB NUMBER
252513
DESCRIPTION
LOWER LEVEL
PLAN SHEET
A1.01

© COPYRIGHT
MCNEIL COMPANY
THESE PLANS ARE SPECIFICALLY
DESIGNED FOR CONSTRUCTION BY
MCNEIL COMPANY AND ARE
INTENDED FOR NO OTHER PURPOSE.
DUPLICATION OF THESE PLANS IN
PART OR WHOLE WITHOUT WRITTEN
CONSENT FROM MCNEIL COMPANY
IS PROHIBITED.



SWAP THESE SWITCHES
AROUND TO BE IN
BEDROOM CLOSET AND
ADD A KEYPAD NEXT
TO THE DOOR

C7

SAND DOWN TEXTURE
TO SMOOTH

SMOOTH DRYWALL_

DELETE COAX

SWITCH OUT ALL
SWITCHES & OUTLETS
- TO NEW FINISH. KEEP
HANDFUL OF
NIGHTLIGHT OUTLETS

FAMILY
ROOM
002

BILLIARDS
003ACK
HENETTE
112

LBA
HAI

UNFINISHED
STORAGE
113

LOWER
VESTIBULE
001

BAR

FITNESS
005

STORAGE
ROOM

SOFFIT :
BELOW
BEAM

BE VERIFIED IN
FINAL SAUNA
SELECTION

REUSE EXISTING
2880 CHERRY
DOOR

FULL SPECTRUM
SANCTUARY 3 SAUNA
BY CLEARLIGHT
240V/15 AMP ELCTRIC
CIRCUIT REQUIRED 6-1
IN-FILL
AT REM
DOORW

IN-FILL FRAMING
AT REMOVED
DOORWAY

WOOD
RESIDENCE

3435 N 140TH CIRCLE, OMAHA, NE 68164



PLAN DATE 01/16/2026	
REV.	DATE
REVO1	01/14/26
REVO2	02/17/26
REVO3	03/05/26
REVO4	03/16/26
REVO5	03/23/26
REVO6	05/21/26

JOB NUMBER	252513
DESCRIPTION	LOWER LEVEL
PLAN SHEET	A1.01

© COPYRIGHT
MCNEIL COMPANY
THESE PLANS ARE SPECIFICALLY
DESIGNED FOR CONSTRUCTION BY
MCNEIL COMPANY AND ARE
INTENDED FOR NO OTHER PURPOSE
DUPLICATION OF THESE PLANS IN
PART OR WHOLE WITHOUT WRITTEN
CONSENT FROM MCNEIL COMPANY
IS PROHIBITED.