

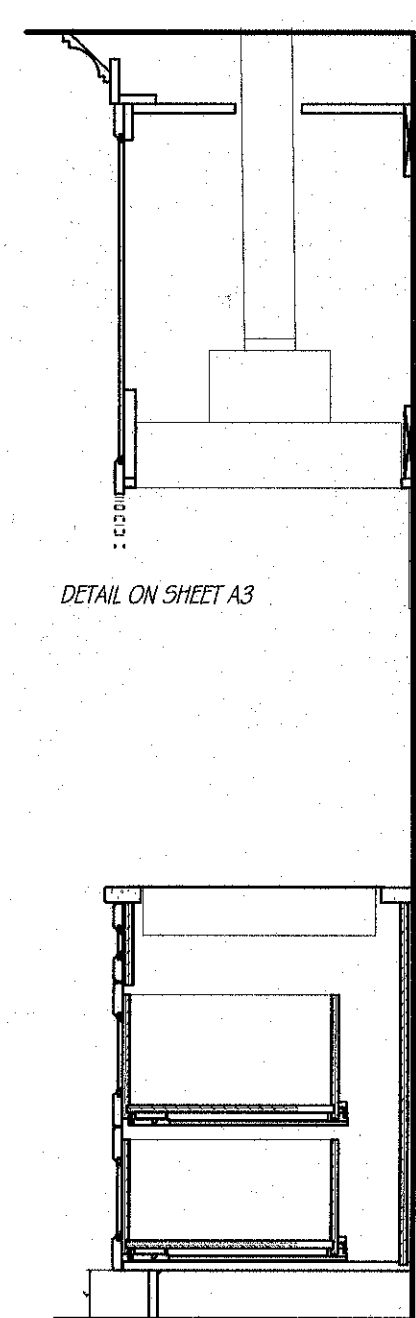
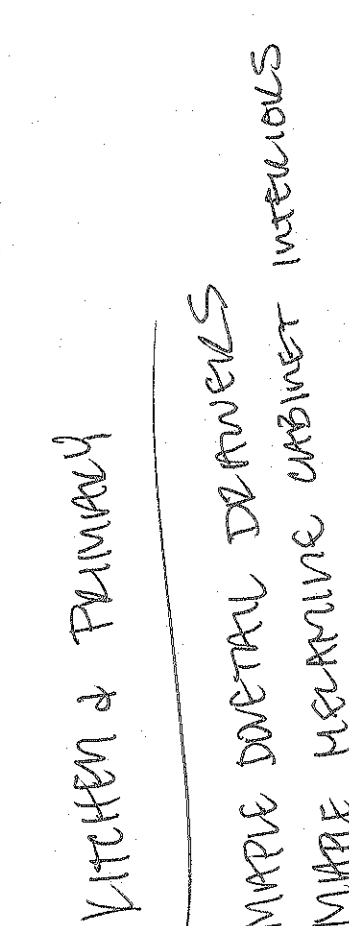


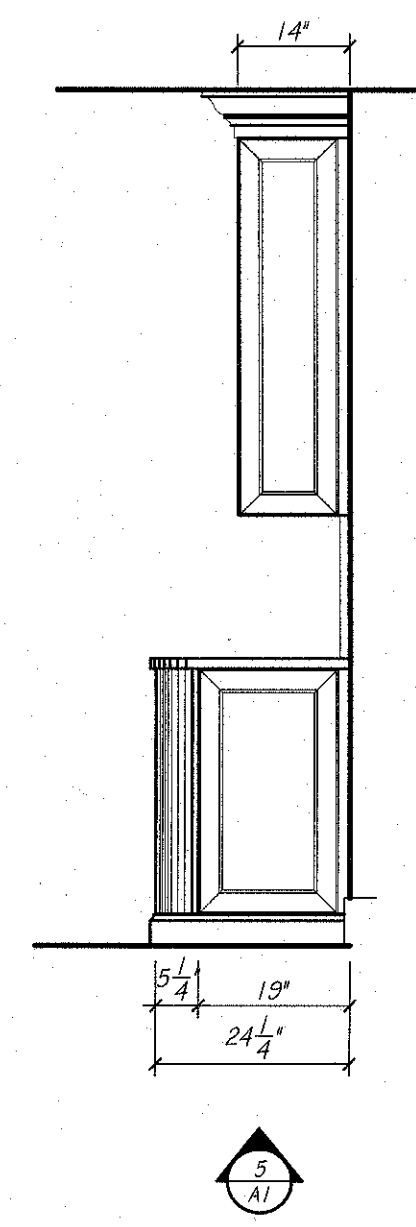

Fractal
ready?
Machinable
Unit measure?

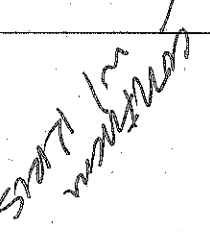


MAPPE RELATIVE
INTERVALLI AL
ORTELLI LOCALITÀ

DOOR STYLE - TW-1038
 MORTISE & TENON CONSTRUCTION WITH 3" FRAMING
 OUTSIDE EDGE - L-297 (BEAD)
 INSIDE EDGE - OGEE
 CENTER PANEL - P-057

DOOR DETAIL EW-CWS
SCALE: 1 1/2" = 1'-0"

SCALE: 1/2" = 1' - 0"

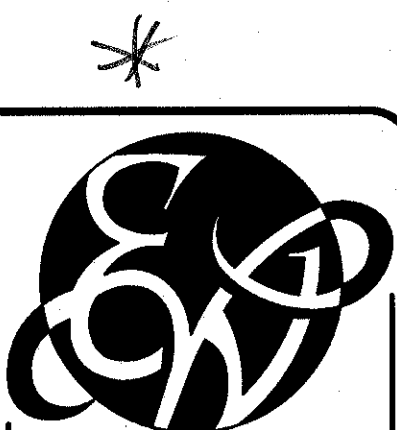

EUROWOOD
Cabinets INC.
3415 SO. 67TH ST.
OMAHA, NE 68106
TEL (402-393-4110)
FAX (402-393-8361)
(WWW.EUROWOOD.NET)

SHEET: A3
DRAWN BY: SJB
PLAN:
MAIN LEVEL
KITCHEN

REVISIONS:
10 JULY 26


PHIL & MICHELLE WOOD
3435 N. 140TH. CIRCLE
OMAHA, NE 68164





APPROVED BY:
SIGNATURE
DATE

DUPLICATION OF THESE DRAWINGS IS
PROHIBITED WITHOUT WRITTEN CONSENT
BY EUROWOOD CABINETS INC.
©2000, EUROWOOD CABINETS INC.
MEASUREMENTS ARE SUBJECT TO CHANGE
DUE TO FINAL FIELD MEASUREMENTS.

WOOD
5588

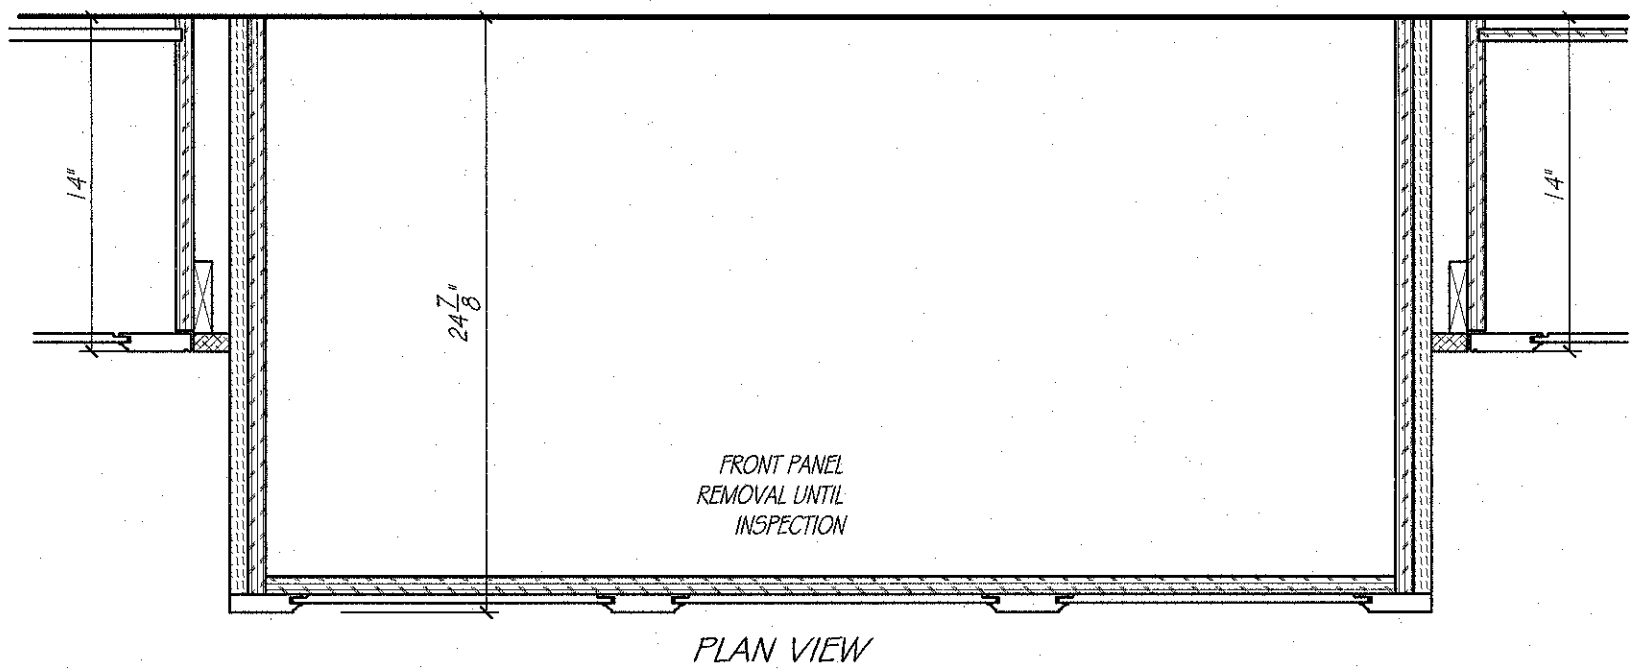

HOOD DETAIL
SCALE: 1 1/2" = 1'-0"

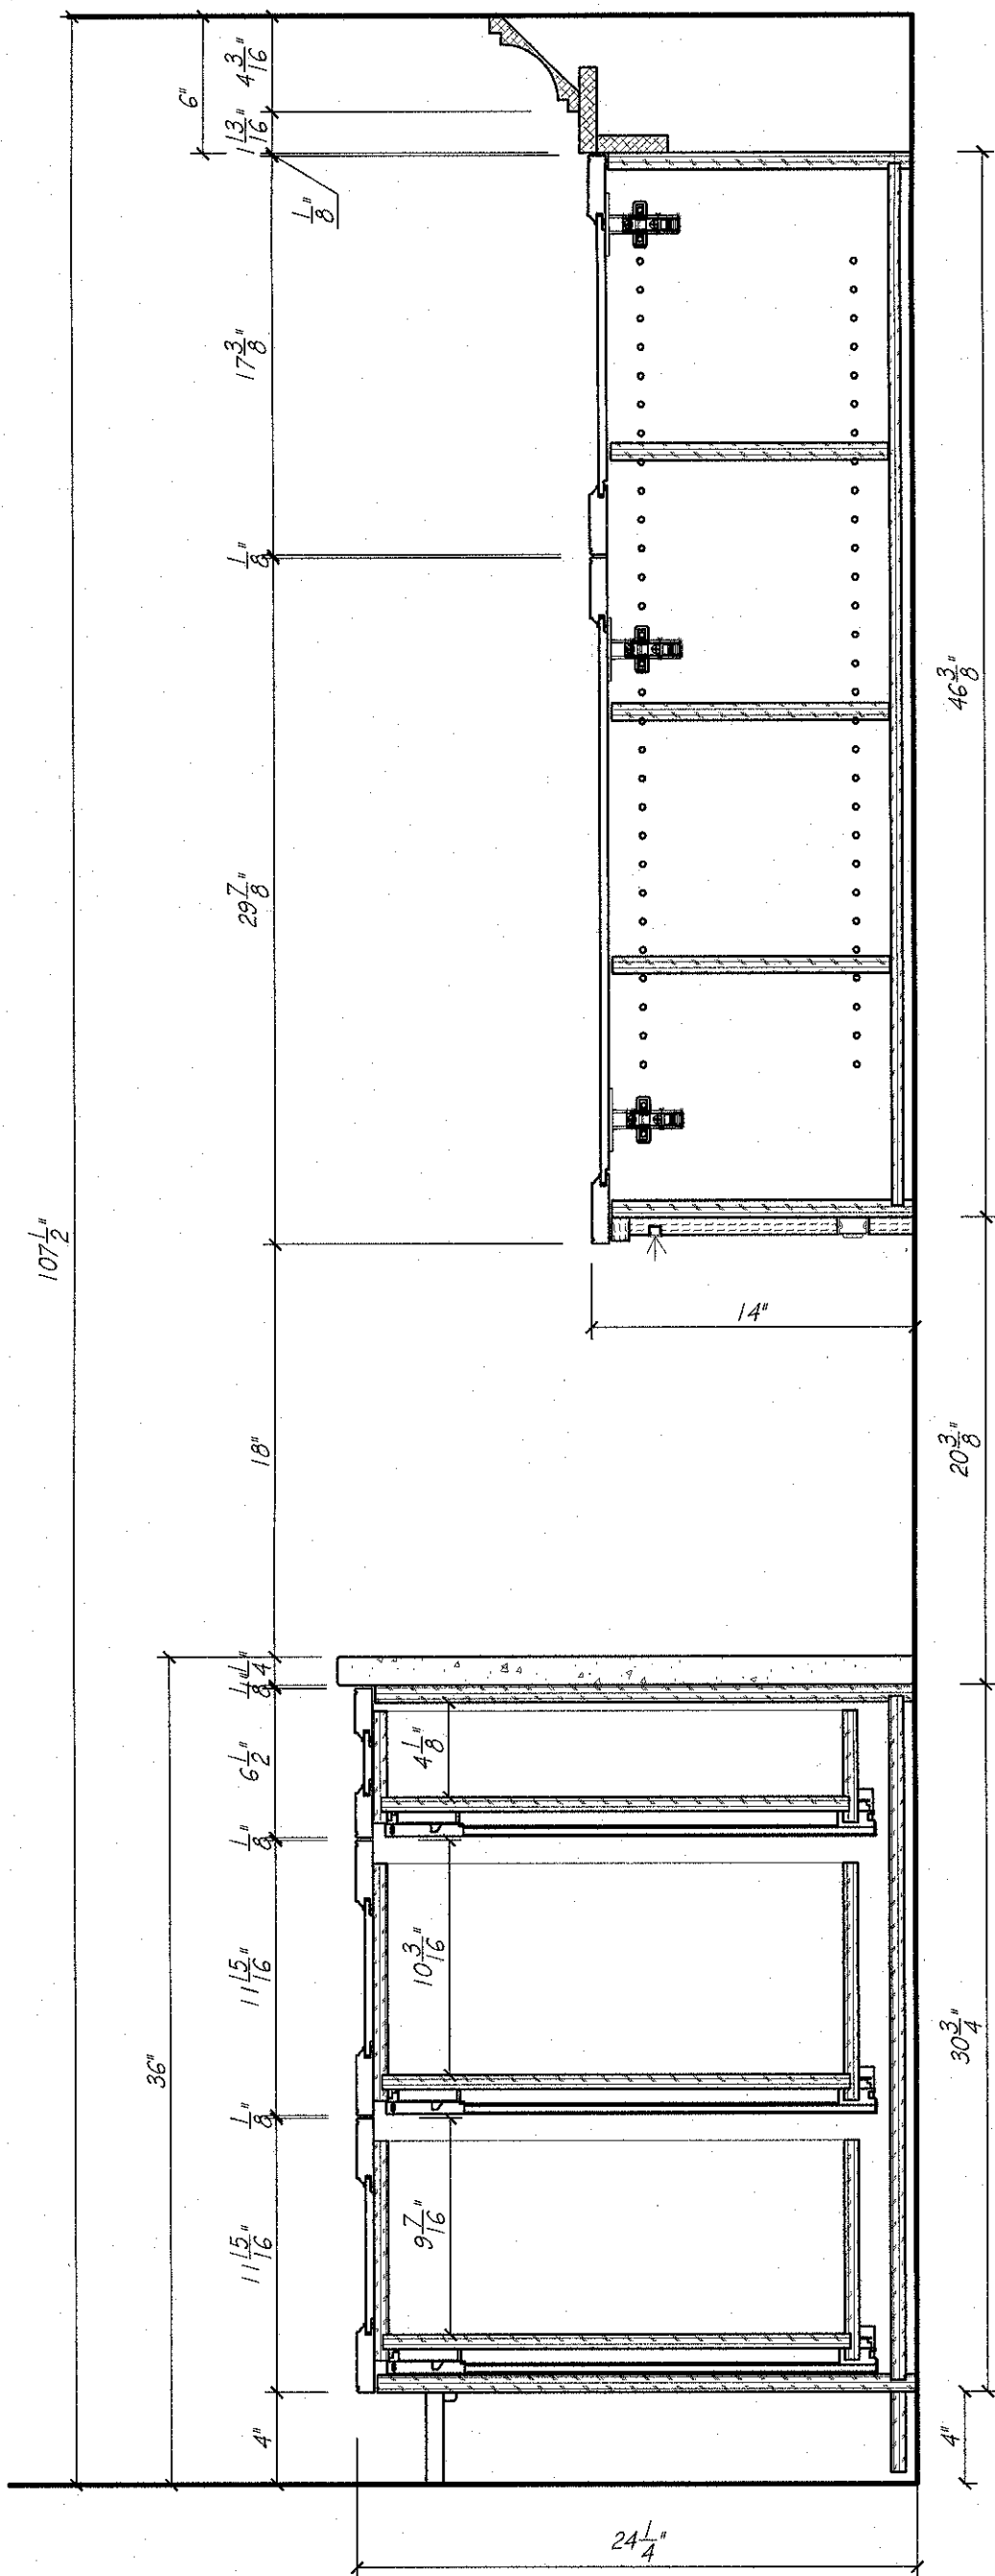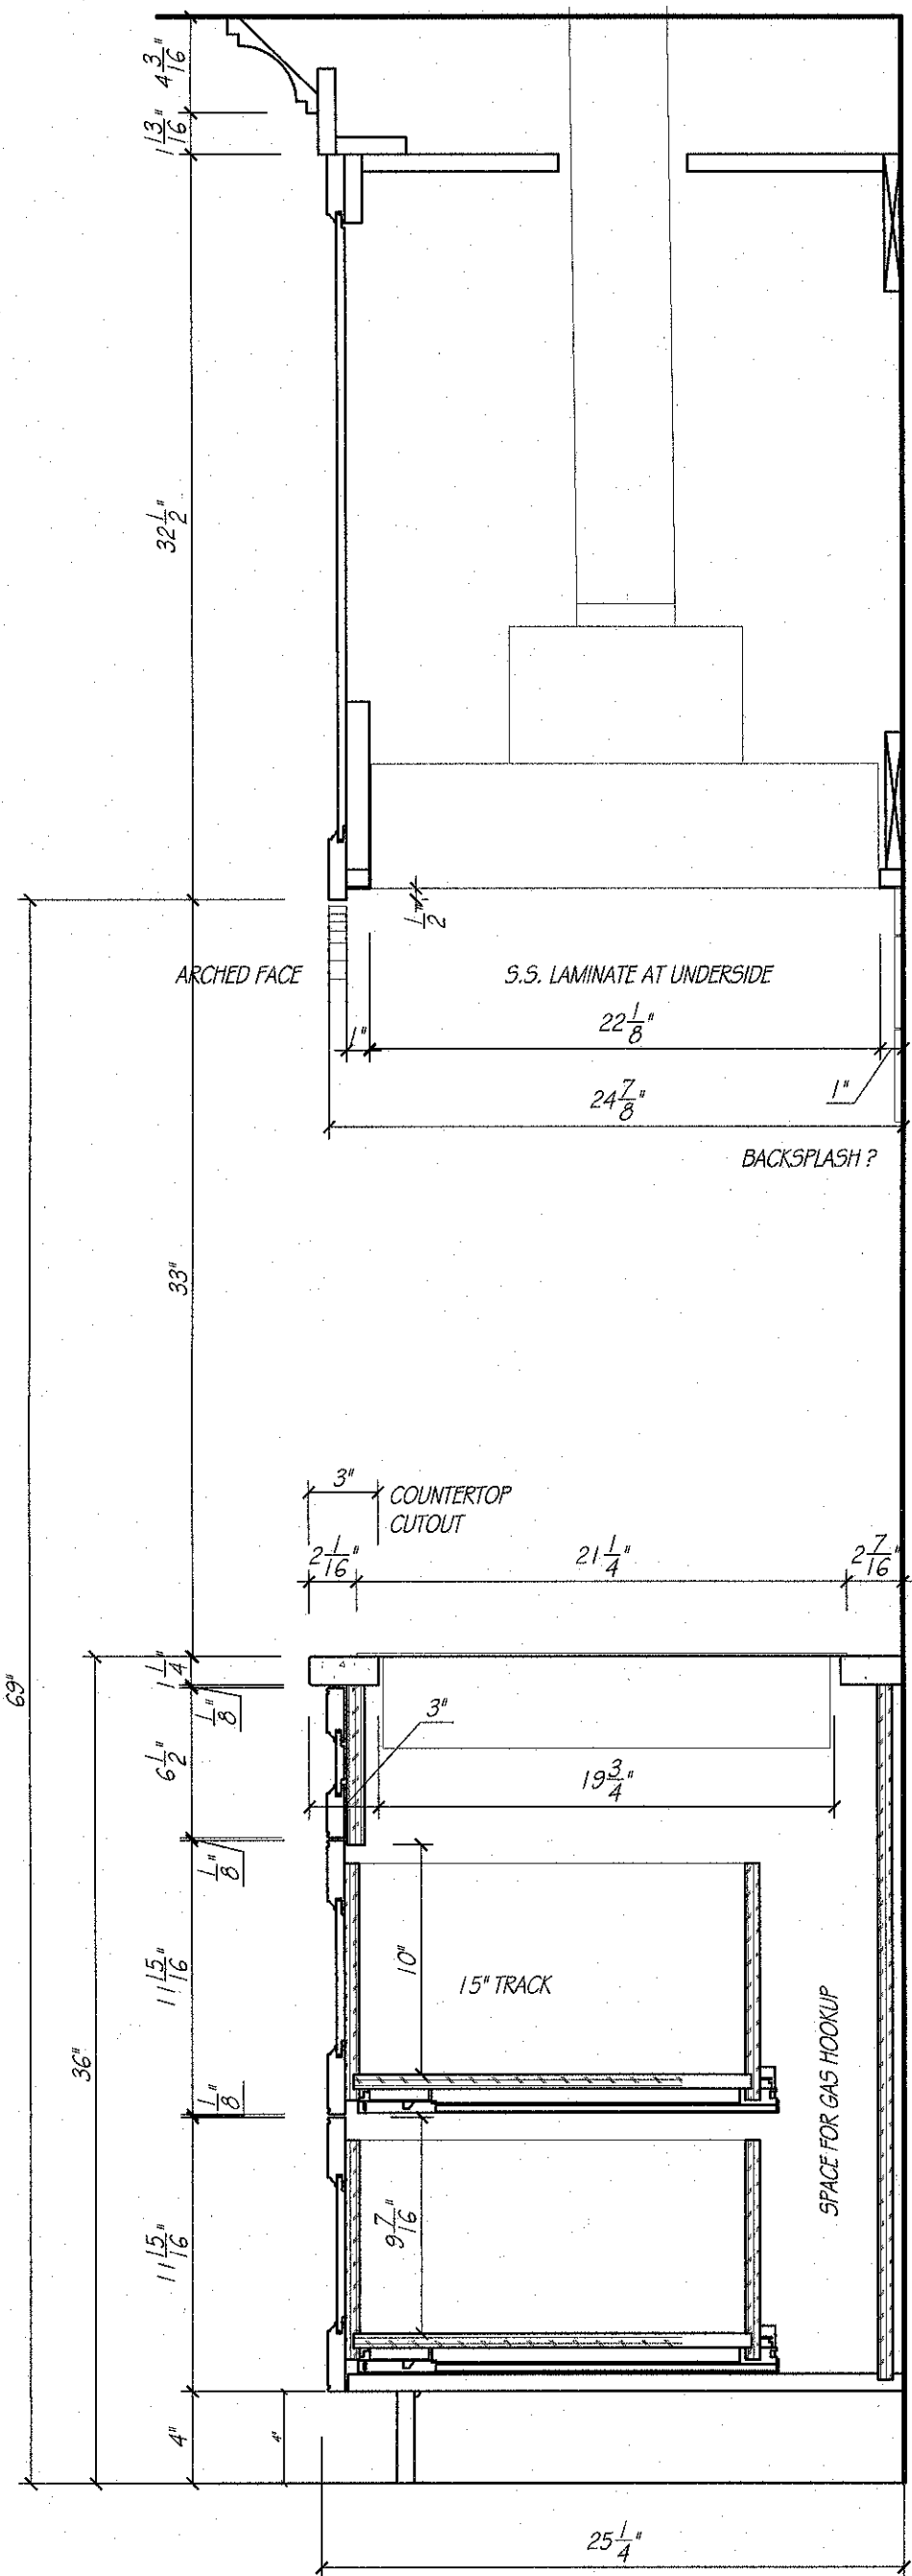

TOP DRAWING
QUESTION
SMB M/PCAD
26
26
26

KITCHEN ISLAND	
CABINET CONSTRUCTION:	
EXTERIORS	FLAT CUT CHERRY
INTERIORS	BLACK MELAMINE
FACE BANDING	MATCHING WOOD EDGE BANDING
CABINET HARDWARE & DRILLING	BY OTHERS
DRAWER SLIDE	FULL EXT. SOFT CLOSE CONCEALED SLIDES
COUNTERTOP SPECIFICATIONS:	
COUNTERTOP MATERIAL	QUARTZ
COUNTERTOP THICKNESS	1 1/4" ALLOWANCE
SUBTOP REQUIREMENTS	NONE
ROOM SPECIFICATIONS	
FLOORING - TYPE / ALLOWANCE	VERIFY 3/4" ALLOWANCE
CASING - W/ 1/4" REVEAL	3 3/4"



EUROWOOD
Cabinets
3415 SO. 67TH ST.
OMAHA, NE 68106
TEL (402-393-4110)
FAX (402-393-8361)
(WWW.EUROWOOD.NET)

SHEET: A2

DRAWN BY: SJB

PLAN:
MAIN LEVEL
KITCHEN

REVISIONS:

19 MARCH 26
11 JUNE 26
23 JUNE 26
2 JULY 26
8 JULY 26
10 JULY 26

PHIL & MICHELLE WOOD
3435 N. 140TH. CIRCLE
OMAHA, NE 68164



APPROVED BY:

SIGNATURE





DATE

DUPLICATION OF THESE DRAWINGS IS PROHIBITED WITHOUT WRITTEN CONSENT OF EUROWOOD CABINETS INC. ©2000, EUROWOOD CABINETS INC.


MEASUREMENTS ARE SUBJECT TO CHANGE DUE TO FINAL FIELD MEASUREMENTS.

WOOD


5588

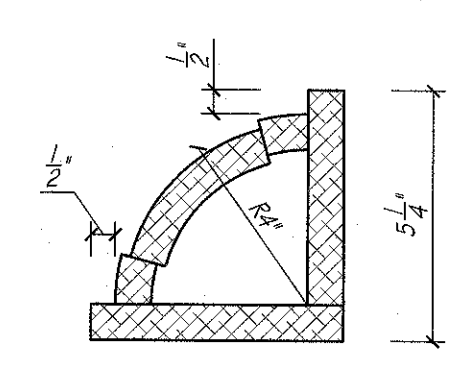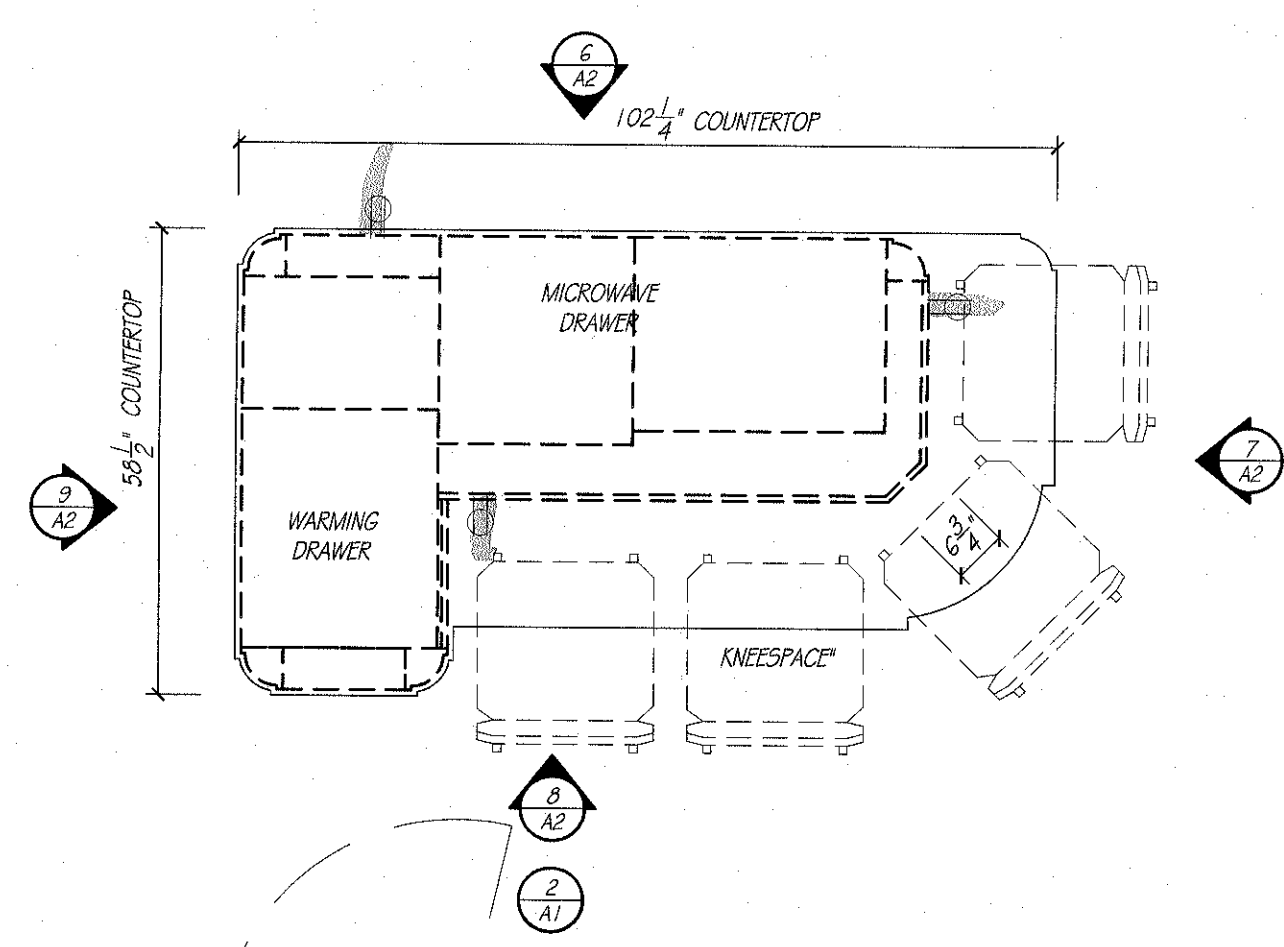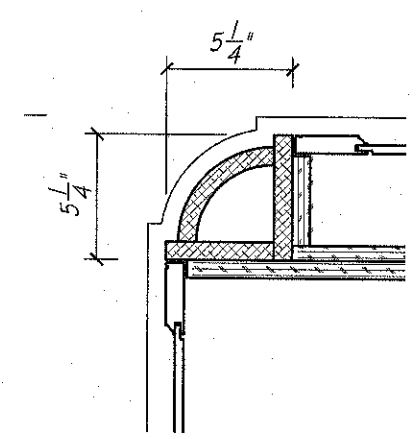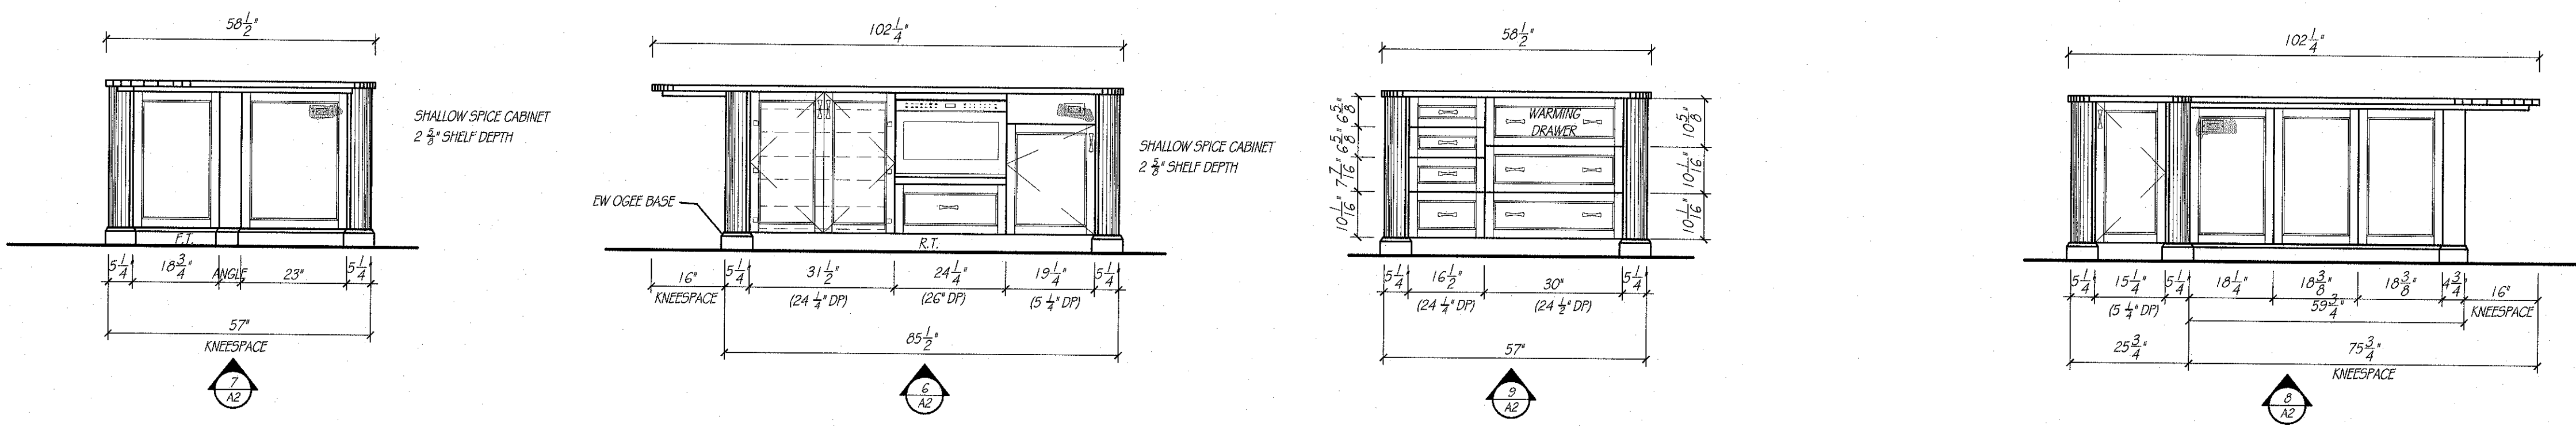

RADIUS CORNER DETAIL
SCALE: 3" = 1'-0"


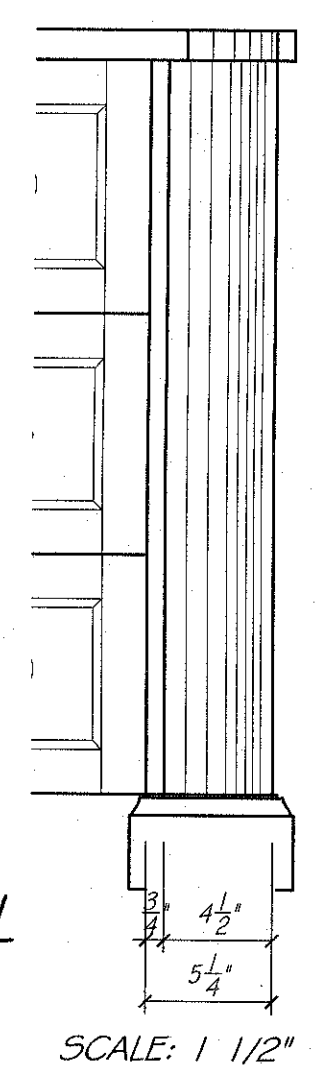


SCALE: 1 1/2" = 1'-0"

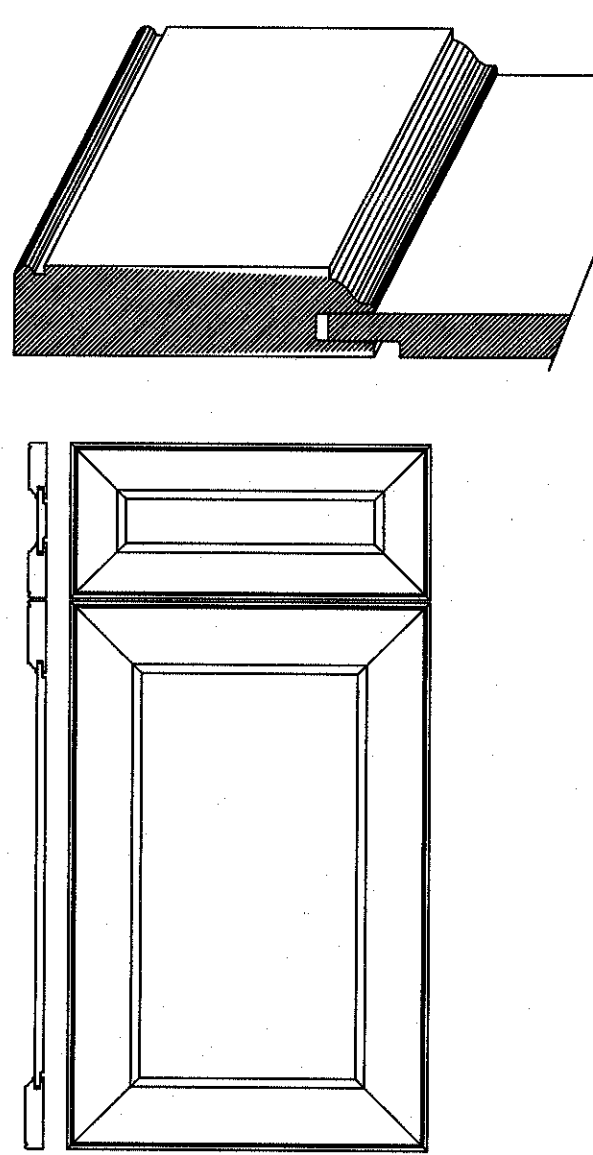


DOOR STYLE - TW-1039
MORTISE & TENON CONSTRUCTION WITH 3" FRAMING
OUTSIDE EDGE - L-297 (BEAD)
INSIDE EDGE - D-056
CENTER PANEL - P-057

DOOR DETAIL EW-CWS
SCALE: 1 1/2" = 1'-0"

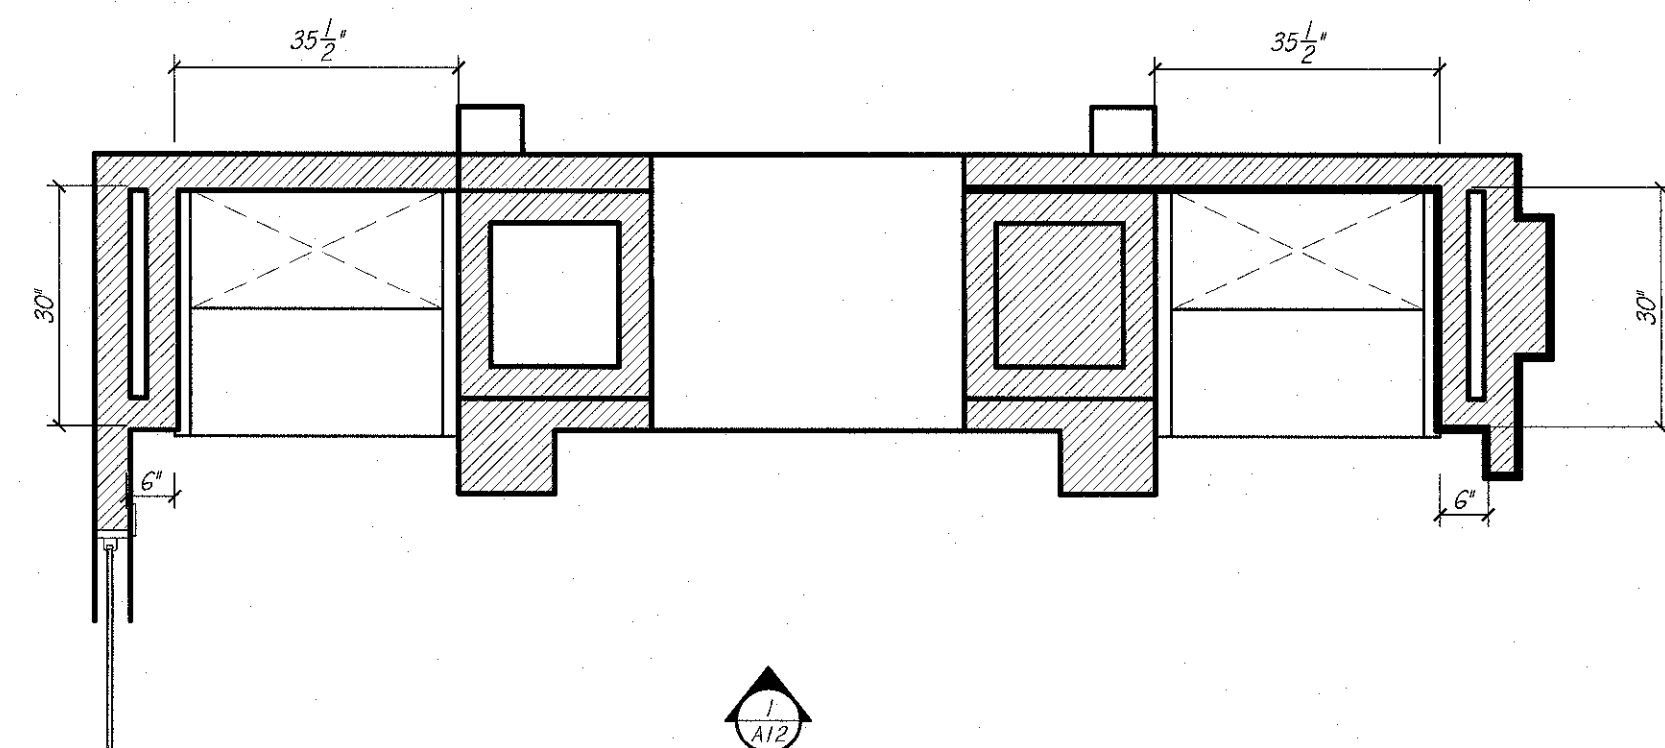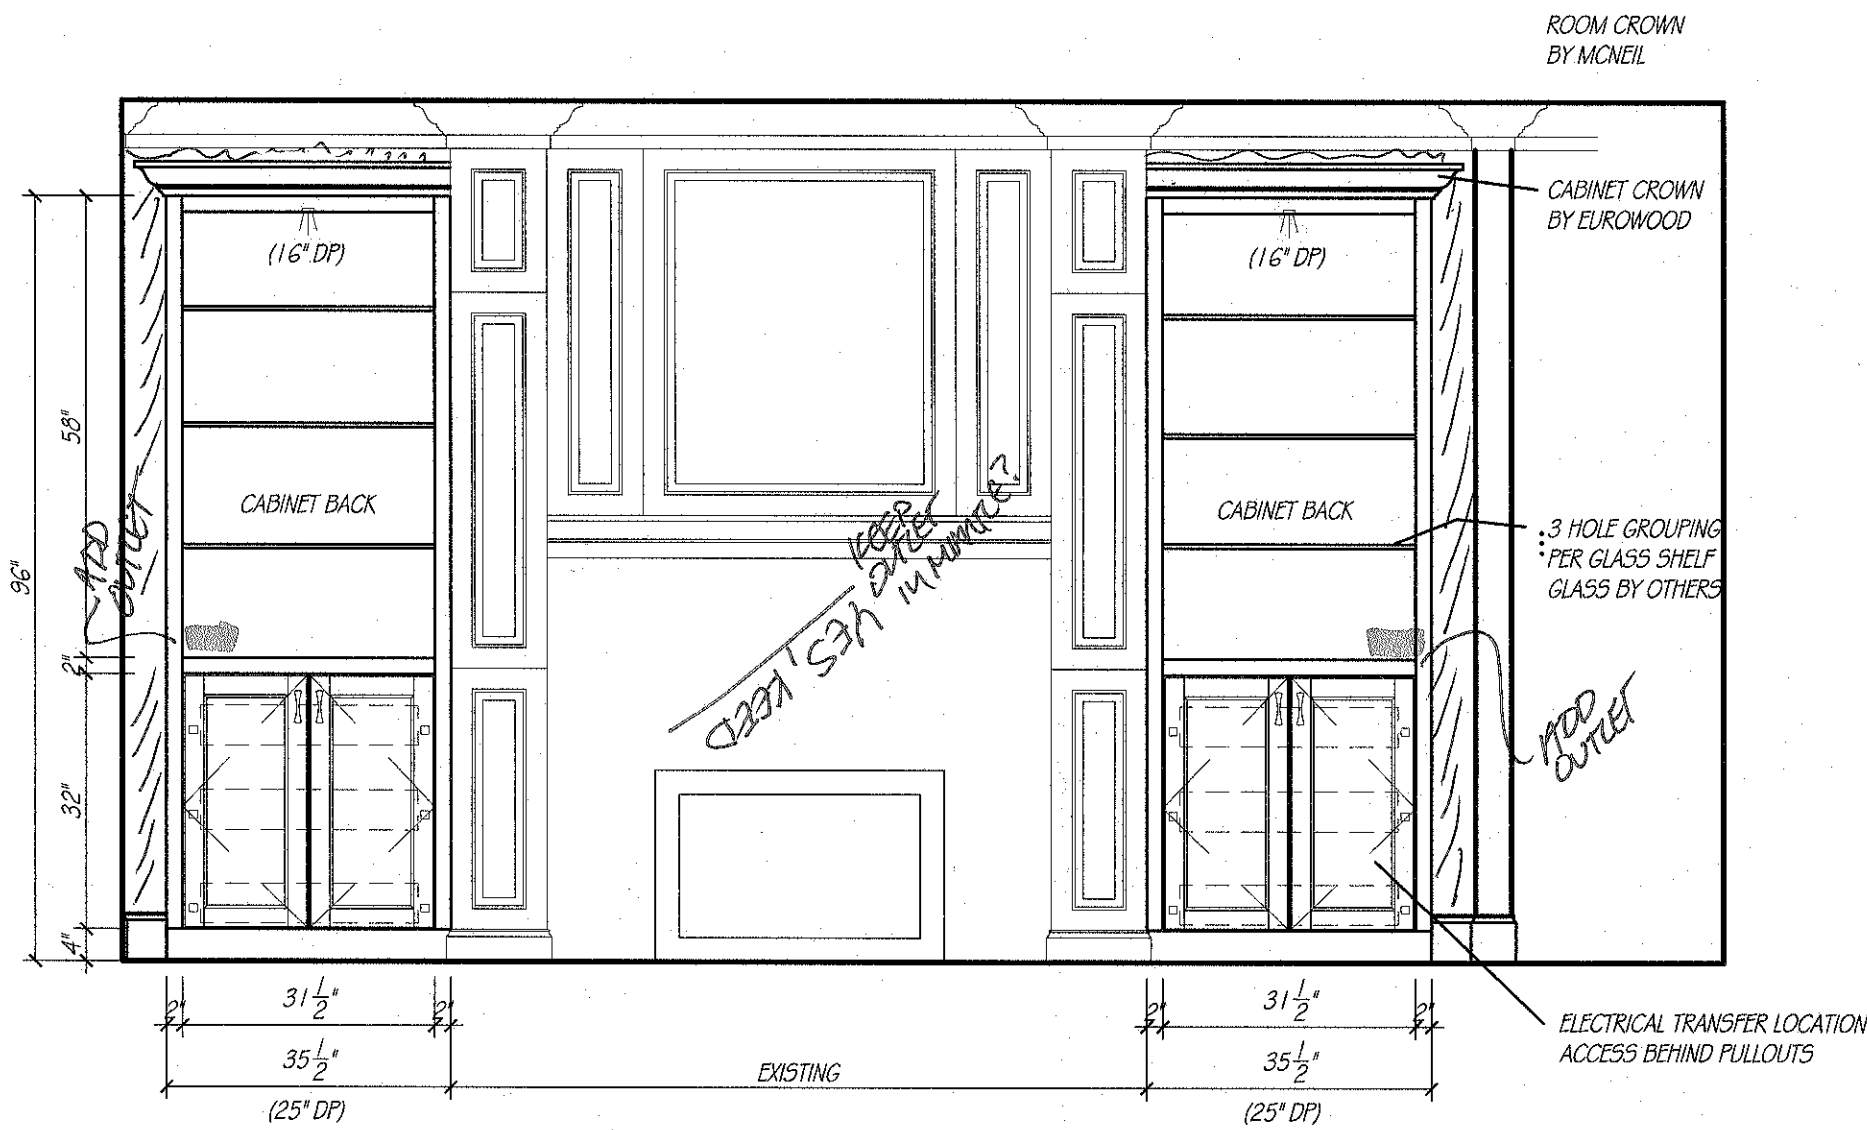

HEARTH ROOM

SCALE: 1/2" = 1'-0"

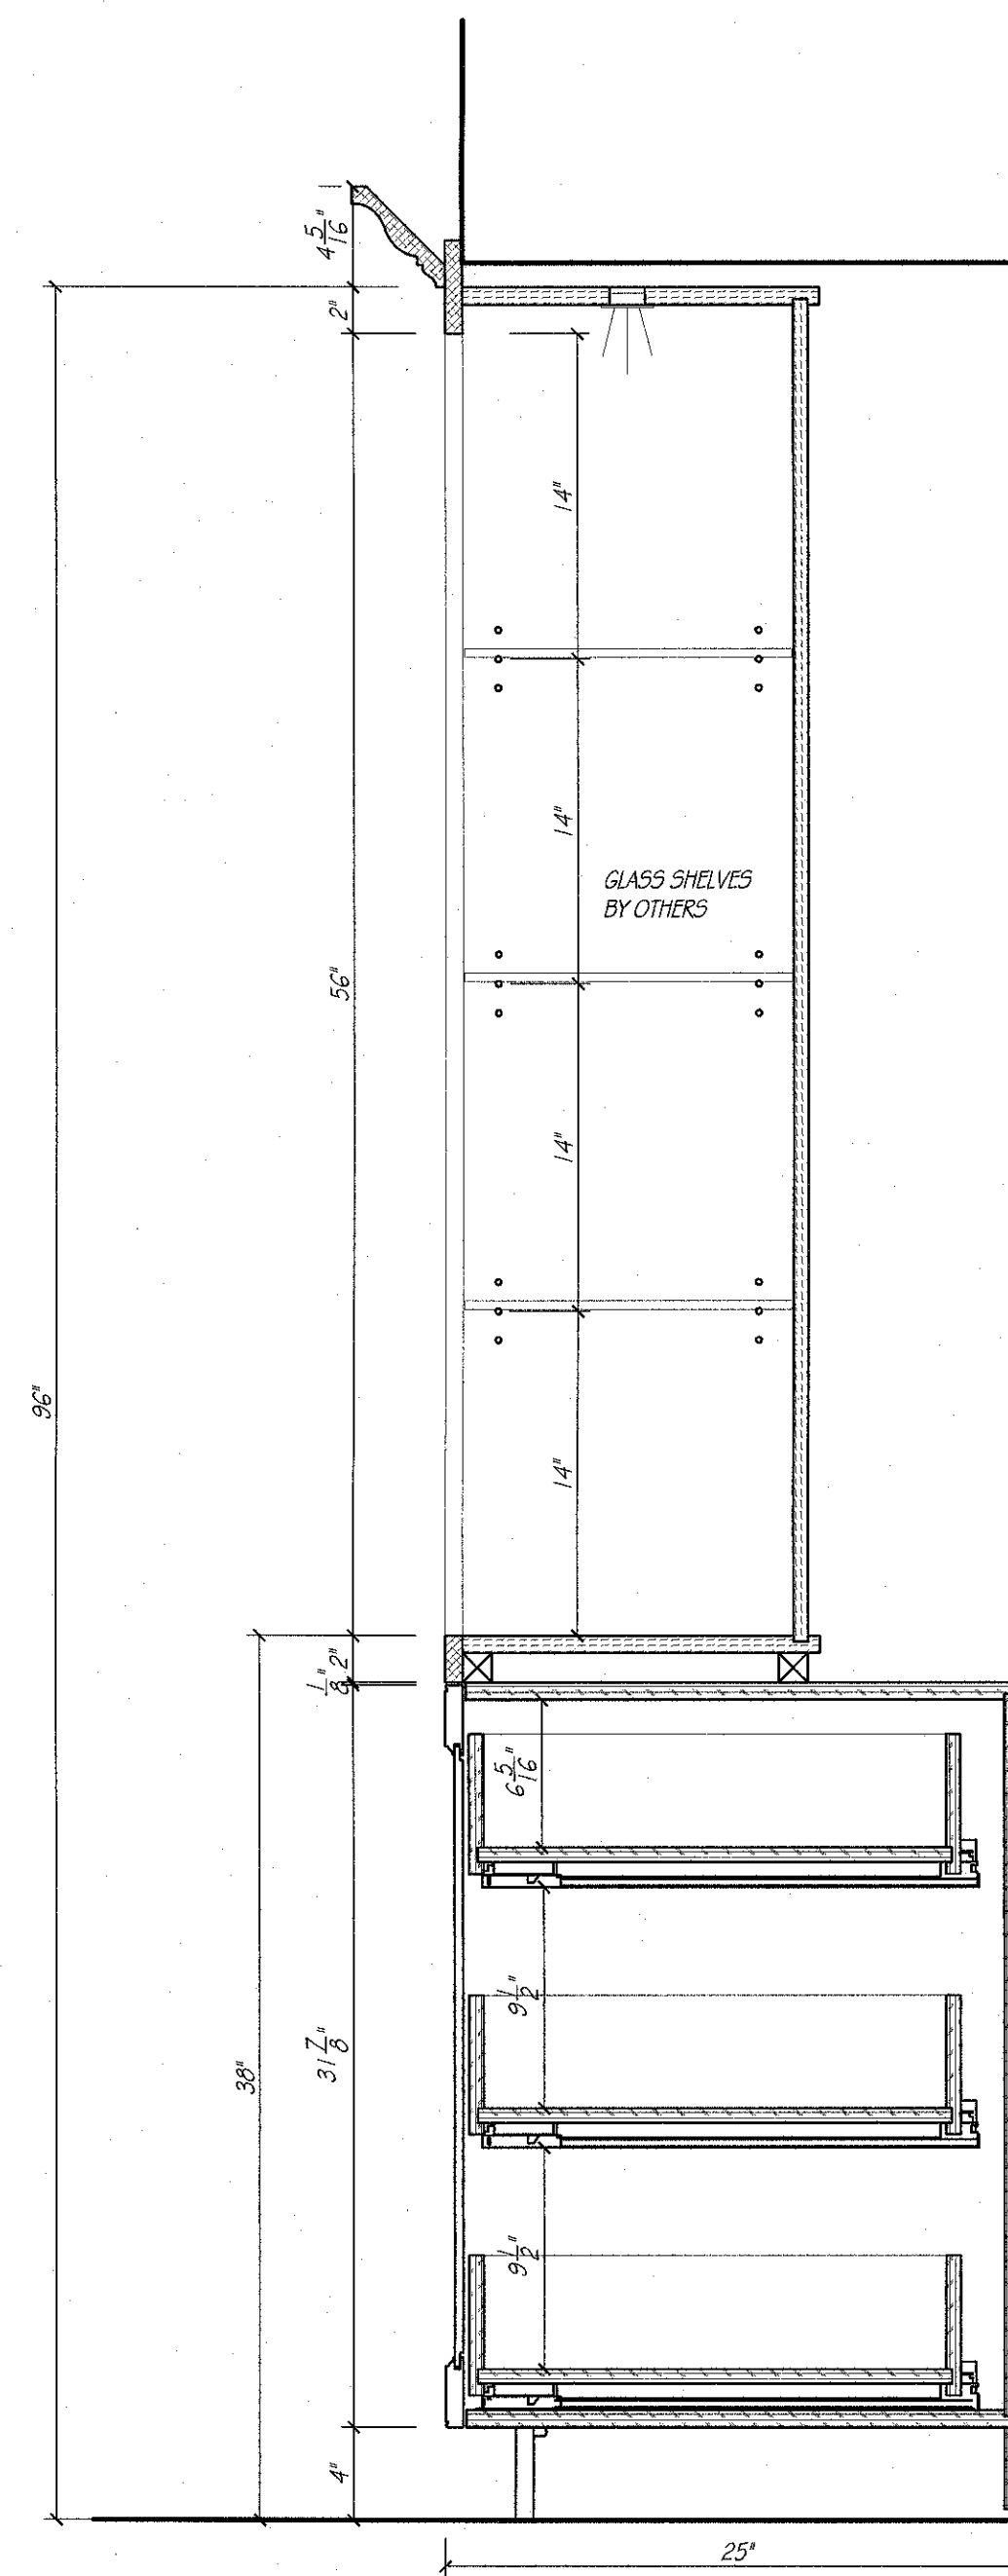

CABINET DETAIL

SCALE: 1 1/2" = 1'-0"

HEARTH ROOM

CABINET CONSTRUCTION:


EXTERIORS	PAINTABLE
INTERIORS	WHITE MELAMINE
FACE BANDING	MATCHING WOOD EDGE BANDING
CABINET HARDWARE & DRILLING	BY OTHERS
DRAWER SLIDE	FULL EXT. SOFT CLOSE CONCEALED SLIDES

COUNTERTOP SPECIFICATIONS:

COUNTERTOP MATERIAL	WOOD
COUNTERTOP THICKNESS	2"
SUBTOP REQUIREMENTS	STANDARD

ROOM SPECIFICATIONS


FLOORING - TYPE / ALLOWANCE	WOOD 3/4"
CASING - W / 1/4" REVEAL	3 3/4"

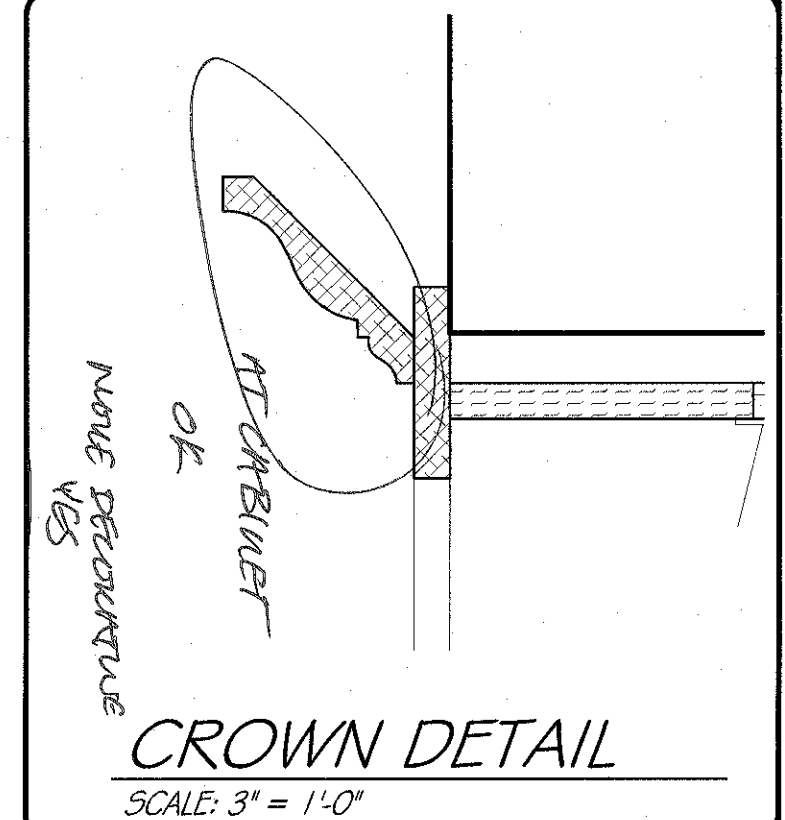

NONE


LC DETAIL

SCALE: 3" = 1'-0"

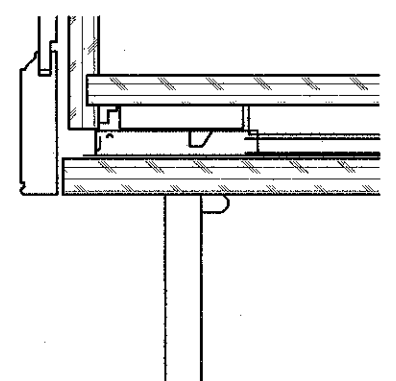

TOE DETAIL

SCALE: 3" = 1'-0"

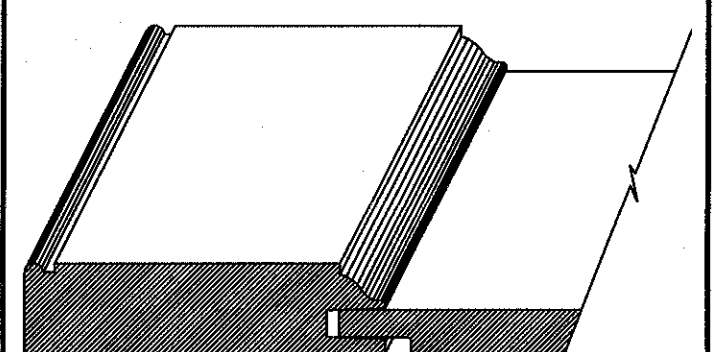


DOOR STYLE - MIDLAND (MODIFIED)
MITER CONSTRUCTION WITH 3" FRAMING
OUTSIDE EDGE - L-297 (BEAD)
INSIDE EDGE - OGEE
CENTER PANEL - P-057

DOOR DETAIL

SCALE: 1 1/2" = 1'-0"

EW-CWS

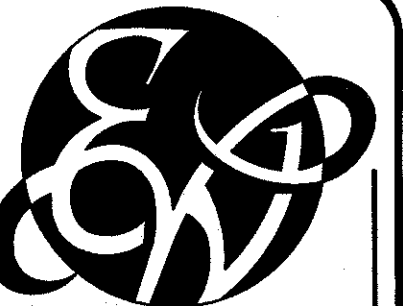

EUROWOOD
Cabinets INC.

3415 SO. 67TH ST.
OMAHA, NE 68108

TEL (402-393-4110)

FAX (402-393-8361)

(WWW.EUROWOOD.NET)

SHEET: A/3

DRAWN BY: SJB

PLAN:

MAIN LEVEL

HEARTH ROOM

REVISIONS:

1 JUNE 26

11 JUNE 26

23 JUNE 26

2 JULY 26

8 JULY 26

PHIL & MICHELLE WOOD
3435 N. 140TH. CIRCLE
OMAHA, NE 68164



APPROVED BY:






SIGNATURE

DATE

DUPLICATION OF THESE DRAWINGS IS
PROHIBITED WITHOUT WRITTEN CONSENT
BY EUROWOOD CABINETS
©2000, EUROWOOD CABINETS INC.
MEASUREMENTS ARE SUBJECT TO CHANGE
DUE TO FINAL FIELD MEASUREMENTS.

WOOD

5588

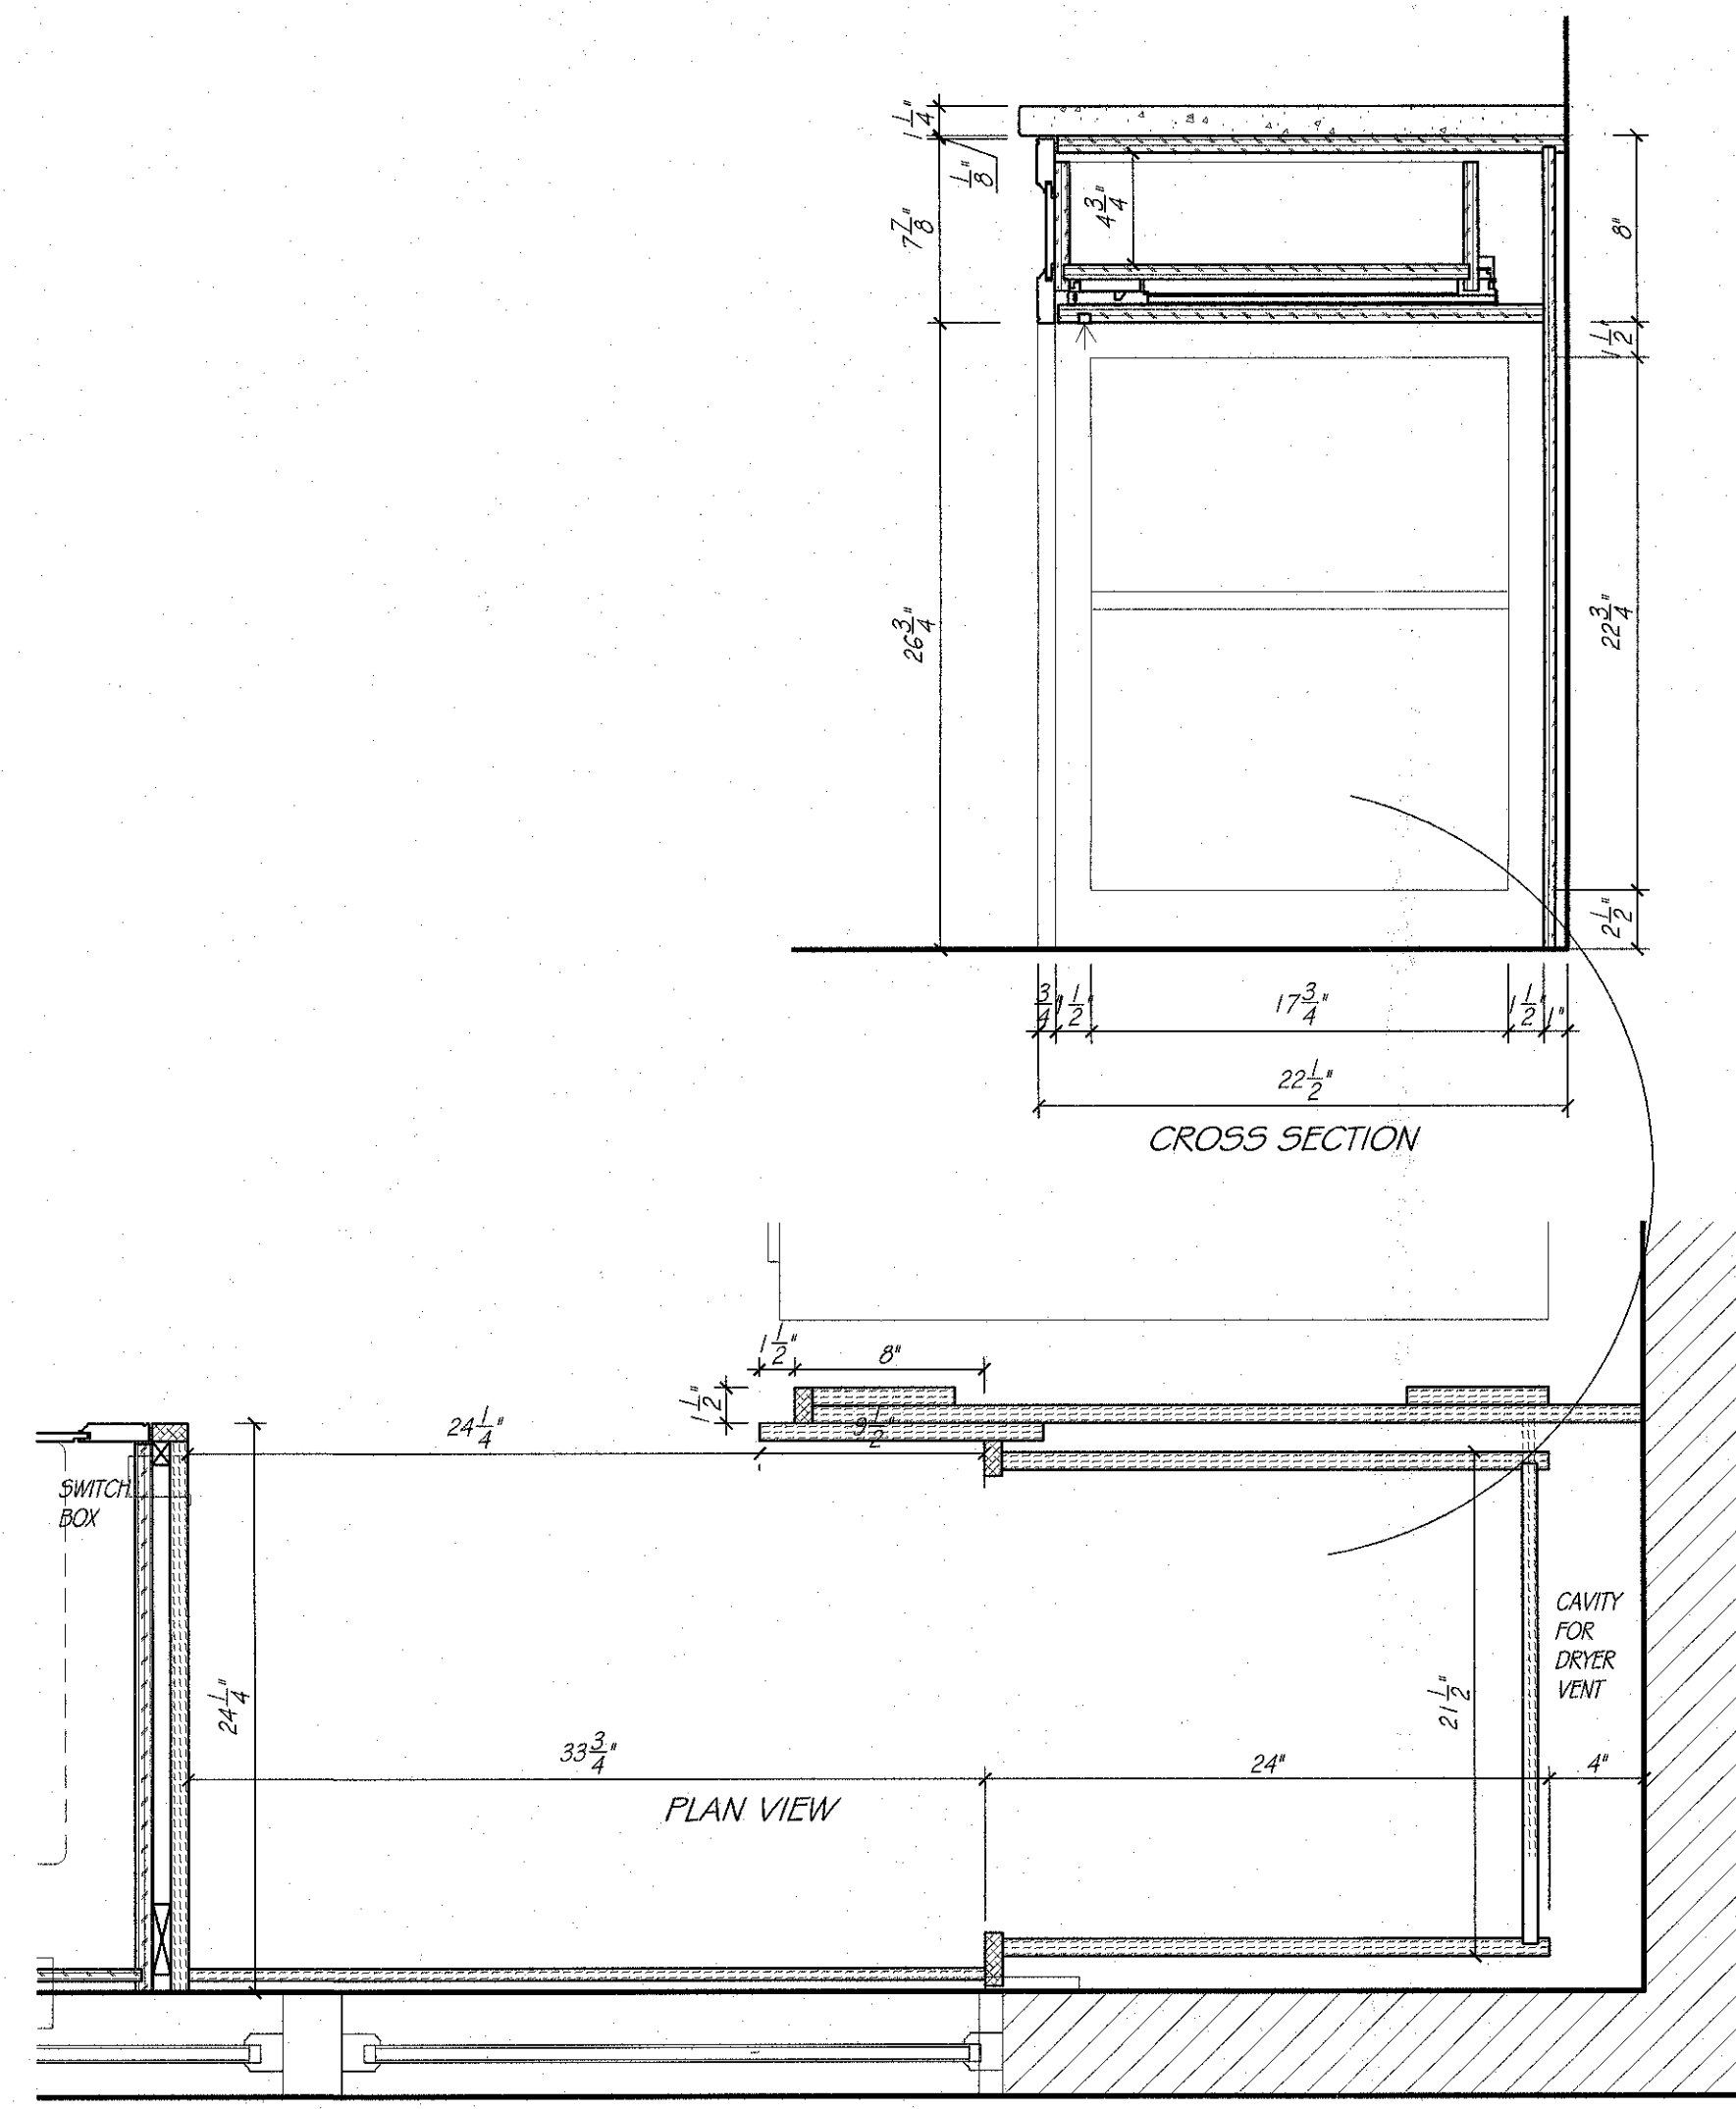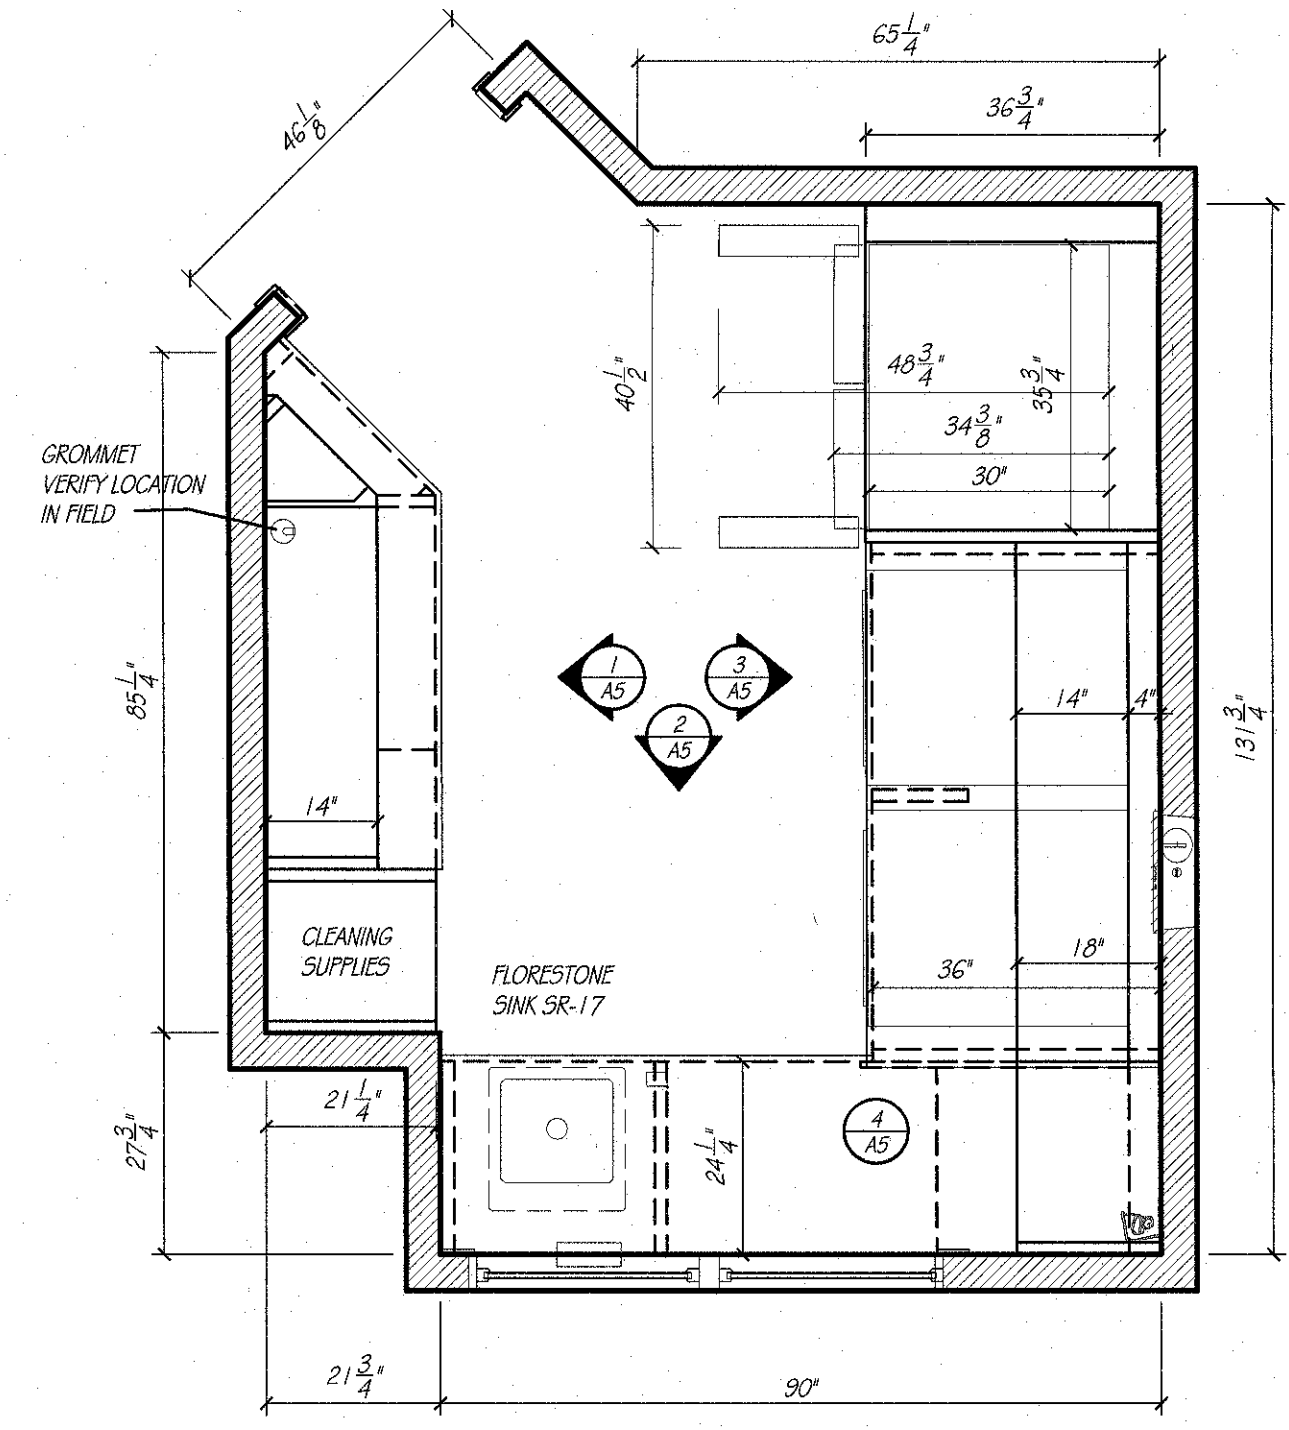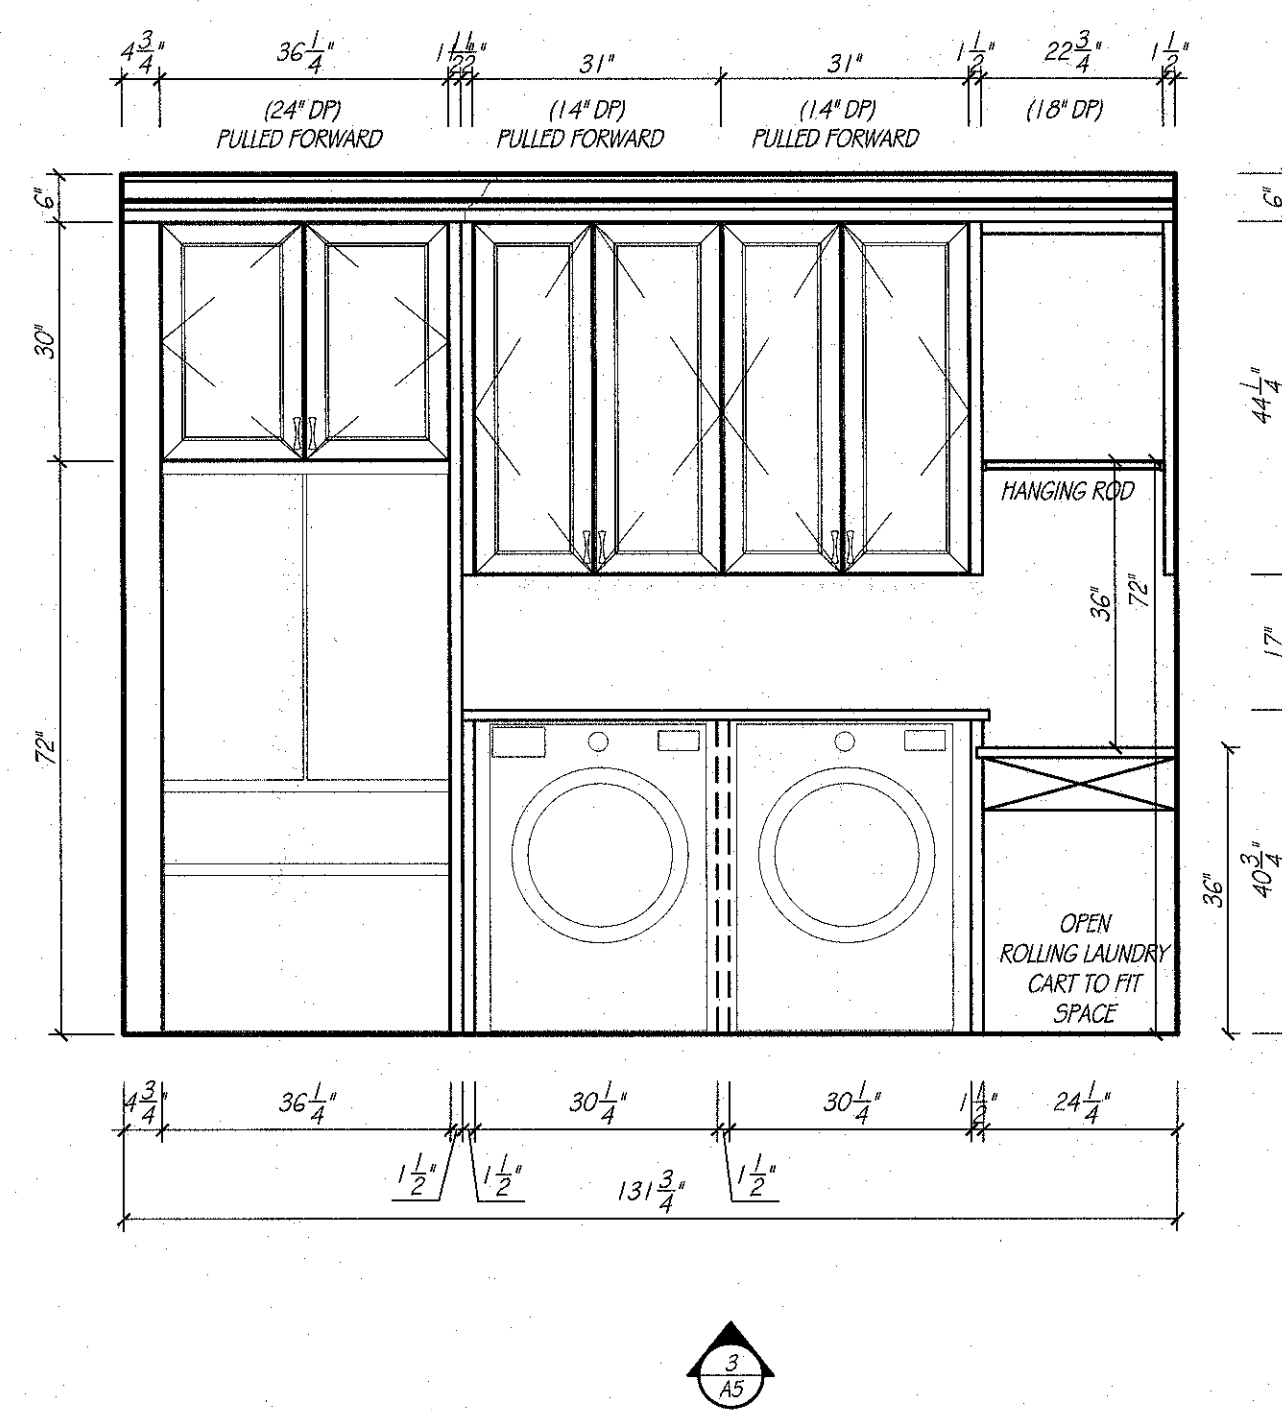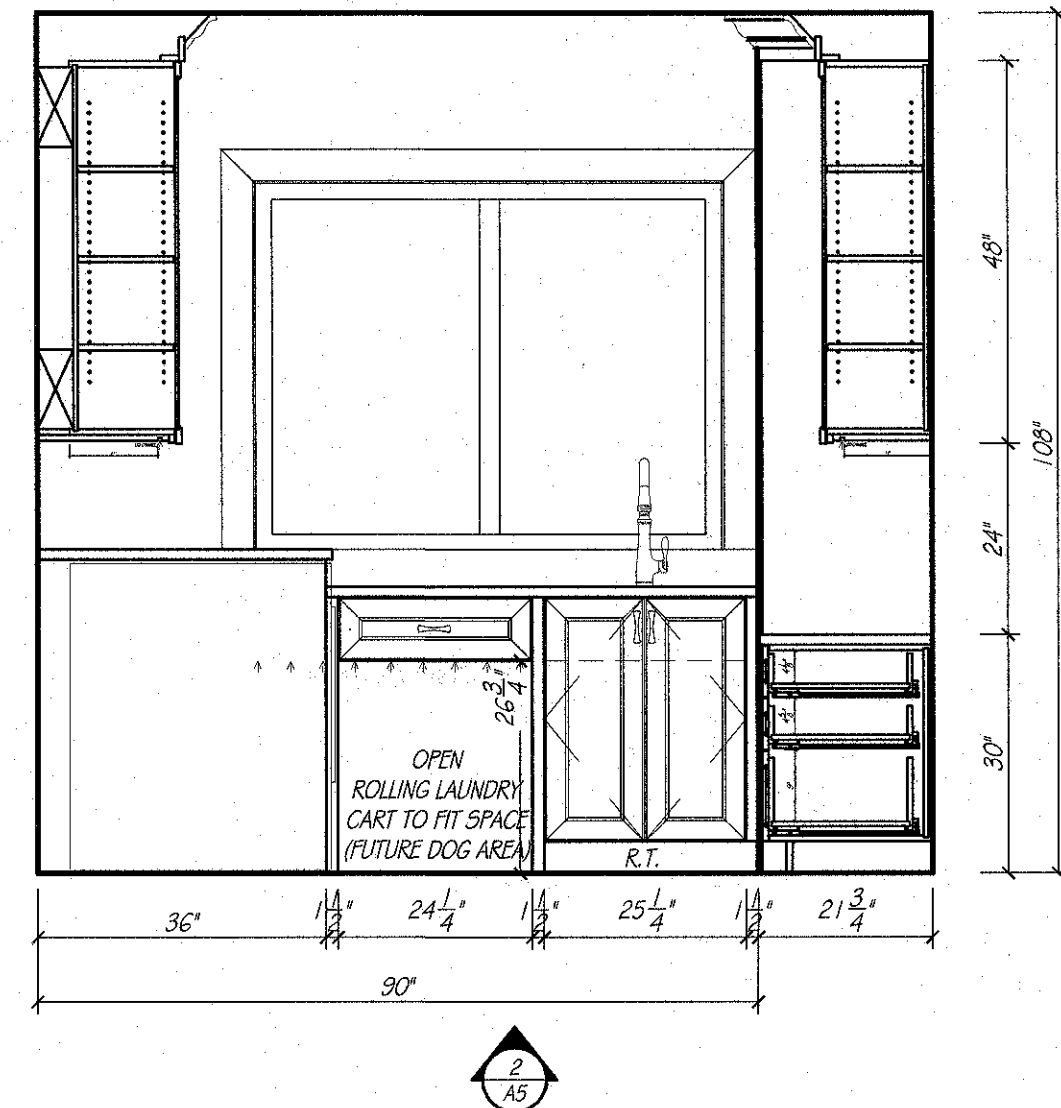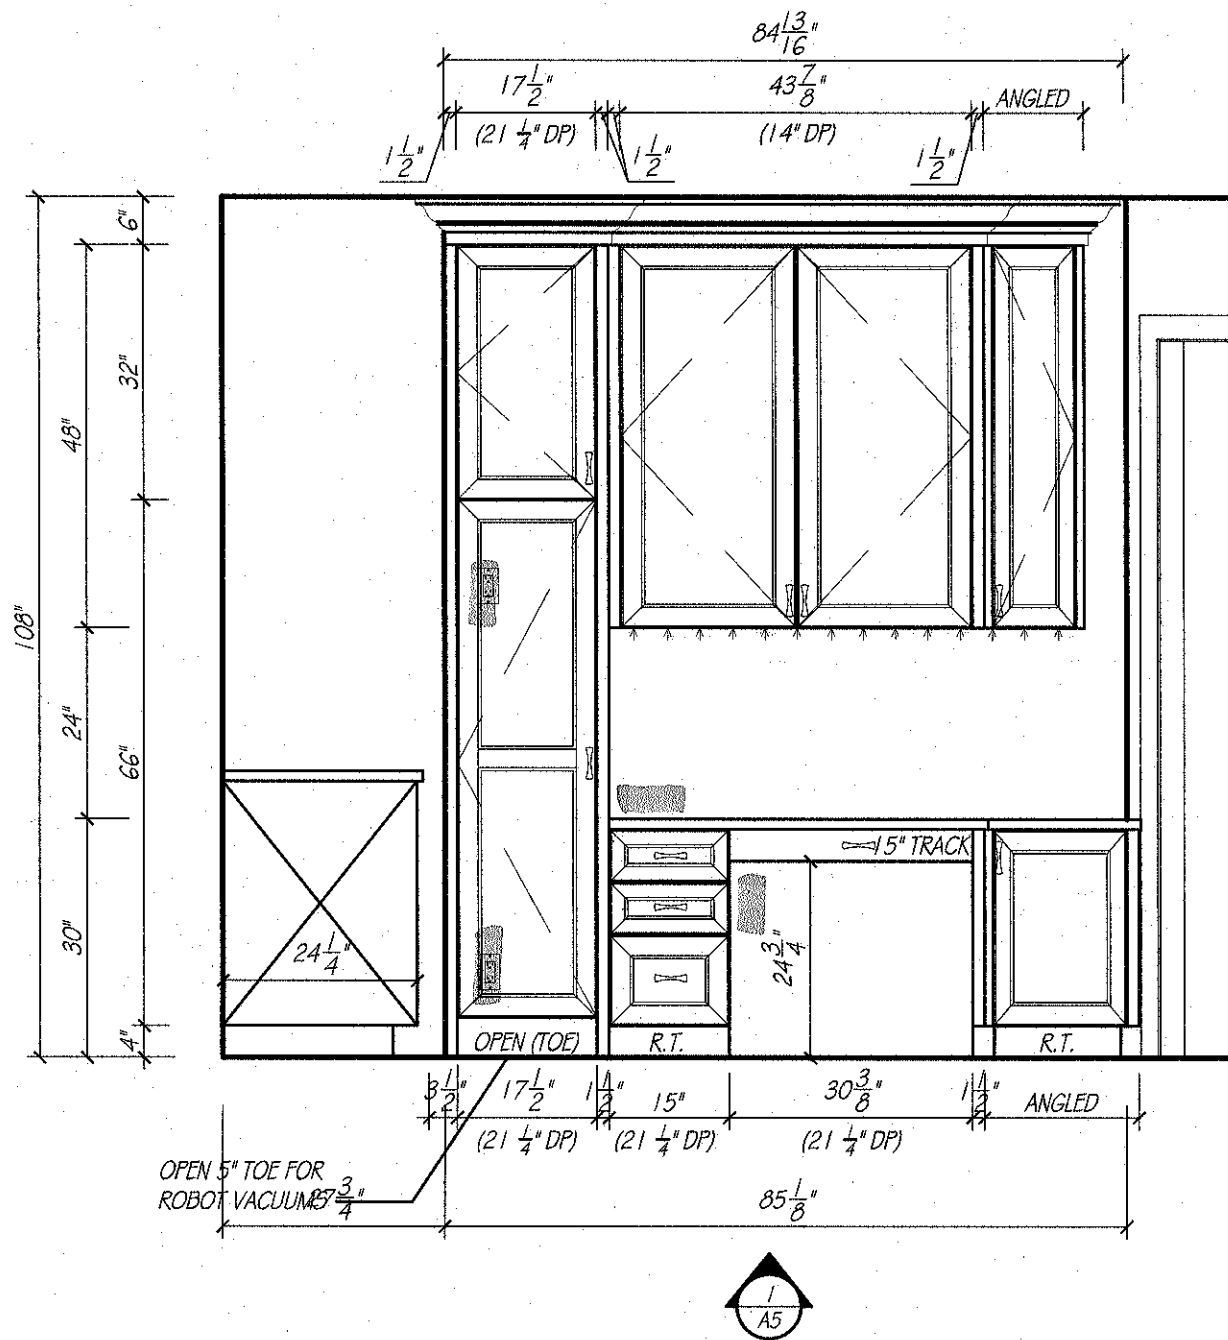


LAUNDRY
SCALE: 1/2" = 1'-0"


CABINET DETAIL
SCALE: 1 1/2" = 1'-0"

ACCESSORIES


LAUNDRY	
CABINET CONSTRUCTION:	
EXTERIORS	PAINTABLE
INTERIORS	WHITE MELAMINE
FACE BANDING	MATCHING WOOD EDGE BANDING
CABINET HARDWARE & DRILLING	1" BY OTHERS
DRAWER SLIDE	FULL EXT. SOFT CLOSE CONCEALED SLIDES
COUNTERTOP SPECIFICATIONS:	
COUNTERTOP MATERIAL	QUARTZ
COUNTERTOP THICKNESS	1 1/4" ALLOWANCE
SUBTOP REQUIREMENTS	NONE
ROOM SPECIFICATIONS	
FLOORING - TYPE ALLOWANCE	VERIFY 3/4" ALLOWANCE
CASING W/ 1/4" REVEAL	3 3/4"

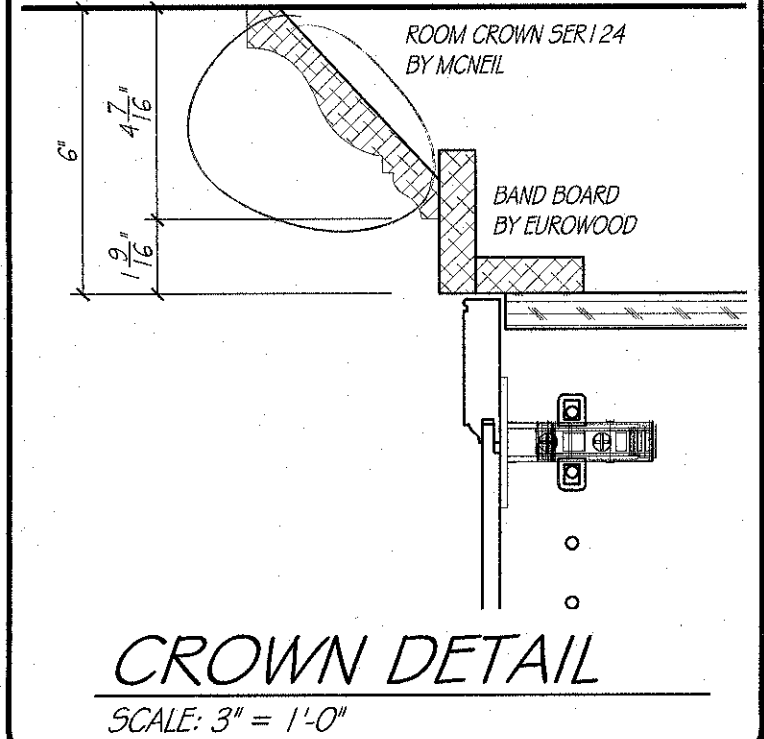


CROWN DETAIL
SCALE: 3" = 1'-0"

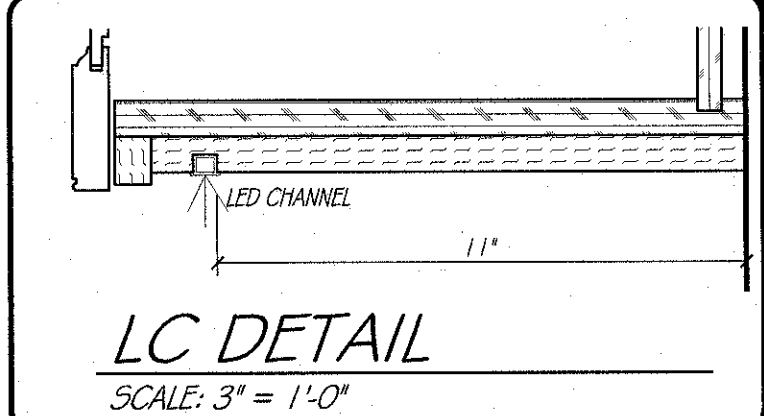


LC DETAIL
SCALE: 3" = 1'-0"

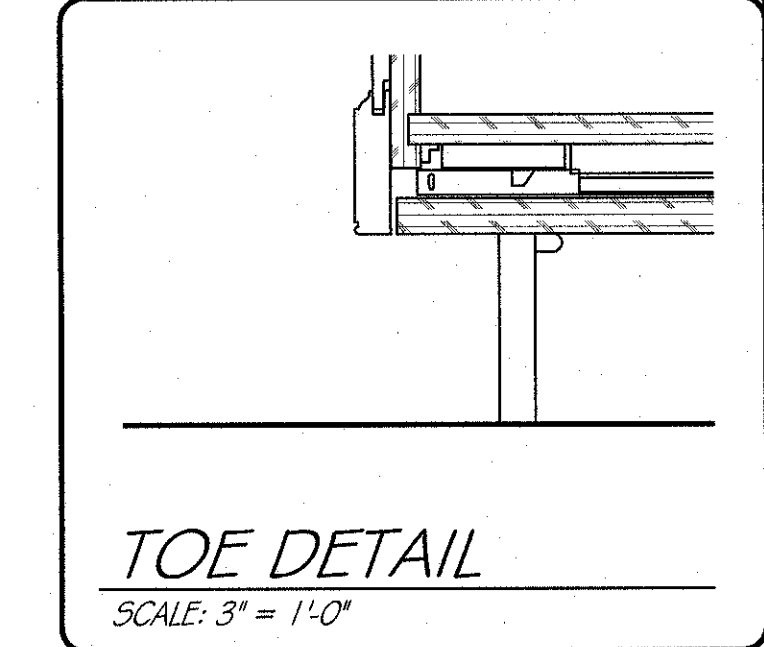

TOE DETAIL
SCALE: 3" = 1'-0"

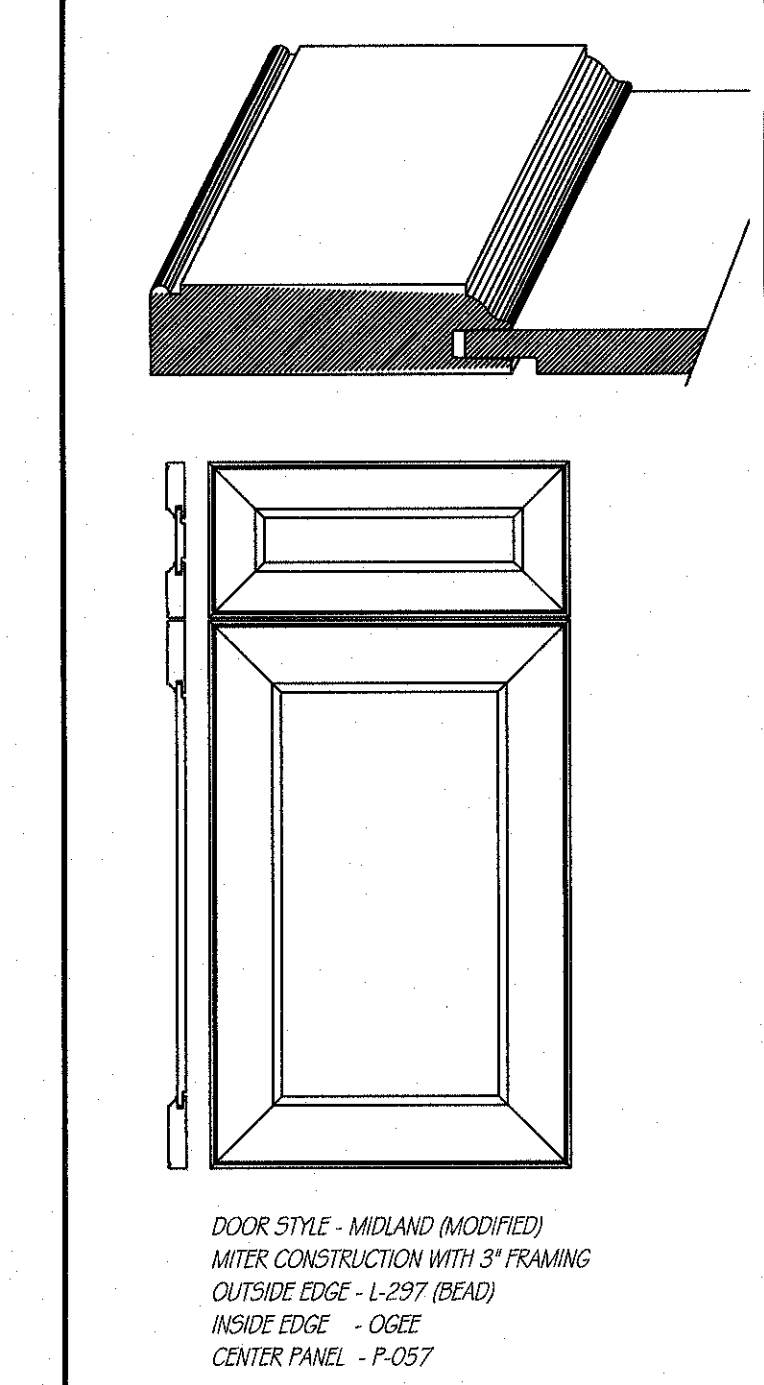

DOOR DETAIL
SCALE: 1 1/2" = 1'-0"

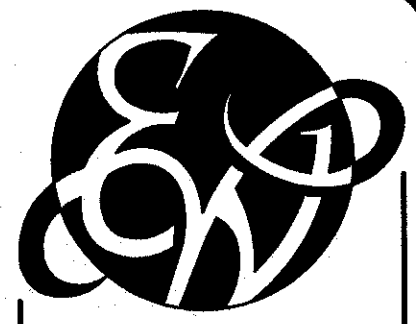

EUROWOOD
Cabinets
3415 SO. 67TH ST.
OMAHA, NE 68106
TEL (402-393-4110)
FAX (402-393-8361)
(WWW.EUROWOOD.NET)

SHEET: A5
DRAWN BY: SJB
PLAN: MAIN LEVEL
LAUNDRY
REVISIONS:
2 MAY 26
11 JUNE 26
23 JUNE 26
2 JULY 26
8 JULY 26

PHIL & MICHELLE WOOD
3435 N. 140TH. CIRCLE
OMAHA, NE 68164



APPROVED BY:
SIGNATURE
DATE

DUPLICATION OF THESE DRAWINGS IS PROHIBITED WITHOUT WRITTEN CONSENT BY EUROWOOD CABINETS. ©2000, EUROWOOD CABINETS INC. MEASUREMENTS ARE SUBJECT TO CHANGE DUE TO FINAL FIELD MEASUREMENTS.

WOOD
5588

SHEET:

DRAWN BY:

PLAN:
MAIN LEVEL

REVISIONS:

0 MAY 26
1 JUNE 26
3 JUNE 26
2 JULY 26
9 JULY 26
0 JULY 26

PHIL & MICHELLE WOOD
3435 N. 140TH. CIRCLE
OMAHA, NE 68164



APPROVED BY:

SIGNATURE _____

TE

APPLICATION OF THESE DRAWINGS IS
PROHIBITED WITHOUT WRITTEN CONSENT
OF EUROWOOD CABINETS
©2000, EUROWOOD CABINETS INC.

MEASUREMENTS ARE SUBJECT TO CHANGE
DUE TO FINAL FIELD MEASUREMENTS.

000

588

DEN

CABINET CONSTRUCTION:

EXTERIORS	FLAT CUT CHERRY
INTERIORS	STEVENS WOOD - W/1 RICHMOND CHERRY
FACE BANDING	MATCHING WOOD EDGE BANDING
CABINET HARDWARE # DRILLING	BY OTHERS
DRAWER SLIDE	FULL EXT. SOFT CLOSE CONCEALED SLIDES

COUNTERTOP SPECIFICATIONS:

COUNTERTOP MATERIAL	WOOD
COUNTERTOP THICKNESS	1 1/4" ALLOWANCE
SUBTOP REQUIREMENTS	NONE

ROOM SPECIFICATIONS

FLOORING - TYPE / ALLOWANCE	VIRBIP 3/4" ALLOWANCE
CASING 1W/ 1/4" REVEAL	3.34"

CROWN DETAIL

SCALE: 3" = 1'-0"

LC DETAIL

SCALE: 3" = 1'-0"

TOE DETAIL


SCALE: 3" = 1'-0"




DOOR DETAIL

SCALE: 1 1/2" = 1'-0"





EW-CWS

DOOR STYLE - 101728
MORTISE AND TENON CONSTRUCTION
OUTSIDE EDGE - L-149
INSIDE EDGE - APPLIED MOLDING
CENTER PANEL - P057

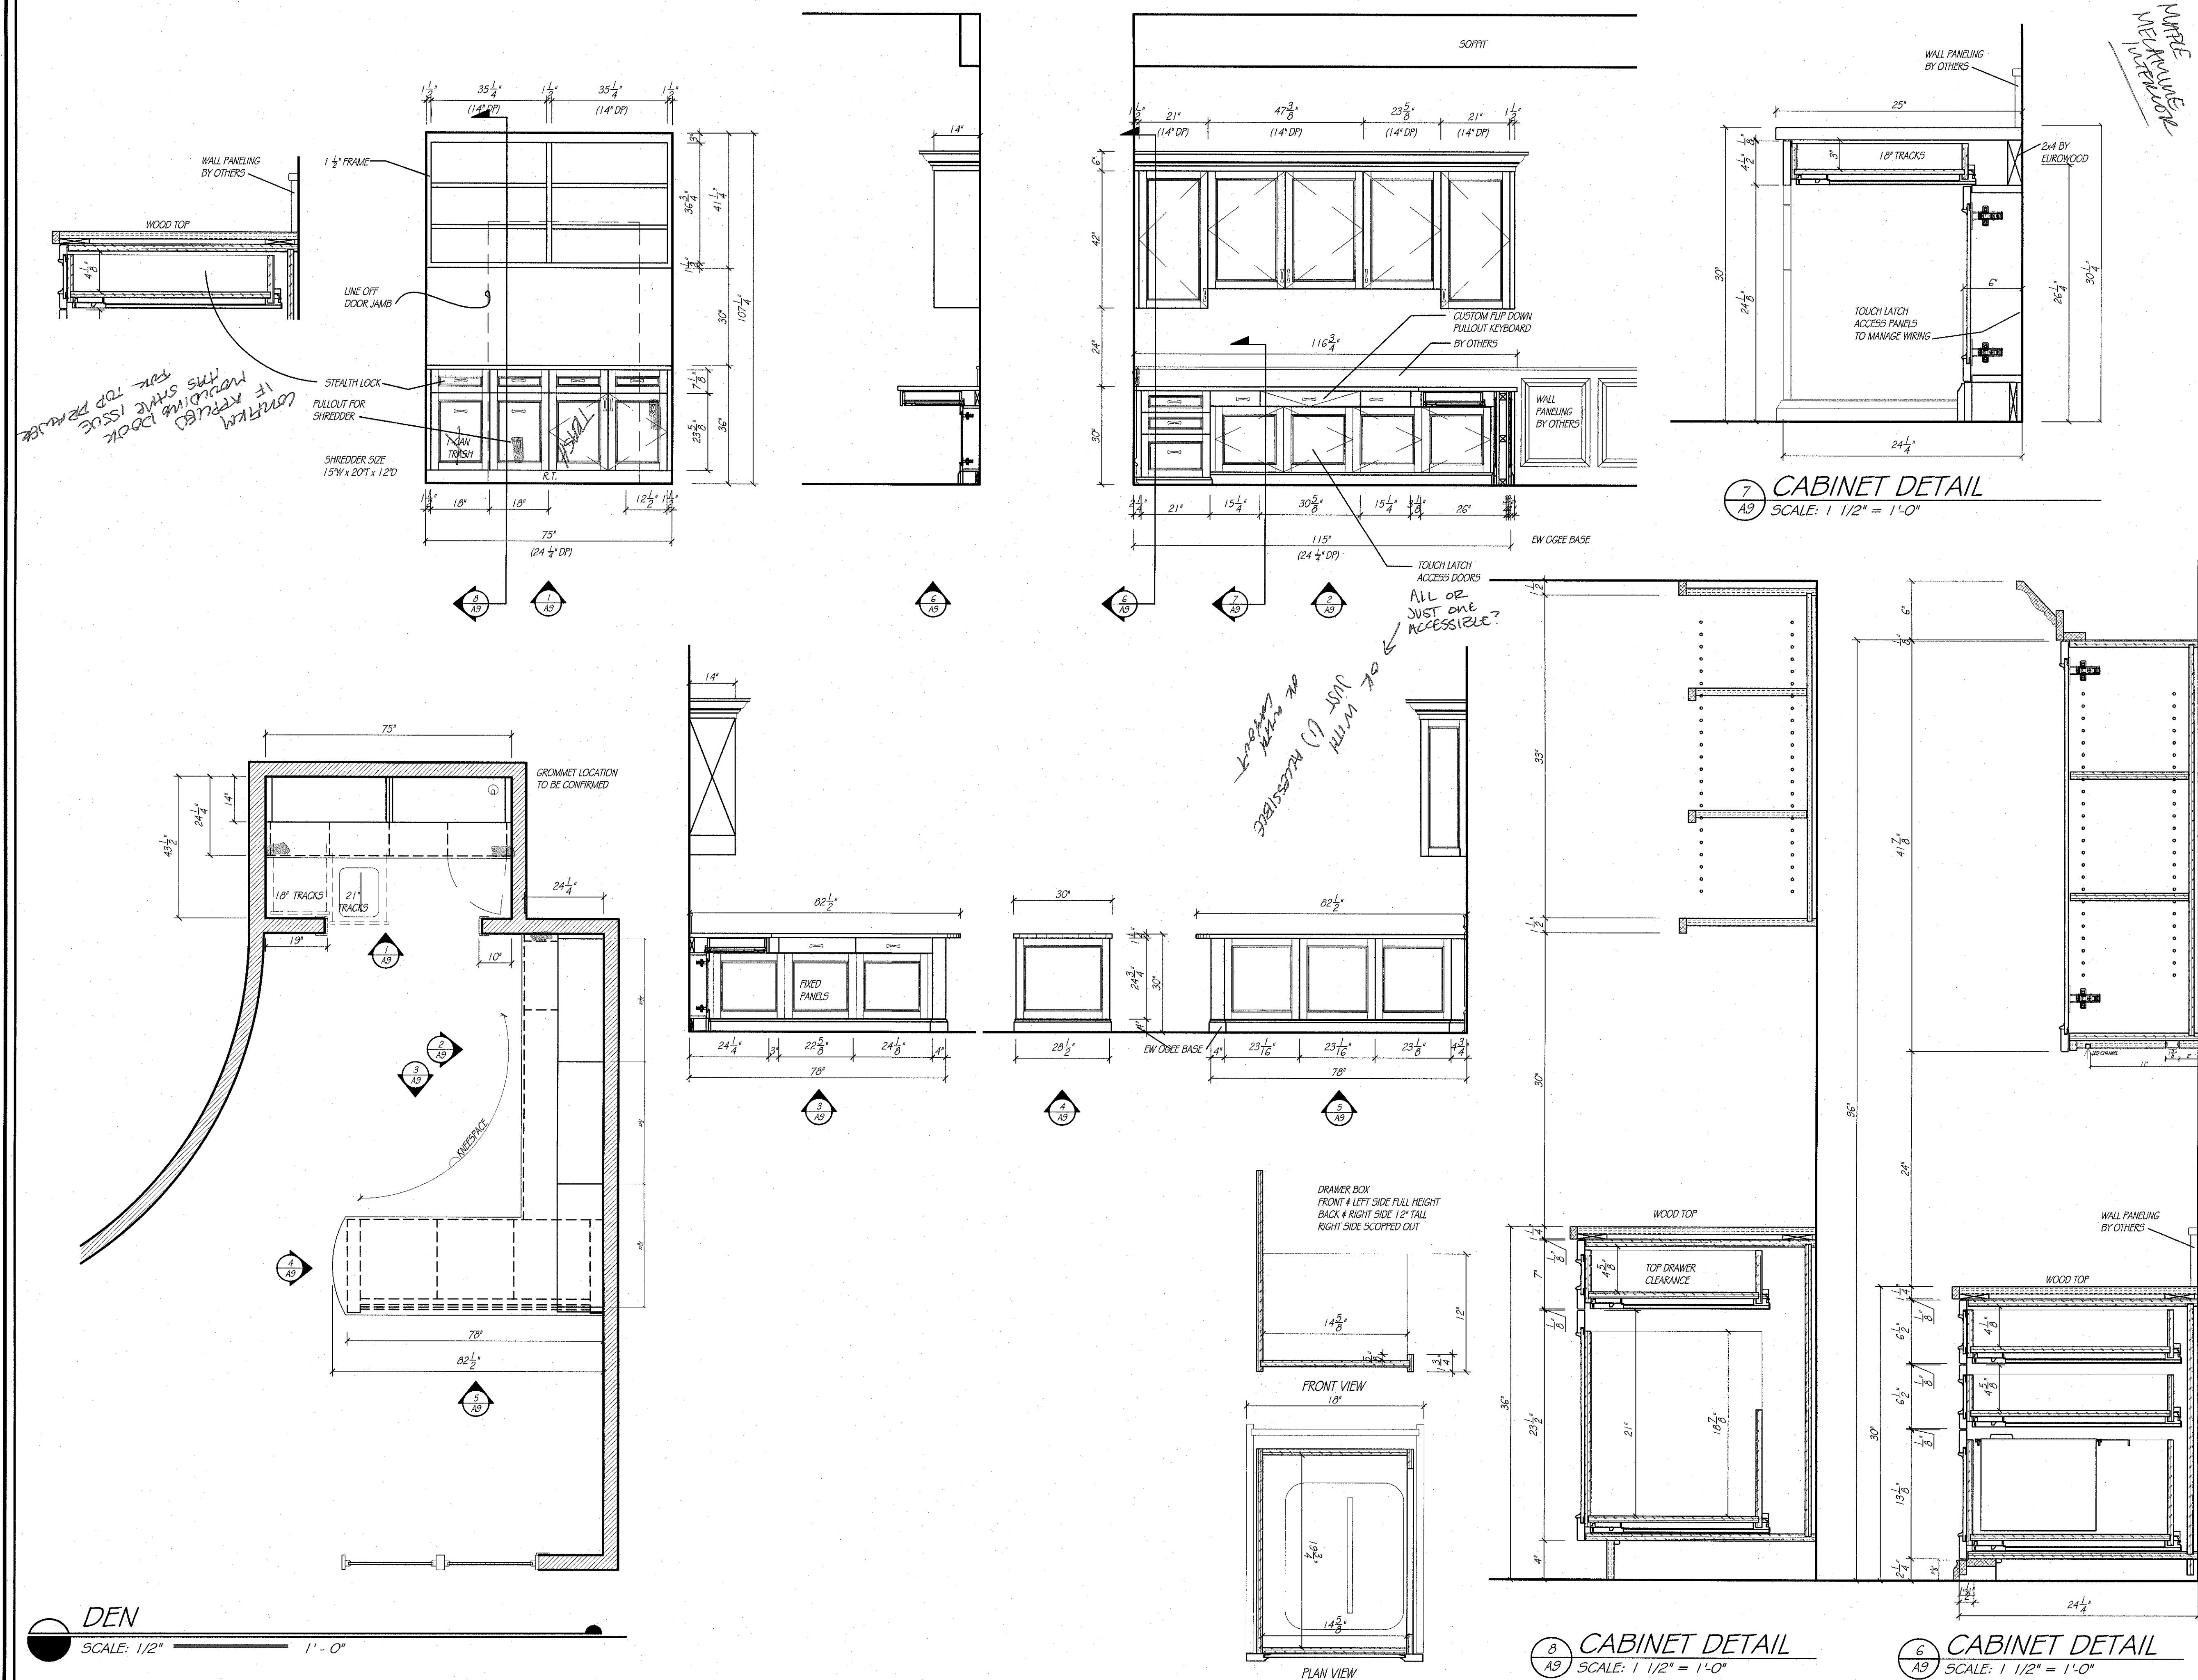

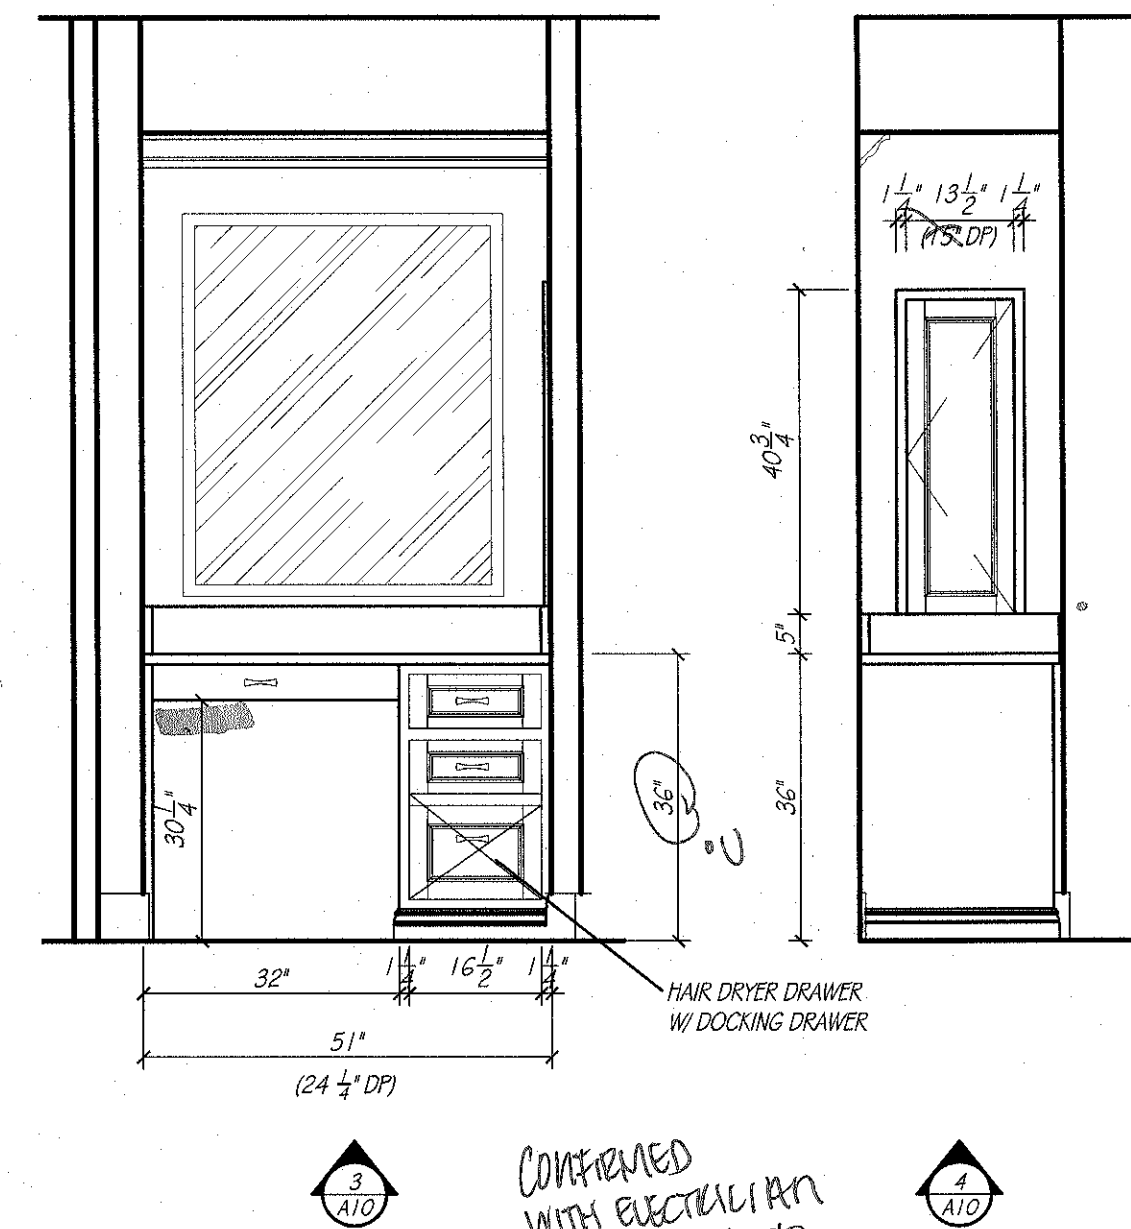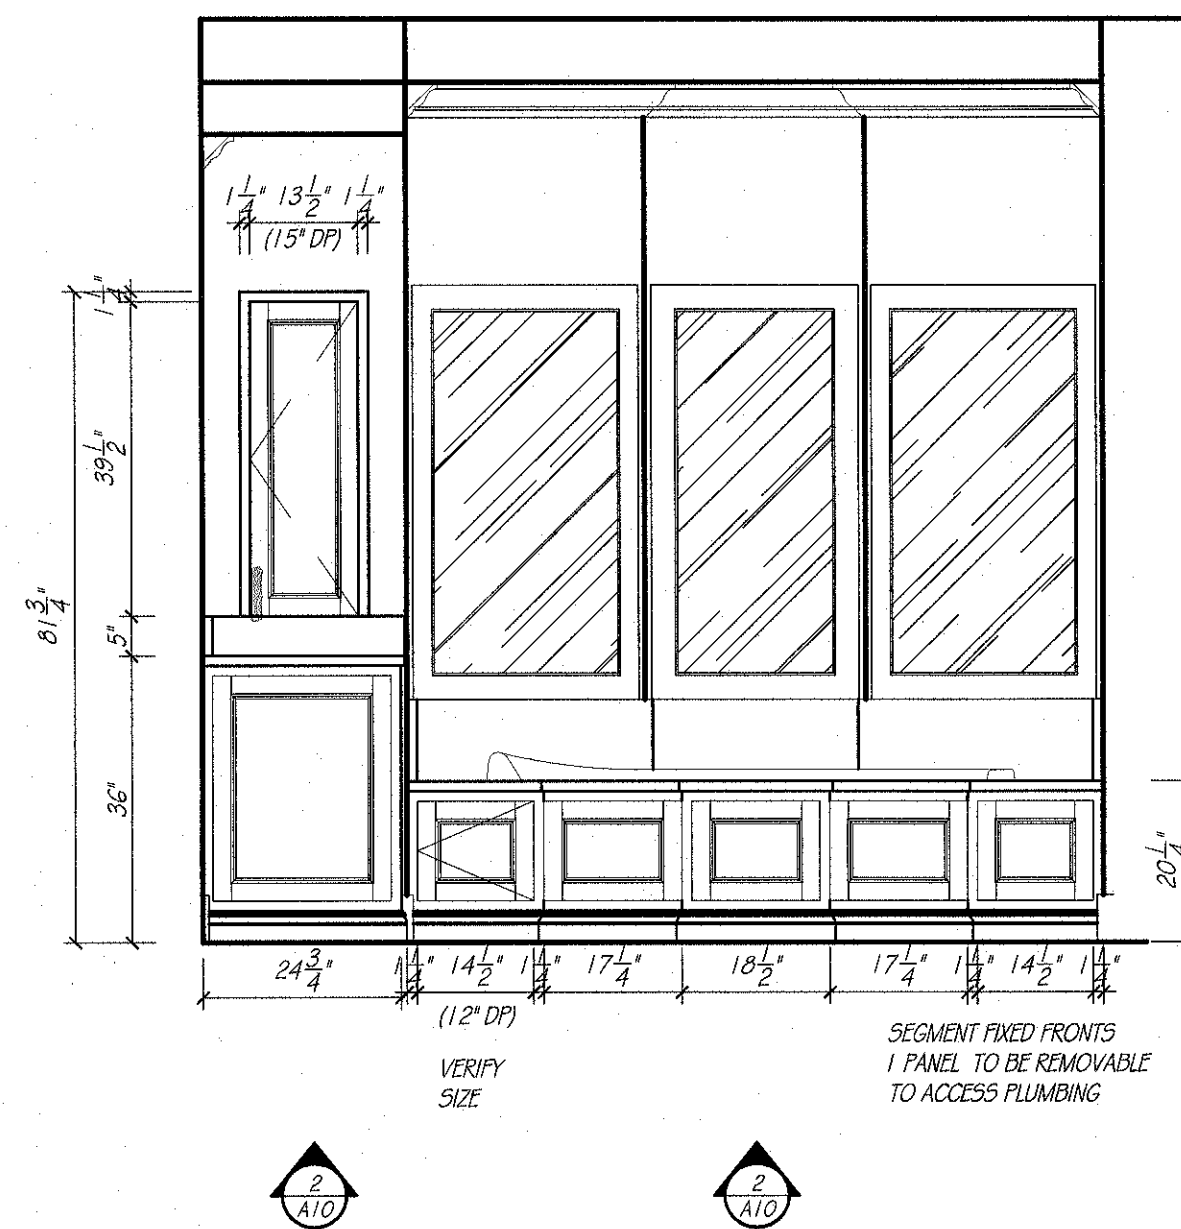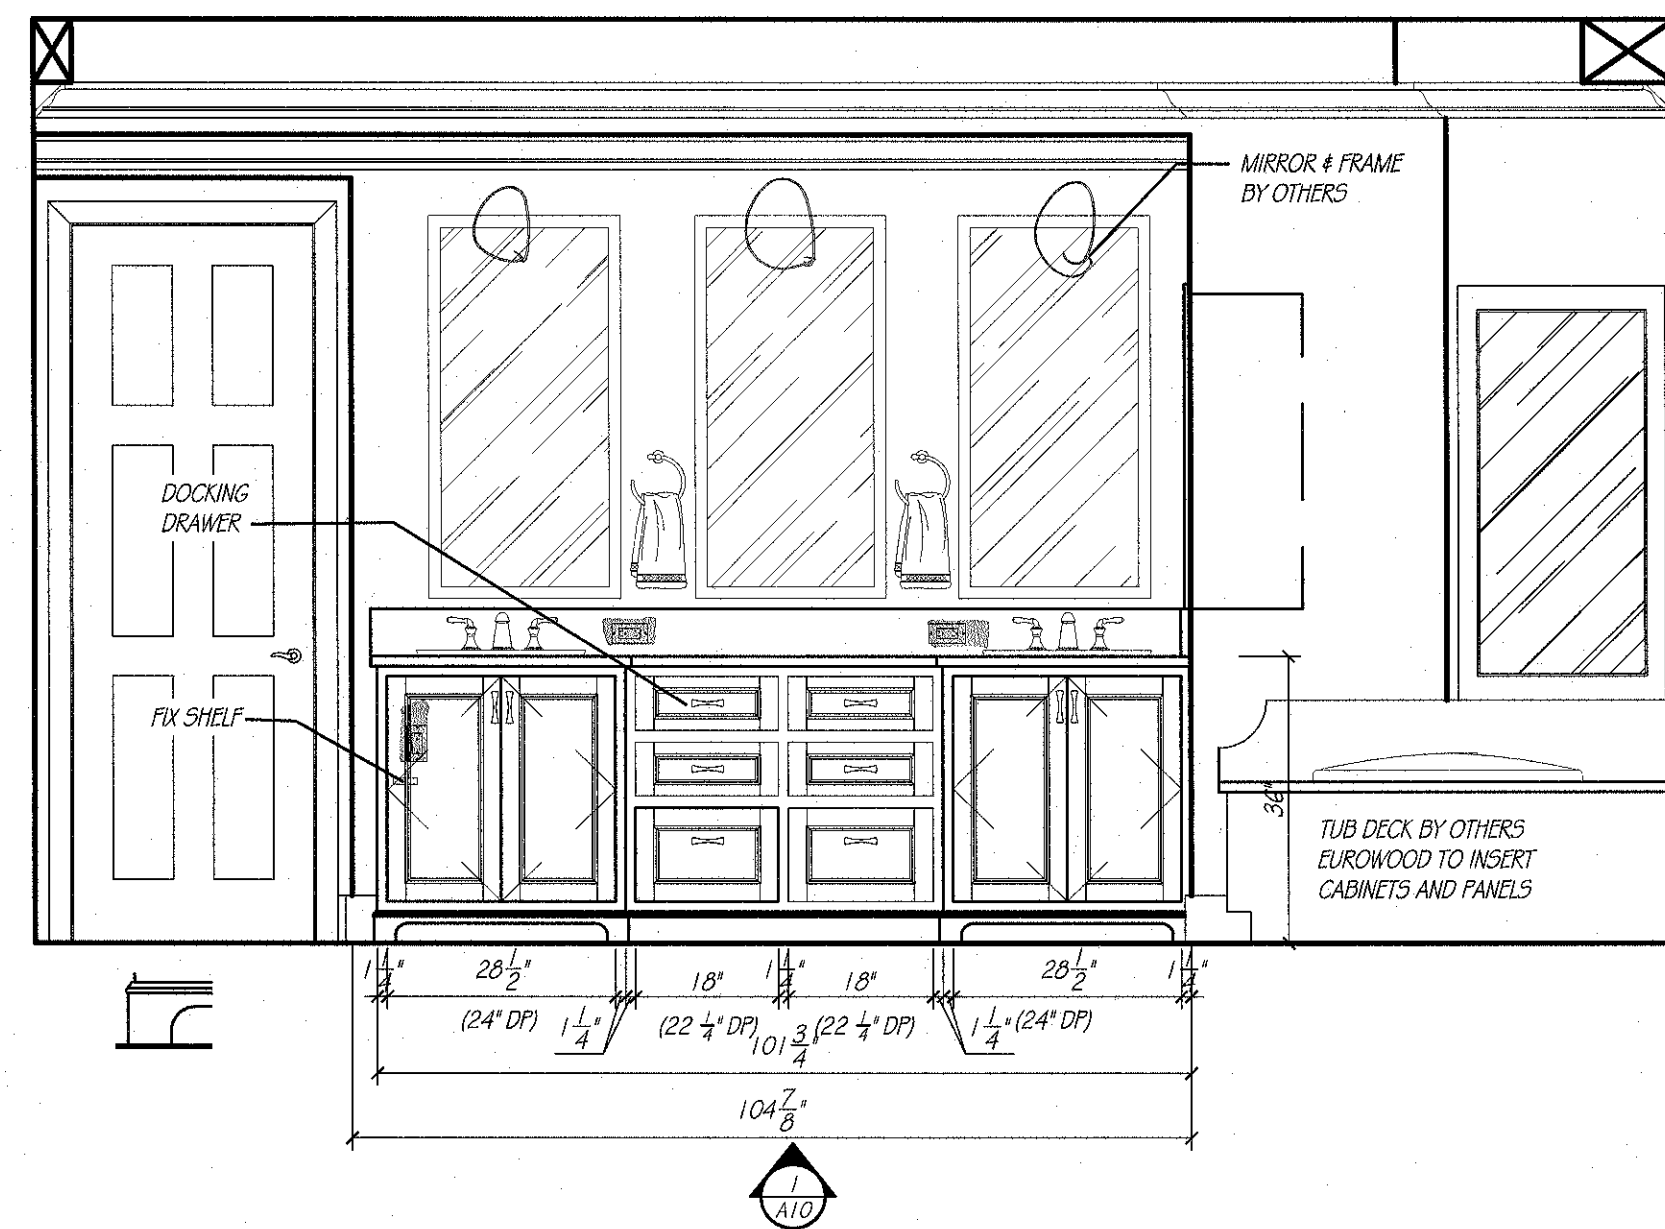

CONFIRMED WITH ELECTRICAL
DO NOT HAVE TO HAVE OUTER PEGS -
WHATEVER PEG CODE -
DO YOU WANT ONE?

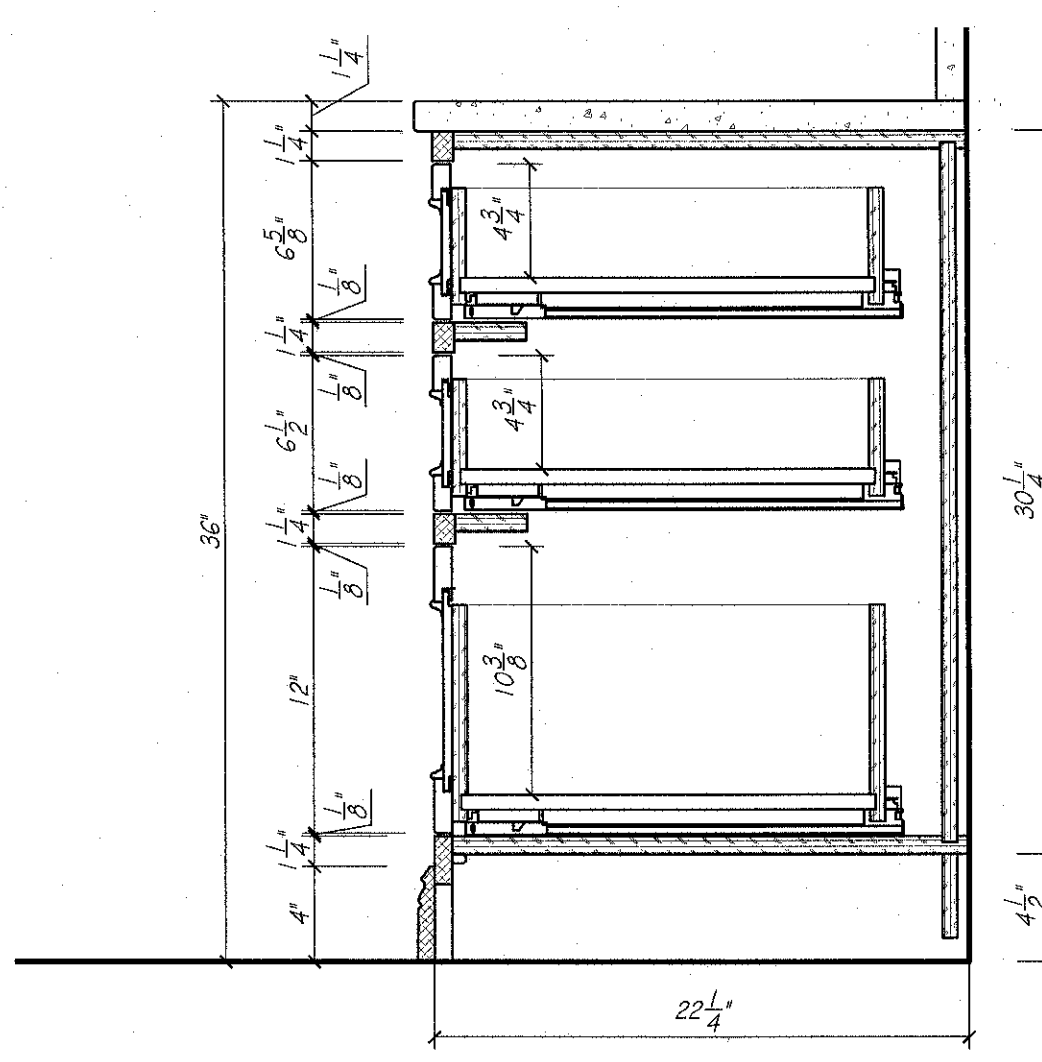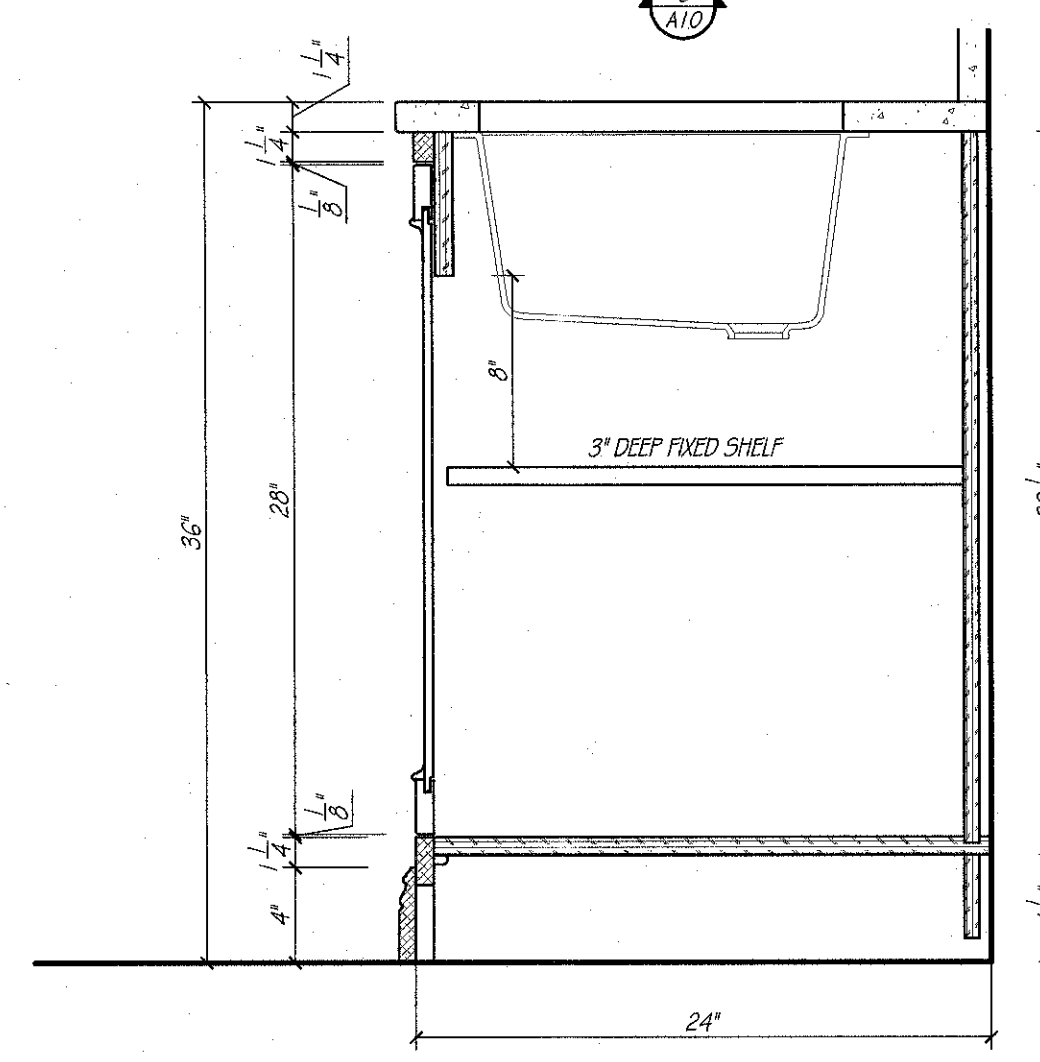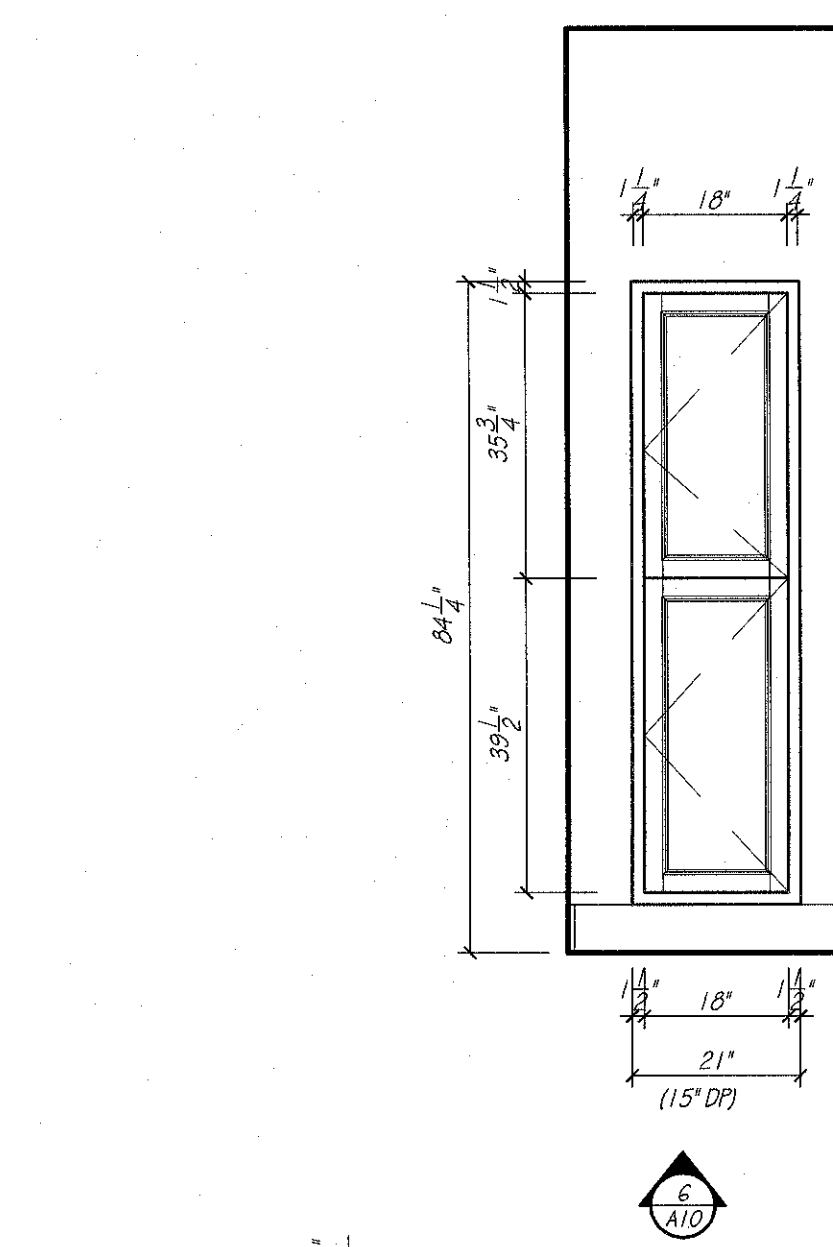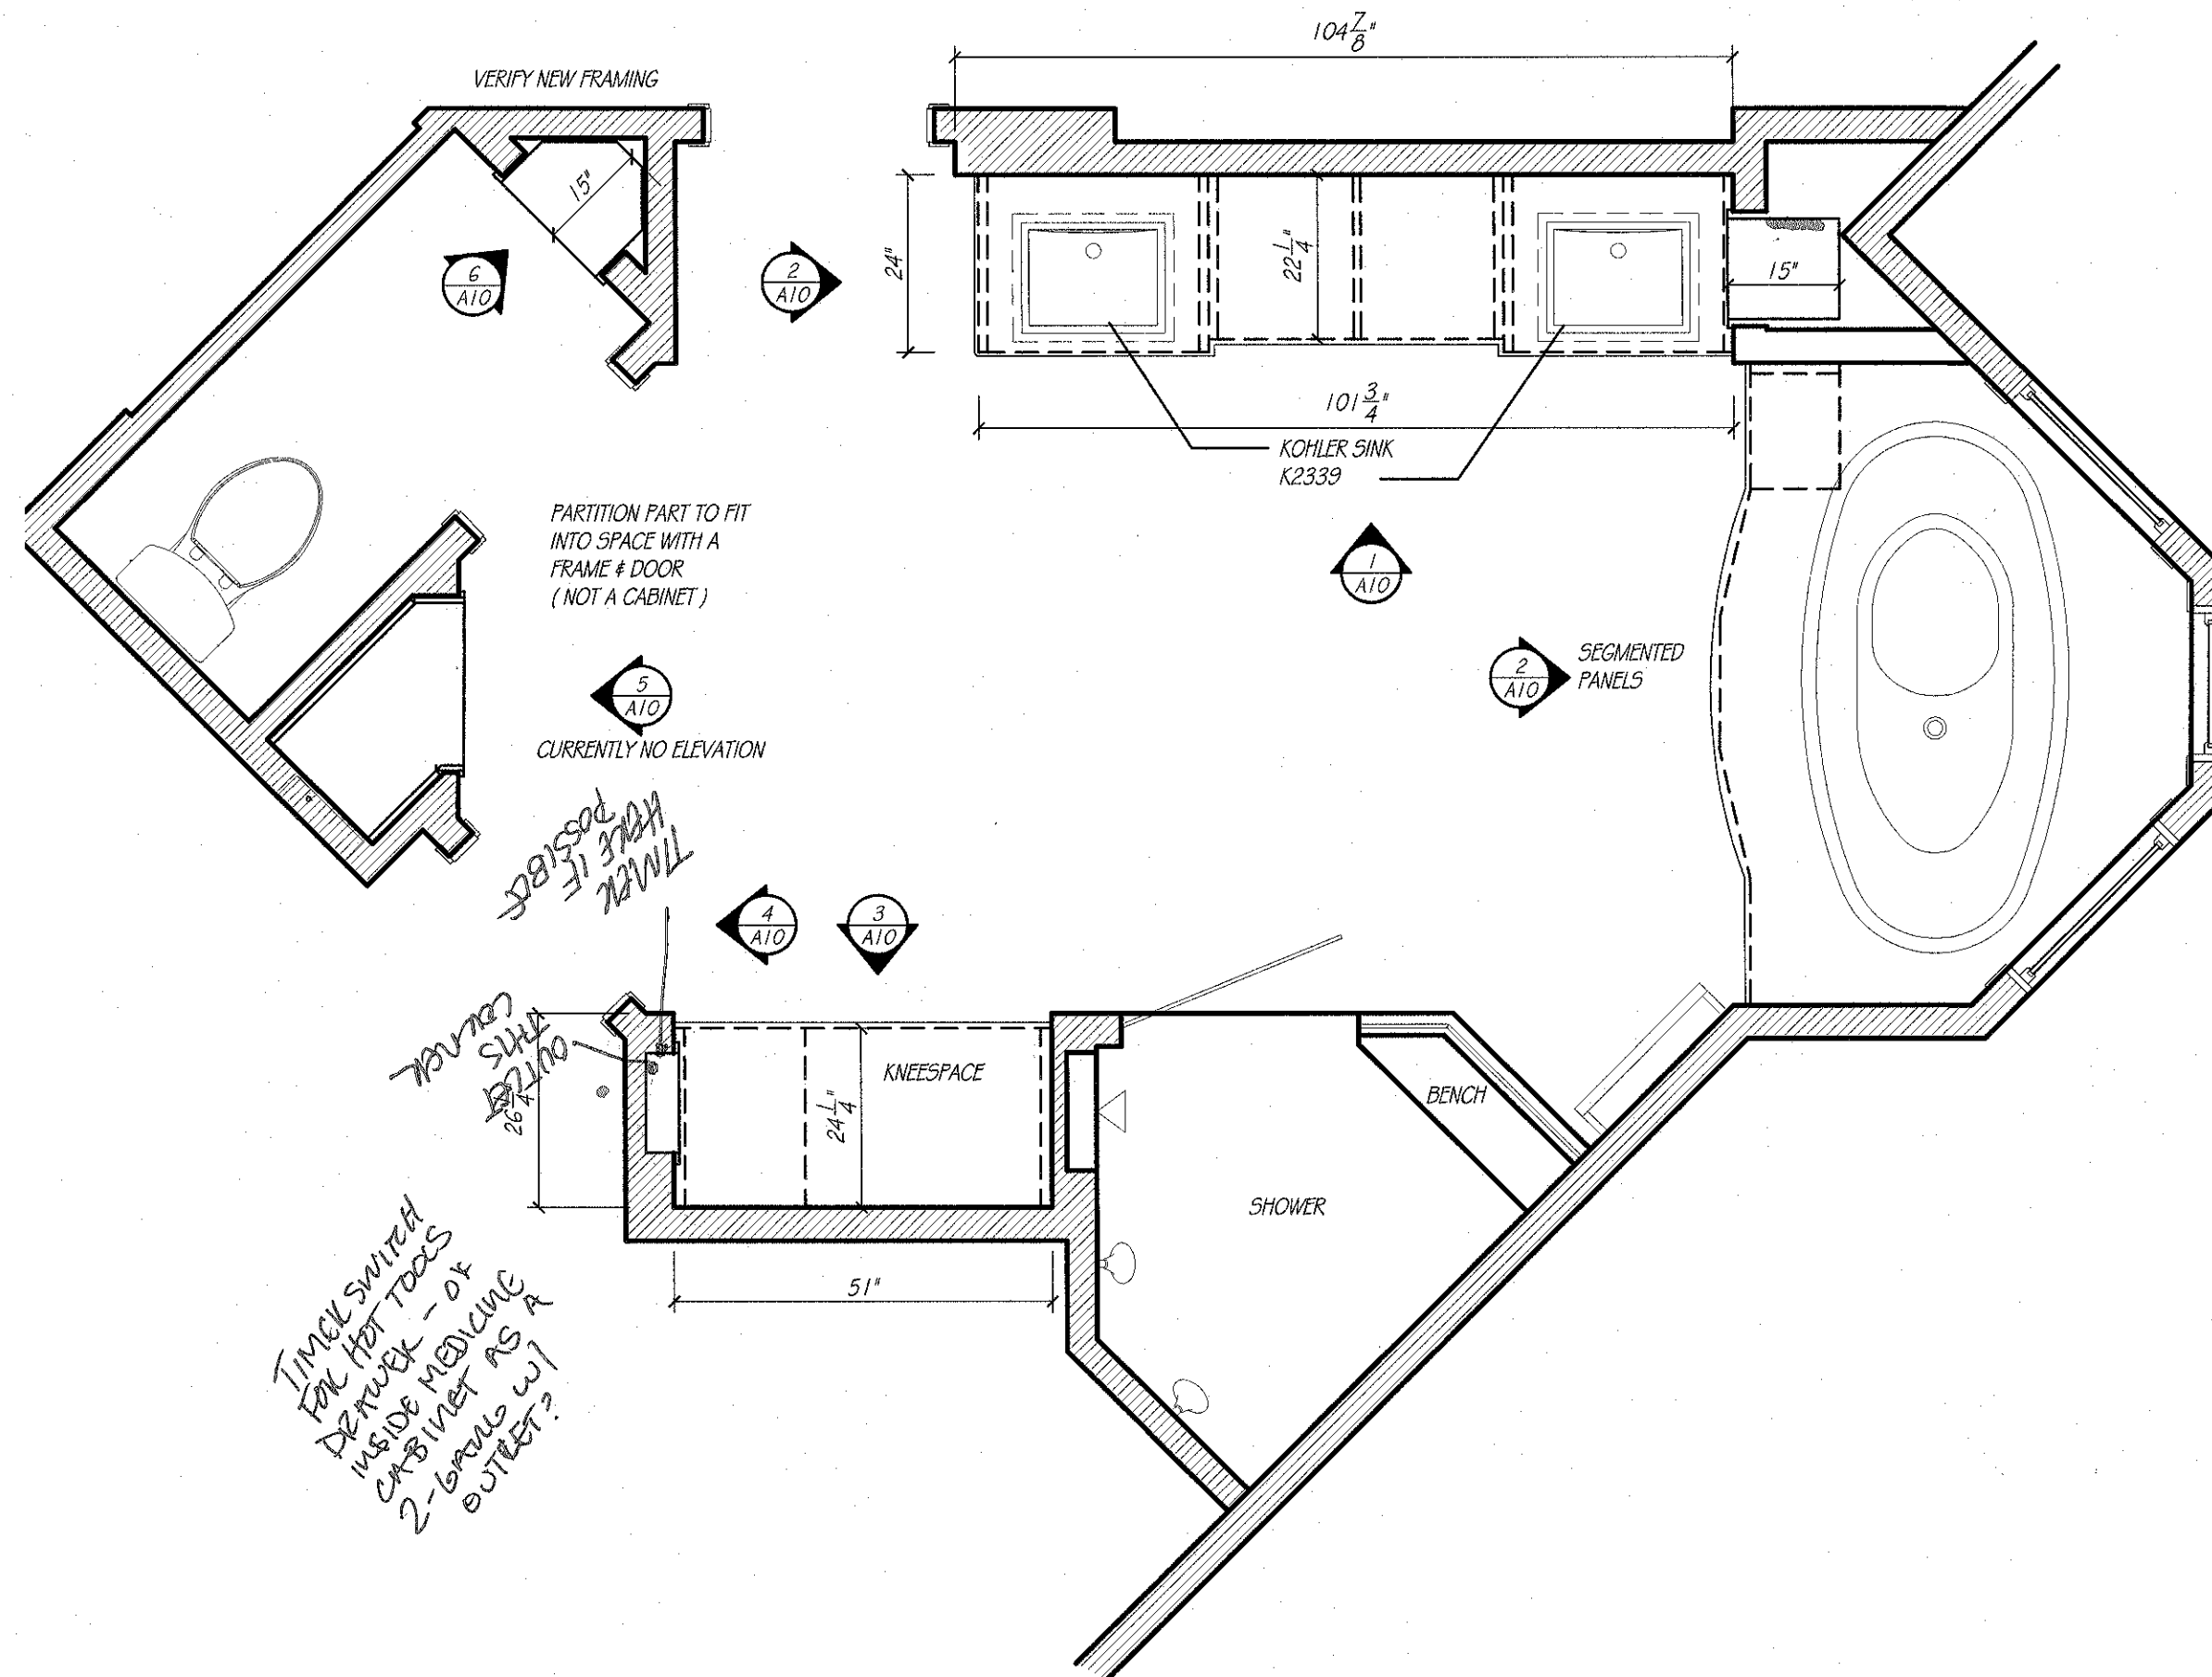

PRIMARY BATH	
CABINET CONSTRUCTION:	
EXTERIORS	PAINTABLE
INTERIORS	WHITE MELAMINE
FACE BANDING	MATCHING WOOD EDGE BANDING
CABINET HARDWARE & DRILLING	BY OTHERS
DRAWER SLIDE	FULL EXT. SOFT CLOSE CONCEALED SLIDES
COUNTERTOP SPECIFICATIONS:	
COUNTERTOP MATERIAL	QUARTZ
COUNTERTOP THICKNESS	1 1/4" ALLOWANCE
SUBTOP REQUIREMENTS	NONE
ROOM SPECIFICATIONS	
FLOORING - TYPE / ALLOWANCE	VERIFY 3/4" ALLOWANCE
CASING - W/ 1/4" REVEAL	3 3/4"


NONE

CROWN DETAIL
SCALE: 3" = 1'-0"


NONE

LC DETAIL
SCALE: 3" = 1'-0"

TOE DETAIL
SCALE: 3" = 1'-0"

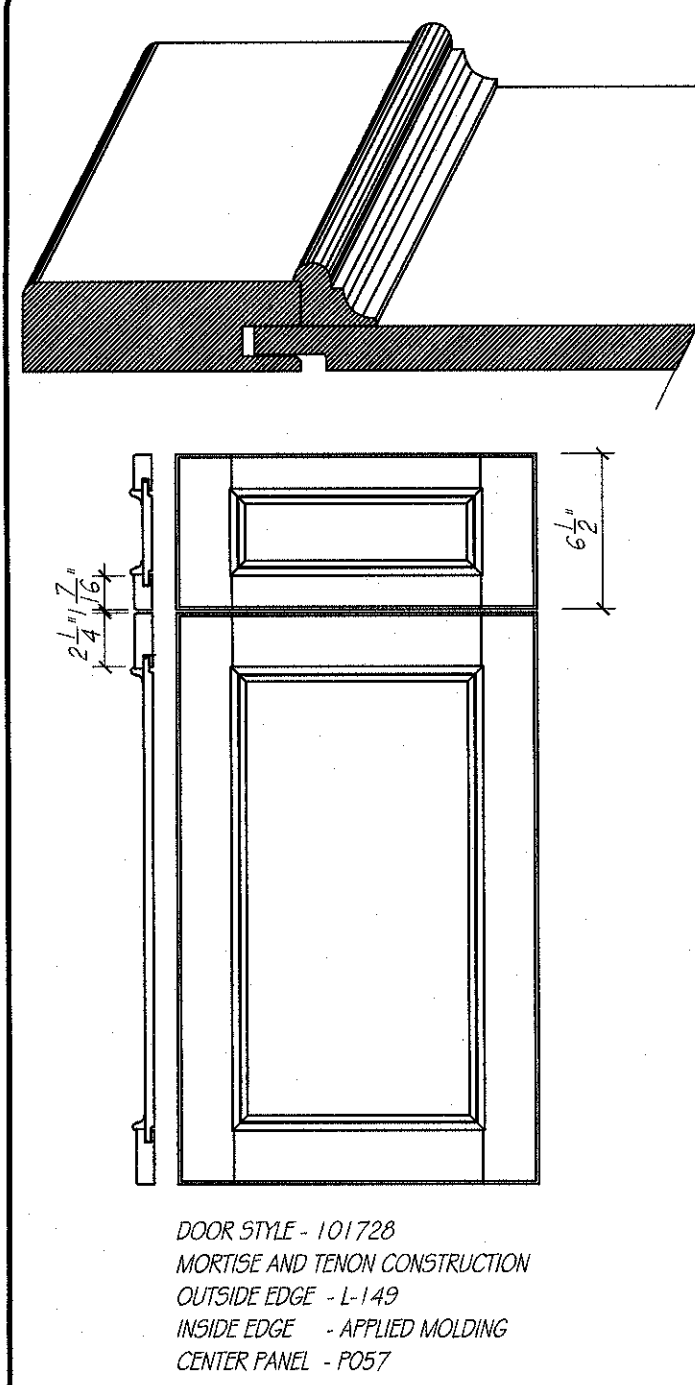

DOOR DETAIL
SCALE: 1 1/2" = 1'-0"

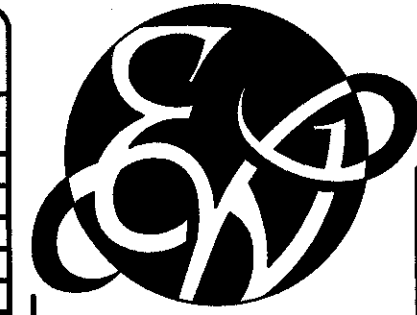

EUROWOOD
Cabinets INC.
3415 SO. 67TH ST.
OMAHA, NE 68106
TEL (402-393-4110)
FAX (402-393-8361)
(WWW.EUROWOOD.NET)

SHEET: A10
DRAWN BY: SJB
PLAN: MAIN LEVEL
PRIMARY BATH

REVISIONS:
1. JUNE 26
23 JUNE 26
2. JULY 26
8 JULY 26

PHIL & MICHELLE WOOD
3435 N. 140TH. CIRCLE
OMAHA, NE 68164

APPROVED BY:
SIGNATURE
DATE

DUPLICATION OF THESE DRAWINGS IS PROHIBITED WITHOUT WRITTEN CONSENT BY EUROWOOD CABINETS INC. ©2006, EUROWOOD CABINETS INC. MEASUREMENTS ARE SUBJECT TO CHANGE DUE TO FINAL FIELD MEASUREMENTS.
WOOD
5588

PRIMARY BATH

SCALE: 1/2" = 1'-0"




SHEET:	<i>A / I</i>
DRAWN BY:	<i>SJB</i>
PLAN:	
<i>MAIN LEVEL</i>	<i>PRIMARY WARDROBE</i>
REVISIONS:	
	<i>1 JUNE 26</i>
	<i>11 JUNE 26</i>
	<i>23 JUNE 26</i>
	<i>3 JULY 26</i>
	<i>10 JULY 26</i>







PHIL & MICHELLE WOOD
3435 N. 140TH. CIRCLE
OMAHA, NE 68164



APPROVED BY:
SIGNATURE
DATE
DUPLICATION OF THESE DRAWINGS IS PROHIBITED WITHOUT WRITTEN CONSENT BY EUROWOOD CABINETS ©2000, EUROWOOD CABINETS INC. MEASUREMENTS ARE SUBJECT TO CHANGE DUE TO FINAL FIELD MEASUREMENTS.
WOOD
5588

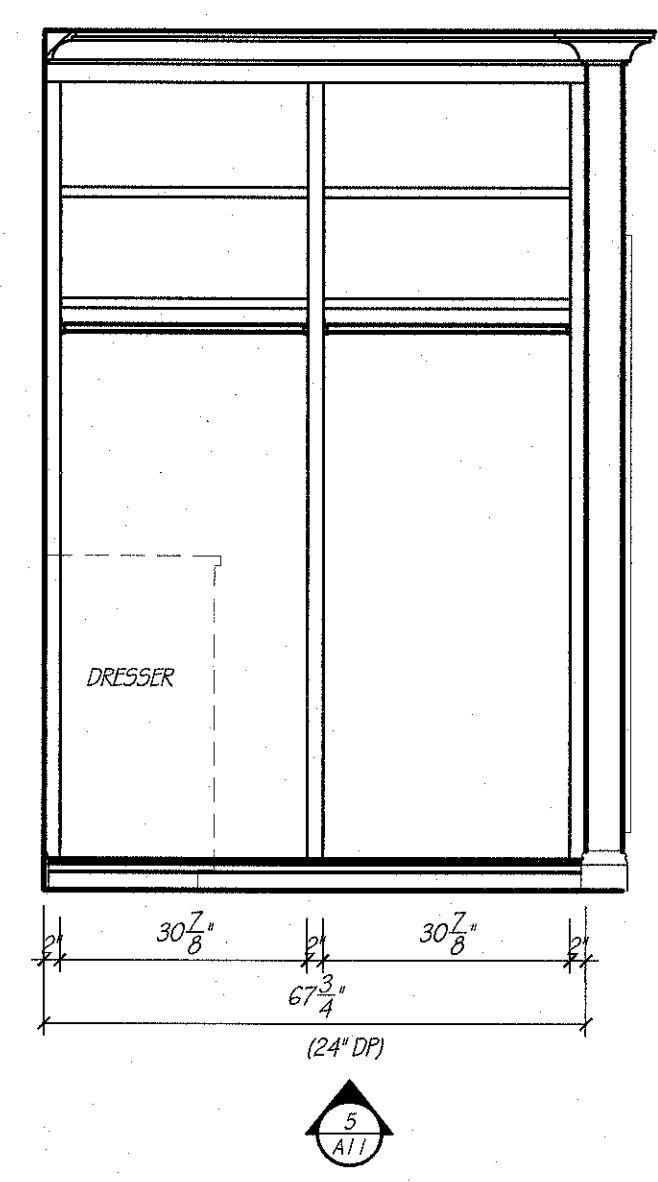


PRIMARY WARDROBE	
CABINET CONSTRUCTION:	
EXTERIORS	PAINTABLE * WHITE MELAMINE
INTERIORS	WHITE MELAMINE
FACE BANDING	MATCHING WOOD EDGE BANDING
CABINET HARDWARE & DRILLING	BY OTHERS
DRAWER SLIDE	FULL EXT. SOFT CLOSE CONCEALED SLIDES
COUNTERTOP SPECIFICATIONS:	
COUNTERTOP MATERIAL	QUARTZ
COUNTERTOP THICKNESS	1 1/4" ALLOWANCE
SUBTOP REQUIREMENTS	NONE
ROOM SPECIFICATIONS	
FLOORING - TYPE / ALLOWANCE	CARPET 3/4"
CASING 1/4" REVEAL	3/4"

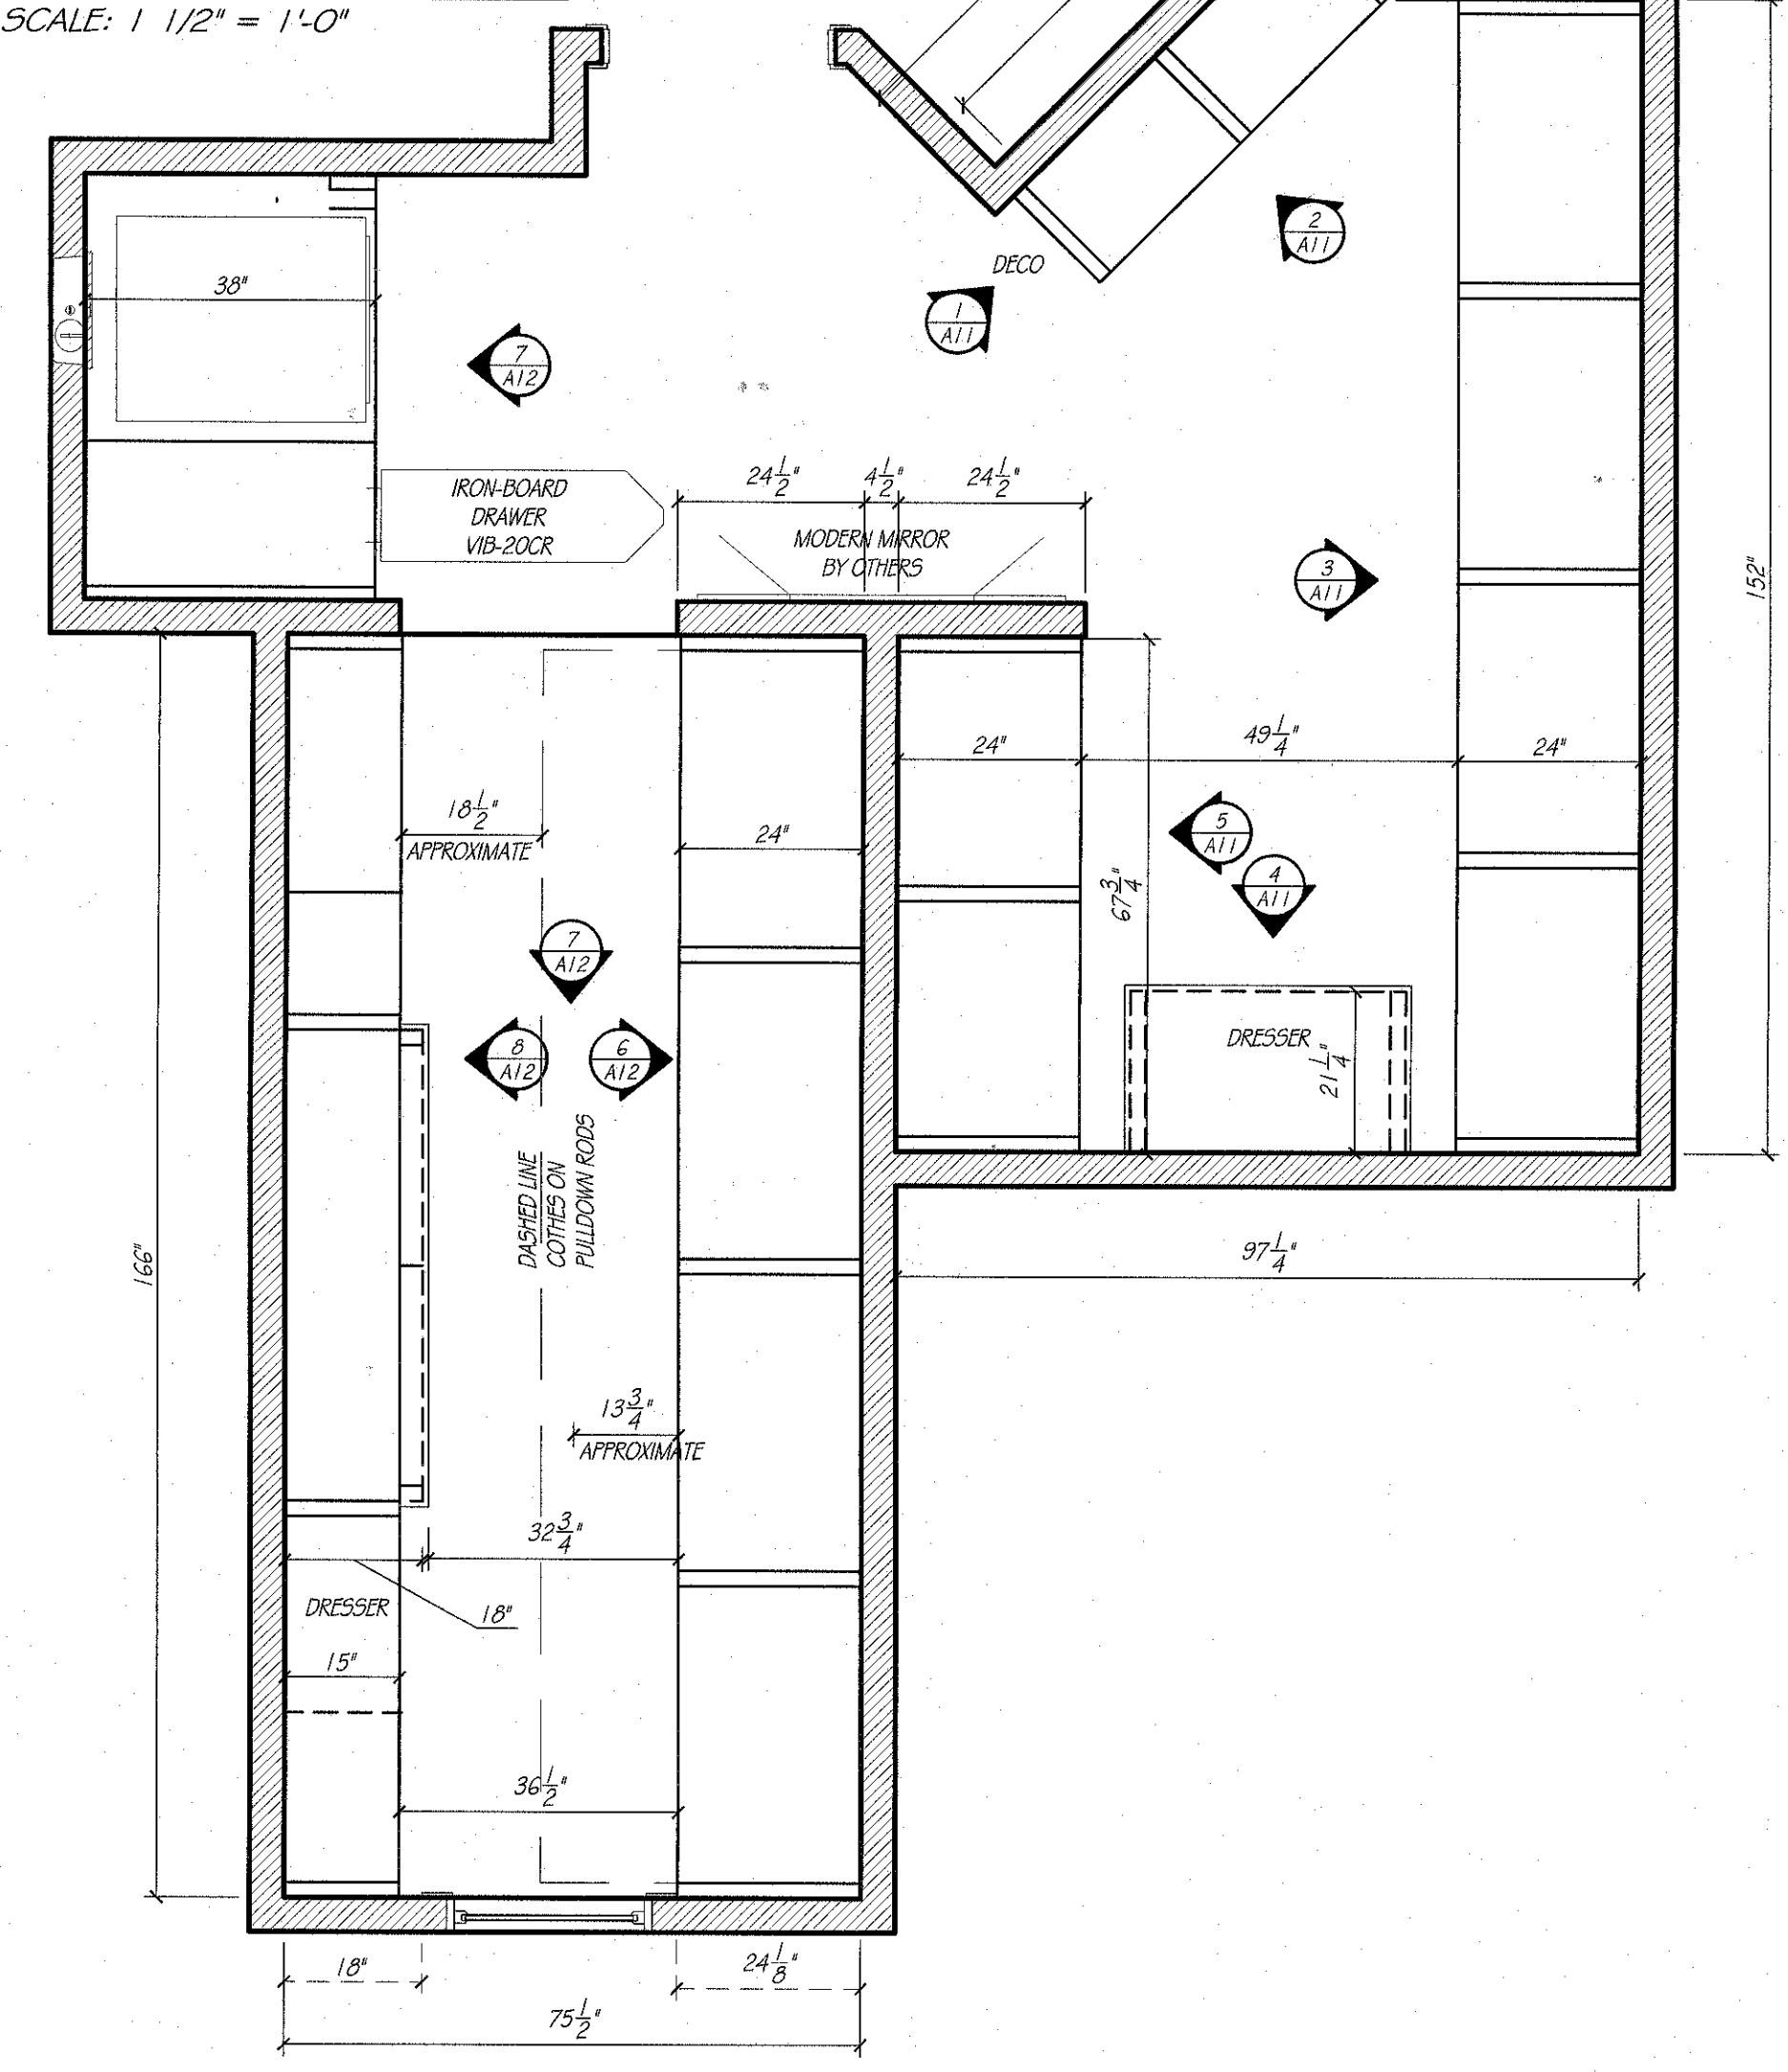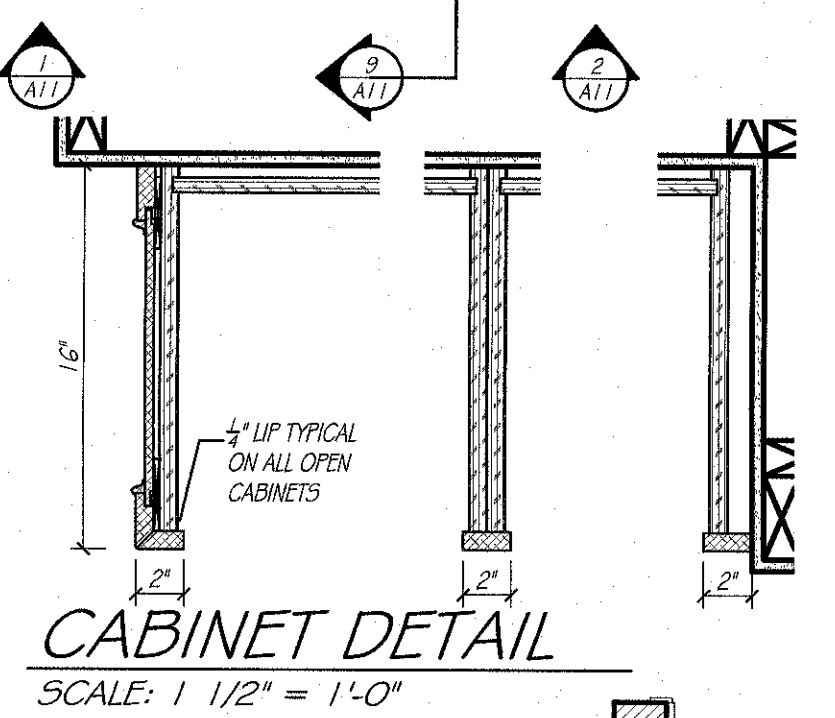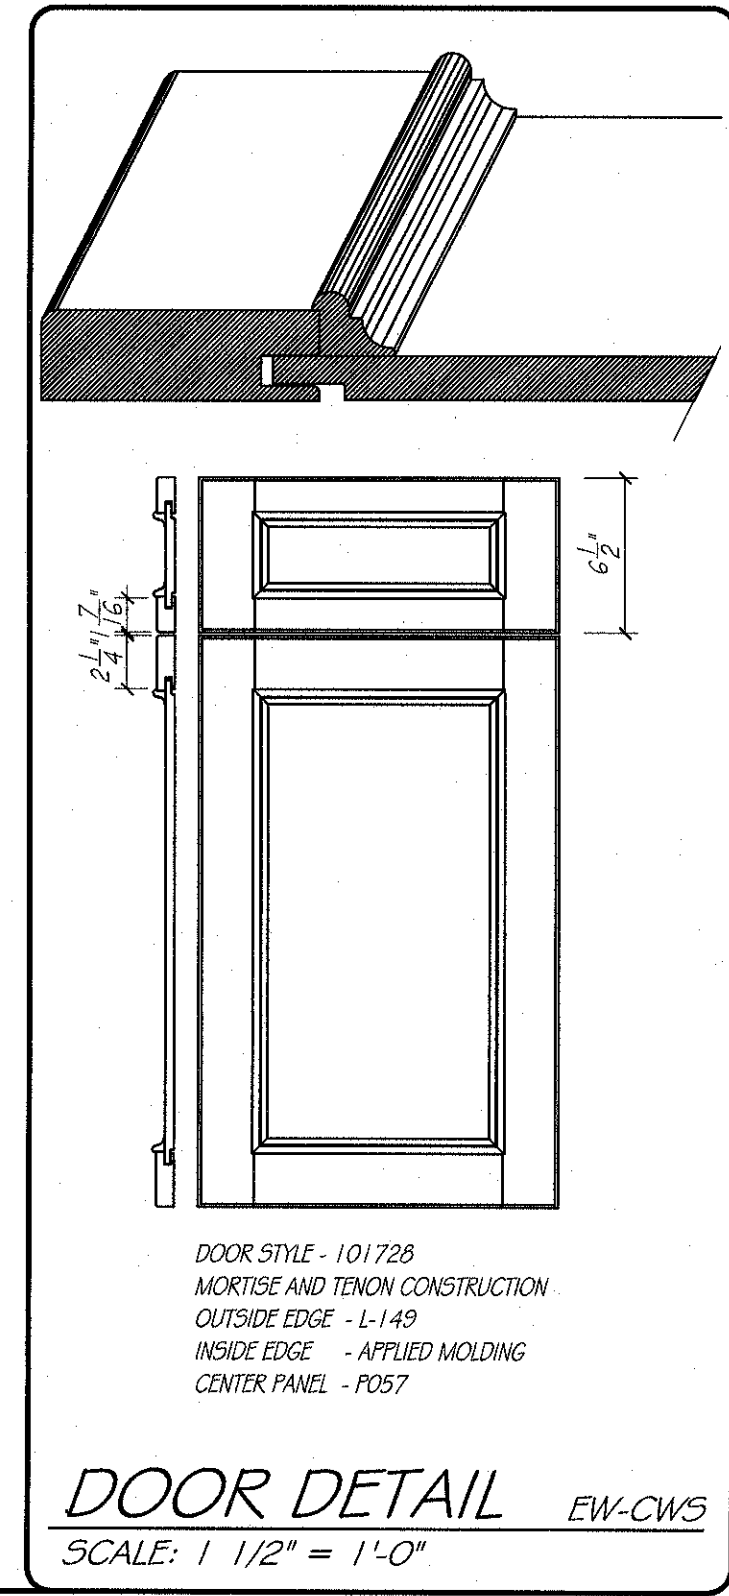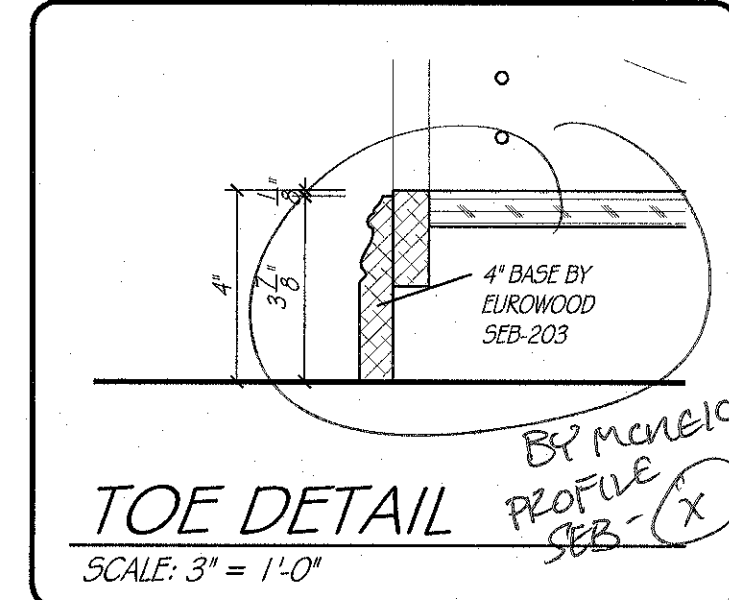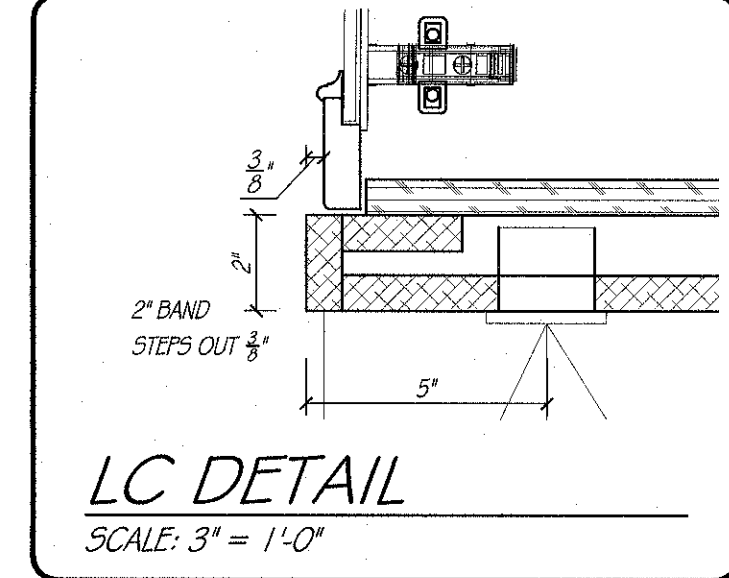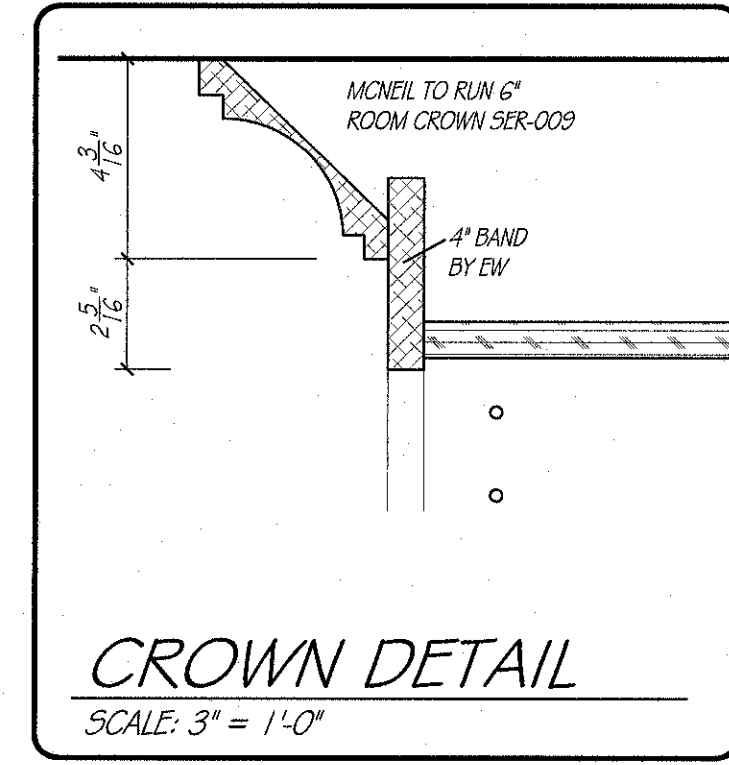


PRIMARY WARDROBE

SCALE: 1/2" = 1' - 0"

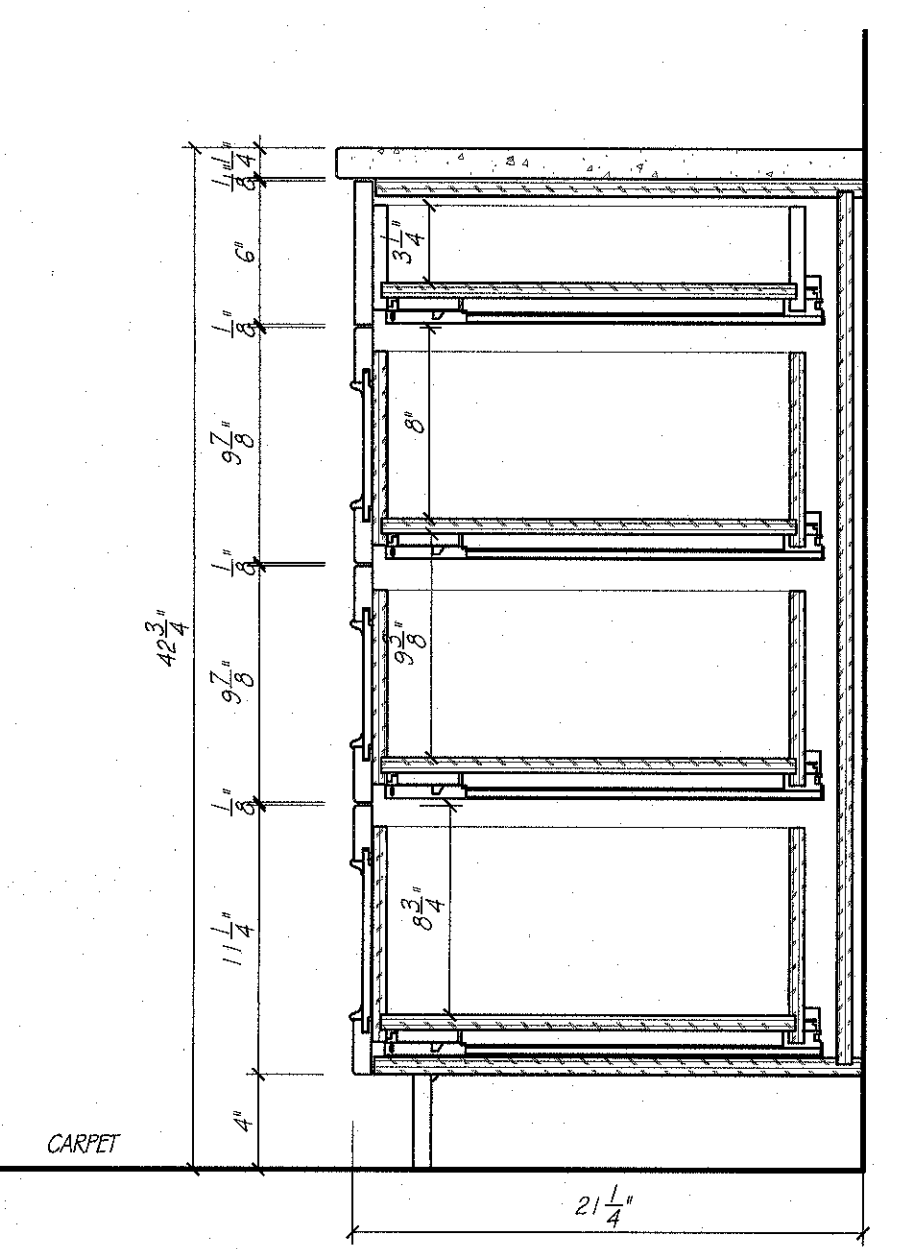


 **CABINET DETAIL**
SCALE: 1 1/2" = 1'-0"

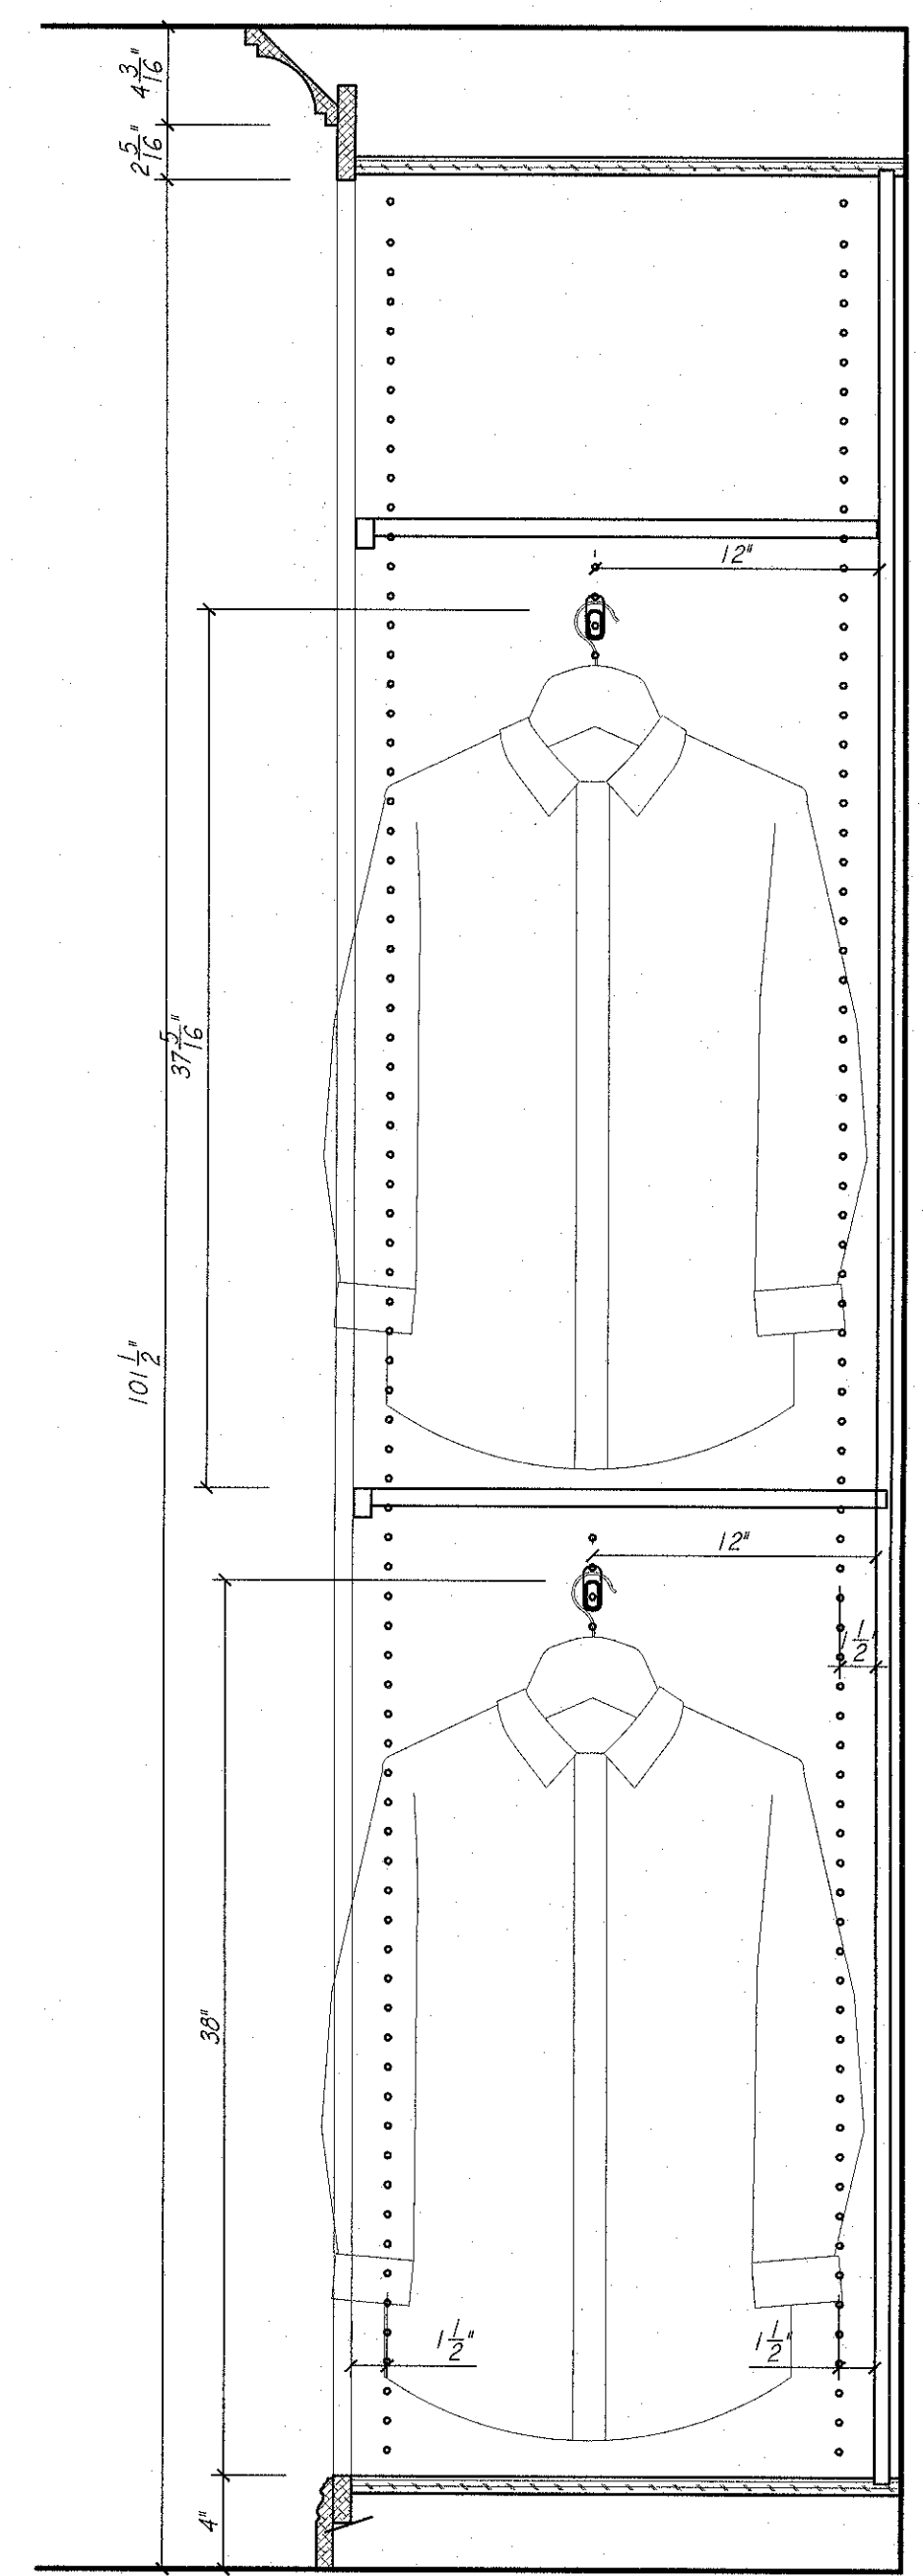

10
A/I

CABINET DETAIL




SCALE: 1 1/2" = 1'-0"

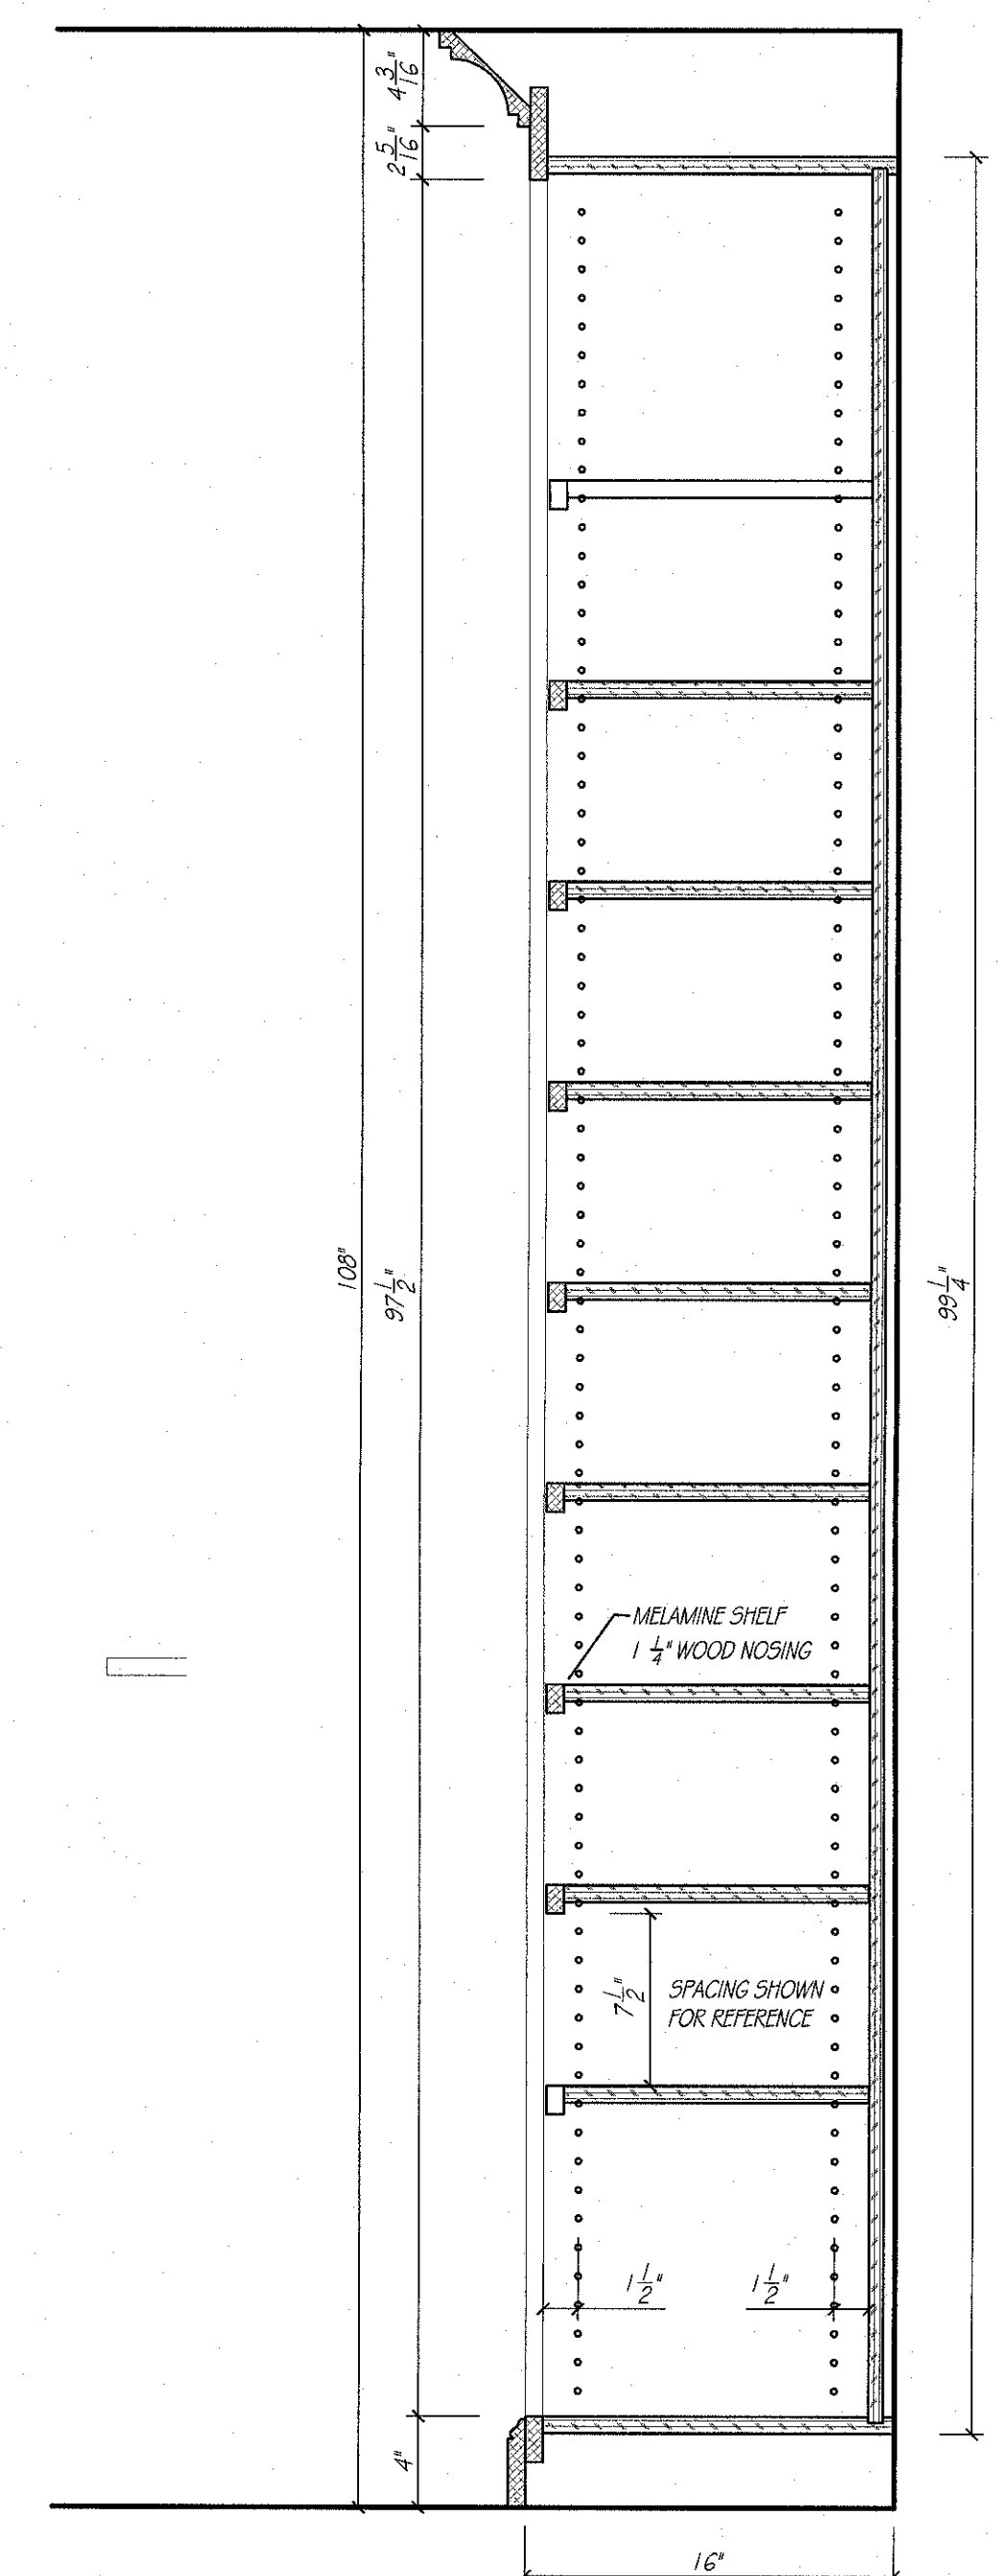

9
A11

CABINET DETAIL



SCALE: 1 1/2" = 1'-0"

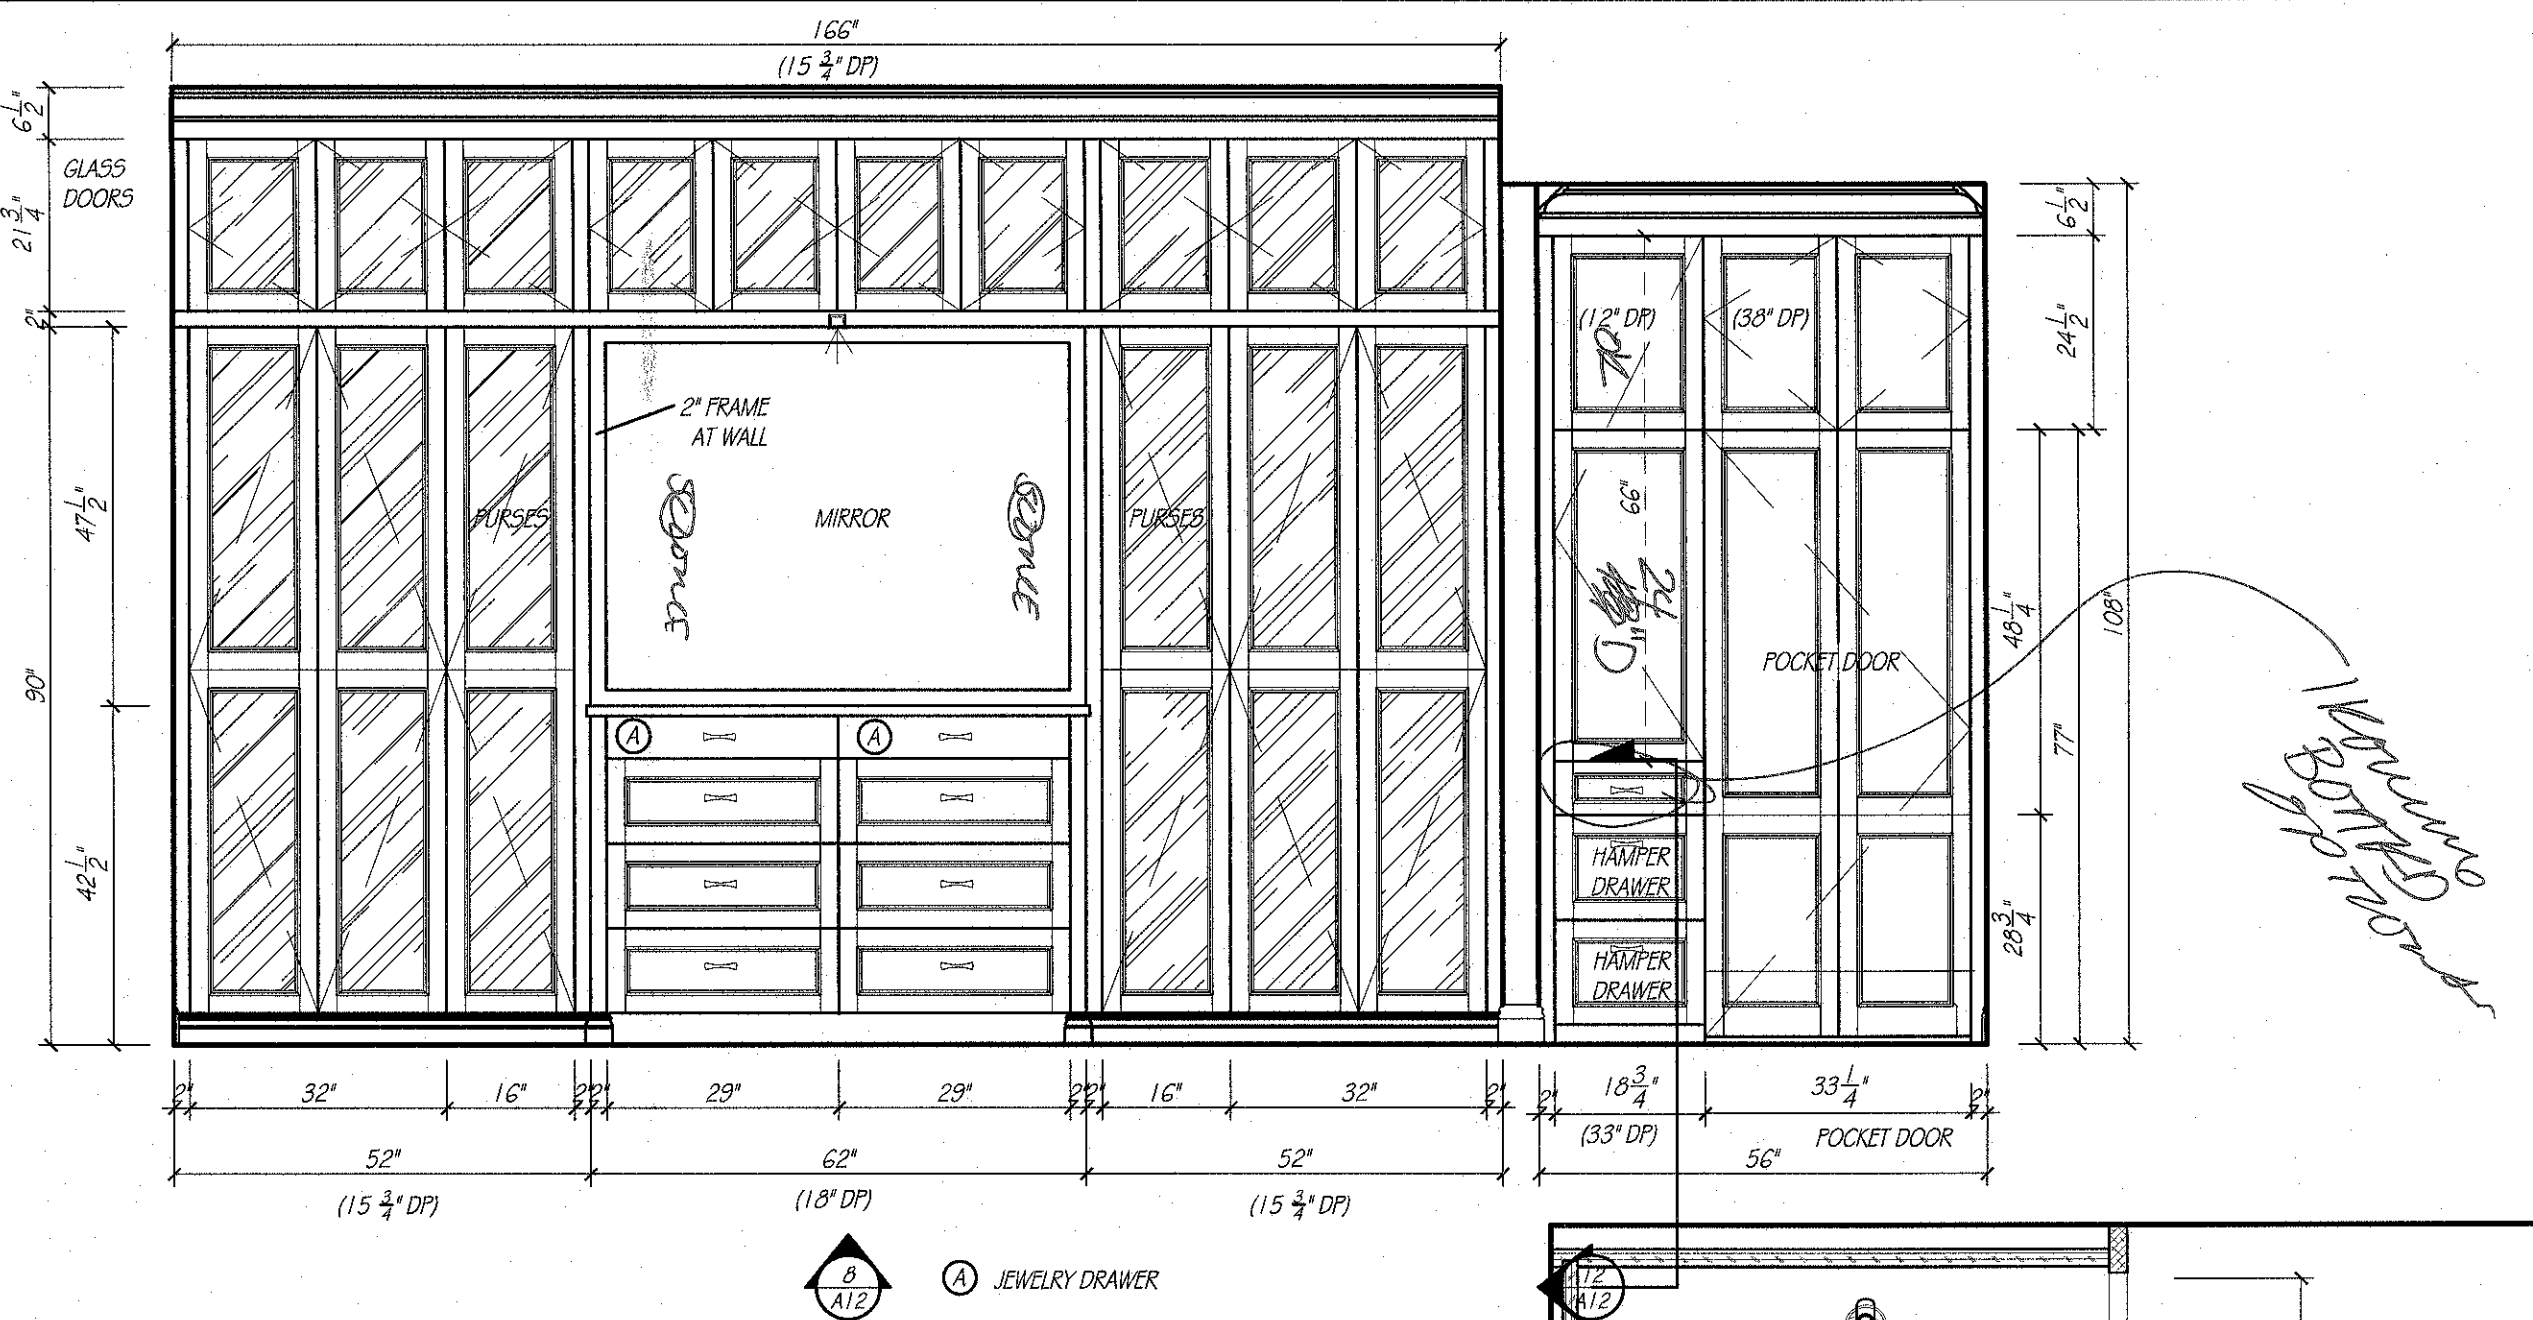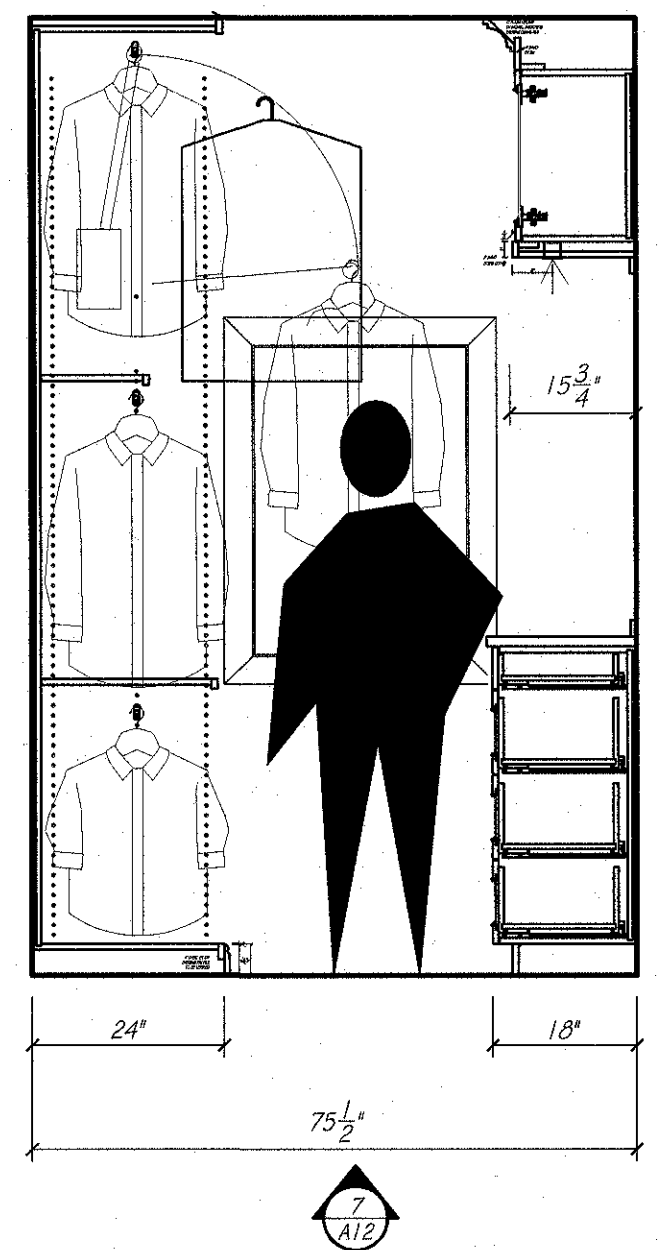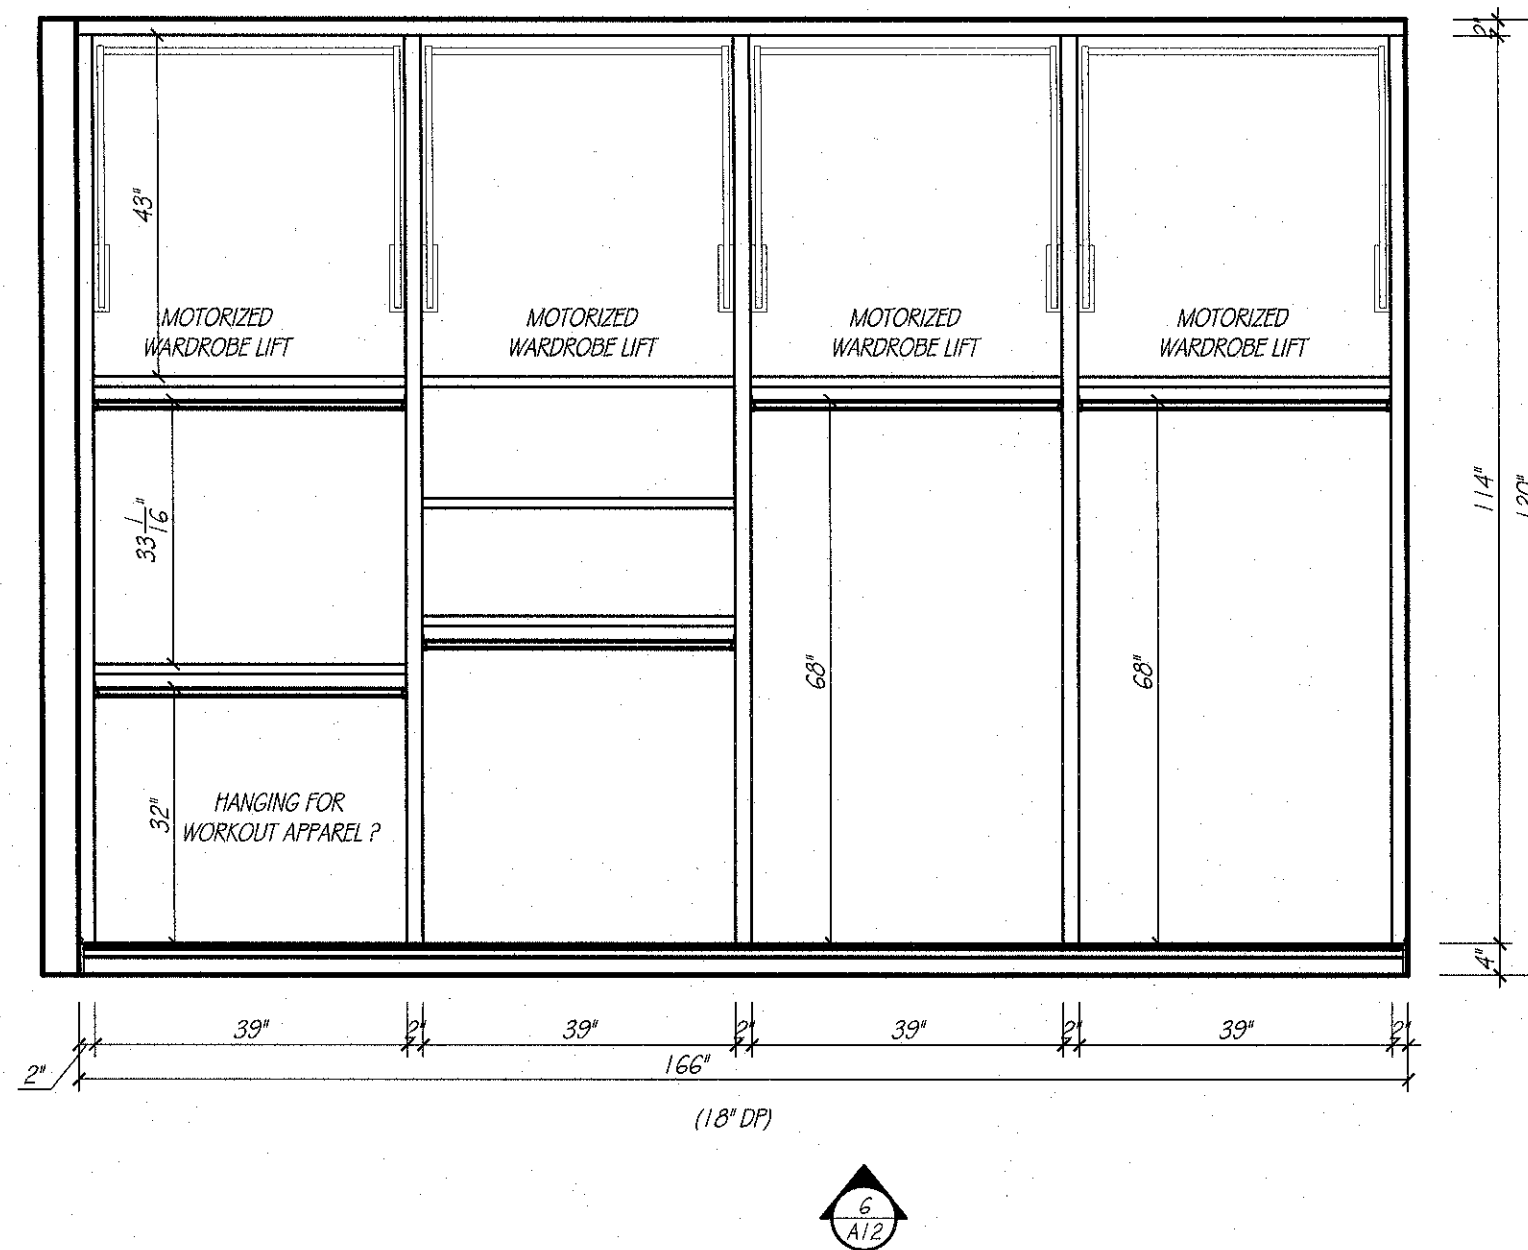

PRIMARY WARDROBE	
CABINET CONSTRUCTION:	
EXTERIORS	PAINTEABLE & WHITE MELAMINE
INTERIORS	WHITE MELAMINE
FACE BANDING	MATCHING WOOD EDGE BANDING
CABINET HARDWARE & DRILLING	BY OTHERS
DRAWER SLIDE	FULL EXT. SOFT CLOSE CONCEALED SLIDES
COUNTERTOP SPECIFICATIONS:	
COUNTERTOP MATERIAL	QUARTZ
COUNTERTOP THICKNESS	1 1/4" ALLOWANCE
SUBTOP REQUIREMENTS	NONE
ROOM SPECIFICATIONS	
FLOORING - TYPE ALLOWANCE	CARPET 3/4"
CASING W/ 1/4" REVEAL	3/32"


EUROWOOD Cabinets Inc.
 3415 SO. 67TH ST.
 OMAHA, NE 68106
 TEL (402-393-4110)
 FAX (402-393-8361)
 (WWW.EUROWOOD.NET)

SHEET: A12
 DRAWN BY: SJB
 PLAN: MAIN LEVEL
 PRIMARY WARDROBE
 REVISIONS:
 11 JUNE 26
 11 JUNE 26
 23 JUNE 26
 3 JULY 26
 10 JULY 26

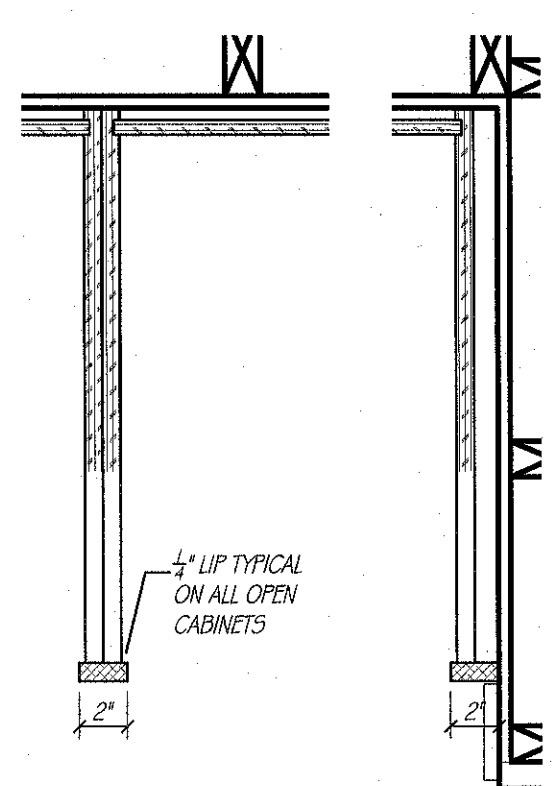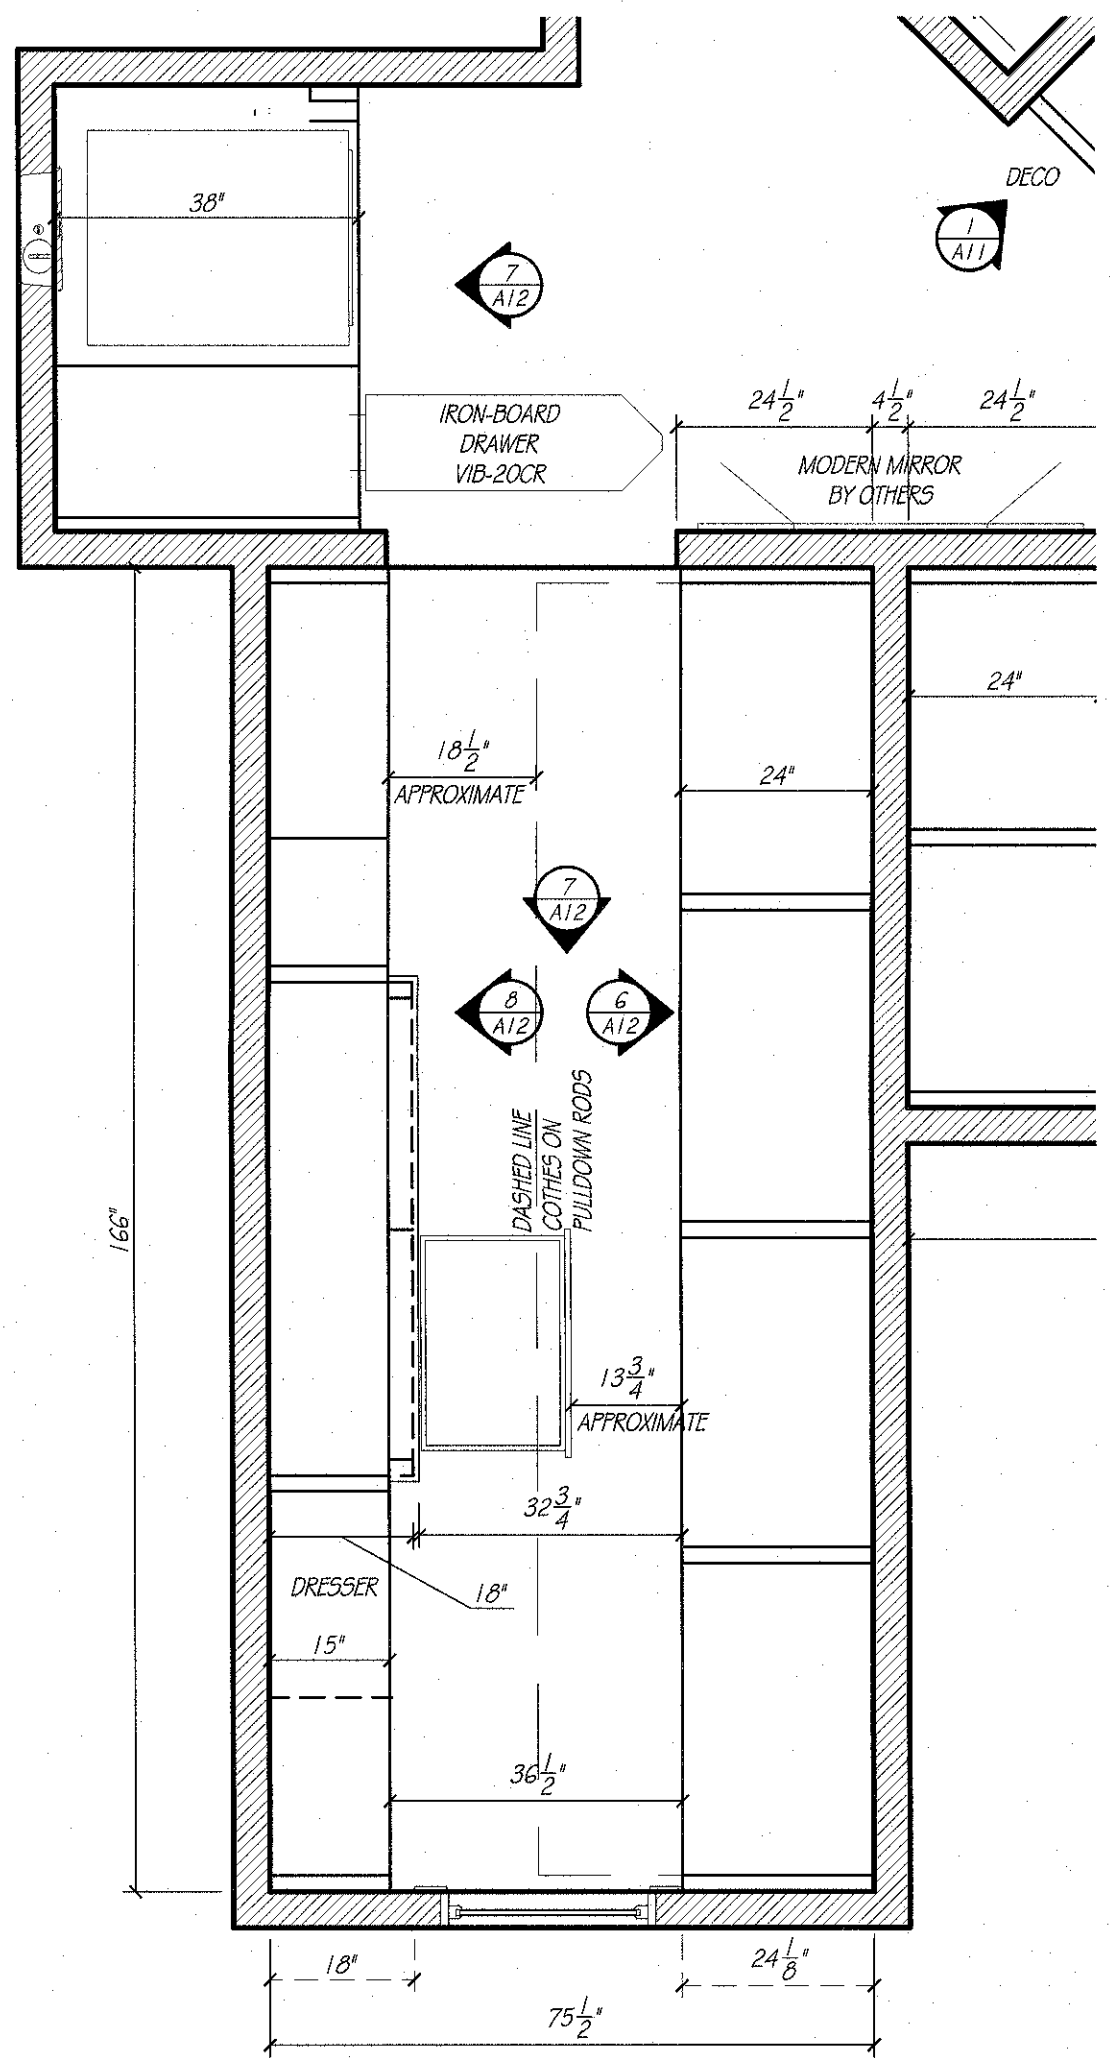


CABINET DETAIL
 SCALE: 1 1/2" = 1'-0"

Start w/ doors

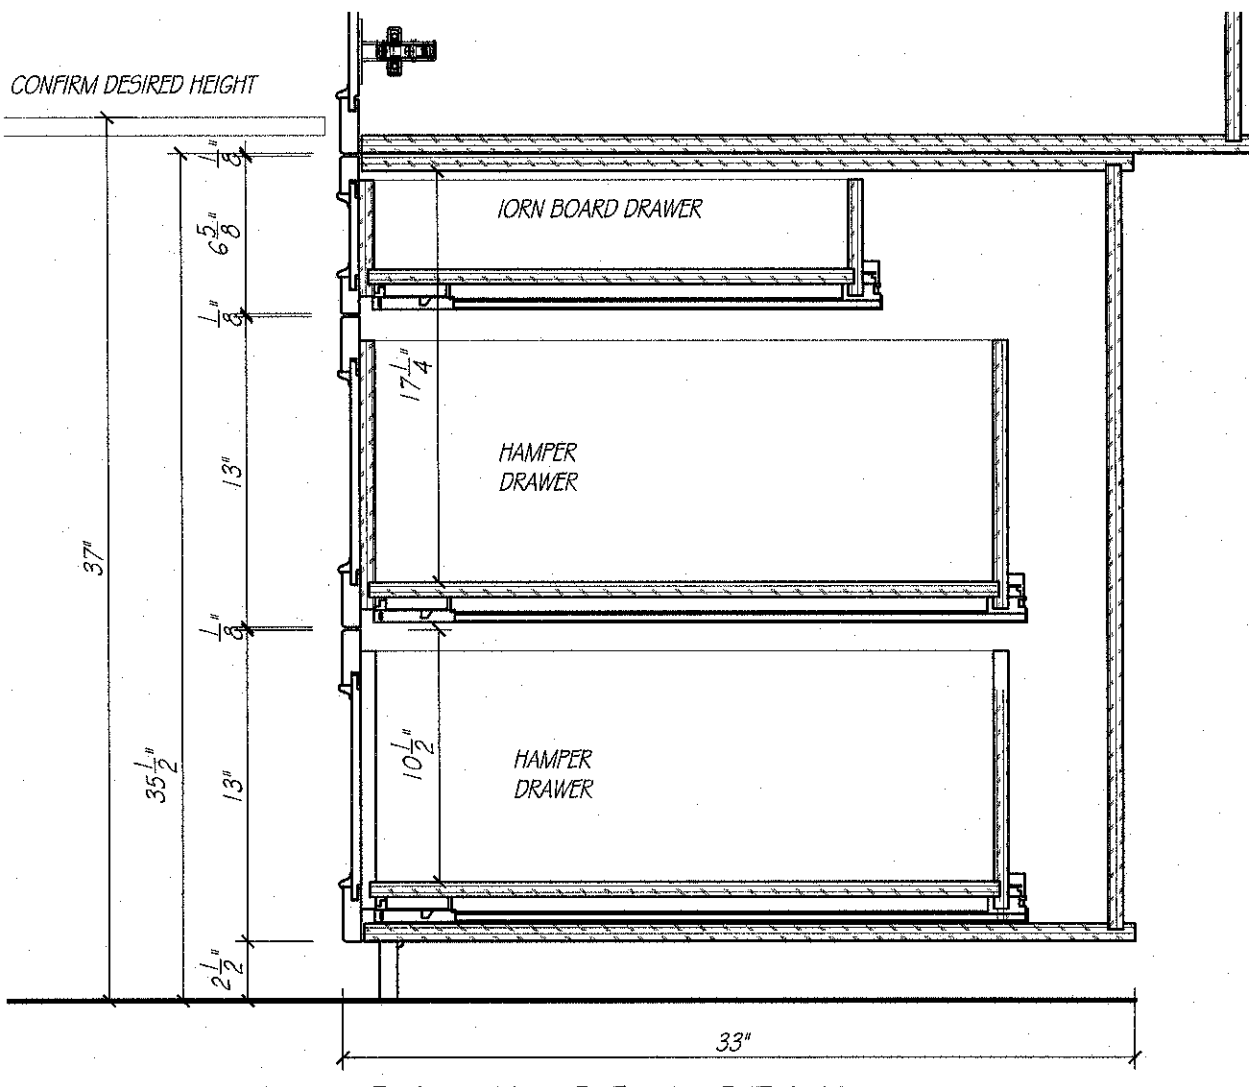

CABINET DETAIL
 SCALE: 1 1/2" = 1'-0"

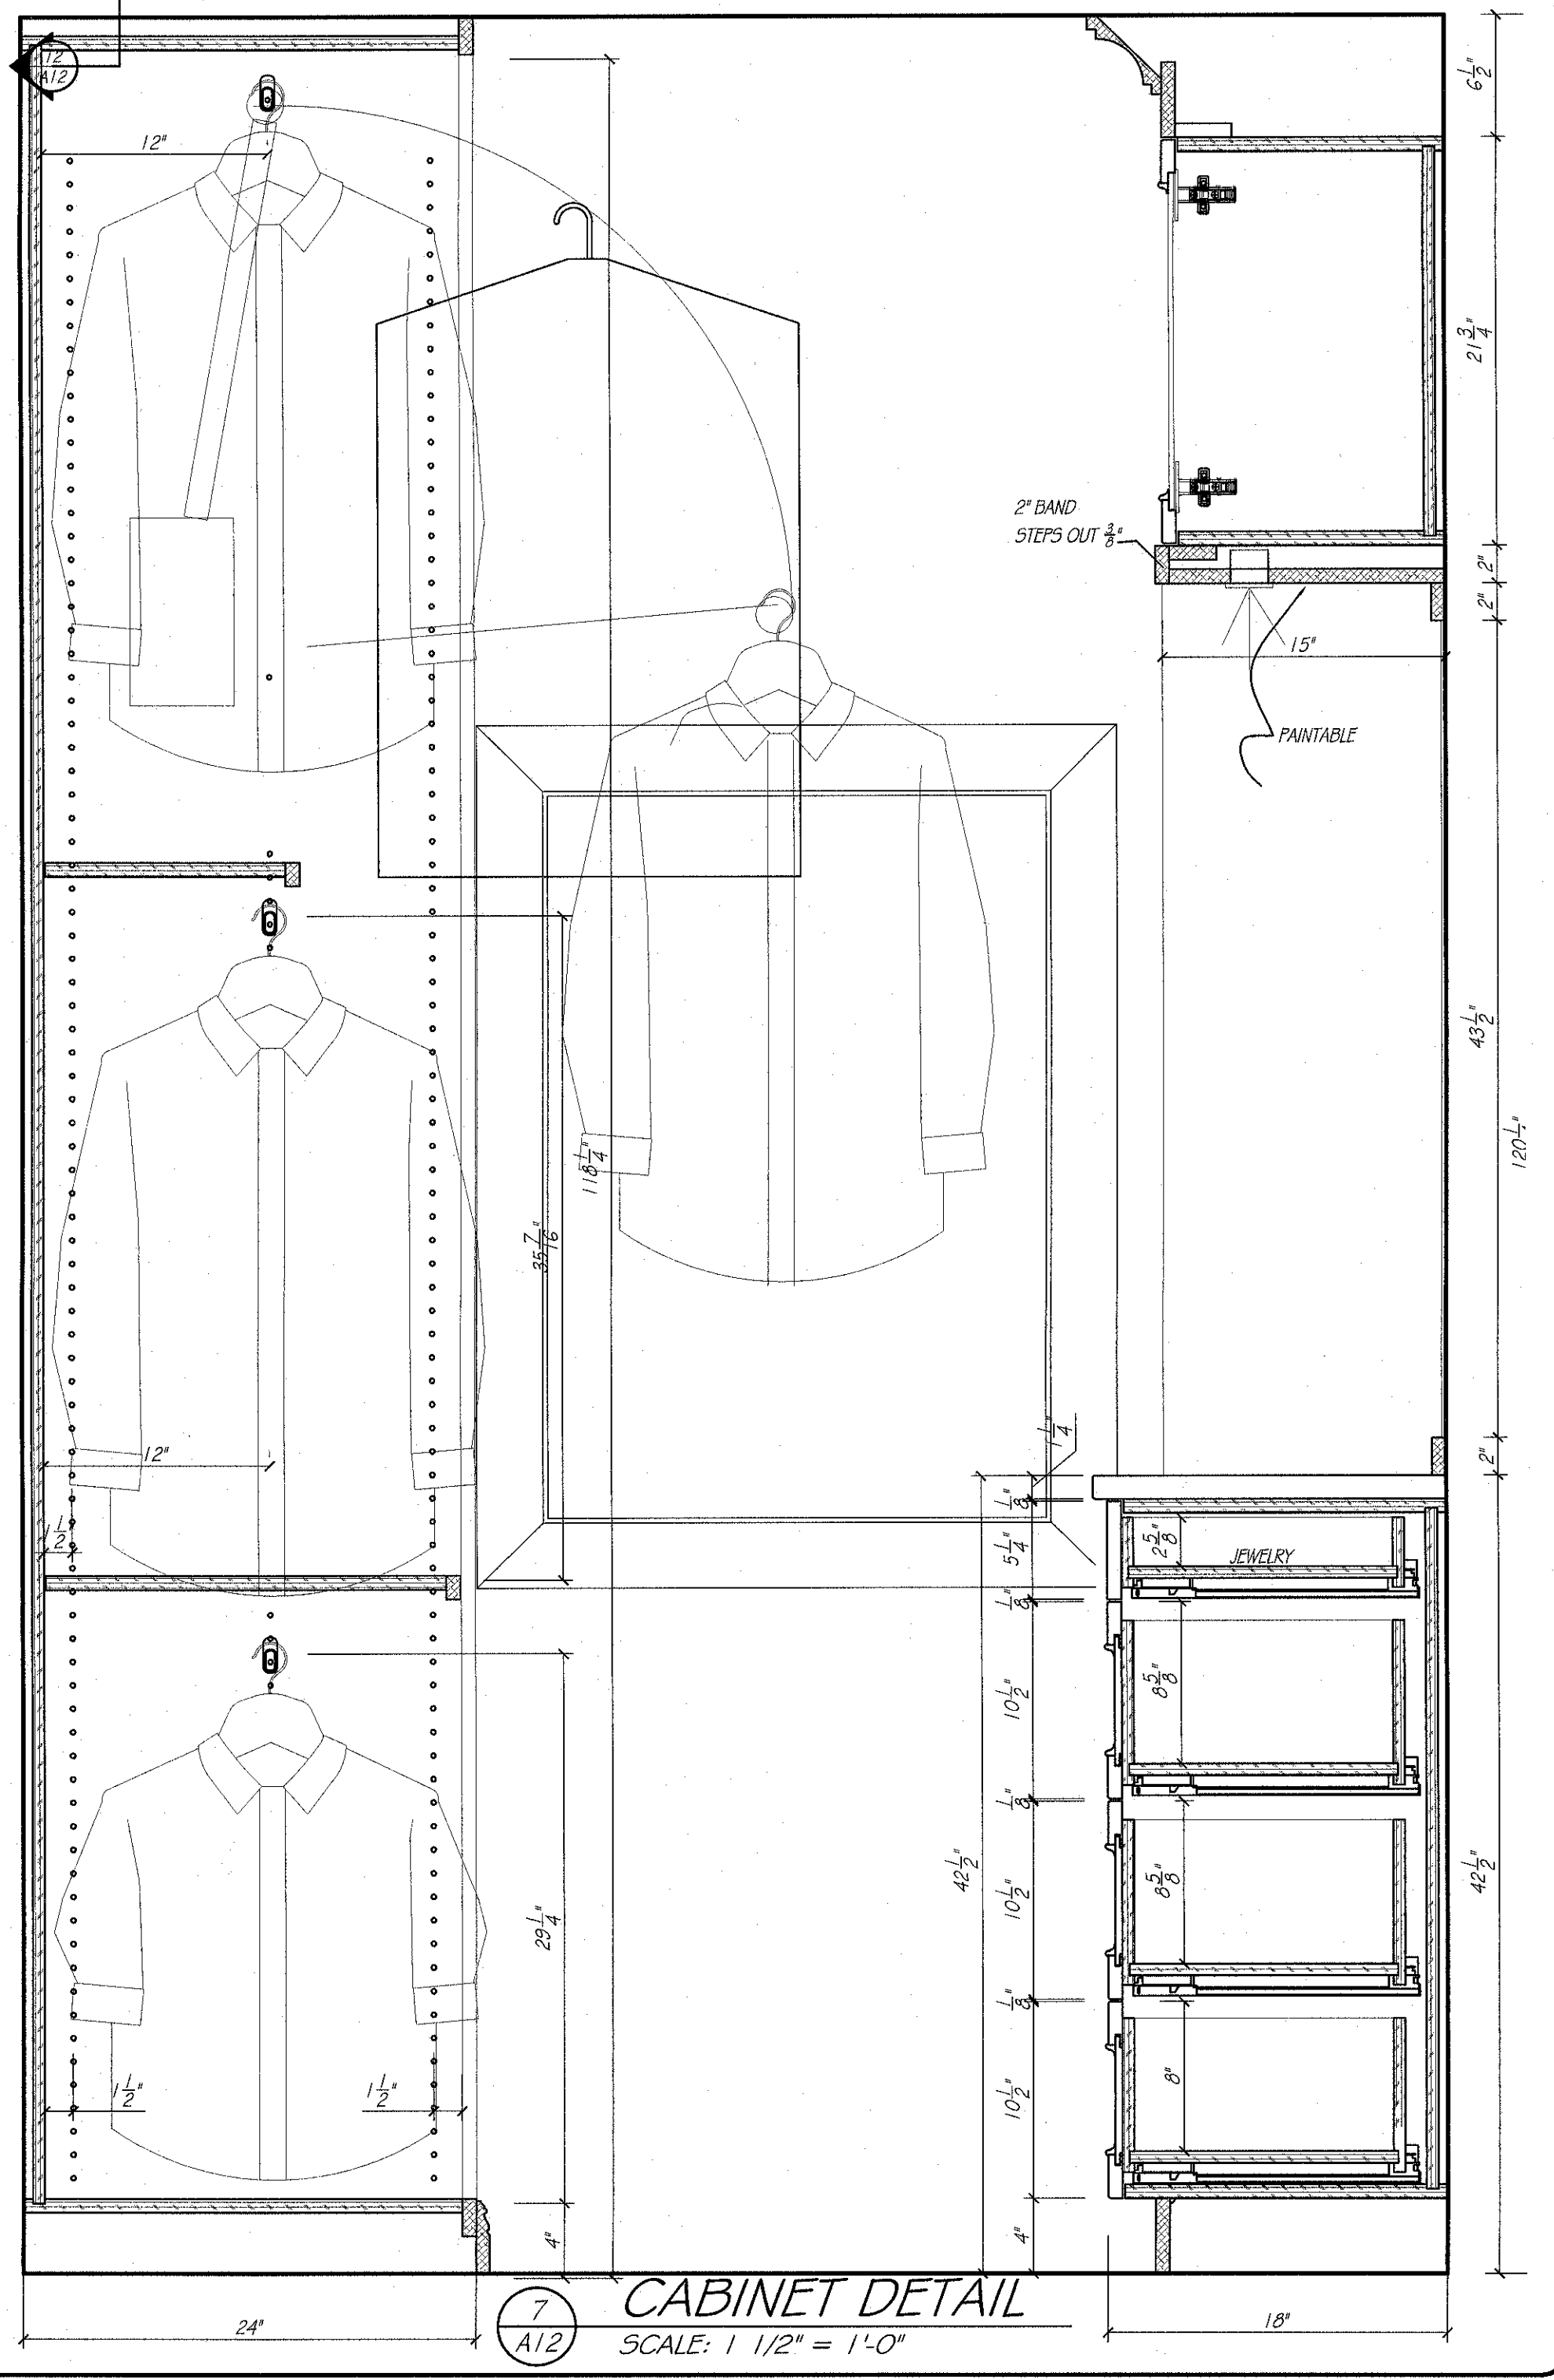

CABINET DETAIL
 SCALE: 1 1/2" = 1'-0"

PRIMARY WARDROBE
 SCALE: 1/2" = 1'-0"

PHIL & MICHELLE WOOD
 3435 N. 140TH. CIRCLE
 OMAHA, NE 68164







APPROVED BY:
 SIGNATURE
 DATE




DUPLICATION OF THESE DRAWINGS IS PROHIBITED WITHOUT WRITTEN CONSENT BY EUROWOOD CABINETS INC.
 ©2006, EUROWOOD CABINETS INC.
 MEASUREMENTS ARE SUBJECT TO CHANGE DUE TO FINAL FIELD MEASUREMENTS.

WOOD
 5588

BATH 3	
CABINET CONSTRUCTION:	
EXTERIORS	PAINTABLE
INTERIORS	WHITE MELAMINE
FACE BANDING	MATCHING WOOD EDGE BANDING
CABINET HARDWARE & DRILLING	BY OTHERS
DRAWER SLIDE	FULL EXT. SOFT CLOSE CONCEALED SLIDES
COUNTERTOP SPECIFICATIONS:	
COUNTERTOP MATERIAL	QUARTZ
COUNTERTOP THICKNESS	1 1/4" ALLOWANCE
SUBTOP REQUIREMENTS	NONE
ROOM SPECIFICATIONS	
FLOORING - TYPE / ALLOWANCE	VERIFY 3/4" ALLOWANCE
CASING - W/ 1/4" REVEAL	3 3/4"

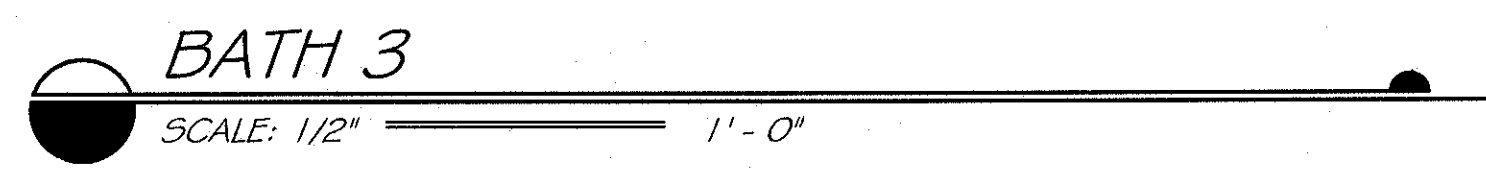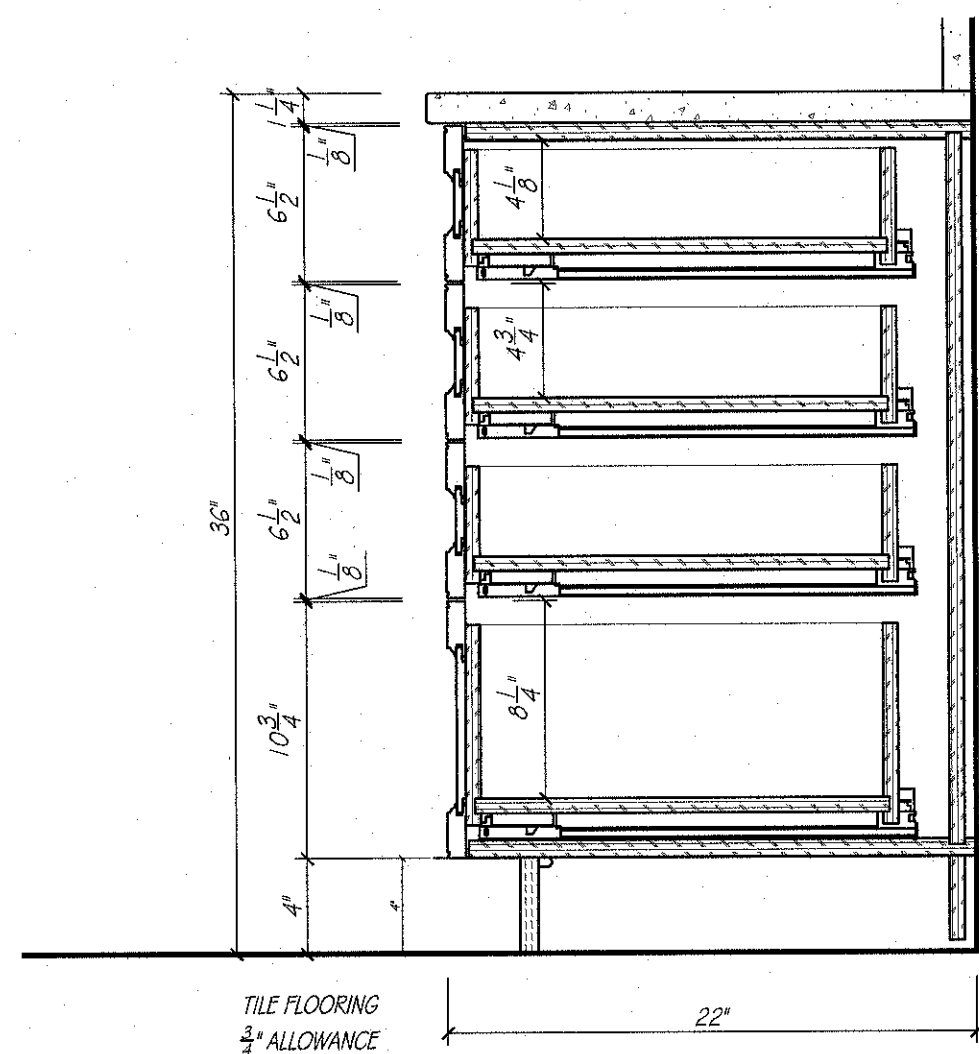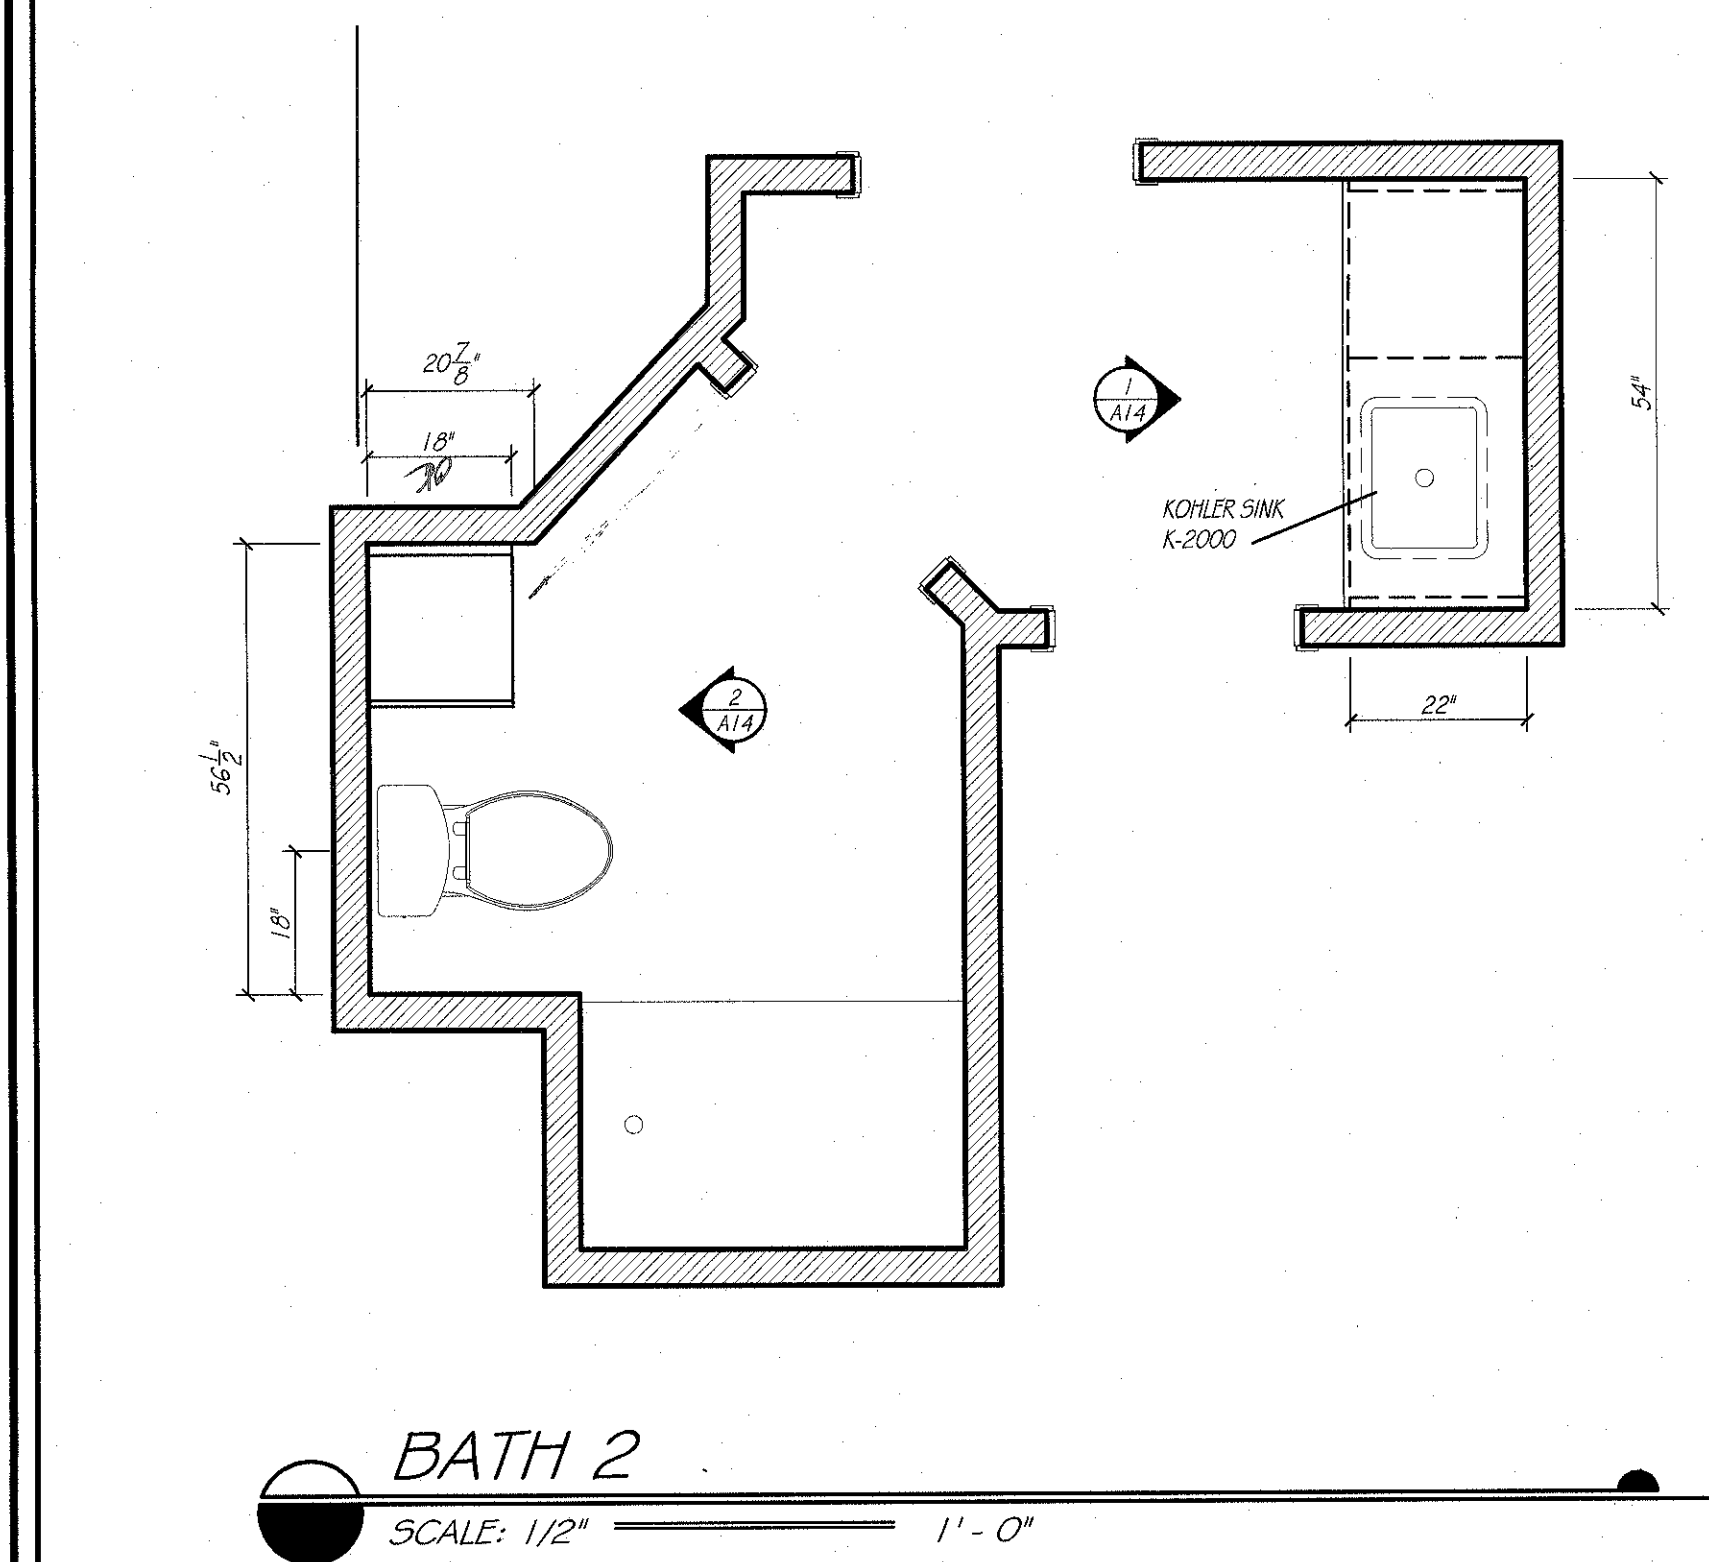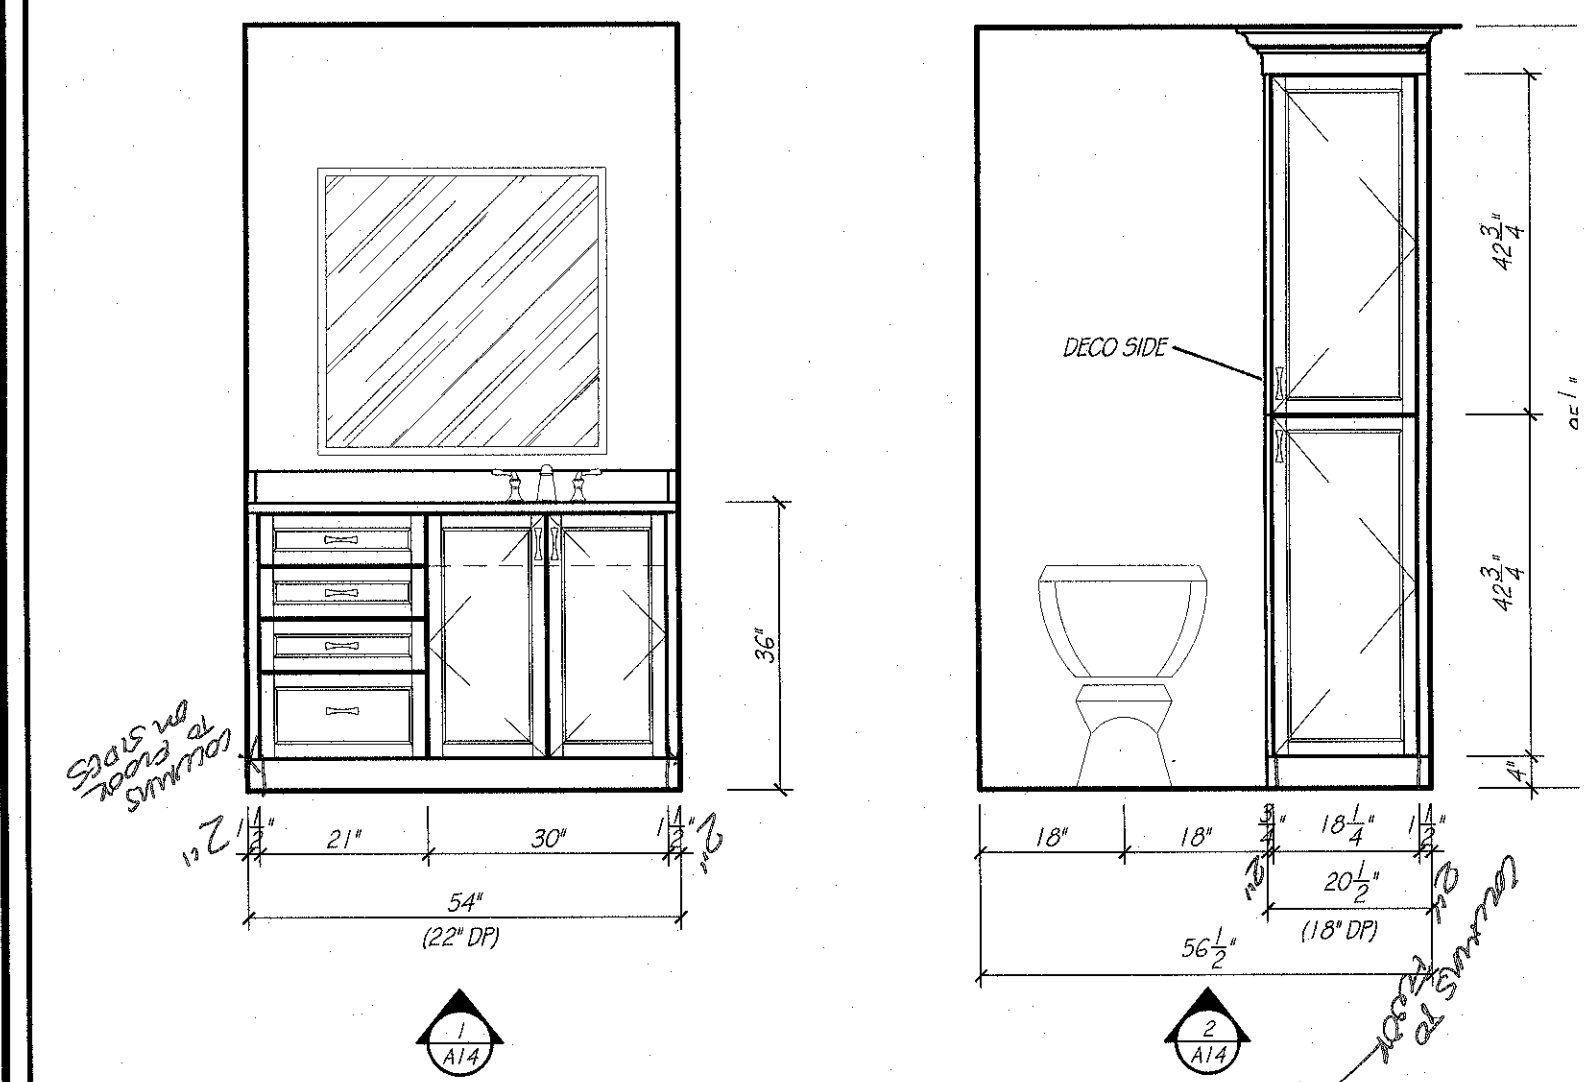

BATH 3	
CABINET CONSTRUCTION:	
EXTERIORS	PAINTABLE
INTERIORS	WHITE MELAMINE
FACE BANDING	MATCHING WOOD EDGE BANDING
CABINET HARDWARE & DRILLING	BY OTHERS
DRAWER SLIDE	FULL EXT. SOFT CLOSE CONCEALED SLIDES
COUNTERTOP SPECIFICATIONS:	
COUNTERTOP MATERIAL	QUARTZ
COUNTERTOP THICKNESS	1 1/4" ALLOWANCE
SUBTOP REQUIREMENTS	NONE
ROOM SPECIFICATIONS	
FLOORING - TYPE / ALLOWANCE	VERIFY 3/4" ALLOWANCE
CASING - W/ 1/4" REVEAL	3 3/4"

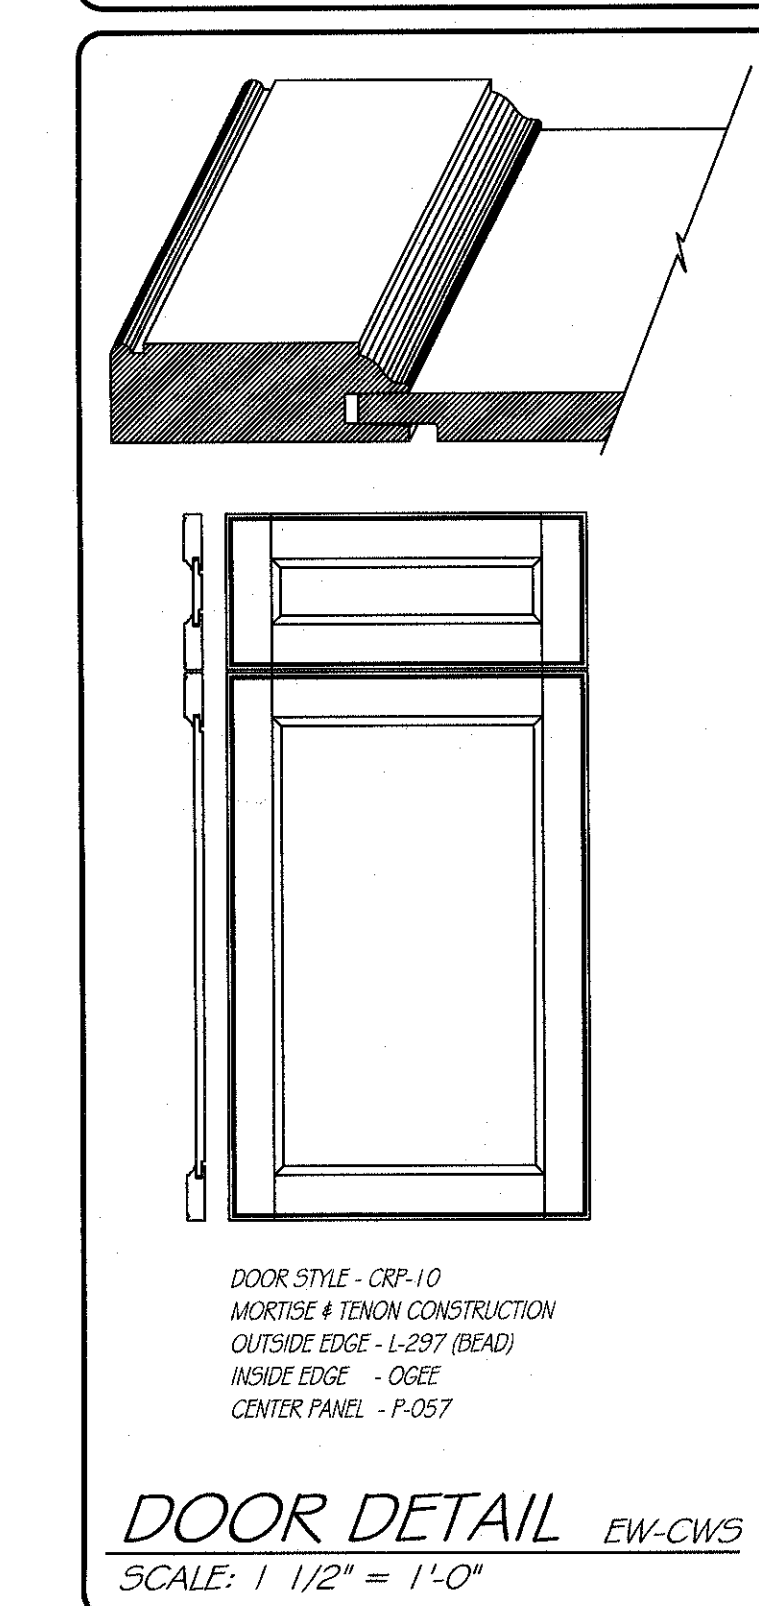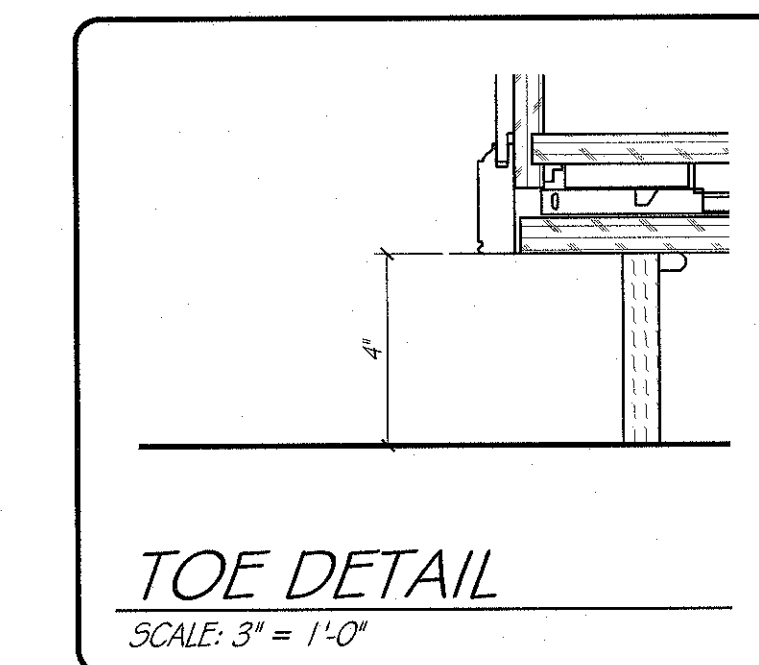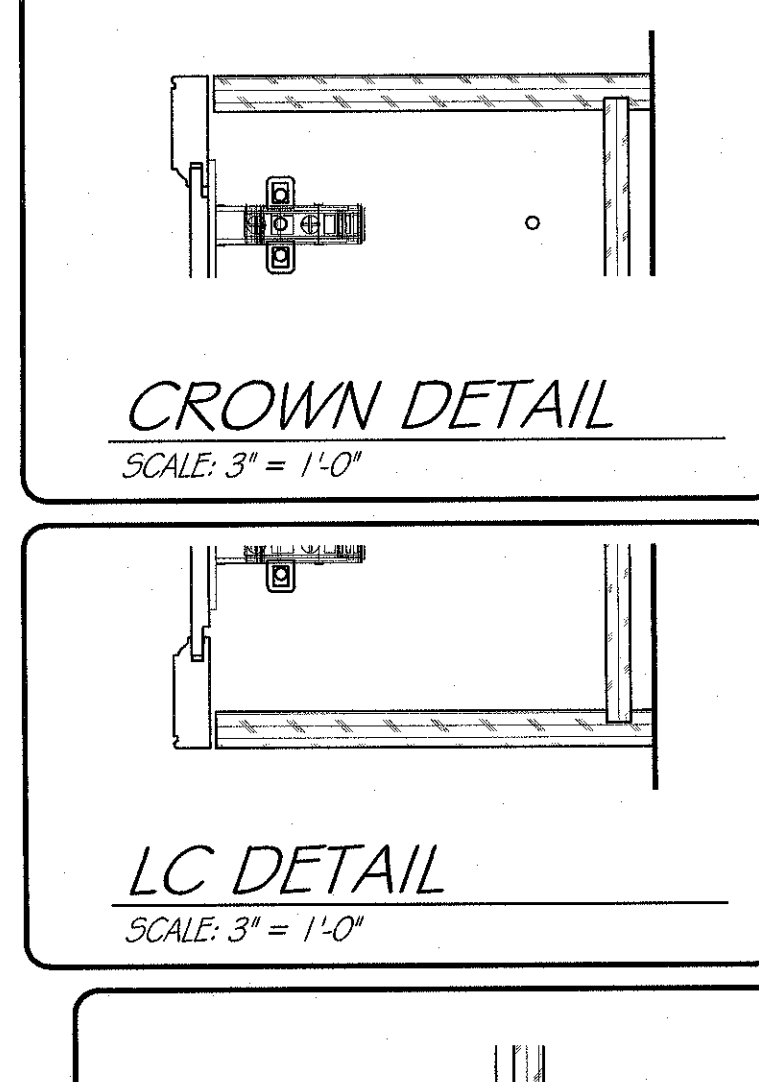



EUROWOOD
Cabinets INC.

3415 SO. 67TH ST.
OMAHA, NE 68106

TEL (402-393-4110)
FAX (402-393-8361)
(WWW.EUROWOOD.NET)

SHEET: A10

DRAWN BY: SJB

PLAN:
2ND FLOOR

REVISIONS:

1 JUNE 26
11 JUNE 26
23 JUNE 26
2 JULY 26
8 JULY 26

PHIL & MICHELLE WOOD
3435 N. 140TH. CIRCLE
OMAHA, NE 68164

APPROVED BY:

SIGNATURE

DATE

DUPLICATION OF THESE DRAWINGS IS PROHIBITED WITHOUT WRITTEN CONSENT BY EUROWOOD CABINETS. ©2000, EUROWOOD CABINETS INC. MEASUREMENTS ARE SUBJECT TO CHANGE DUE TO FINAL FIELD MEASUREMENTS.

WOOD

5588