


GENERAL SQUARE FOOTAGES

Description	Quantity	Unit
COVERED DECK	663.38	sf
GARAGE	1,093.60	sf
LOWER LEVEL - FINISHED	2,084.45	sf
LOWER LEVEL - UNFINISHED	700.00	sf
MAIN LEVEL - FINISHED	2,943.18	sf
UPPER LEVEL - FINISHED	1,641.65	sf
UPPER LEVEL - UNFINISHED	576.90	sf

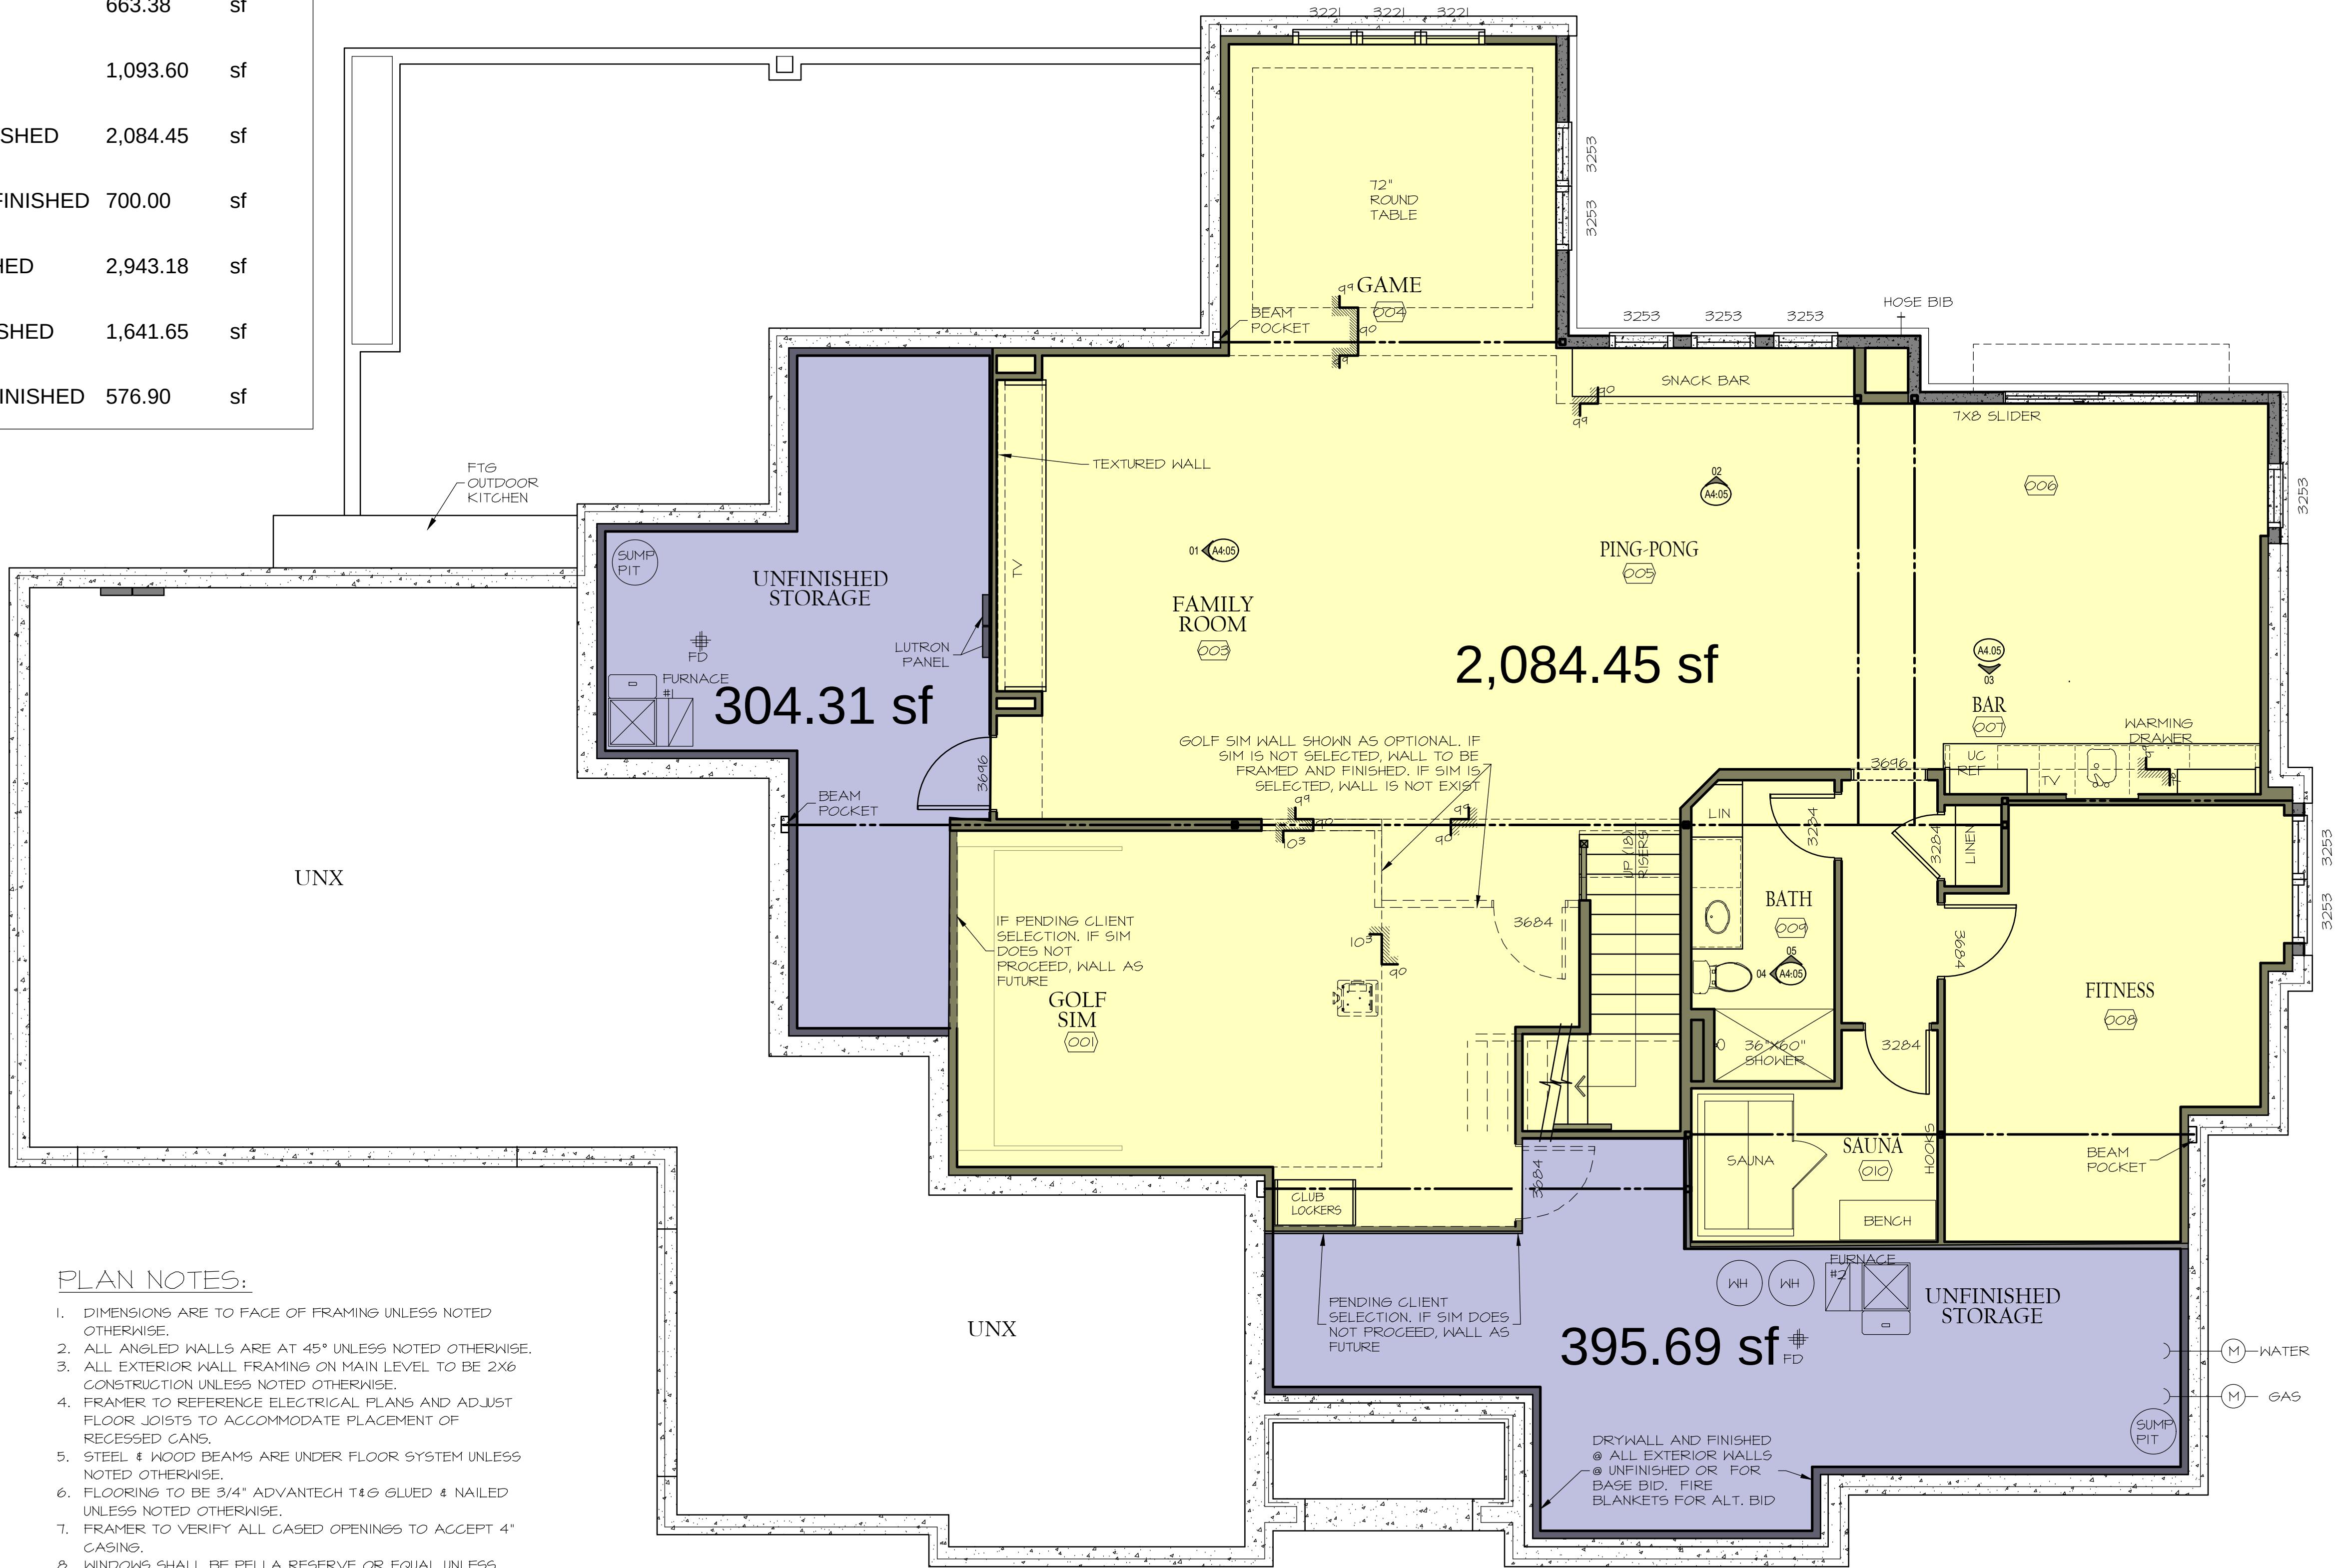

PLAN NOTES:

1. DIMENSIONS ARE TO FACE OF FRAMING UNLESS NOTED OTHERWISE.
2. ALL ANGLED WALLS ARE AT 45° UNLESS NOTED OTHERWISE.
3. ALL EXTERIOR WALL FRAMING ON MAIN LEVEL TO BE 2X6 CONSTRUCTION UNLESS NOTED OTHERWISE.
4. FRAMER TO REFERENCE ELECTRICAL PLANS AND ADJUST FLOOR JOISTS TO ACCOMMODATE PLACEMENT OF RECESSED CANS.
5. STEEL & WOOD BEAMS ARE UNDER FLOOR SYSTEM UNLESS NOTED OTHERWISE.
6. FLOORING TO BE 3/4" ADVANTECH T&G GLUED & NAILED UNLESS NOTED OTHERWISE.
7. FRAMER TO VERIFY ALL CASED OPENINGS TO ACCEPT 4" CASING.
8. WINDOWS SHALL BE PELLA RESERVE OR EQUAL UNLESS NOTED OTHERWISE.
9. STANDARD HEADER HEIGHT FOR LOWER LEVEL WINDOWS SHALL BE 8'-0 1/2" UNO.
10. AT SLOPED CEILING LOCATIONS PROVIDE 2X10's MINIMUM TO ACCOMMODATE R30 BATT INSULATION.
11. PROVIDE BLOW-IN INSULATION IN ALL EXTERIOR WALLS. SOUND INSULATION SHALL BE BATT UNLESS NOTED OTHERWISE.
10. ALL CABINET FINISHED ENDS TO HAVE DECORATIVE FINISHED PANELS.
11. - SOLID BEARING THAT TERMINATES AT FOOTINGS.
12. FLUSH paneled opening over 1/4" PLYWOOD.

LOWER LEVEL

1/4" = 1'-0"

SQUARE FOOTAGES


LOWER LEVEL	SQ. FT
MECHANICAL / STORAGE	711

CROCKETT LOT 22
RESIDENCE

1702 SOUTH 150 AVE. OMAHA, NEBRASKA 68144

MCNEIL COMPANY
4666 South 132nd Street
Omaha, NE 68137
402-333-1462
mcneilcompany.com

PLAN DATE	01/17/2026
REV.	DATE
MEETING	03/18/26
HEARTWOOD	05/06/26
PRELIM BID	07/17/26

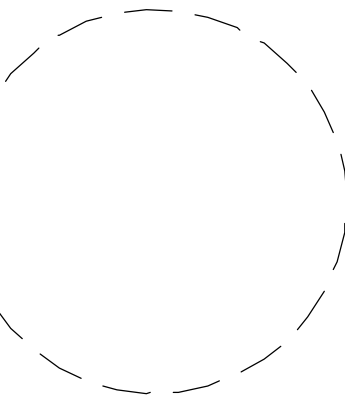


JOB NUMBER	15-2510
DESCRIPTION	LOWER LEVEL FLOOR PLAN
PLAN SHEET	A1.02

© COPYRIGHT
MCNEIL COMPANY
THESE PLANS ARE SPECIFICALLY
DESIGNED FOR CONSTRUCTION BY
MCNEIL COMPANY AND ARE
INTENDED FOR NO OTHER PURPOSE.
DUPLICATION OF THESE PLANS IN
PART OR WHOLE WITHOUT WRITTEN
CONSENT FROM MCNEIL COMPANY
IS PROHIBITED.

GENERAL SQUARE FOOTAGES

Description	Quantity	Unit
COVERED DECK	663.38	sf
GARAGE	1,093.60	sf
LOWER LEVEL - FINISHED	2,084.45	sf
LOWER LEVEL - UNFINISHED	700.00	sf
MAIN LEVEL - FINISHED	2,943.18	sf
UPPER LEVEL - FINISHED	1,641.65	sf
UPPER LEVEL - UNFINISHED	576.90	sf

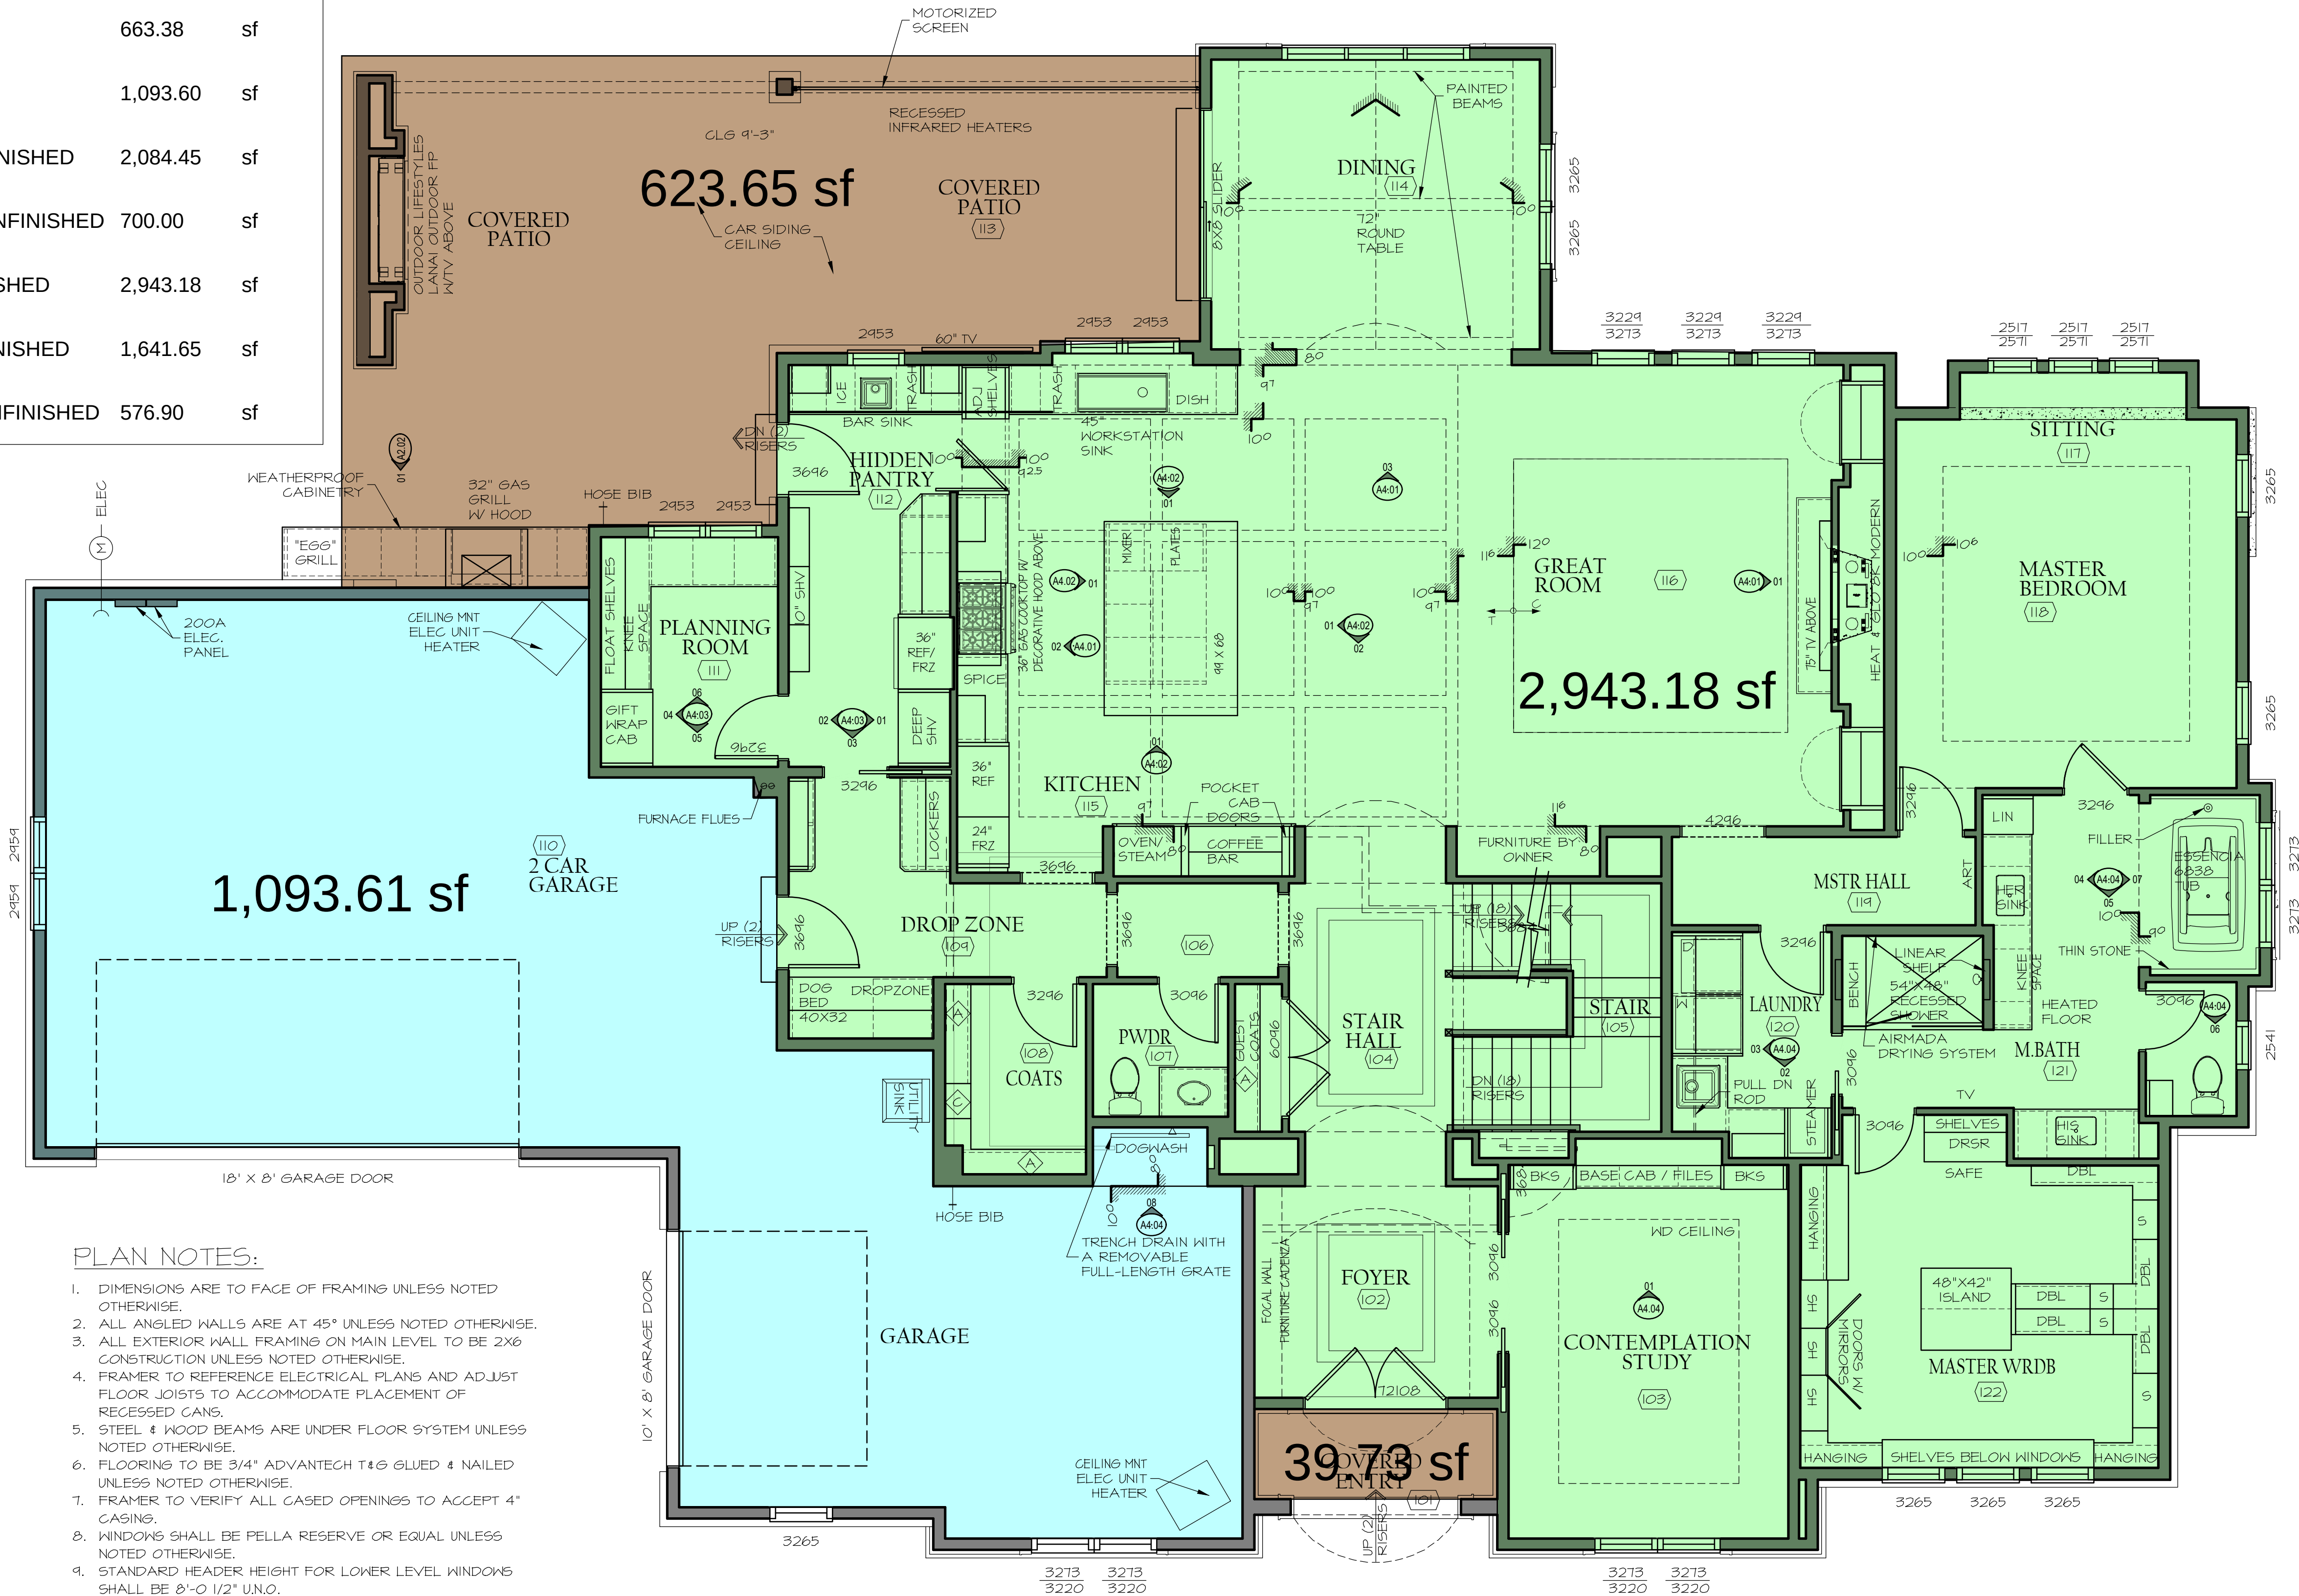

PLAN NOTES:


- DIMENSIONS ARE TO FACE OF FRAMING UNLESS NOTED OTHERWISE.
- ALL ANGLED WALLS ARE AT 45° UNLESS NOTED OTHERWISE.
- ALL EXTERIOR WALL FRAMING ON MAIN LEVEL TO BE 2X6 CONSTRUCTION UNLESS NOTED OTHERWISE.
- FRAMER TO REFERENCE ELECTRICAL PLANS AND ADJUST FLOOR JOISTS TO ACCOMMODATE PLACEMENT OF RECESSED CANS.
- STEEL & WOOD BEAMS ARE UNDER FLOOR SYSTEM UNLESS NOTED OTHERWISE.
- FLOORING TO BE 3/4" ADVANTECH T&G GLUED & NAILED UNLESS NOTED OTHERWISE.
- FRAMER TO VERIFY ALL GASED OPENINGS TO ACCEPT 4" CASING.
- WINDOWS SHALL BE PELLA RESERVE OR EQUAL UNLESS NOTED OTHERWISE.
- STANDARD HEADER HEIGHT FOR LOWER LEVEL WINDOWS SHALL BE 8'-0 1/2" U.N.O.
- AT SLOPED CEILING LOCATIONS PROVIDE 2X10'S MINIMUM TO ACCOMMODATE R30 BATT INSULATION.
- PROVIDE BLOWN-IN INSULATION IN ALL EXTERIOR WALLS. SOUND INSULATION SHALL BE BATT UNLESS NOTED OTHERWISE.
- ALL CABINET FINISHED ENDS TO HAVE DECORATIVE FINISHED PANELS.
- SOLID BEARING THAT TERMINATES AT FOOTINGS.
- FLUSH paneled opening over 1/2" PLYWOOD.

SQUARE FOOTAGES

	SQ FT
LOWER LEVEL	2108
MAIN LEVEL	2960
UPPER LEVEL	1661
TOTAL	6729
GARAGE	1121

MAIN LEVEL

1/4" = 1'-0"

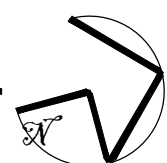


CROCKETT LOT 22
RESIDENCE

1702 SOUTH 150 AVE. OMAHA, NEBRASKA 68144

MCNEIL COMPANY
4666 South 132nd Street
Omaha, NE 68137
402-333-1462
mcneilcompany.com

PLAN DATE	01/17/2026
REV.	DATE
MEETING	03/18/26
HEARTHWOOD	05/06/26
PRELIM BID	01/17/26

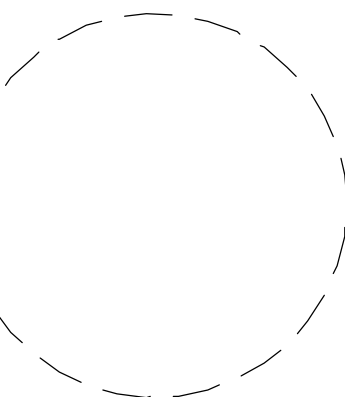


JOB NUMBER	15-2510
DESCRIPTION	MAIN LEVEL FLOOR PLAN
PLAN SHEET	A1.03

© COPYRIGHT
MCNEIL COMPANY
THESE PLANS ARE SPECIFICALLY
DESIGNED FOR CONSTRUCTION BY
MCNEIL COMPANY AND ARE
INTENDED FOR NO OTHER PURPOSE.
DUPLICATION OF THESE PLANS IN
PART OR WHOLE WITHOUT WRITTEN
CONSENT FROM MCNEIL COMPANY
IS PROHIBITED.

GENERAL SQUARE FOOTAGES

Description	Quantity	Unit
COVERED DECK	663.38	sf
GARAGE	1,093.60	sf
LOWER LEVEL - FINISHED	2,084.45	sf
LOWER LEVEL - UNFINISHED	700.00	sf
MAIN LEVEL - FINISHED	2,943.18	sf
UPPER LEVEL - FINISHED	1,641.65	sf
UPPER LEVEL - UNFINISHED	576.90	sf

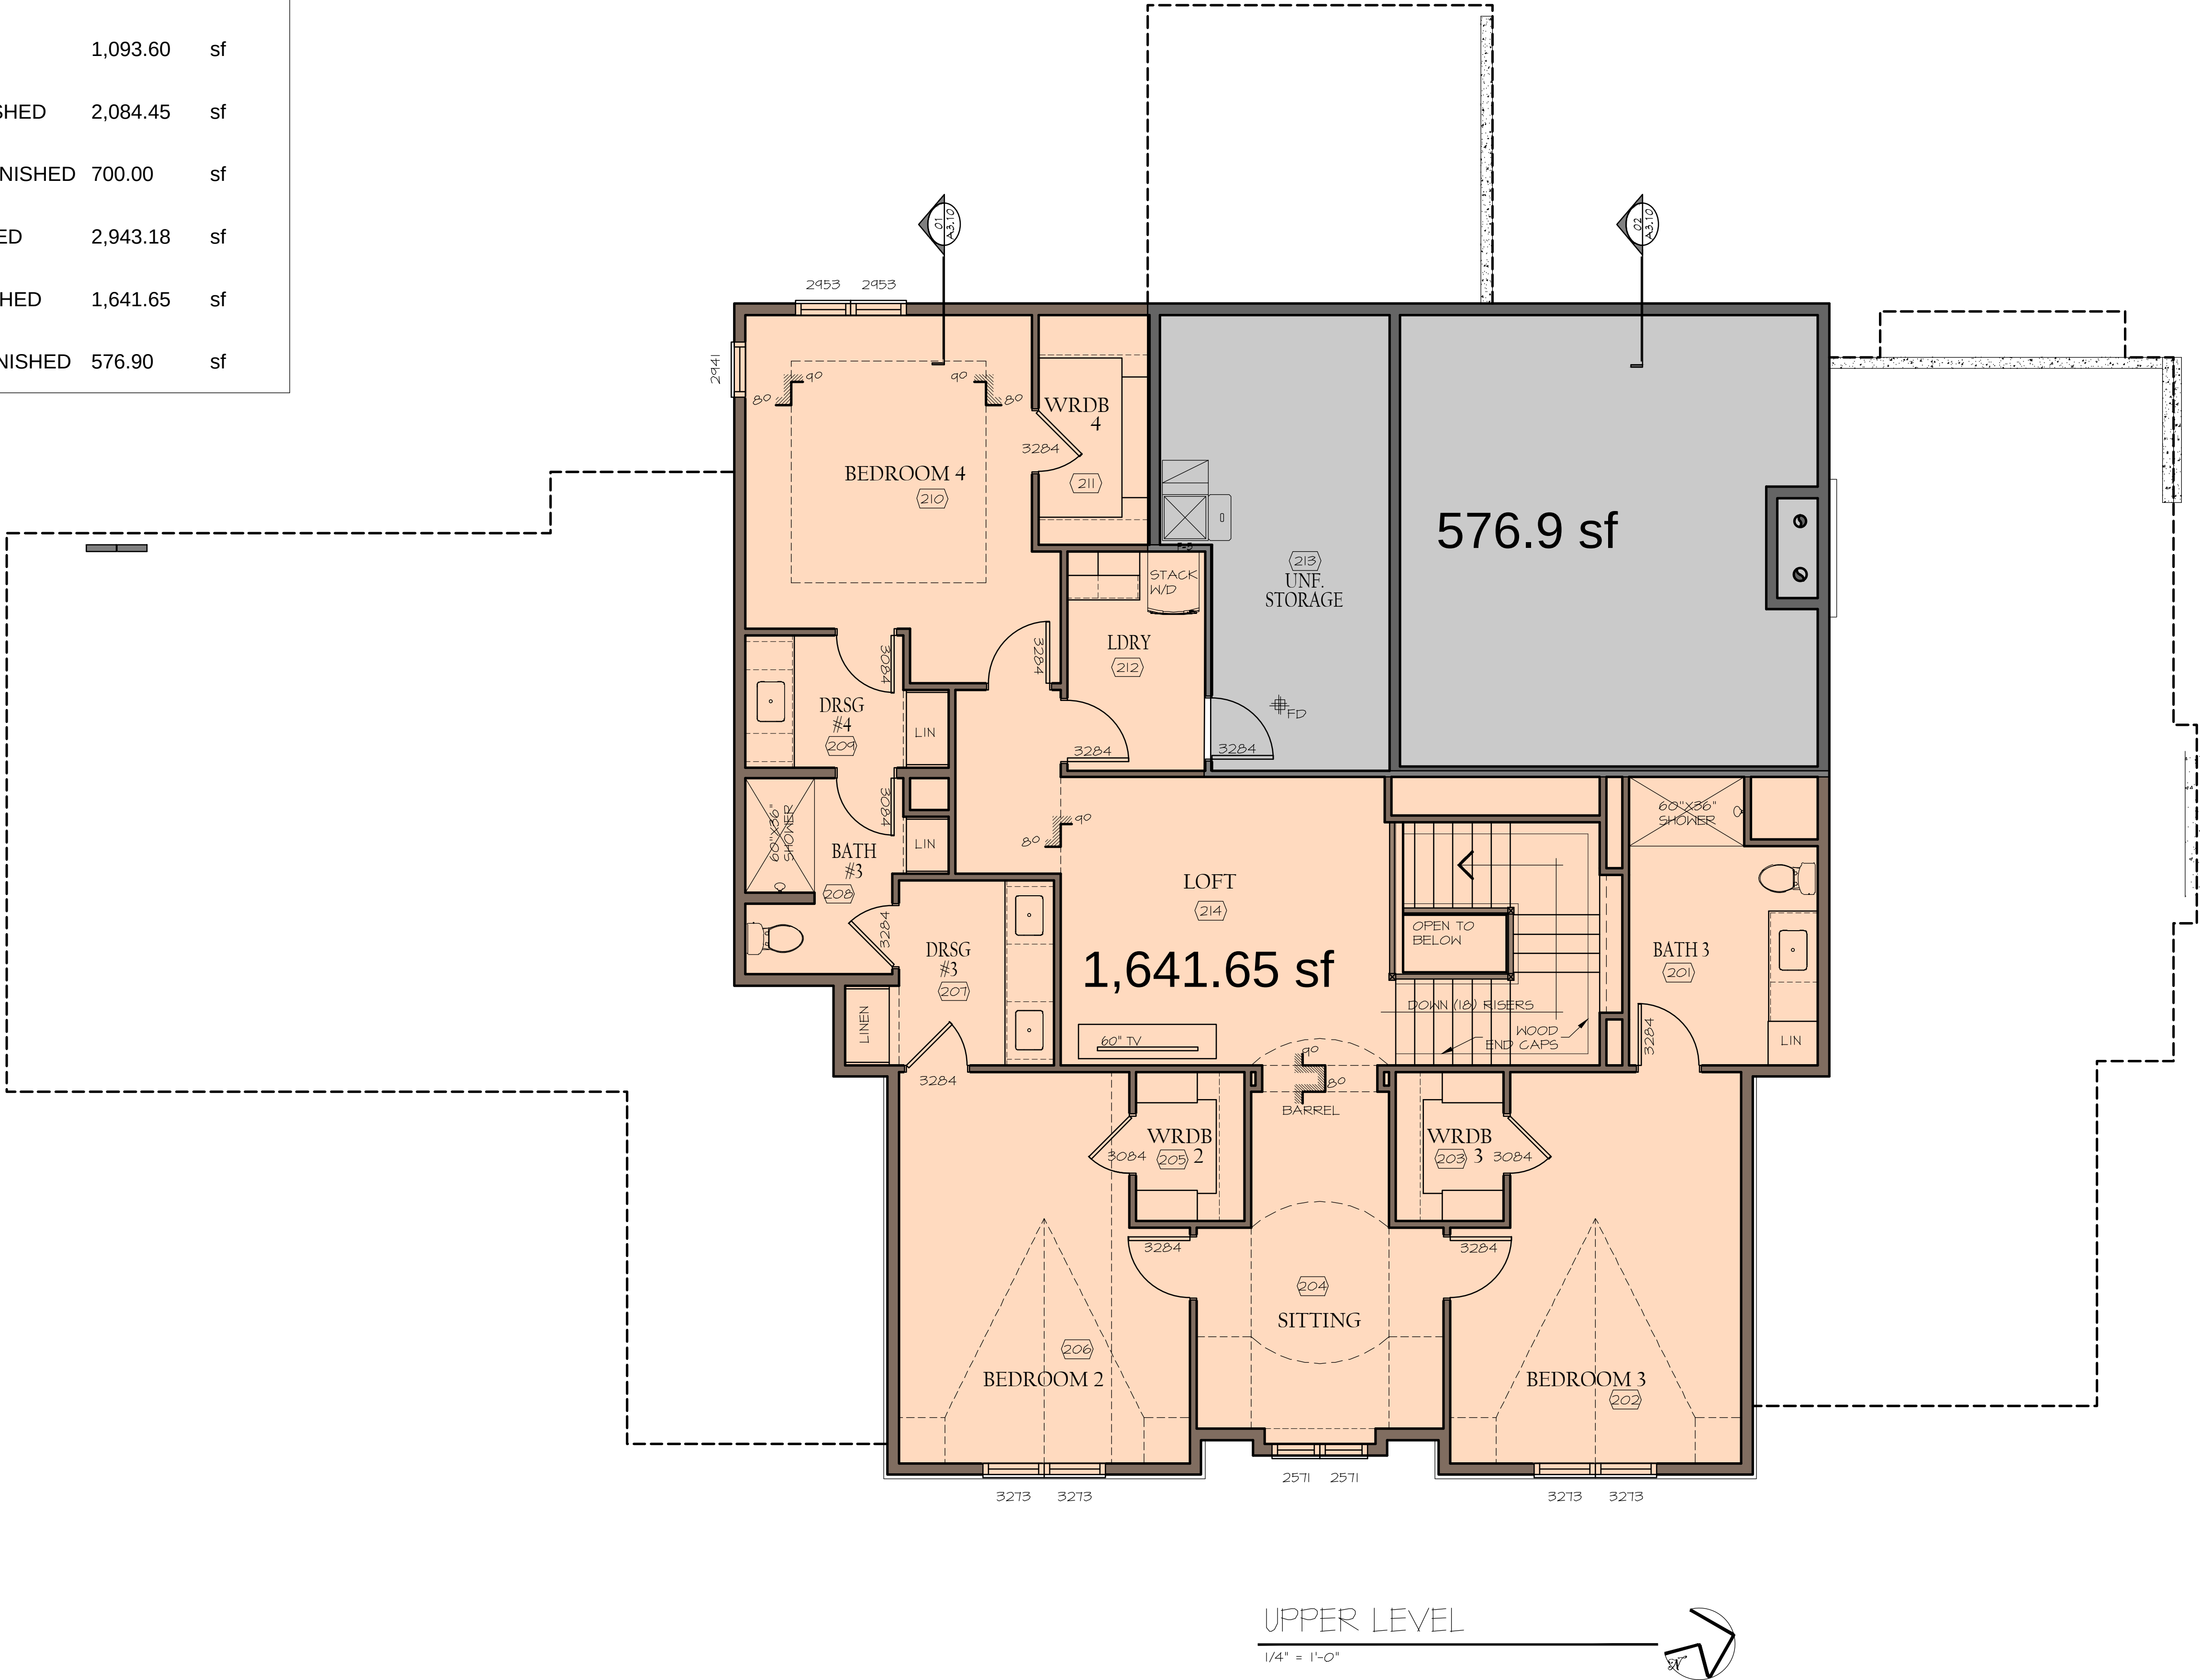


CROCKETT LOT22
RESIDENCE
1702 SOUTH 150 AVE. OMAHA, NEBRASKA 68144



MCNEIL
COMPANY
4666 South 132nd Street
Omaha, NE 68137
402-333-1462
mcneilcompany.com

PLAN DATE 01/17/2026	
REV.	DATE
MEETING	03/18/26
HEARTHWOOD	05/06/26
PRELIM BID	07/17/26

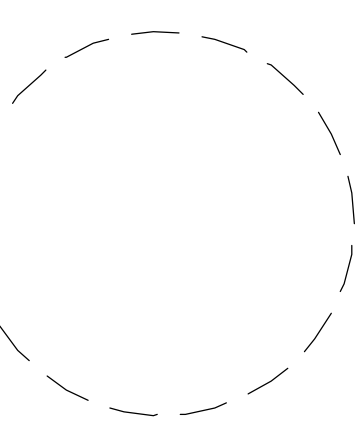

JOB NUMBER 15-2510
DESCRIPTION SECOND LEVEL FLOOR PLAN
PLAN SHEET A1.04

© COPYRIGHT
MCNEIL COMPANY
THESE PLANS ARE SPECIFICALLY
DESIGNED FOR CONSTRUCTION BY
MCNEIL COMPANY AND ARE
INTENDED FOR NO OTHER PURPOSE.
DUPLICATION OF THESE PLANS IN
PART OR WHOLE WITHOUT WRITTEN
CONSENT FROM MCNEIL COMPANY
IS PROHIBITED.