


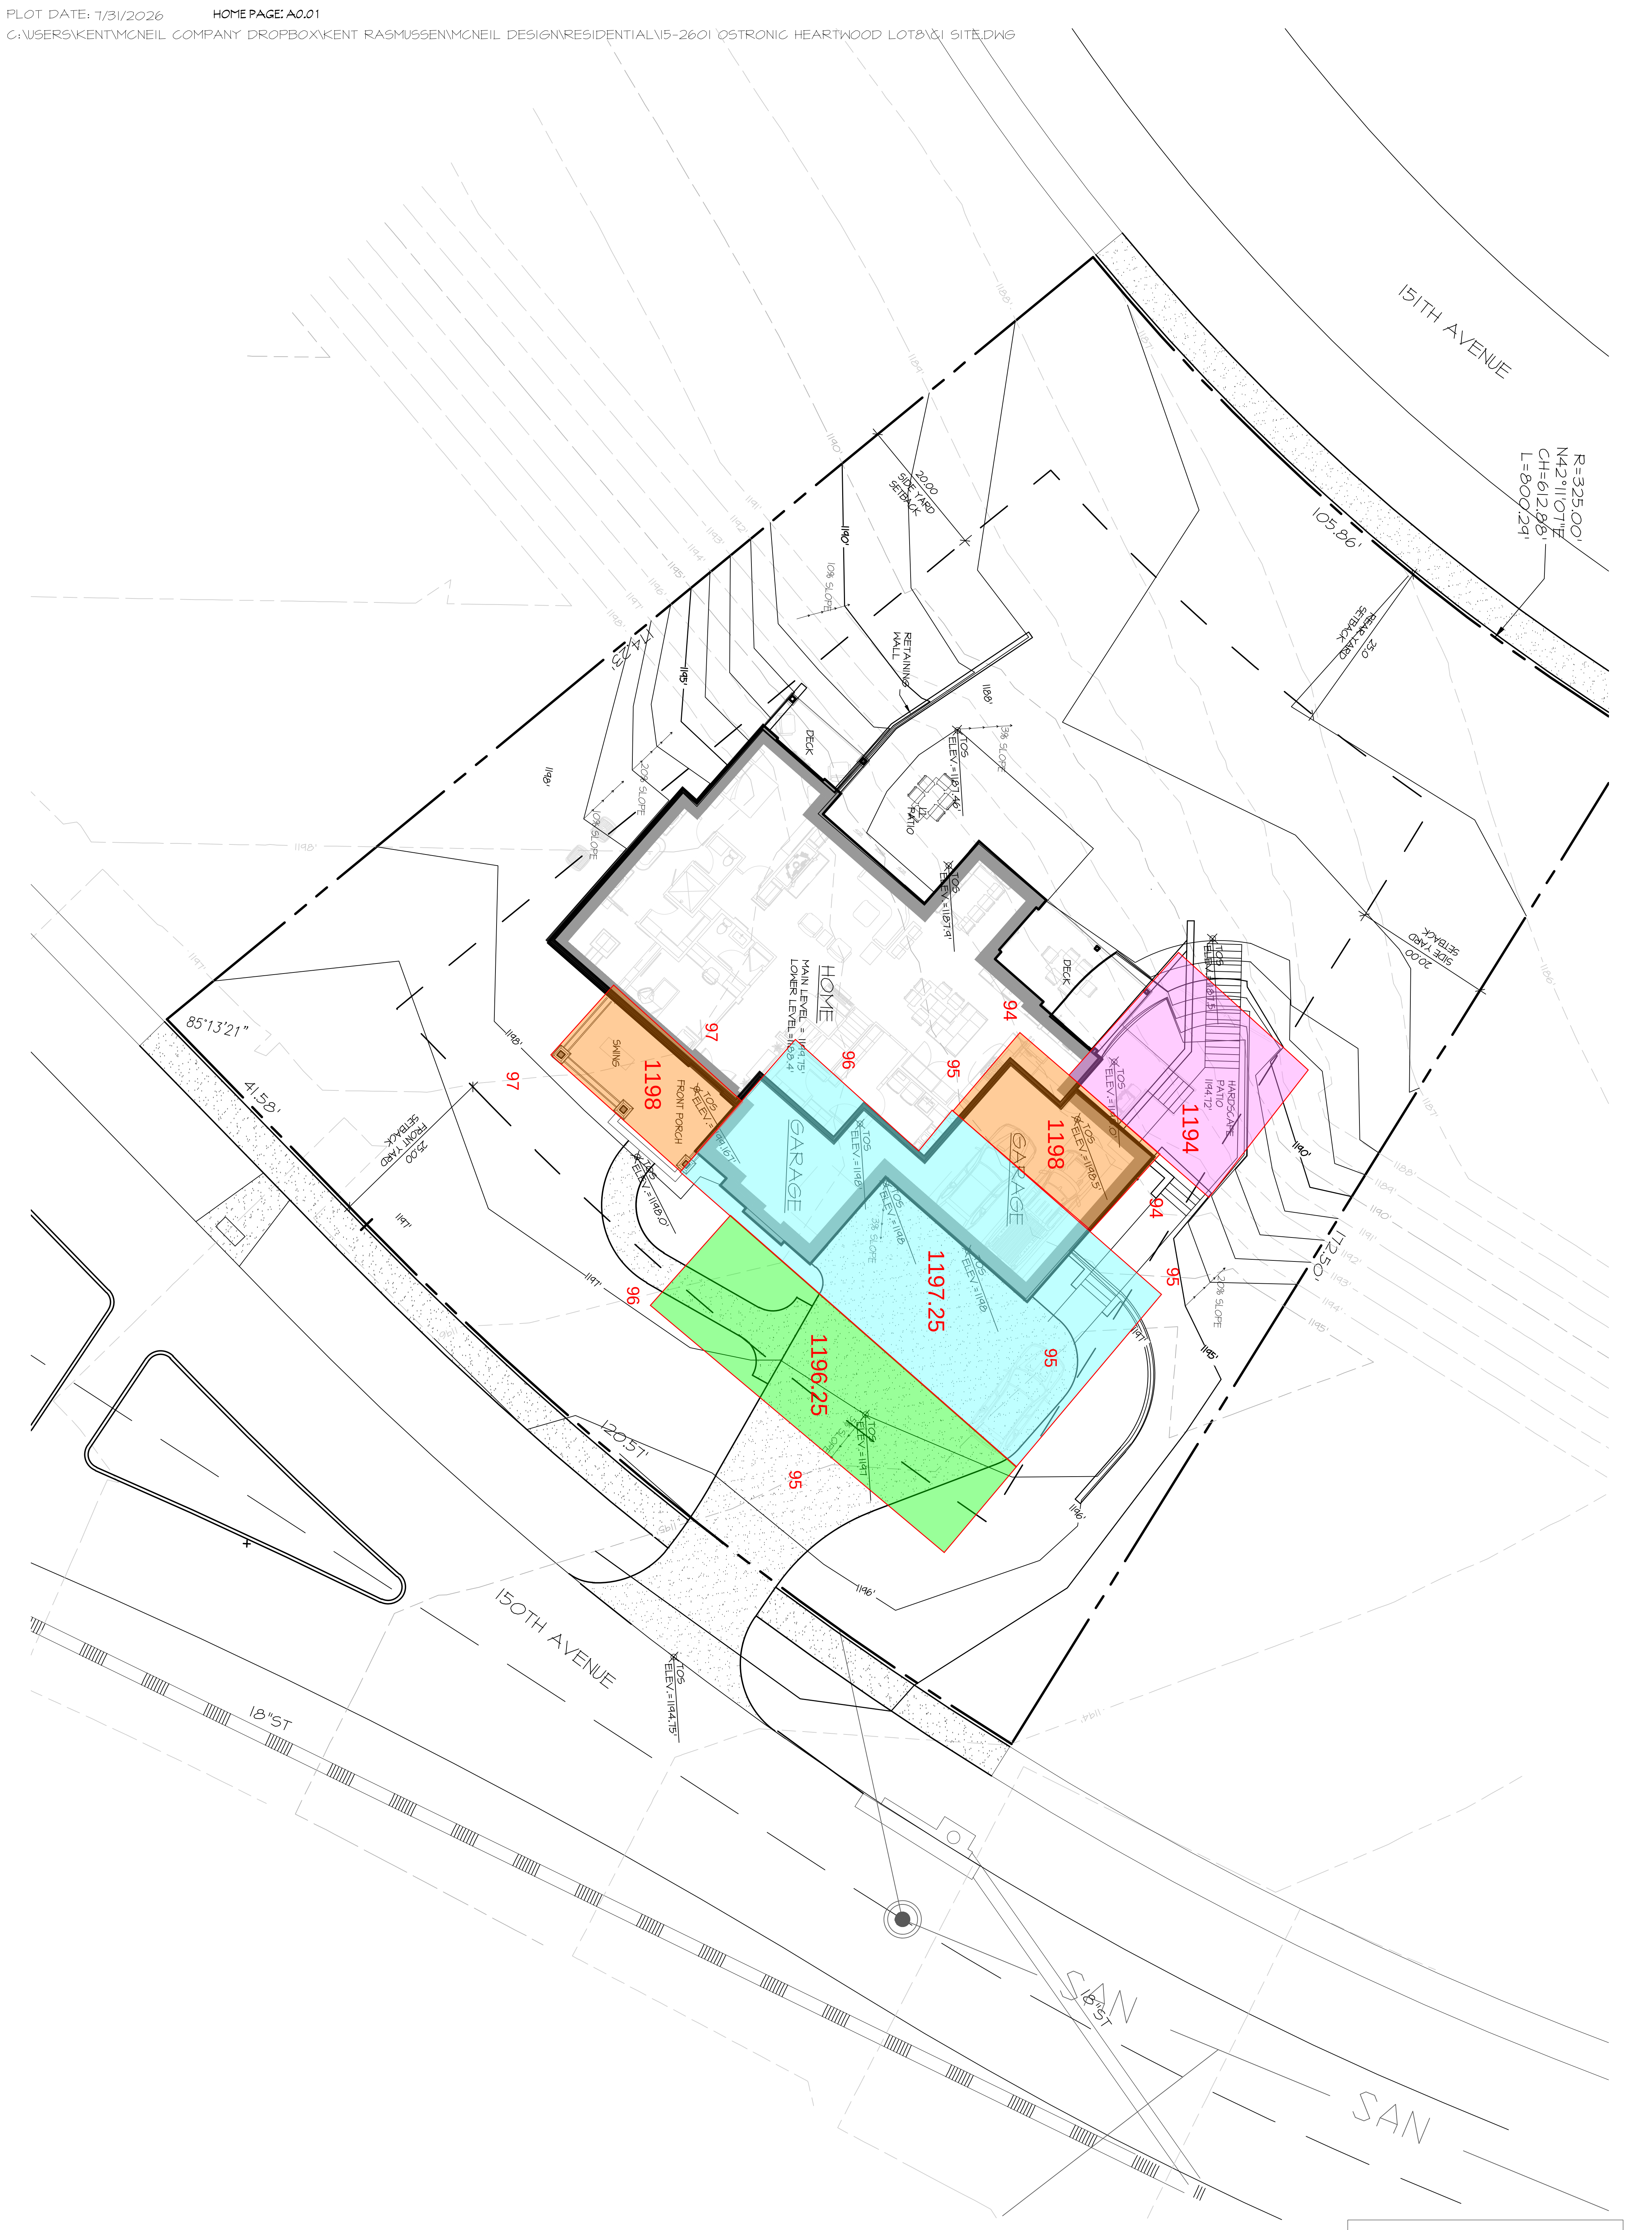

OSTRONIC  
RESIDENCE  
1672 SOUTH 150TH AVE. OMAHA, NEBRASKA 68144

**MCNEIL**  
COMPANY  
4666 South 132nd Street  
Omaha, NE 68137  
402-333-1462  
mcneilcompany.com

| PLAN DATE  |      |
|------------|------|
| 07/31/2026 |      |
| REV.       | DATE |
|            |      |

|  |
|--|
|  |
|  |
|  |
|  |

| JOB NUMBER  |
|-------------|
| 15-2601     |
| DESCRIPTION |
| SITE PLAN   |
| PLAN SHEET  |
| C1.01       |

© COPYRIGHT  
MCNEIL COMPANY  
THESE PLANS ARE SPECIFICALLY  
DESIGNED AND PREPARED FOR THE  
PROJECT AND SITE SHOWN. NO OTHER  
INTERPRETATION FOR ANY OTHER  
PROJECT OR IN ANY MANNER WITHOUT  
WRITTEN CONSENT FROM MCNEIL COMPANY  
IS FORTHCOMING.