


ALL RIGHTS RESERVED.
NEIL COMPANY
PLANS ARE SPECIFICALLY
ED FOR CONSTRUCTION BY
COMPANY AND ARE
ED FOR NO OTHER PURPOSES.
ATION OF THESE PLANS IN
OR WHOLE WITHOUT WRITTEN
NT FROM MCNEIL COMPANY
HIBITED.

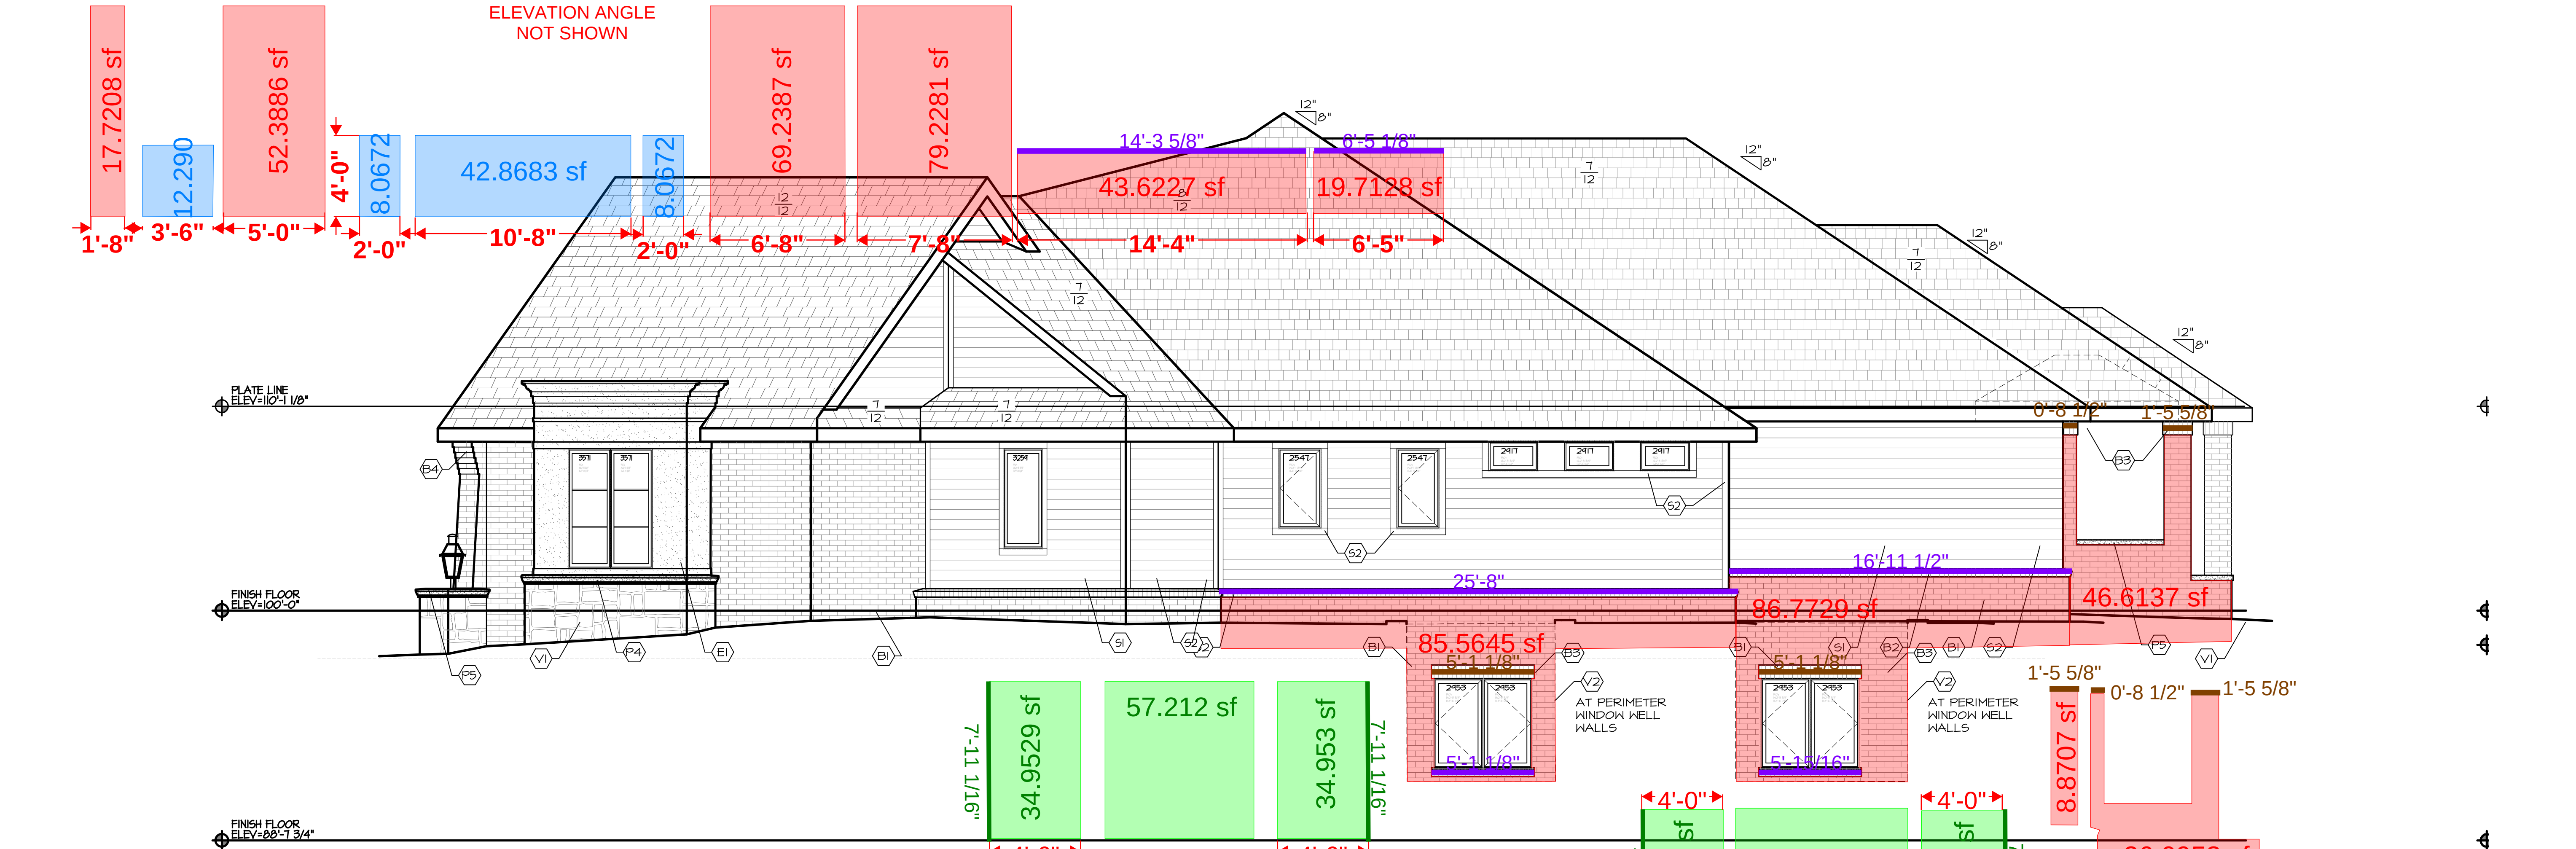


EGRESS WALLS
RIGHT ELEVATION
1/4"=1'-0"

EXTERIOR MATERIALS

- (B) EXTERIOR MATERIAL TYPE-BRICK VENEER, *S*P*E*C* *N*O*T*I*E*
(B2) EXTERIOR MATERIAL TYPE-BRICK ROWLOCK COURSE 3/4" PROJ.
(B3) EXTERIOR MATERIAL TYPE-BRICK SOLDIER COURSE 3/4" PROJ.
(B4) EXTERIOR MATERIAL 6 CRS. BRICK RUNNING BOND W/ 3/4" PROJ.
(V) EXTERIOR MATERIAL TYPE-FULL BED DEPTH STONE COLOR-TBD
(V2) EXTERIOR MATERIAL TYPE-THIN STONE TO MATCH
(V3) EXTERIOR MATERIAL TYPE-STONE PROJECTION BELOW GABLE END SIMILAR TO BRICK PROJ.
(S) EXTERIOR MATERIAL TYPE-SIDING - WOOD GRAIN 6" LAP SIDING
(S2) EXTERIOR MATERIAL TYPE-LP TRIM 4" TO MATCH SIDING
(S3) EXTERIOR MATERIAL TYPE-LP TRIM 6" TO MATCH SIDING
(S4) EXTERIOR MATERIAL TYPE-LP TRIM 8" TO MATCH SIDING
(R) EXTERIOR MATERIAL TYPE-DAVING ROOFING COLOR-TBD
(R2) METAL ROOF
(R3) EXTERIOR MATERIAL TYPE-ROOF VENT O'HAGIN MODEL 'FLAT' OR EQUAL VENTING
(E) EXTERIOR MATERIAL TYPE-EIFS FINISH SYSTEM STUCCO TO MIMIC PRECAST
(E2) EXTERIOR E.I.F.S. SHAPE SEE DETAIL 01/A2.01
(E3) EXTERIOR E.I.F.S. SHAPE SEE DETAIL 01/A2.01
(P) EXTERIOR MATERIAL TYPE-PRECAST COLOR-TBD
(P2) EXTERIOR MATERIAL TYPE-8" PRECAST COLOR-TBD
(P3) EXTERIOR MATERIAL TYPE-6.5" PRECAST COLOR-TBD
(P4) EXTERIOR MATERIAL TYPE-PRECAST SILL COLOR-TBD
(P5) EXTERIOR MATERIAL TYPE-PRECAST CAP COLOR-TBD
(P6) EXTERIOR MATERIAL TYPE-PRECAST CROWN COLOR-TBD
(A) EXTERIOR ACCESSORY EKENA SURFACE MOUNTED PVC GABLE VENT GVPVE12X4202SN BRICKMOLD FRAME; TYP (2) PLCS. (OR APPROVED EQUAL)
(A2) EXTERIOR ASSESORY TYPE-EXTERIOR BRACKET EKENA 6"W X 20"D X 48"H HUNTINGTON SIGNATURE URETHANE BRACKET
(A3) CROWN TRIM DETAIL, SEE DETAIL XXX
(A4) EXTERIOR ASSESORY TYPE-METAL CHIMNEY SHROUD
(A5) EXTERIOR ASSESORY ALUMINUM DECK RAILING

ELEVATION NOTES:

- SEE SHEET A1.04 FOR ROOF PITCH & OVERHANGS.
- SIDING SHALL BE HARDI PLANK WOOD GRAIN 5/16" X 7-1/2" W/ 6" EXPOSURE.
- WINDOWS SHALL BE PELLA LIFESTYLE; GLAD COLOR TBD.
- ALL TRIM BOARDS SHALL BE LP TRIM PRODUCTS UNLESS NOTED OTHERWISE. SOFFIT SYSTEM BY JAMES HARDIE SIDING PRODUCTS.
- EXTERIOR BRICK SELECTION TBD.
- ELEVATION 100.0' ARCHITECTURAL = 1204.0' CIVIL.
- SEE FOUNDATION PLAN FOR BRICK LEDGES, VERIFY WITH SITE CONDITIONS.

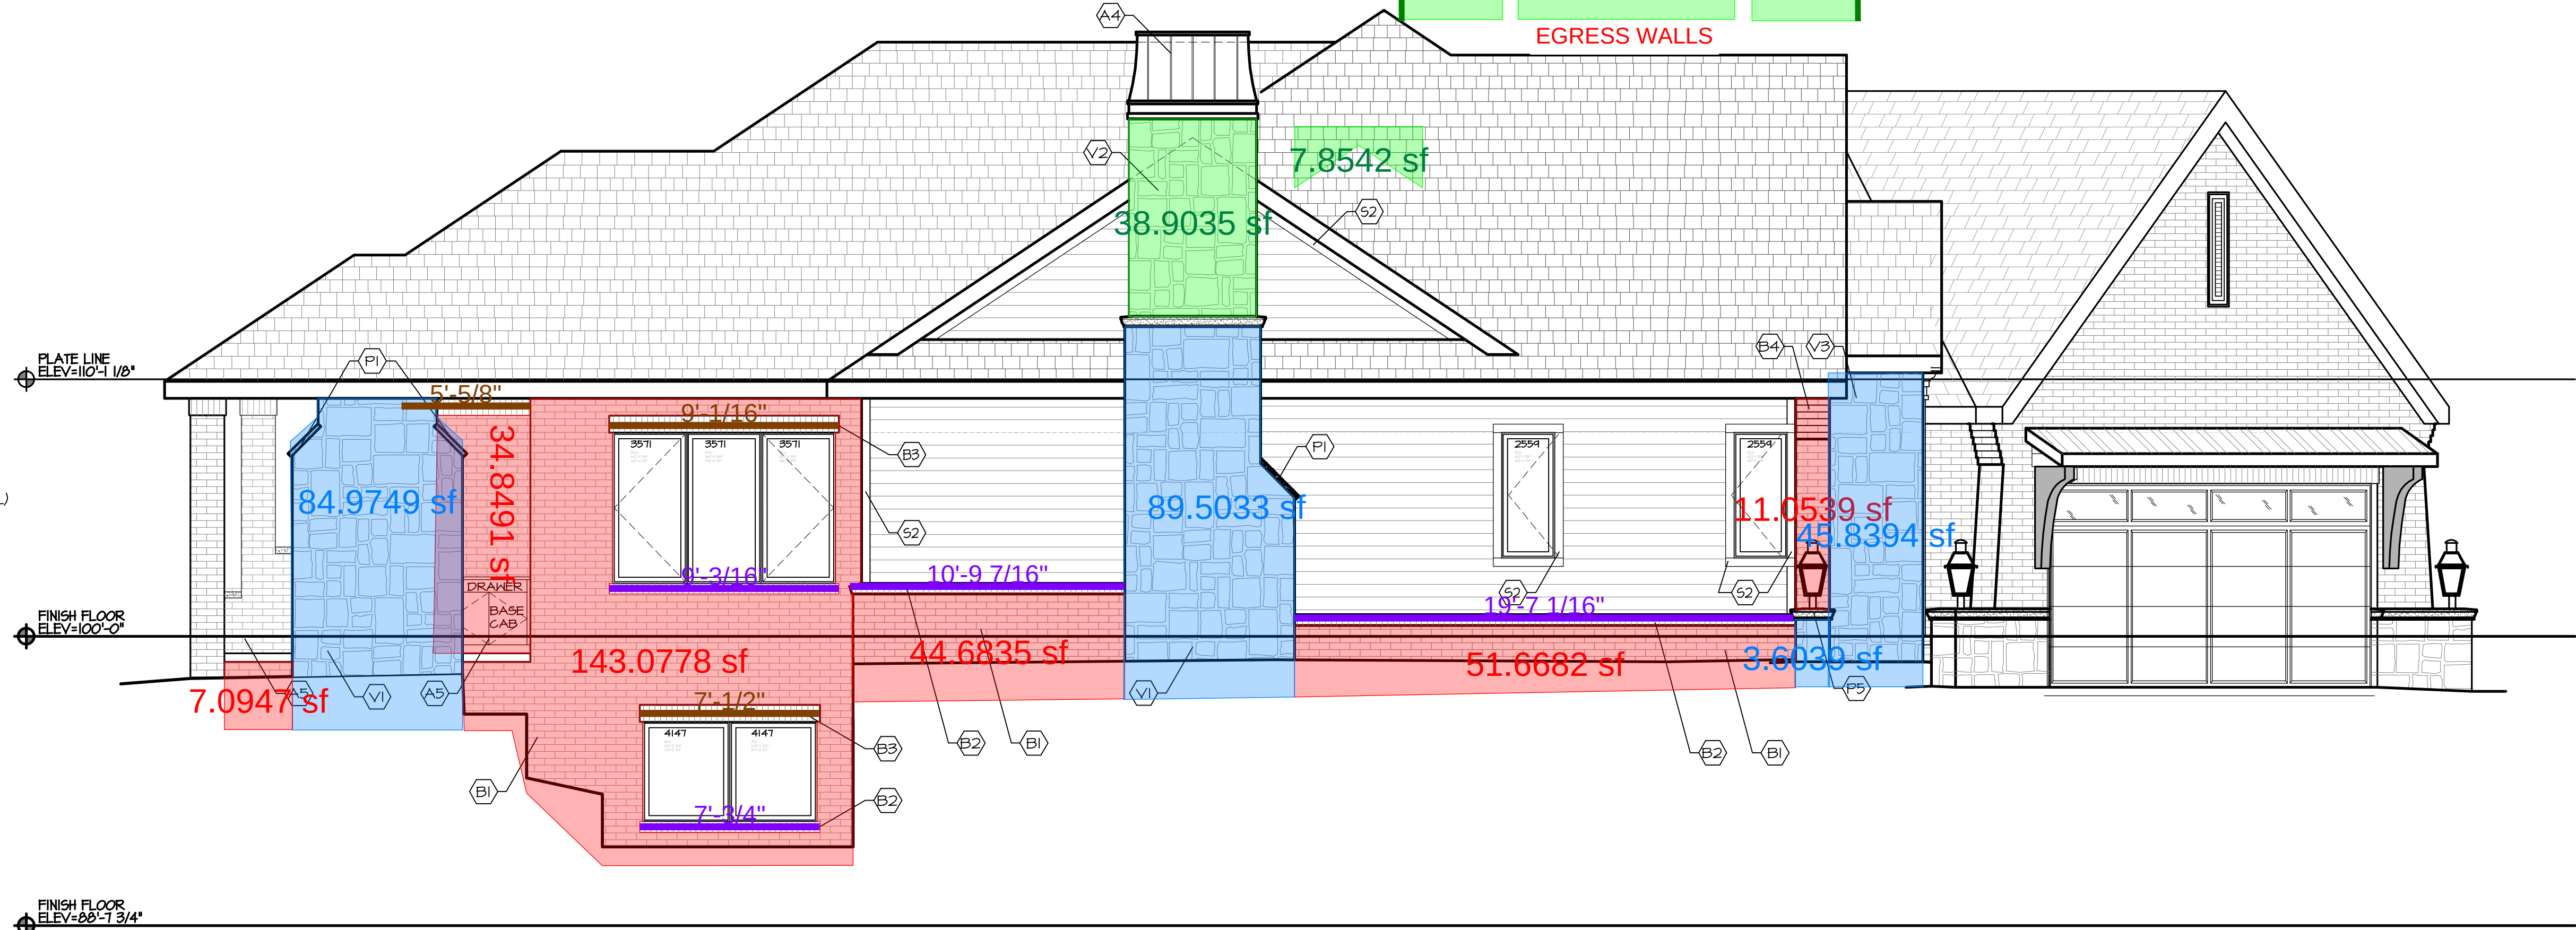

LEFT ELEVATION
1/4"=1'-0"

HOGAN
RESIDENCE
811 N 143RD PLAZA

McNEIL
COMPANY
4666 South 132nd Street
Omaha, NE 68137
402-333-1462
mcneilcompany.com

PLAN DATE
06/16/2026
REV. DATE

JOB NUMBER
15-2509
DESCRIPTION
SHEET
DESCRIPTION
PLAN SHEET

A2.02

© COPYRIGHT
MCNEIL COMPANY
THESE PLANS ARE SPECIFICALLY
DESIGNED FOR CONSTRUCTION BY
MCNEIL COMPANY AND ARE
INTENDED FOR NO OTHER PURPOSE.
DUPLICATION OF THESE PLANS IN
PART OR WHOLE WITHOUT WRITTEN
CONSENT FROM MCNEIL COMPANY
IS PROHIBITED.