
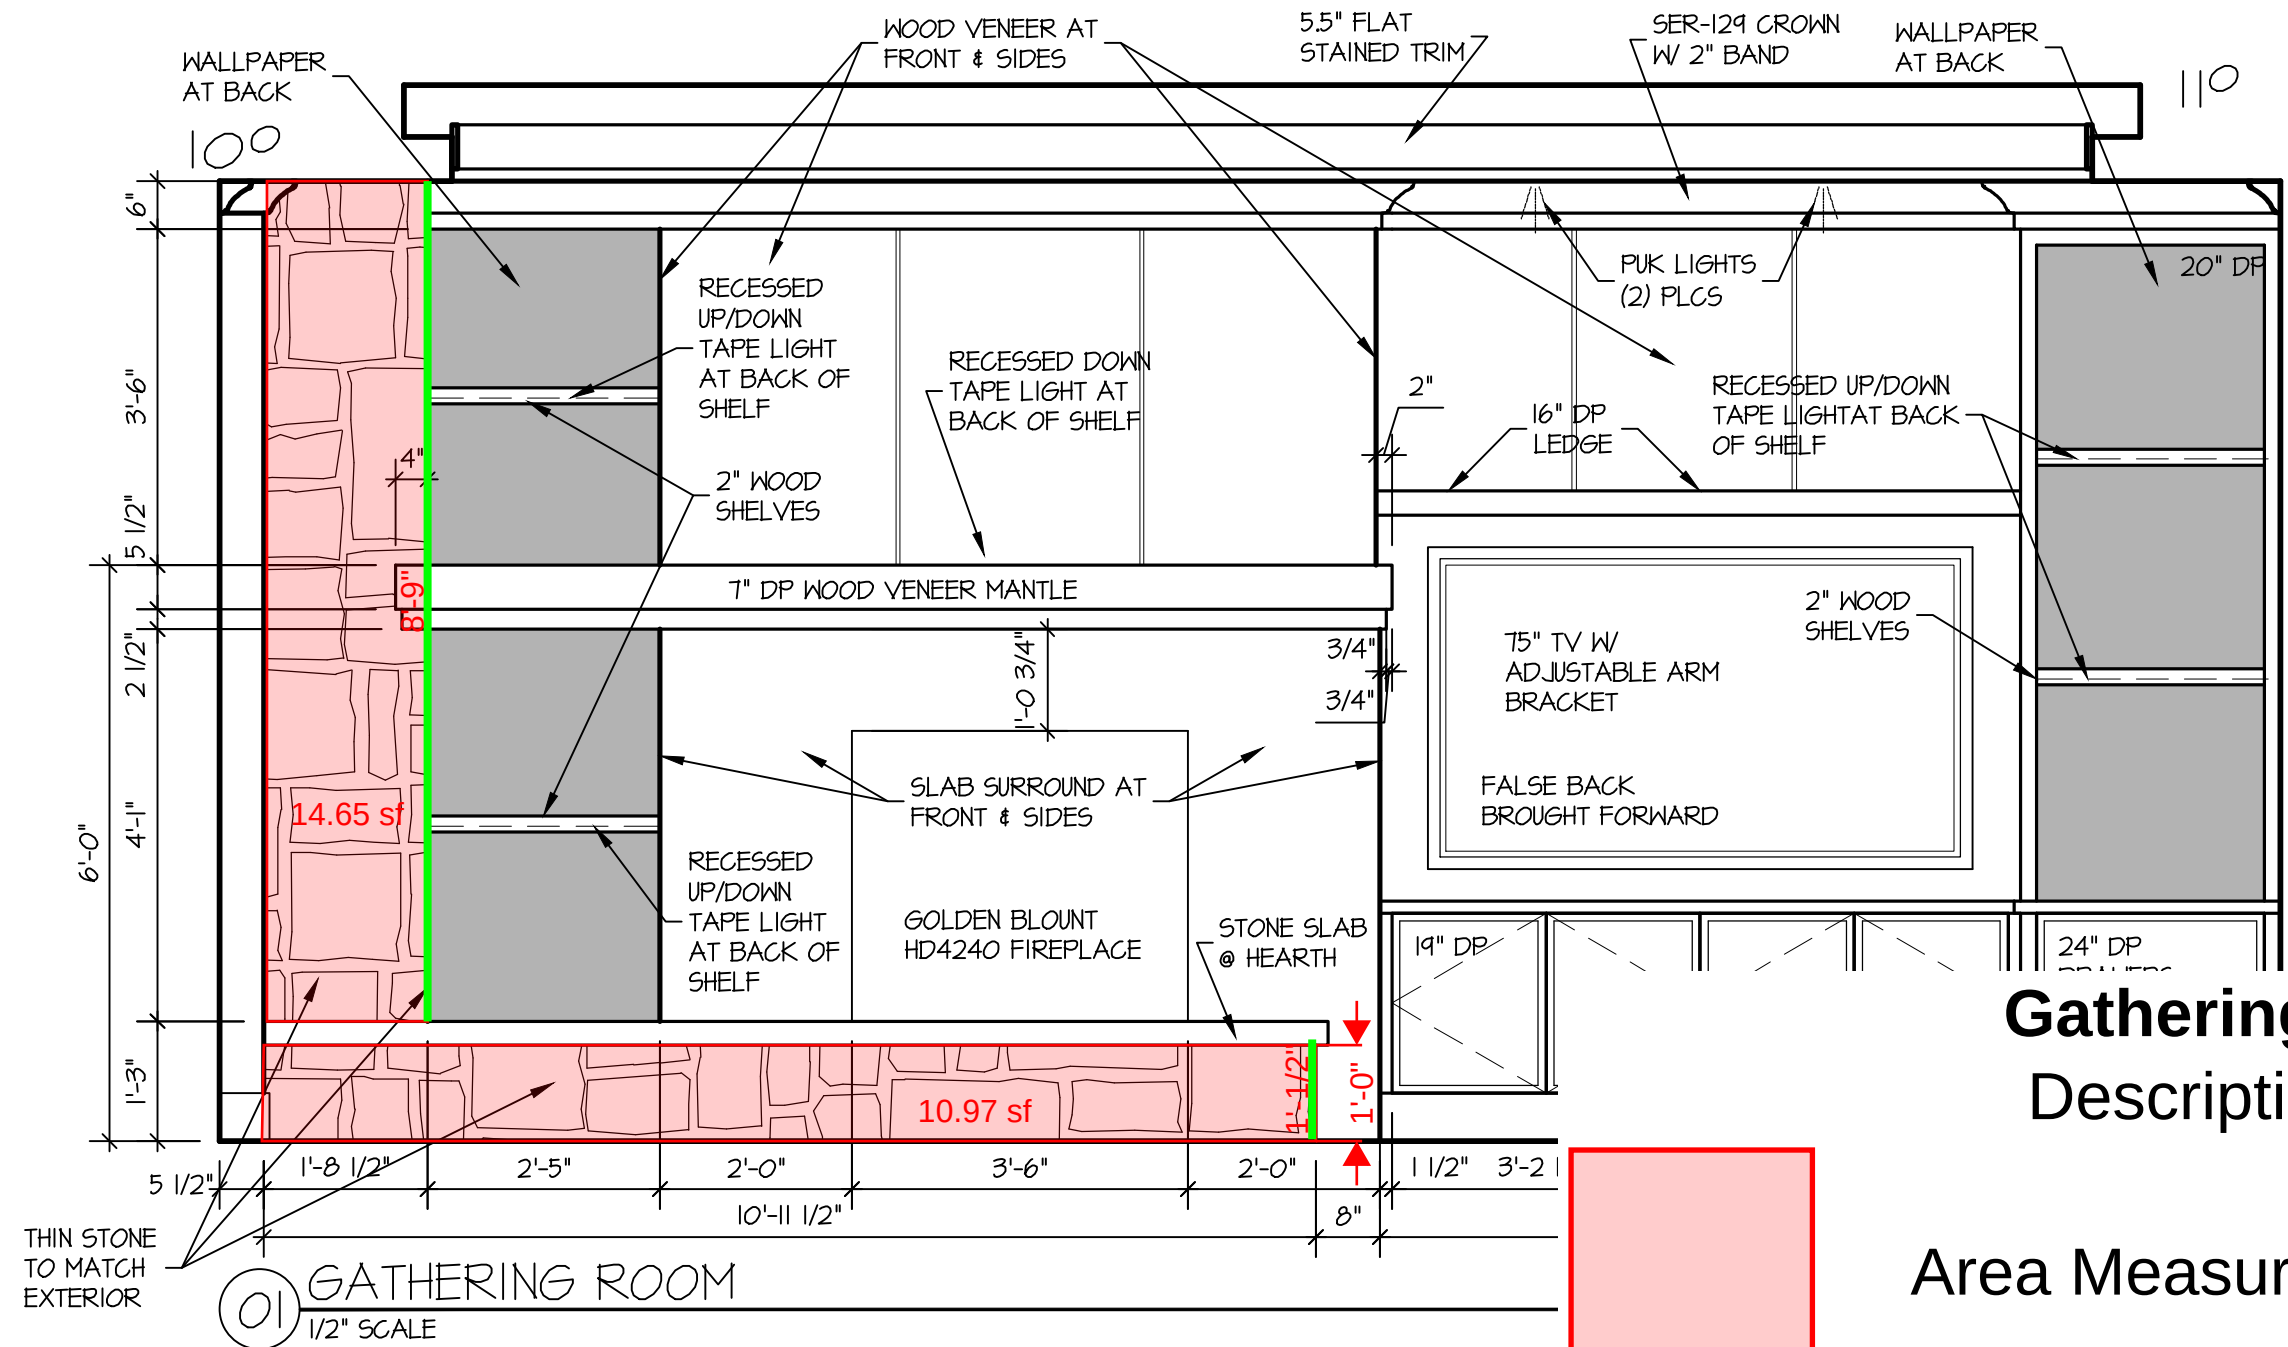
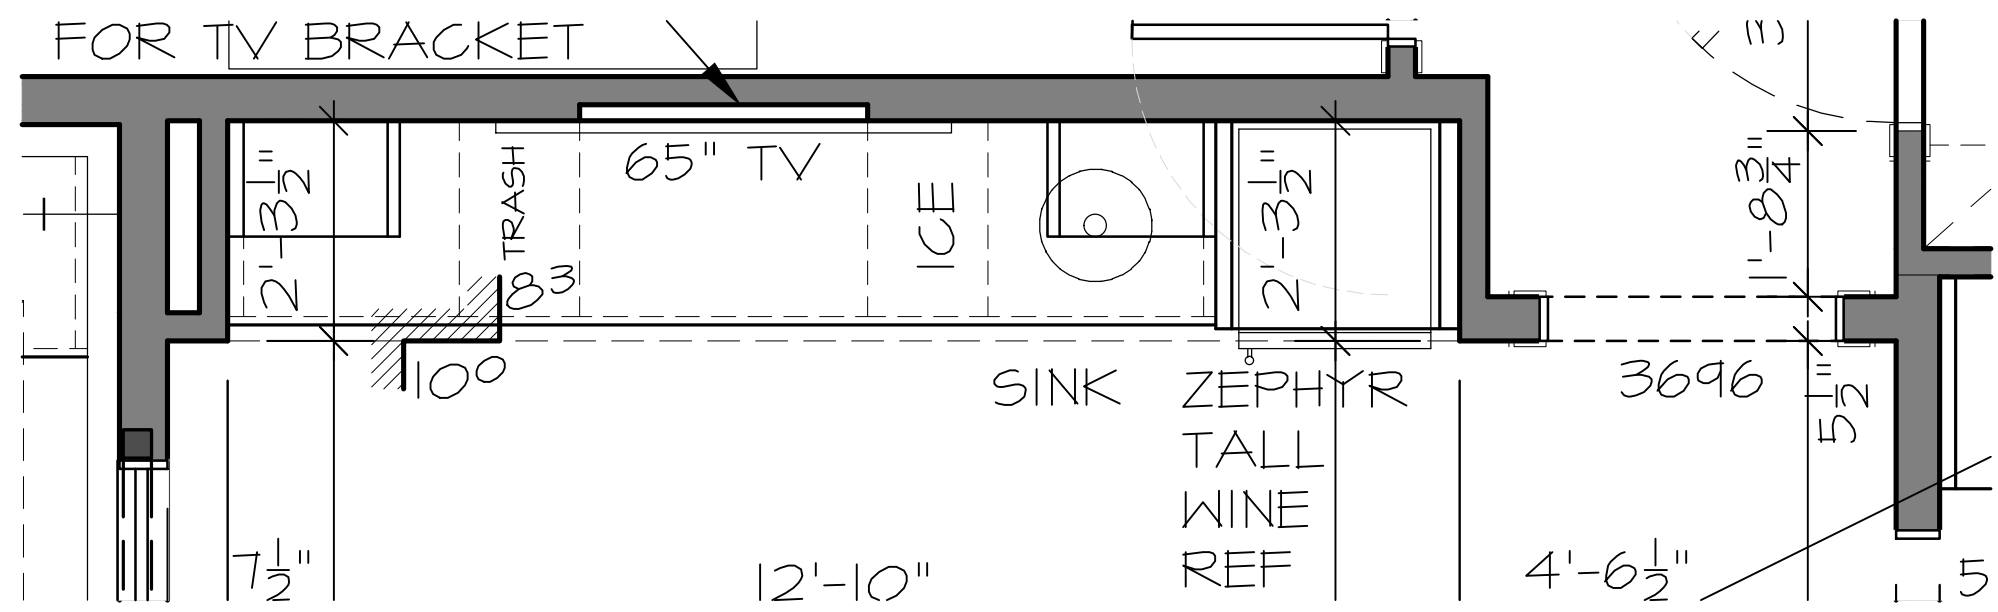



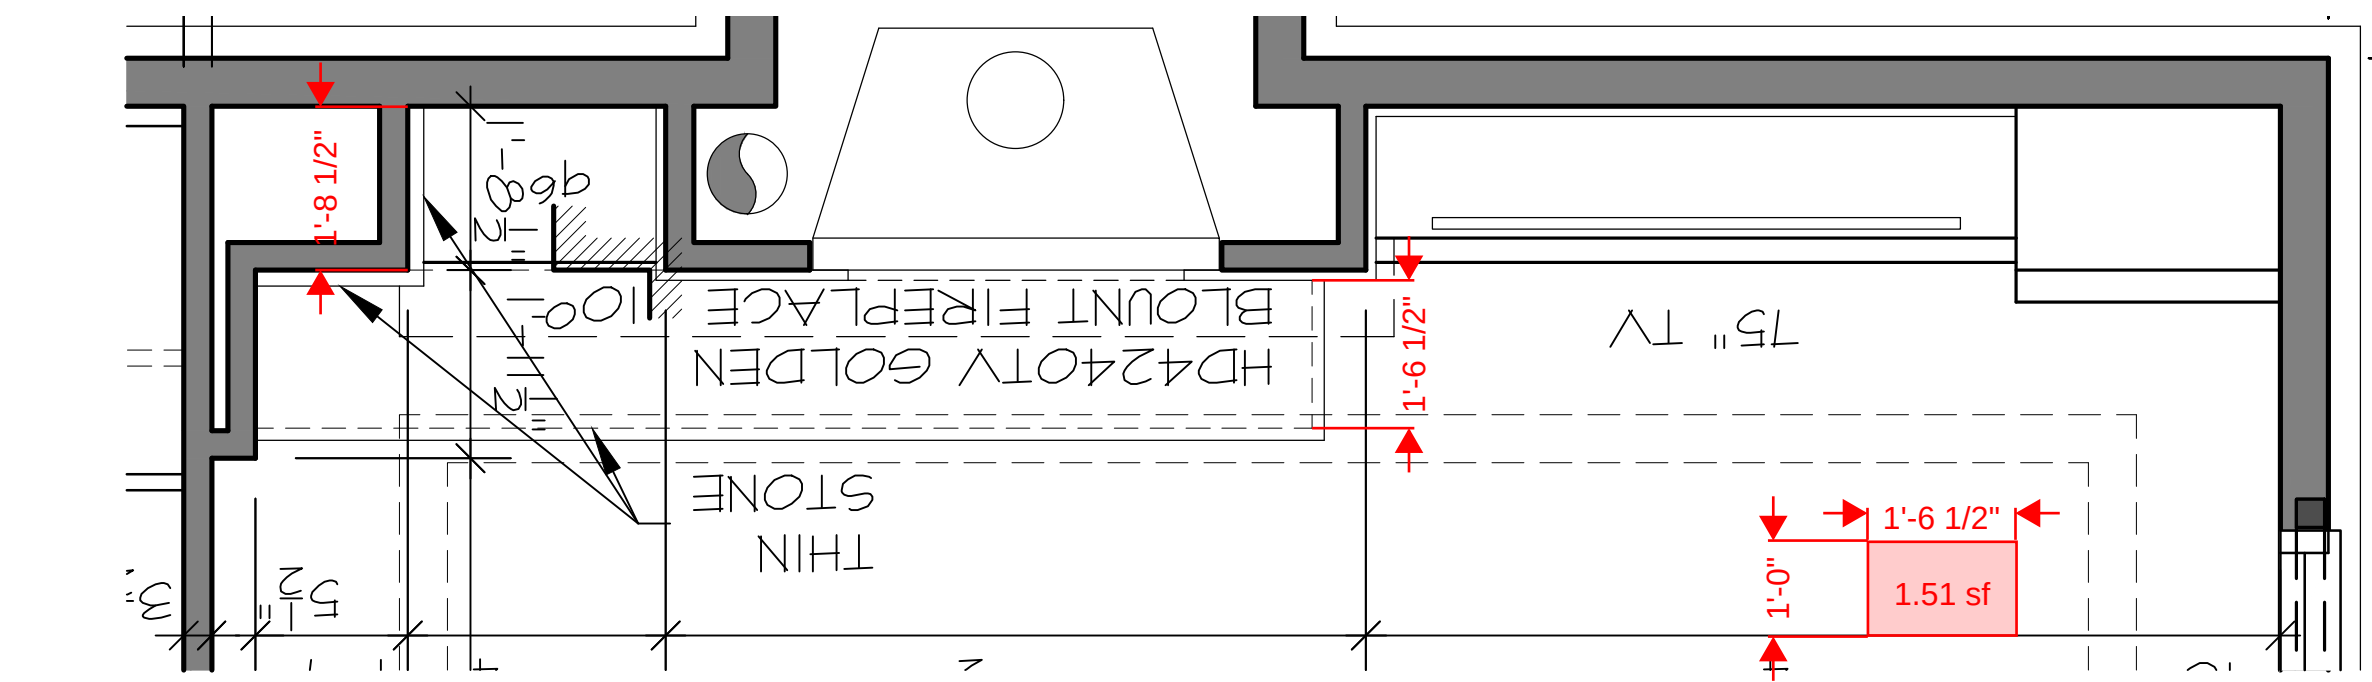


Gathering Room
Description

Quantity Unit

Area Measurement 42.34 sf

Perimeter Measurement 9.7926 ft

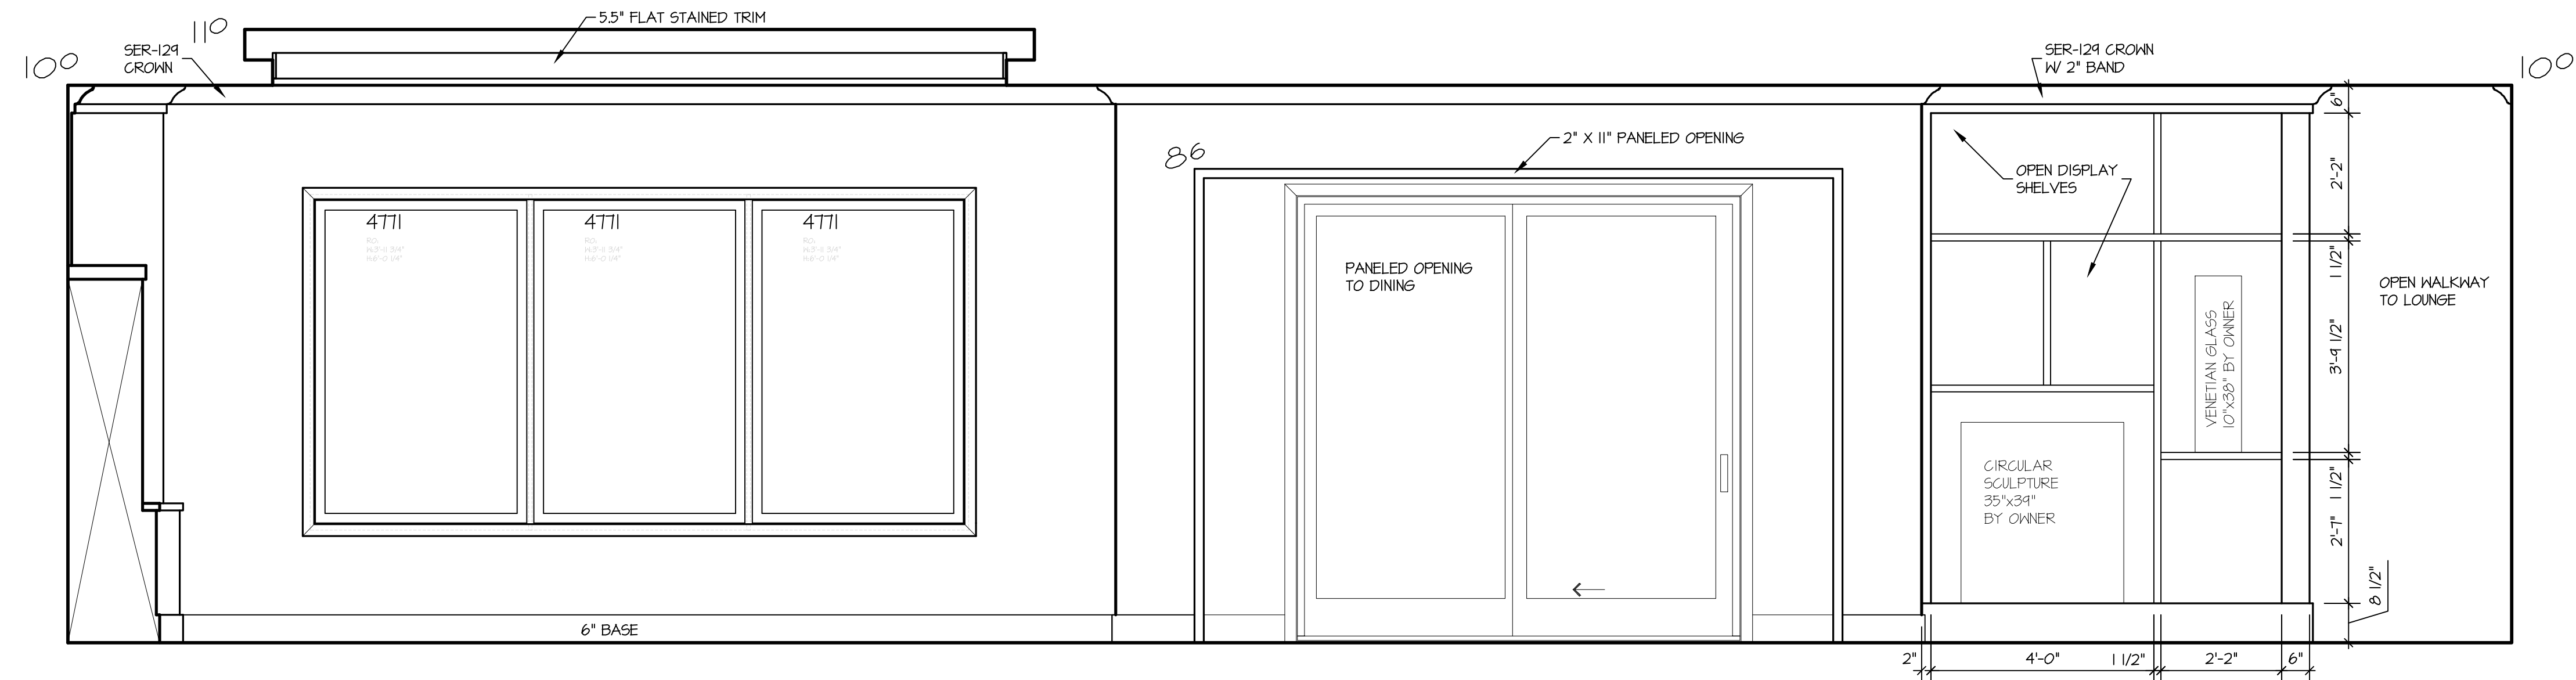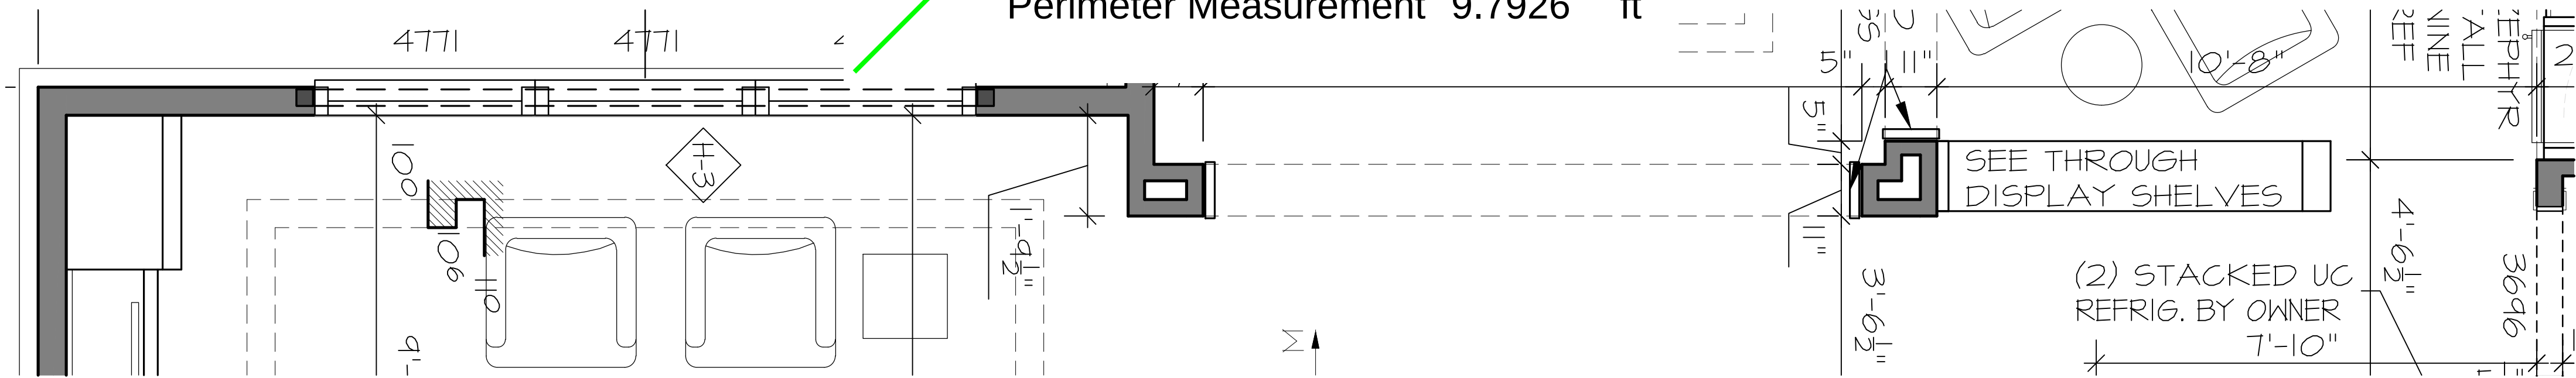


03 GATHERING ROOM
1/2" SCALE

HOGAN
RESIDENCE
811 N 143RD PLAZA

MCNEIL
COMPANY
4666 South 132nd Street
Omaha, NE 68137
402-333-1462
mcneilcompany.com


PLAN DATE
06/16/2026
REV. DATE

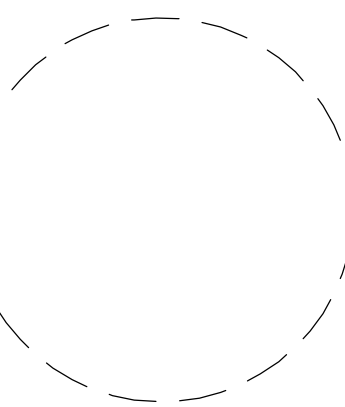


JOB NUMBER
15-2509
DESCRIPTION
INTERIOR
ELEVATIONS
PLAN SHEET

A4.03


© COPYRIGHT
MCNEIL COMPANY
THESE PLANS ARE SPECIFICALLY
DESIGNED FOR CONSTRUCTION BY
MCNEIL COMPANY AND ARE
INTENDED FOR NO OTHER PURPOSE.
DUPLICATION OF THESE PLANS IN
PART OR WHOLE WITHOUT WRITTEN
CONSENT FROM MCNEIL COMPANY
IS PROHIBITED.

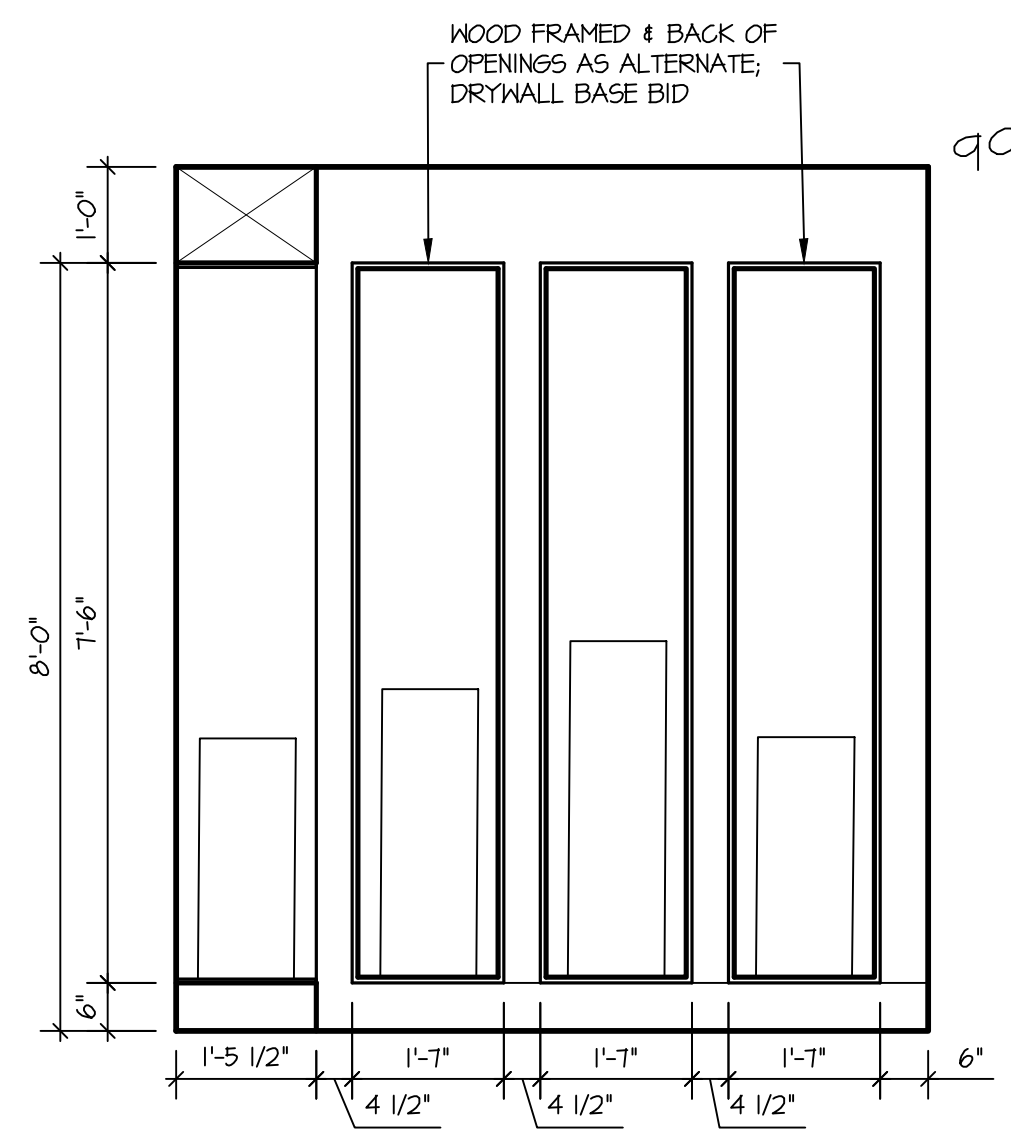


ART DISPLAY
1/2" SCALE

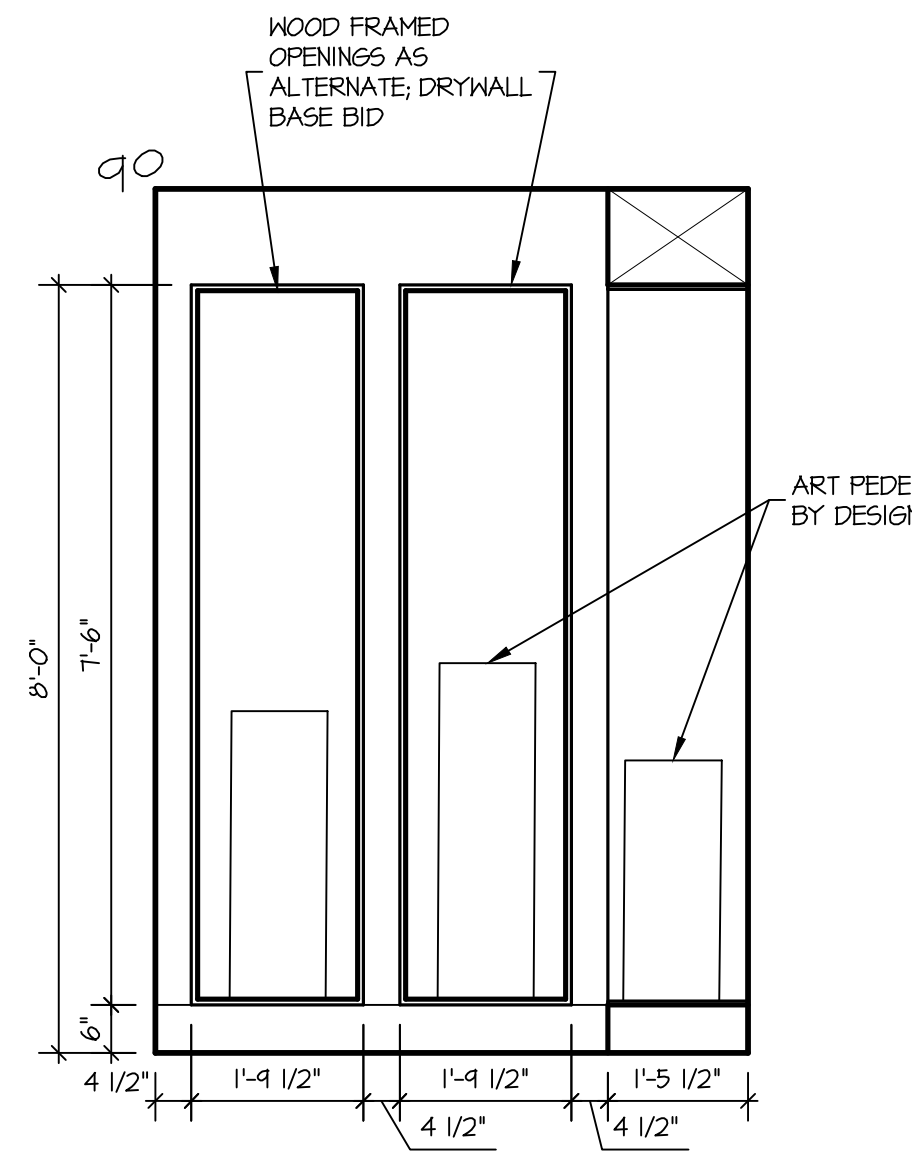

02 ART DISPLAY
1/2" SCALE

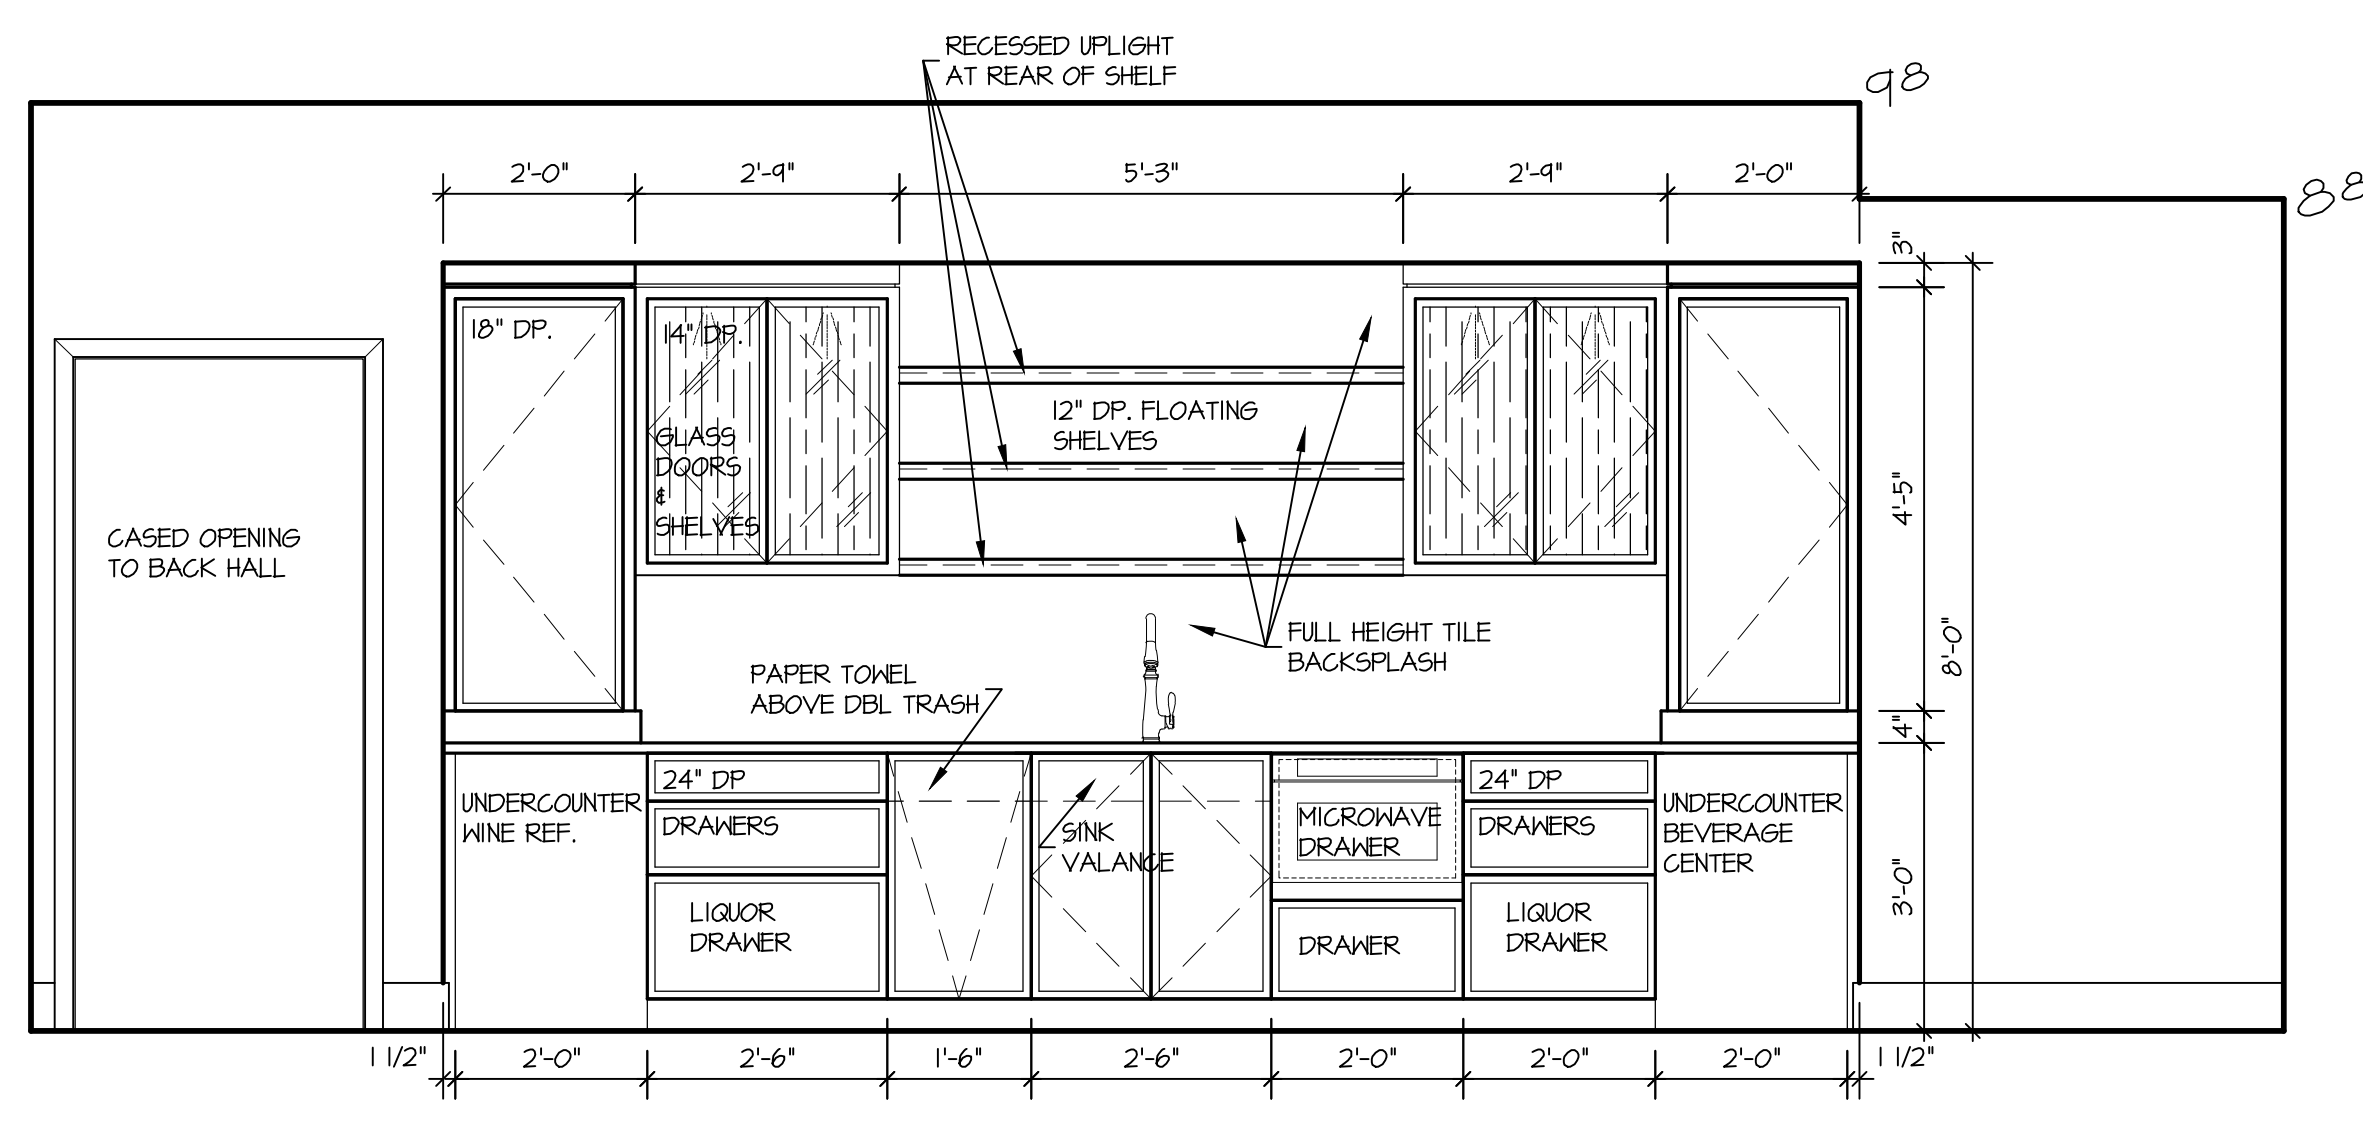

03 LOWER LEVEL BAR
1/2" SCALE

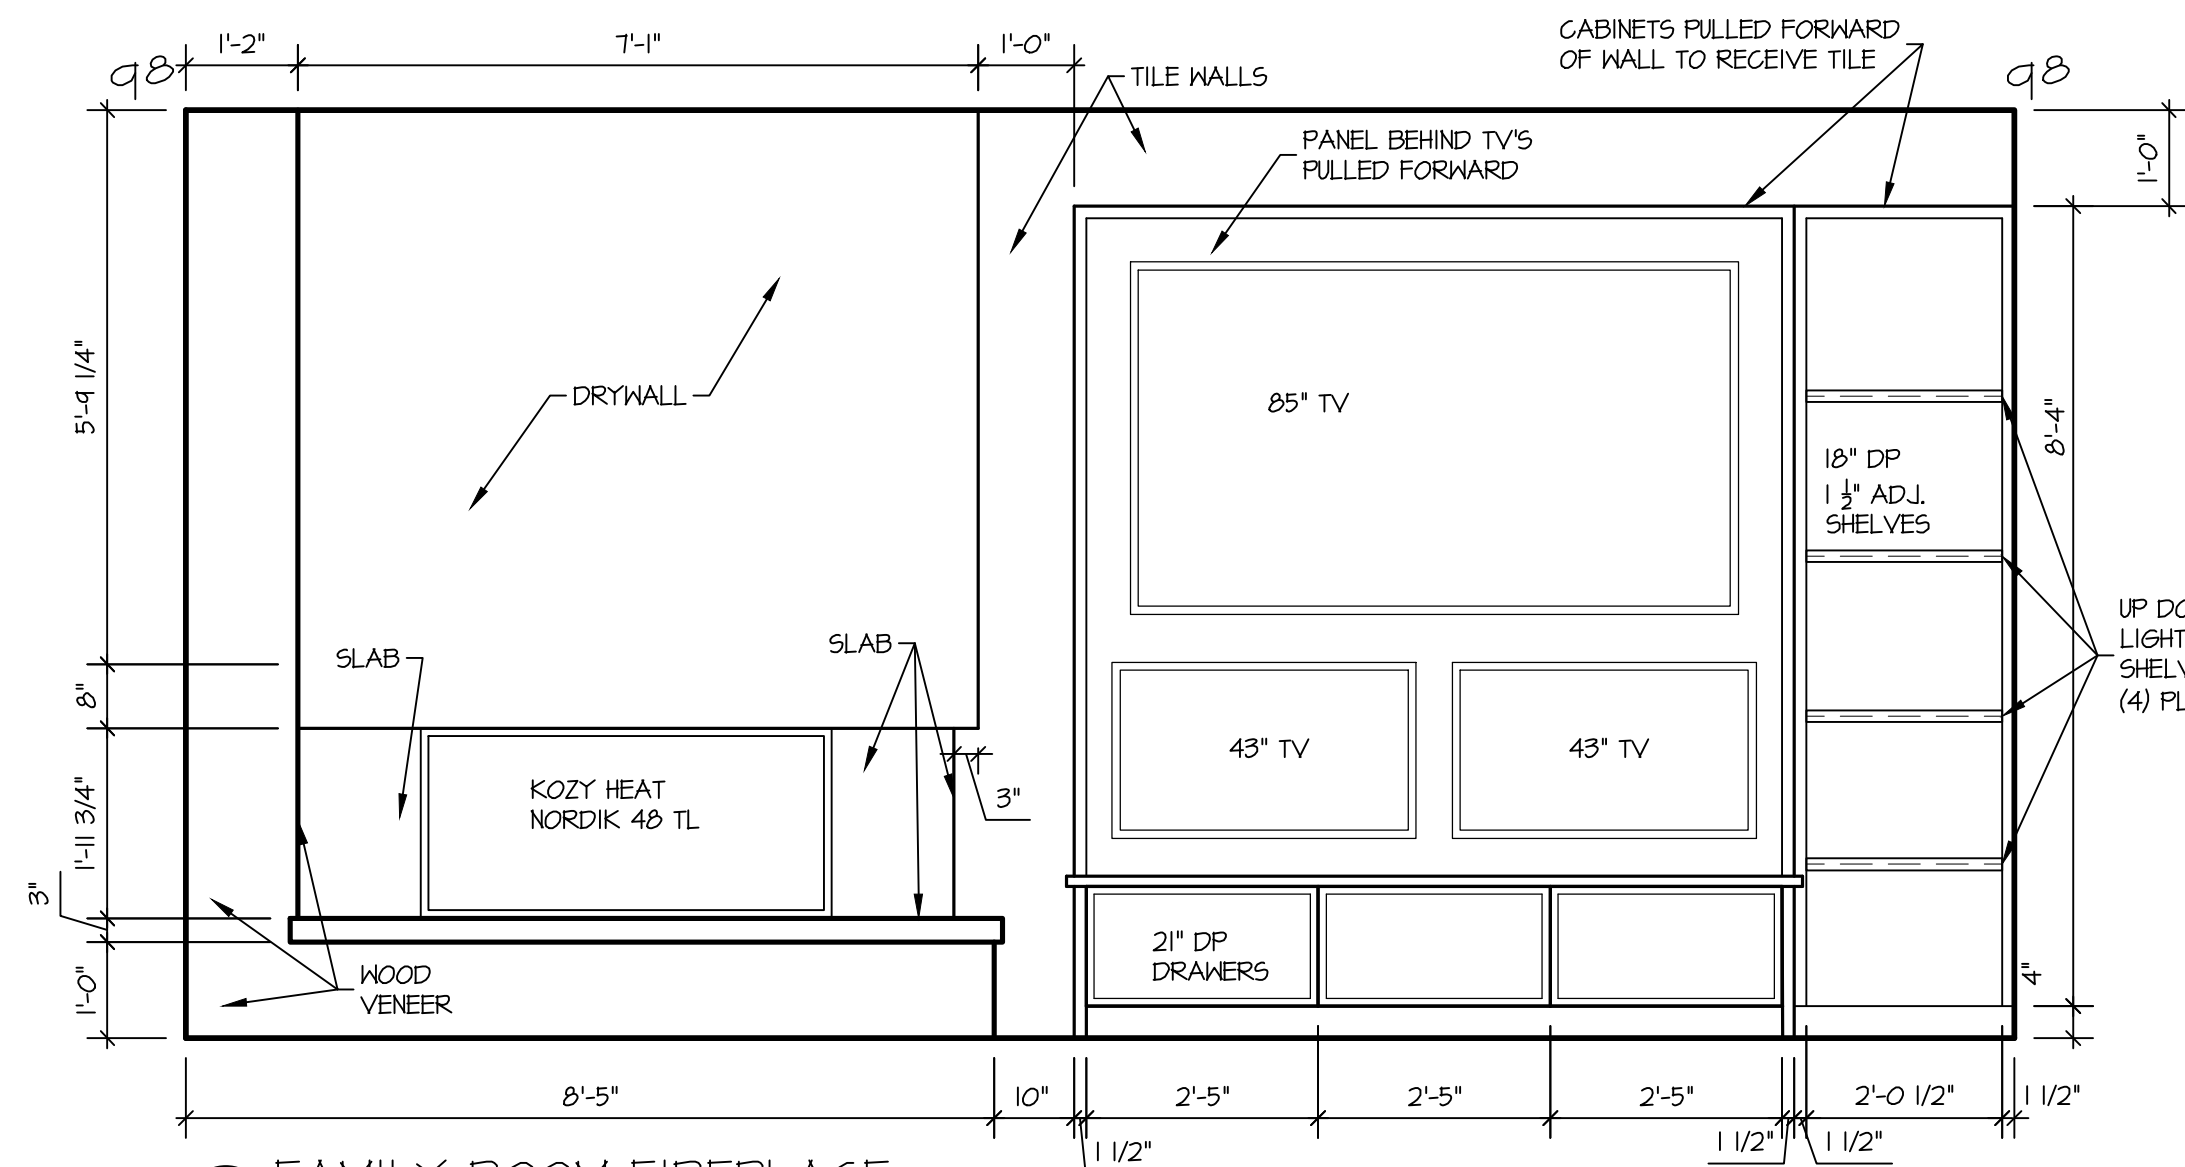

04 FAMILY ROOM FIREPLACE
1/2" SCALE

