



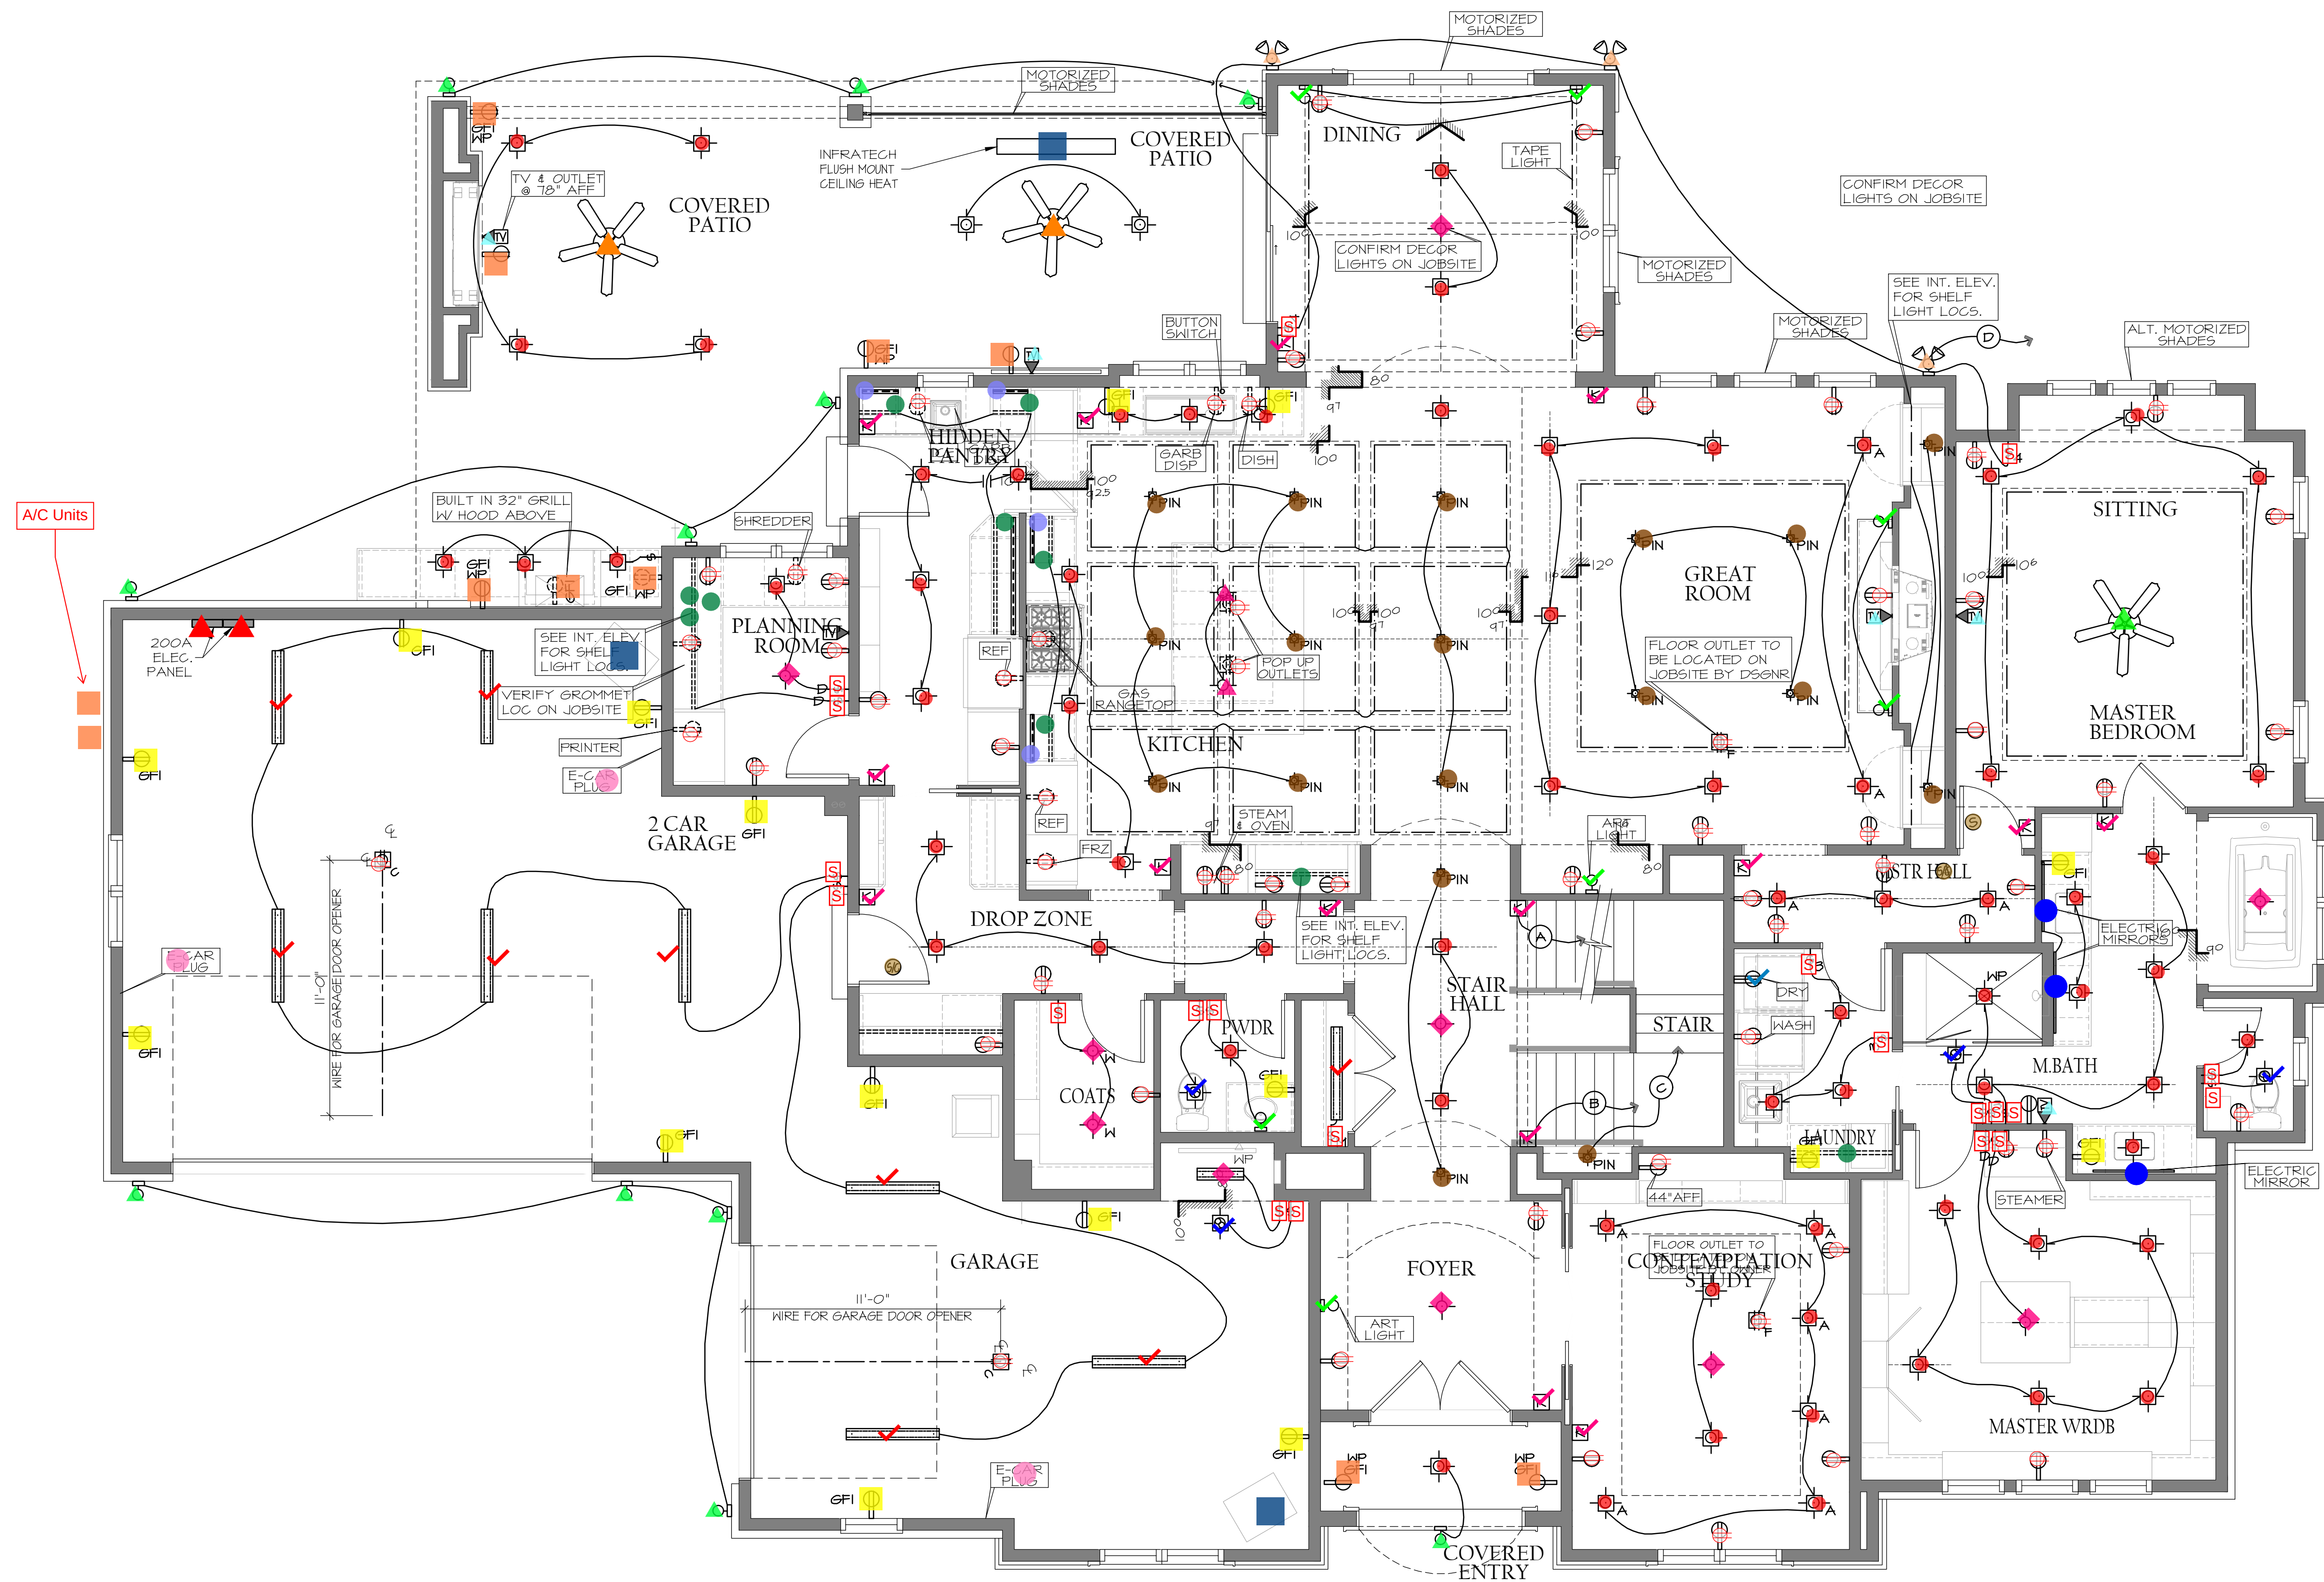

ELECTICAL MAIN LEVEL

1/4" = 1'-0"

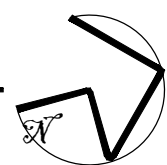

LEGEND TITLE

Description	Quantity	Unit
Callout	1	Count
Electric Car Chargers	3	Count
Electric Heaters	3	Count
Exhaust Fan	6	Count
Exterior Fan	2	Count
Exterior Flood Light	3	Count
Exterior Sconce	11	Count
Interior Fan	4	Count
Lighting Control	15	Count
Panel	2	Count
Pendants	2	Count
Pin Recessed Round Light	18	Count
Receptacle 220V	2	Count
Receptacle GFI	20	Count
Receptacle WP Soffit	6	Count
Receptacle WP	11	Count
Receptacle	98	Count
Recessed Can	101	Count
Shelf Lighting	10	Count
Surface Mount Linear	11	Count
Surface Specailty Light	8	Count
Switch	47	Count
TV/Data	8	Count
Undercounter Plugmold	4	Count
Vanity Light - Art/Wall	7	Count
Vanity Light - Bath	5	Count
Wafer Lights	5	Count
Wall/Mirror Lighting	3	Count

CROCKETT LOT22
RESIDENCE


1702 SOUTH 150 AVE. OMAHA, NEBRASKA 68144

MCNEIL
COMPANY
4666 South 132nd Street
Omaha, NE 68137
402-333-1462
mcneilcompany.com

PLAN DATE 01/17/2026	
REV.	DATE
MEETING	03/18/26
HEARTWOOD	05/06/26
PRELIM BID	01/17/26

JOB NUMBER 15-2510	
DESCRIPTION MAIN LEVEL ELECTRICAL PLAN	
PLAN SHEET E1.02	

© COPYRIGHT
MCNEIL COMPANY
THESE PLANS ARE SPECIFICALLY
DESIGNED FOR CONSTRUCTION BY
MCNEIL COMPANY AND ARE
INTENDED FOR NO OTHER PURPOSE.
DUPLICATION OF THESE PLANS IN
PART OR WHOLE WITHOUT WRITTEN
CONSENT FROM MCNEIL COMPANY
IS PROHIBITED.

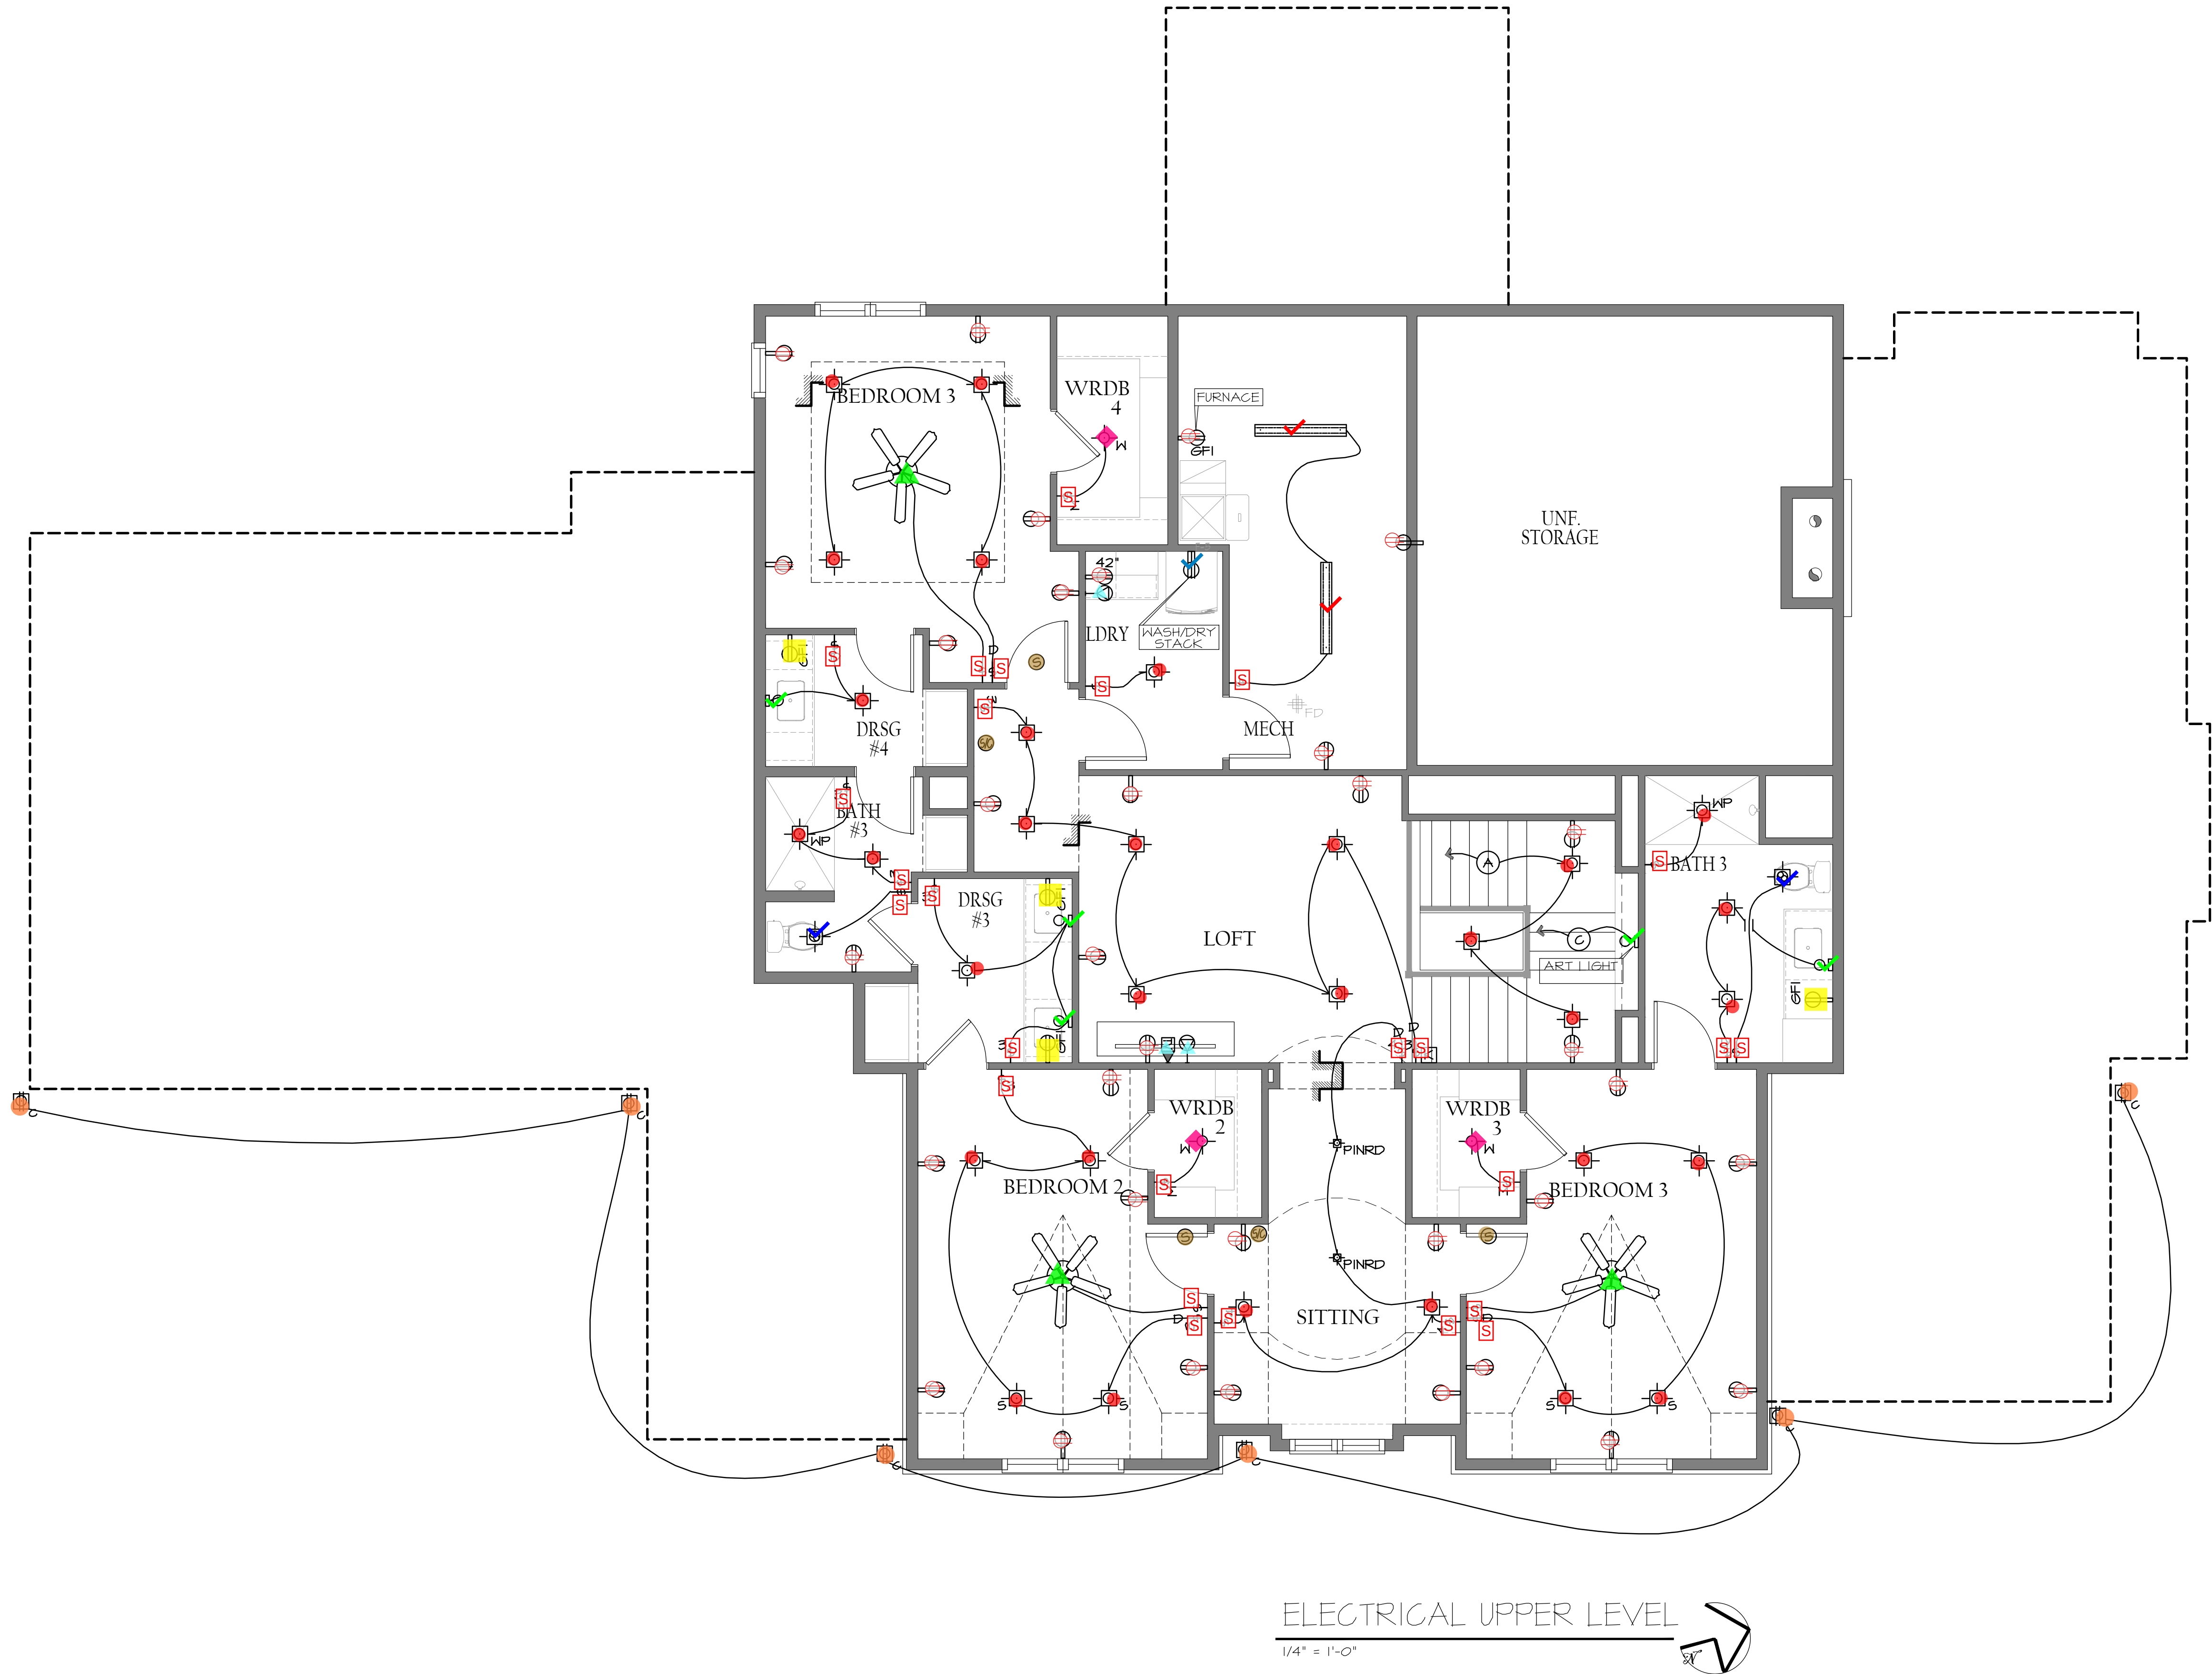


SWITCHES & CONTROLS	
	SWITCH (SINGLE POLE)
	SWITCH (THREE WAY)
	SWITCH (FOUR WAY)
	SWITCH (DIMMER)
	SWITCH (JAMB)
	SWITCH (MOTION)
	FLOOR TO FLOOR CONNECTION
	MOTION SENSOR
	SECURITY KEYPAD
ZONE CONTROL SYSTEM	
	MSDE
	ELECTRICAL PANEL
RECEPTACLES	
	110V DUPLEX OUTLET
	110V DUPLEX OUTLET (UNDERCOUNTER)
	110V DUPLEX OUTLET (GROUND FAULT INTERRUPTER)
	110V DUPLEX OUTLET GFI AND WATERPROOF
	110V DUPLEX OUTLET (BOTTOM SWITCHED)
	110V QUADPLEX OUTLET
	220V DUPLEX OUTLET
	UNDERCOUNTER PLUG MOULD
	110V DUPLEX OUTLET (FLOOR MOUNTED)
	110V DUPLEX OUTLET (CEILING MOUNTED)
	USB/DUPLEX CHARGING STATION
	PHONE JACK
	DATA/CABLE
	CONTROL KEYPAD
	THERMOSTAT CONTROL
	SMOKE DETECTOR
	CARBON MONOXIDE DETECTOR
	SMOKE/CARBON MONOXIDE DETECTOR
	TV LOCATION
	DATA PULL LOCATION (CONDUIT TO ABOVE CEILING)
LIGHTING FIXTURES	
	SURFACE LIGHT FIXTURE
	SURFACE LIGHT FIXTURE
	RECESSED CAN LIGHT
	RECESSED SLOPED CAN LIGHT
	RECESSED EYE CAN LIGHT
	RECESSED SLOPED EYE CAN LIGHT
	PUCK LIGHT
	WELL LIGHT
	PIN RECESSED ROUND LIGHT
	UNDERCOUNTER LIGHT
	INDIRECT LIGHTING
	WALL MOUNTED LIGHT FIXTURE
	EXHAUST FAN
	FAN/LIGHT COMBO
	FLOOD LIGHT
	SOLATUBE W/ RIGID TUNNEL
	TREAD LIGHT
	TRACK LIGHTING
	SURFACE MOUNT LINEAR FIXTURE
	SURFACE MOUNT LINEAR LED FIXTURE
MISCELLANEOUS	
	CEILING FAN/LIGHT COMBO
	CEILING FAN ONLY

CROCKETT LOT22
RESIDENCE
1702 SOUTH 150 AVE. OMAHA, NEBRASKA 68144

MCNEIL COMPANY
4666 South 132nd Street
Omaha, NE 68137
402-333-1462
mcneilcompany.com

PLAN DATE	
01/17/2026	
REV.	DATE
MEETING	03/18/26
HEARTWOOD	05/06/26
FRELIM BID	07/17/26

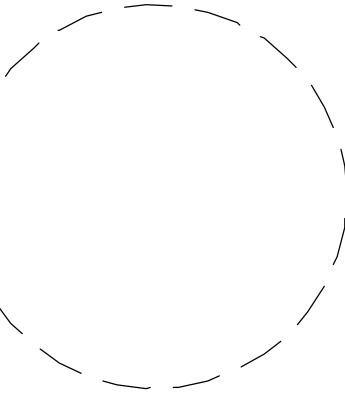

JOB NUMBER	
15-2510	
DESCRIPTION	
UPPER LEVEL ELECTRICAL PLAN	
PLAN SHEET	
E1.03	

© COPYRIGHT
MCNEIL COMPANY
THESE PLANS ARE SPECIFICALLY
DESIGNED FOR CONSTRUCTION BY
MCNEIL COMPANY AND ARE
INTENDED FOR NO OTHER PURPOSE.
DUPLICATION OF THESE PLANS IN
PART OR WHOLE WITHOUT WRITTEN
CONSENT FROM MCNEIL COMPANY
IS PROHIBITED.