


LOT DATE: 7/17/2026 HOME PAGE: A001
MCNEIL COMPANY DRAFTSMAN: RASMUSSEN/MCNEIL DESIGN: RESIDENTIAL 15-2510 CROCKETT HEARTHOOD LOT 22(1) SITED: 1/15

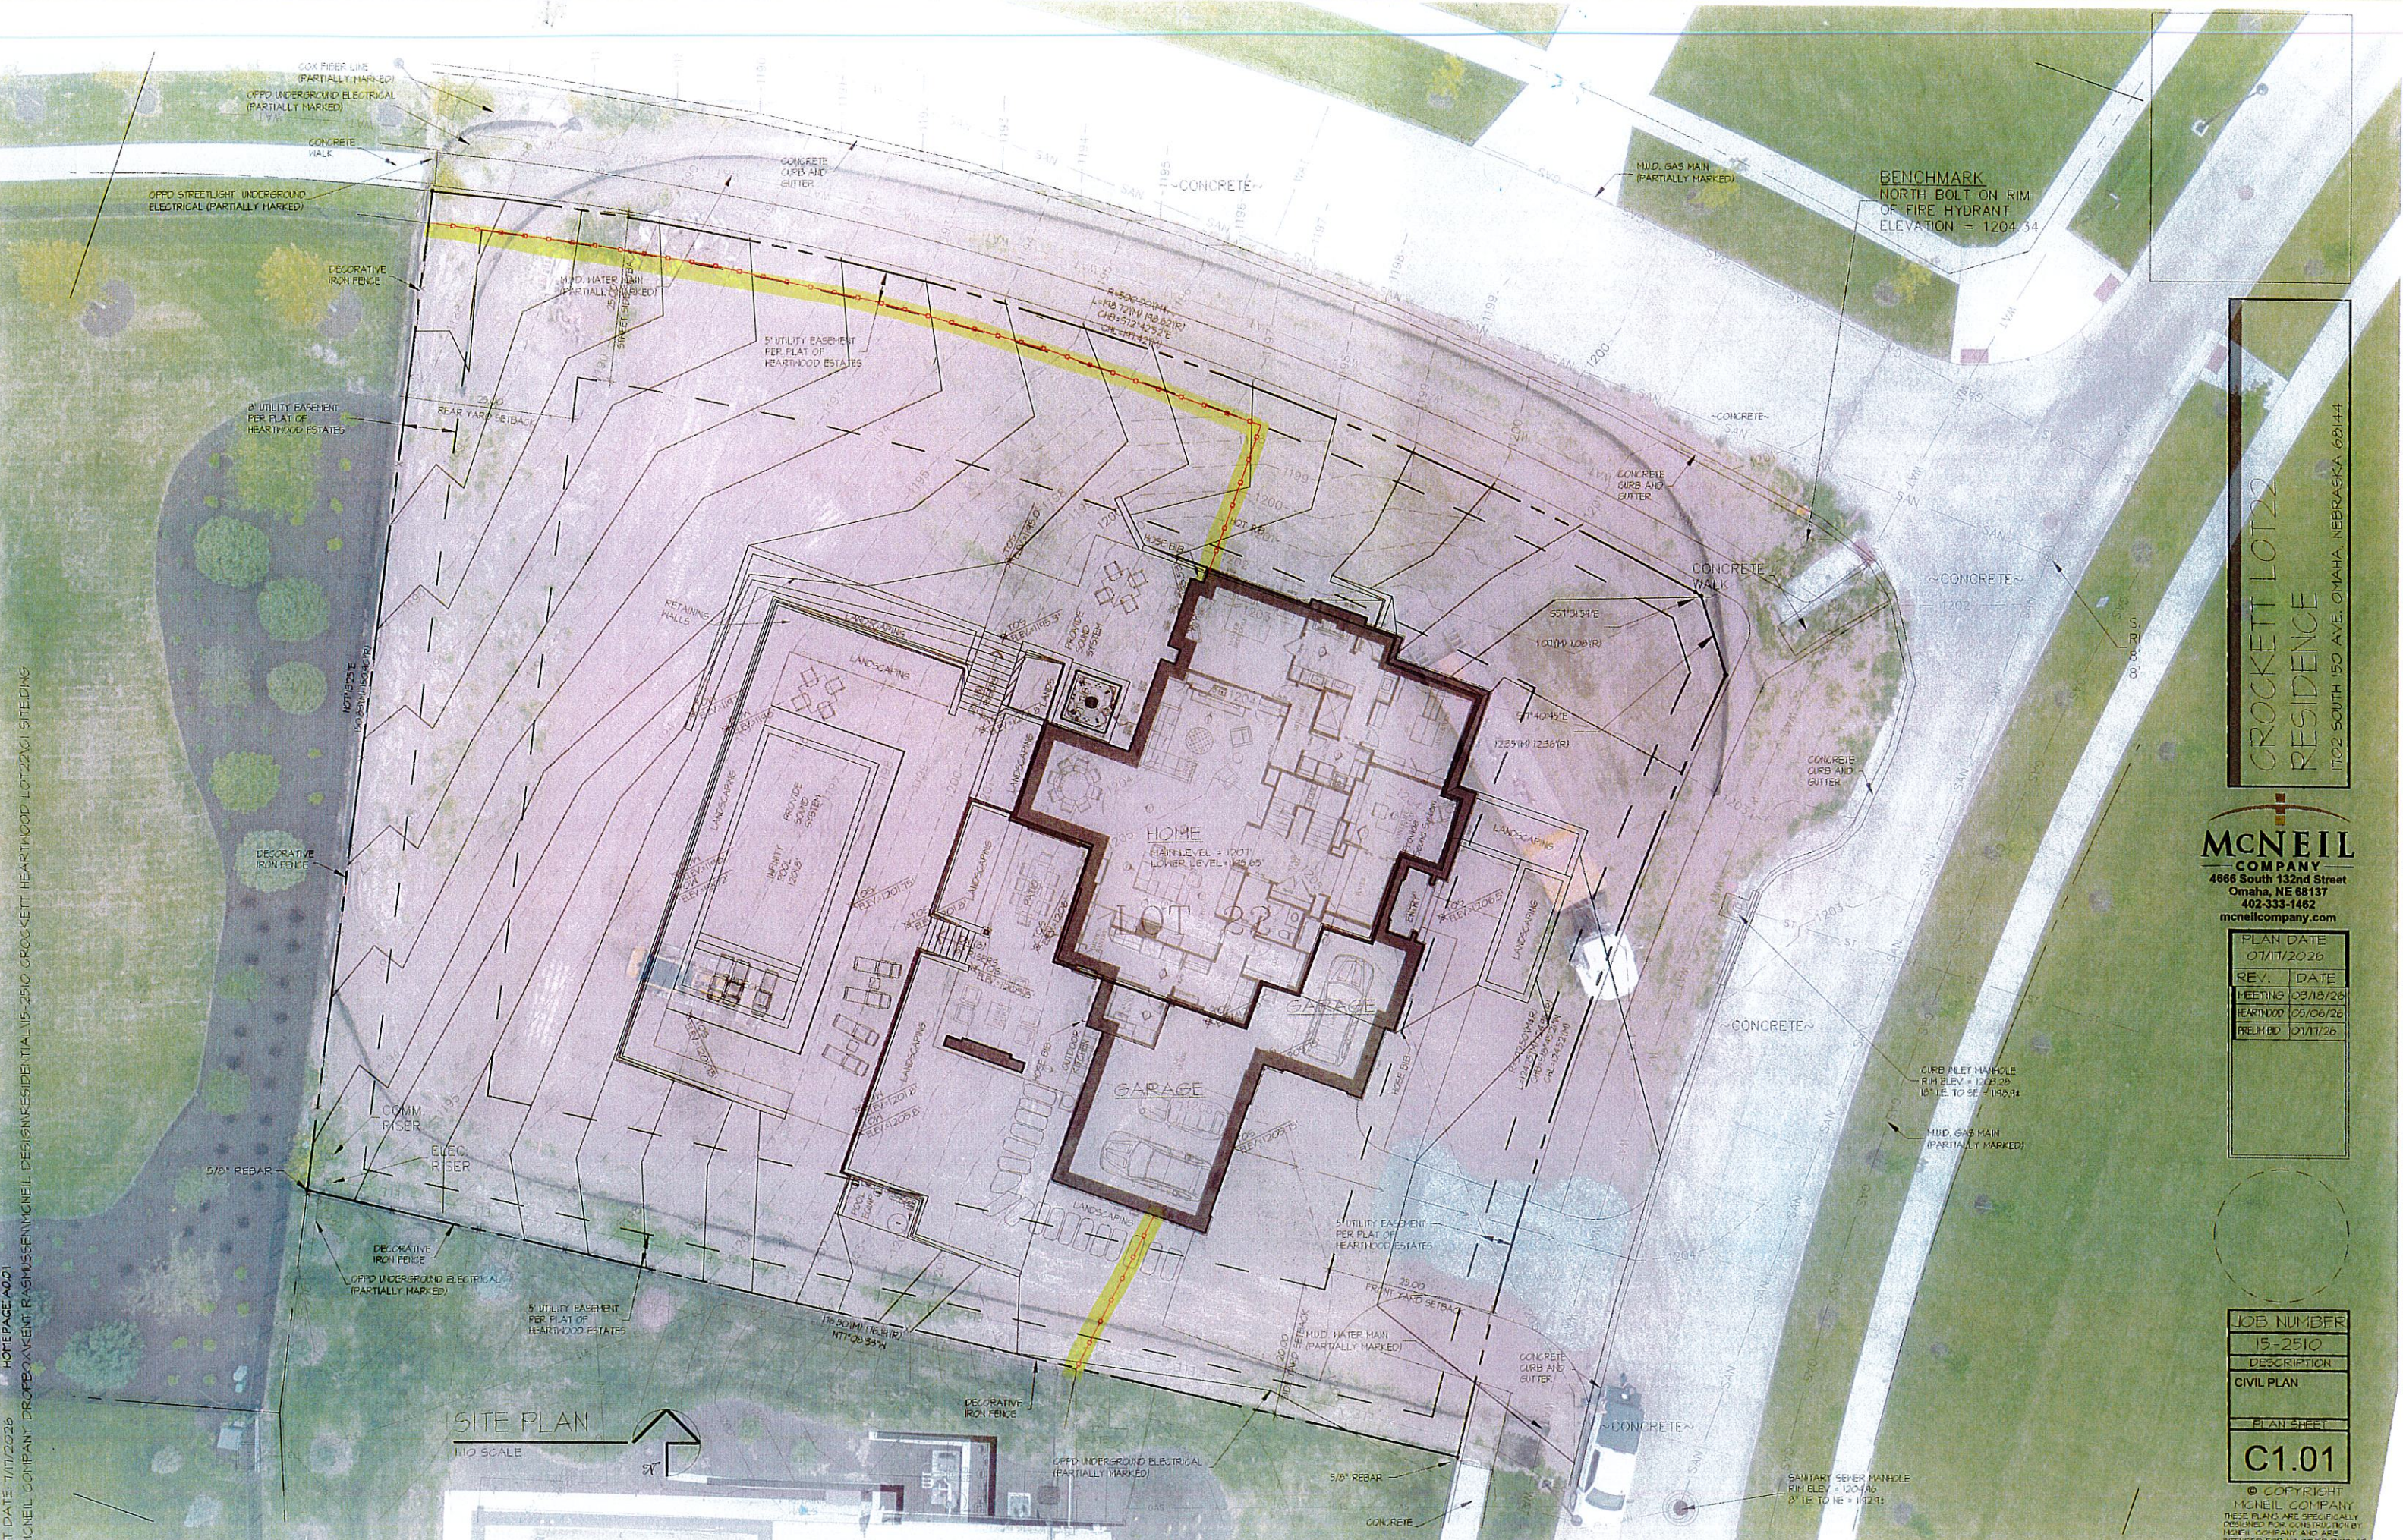

CROCKETT LOT 22
RESIDENCE
1702 SOUTH 150 AVE. OMAHA, NEBRASKA 68144

MCNEIL COMPANY
4866 South 132nd Street
Omaha, NE 68137
402-333-1462
mcneilcompany.com

PLAN DATE	07/17/2026
REV.	DATE
MEETING	03/18/26
HEARD	05/06/28
PRELIM	07/17/26

JOB NUMBER	15-2510
DESCRIPTION	CIVIL PLAN
PLAN SHEET	C1.01

© COPYRIGHT
MCNEIL COMPANY
THESE PLANS ARE SPECIFICALLY
DESIGNED FOR CONSTRUCTION BY
MCNEIL COMPANY AND ARE
INTENDED FOR NO OTHER PURPOSE
DUPLICATION OF THESE PLANS IN
PART OR WHOLE WITHOUT WRITTEN