



EXTERIOR MATERIALS

- EXTERIOR SIDING
- (S1) EXTERIOR MATERIAL
TYPE-LP SIDING
xxx
- (S2) EXTERIOR MATERIAL
TYPE-B&B SIDING
xxxx
- EXTERIOR VENEER
- (V1) EXTERIOR MATERIAL
TYPE- FULL DEPTH STONE VENEER
COLOR-SIERRA FALLS DIMENSIONAL
ALT BID: GLENVEAGH BY ANTIQUITY
- (V2) EXTERIOR MATERIAL
TYPE-THIN STONE VENEER
SPEC: SAME AS V1
- EXTERIOR TRIM
- (T1) EXTERIOR WOOD TRIM
SEE DETAIL XXXX
- (T2) STUCCO TRIM
SEE DETAIL XXXX
- (T3) THIN STONE TRIM
SEE DETAIL XXXX
- (T3) LAP SIDING TRIM
SEE DETAIL XXXX
- EXTERIOR E.I.F.S. AND E.I.F.S. TRIM
- (EI) EXTERIOR MATERIAL
TYPE-EIFS FINISH SYSTEM
STUCCO
- EXTERIOR ROOFING
- (R1) EXTERIOR MATERIAL
TYPE-ASPHALT SHINGLES ROOFING -
SPEC: CERTAINTED PRESIDENTIAL
SHAKE IR. ALT: MALARKEY
COLOR-TBD
- (R2) EXTERIOR MATERIAL
TYPE-STANDING SEAM METAL
XXXX
- EXTERIOR PRECAST SHAPES
- (P1) EXTERIOR MATERIAL
TYPE-PRECAST STONE TOP
SEE DETAIL XXXX
COLOR-TBD
- (P2) PRECAST SURROUND TRIM
SEE DETAIL XXXX
- (P3) EXTERIOR MATERIAL
TYPE-PRECAST CHIMNEY
SEE DETAIL XXXX
- EXTERIOR ACCESSORY
- (A1) EXTERIOR ASSESORY
TYPE-XXXX
XXXX
- (A2) EXTERIOR ASSESORY
TYPE-XXXX
- (A3) EXTERIOR FASCIA
SEE DETAIL XXXX
- (A4) EXTERIOR ASSESORY
TYPE-METAL CHIMNEY
SHROUD

SIDING TAKEOFF

Description	Quantity	Unit
-------------	----------	------

- | | | |
|------------------|------------|----|
| S1 - LP SIDING | 745.3488 | sf |
| S2 - B&B SIDING | 236.1712 | sf |
| T3 - SIDING TRIM | 188.809000 | ft |

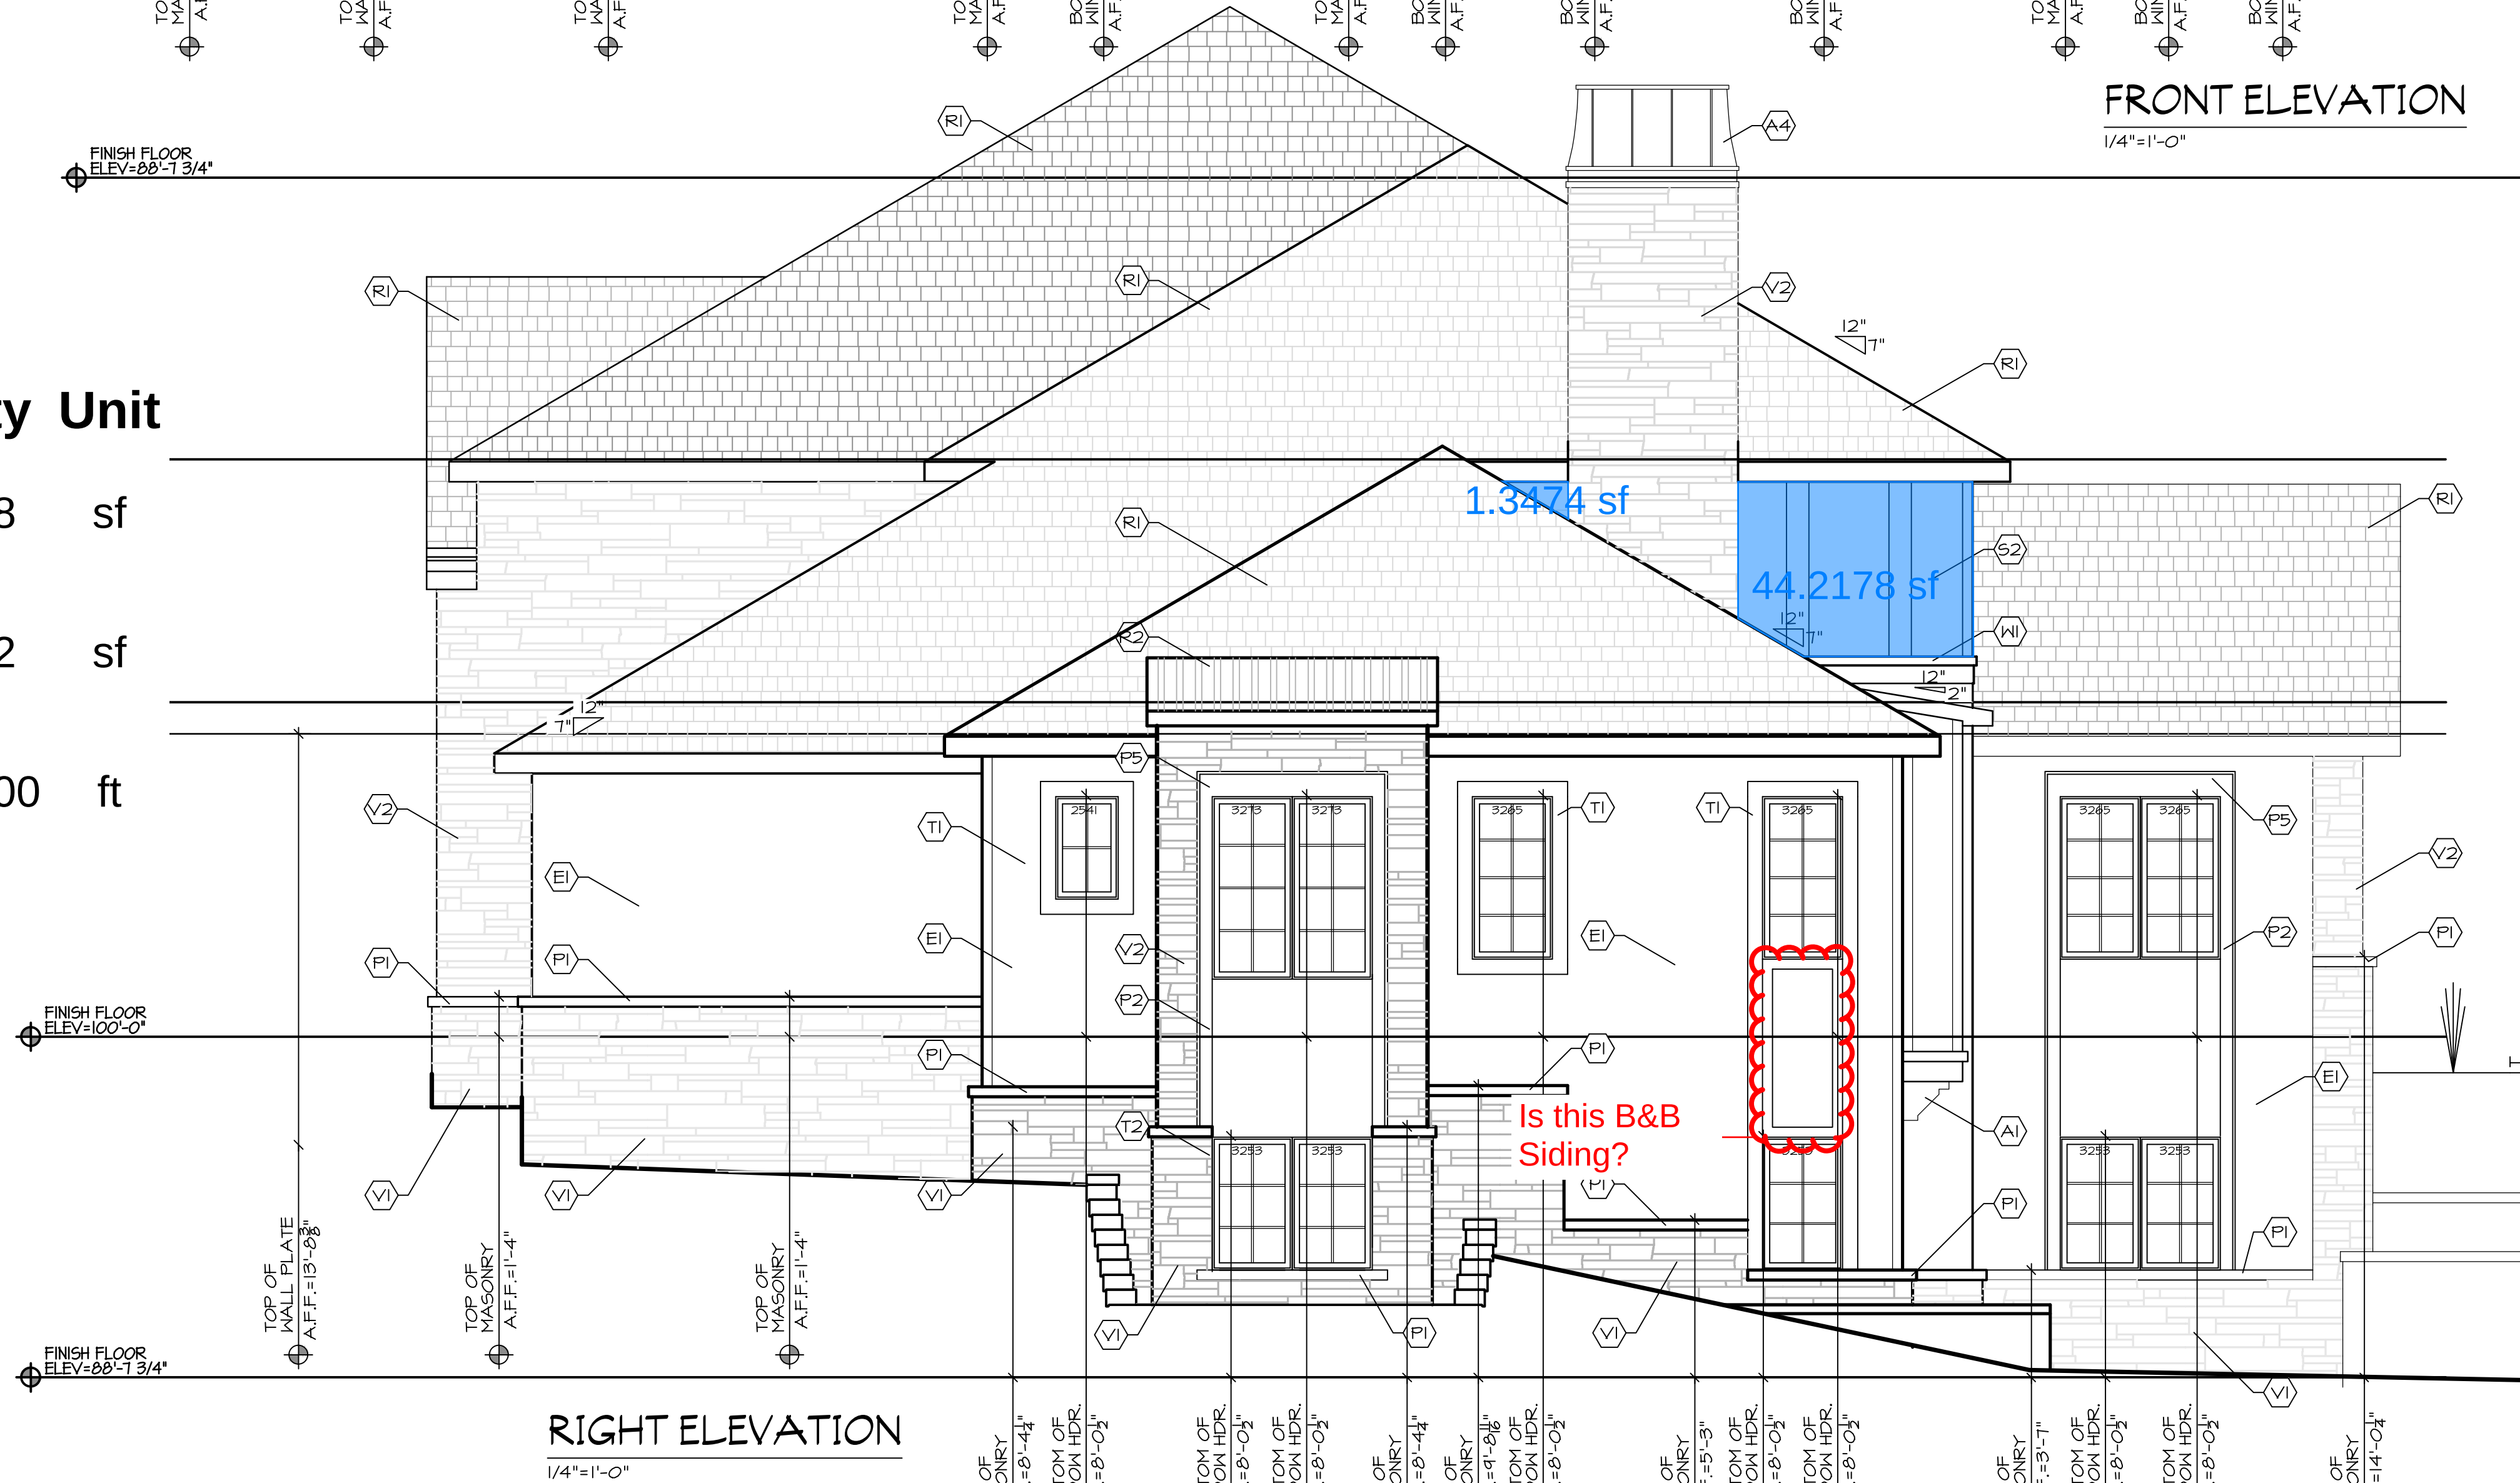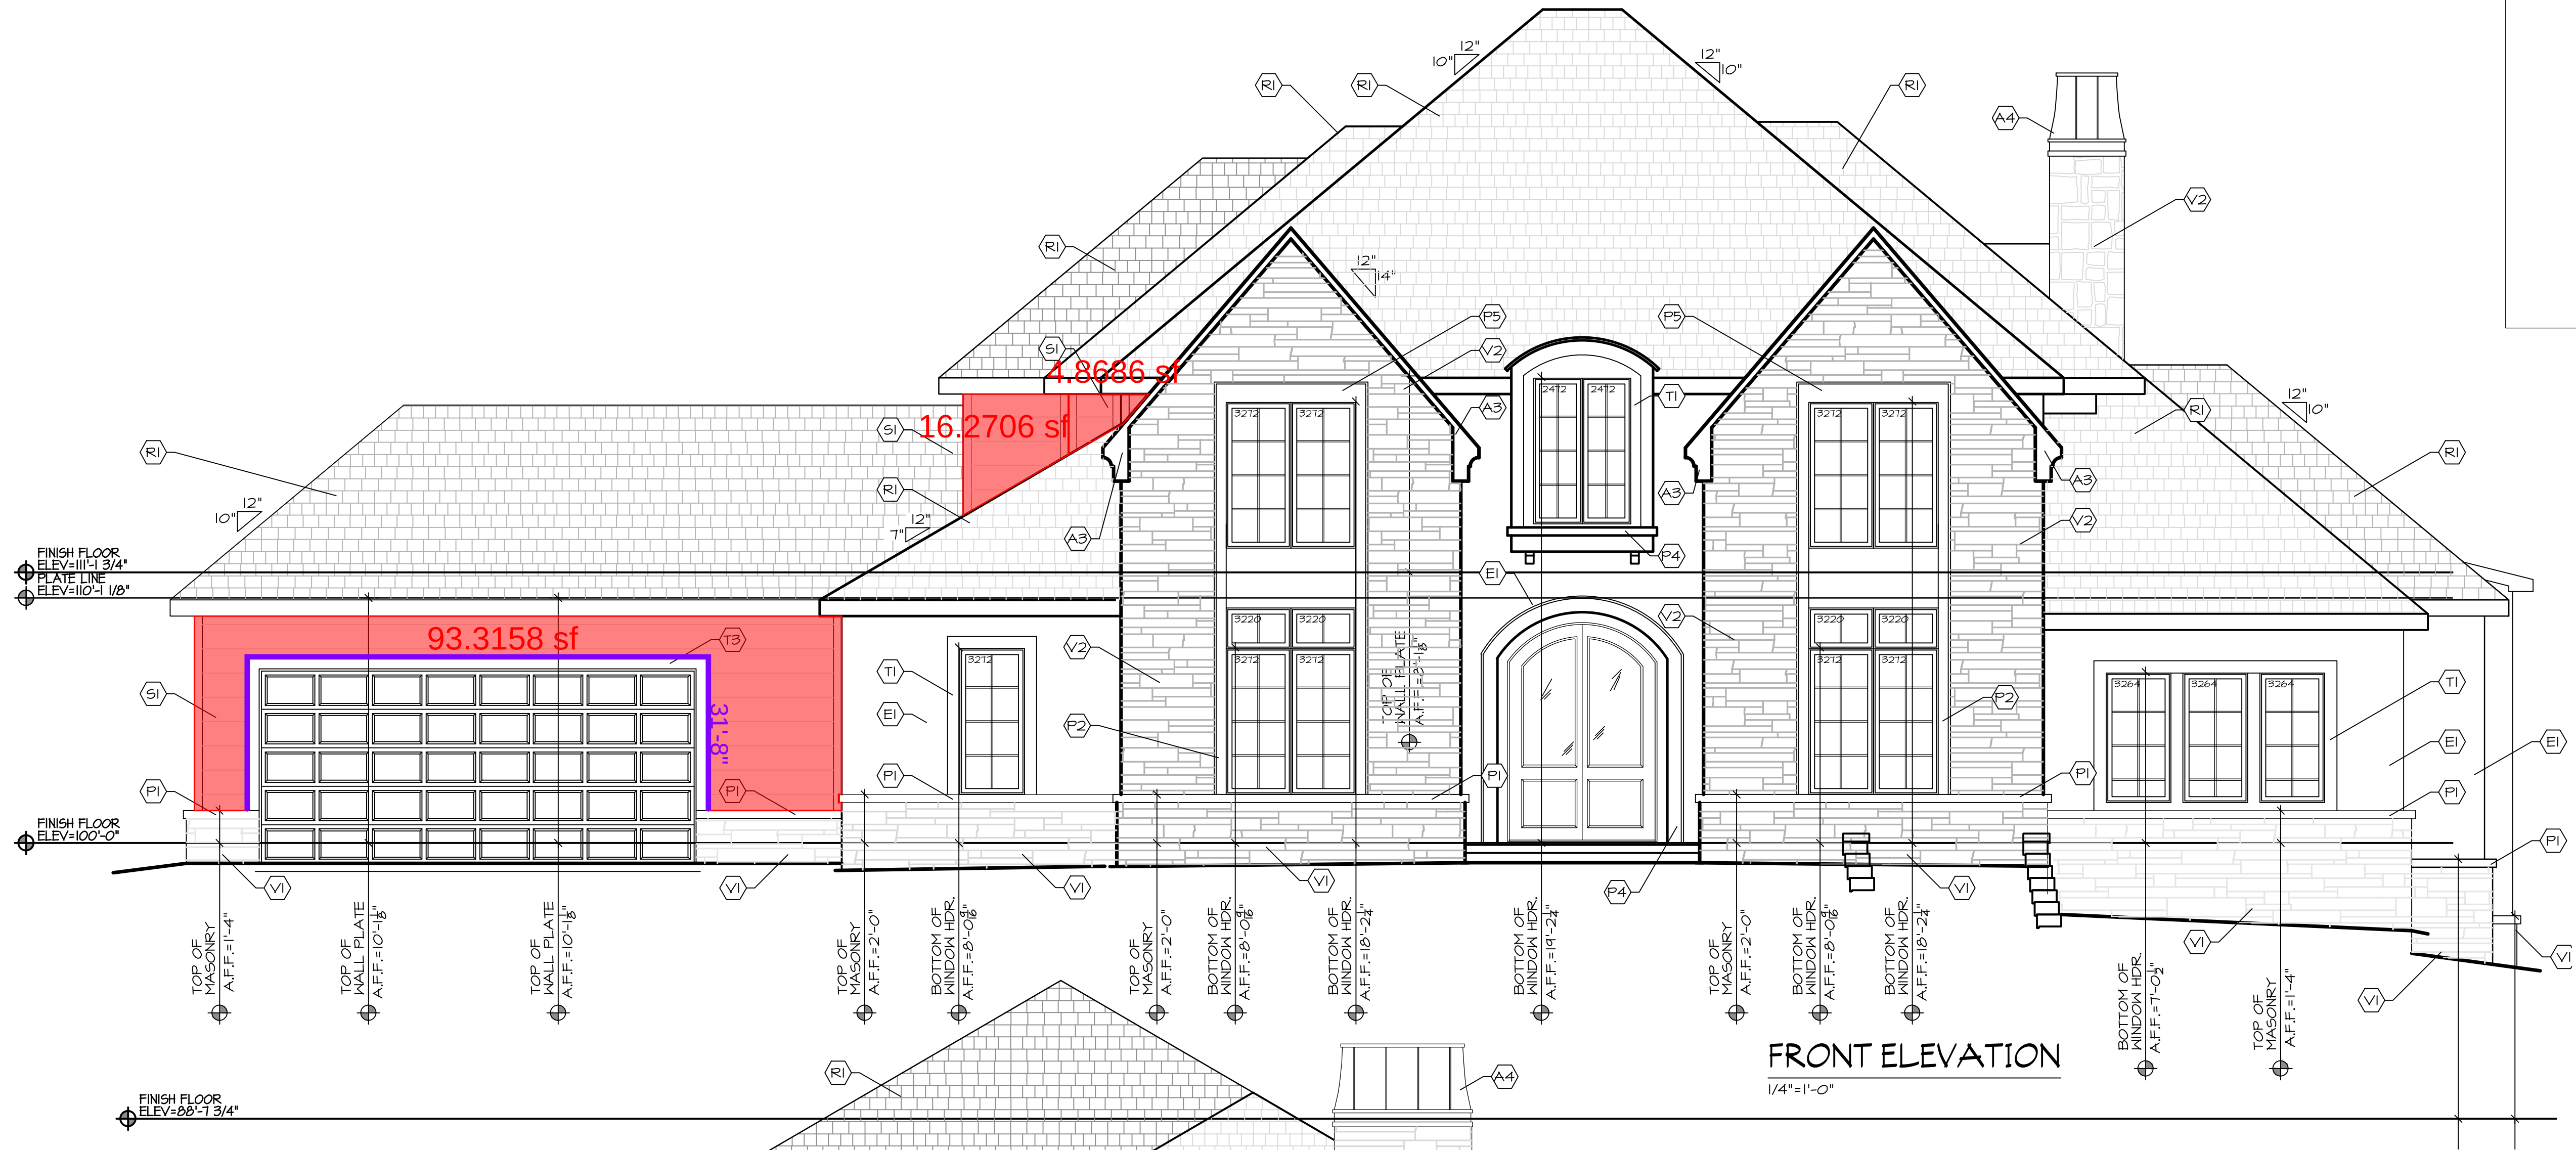

CROCKETT LOT22
RESIDENCE

1702 SOUTH 150 AVE. OMAHA, NEBRASKA 68144


MCNEIL
COMPANY
4666 South 132nd Street
Omaha, NE 68137
402-333-1462
mcneilcompany.com

PLAN DATE	07/17/2026
REV.	DATE
MEETING	03/18/26
HEARTWOOD	05/06/26
PRELIM BID	07/17/26

JOB NUMBER	15-2510
DESCRIPTION	FRONT AND RIGHT EXTERIOR ELEVATIONS
PLAN SHEET	A2.01

© COPYRIGHT
MCNEIL COMPANY
THESE PLANS ARE SPECIFICALLY
DESIGNED FOR CONSTRUCTION BY
MCNEIL COMPANY AND ARE
INTENDED FOR NO OTHER PURPOSE.
DUPLICATION OF THESE PLANS IN
PART OR WHOLE WITHOUT WRITTEN
CONSENT FROM MCNEIL COMPANY
IS PROHIBITED.

EXTERIOR SIDING
 (S1) EXTERIOR MATERIAL
 TYPE-LP SIDING
 XXX
 (S2) EXTERIOR MATERIAL
 TYPE-B&B SIDING
 XXXX
 EXTERIOR VENEER
 (V1) EXTERIOR MATERIAL
 TYPE- FULL DEPTH STONE VENEER
 COLOR-SIERRA FALLS DIMENSIONAL
 ALT BID: GLENVEAGH BY ANTIQUITY
 (V2) EXTERIOR MATERIAL
 TYPE-THIN STONE VENEER
 SPEC: SAME AS V1
 EXTERIOR TRIM
 (T1) EXTERIOR WOOD TRIM
 SEE DETAIL XXXX
 (T2) STUCCO TRIM
 SEE DETAIL XXXX
 (T3) THIN STONE TRIM
 SEE DETAIL XXXX
 (T4) LAP SIDING TRIM
 SEE DETAIL XXXX
 EXTERIOR E.I.F.S. AND E.I.F.S. TRIM
 (E) EXTERIOR MATERIAL
 TYPE-EIFS FINISH SYSTEM
 STUCCO
 EXTERIOR ROOFING
 (R1) EXTERIOR MATERIAL
 TYPE-ASPHLT SHINGLES ROOFING -
 SPEC: CERTAINTED PRESIDENTIAL
 SHAKE IR. ALT: MALARKEY
 COLOR-TBD
 (R2) EXTERIOR MATERIAL
 TYPE-STANDING SEAM METAL
 XXXX
 EXTERIOR PRECAST SHAPES
 (P1) EXTERIOR MATERIAL
 TYPE-PRECAST STONE TOP
 SEE DETAIL XXXX
 COLOR-TBD
 (P2) PRECAST SURROUND TRIM
 SEE DETAIL XXXX
 (P3) EXTERIOR MATERIAL
 TYPE-PRECAST CHIMNEY
 SEE DETAIL XXXX
 EXTERIOR ACCESSORY
 (A1) EXTERIOR ASSEORY
 TYPE-XXXX
 XXXX
 (A2) EXTERIOR ASSEORY
 TYPE-XXXX
 (A3) EXTERIOR FASCIA
 SEE DETAIL XXXX
 (A4) EXTERIOR ASSEORY
 TYPE-METAL CHIMNEY
 SHROUD

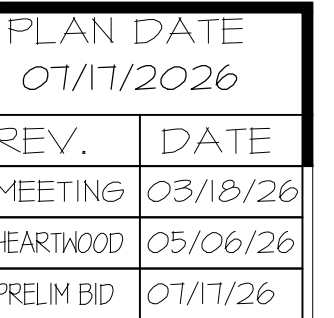[illegible]

PLAN DATE 07/17/2026	
REV.	DATE
MEETING	03/18/26
HEARTWOOD	05/06/26
PRELIM BID	07/17/26

A2.02

© COPYRIGHT
MCNEIL COMPANY
THESE PLANS ARE SPECIFICALLY
DESIGNED FOR CONSTRUCTION BY
MCNEIL COMPANY AND ARE
NOT TO BE USED FOR ANY OTHER PURPOSE
OR REPLICATION OF THESE PLANS IN
ANY PART OR WHOLE WITHOUT WRITTEN
CONSENT FROM MCNEIL COMPANY
IS PROHIBITED.

EXTERIOR MATERIALS




- EXTERIOR SIDING
- (S1) EXTERIOR MATERIAL
TYPE-LP SIDING
xxx
- (S2) EXTERIOR MATERIAL
TYPE-B&B SIDING
xxxx
- EXTERIOR VENEER
- (V1) EXTERIOR MATERIAL
TYPE- FULL DEPTH STONE VENEER
COLOR-SIERRA FALLS DIMENSIONAL
ALT BID: GLENVEAGH BY ANTIQUITY
- (V2) EXTERIOR MATERIAL
TYPE-THIN STONE VENEER
SPEC: SAME AS V1
- EXTERIOR TRIM
- (W) EXTERIOR WOOD TRIM
SEE DETAIL XXXX
- (T1) STUCCO TRIM
SEE DETAIL XXXX
- (T2) THIN STONE TRIM
SEE DETAIL XXXX
- (T3) LAP SIDING TRIM
SEE DETAIL XXXX
- EXTERIOR E.I.F.S. AND E.I.F.S. TRIM
- (E) EXTERIOR MATERIAL
TYPE-EIFS FINISH SYSTEM
STUCCO
- EXTERIOR ROOFING
- (R) EXTERIOR MATERIAL
TYPE-ASPHALT SHINGLES
ROOFING -XXXX
COLOR-TBD
- (R2) EXTERIOR MATERIAL
TYPE-STANDING SEAM METAL
XXXX
XXXX
- EXTERIOR PRECAST SHAPES
- (P1) EXTERIOR MATERIAL
TYPE-PRECAST STONE TOP
SEE DETAIL XXXX
COLOR-TBD
- (P2) PRECAST SURROUND TRIM
SEE DETAIL XXXX
- (P3) EXTERIOR MATERIAL
TYPE-PRECAST CHIMNEY
SEE DETAIL XXXX
- EXTERIOR ACCESSORY
- (A1) EXTERIOR ASSESORY
TYPE-XXXX
XXXX
- (A2) EXTERIOR ASSESORY
TYPE-XXXX
- (A3) EXTERIOR FASCIA
SEE DETAIL XXXX
- (A4) EXTERIOR ASSEOSRY
TYPE-METAL CHIMNEY
SHROUD

- (S1)
- (S2)
- (V1)
- (V2)
- (W)
- (T1)
- (T2)
- (T3)
- (E)
- (R1)
- (R2)
- (P1)
- (P2)
- (P3)
- (A1)
- (A2)
- (A3)
- (A4)

FINISH FLOOR
ELEV.=105'-8"

FINISH FLOOR
ELEV.=100'-0"

OUTDOOR
CABINETARY

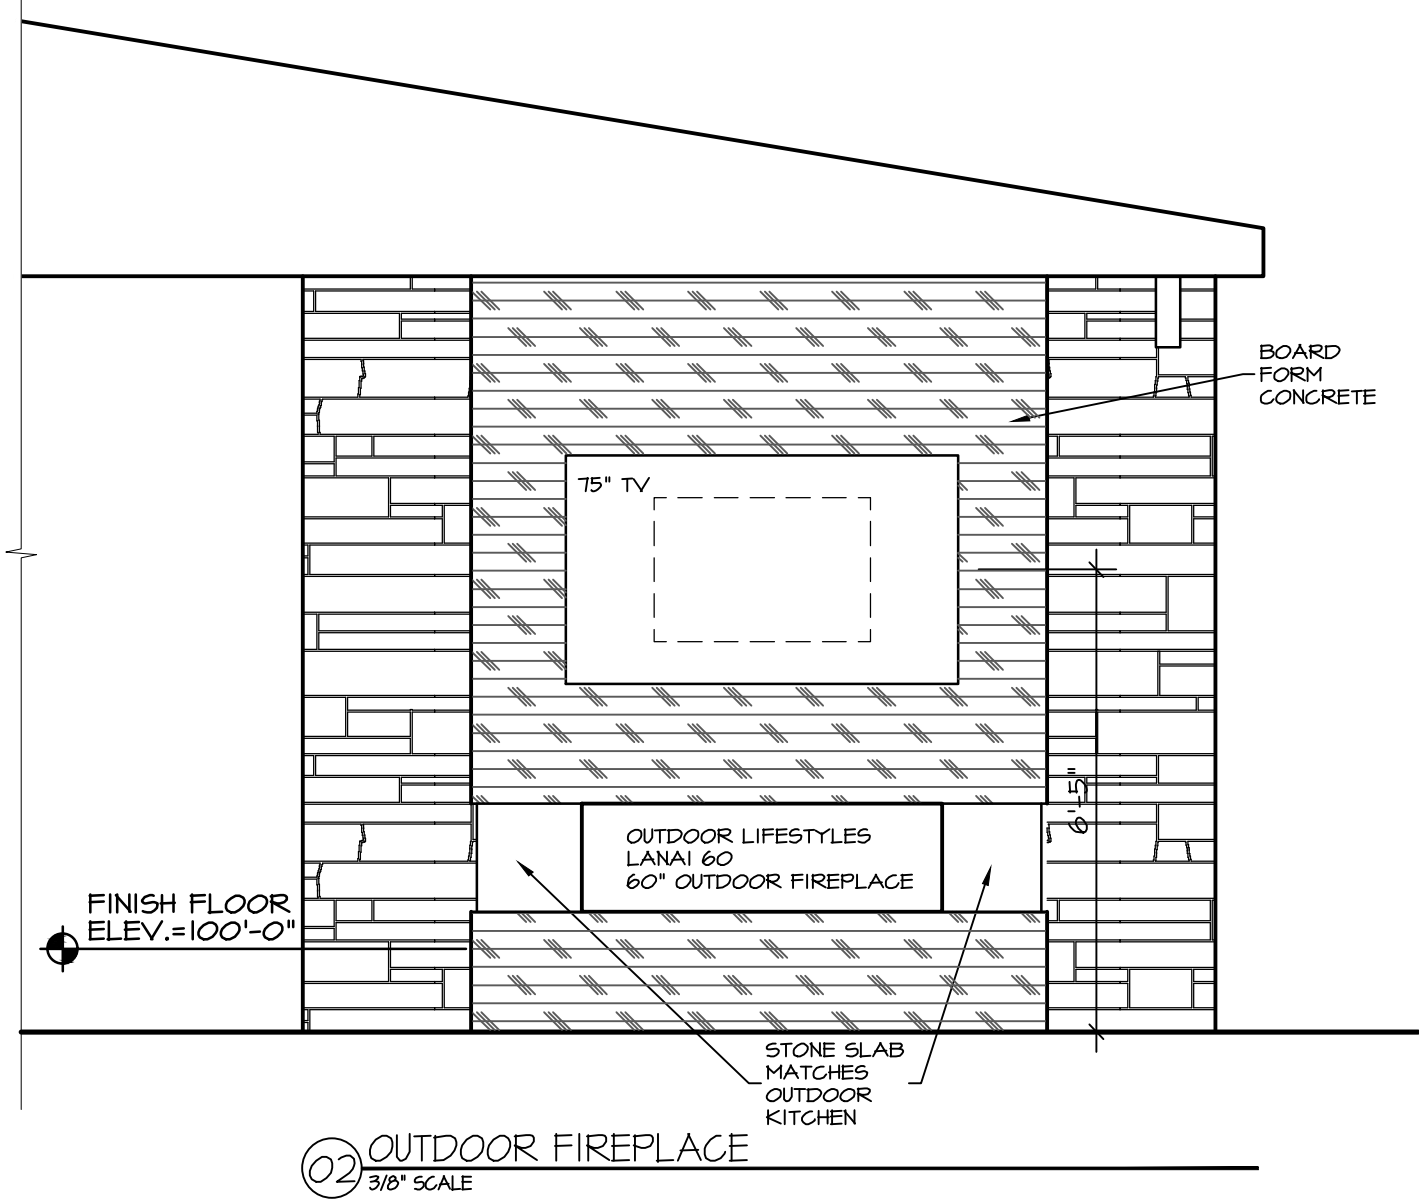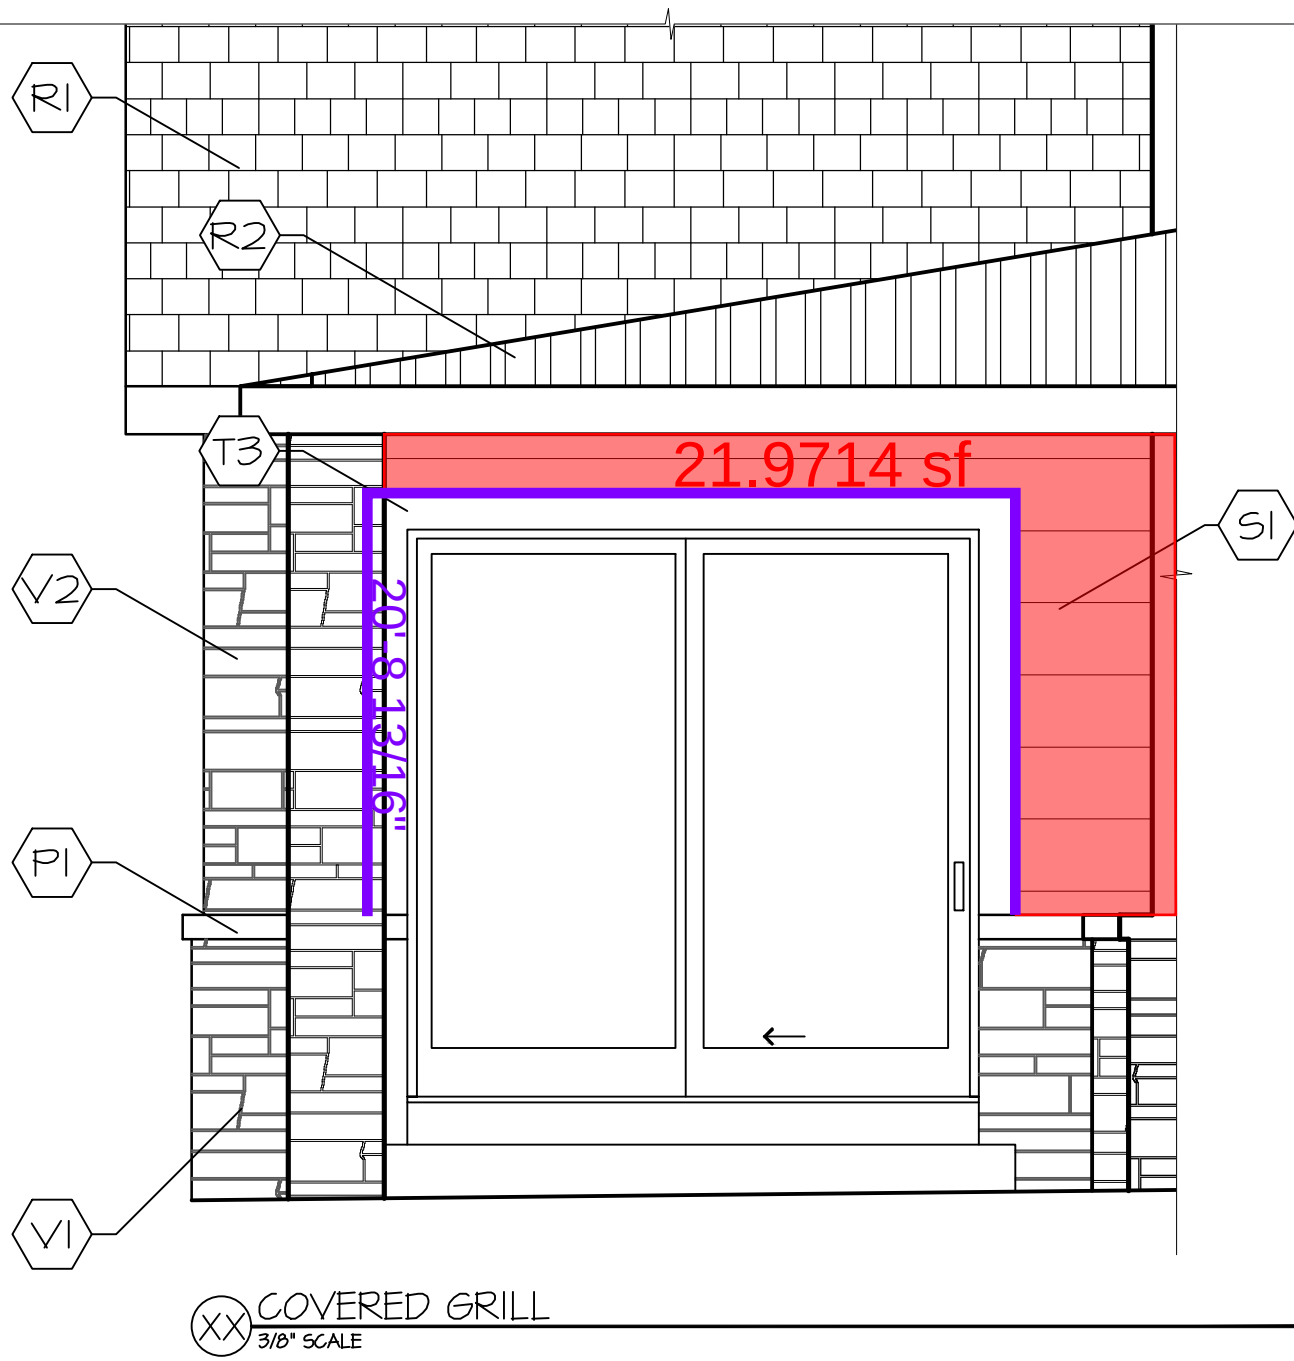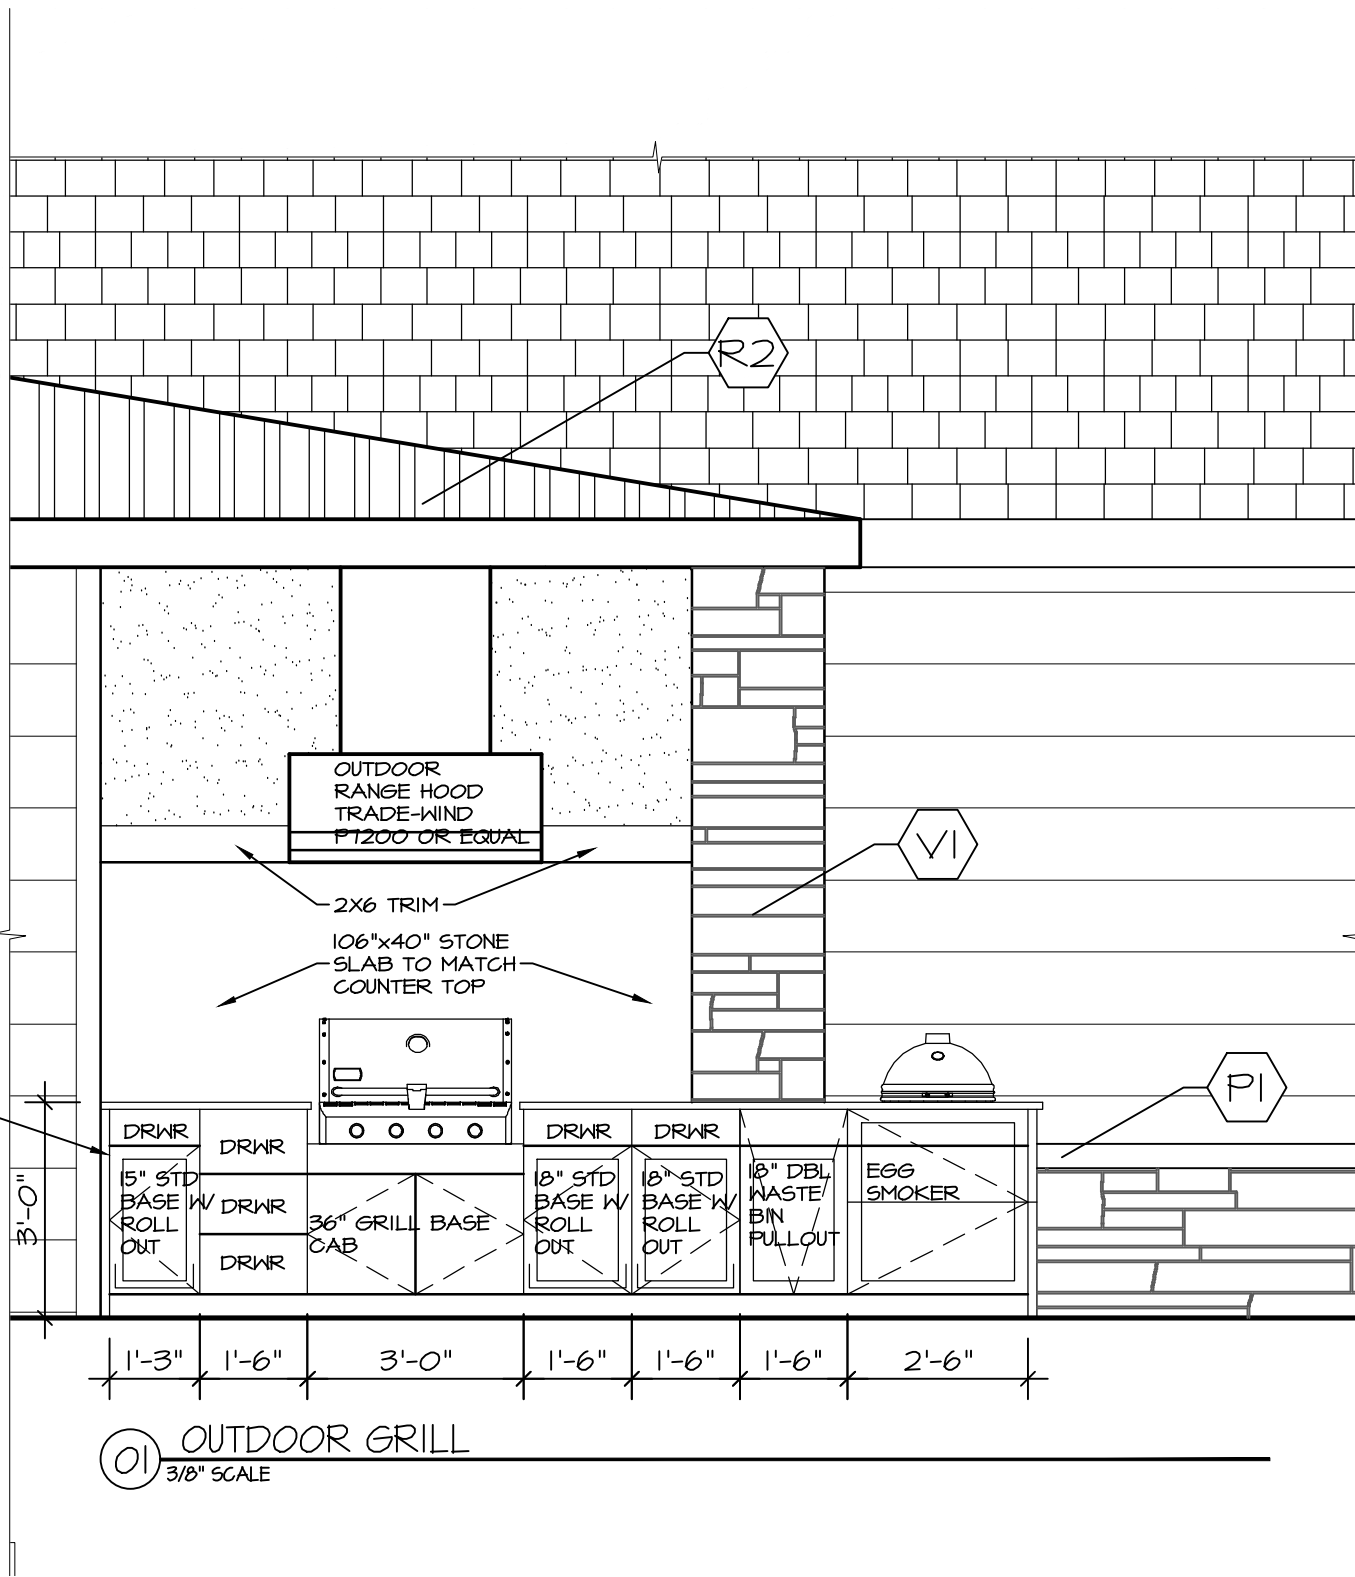

CROCKETT LOT22
RESIDENCE

1702 SOUTH 150 AVE. OMAHA, NEBRASKA 68144

McNEIL
COMPANY

4666 South 132nd Street
Omaha, NE 68137
402-333-1462
mcneilcompany.com

PLAN DATE 01/11/2026	
REV.	DATE
MEETING	03/18/26
HEARTHWOOD	05/06/26
PRELIM BID	01/11/26

JOB NUMBER
15-2510
DESCRIPTION
OBSCURE EXTERIOR ELEVATIONS
PLAN SHEET

A2.03

© COPYRIGHT
MCNEIL COMPANY
THESE PLANS ARE SPECIFICALLY
DESIGNED FOR CONSTRUCTION BY
MCNEIL COMPANY AND ARE
INTENDED FOR NO OTHER PURPOSE.
DUPLICATION OF THESE PLANS IN
PART OR WHOLE WITHOUT WRITTEN
CONSENT FROM MCNEIL COMPANY
IS PROHIBITED.