

EXTERIOR SIDING

(51) EXTERIOR MATERIAL
TYPE-LP SIDING
xxx

(52) EXTERIOR MATERIAL
TYPE-B&B SIDING
xxxx


EXTERIOR VENEER

(VI) EXTERIOR MATERIAL
TYPE- FULL DEPTH STONE VENEER
COLOR-SIERRA FALLS DIMENSIONAL
ALT BID: GLENVEAGH BY ANTIQUITY


(V2) EXTERIOR MATERIAL
TYPE-THIN STONE VENEER
SPEC: SAME AS VI

- | | | |
|-------------------------------------|---|------|
| EXTERIOR TRIM | | |
| (M) | EXTERIOR WOOD TRIM
SEE DETAIL XXXX | (M1) |
| (T1) | STUCCO TRIM
SEE DETAIL XXXX | (T1) |
| (T2) | THIN STONE TRIM
SEE DETAIL XXXX | (T2) |
| (T3) | LAP SIDING TRIM
SEE DETAIL XXXX | (T3) |
| EXTERIOR E.I.F.S. AND E.I.F.S. TRIM | | |
| (E) | EXTERIOR MATERIAL
TYPE-EIFS FINISH SYSTEM
STUCCO | (E1) |
| EXTERIOR ROOFING | | |
| (R1) | EXTERIOR MATERIAL
TYPE-ASPHALT SHINGLES ROOFING -
SPEC: GARTNEITED PRESIDENTIAL
SHAKE IR. ALT: MALARKEY
COLOR-TBD | (R1) |
| (R2) | EXTERIOR MATERIAL
TYPE-STANDING SEAM METAL
XXXX | (R2) |
| EXTERIOR PRECAST SHAPES | | |
| (P1) | EXTERIOR MATERIAL
TYPE-PRECAST STONE TOP
SEE DETAIL XXXX
COLOR-TBD | (P1) |
| (P2) | PRECAST SURROUND TRIM
SEE DETAIL XXXX | (P2) |
| (P3) | EXTERIOR MATERIAL
TYPE-PRECAST CHIMNEY
SEE DETAIL XXXX | (P3) |
| EXTERIOR ACCESSORY | | |
| (A1) | EXTERIOR ASSESORY
TYPE-XXXX
XXXX | (A1) |
| (A2) | EXTERIOR ASSESORY
TYPE-XXXX | (A2) |
| (A3) | EXTERIOR FASCIA
SEE DETAIL XXXX | (A3) |
| (A4) | EXTERIOR ASSESORY
TYPE-METAL CHIMNEY
SHROUD | (A4) |

E.I.F.S. SYSTEM 1,238.1840 sf

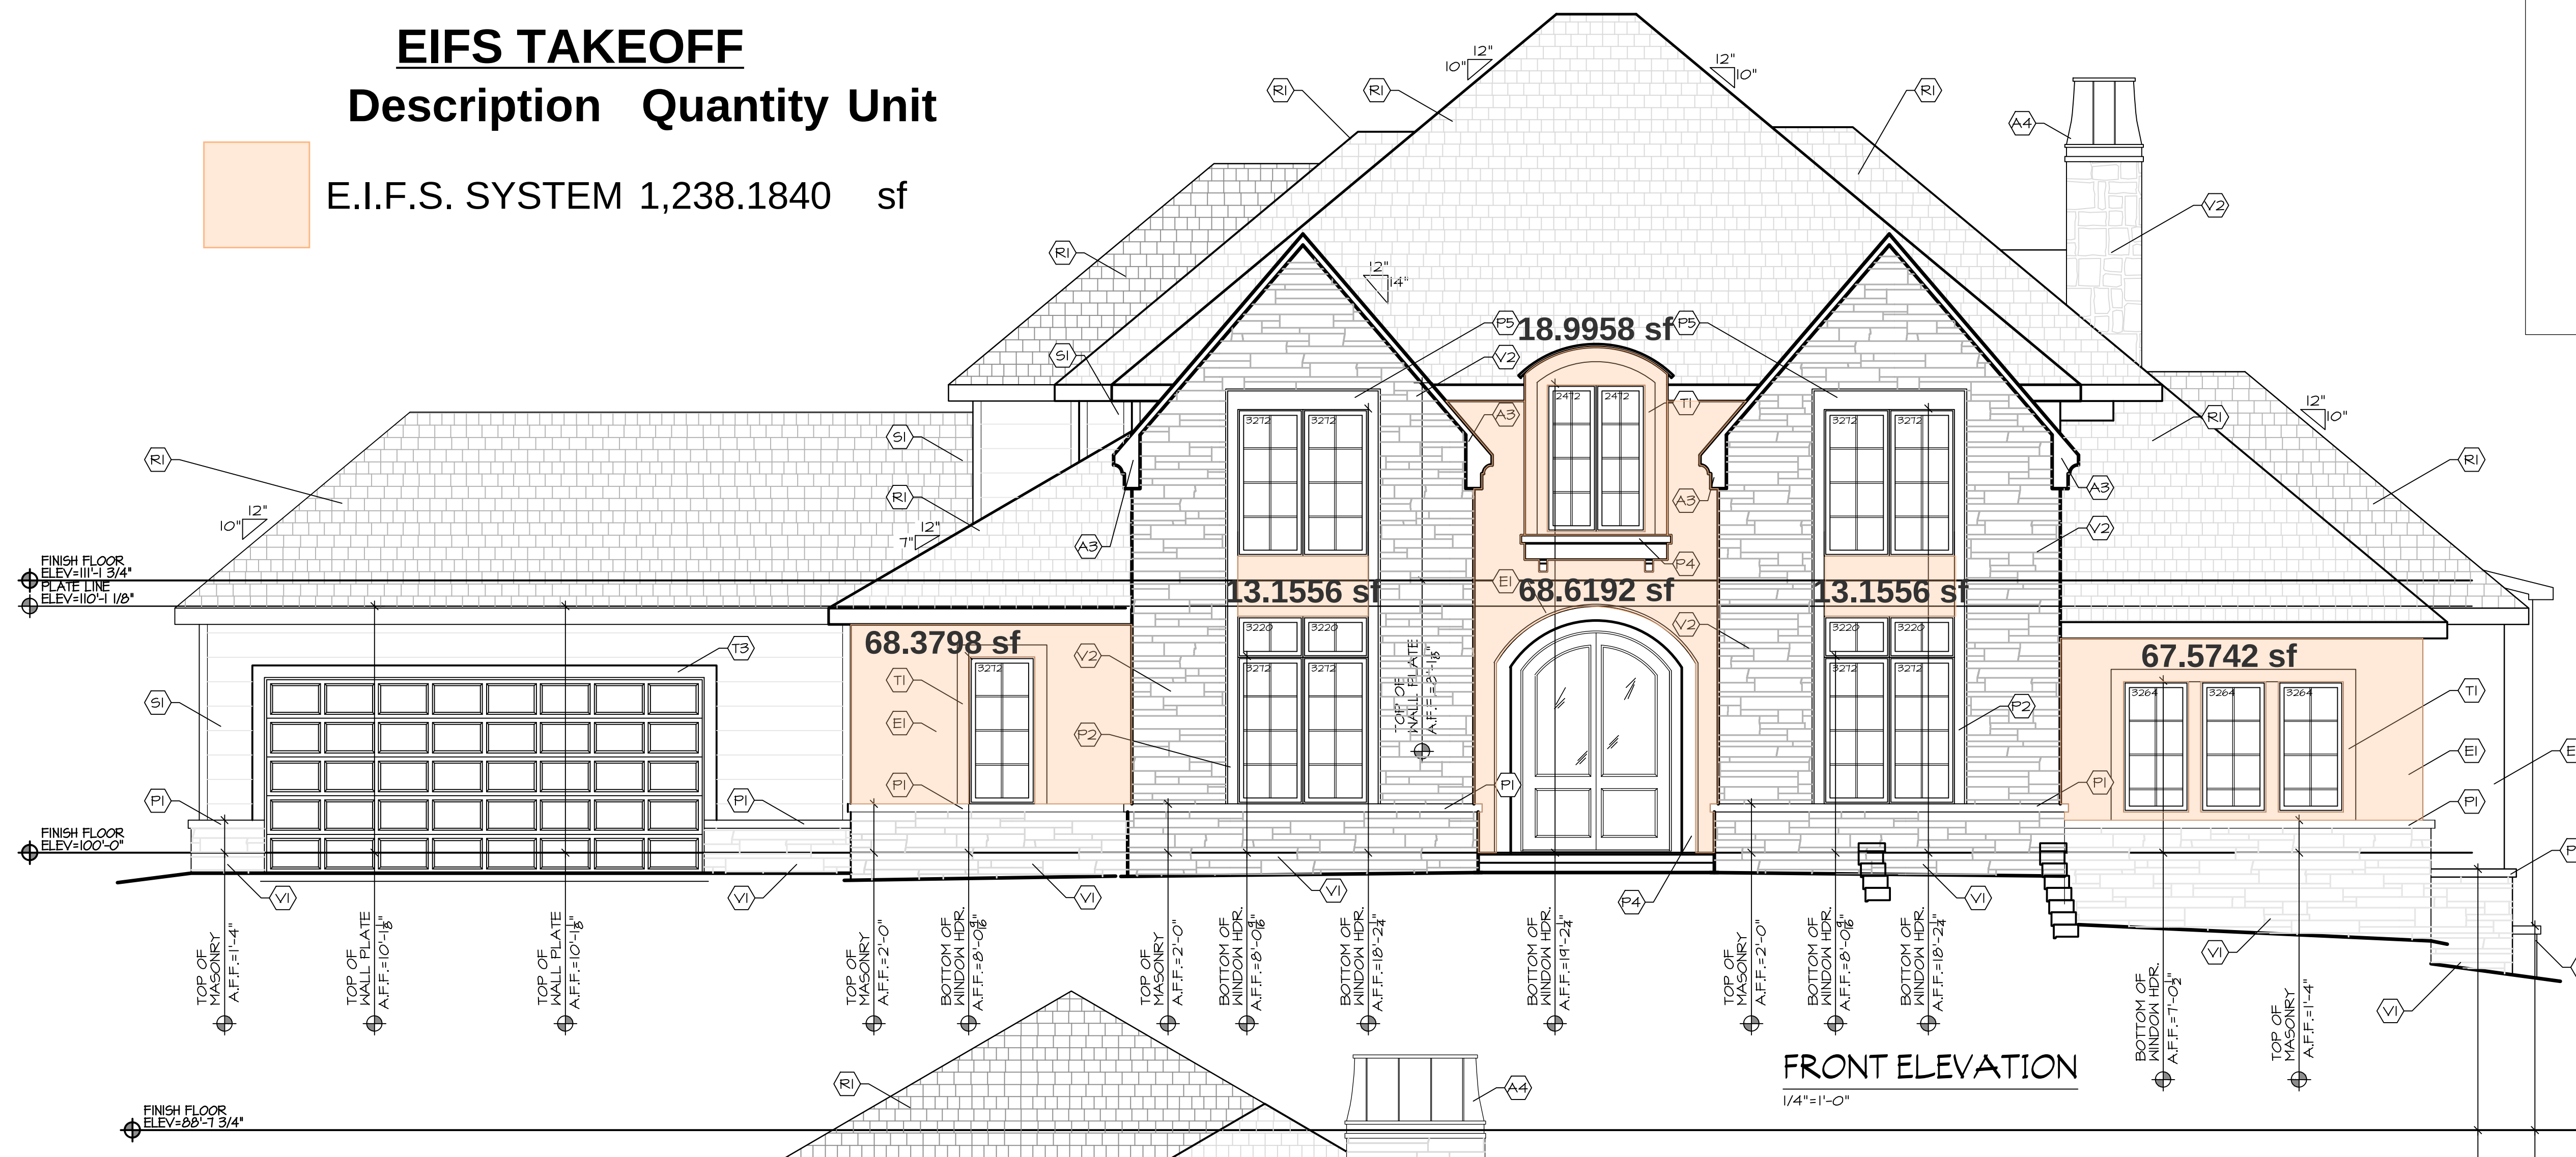

FRONT ELEVATION

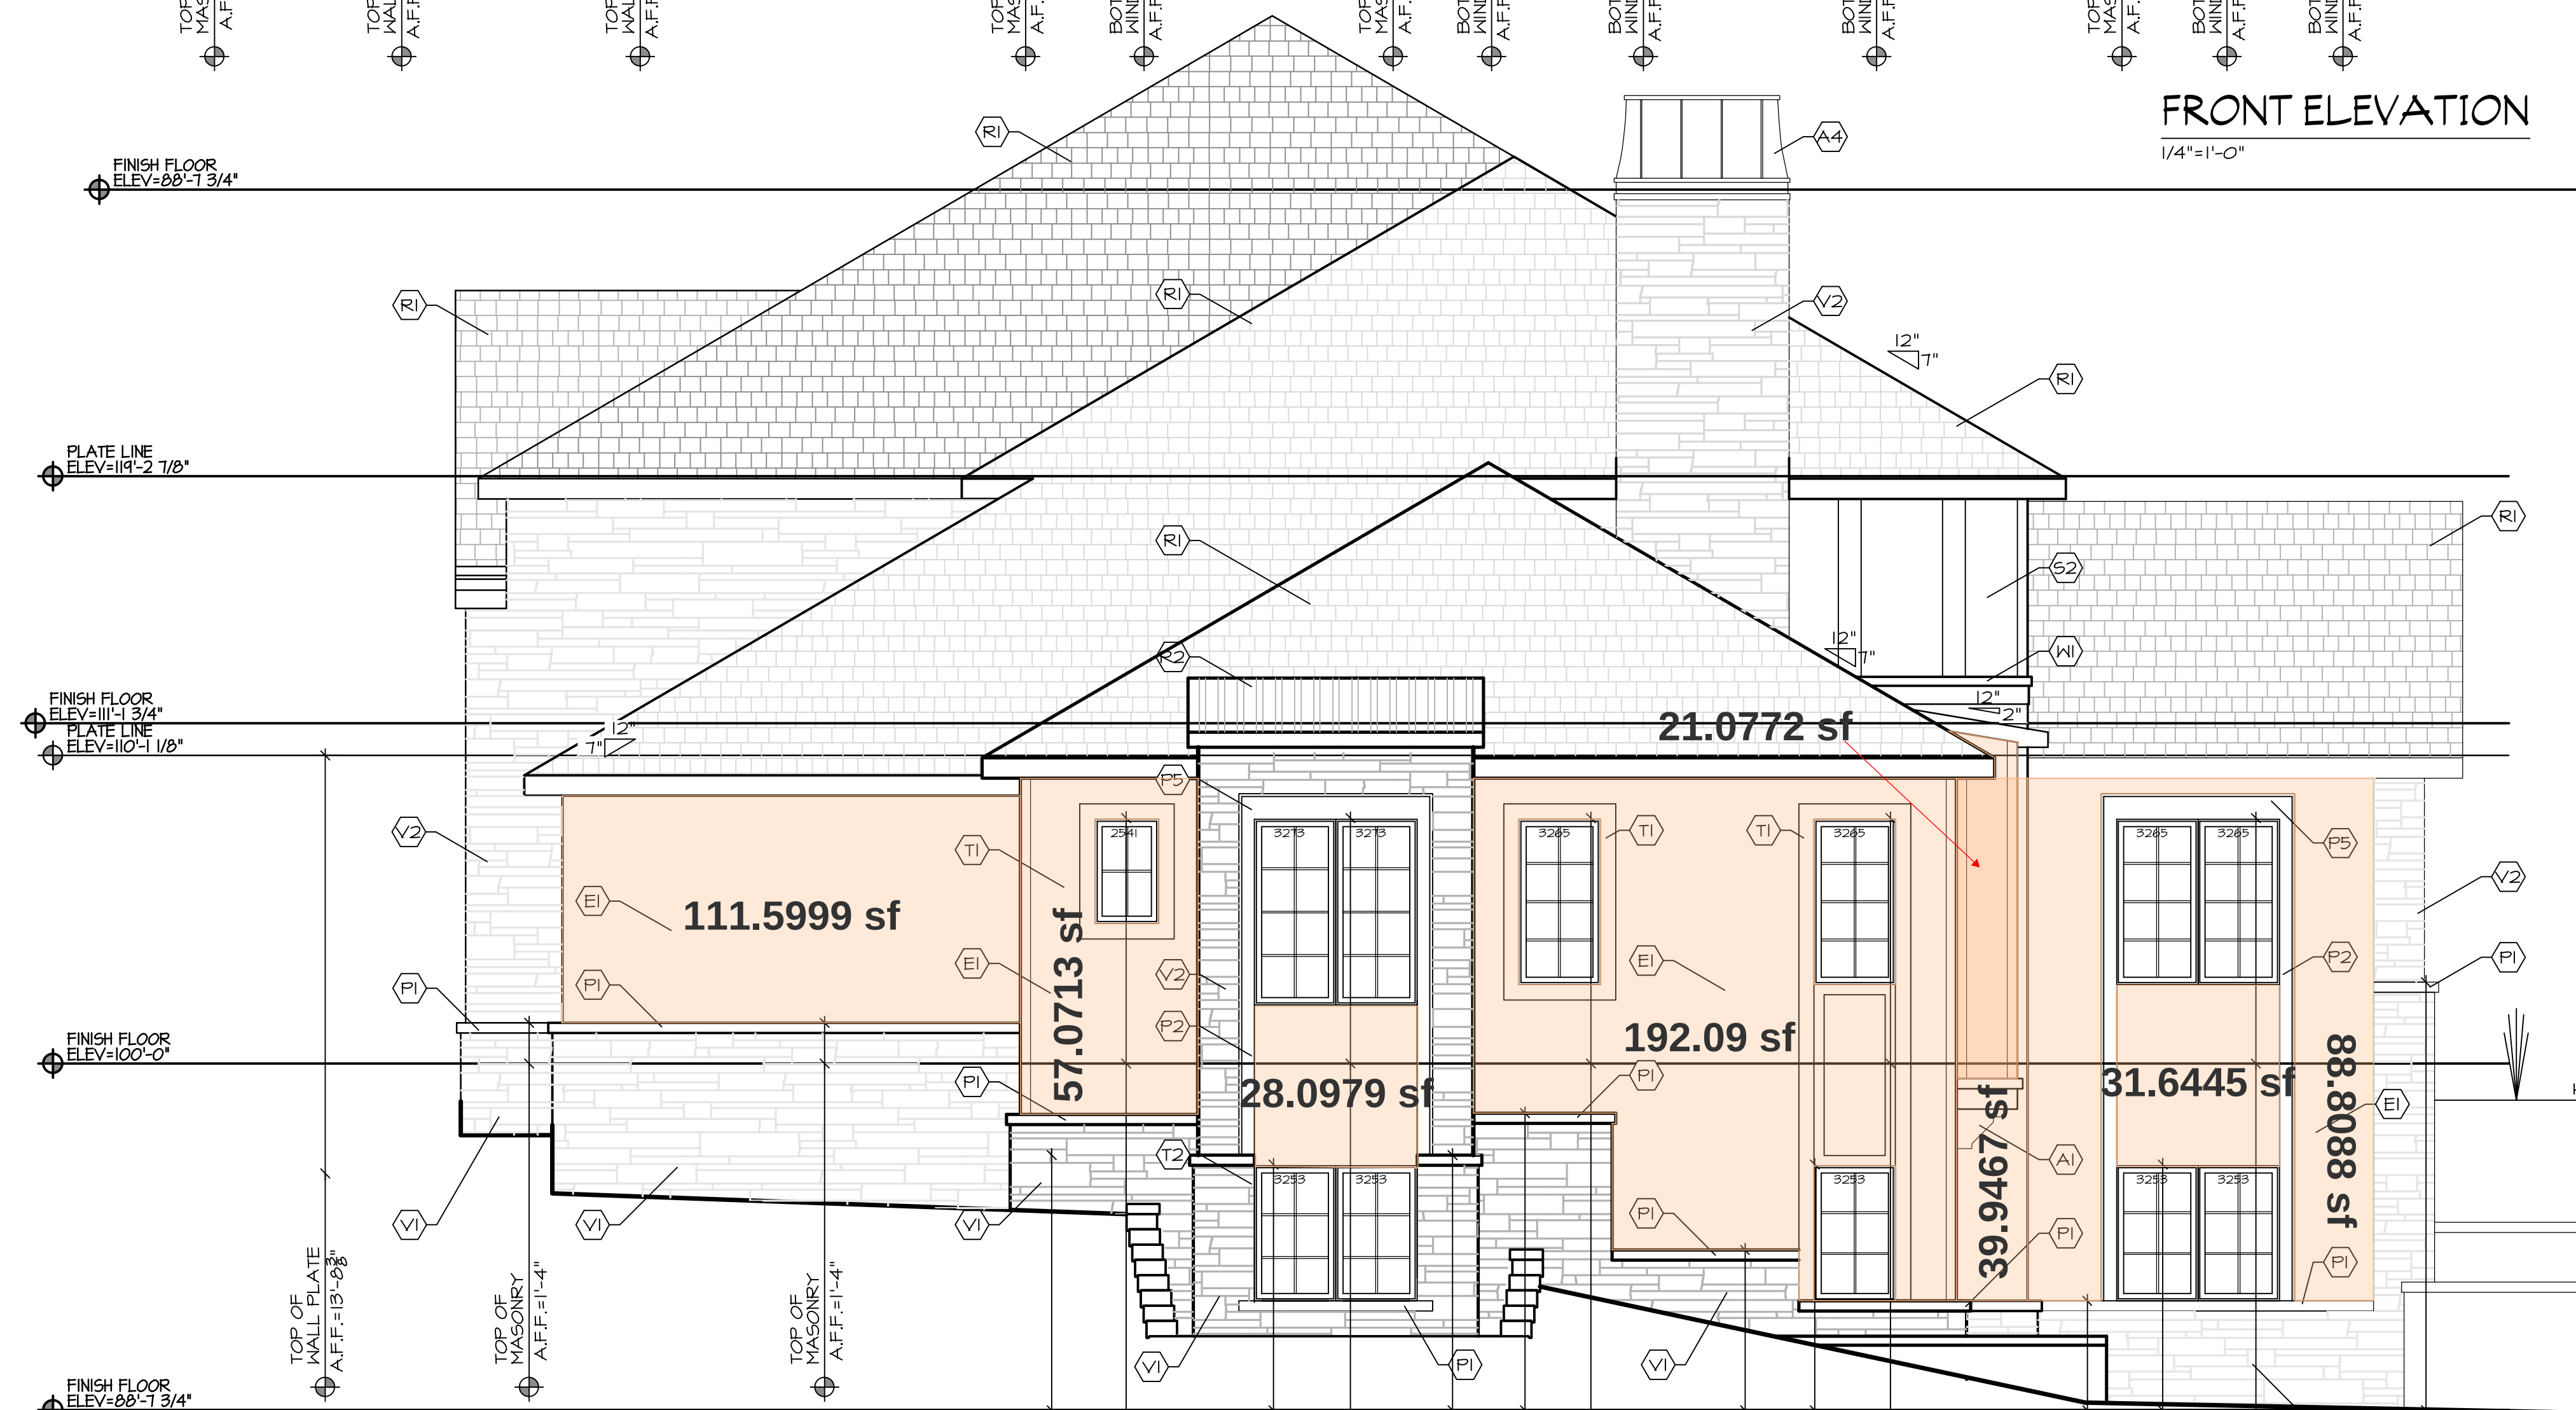

RIGHT ELEVATION

$$|/4'' = |' - Q'$$

CROCKETT LOT22
RESIDENCE

1702 SOUTH 150 AVE. OMAHA, NEBRASKA 68144



PLAN DATE 07/17/2026	
REV.	DATE
MEETING	03/18/26
HEARTWOOD	05/06/26
PRELIM BID	07/17/26

JOB NUMBER

15-2510

DESCRIPTION
FRONT AND RIGHT EXTERIOR ELEVATIONS

PLAN SHEET

A2.01

© COPYRIGHT
MCNEIL COMPANY
THESE PLANS ARE SPECIFICALLY
DESIGNED FOR CONSTRUCTION BY
MCNEIL COMPANY AND ARE
INTENDED FOR NO OTHER PURPOSE.
DUPLICATION OF THESE PLANS IN
PART OR WHOLE WITHOUT WRITTEN
CONSENT FROM MCNEIL COMPANY
IS PROHIBITED.





EXTERIOR MATERIALS

- EXTERIOR SIDING
- (S1) EXTERIOR MATERIAL
TYPE-LP SIDING
xxx
- (S2) EXTERIOR MATERIAL
TYPE-B&B SIDING
xxxx
- EXTERIOR VENEER
- (V1) EXTERIOR MATERIAL
TYPE- FULL DEPTH STONE VENEER
COLOR-SIERRA FALLS DIMENSIONAL
ALT BID: GLENVEAGH BY ANTIQUITY
- (V2) EXTERIOR MATERIAL
TYPE-THIN STONE VENEER
SPEC: SAME AS V1
- EXTERIOR TRIM
- (W) EXTERIOR WOOD TRIM
SEE DETAIL XXXX
- (T1) STUCCO TRIM
SEE DETAIL XXXX
- (T2) THIN STONE TRIM
SEE DETAIL XXXX
- (T3) LAP SIDING TRIM
SEE DETAIL XXXX
- EXTERIOR E.I.F.S. AND E.I.F.S. TRIM
- (E) EXTERIOR MATERIAL
TYPE-EIFS FINISH SYSTEM
STUCCO
- EXTERIOR ROOFING
- (R) EXTERIOR MATERIAL
TYPE-ASPHALT SHINGLES ROOFING -
SPEC: CERTAINTED PRESIDENTIAL
SHAKE IR. ALT: MALARKEY
COLOR-TBD
- (R2) EXTERIOR MATERIAL
TYPE-STANDING SEAM METAL
XXXX
- EXTERIOR PRECAST SHAPES
- (P) EXTERIOR MATERIAL
TYPE-PRECAST STONE TOP
SEE DETAIL XXXX
COLOR-TBD
- (P2) PRECAST SURROUND TRIM
SEE DETAIL XXXX
- (P3) EXTERIOR MATERIAL
TYPE-PRECAST CHIMNEY
SEE DETAIL XXXX
- EXTERIOR ACCESSORY
- (A1) EXTERIOR ASSESORY
TYPE-XXXX
XXXX
- (A2) EXTERIOR ASSESORY
TYPE-XXXX
- (A3) EXTERIOR FASCIA
SEE DETAIL XXXX
- (A4) EXTERIOR ASSESORY
TYPE-METAL CHIMNEY
SHROUD

PLOT DATE: 7/17/2026
D:\MCNEIL COMPANY DROPBOX\KENT RASMUSSEN\McNEIL DESIGN\RESIDENTIAL\15-2510 CROCKETT HEARTWOOD LOT22\A2 EXTERIOR ELEVATIONS

HOME PAGE: A2.01


15-2510 CROCKETT HEARTWOOD LOT22\A2 EXTERIOR ELEVATIONS

 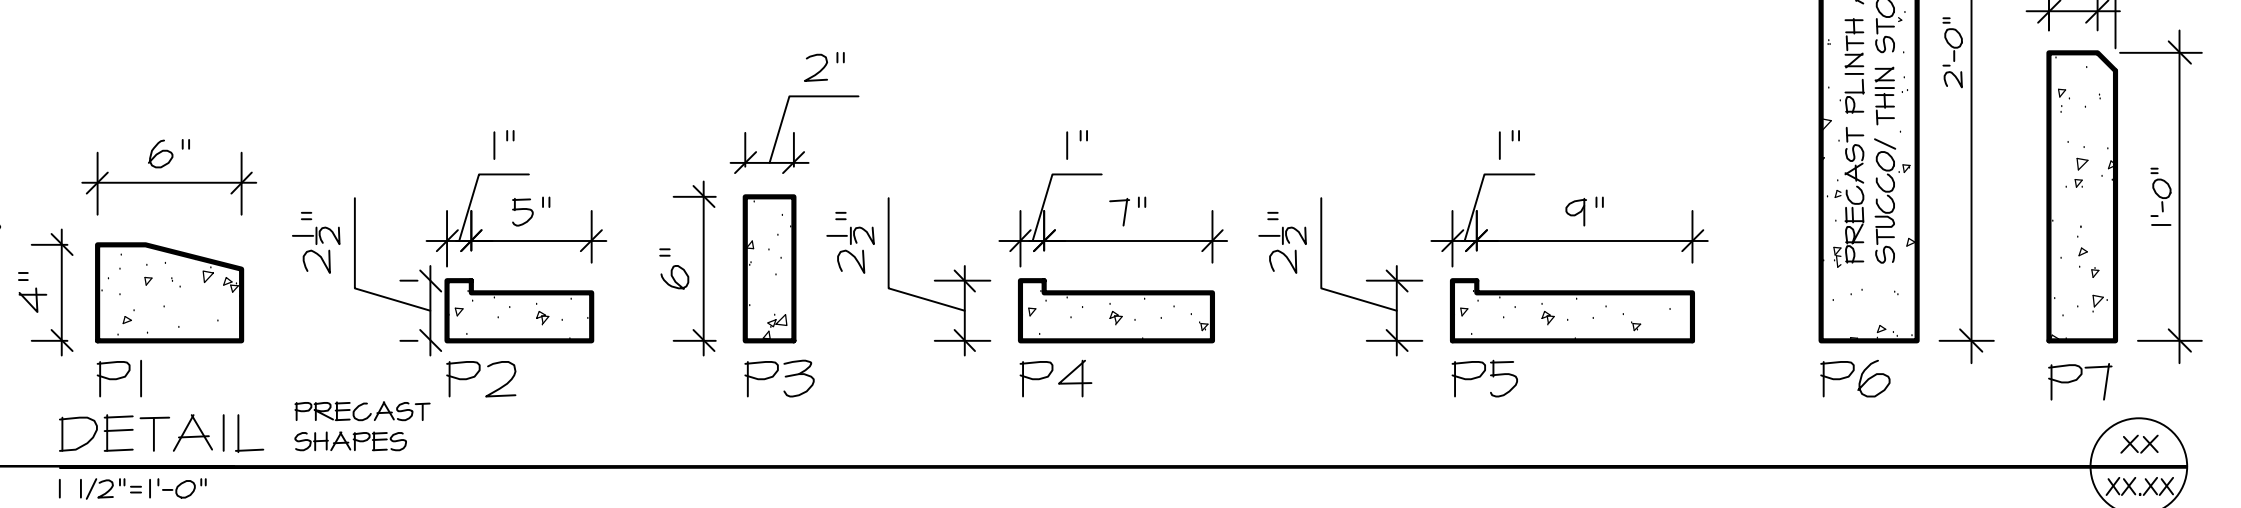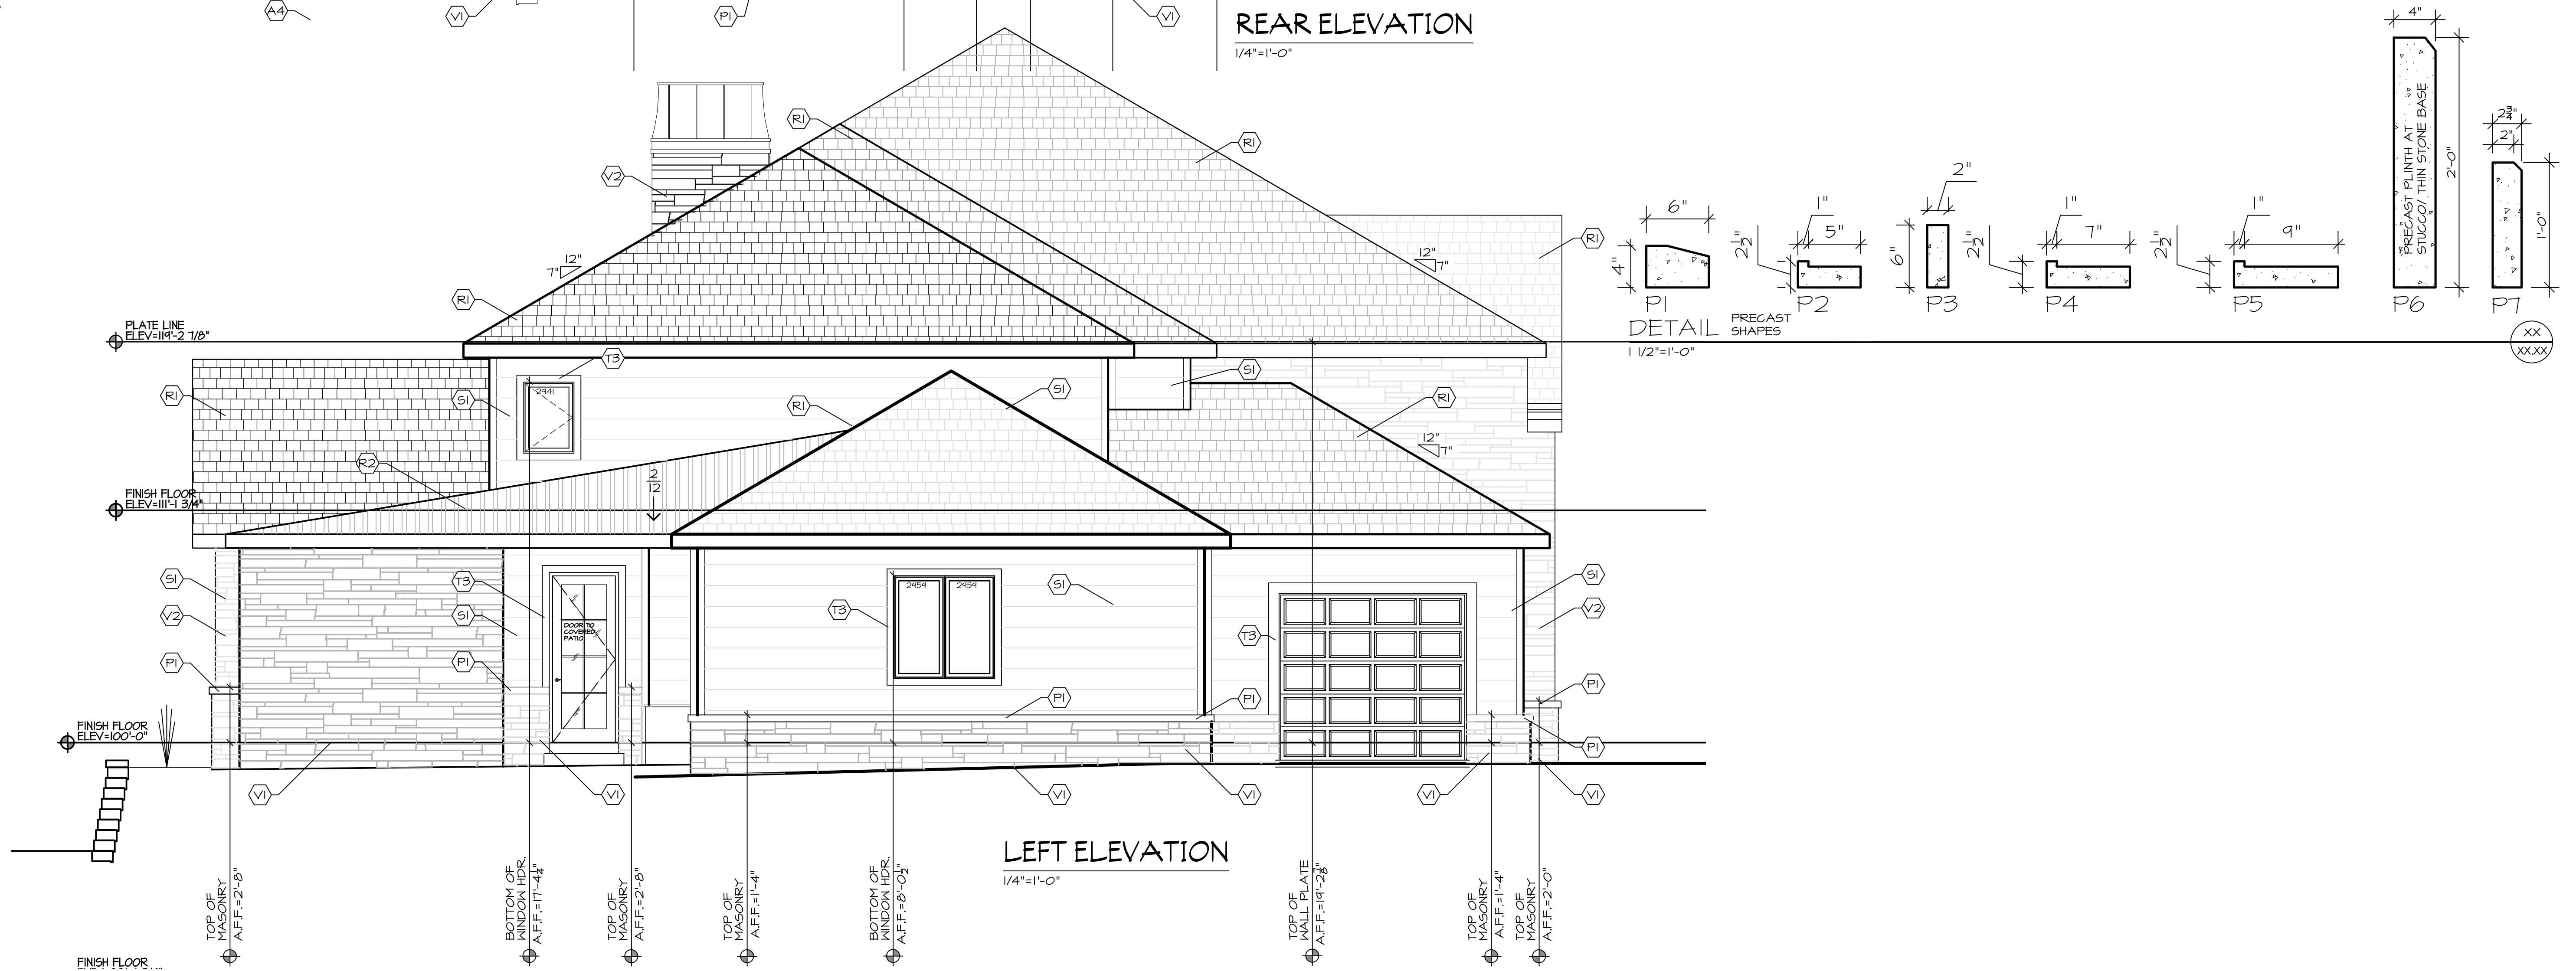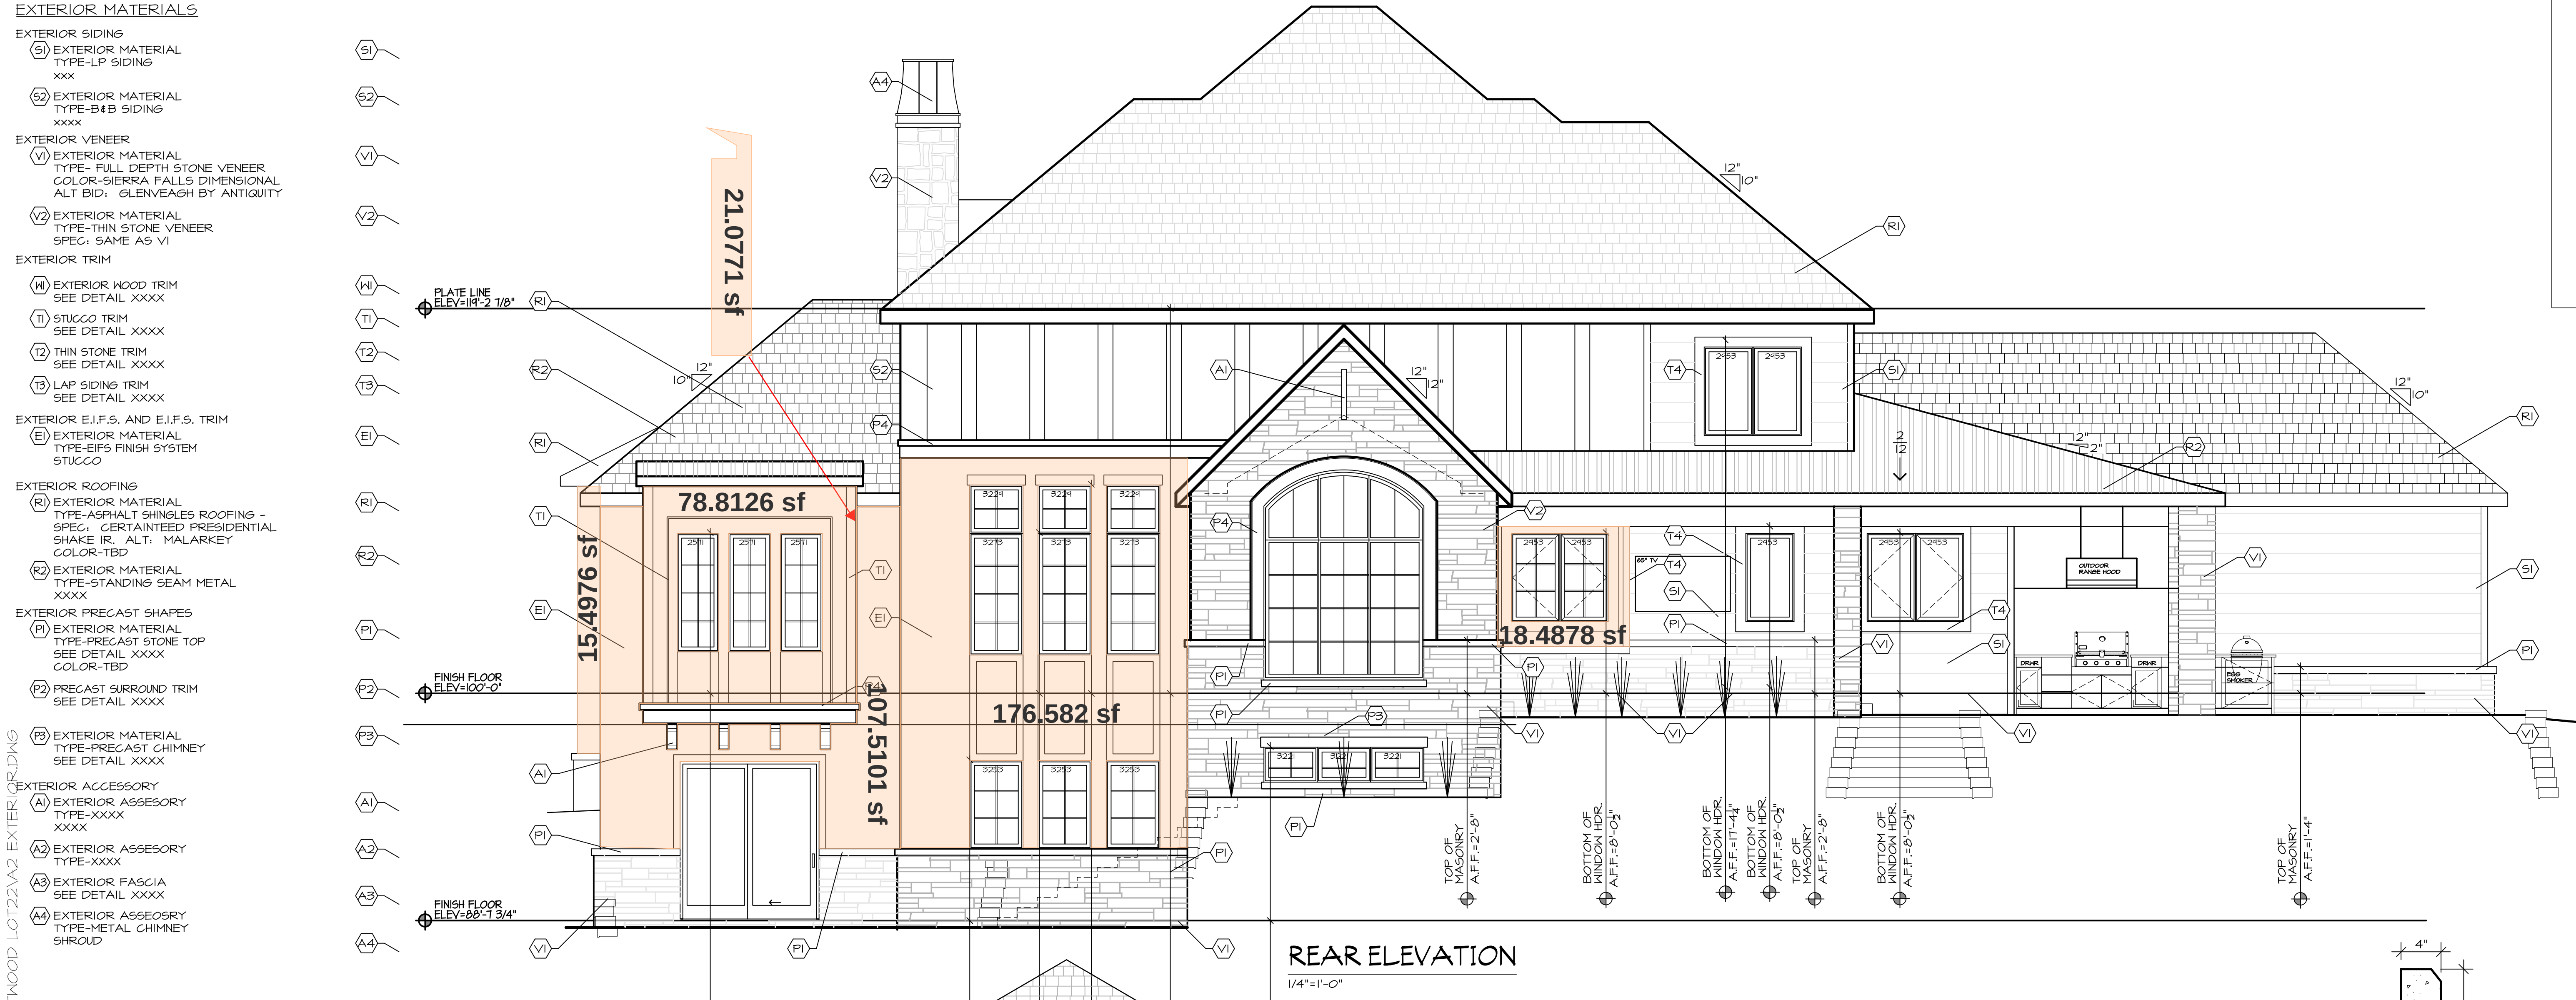

CROCKETT LOT22
RESIDENCE
1702 SOUTH 150 AVE. OMAHA, NEBRASKA 68144

MCNEIL
COMPANY
4666 South 132nd Street
Omaha, NE 68137
402-333-1462
mcneilcompany.com

PLAN DATE 01/17/2026	
REV.	DATE
MEETING	03/18/26
HEARTWOOD	05/06/26
FRELIM BID	07/17/26

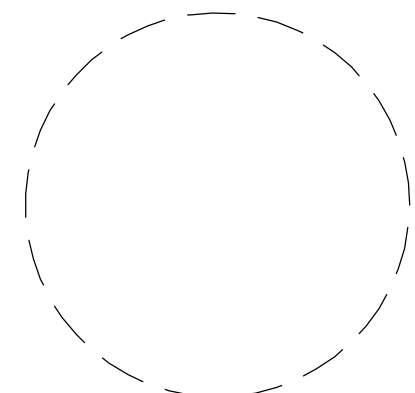

JOB NUMBER 15-2510
DESCRIPTION FRONT AND RIGHT EXTERIOR ELEVATIONS
PLAN SHEET A2.02

© COPYRIGHT
MCNEIL COMPANY
THESE PLANS ARE SPECIFICALLY
DESIGNED FOR CONSTRUCTION BY
MCNEIL COMPANY AND ARE
INTENDED FOR NO OTHER PURPOSE.
DUPLICATION OF THESE PLANS IN
PART OR WHOLE WITHOUT WRITTEN
CONSENT FROM MCNEIL COMPANY
IS PROHIBITED.

- EXTERIOR MATERIALS
- EXTERIOR SIDING
- (S1)

EXTERIOR MATERIAL
TYPE-LP SIDING
xxx
- (S2)

EXTERIOR MATERIAL
TYPE-B&B SIDING
xxxx
- EXTERIOR VENEER
- (V1)

EXTERIOR MATERIAL
TYPE- FULL DEPTH STONE VENEER
COLOR-SIERRA FALLS DIMENSIONAL
ALT BID: GLENVEAGH BY ANTIQUITY
- (V2)

EXTERIOR MATERIAL
TYPE-THIN STONE VENEER
SPEC: SAME AS V1
- EXTERIOR TRIM
- (W)

EXTERIOR WOOD TRIM
SEE DETAIL XXXX
- (T1)

STUCCO TRIM
SEE DETAIL XXXX
- (T2)

THIN STONE TRIM
SEE DETAIL XXXX
- (T3)

LAP SIDING TRIM
SEE DETAIL XXXX
- EXTERIOR E.I.F.S. AND E.I.F.S. TRIM
- (E)

EXTERIOR MATERIAL
TYPE-EIFS FINISH SYSTEM
STUCCO
- EXTERIOR ROOFING
- (R)

EXTERIOR MATERIAL
TYPE-ASPHALT SHINGLES
ROOFING -XXXX
COLOR-TBD
- (R2)

EXTERIOR MATERIAL
TYPE-STANDING SEAM METAL
XXXX
XXXX
- EXTERIOR PRECAST SHAPES
- (P1)

EXTERIOR MATERIAL
TYPE-PRECAST STONE TOP
SEE DETAIL XXXX
COLOR-TBD
- (P2)

PRECAST SURROUND TRIM
SEE DETAIL XXXX
- (P3)

EXTERIOR MATERIAL
TYPE-PRECAST CHIMNEY
SEE DETAIL XXXX
- EXTERIOR ACCESSORY
- (A1)

EXTERIOR ASSESORY
TYPE-XXXX
XXXX
- (A2)

EXTERIOR ASSESORY
TYPE-XXXX
- (A3)

EXTERIOR FASCIA
SEE DETAIL XXXX
- (A4)


EXTERIOR ASSEOSRY
TYPE-METAL CHIMNEY
SHROUD

- (S1)
- (S2)
- (V1)
- (V2)
- (W)
- (T1)
- (T2)
- (T3)
- (E)
- (R1)
- (R2)
- (P1)
- (P2)
- (P3)
- (A1)
- (A2)
- (A3)
- (A4)


FINISH FLOOR
ELEV.=105'-8"

FINISH FLOOR
ELEV.=100'-0"


OUTDOOR
CABINETARY

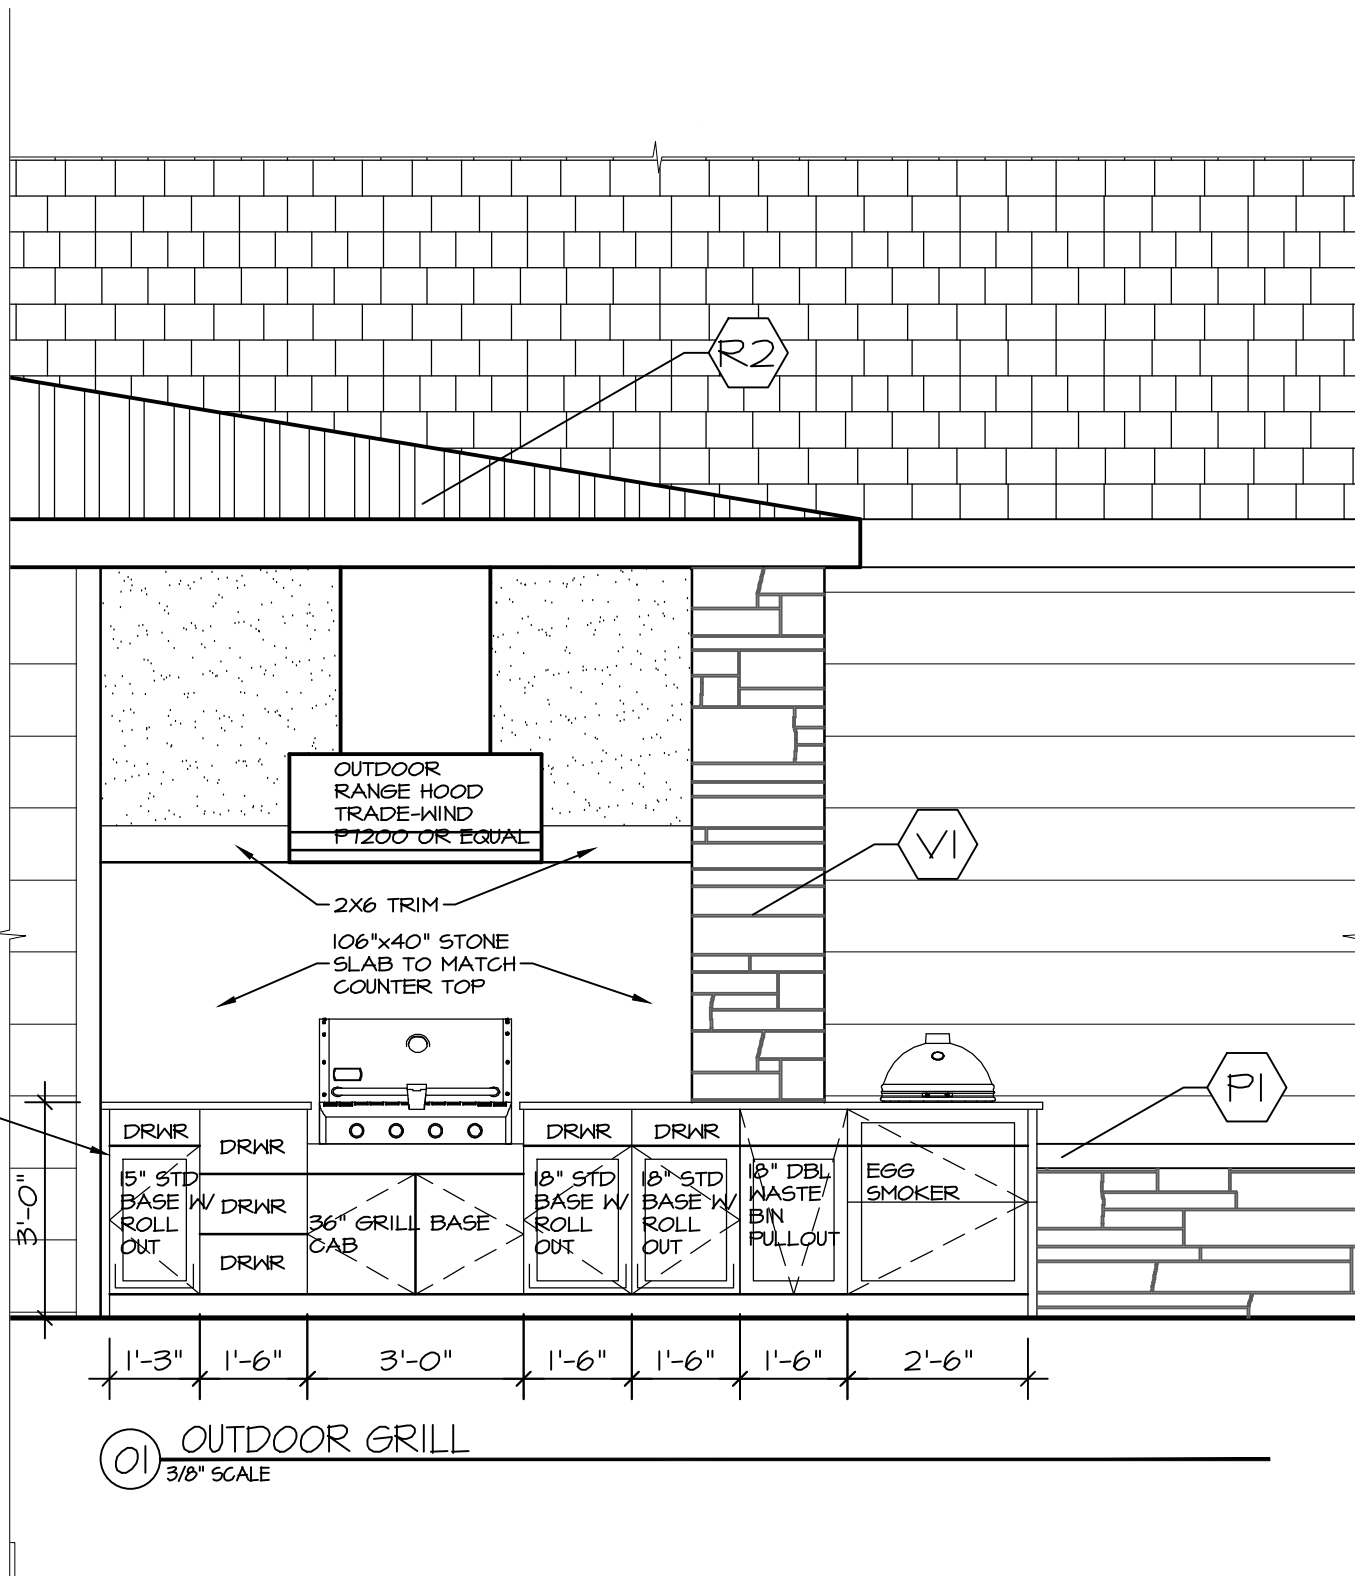

(O1) OUTDOOR GRILL
3/8" SCALE

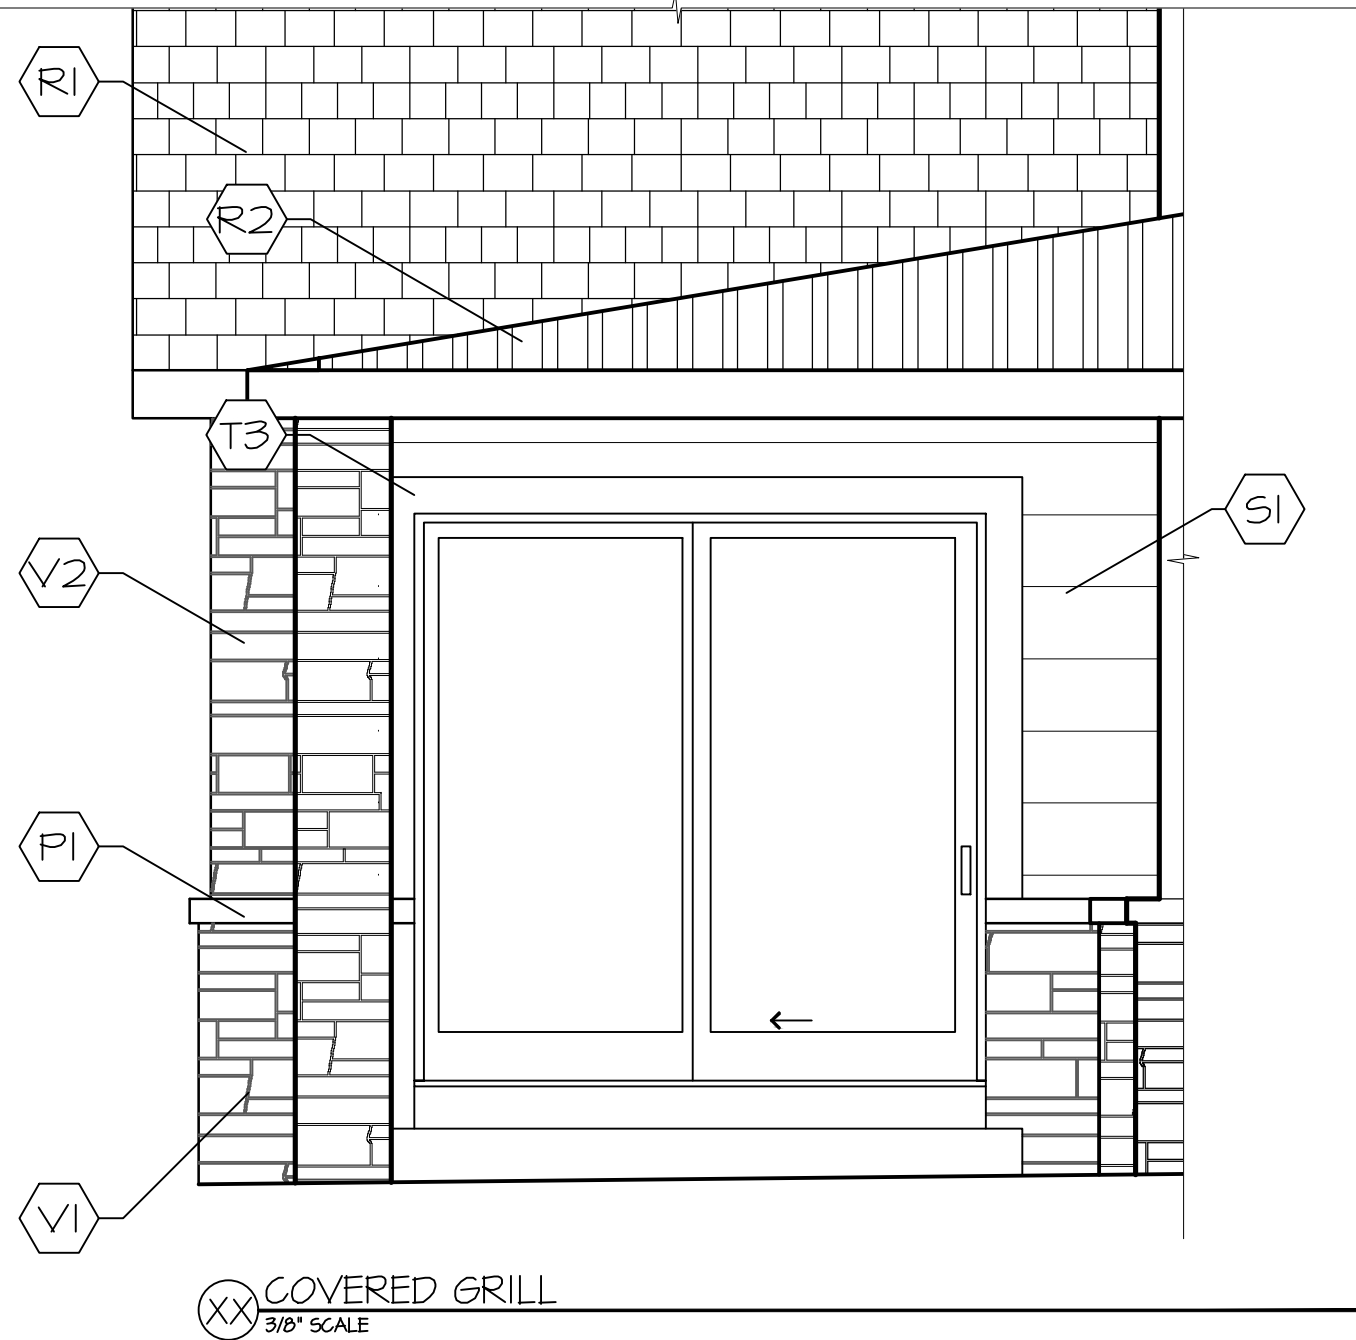

(XX) COVERED GRILL
3/8" SCALE

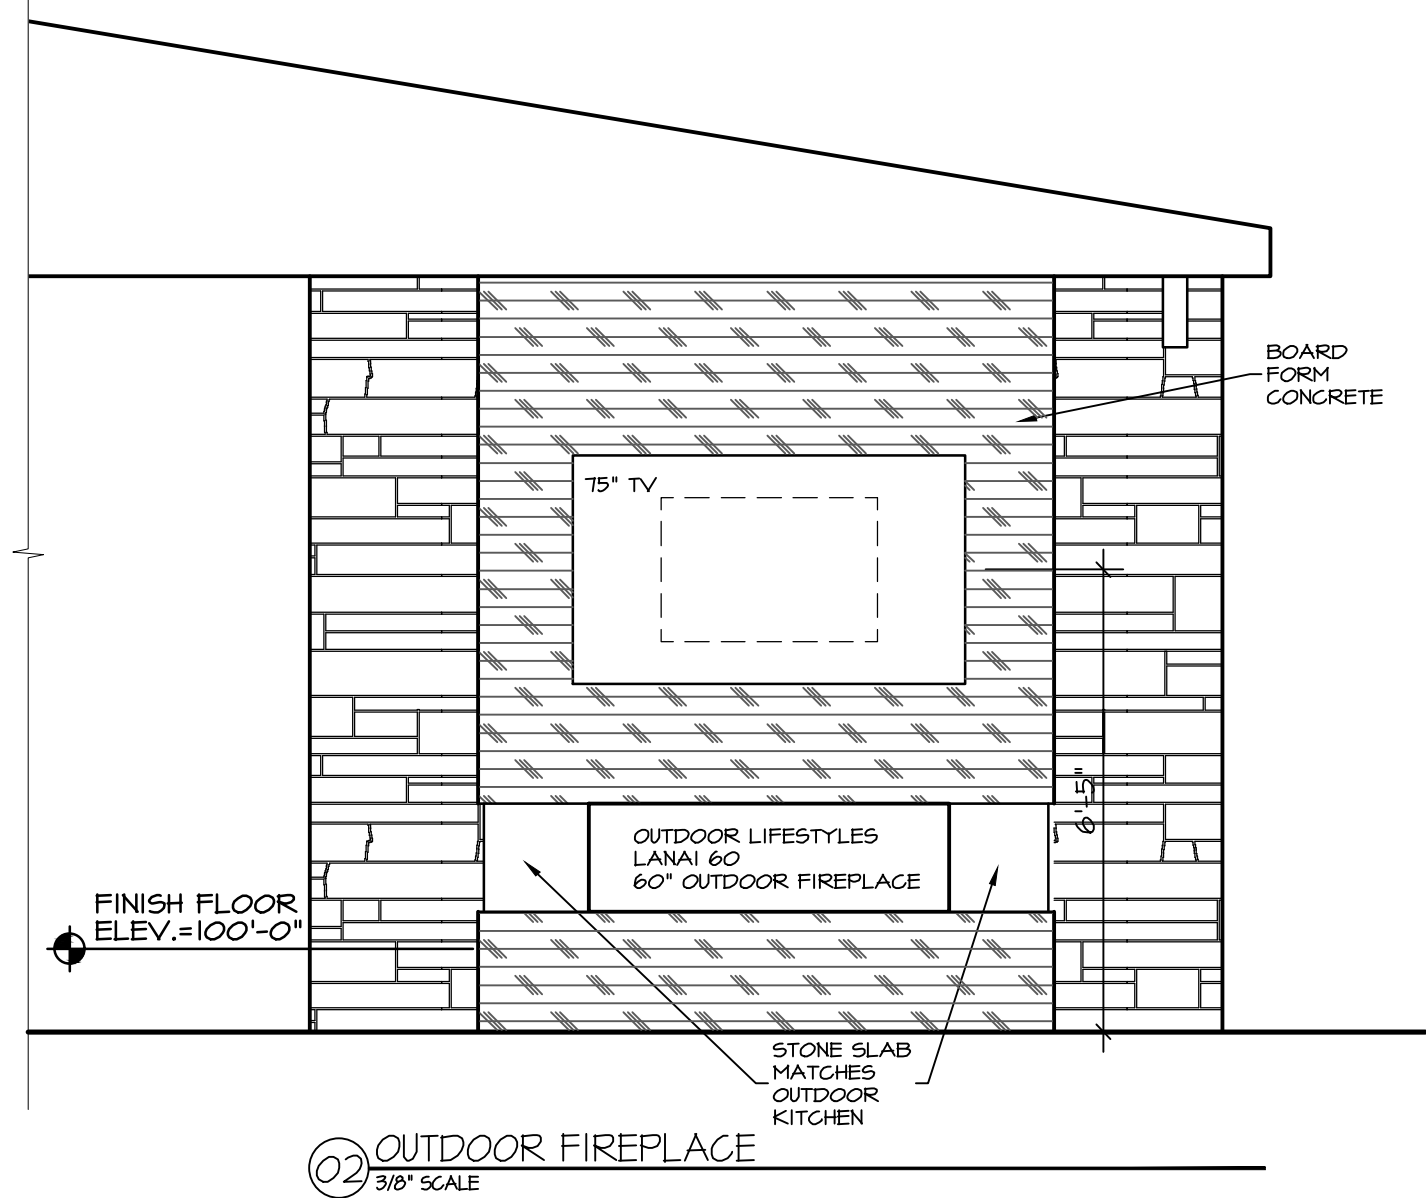

(O2) OUTDOOR FIREPLACE
3/8" SCALE

CROCKETT LOT22
RESIDENCE

1702 SOUTH 150 AVE. OMAHA, NEBRASKA 68144

McNEIL

COMPANY

4666 South 132nd Street
Omaha, NE 68137
402-333-1462
mcneilcompany.com

PLAN DATE 01/11/2026	
REV.	DATE
MEETING	03/18/26
HEARTHWOOD	05/06/26
PRELIM BID	01/11/26

JOB NUMBER
15-2510
DESCRIPTION
OBSCURE EXTERIOR ELEVATIONS
PLAN SHEET

A2.03

© COPYRIGHT
MCNEIL COMPANY
THESE PLANS ARE SPECIFICALLY
DESIGNED FOR CONSTRUCTION BY
MCNEIL COMPANY AND ARE
INTENDED FOR NO OTHER PURPOSE.
DUPLICATION OF THESE PLANS IN
PART OR WHOLE WITHOUT WRITTEN
CONSENT FROM MCNEIL COMPANY
IS PROHIBITED.