



EXTERIOR SIDING	
(S1) EXTERIOR MATERIAL TYPE-LP SIDING xxx	(S1)
(S2) EXTERIOR MATERIAL TYPE-B4B SIDING xxxx	(S2)
EXTERIOR VENEER	
(V1) EXTERIOR MATERIAL TYPE- FULL DEPTH STONE VENEER COLOR-SIERRA FALLS DIMENSIONAL ALT BID: GLENVEAGH BY ANTIQUITY	(V1)
(V2) EXTERIOR MATERIAL TYPE-THIN STONE VENEER SPEC: SAME AS V1	(V2)
EXTERIOR TRIM	
(T4) EXTERIOR WOOD TRIM SEE DETAIL XXXX	(T4)
(T1) STUCCO TRIM SEE DETAIL XXXX	(T1)
(T2) THIN STONE TRIM SEE DETAIL XXXX	(T2)
(T3) LAP SIDING TRIM SEE DETAIL XXXX	(T3)
EXTERIOR E.I.F.S. AND E.I.F.S. TRIM	
(E1) EXTERIOR MATERIAL TYPE-EIFS FINISH SYSTEM STUCCO	(E1)
EXTERIOR ROOFING	
(R1) EXTERIOR MATERIAL TYPE-ASPHALT SHINGLES ROOFING - SPEC: CERTAINTED PRESIDENTIAL SHAKE IR. ALT: MALARKEY COLOR-TBD	(R1)
(R2) EXTERIOR MATERIAL TYPE-STANDING SEAM METAL XXXX	(R2)
EXTERIOR PRECAST SHAPES	
(P1) EXTERIOR MATERIAL TYPE-PRECAST STONE TOP SEE DETAIL XXXX COLOR-TBD	(P1)
(P2) PRECAST SURROUND TRIM SEE DETAIL XXXX	(P2)
(P3) EXTERIOR MATERIAL TYPE-PRECAST CHIMNEY SEE DETAIL XXXX	(P3)
EXTERIOR ACCESSORY	
(A1) EXTERIOR ASSEORY TYPE-XXXX XXXX	(A1)
(A2) EXTERIOR ASSEORY TYPE-XXXX	(A2)
(A3) EXTERIOR FASCIA SEE DETAIL XXXX	(A3)
(A4) EXTERIOR ASSEOSRY TYPE-METAL CHIMNEY SHROUD	(A4)

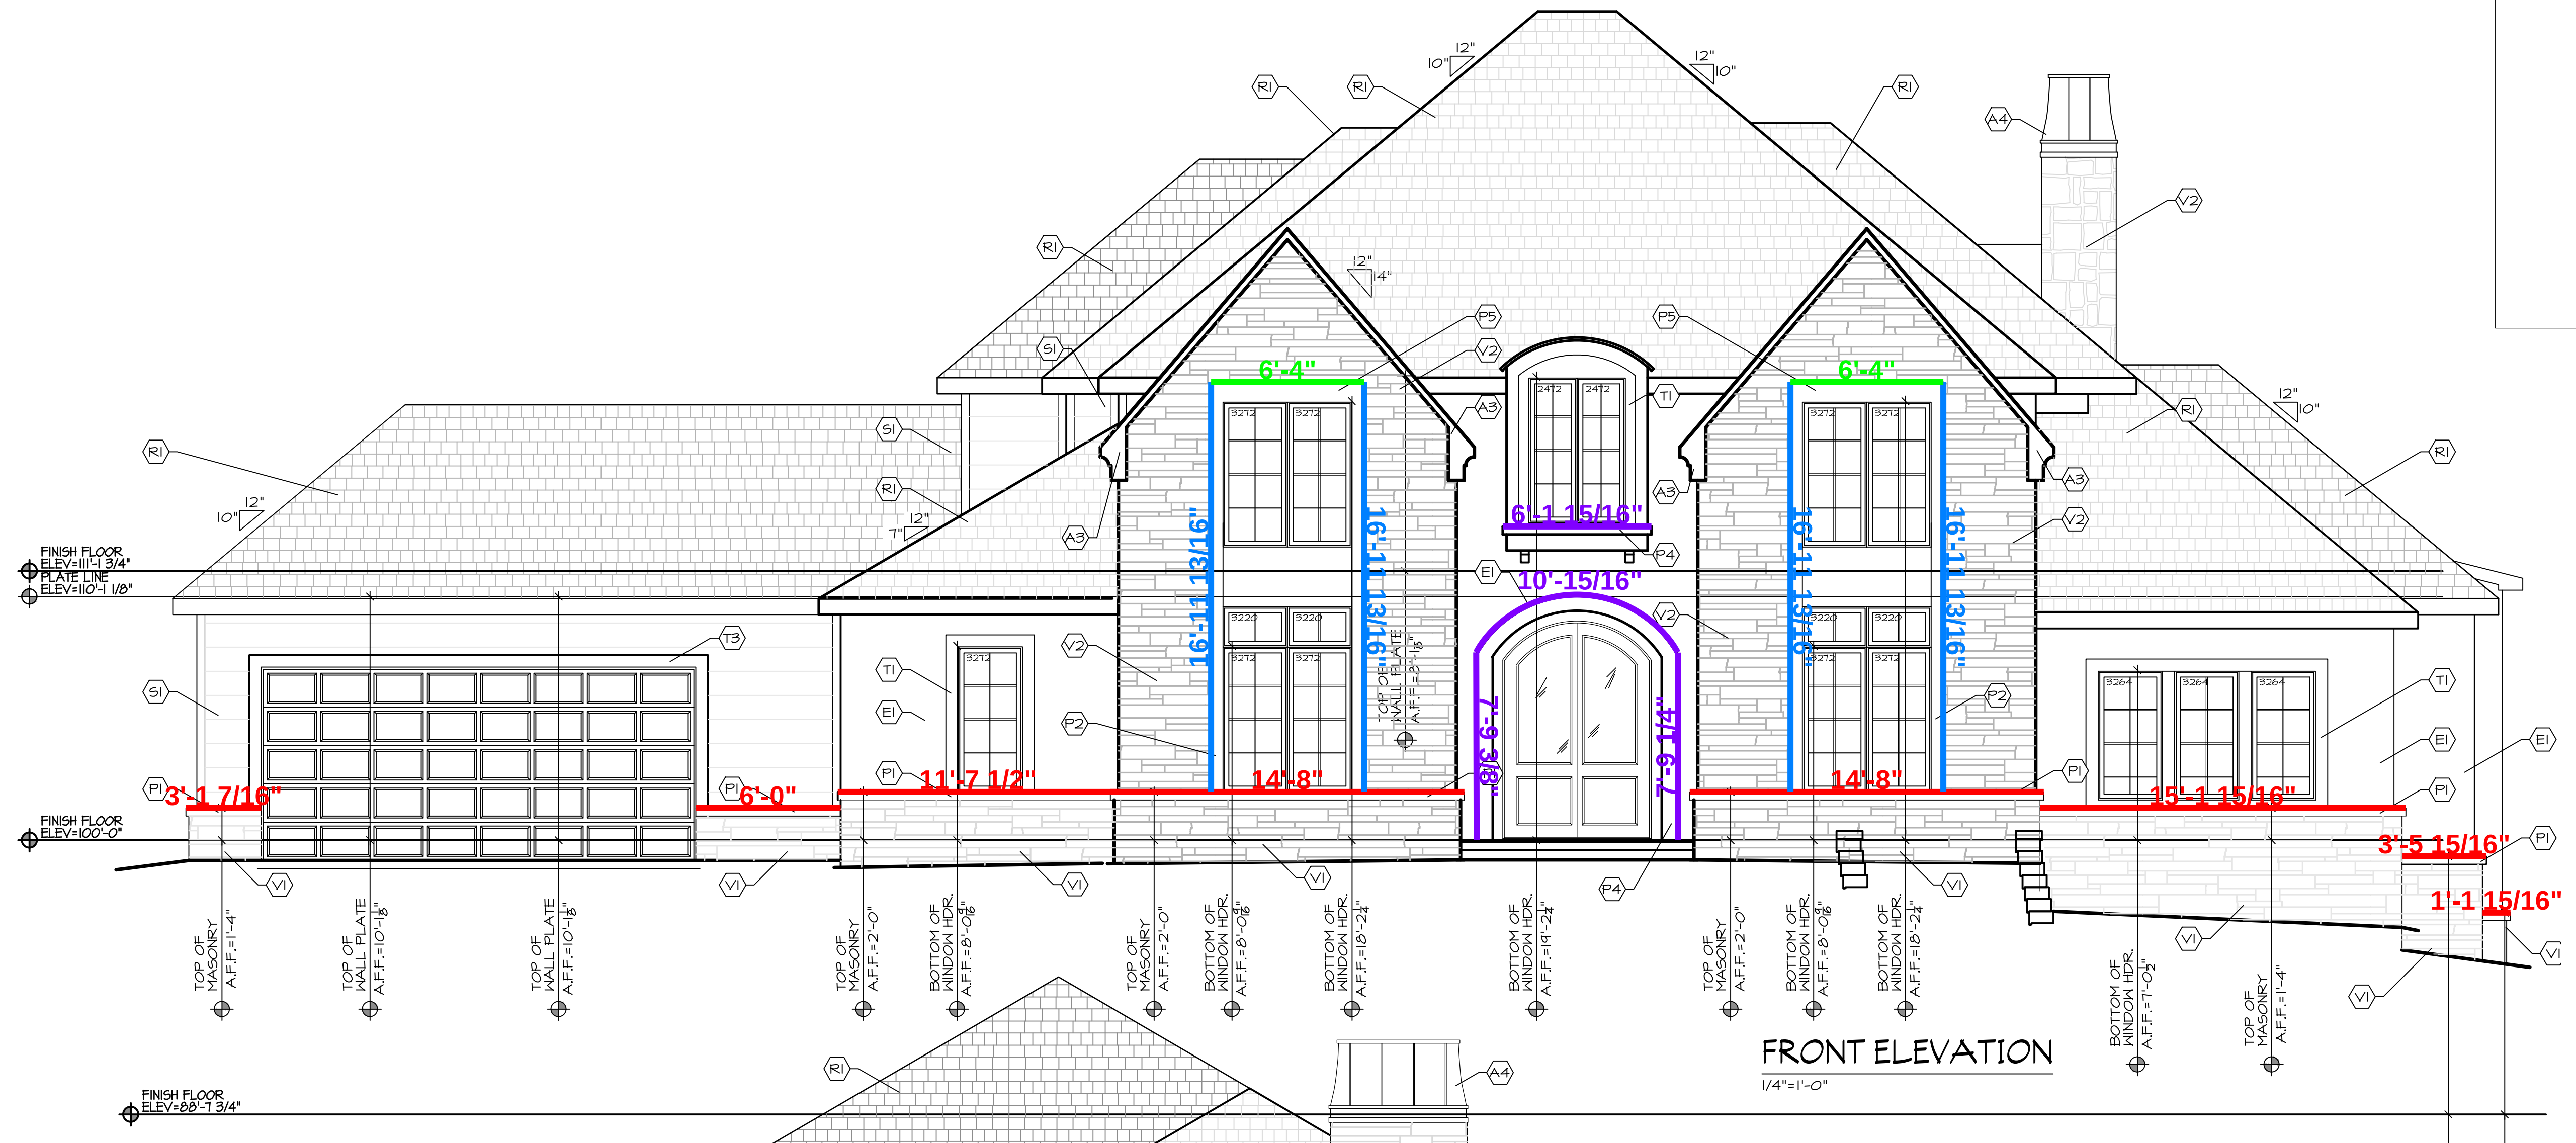

Description	Quantity	Unit
-------------	----------	------

	P1	259.93660	ft
	P2	124.853400	ft
	P3	8.25334	ft
	P4	46.554760	ft
	P4 - Arched Header	20.797770	ft
	P5	25.346650	ft

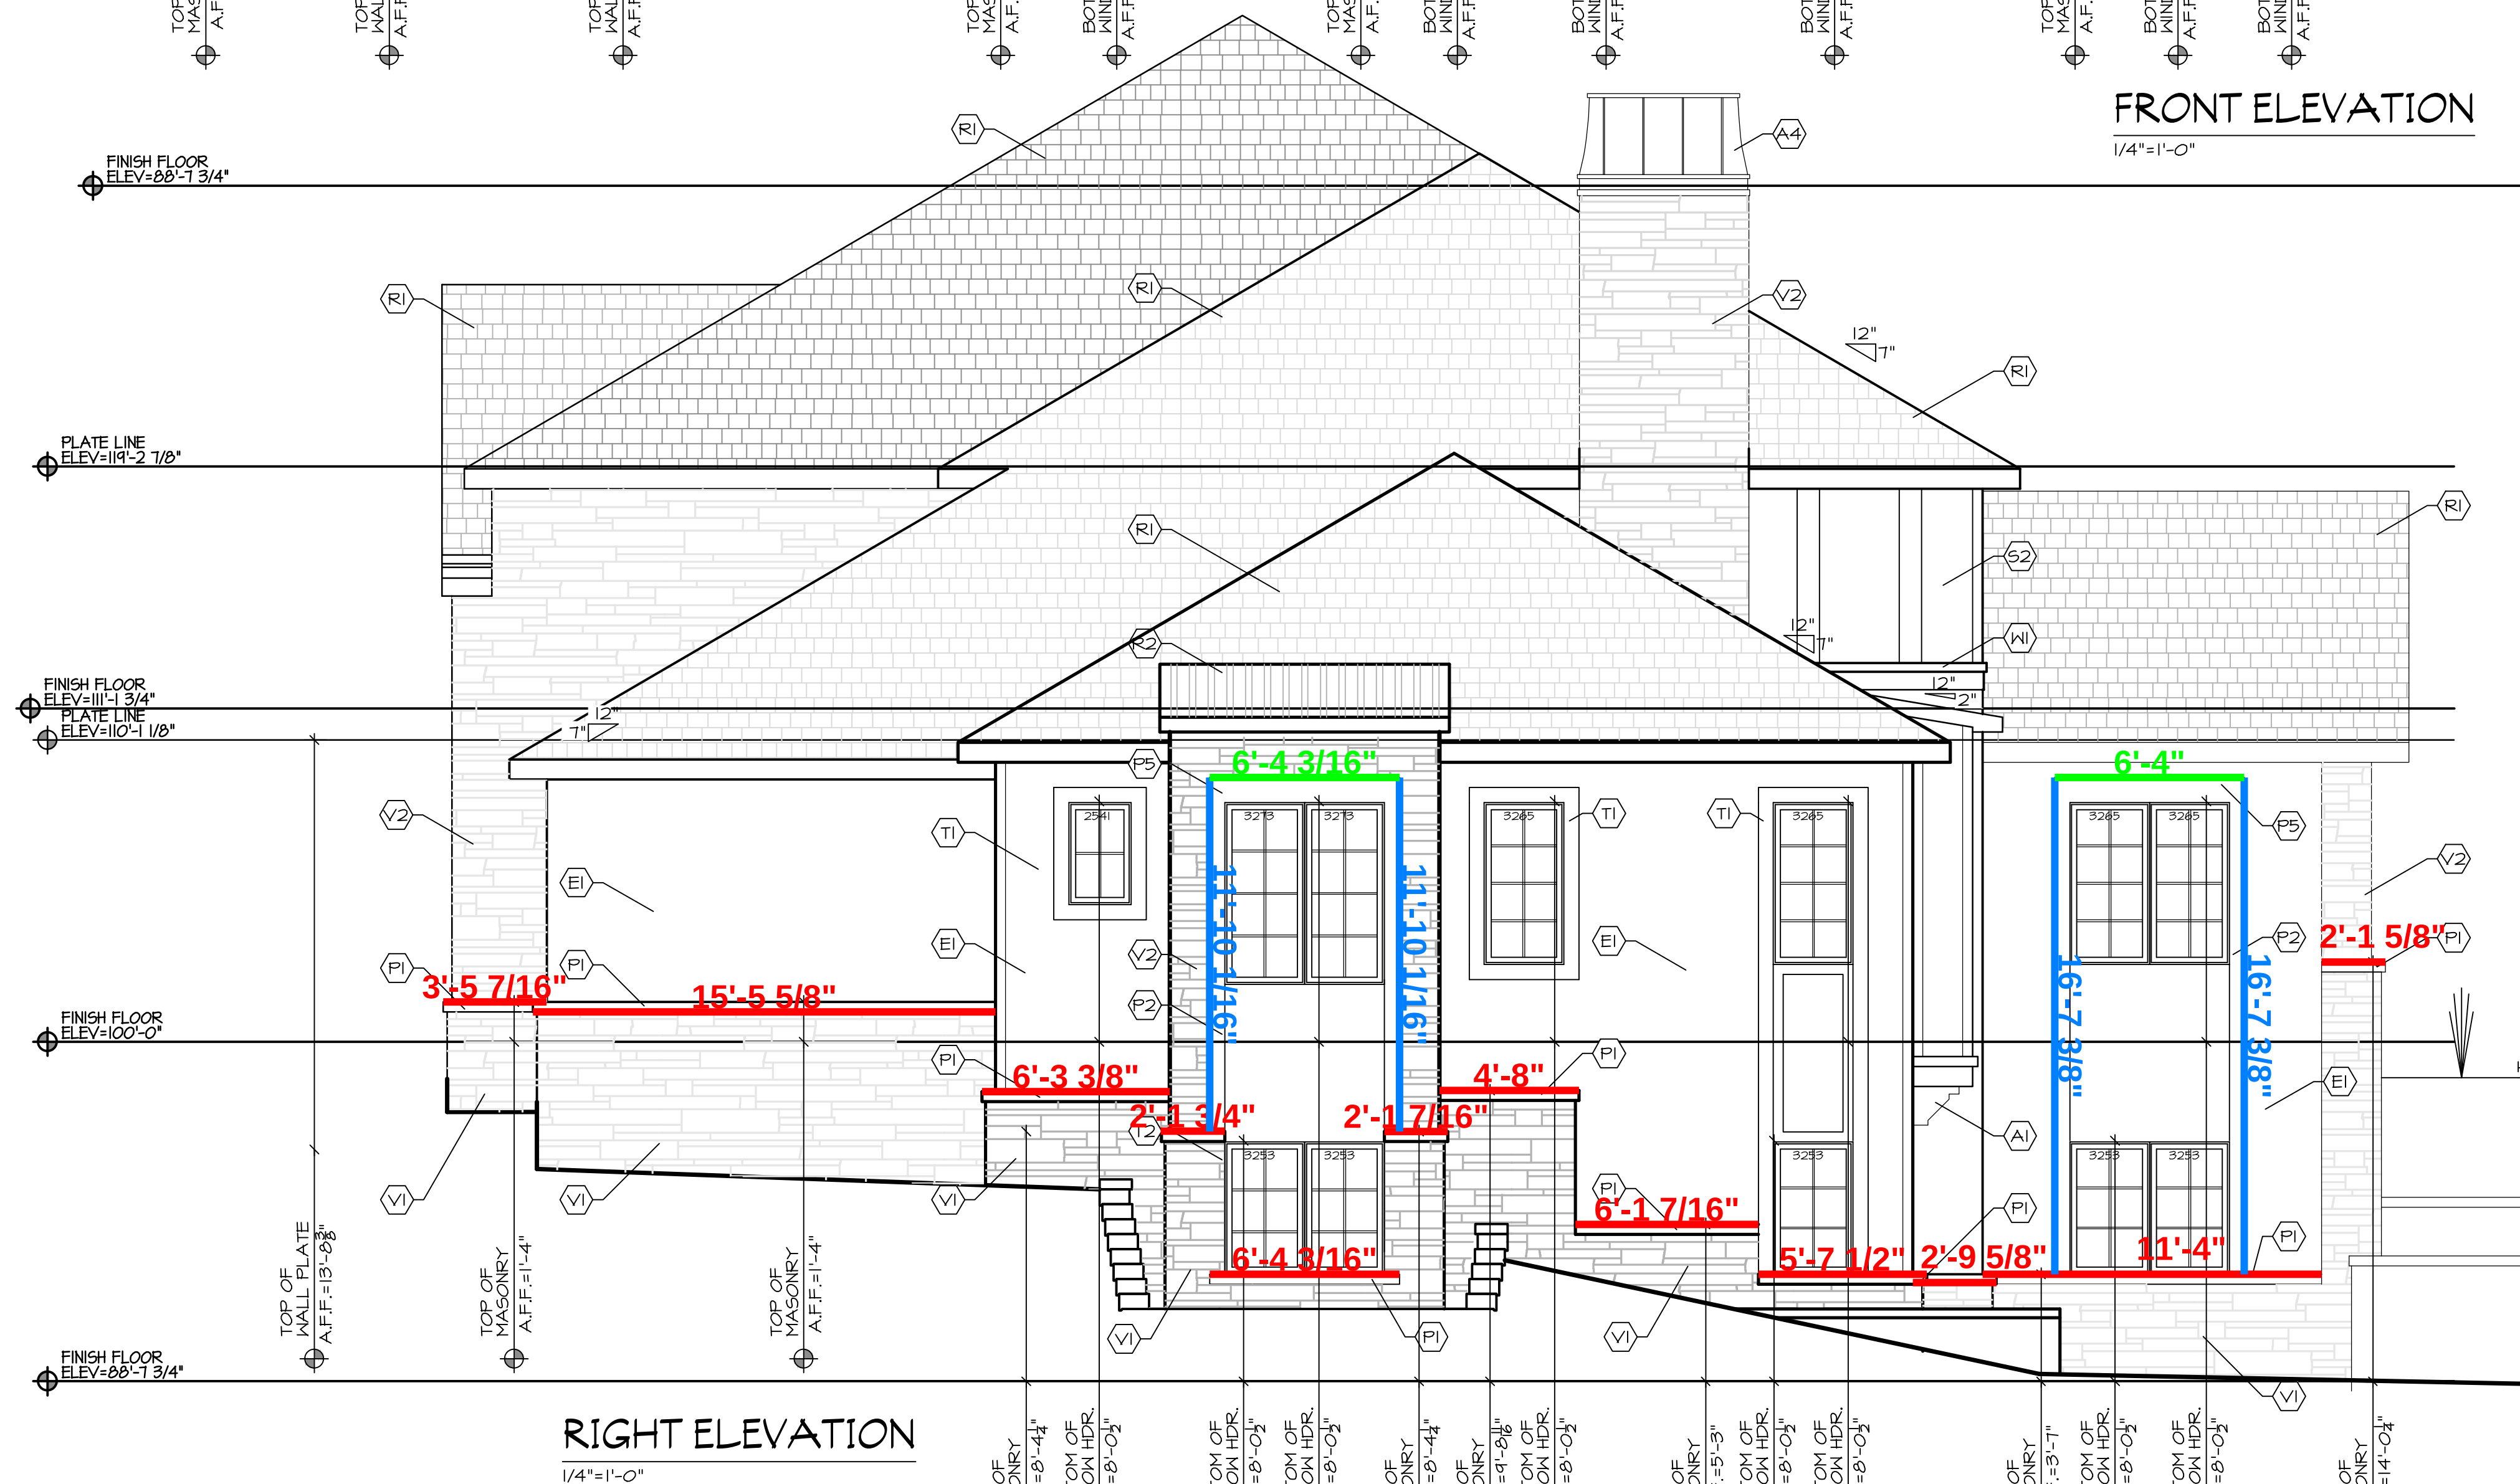

CROCKETT LOT 22
RESIDENCE
703 SOUTH 150 AVE OMAHA NEBRASKA

1
 2
MCNEIL
COMPANY
4666 South 132nd Street
Omaha, NE 68137
402-333-1462
mcneilcompany.com

PLAN DATE 07/17/2026	
REV.	DATE
MEETING	03/18/26
HEARTWOOD	05/06/26
PRELIM BID	07/17/26

JOB NUMBER
15-2510
DESCRIPTION
FRONT AND RIGHT EXTERIOR ELEVATIONS
PLAN SHEET
A2.01




© COPYRIGHT
MCNEIL COMPANY
THESE PLANS ARE SPECIFICALLY
DESIGNED FOR CONSTRUCTION BY
MCNEIL COMPANY AND ARE
NOT TO BE USED FOR ANY OTHER PURPOSE.
REPLICATION OF THESE PLANS IN
WHOLE OR PART WITHOUT WRITTEN
PERMISSION FROM MCNEIL COMPANY
IS PROHIBITED.

PLOT DATE: 7/17/2026 HOME PAGE: A0.01
D:\MINEIL COMPANY DROPBOX\KENT RASMUSSEN\MINEIL DESIGN\RESIDENTIAL\15-2510 CROCKETT HEARTWOOD LOT22A\2 EXTERIOR.DWG

- EXTERIOR MATERIALS
- EXTERIOR SIDING
- (S1) EXTERIOR MATERIAL
TYPE-LP SIDING
xxx
- (S2) EXTERIOR MATERIAL
TYPE-B&B SIDING
xxxx
- EXTERIOR VENEER
- (V1) EXTERIOR MATERIAL
TYPE- FULL DEPTH STONE VENEER
COLOR-SIERRA FALLS DIMENSIONAL
ALT BID: GLENVEAGH BY ANTIQUITY
- (V2) EXTERIOR MATERIAL
TYPE-THIN STONE VENEER
SPEC: SAME AS V1
- EXTERIOR TRIM
- (W) EXTERIOR WOOD TRIM
SEE DETAIL XXXX
- (T1) STUCCO TRIM
SEE DETAIL XXXX
- (T2) THIN STONE TRIM
SEE DETAIL XXXX
- (T3) LAP SIDING TRIM
SEE DETAIL XXXX
- EXTERIOR E.I.F.S. AND E.I.F.S. TRIM
- (E) EXTERIOR MATERIAL
TYPE-EIFS FINISH SYSTEM
STUCCO
- EXTERIOR ROOFING
- (R) EXTERIOR MATERIAL
TYPE-ASPHALT SHINGLES ROOFING -
SPEC: CERTAINTED PRESIDENTIAL
SHAKE IR. ALT: MALARKEY
COLOR-TBD
- (R2) EXTERIOR MATERIAL
TYPE-STANDING SEAM METAL
XXXX
- EXTERIOR PRECAST SHAPES
- (P1) EXTERIOR MATERIAL
TYPE-PRECAST STONE TOP
SEE DETAIL XXXX
COLOR-TBD
- (P2) PRECAST SURROUND TRIM
SEE DETAIL XXXX
- (P3) EXTERIOR MATERIAL
TYPE-PRECAST CHIMNEY
SEE DETAIL XXXX
- EXTERIOR ACCESSORY
- (A1) EXTERIOR ASSESORY
TYPE-XXXX
XXXX
- (A2) EXTERIOR ASSESORY
TYPE-XXXX
- (A3) EXTERIOR FASCIA
SEE DETAIL XXXX
- (A4) EXTERIOR ASSESORY
TYPE-METAL CHIMNEY
SHROUD

PLOT DATE: 7/17/2026
D:\MCNEIL COMPANY DROPBOX\KENT RASMUSSEN\McNEIL DESIGN\RESIDENTIAL\15-2510 CROCKETT HEARTWOOD LOT22\A2 EXTERIOR ELEVATIONS

HOME PAGE: A2.01

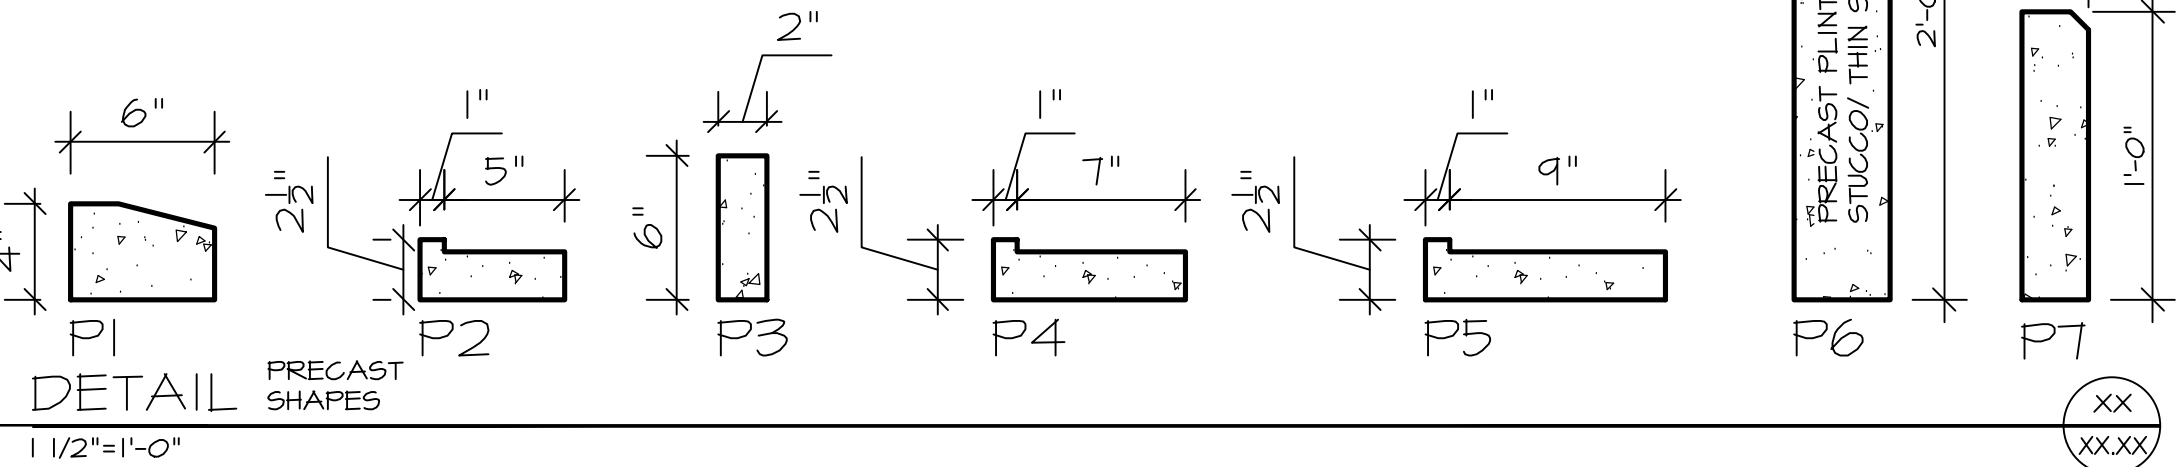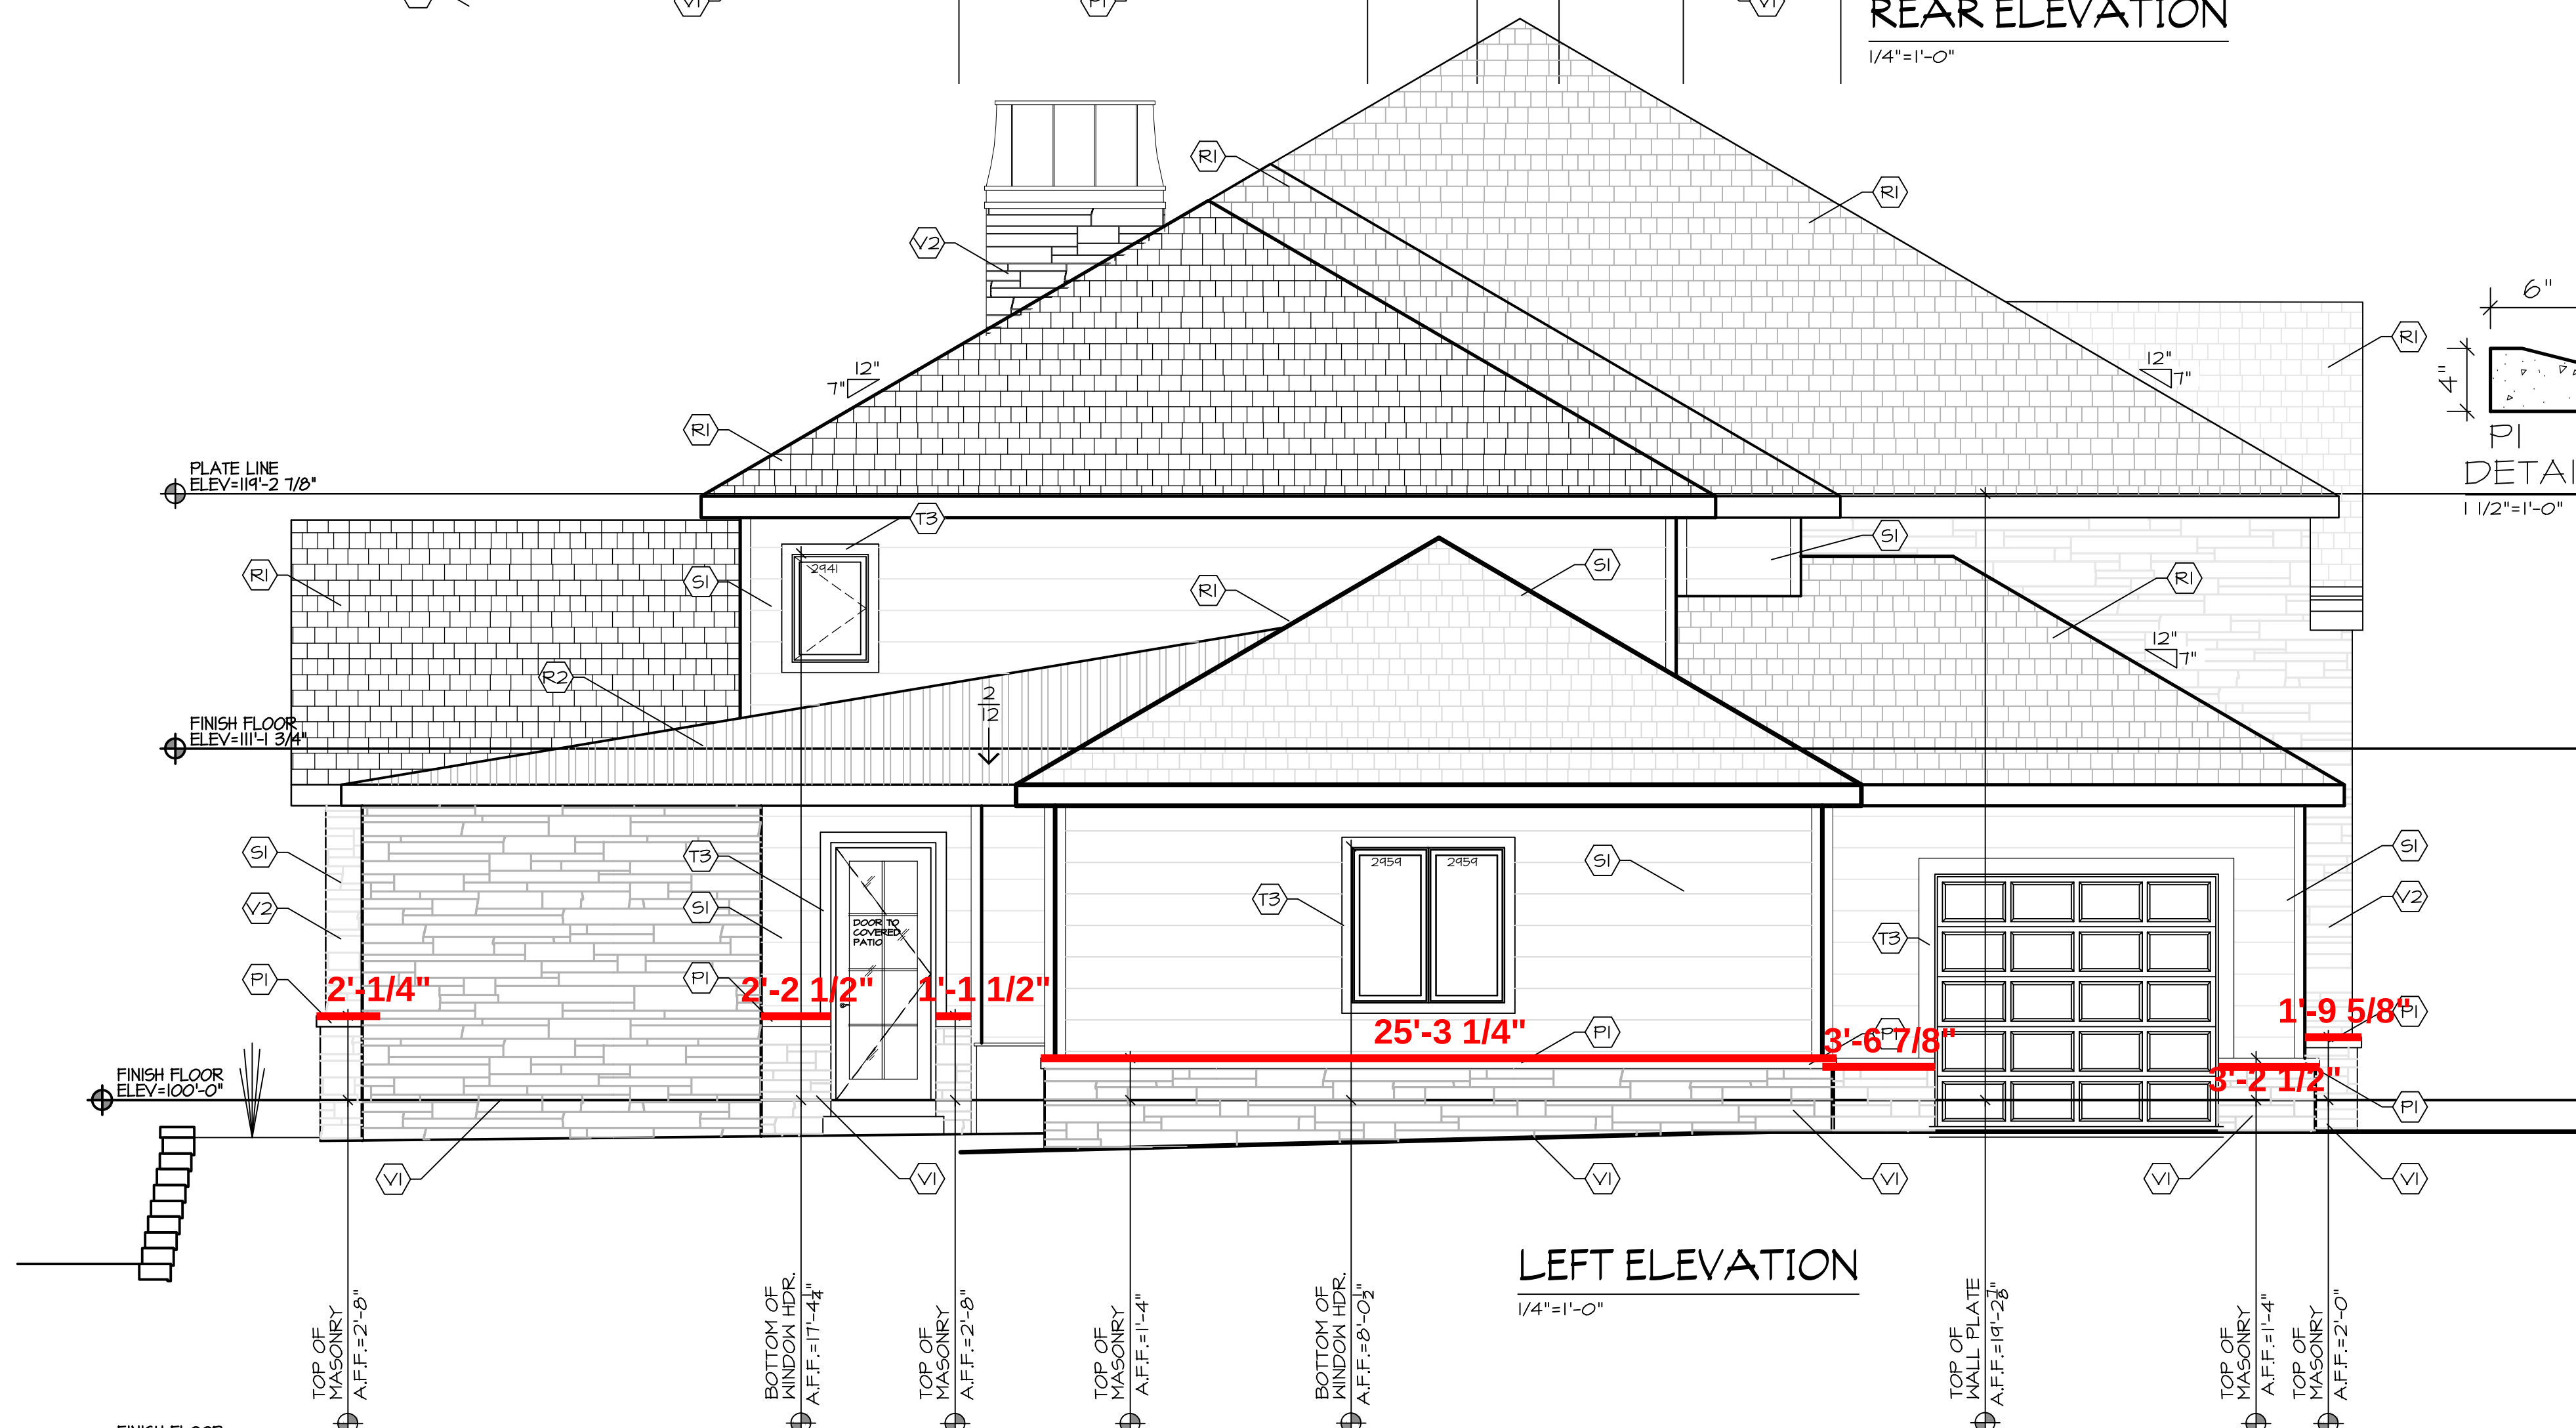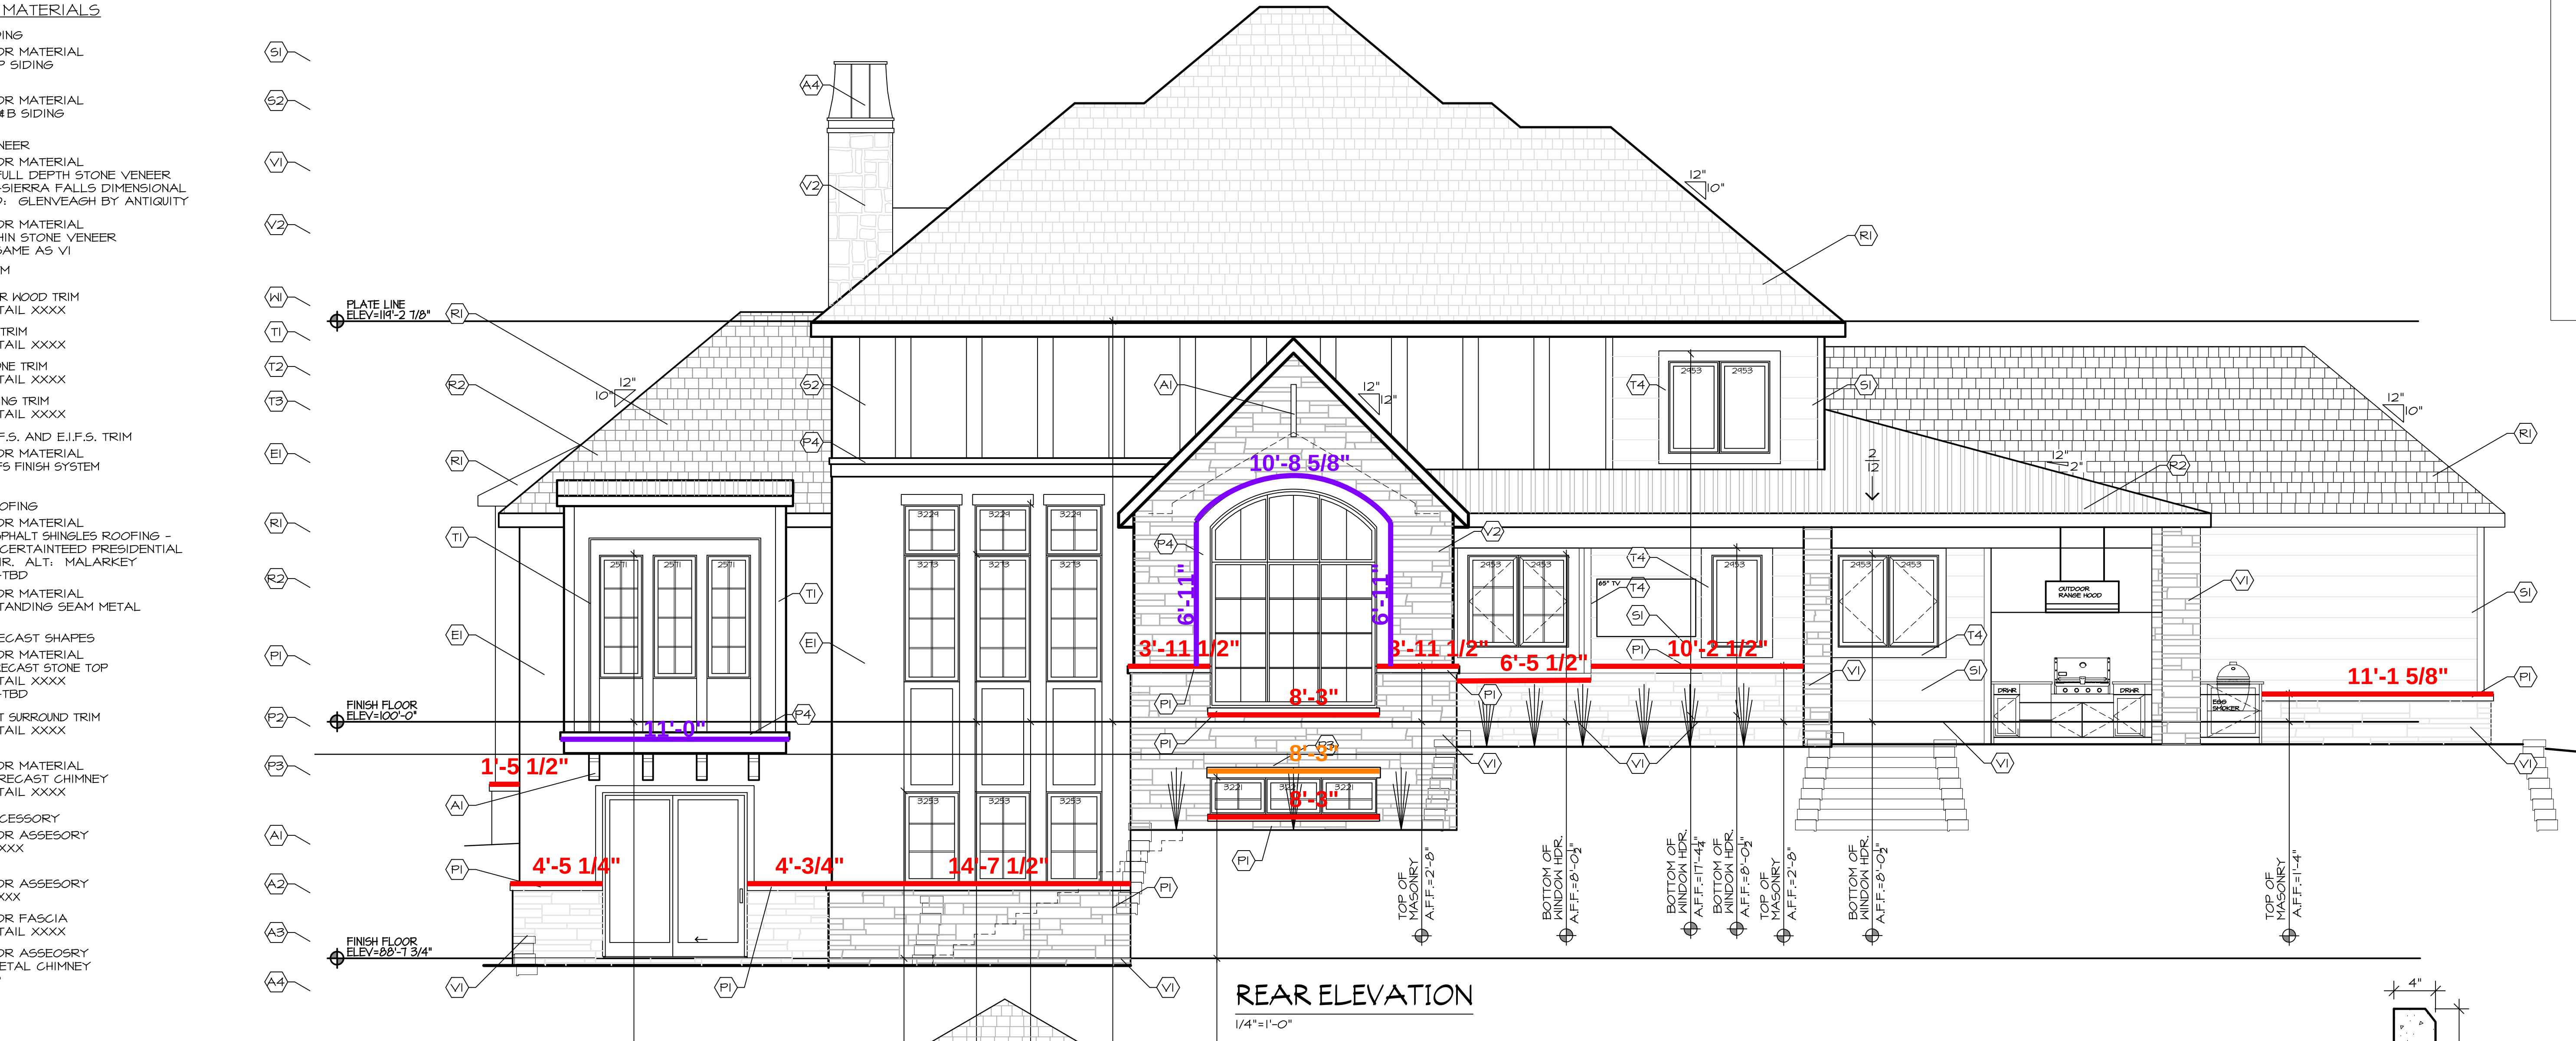

CROCKETT LOT22
RESIDENCE

1702 SOUTH 150 AVE. OMAHA, NEBRASKA 68144

MCNEIL
COMPANY
4666 South 132nd Street
Omaha, NE 68137
402-333-1462
mcneilcompany.com

PLAN DATE	
07/17/2026	
REV.	DATE
MEETING	03/18/26
HEARTWOOD	05/06/26
PRELIM BID	07/17/26

JOB NUMBER
15-2510
DESCRIPTION
FRONT AND RIGHT
EXTERIOR
ELEVATIONS
PLAN SHEET

A2.02

© COPYRIGHT
MCNEIL COMPANY
THESE PLANS ARE SPECIFICALLY
DESIGNED FOR CONSTRUCTION BY
MCNEIL COMPANY AND ARE
INTENDED FOR NO OTHER PURPOSE.
DUPLICATION OF THESE PLANS IN
PART OR WHOLE WITHOUT WRITTEN
CONSENT FROM MCNEIL COMPANY
IS PROHIBITED.

- EXTERIOR MATERIALS
- EXTERIOR SIDING
- (S1)

EXTERIOR MATERIAL
TYPE-LP SIDING
xxx
- (S2)

EXTERIOR MATERIAL
TYPE-B&B SIDING
xxxx
- EXTERIOR VENEER
- (V1)

EXTERIOR MATERIAL
TYPE- FULL DEPTH STONE VENEER
COLOR-SIERRA FALLS DIMENSIONAL
ALT BID: GLENVEAGH BY ANTIQUITY
- (V2)

EXTERIOR MATERIAL
TYPE-THIN STONE VENEER
SPEC: SAME AS V1
- EXTERIOR TRIM
- (W)

EXTERIOR WOOD TRIM
SEE DETAIL XXXX
- (T1)

STUCCO TRIM
SEE DETAIL XXXX
- (T2)

THIN STONE TRIM
SEE DETAIL XXXX
- (T3)

LAP SIDING TRIM
SEE DETAIL XXXX
- EXTERIOR E.I.F.S. AND E.I.F.S. TRIM
- (E)

EXTERIOR MATERIAL
TYPE-EIFS FINISH SYSTEM
STUCCO
- EXTERIOR ROOFING
- (R)

EXTERIOR MATERIAL
TYPE-ASPHALT SHINGLES
ROOFING -XXXX
COLOR-TBD
- (R2)

EXTERIOR MATERIAL
TYPE-STANDING SEAM METAL
XXXX
XXXX
- EXTERIOR PRECAST SHAPES
- (P1)

EXTERIOR MATERIAL
TYPE-PRECAST STONE TOP
SEE DETAIL XXXX
COLOR-TBD
- (P2)

PRECAST SURROUND TRIM
SEE DETAIL XXXX
- (P3)

EXTERIOR MATERIAL
TYPE-PRECAST CHIMNEY
SEE DETAIL XXXX
- EXTERIOR ACCESSORY
- (A1)

EXTERIOR ASSESORY
TYPE-XXXX
XXXX
- (A2)

EXTERIOR ASSESORY
TYPE-XXXX
- (A3)

EXTERIOR FASCIA
SEE DETAIL XXXX
- (A4)


EXTERIOR ASSEOSRY
TYPE-METAL CHIMNEY
SHROUD

- (S1)
- (S2)
- (V1)
- (V2)
- (W)
- (T1)
- (T2)
- (T3)
- (E)
- (R1)
- (R2)
- (P1)
- (P2)
- (P3)
- (A1)
- (A2)
- (A3)
- (A4)


FINISH FLOOR
ELEV.=105'-8"

FINISH FLOOR
ELEV.=100'-0"


OUTDOOR
CABINETARY

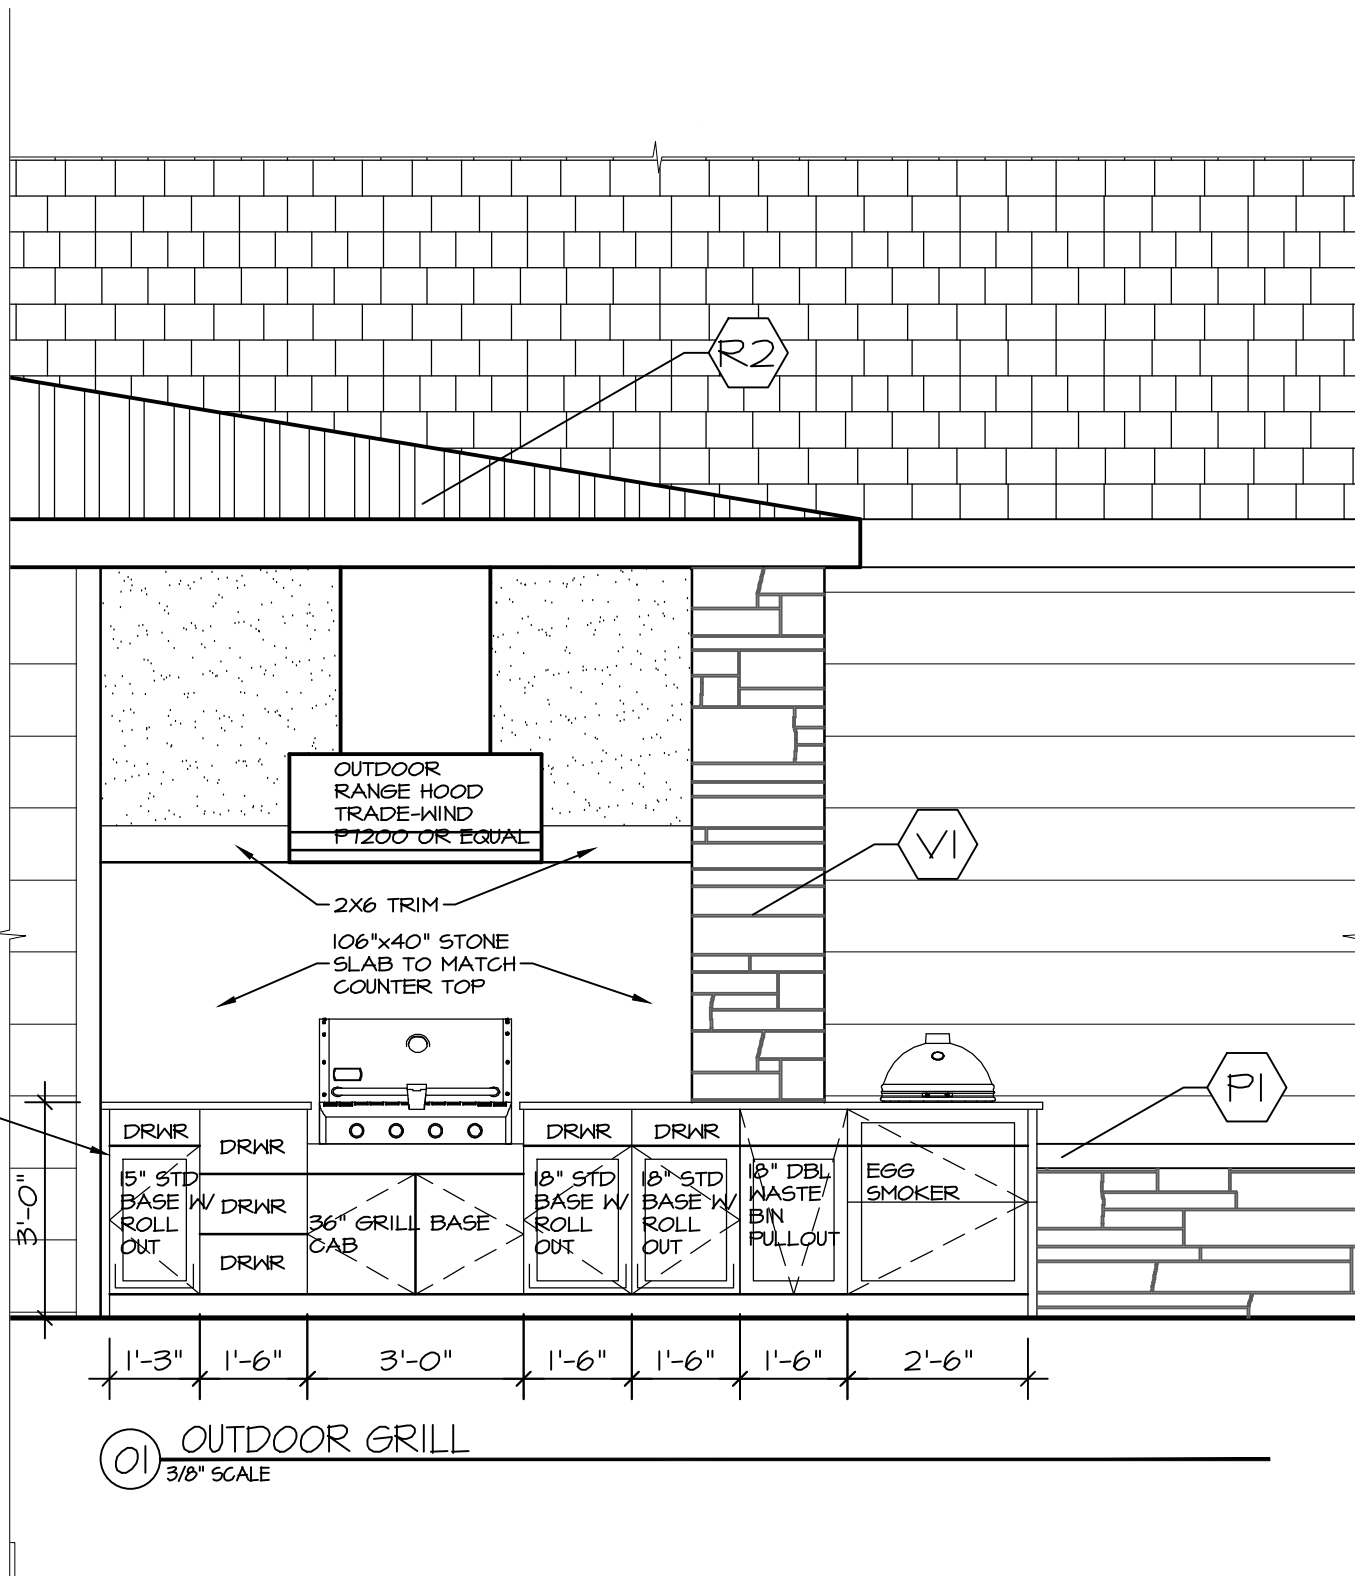

(O1) OUTDOOR GRILL
3/8" SCALE

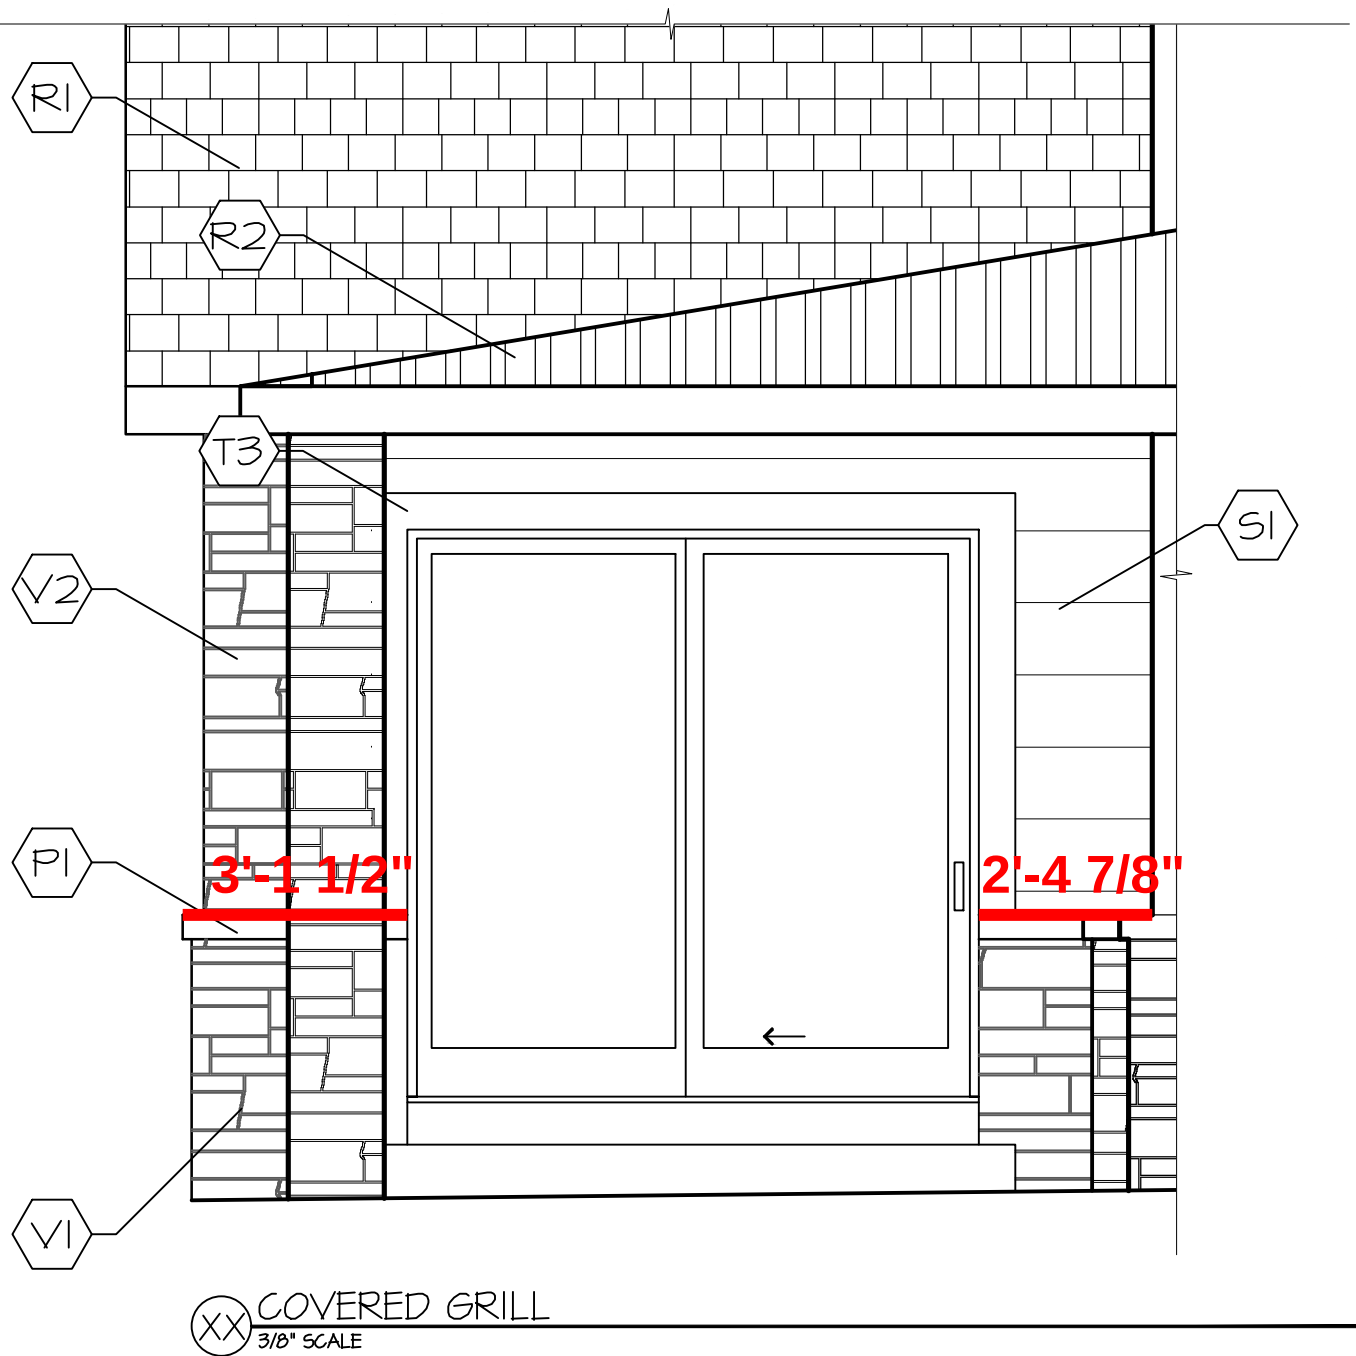

(XX) COVERED GRILL
3/8" SCALE

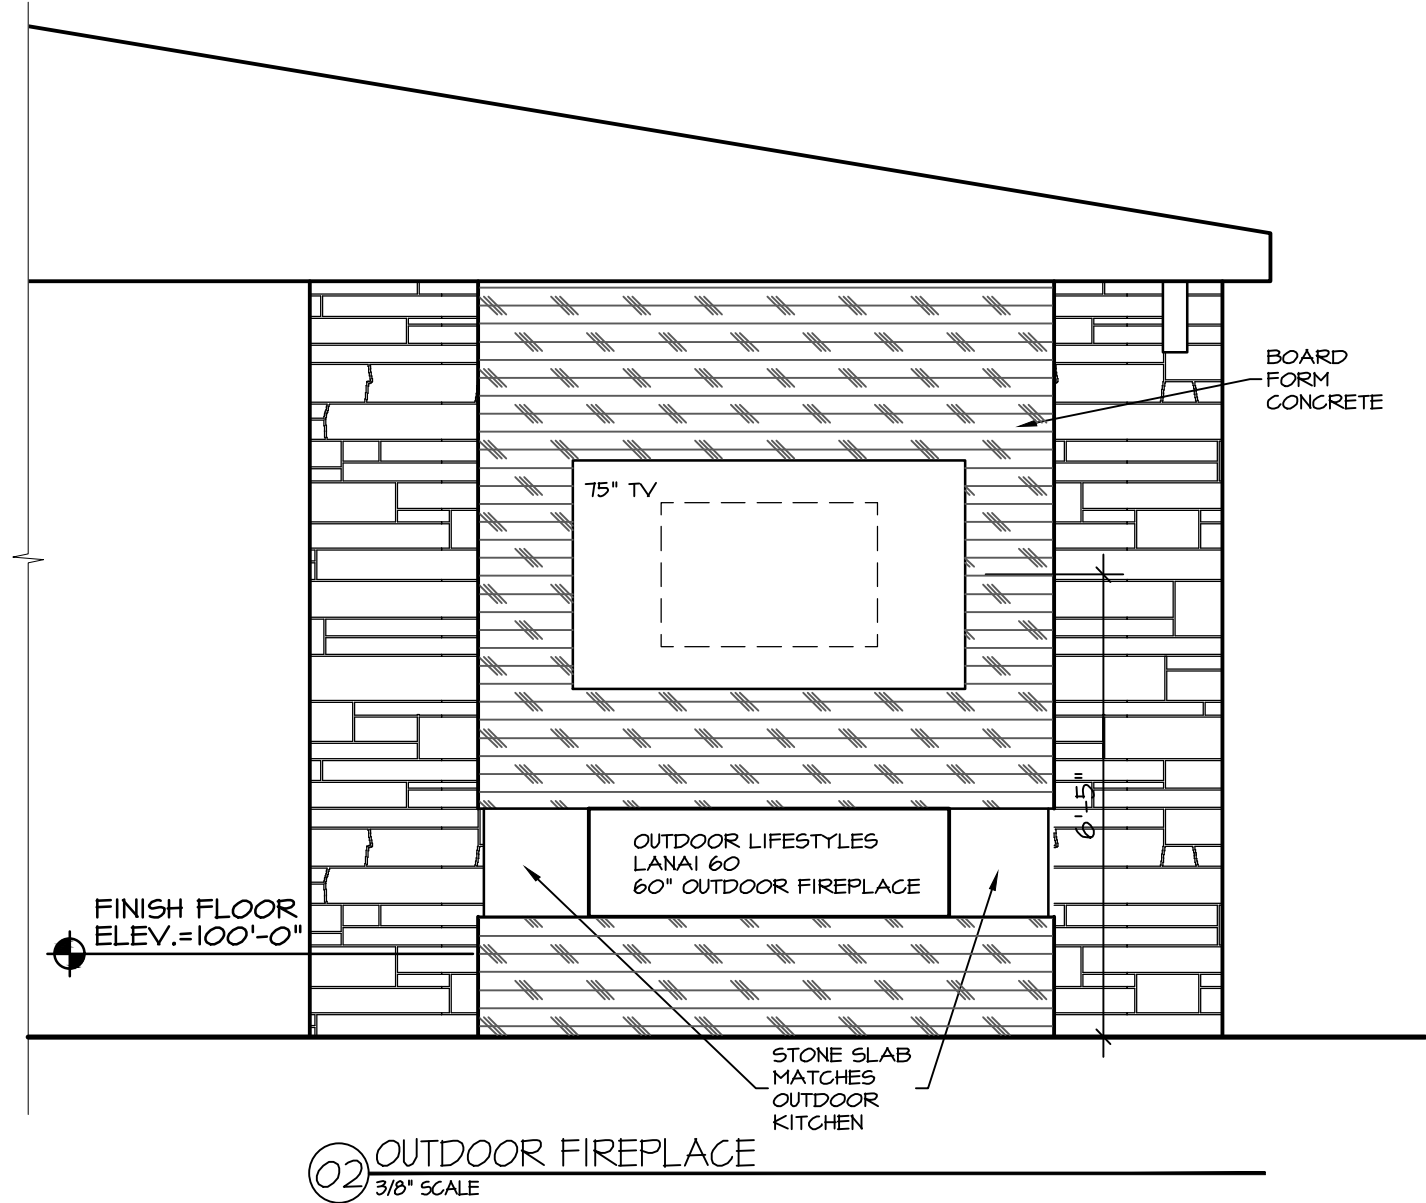

(O2) OUTDOOR FIREPLACE
3/8" SCALE

CROCKETT LOT22
RESIDENCE

1702 SOUTH 150 AVE. OMAHA, NEBRASKA 68144

MCNEIL
COMPANY
4666 South 132nd Street
Omaha, NE 68137
402-333-1462
mcneilcompany.com

PLAN DATE 01/11/2026	
REV.	DATE
MEETING	03/18/26
HEARTWOOD	05/06/26
PRELIM BID	01/11/26

JOB NUMBER
15-2510
DESCRIPTION
OBSCURE
EXTERIOR
ELEVATIONS
PLAN SHEET

A2.03

© COPYRIGHT
MCNEIL COMPANY
THESE PLANS ARE SPECIFICALLY
DESIGNED FOR CONSTRUCTION BY
MCNEIL COMPANY AND ARE
INTENDED FOR NO OTHER PURPOSE.
DUPLICATION OF THESE PLANS IN
PART OR WHOLE WITHOUT WRITTEN
CONSENT FROM MCNEIL COMPANY
IS PROHIBITED.