


ELECTRICAL TAKEOFF		
Description	Quantity	Unit
 Callout	3	Count
 Exhaust Fan	1	Count
 Exterior Sconce	4	Count
 Interior Fan	1	Count
 Pin Recessed Round Light	3	Count
 Receptacle GFI	7	Count
 Receptacle WP	2	Count
 Receptacle	44	Count
 Recessed Can	44	Count
 Shelf Lighting	2	Count
 Surface Mount Linear	8	Count
 Surface Specailty Light	1	Count
 Switch	25	Count
 TV/Data	4	Count
 Undercounter Plugmold	2	Count
 Vanity Light	1	Count
 Wall/Mirror Lighting	1	Count

Entire basement finish shall be broken out for alternate pricing.

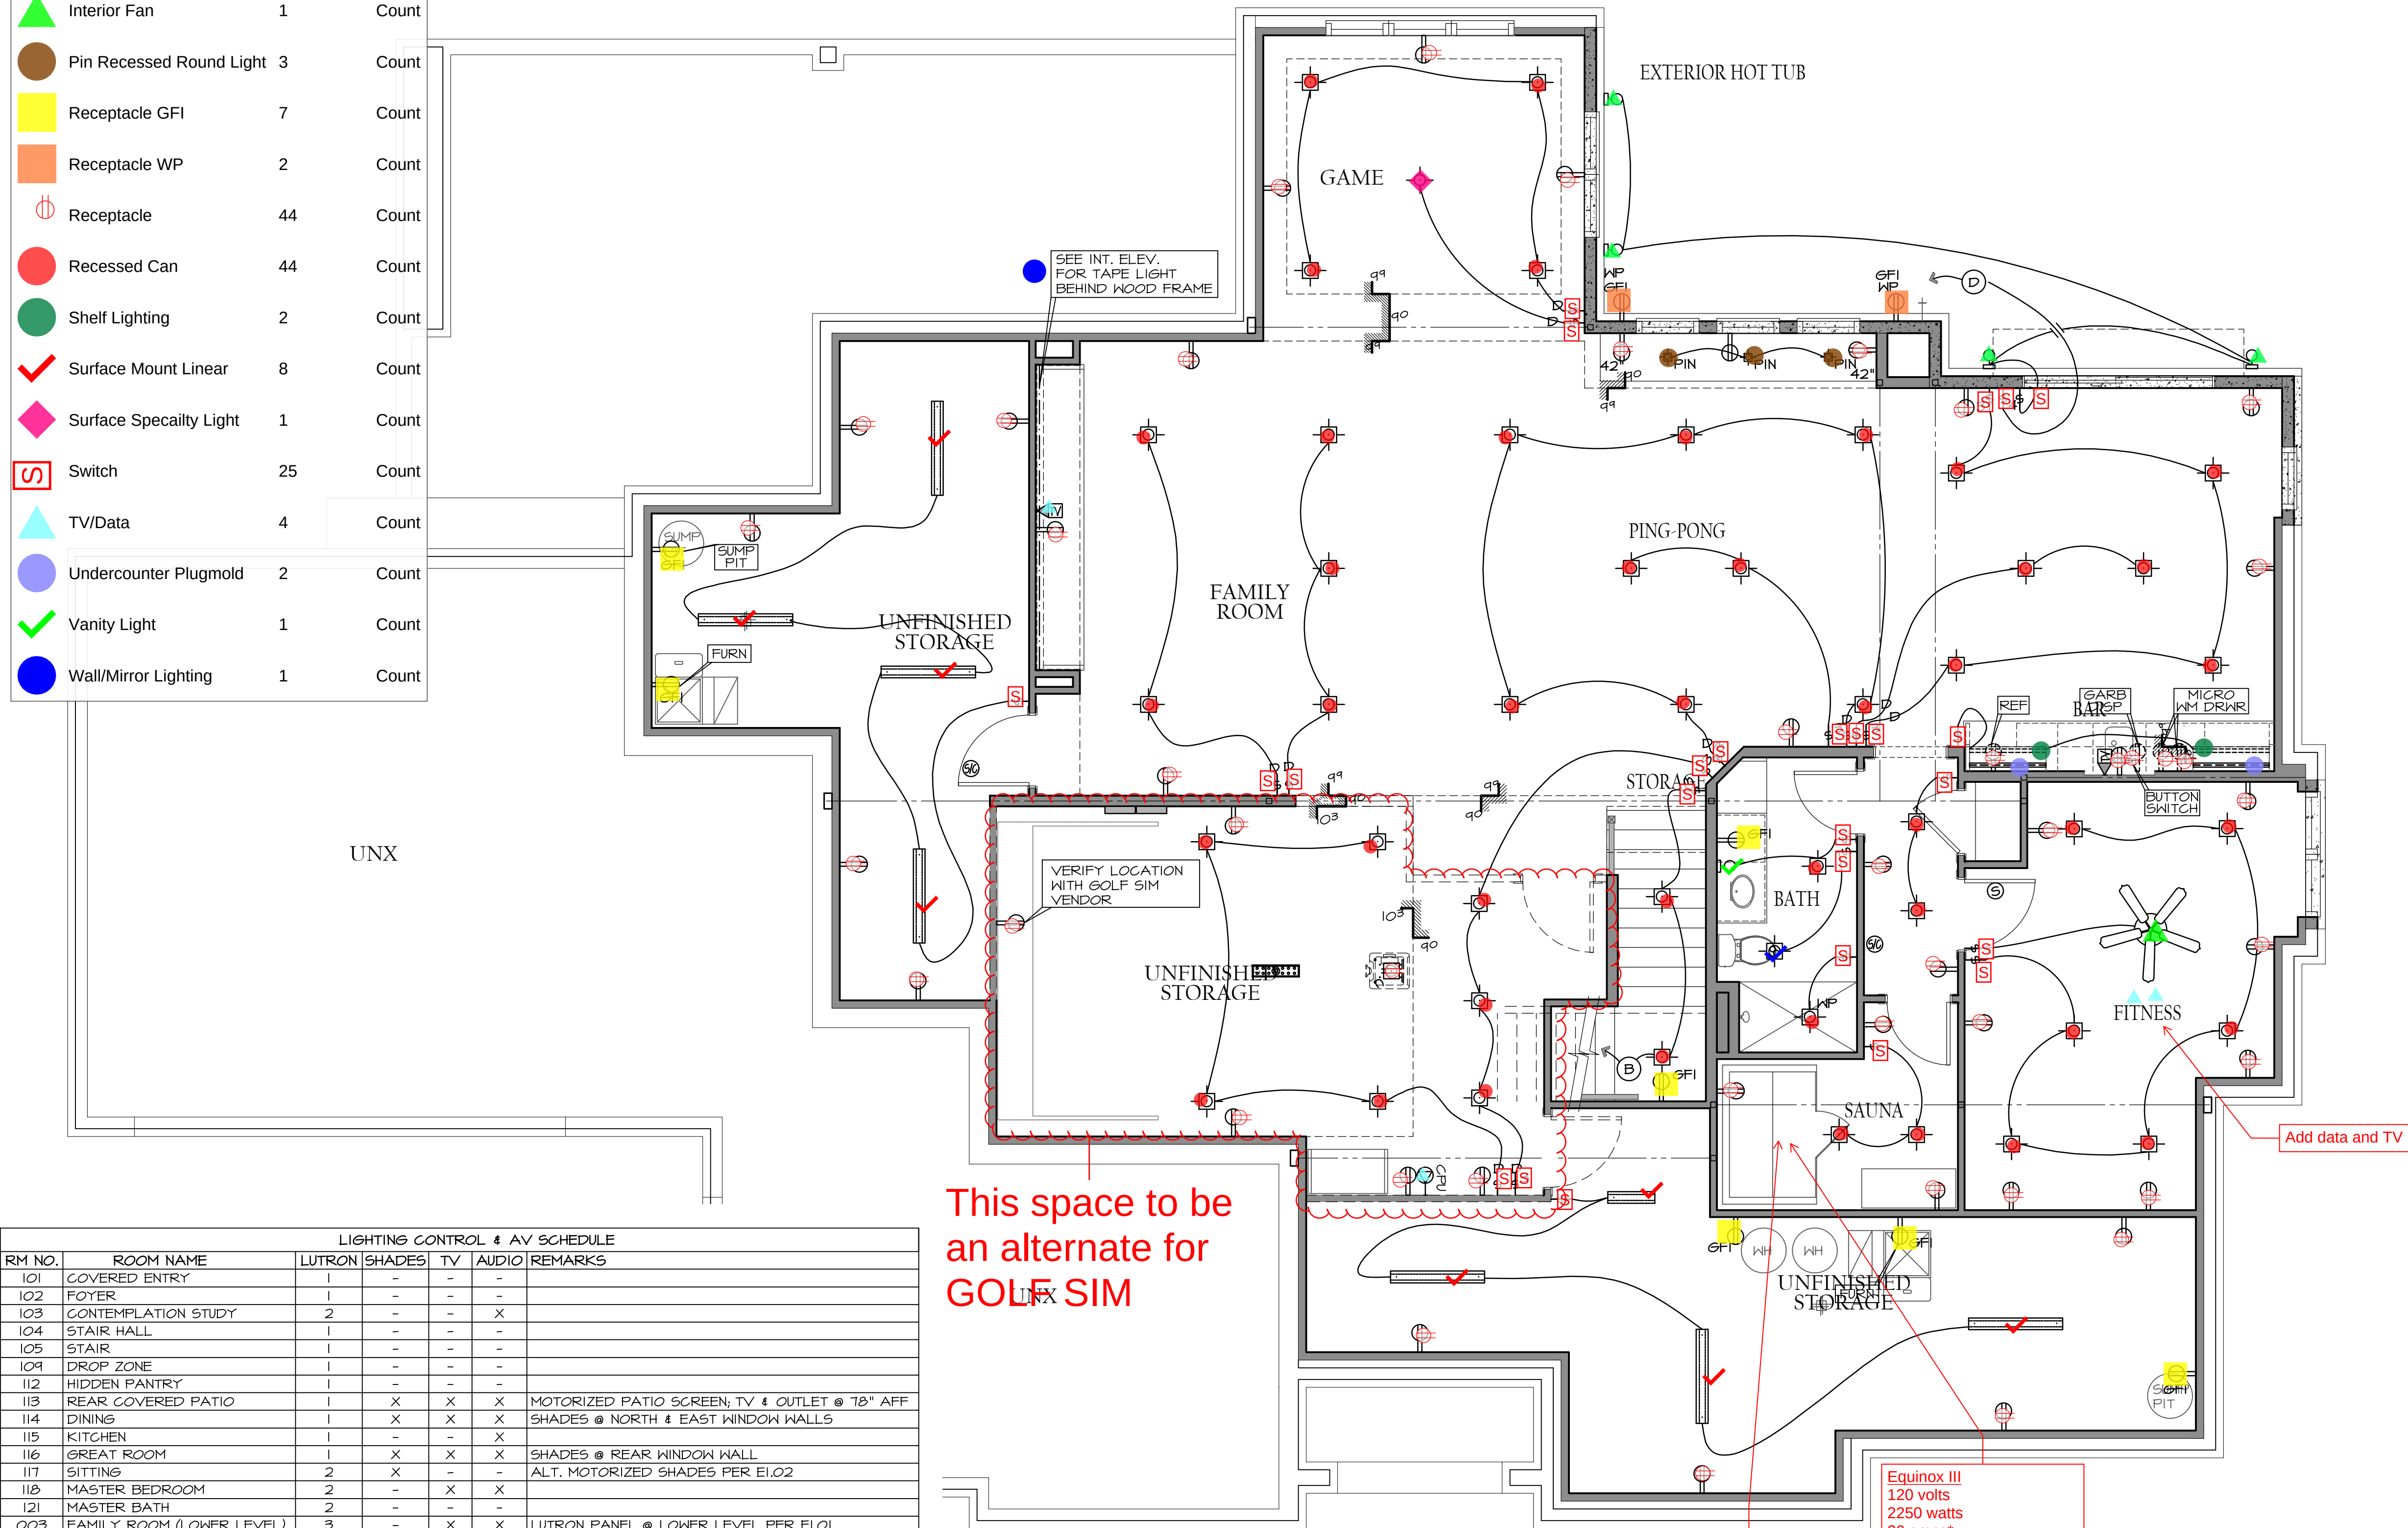

This space to be an alternate for GOLF SIM

LIGHTING CONTROL & AV SCHEDULE					
RM NO.	ROOM NAME	LUTRON SHADES	TV	AUDIO	REMARKS
101	COVERED ENTRY	1	-	-	-
102	FOYER	1	-	-	-
103	CONTEMPLATION STUDY	2	-	-	X
104	STAIR HALL	1	-	-	-
105	STAIR	1	-	-	-
109	DROP ZONE	1	-	-	-
112	HIDDEN PANTRY	1	-	-	-
113	REAR COVERED PATIO	1	X	X	X
114	DINING	1	X	X	X
115	KITCHEN	1	-	-	X
116	GREAT ROOM	1	X	X	X
117	SITTING	2	X	-	-
118	MASTER BEDROOM	2	-	X	X
121	MASTER BATH	2	-	-	-
003	FAMILY ROOM (LOWER LEVEL)	3	-	X	X
XXX	POOL DECK	-	-	-	X
XXX	LOWER LEVEL REAR PATIO	-	-	-	X

CROCKETT LOT 22 RESIDENCE - 1702 SOUTH 150 AVE, OMAHA, NE
NOTES:
1. LUTRON = LUTRON LIGHTING CONTROL ZONE. SHADES = MOTORIZED SHADES, ALL TIED INTO LUTRON SYSTEM.
2. TV = TV LOCATION. AUDIO = SOUND SYSTEM / SPEAKERS.
3. VERIFY FINAL DEVICE COUNTS, MODELS & LOCATIONS W/ OWNER & AV CONTRACTOR.
4. LUTRON SYSTEM BY NUMBERS BY PRIORITY
1 = HIGHEST PRIORITY PUBLIC MAIN LEVEL AREA
2 = MASTER SUITE MAIN LEVEL AREA
3 = LOWER LEVEL AREA

ELECTRICAL LOWER LEVEL
1/4" = 1'-0"

Full Spectrum Sanctuary 3
240V / 15 Amp Electrical Circuit
Required NEMA 6-15p

Exterior
Width: 71"
Depth: 48"
Height: 77"
Door: 23 3/4" x 73 1/4"

Equinox III
120 volts
2250 watts
20 amps*

Plugs into a 120v / 20 amp
dedicated circuit and outlet.

Do not plug into a 240 V
outlet.

Plug: NEMA 5-20r, 5-20p


Exterior Dimensions:
Width: 62.3"
Depth: 45.9"
Height: 77.7" (includes 2" feet)
Door opening: 28"
Weight: 520 lbs
When building the Equinox 3 into an
enclosed space, we recommend leaving
4-6 inches around the sauna and 8-10
inches above the roof.

SWITCHES & CONTROLS	
	SWITCH (SINGLE POLE)
	SWITCH (THREE WAY)
	SWITCH (FOUR WAY)
	SWITCH (DIMMER)
	SWITCH (JAMB)
	SWITCH (MOTION)
	FLOOR TO FLOOR CONNECTION
	MOTION SENSOR
	SECURITY KEYPAD
	ZONE CONTROL SYSTEM
	MSDE
	ELECTRICAL PANEL
RECEPTACLES	
	110V DUPLEX OUTLET (UNDERCOUNTER)
	110V DUPLEX OUTLET (GROUND FAULT INTERRUPTER)
	110V DUPLEX OUTLET (GFI AND WATERPROOF)
	110V DUPLEX OUTLET (BOTTOM SWITCHED)
	110V QUADPLEX OUTLET
	220V DUPLEX OUTLET
	UNDERCOUNTER PLUG MOULD
	110V DUPLEX OUTLET (FLOOR MOUNTED)
	110V DUPLEX OUTLET (CEILING MOUNTED)
	USB/DUPLEX CHARGING STATION
	PHONE JACK
	DATA/CABLE
	CONTROL KEYPAD
	THERMOSTAT CONTROL
	SMOKE DETECTOR
	CARBON MONOXIDE DETECTOR
	SMOKE/CARBON MONOXIDE DETECTOR
	TV LOCATION
	DATA PULL LOCATION (CONDUIT TO ABOVE CEILING)
LIGHTING FIXTURES	
	SURFACE LIGHT FIXTURE
	SURFACE LIGHT FIXTURE
	RECESSED CAN LIGHT
	RECESSED SLOPED CAN LIGHT
	RECESSED EYE CAN LIGHT
	RECESSED SLOPED EYE CAN LIGHT
	RECESSED RECESS LIGHT
	WELL LIGHT
	PIN RECESSED ROUND LIGHT
	UNDERCOUNTER LIGHT
	INDIRECT LIGHTING
	WALL MOUNTED LIGHT FIXTURE
	EXHAUST FAN
	FANLIGHT COMBO
	FLOOD LIGHT
	SOLATUBE W/ RIGID TUNNEL
	TREAD LIGHT
	TRACK LIGHTING
	SURFACE MOUNT LINEAR FIXTURE
MISCELLANEOUS	
	CEILING FANLIGHT COMBO
	CEILING FAN ONLY

CROCKETT LOT22
RESIDENCE
1702 SOUTH 150 AVE. OMAHA, NEBRASKA 68144

McNEIL
COMPANY
4666 South 132nd Street
Omaha, NE 68137
402-333-1462
mcneilcompany.com

PLAN DATE	
01/11/2026	
REV.	DATE
MEETING	03/18/26
HEARTWOOD	05/06/26
PRELIM BID	01/17/26

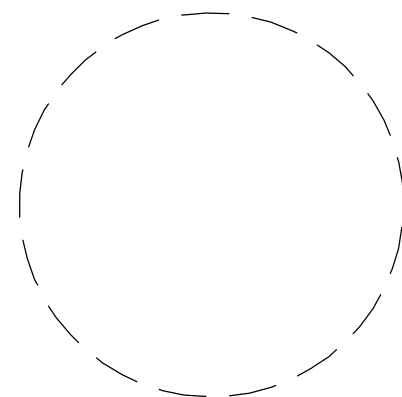

JOB NUMBER	
15-2510	
DESCRIPTION	
LOWER LEVEL ELECTRICAL PLAN	
PLAN SHEET	
E1.01	

© COPYRIGHT
MCNEIL COMPANY
THESE PLANS ARE SPECIFICALLY
DESIGNED FOR CONSTRUCTION BY
MCNEIL COMPANY AND ARE
INTENDED FOR NO OTHER PURPOSE.
DUPLICATION OF THESE PLANS IN
PART OR WHOLE WITHOUT WRITTEN
CONSENT FROM MCNEIL COMPANY
IS PROHIBITED.