
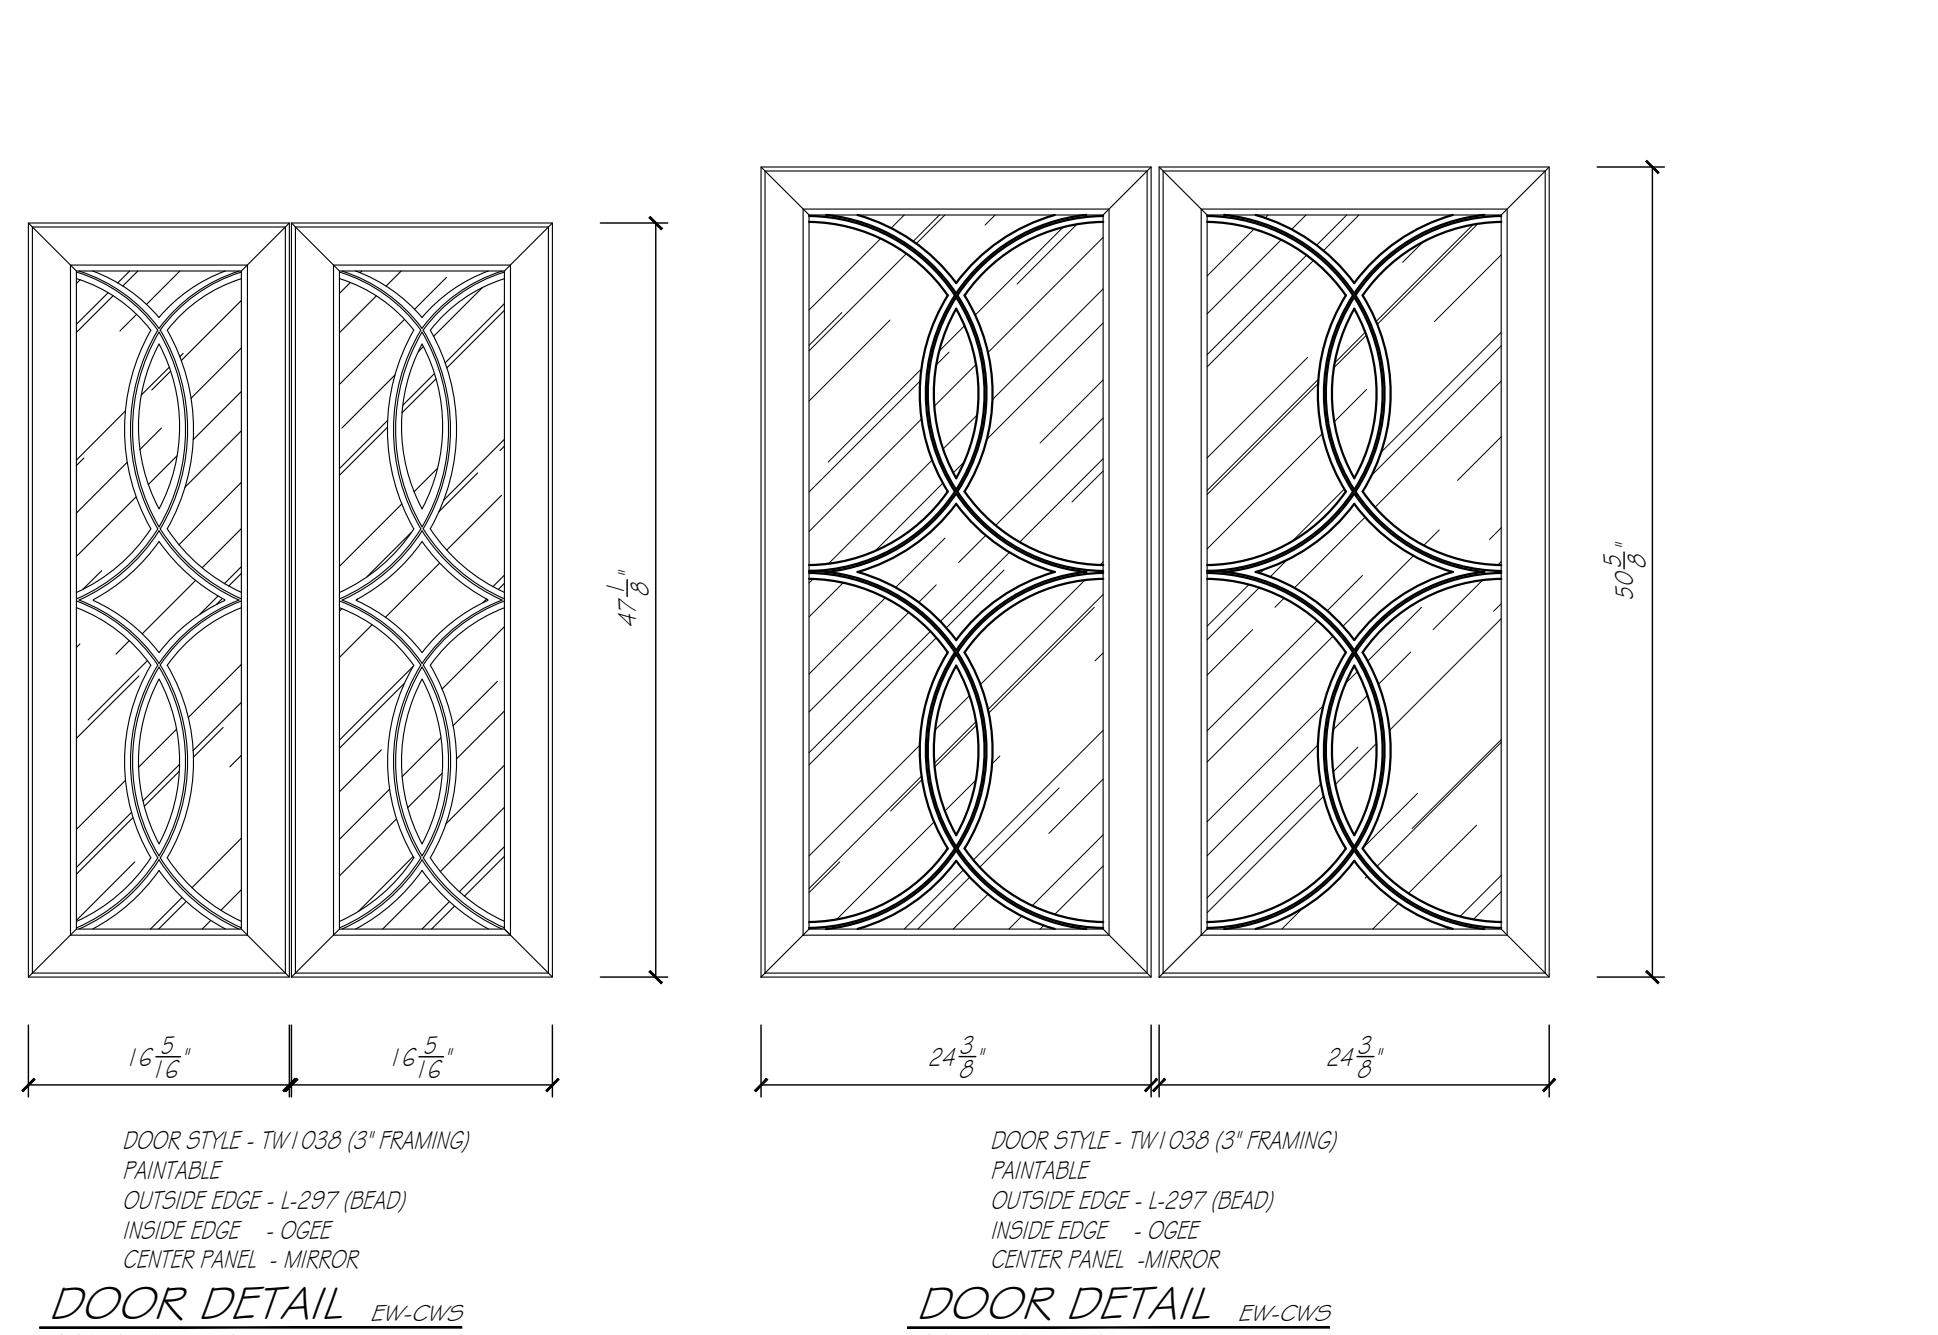
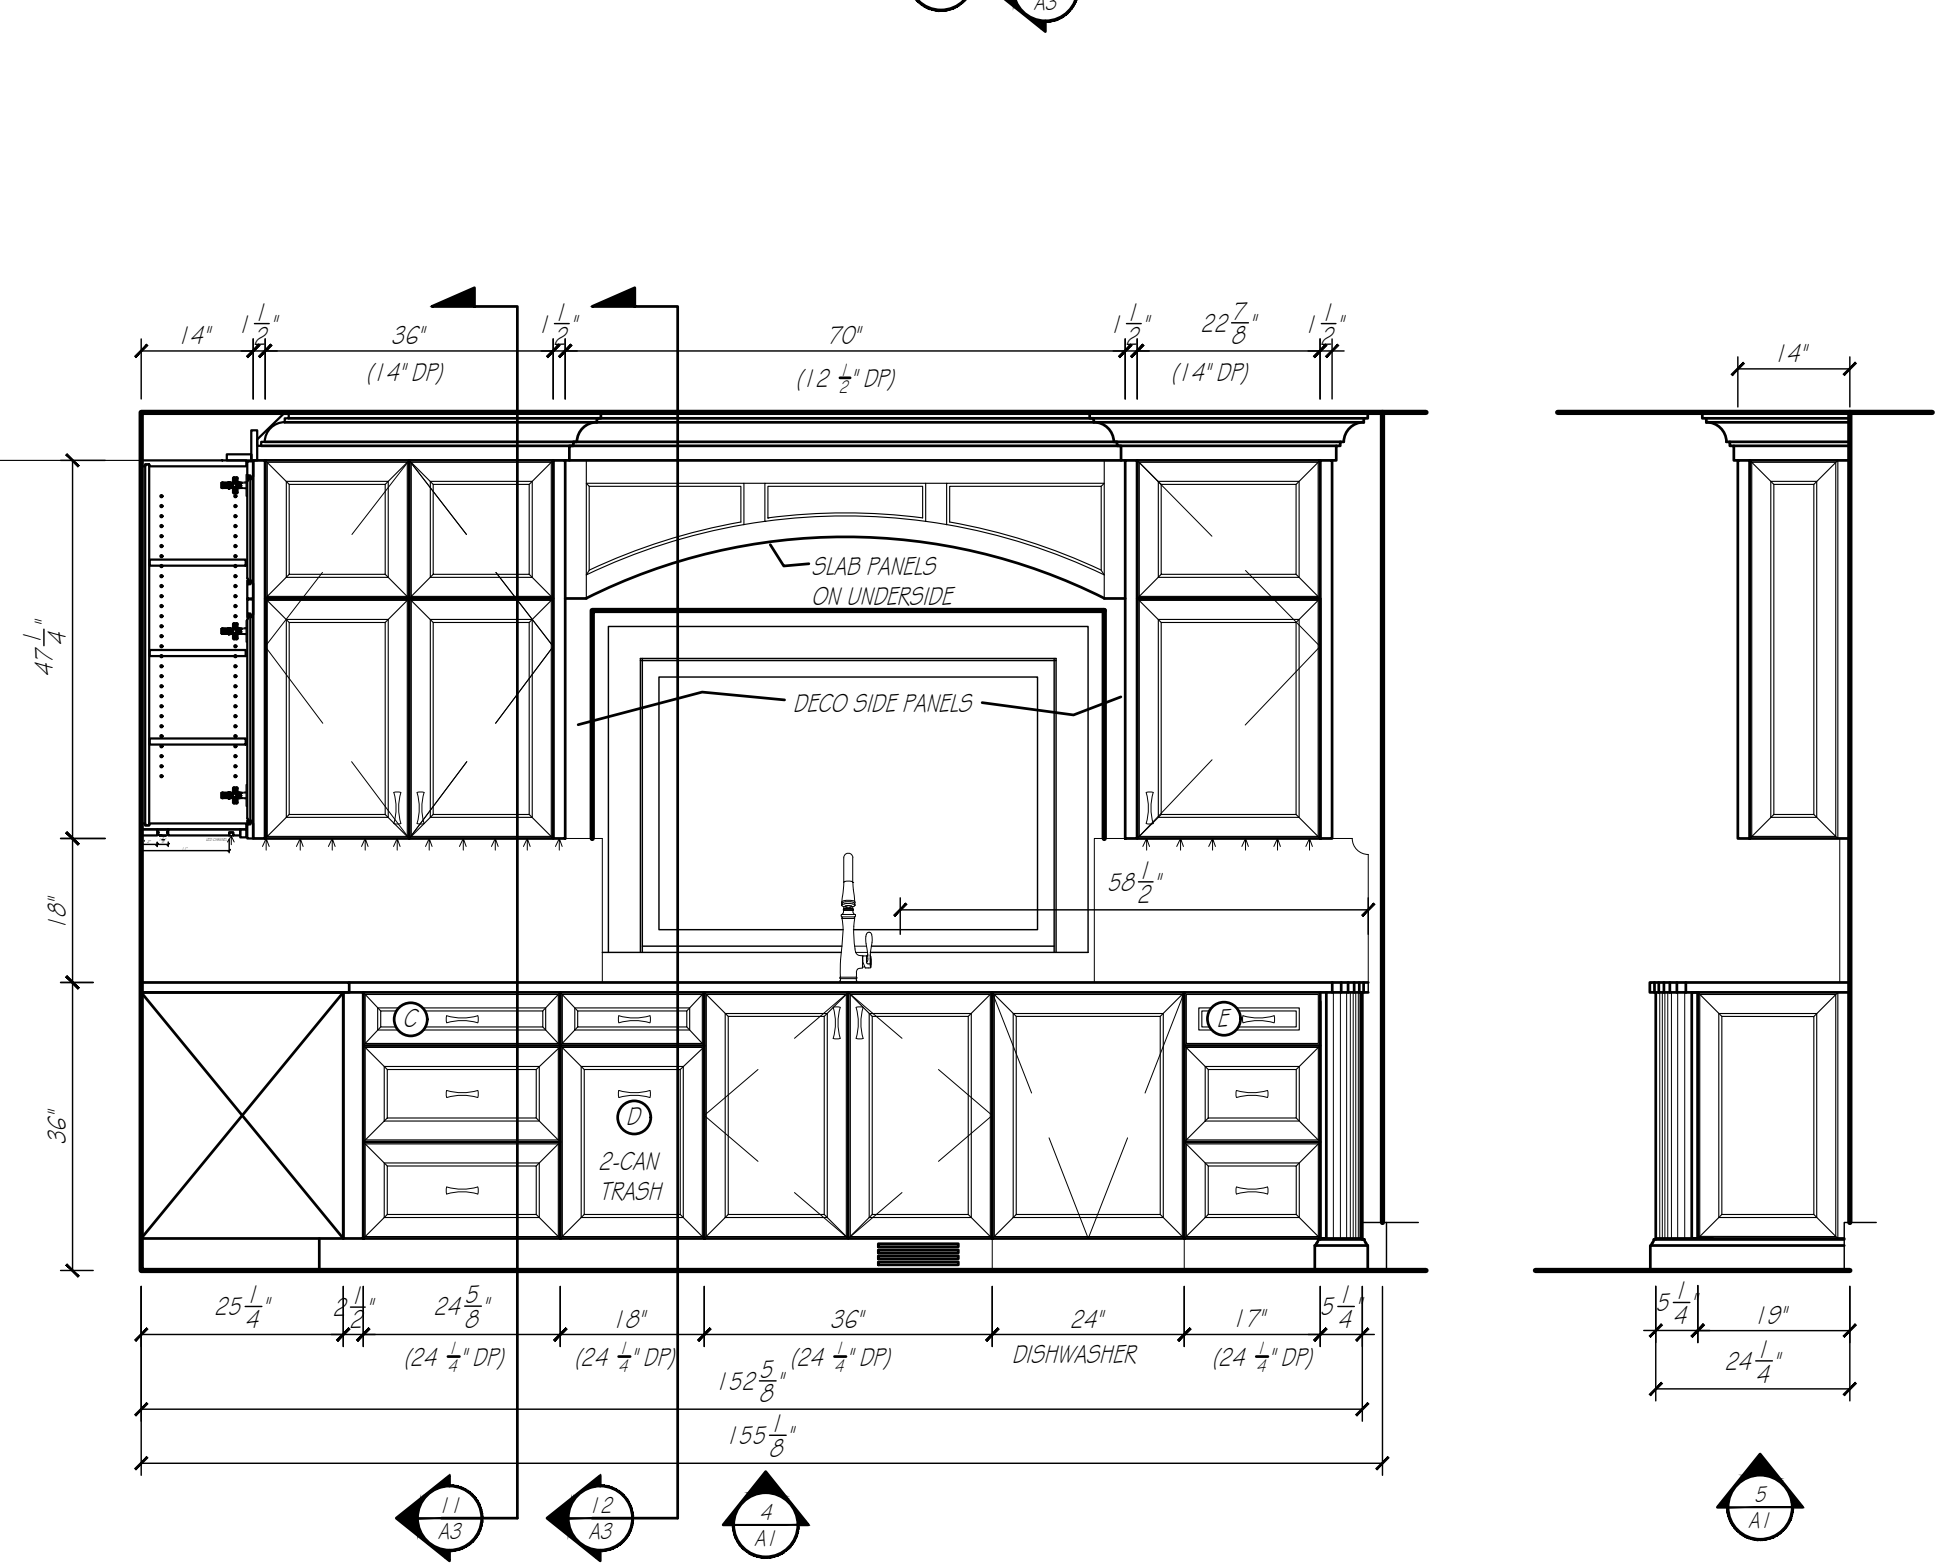
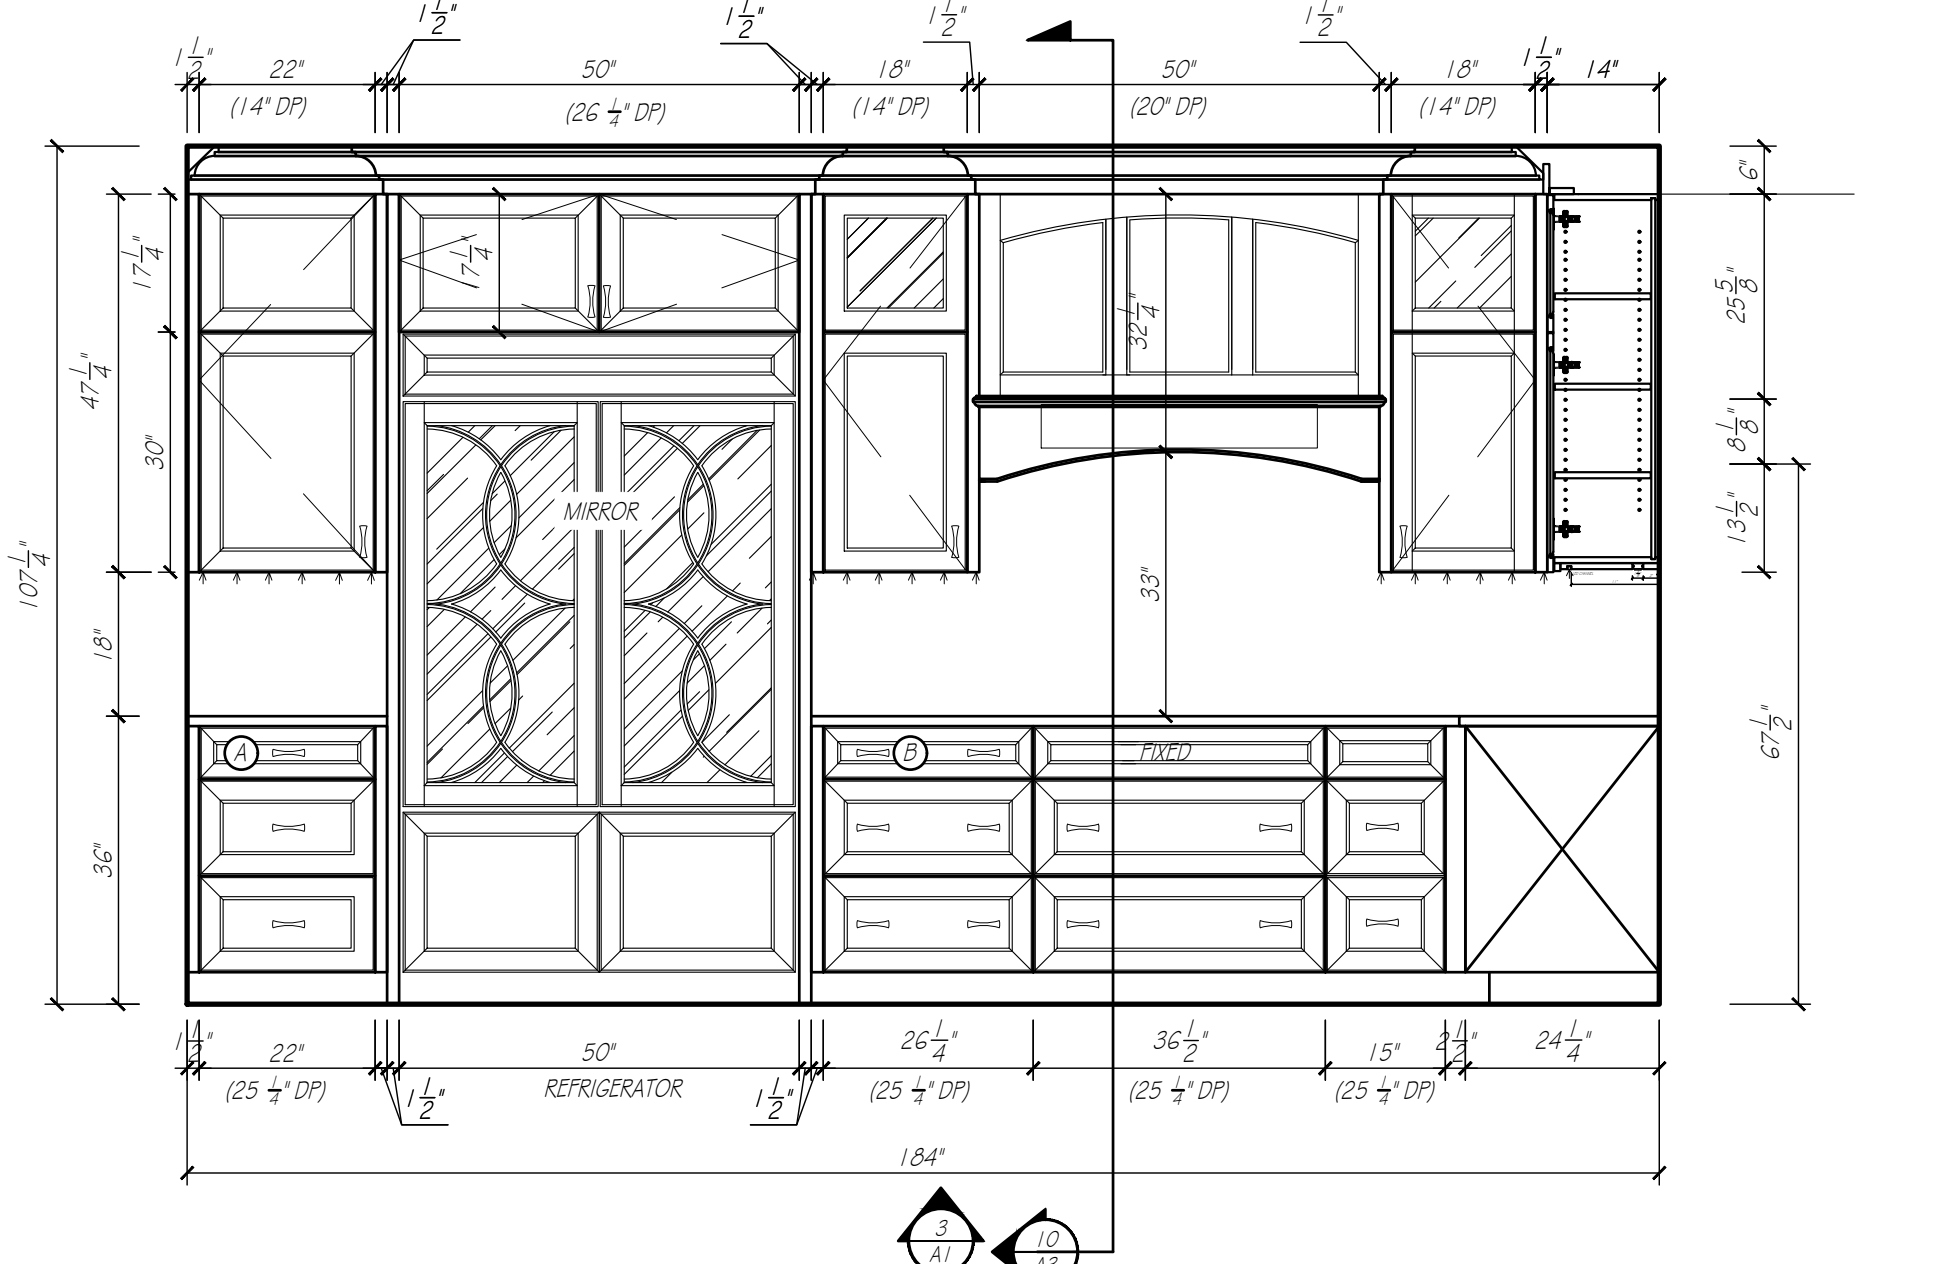
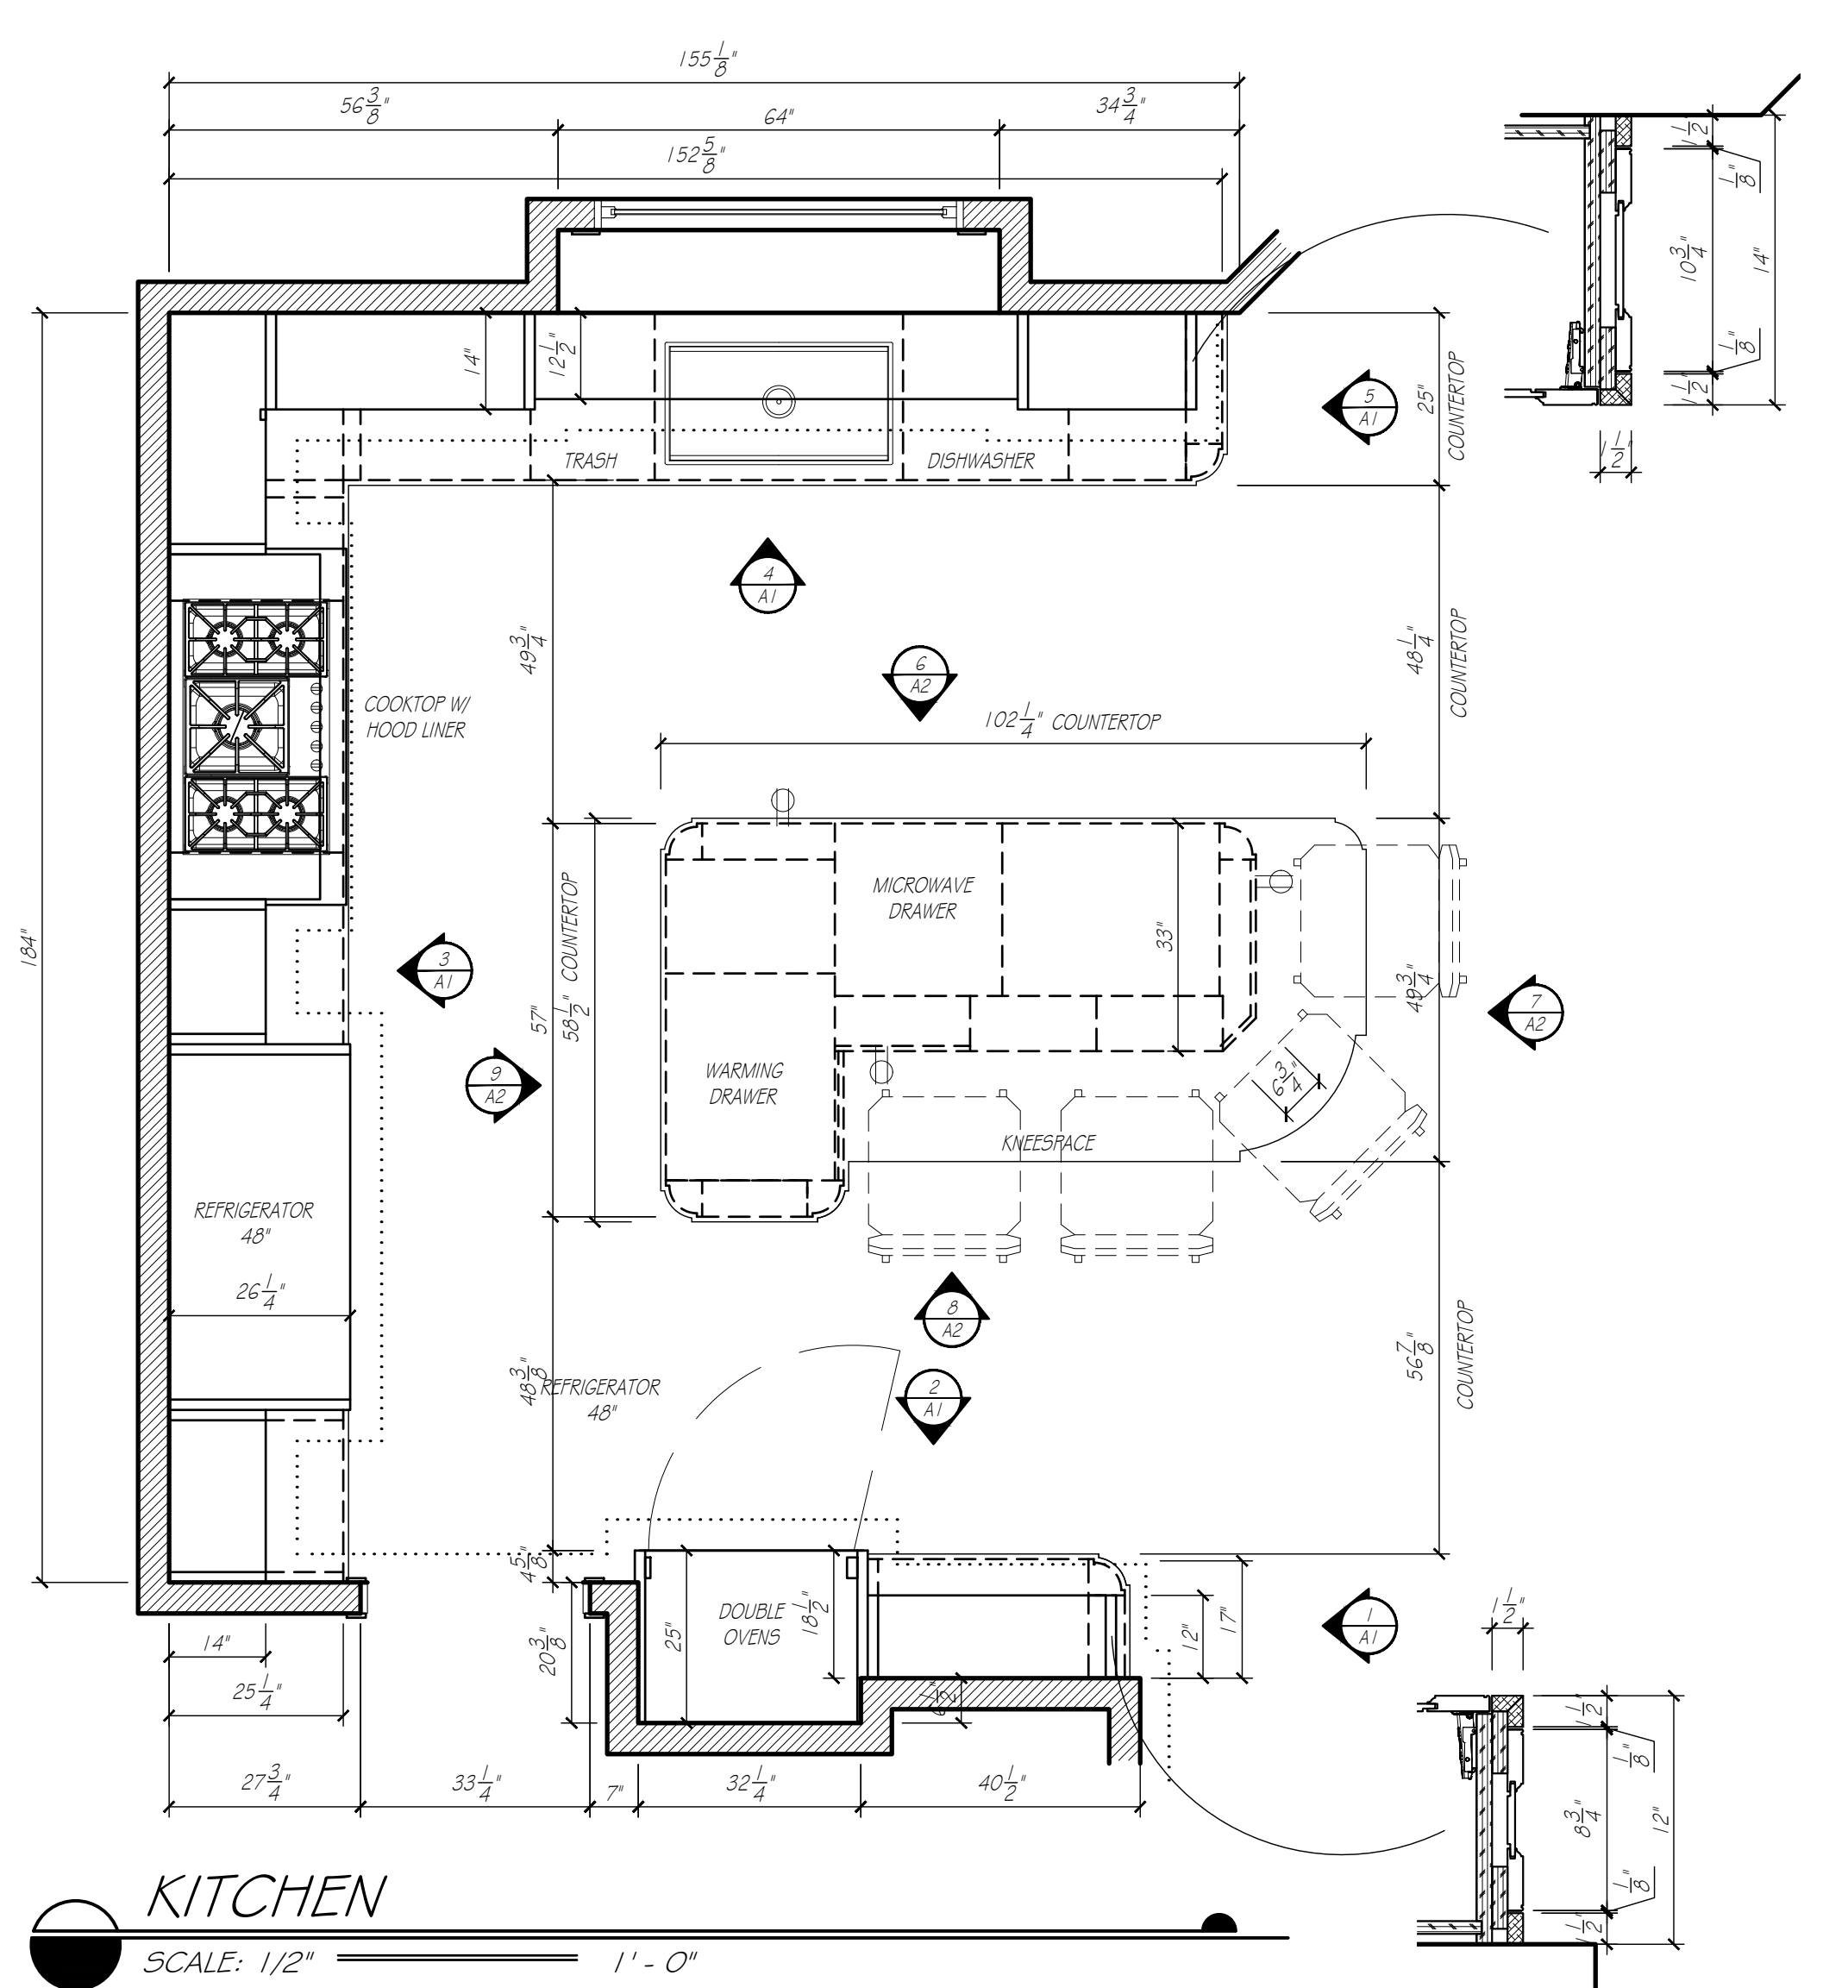
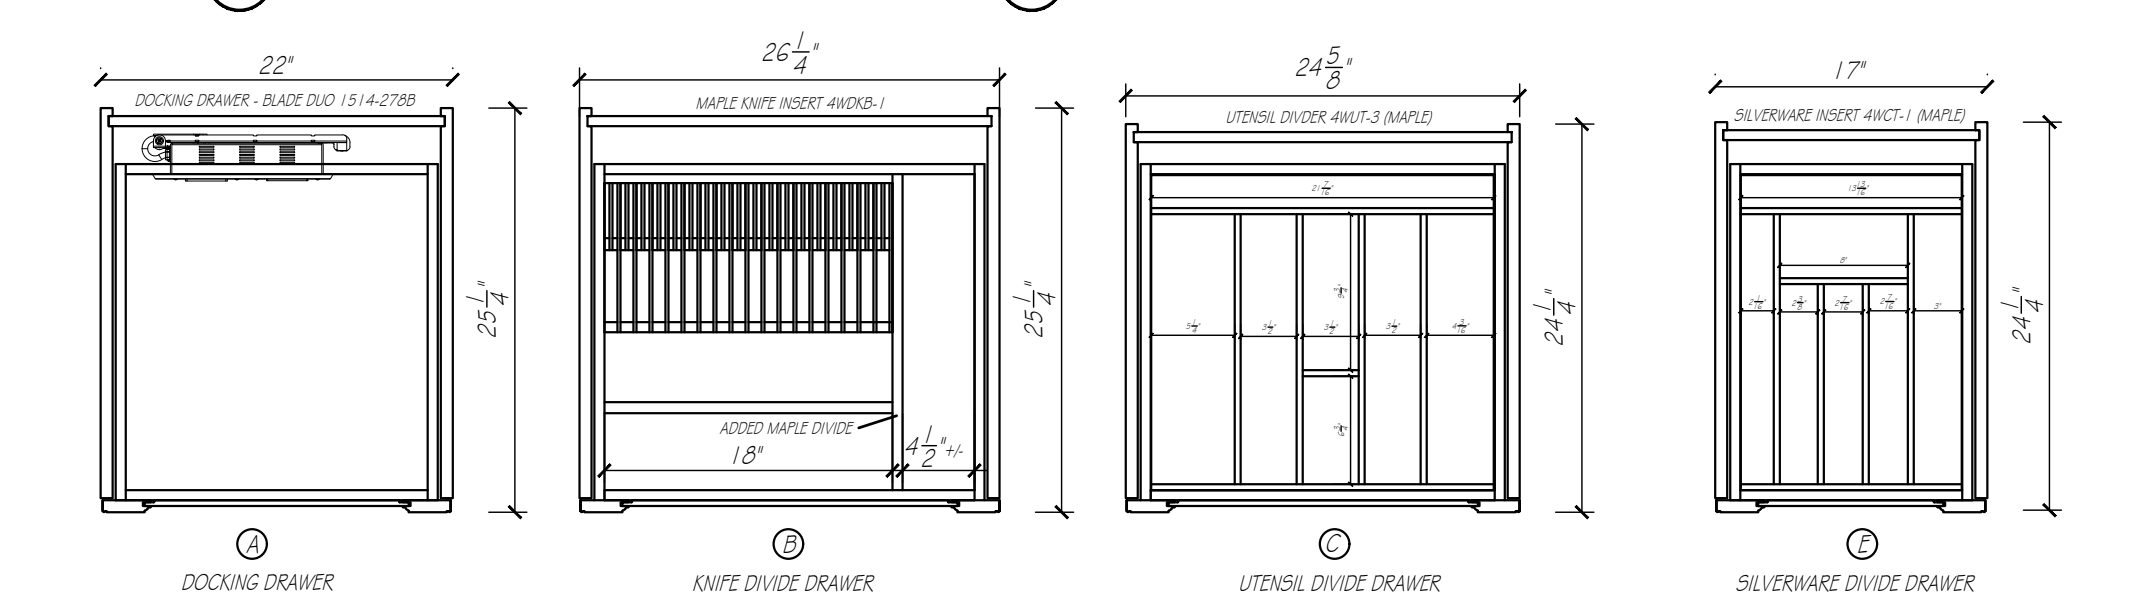


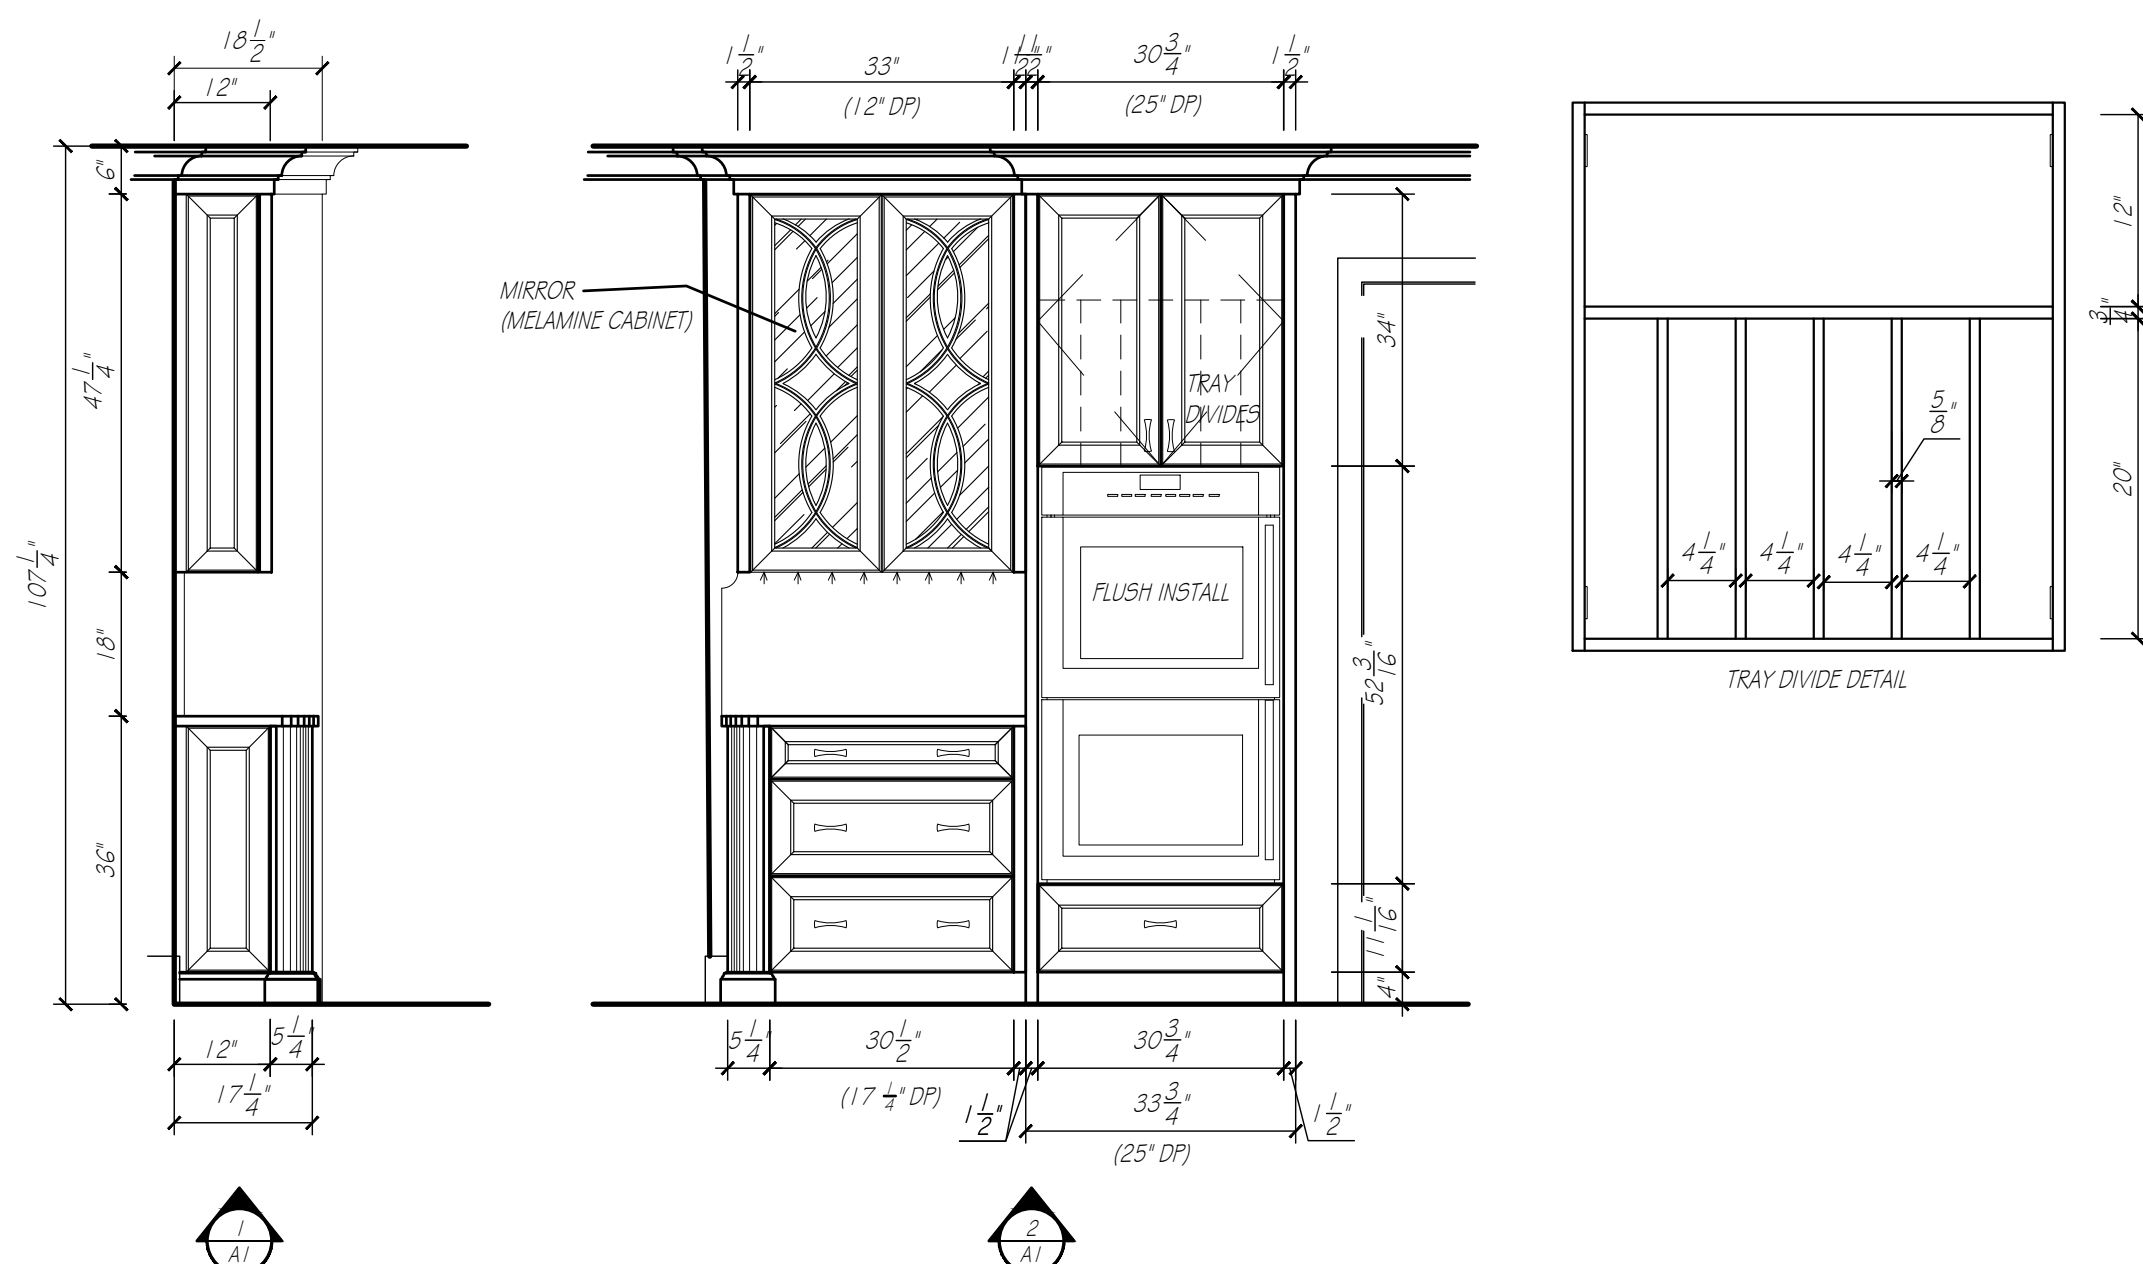

NOTES
DRAWER BOXES ARE MAPLE DOVETAIL DRAWERS

ACCESSORIES





- ① DOCKING DRAWER
BLADE DTD 1514-2788
- ② DOUBLE KNIFE BLOCK 4WKB-1 (MAPLE)
REV-A-SHELF
- ③ UTENSIL DIVIDER 4WUT-3 (MAPLE)
REV-A-SHELF
- ④ 2-CAN TRASH PULLOUT 35QT (MAPLE)
4WCSC-1835DM-2
- ⑤ SILVERWARE DIVIDE 4WCT-1SH (MAPLE)

APPLIANCE SELECTIONS

- THERMADOR DOUBLE OVENS 30"
MODEL - MED302LWS
29 3/4"W x 52 1/2"H x 24 1/2"D
FLUSH INSTALL
CUTOUT
30 3/4"W x 52 1/2"H x 24 1/2"D
- SUB-ZERO REFRIGERATOR 48"
MODEL - CL4850UFD0
48"W x 84 1/2"H x 24"D
PANELS
CUTOUT
50"W x 84 1/2"H x 26 1/2"D
- THERMADOR COOKTOP 36"
MODEL - 56SP36ST5
37"W x 5 3/4"H x 21 1/2"D
- AVALLON HOOD LINER 36"
MODEL - ARH345MA
34 3/4"W x 11 3/8"H x 22"D
- THERMADOR DISHWASHER
MODEL - DWH66GOEPR
23 1/2"W x 33 3/4"H x 23 1/2"D
PANEL
- THERMADOR MICROWAVE DRAWER 24"
MODEL - M024B5
23 3/4"W x 16 3/4"H x 23 3/4"D
FLUSH INSTALL
CUTOUT
22 1/2"W x 16 3/4"H x 23 1/2"D
- THERMADOR WARMING DRAWER 30"
MODEL - W030W
29 3/4"W x 9 3/4"H x 24 1/2"D
FLUSH INSTALL
CUTOUT
30"W x 9 3/4"H x 24 1/2"D

APPLIANCE FRONTS TO BE INSTALLED
BY APPLIANCE COMPANY.
EUROWOOD TO ADJUST

KITCHEN	
CABINET CONSTRUCTION:	
EXTERIORS	PAINTABLE
INTERIORS	HARD ROCK MAPLE MELAMINE
DRAWER BOVES	MAPLE DOVETAIL
FACE BANDING	MATCHING WOOD EDGE BANDING
CABINET HARDWARE & DRILLING	BY OTHERS
DRAWER SLIDE	FULL EXT. SOFT CLOSE CONCEALED SLIDES
COUNTERTOP SPECIFICATIONS:	
COUNTERTOP MATERIAL	QUARTZ
COUNTERTOP THICKNESS	1 1/4" ALLOWANCE
SUBTOP REQUIREMENTS	NONE
ROOM SPECIFICATIONS	
FLOORING - TYPE / ALLOWANCE	VERIFY 3/4" ALLOWANCE
CASING - W / 1/4" REVEAL	3 3/4"

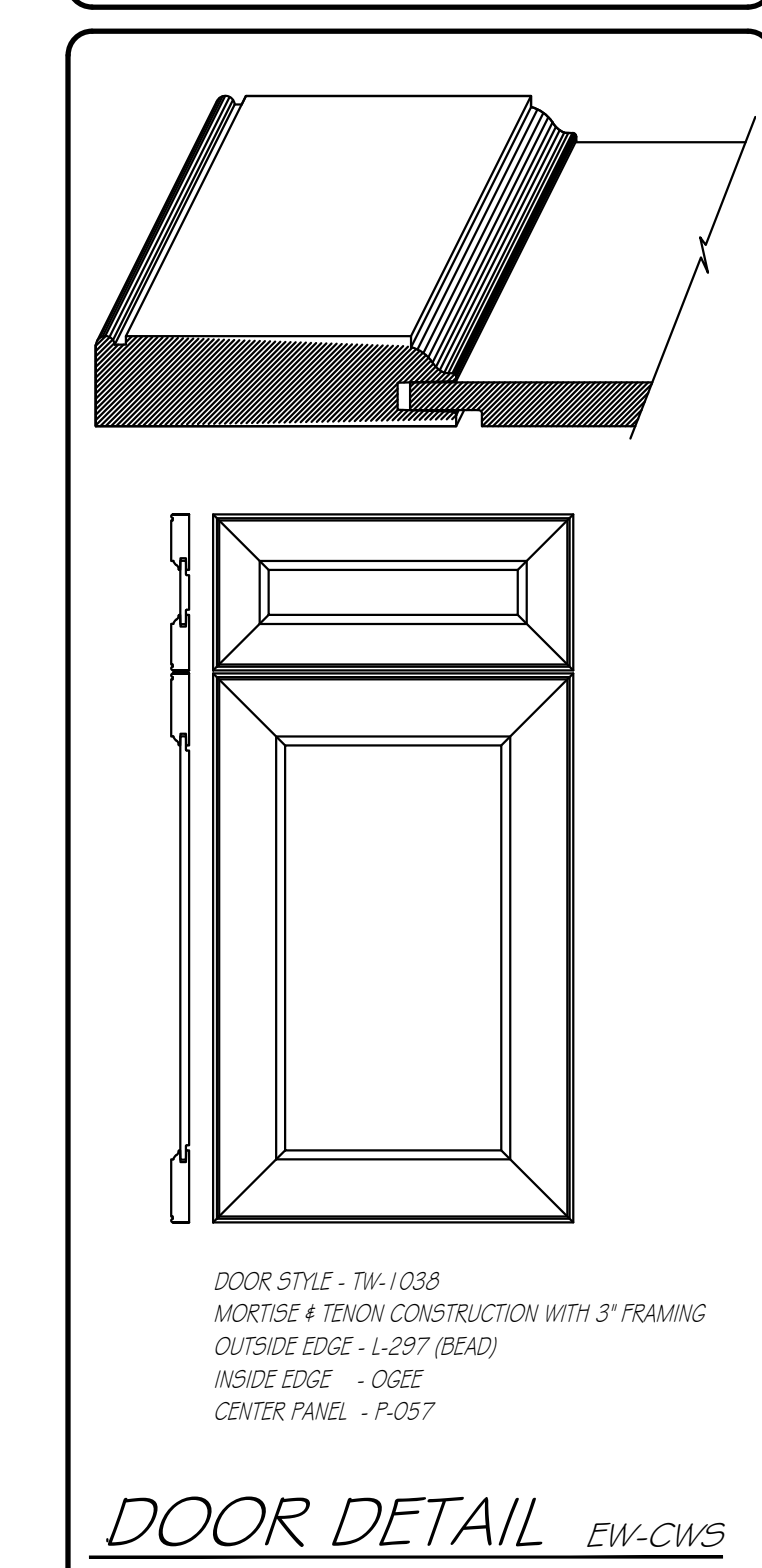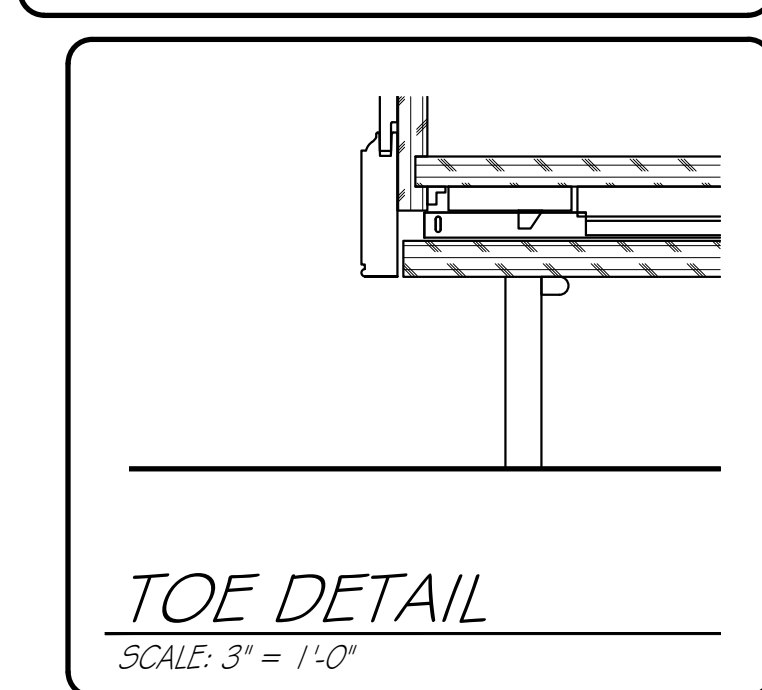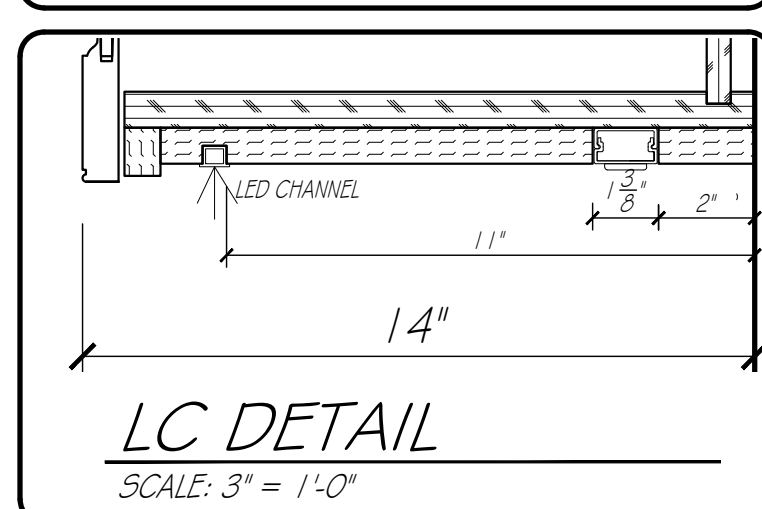
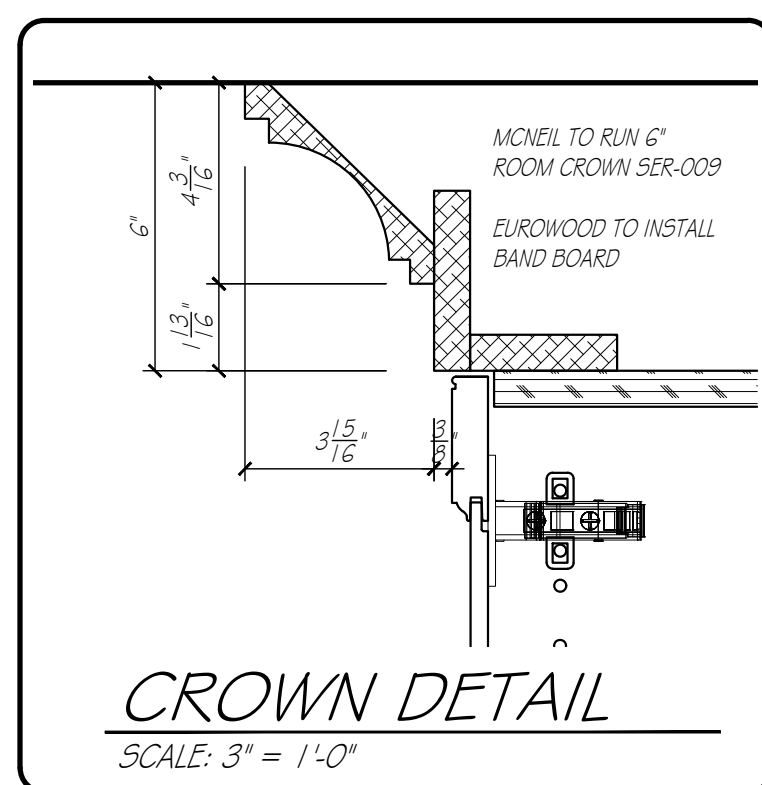


EUROWOOD
Cabinets
3415 SO. 67TH ST.
OMAHA, NE 68108
TEL (402-393-4110)
FAX (402-393-8361)
(WWW.EUROWOOD.NET)



SHEET: A1
DRAWN BY: SJB
PLAN: MAIN LEVEL KITCHEN
REVISIONS:
19 MARCH 26
11 JUNE 26
23 JUNE 26
2 JULY 26
8 JULY 26
10 JULY 26
24 JULY 26

PHIL & MICHELLE WOOD
3435 N. 140TH. CIRCLE
OMAHA, NE 68164



APPROVED BY:
SIGNATURE
DATE
WOOD
5588

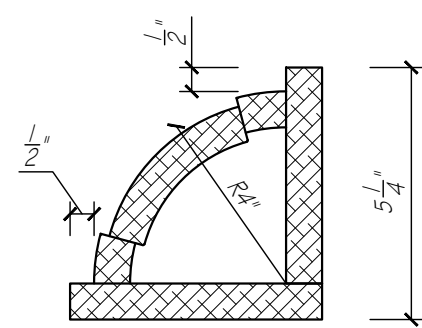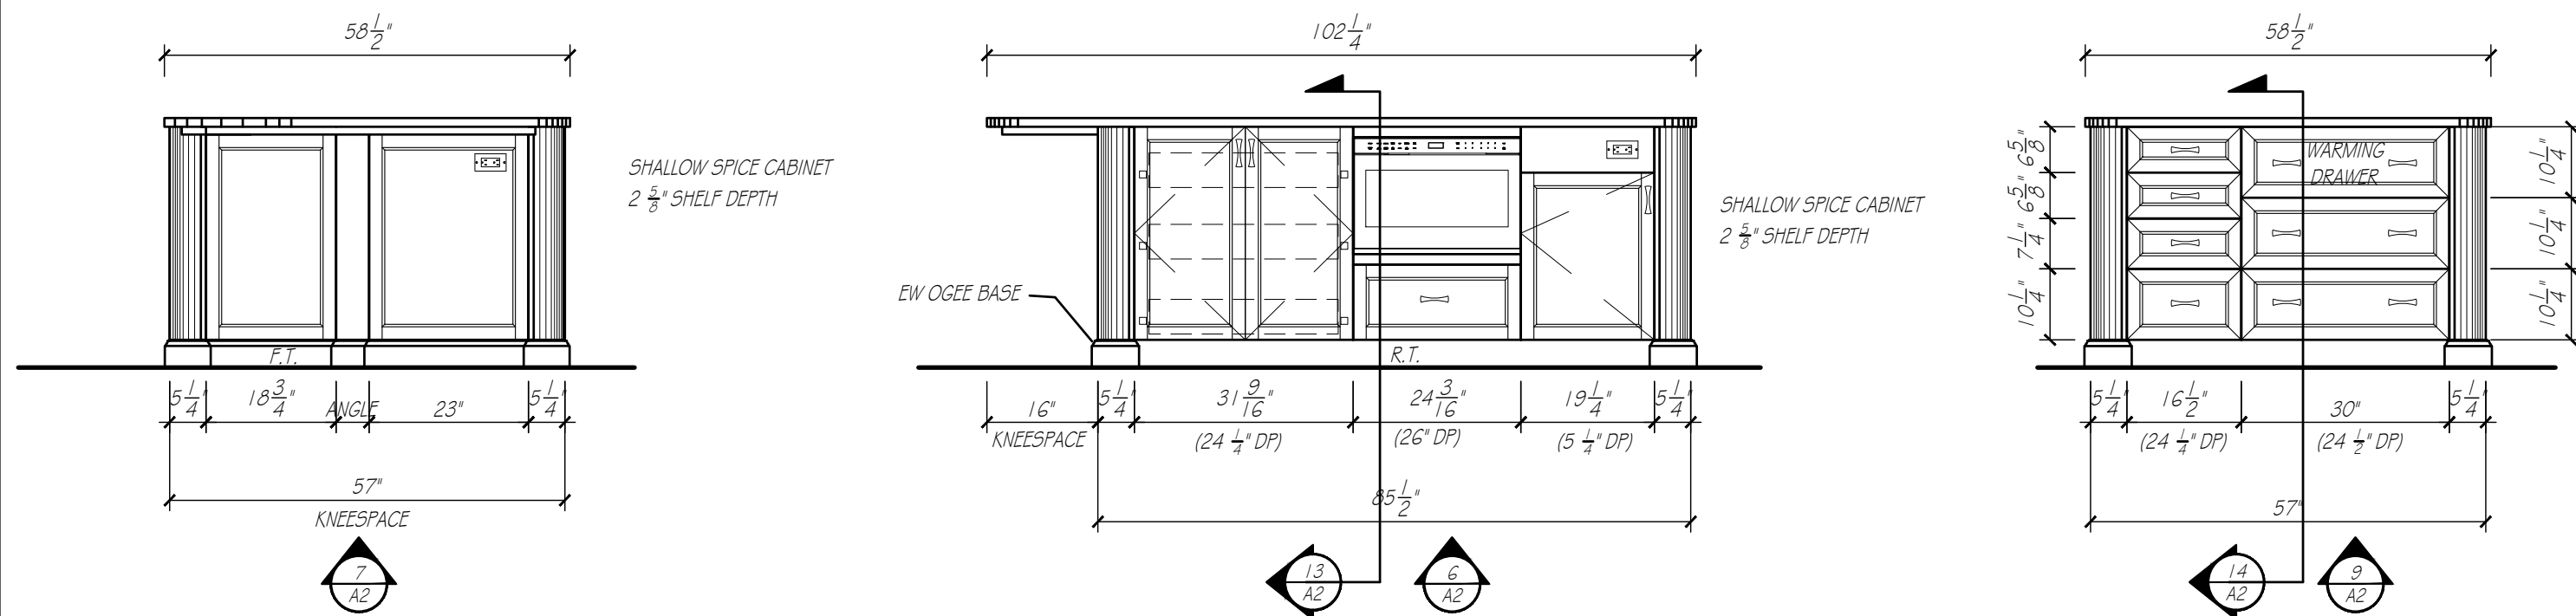


RADIUS CORNER DETAIL
SCALE: 3" = 1'-0"

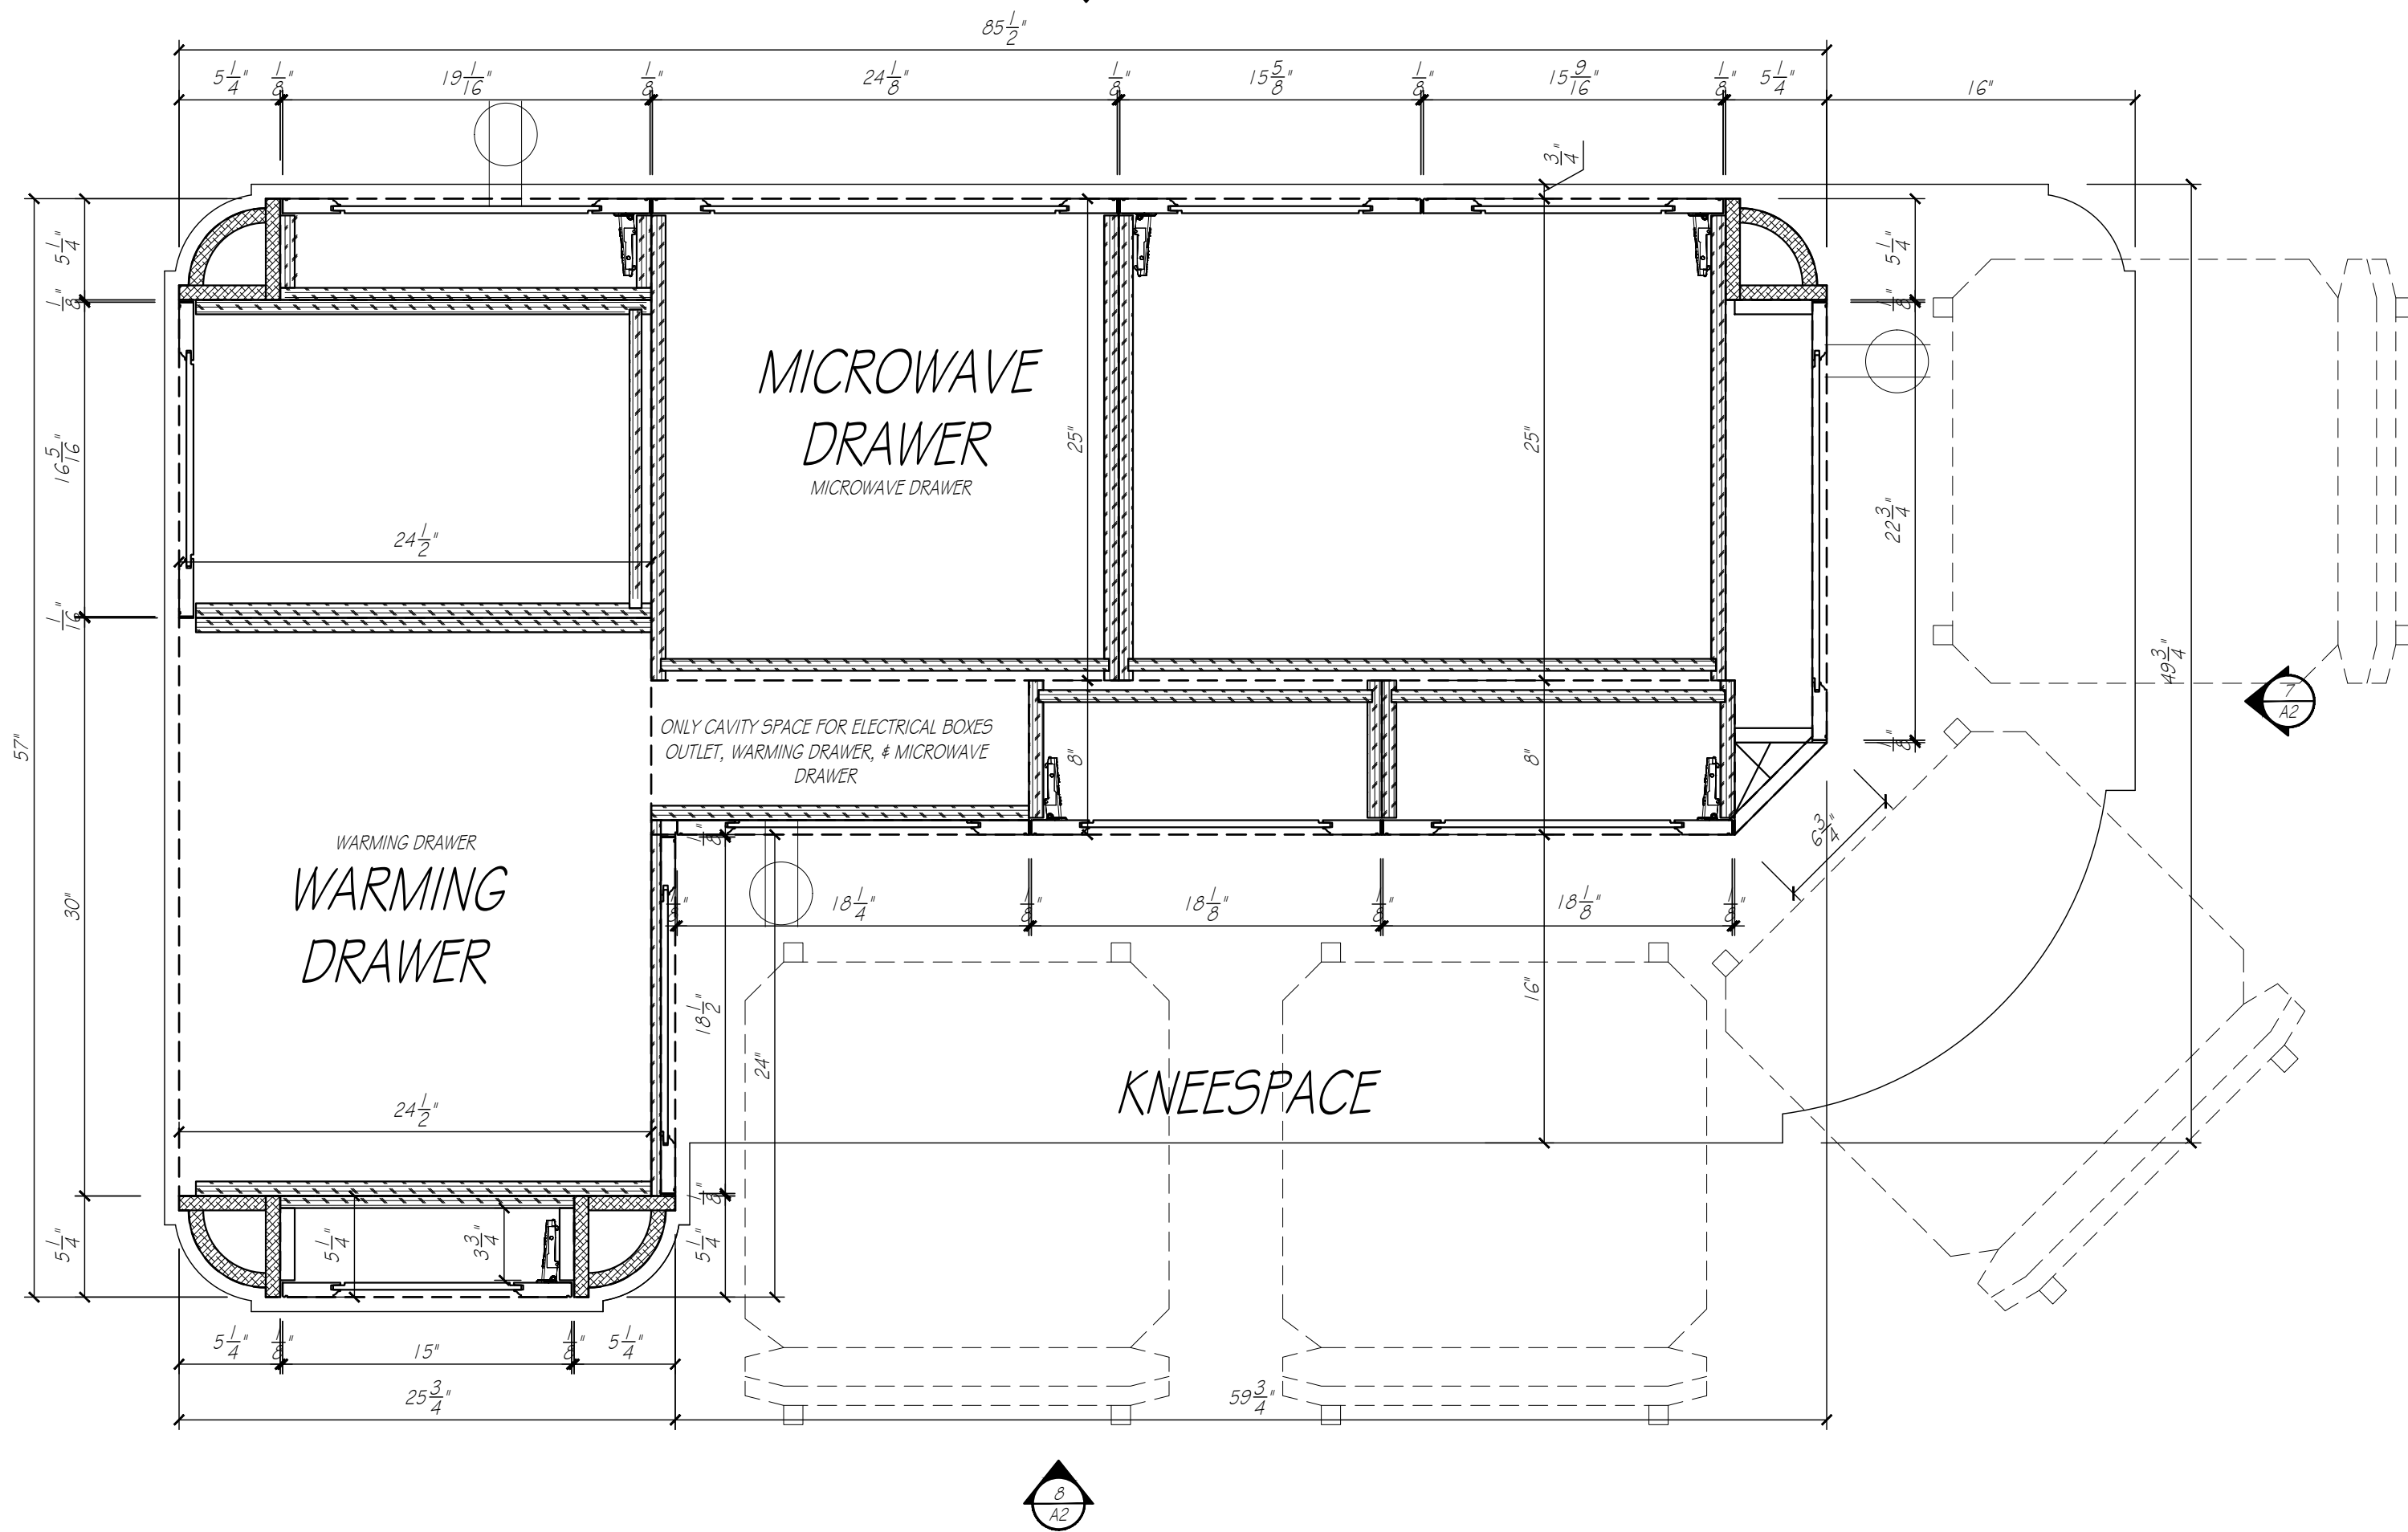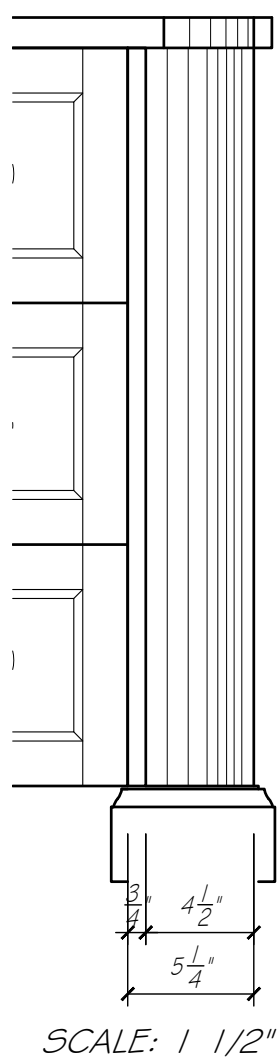

KITCHEN ISLAND
SCALE: 1 1/2" = 1'-0"

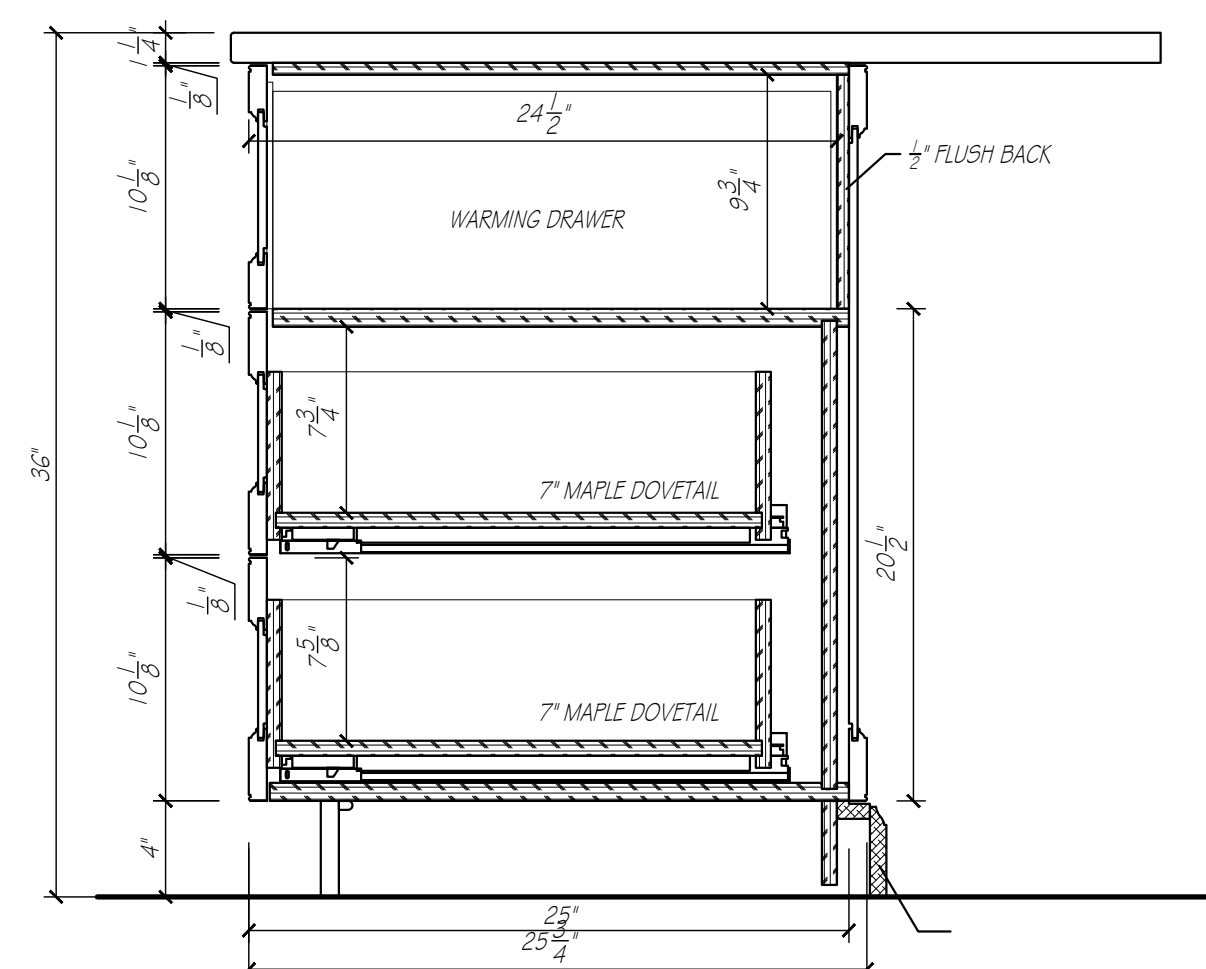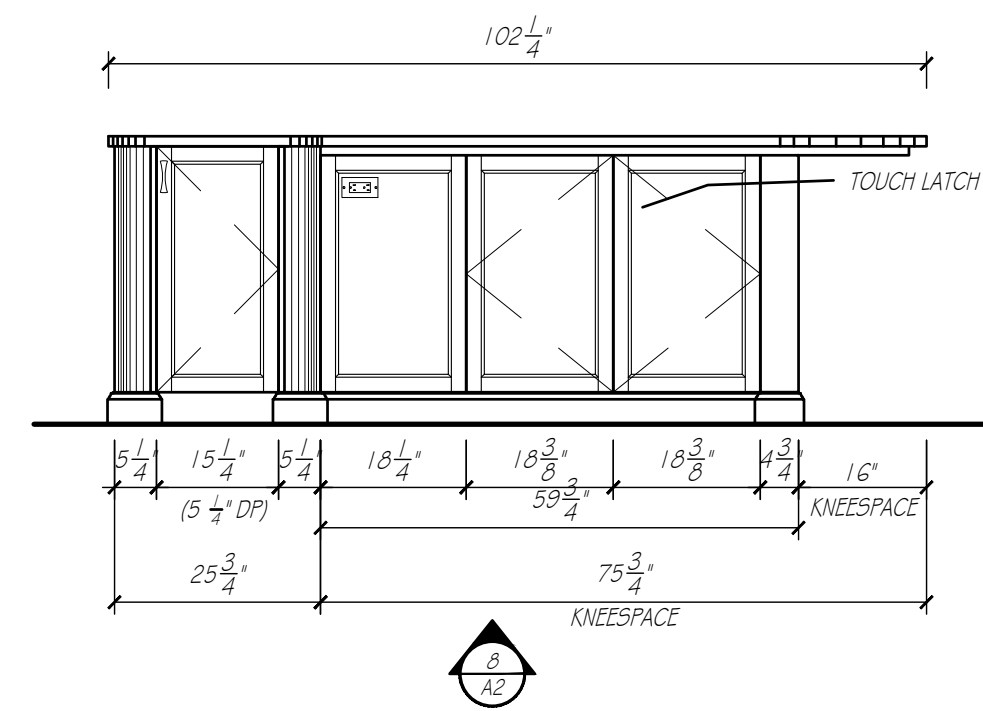


WD CABINET DETAIL
SCALE: 1 1/2" = 1'-0"

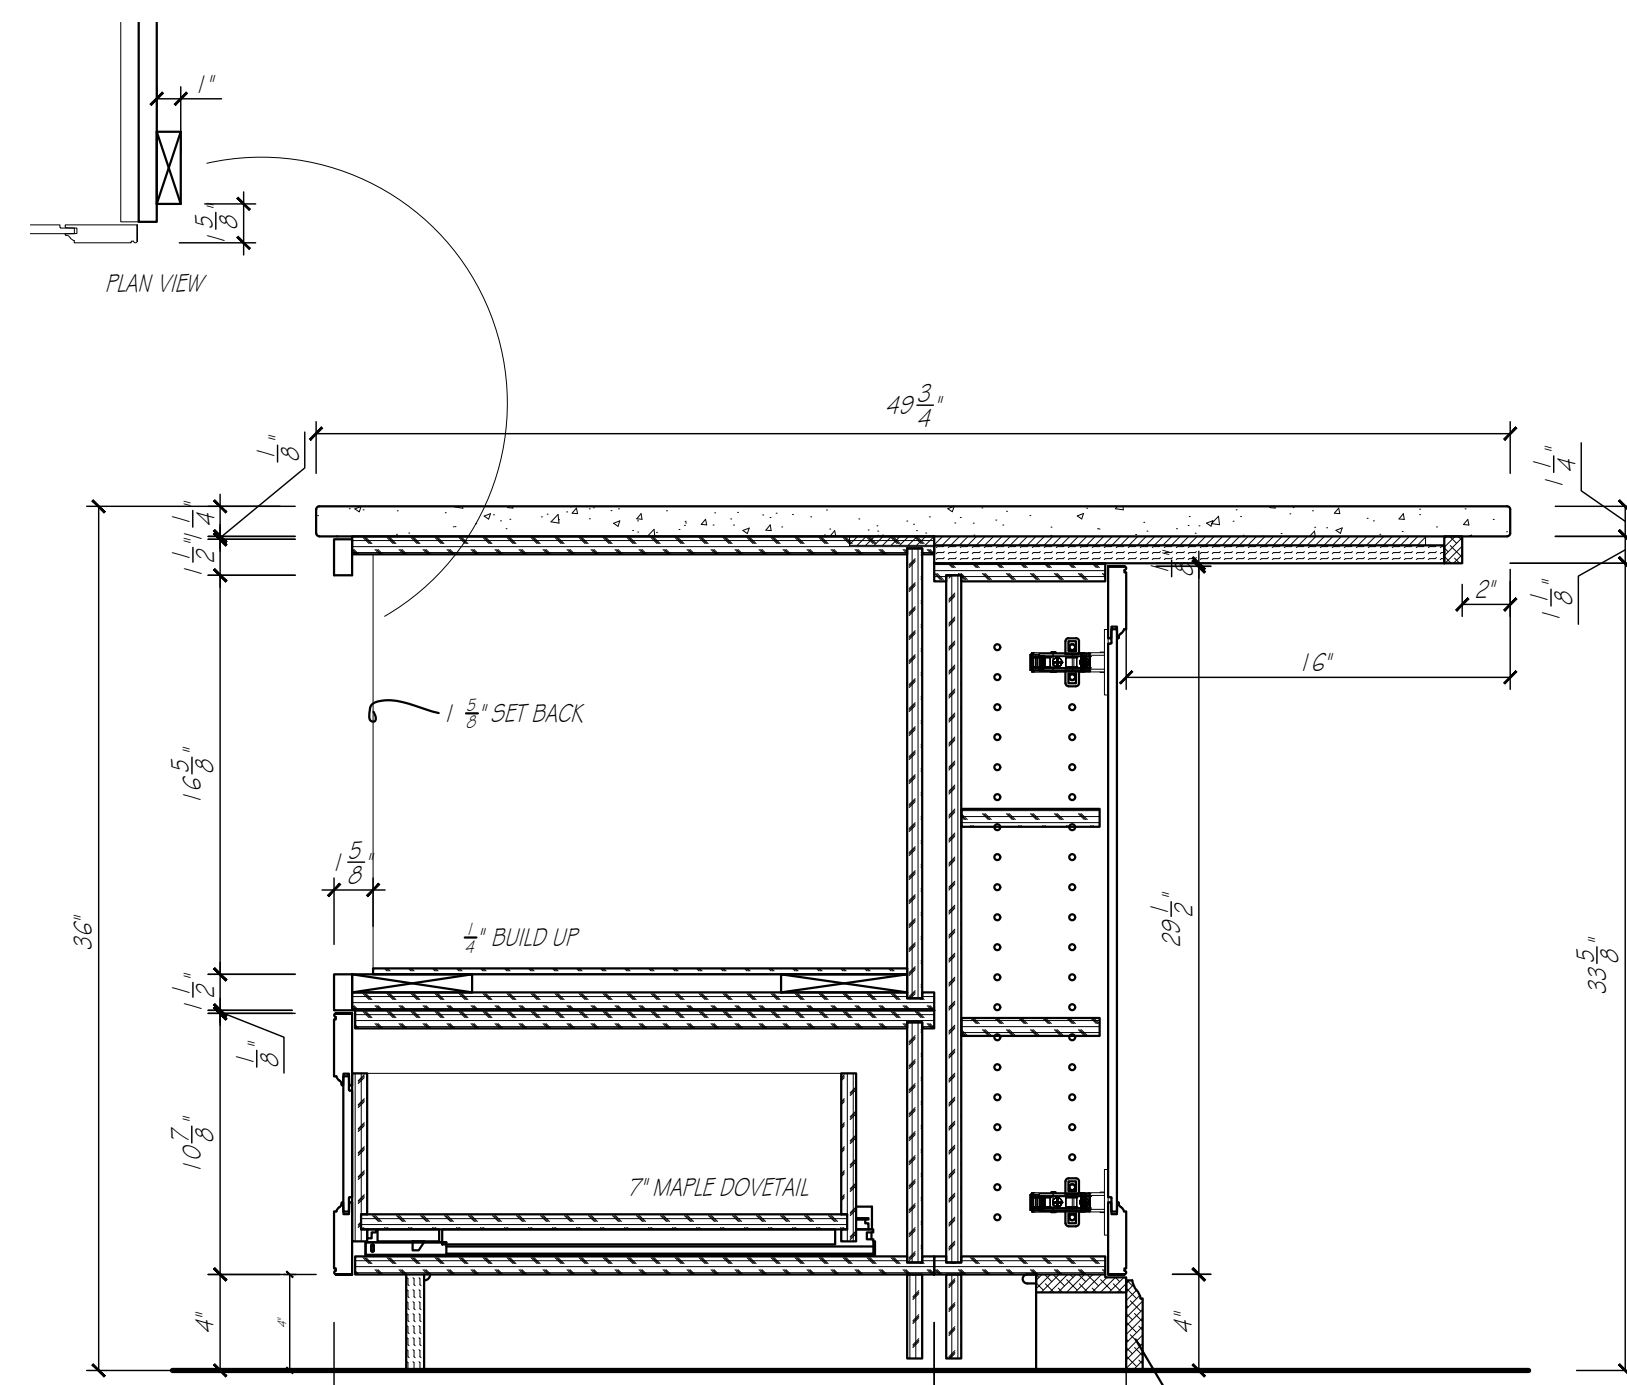

MICROWAVE DRAWER DTL.
SCALE: 1 1/2" = 1'-0"




THERMADOR WARMING DRAWER 30"
MODEL - WD30W

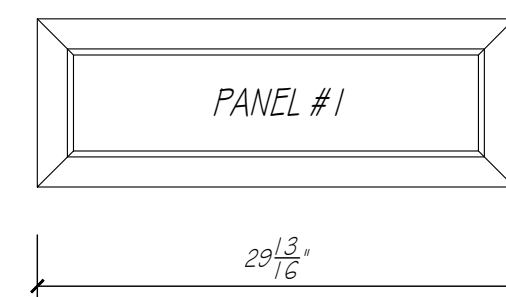

PANEL #1 29 13/16" W x 10 1/2" T
PANEL ATTACHES FROM BACK

PANEL IS LARGER THAN MINIMUM

PROVIDE BLOCKING STRIPS
2 @ 3 1/2" W x 9 3/4" T x 3/4" D
SET BACK FROM CABINET FACE 1"

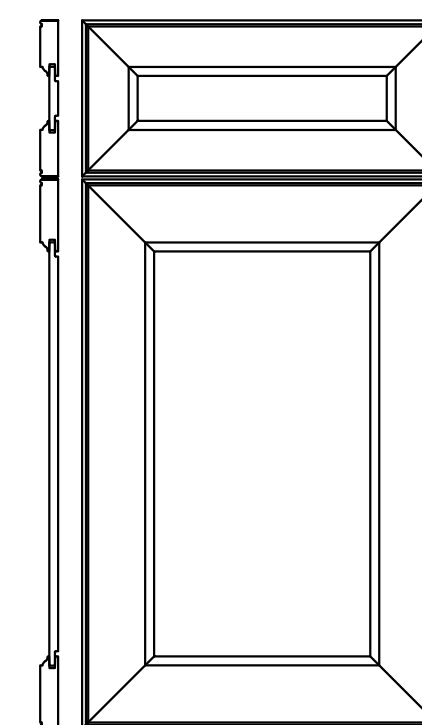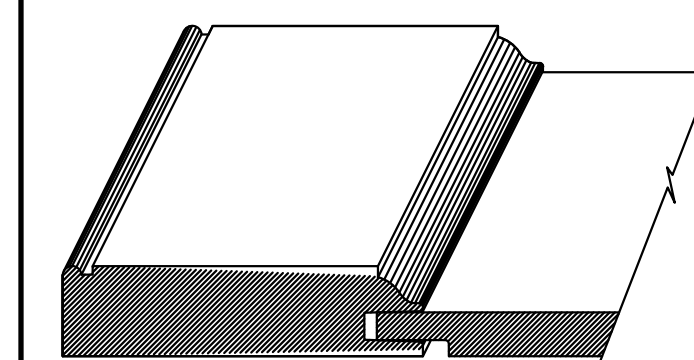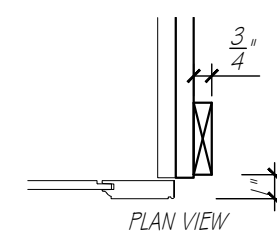

DOOR STYLE - TW-1036
MORTISE & TENON CONSTRUCTION WITH 3" FRAMING
OUTSIDE EDGE - L-297 (READ)
INSIDE EDGE - OGEE
CENTER PANEL - P-057

DOOR DETAIL EW-CWS
SCALE: 1 1/2" = 1'-0"

KITCHEN ISLAND	
CABINET CONSTRUCTION:	
EXTERIORS	FLAT CUT CHERRY
INTERIORS	HARD ROCK MAPLE MELAMINE
DRAWER DOVES	MAPLE DOVETAIL
FACE BANDING	MATCHING WOOD EDGE BANDING
CABINET HARDWARE & DRILLING	BY OTHERS
DRAWER SLIDE	FULL EXT. SOFT CLOSE CONCEALED SLIDES
COUNTERTOP SPECIFICATIONS:	
COUNTERTOP MATERIAL	QUARTZ
COUNTERTOP THICKNESS	1 1/4" ALLOWANCE
SUBTOP REQUIREMENTS	NONE
ROOM SPECIFICATIONS	
FLOORING - TYPE / ALLOWANCE	VERIFY 3/4" ALLOWANCE
CASING - W / 1/4" REVEAL	3-3/4"



EUROWOOD

Cabinets

3415 SO. 67TH ST.
OMAHA, NE 68108

TEL (402-393-4110)

FAX (402-393-8361)

(WWW.EUROWOOD.NET)

SHEET: A2

DRAWN BY: SJB

PLAN:

MAIN LEVEL

KITCHEN

REVISIONS:

19 MARCH 26
11 JUNE 26
23 JUNE 26
2 JULY 26
8 JULY 26
10 JULY 26
24 JULY 26

PHIL & MICHELLE WOOD
3435 N. 140TH. CIRCLE
OMAHA, NE 68164



APPROVED BY:

SIGNATURE

DATE

DUPPLICATION OF THESE DRAWINGS IS
PROHIBITED WITHOUT WRITTEN CONSENT
OF EUROWOOD CABINETS
© 2006, EUROWOOD CABINETS INC.

MEASUREMENTS ARE SUBJECT TO CHANGE
DUE TO FINAL FIELD MEASUREMENTS.

WOOD

5588



EUROWOOD
Cabinets
3415 SO. 67TH ST.
OMAHA, NE 68108
TEL (402-393-4110)
FAX (402-393-8361)
(WWW.EUROWOOD.NET)

SHEET: A3


DRAWN BY: SJB

PLAN:
MAIN LEVEL
KITCHEN

REVISIONS:

10 JULY 26
24 JULY 26

PHIL & MICHELLE WOOD
3435 N. 140TH. CIRCLE
OMAHA, NE 68164

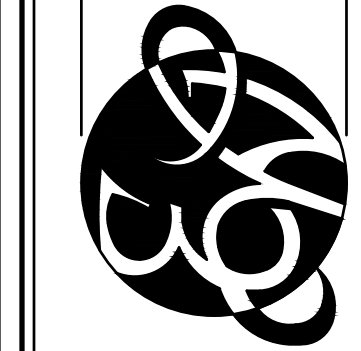

APPROVED BY:

SIGNATURE



DATE

DUPPLICATION OF THESE DRAWINGS IS
PROHIBITED WITHOUT WRITTEN CONSENT
BY EUROWOOD CABINETS
© 2006, EUROWOOD CABINETS INC.
MEASUREMENTS ARE SUBJECT TO CHANGE
DUE TO FINAL FIELD MEASUREMENTS.

WOOD


5588

THERMADOR DOUBLE OVEN 30"
MODEL-MED302LW/S
FLUSH INSTALL

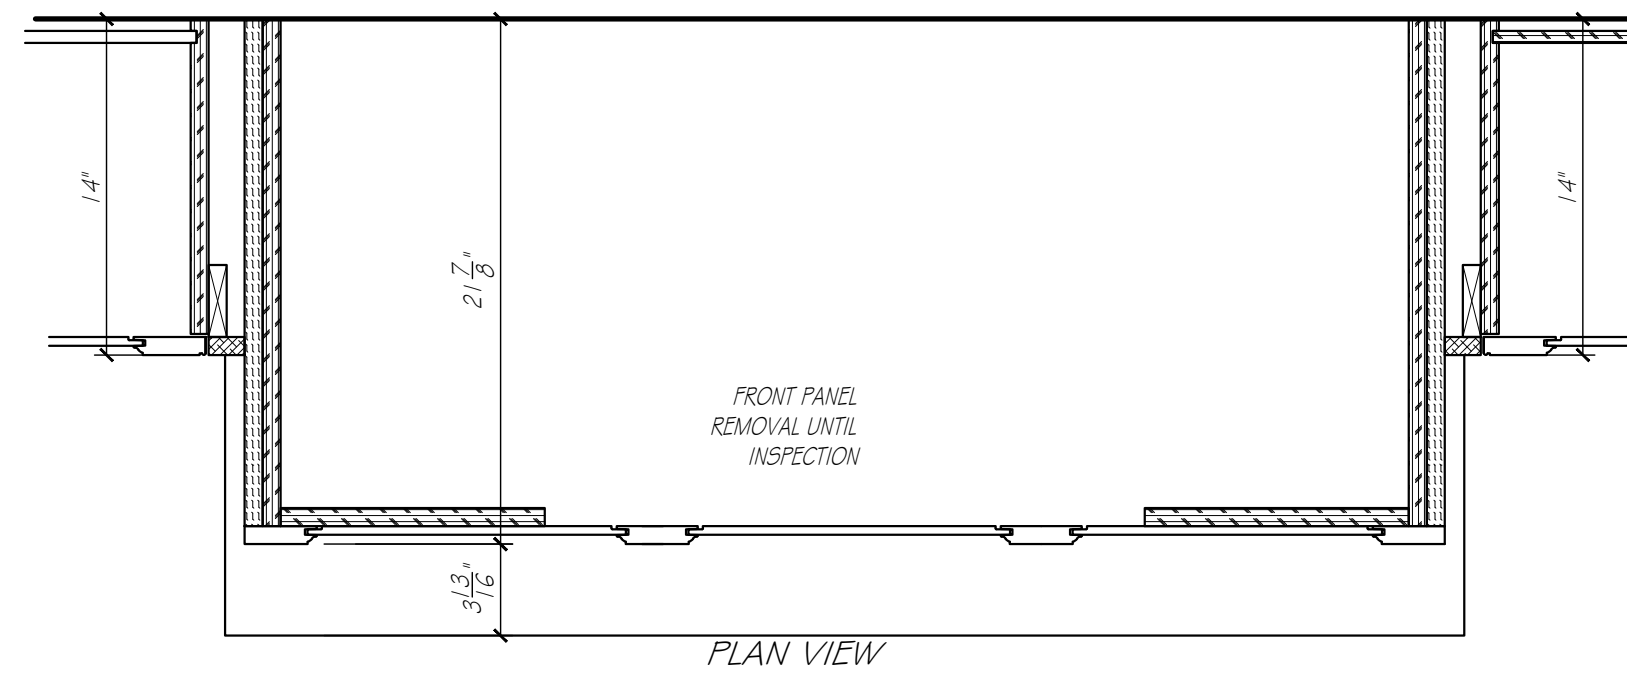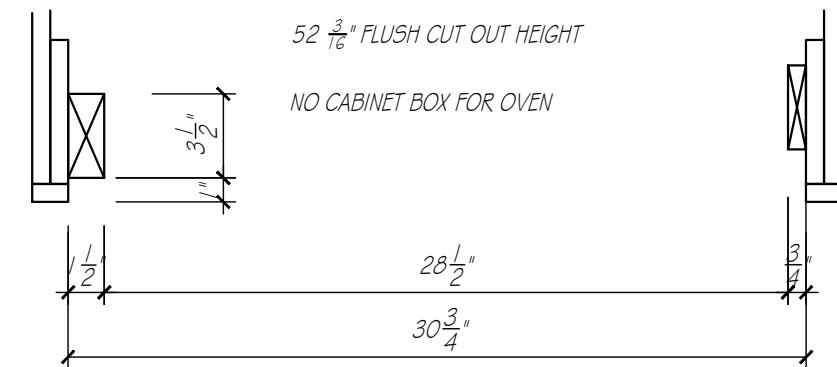

HOOD DETAIL
SCALE: 1 1/2" = 1'-0"

THERMADOR DISHWASHER
MODEL-DWHD660EPR

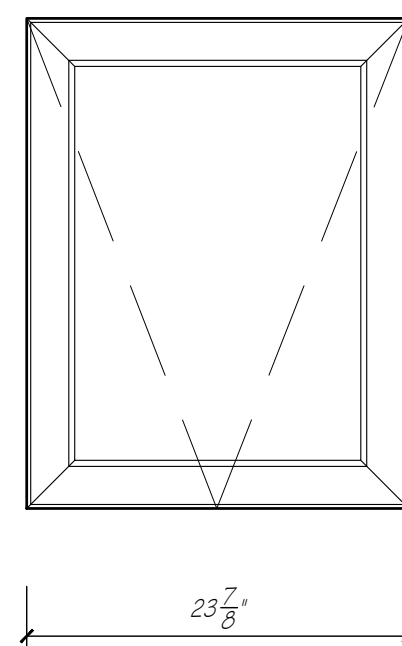


PANEL #1 23 3/4" W x 30 5/8" T
PANEL ATTACHES FROM BACK

3/8" FILLER PANEL ABOVE DISHWASHER
SEPRATE PIECE TO BE POCKET SCREWED
TO ADJACENT CABINETS

PANEL IS MADE TALLER THAN SPEC
AND WILL LIP OVER CONTROLS, IN ORDER TO
ALIGN WITH ADJACENT FRONTS

SUB ZERO REFRIGERATOR 48" (CLASSIC)
MODEL - CL4850UFD/O


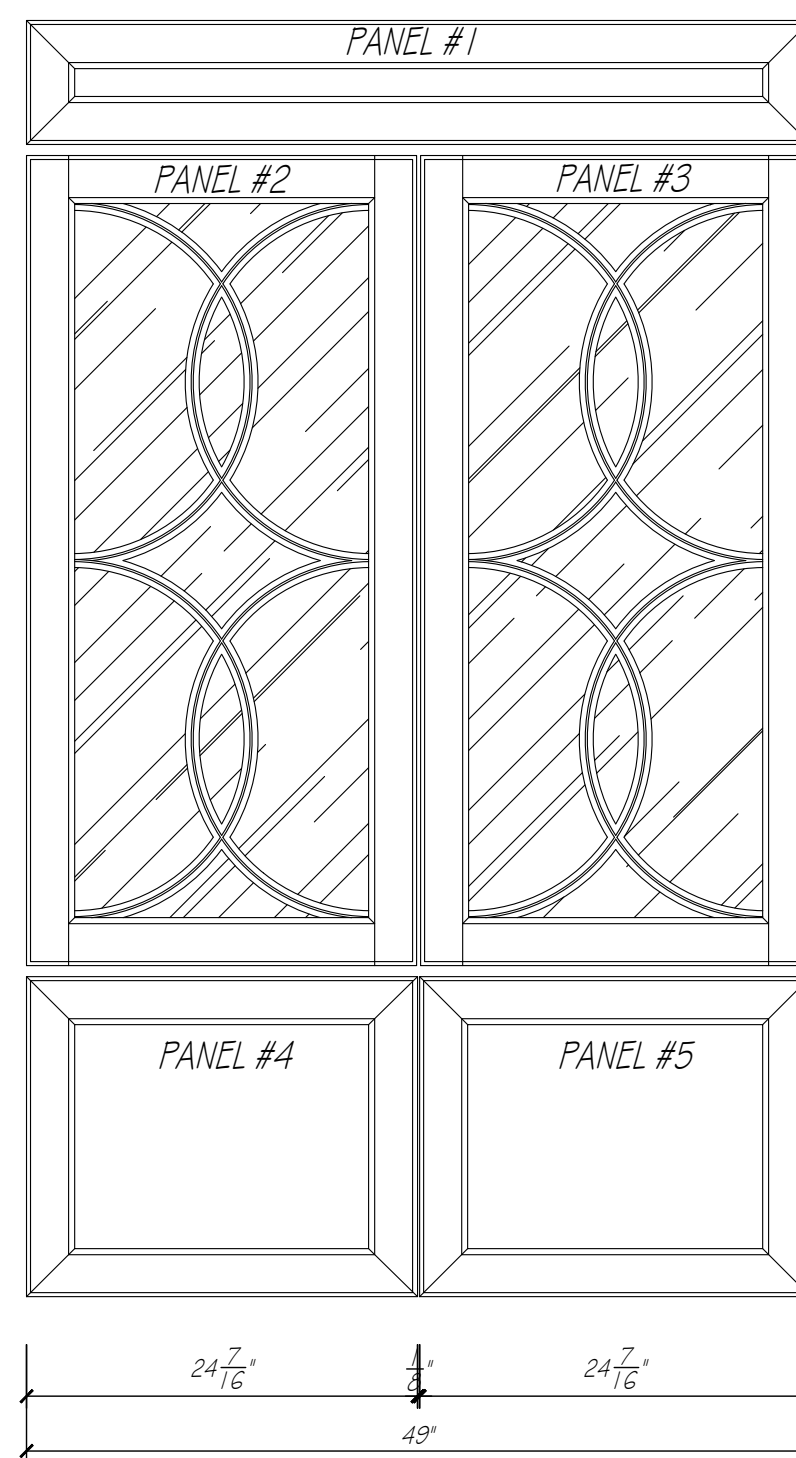


PANEL #1 49" W x 7 3/4" T
PANEL ATTACHES FROM BACK
WITH ROUTED # BACKER PANEL STRIP


PANEL #2&3 24 3/8" W x 50 5/8" T
PANEL ATTACHES FROM BACK
WITH ROUTED BACKER PANEL
MIRROR BY OTHERS

PANEL #4&5 24 3/8" W x 50 5/8" T
OVERALL SIZE: 49" W x 20" T
PANEL ATTACHES FROM BACK
WITH ROUTED BACKER PANEL STRIP
ADD 1/8" VERTICAL REVEAL SPACER


PROVIDE BLOCKING STRIPS
2@ 3 1/2" W x 84" T x 1 1/4" D
1@ 3 1/2" W x 50" T x 1/4" D
SET BACK FROM CABINET FACE 2 3/16"

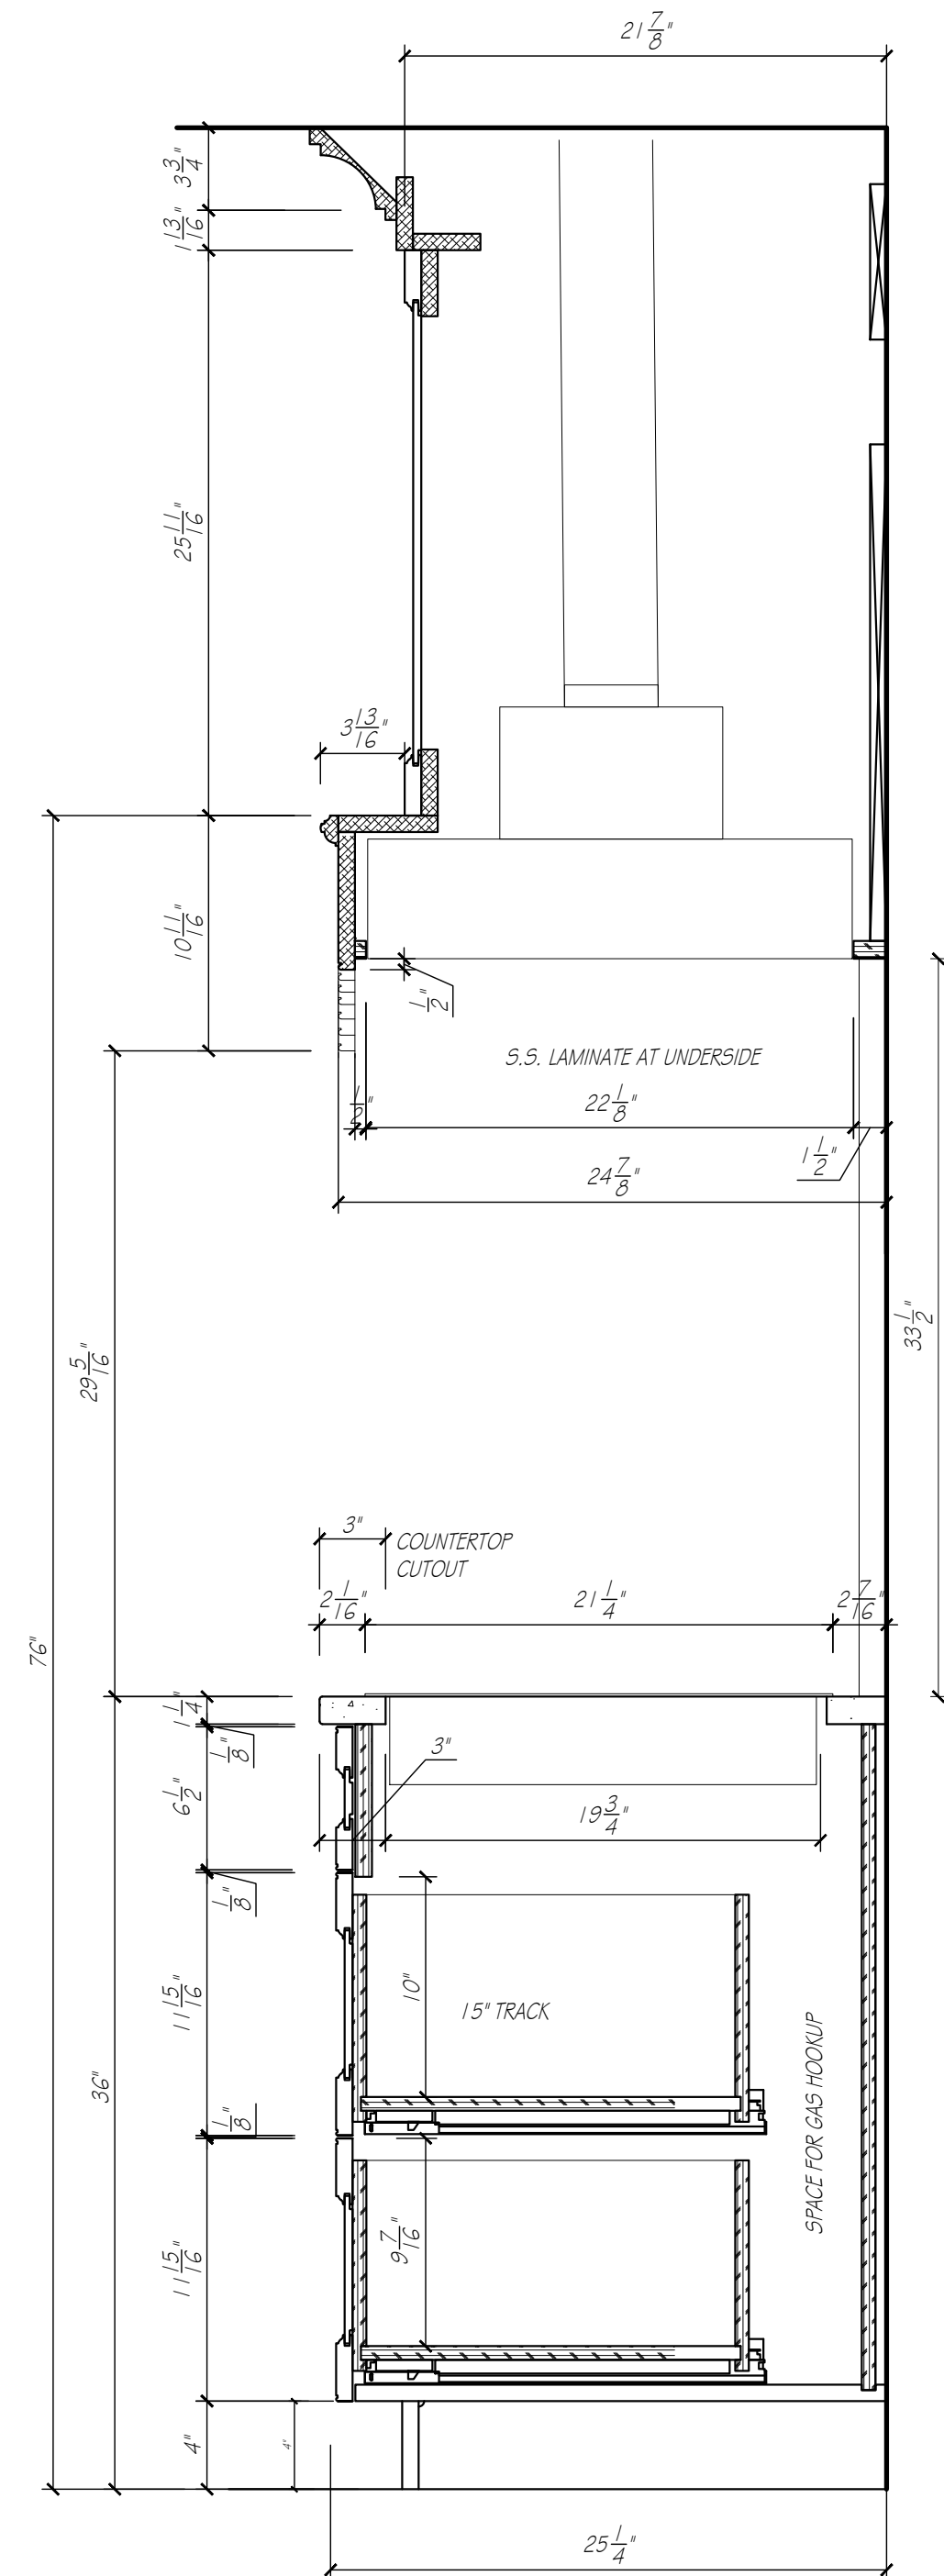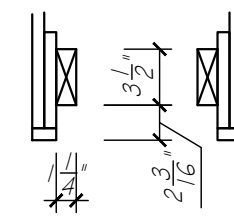

10
A3 CABINET DETAIL
SCALE: 1 1/2" = 1'-0"








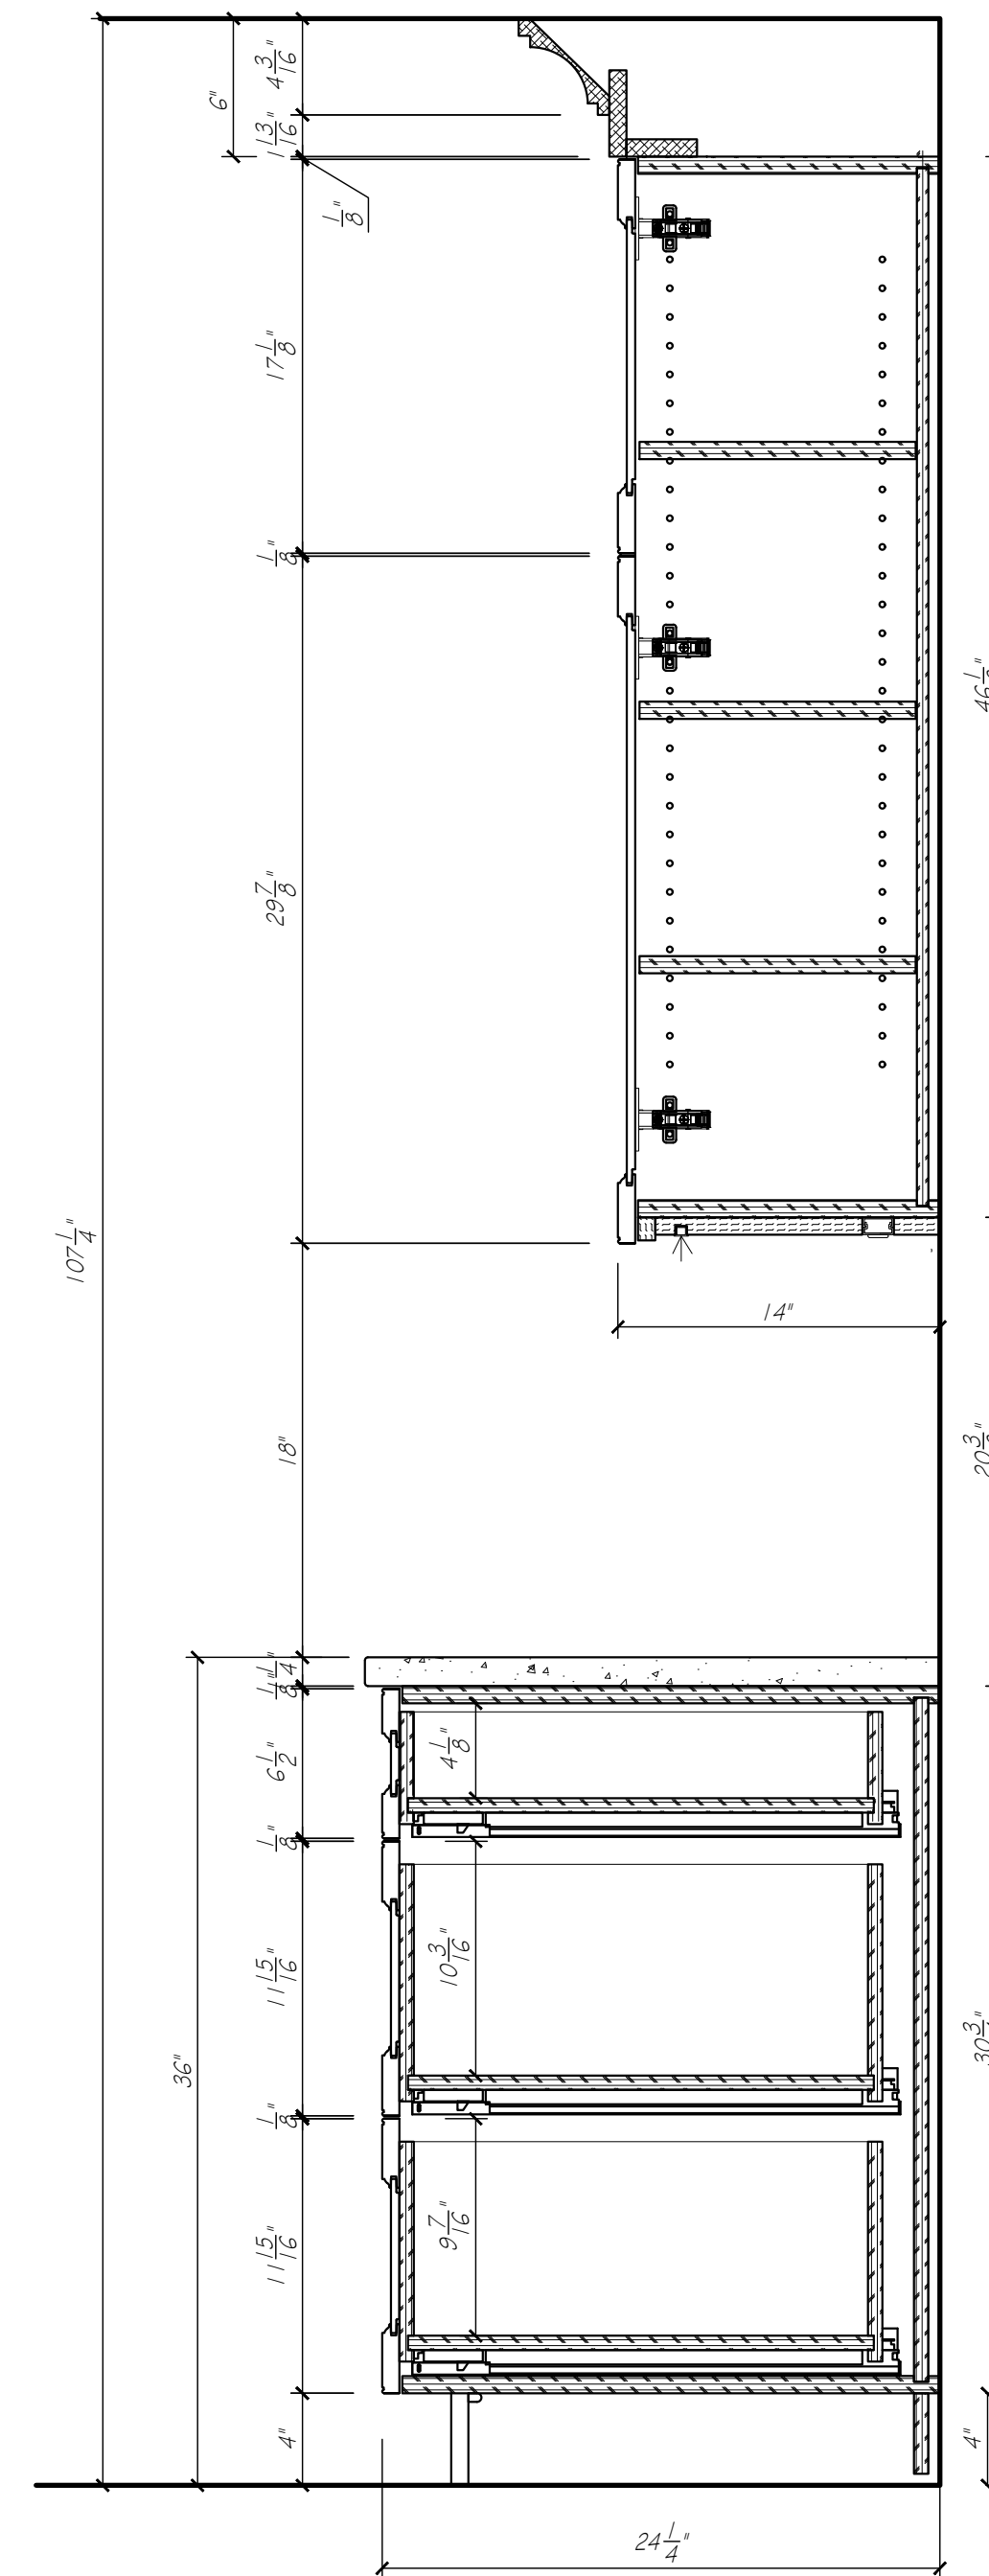


11
A3 CABINET DETAIL
SCALE: 1 1/2" = 1'-0"

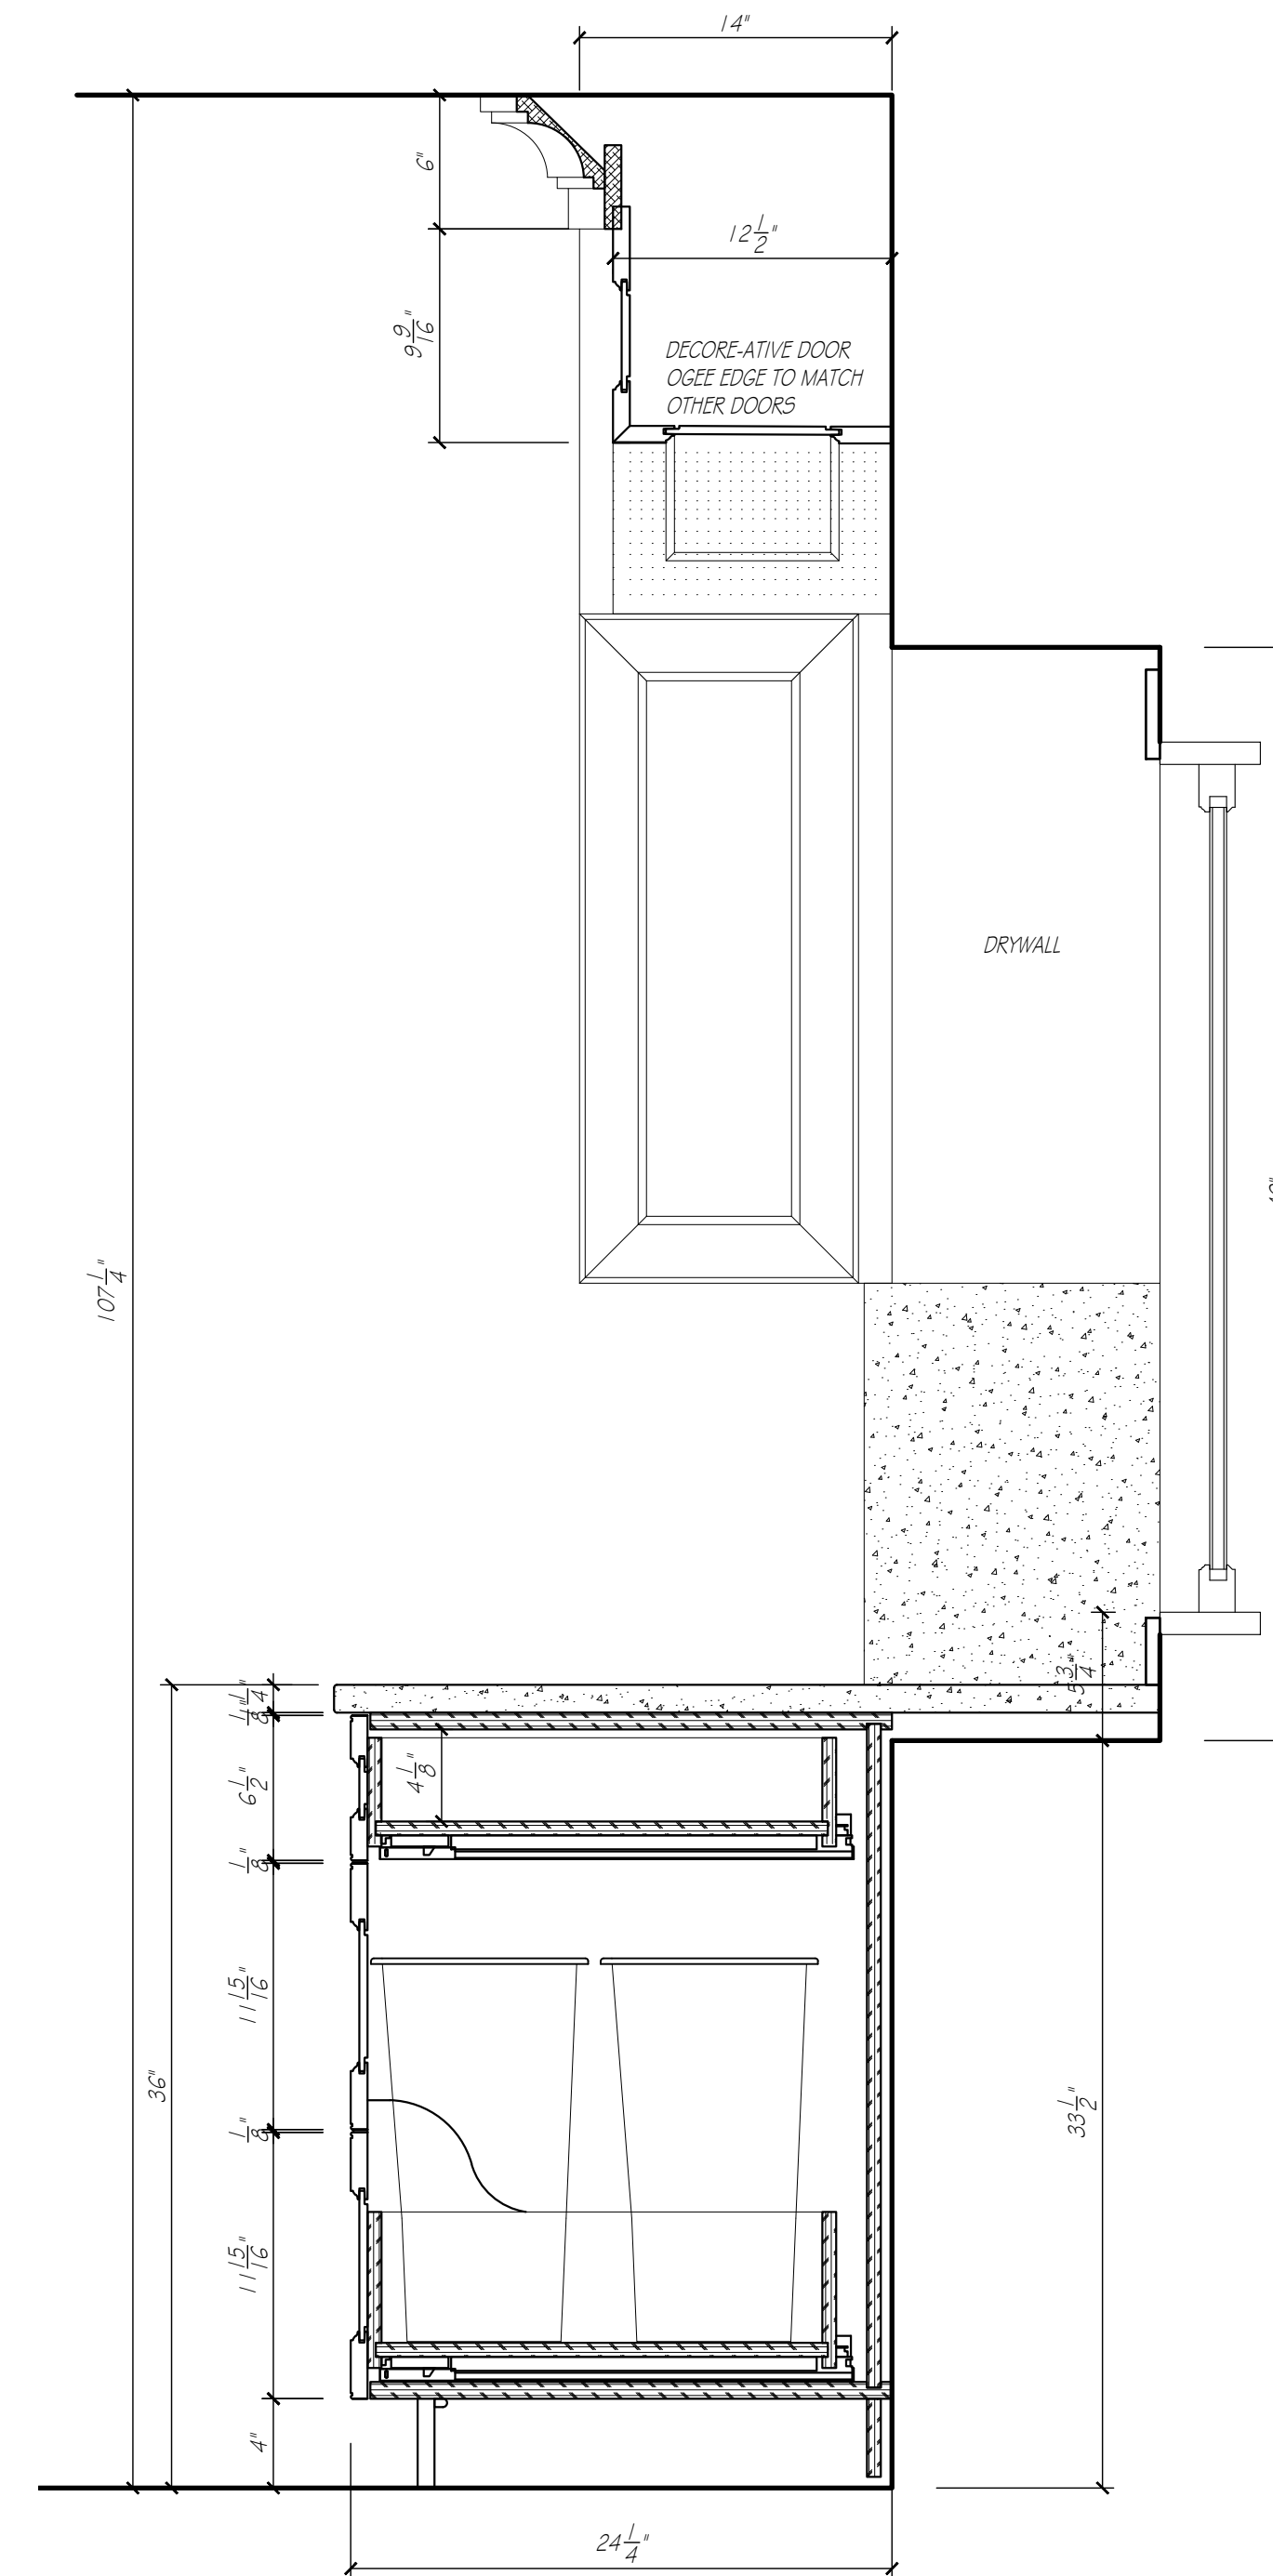

12
A3 CABINET DETAIL
SCALE: 1 1/2" = 1'-0"





OGEE EDGE TO MATCH
OTHER DOORS

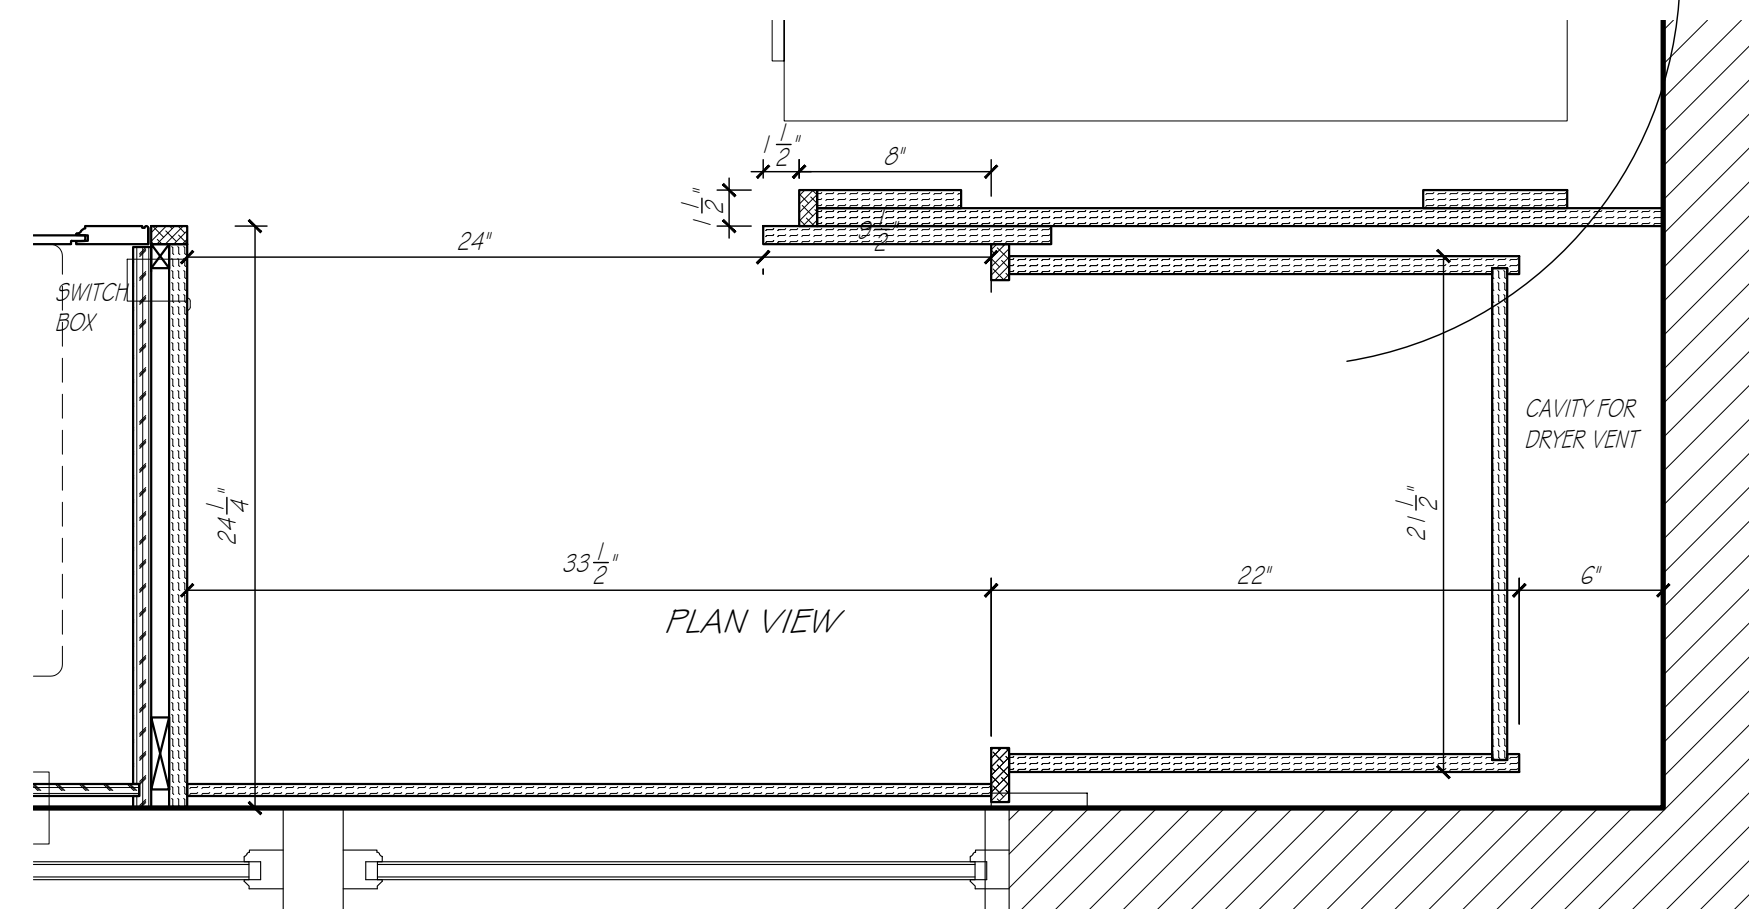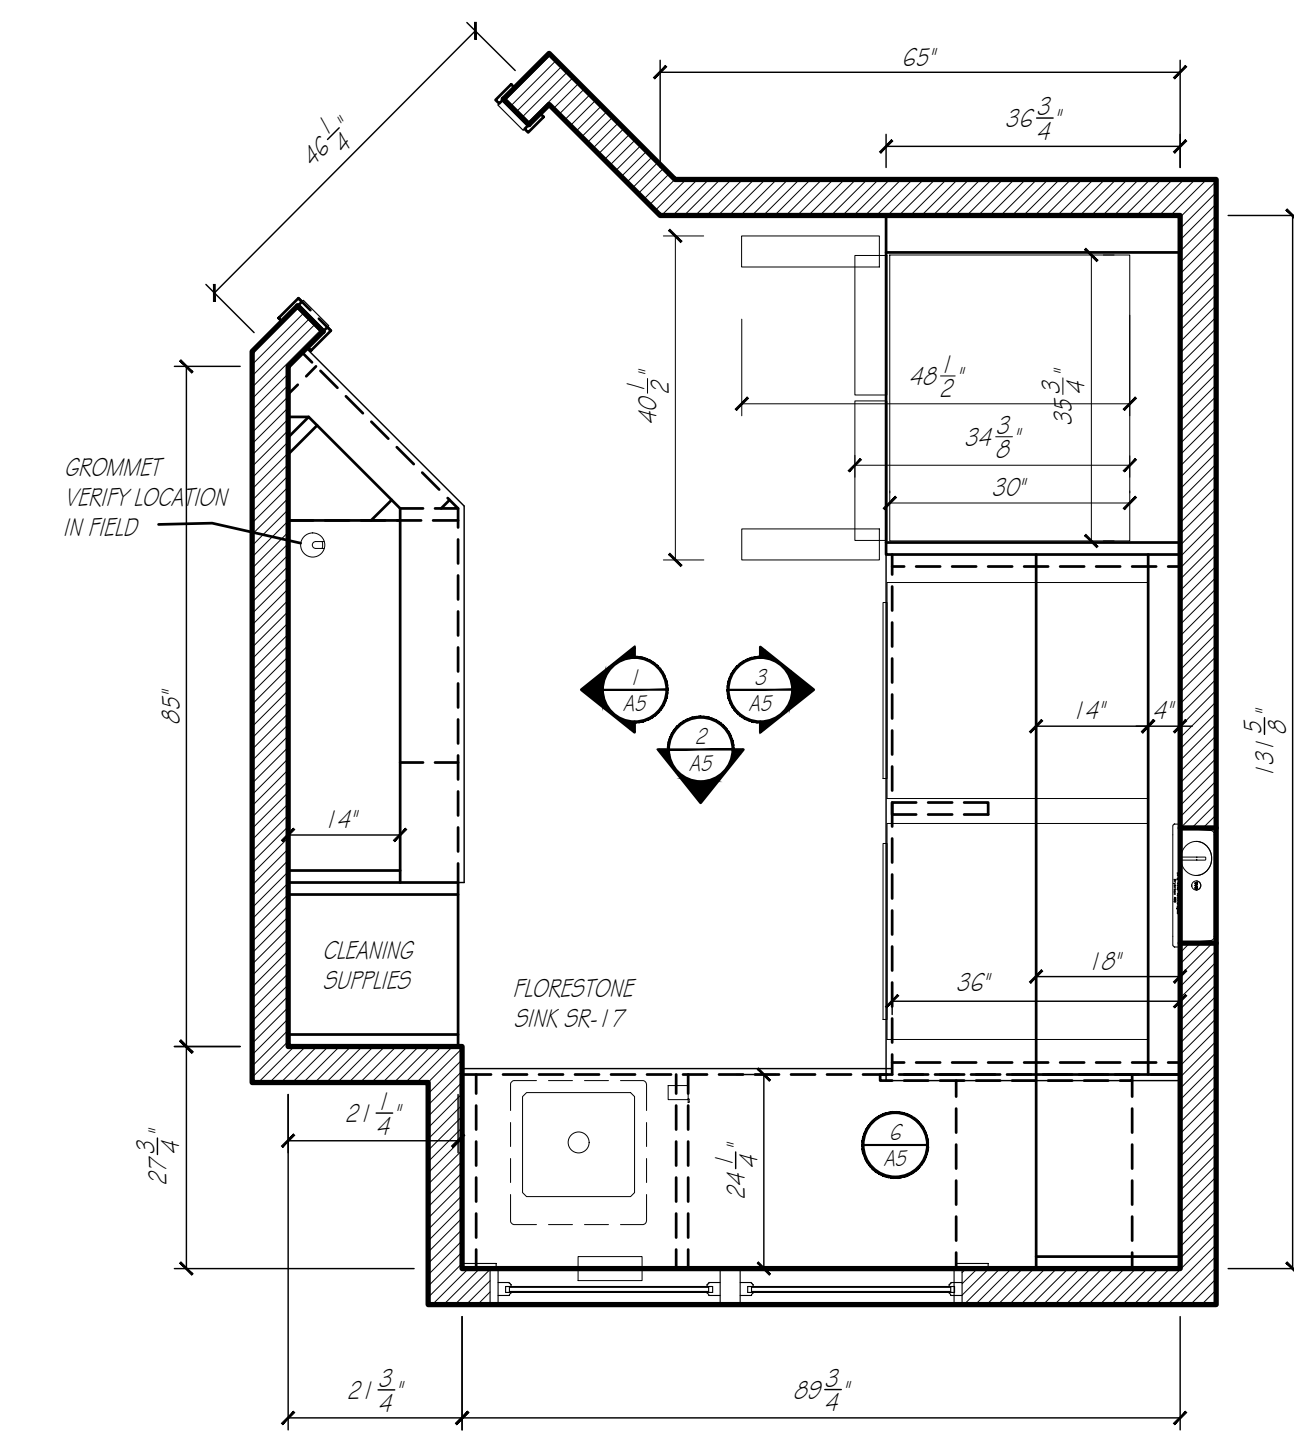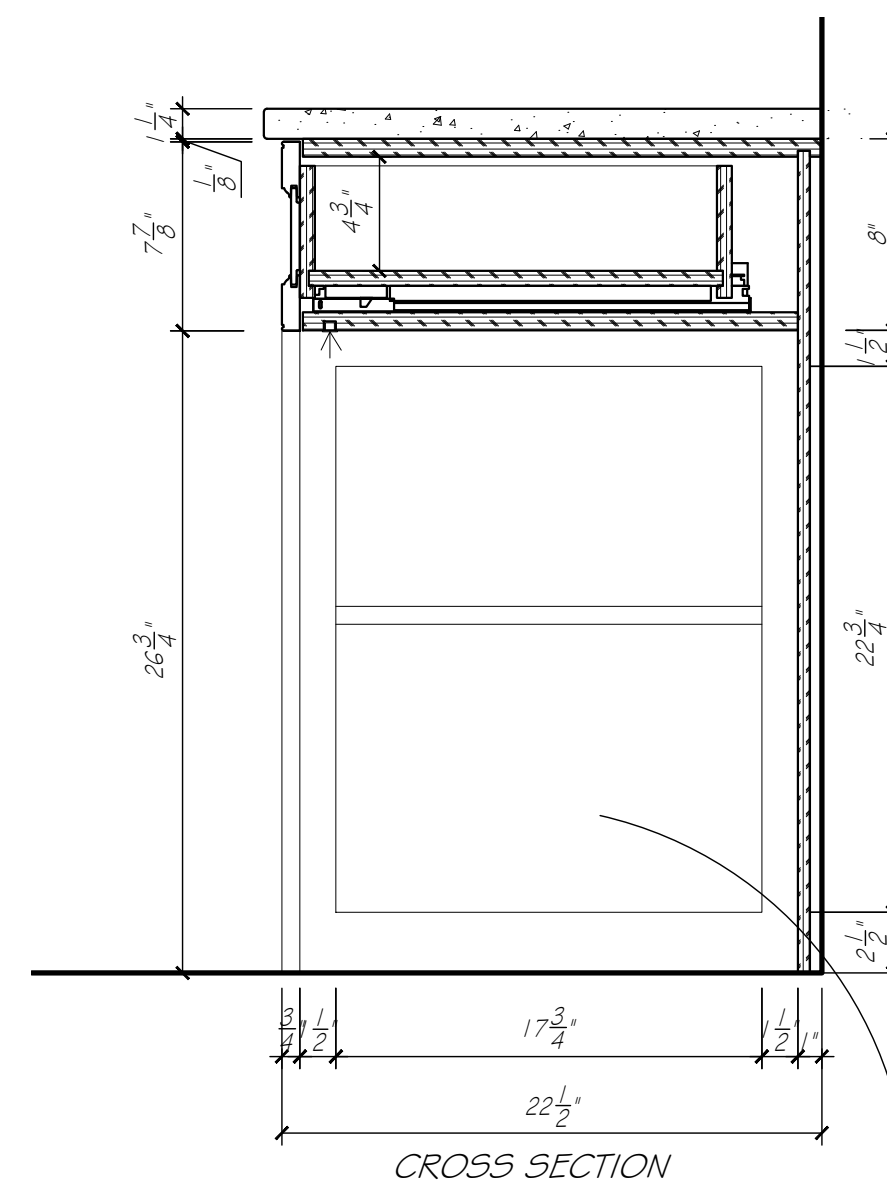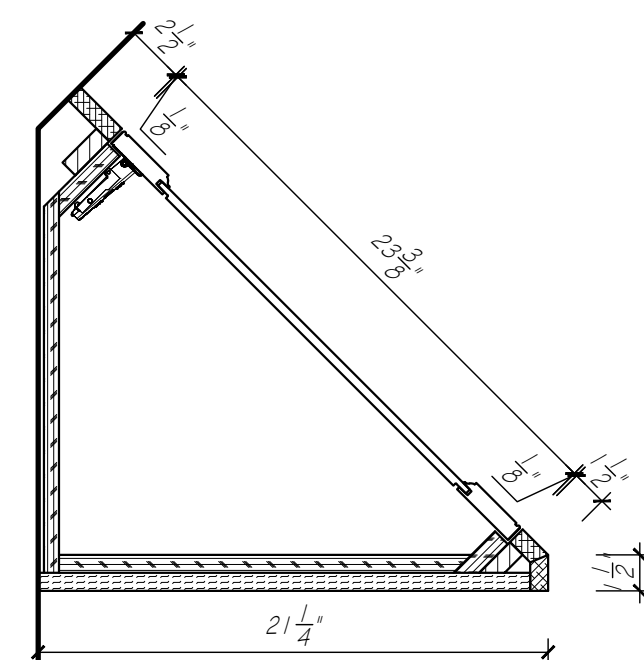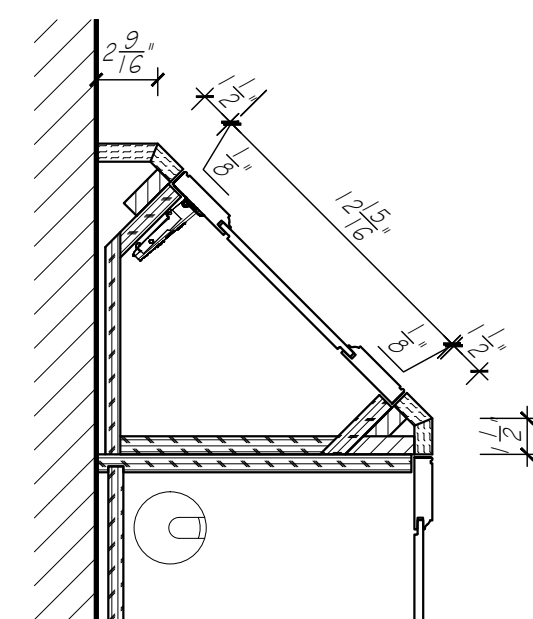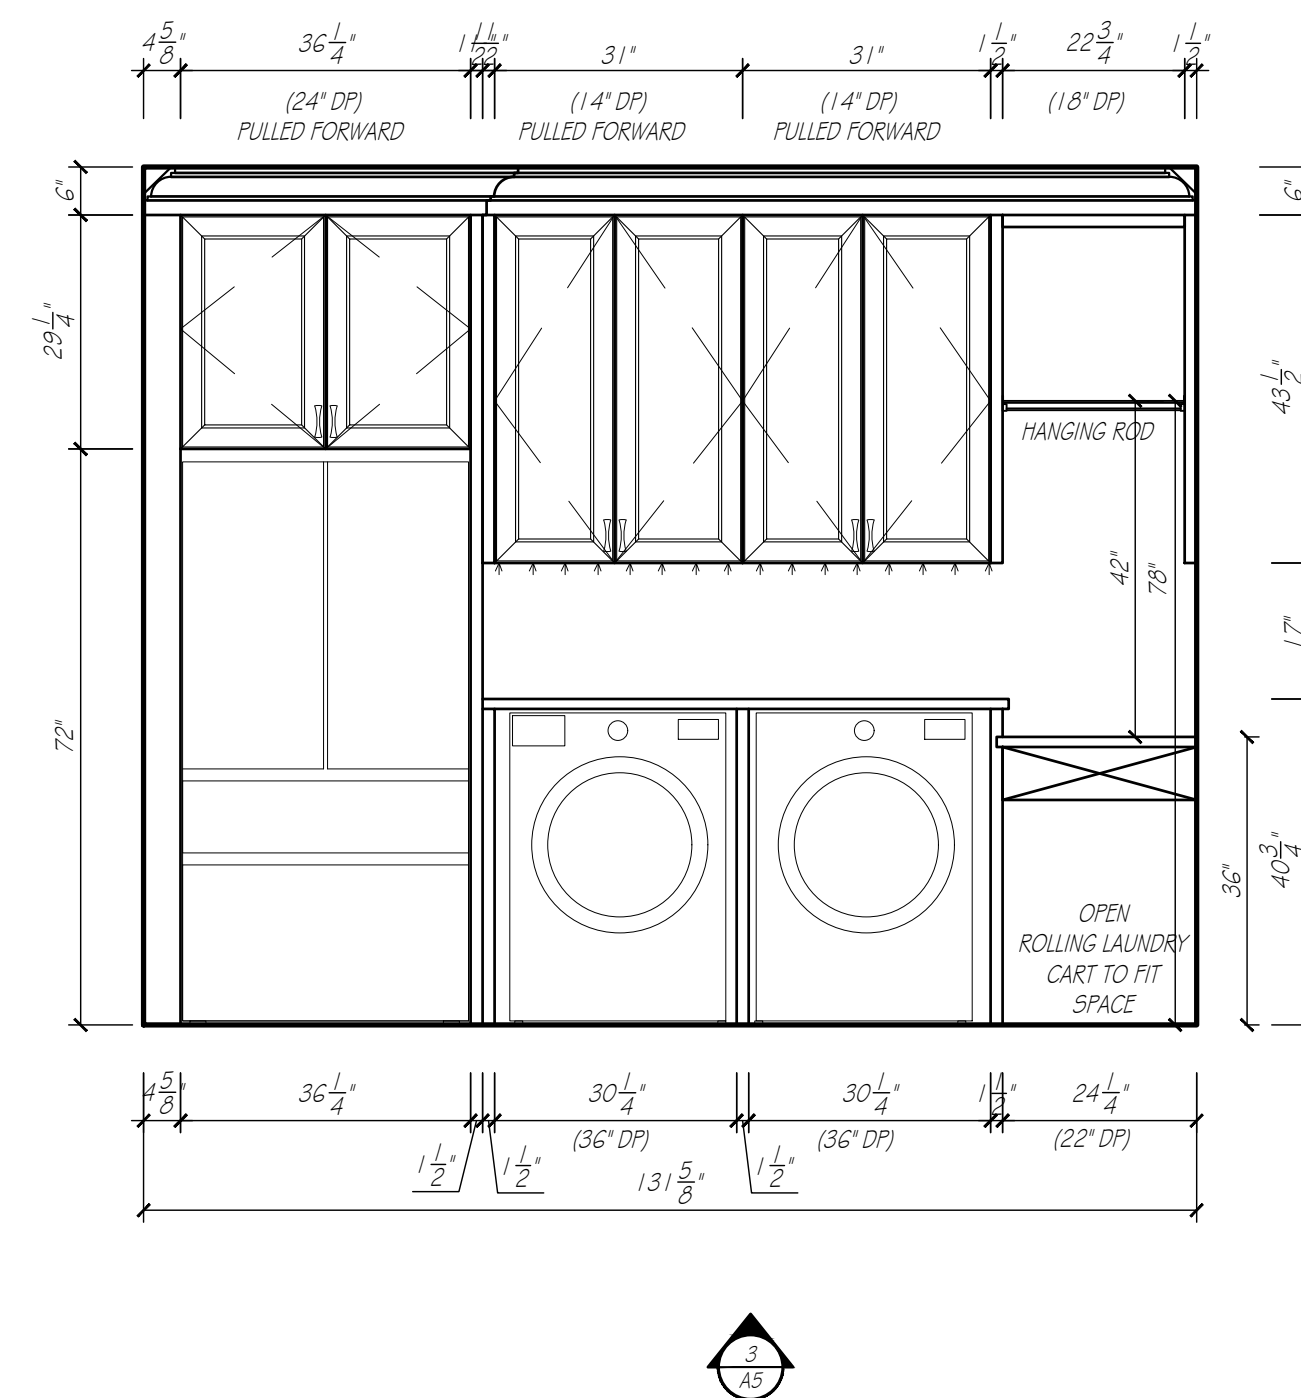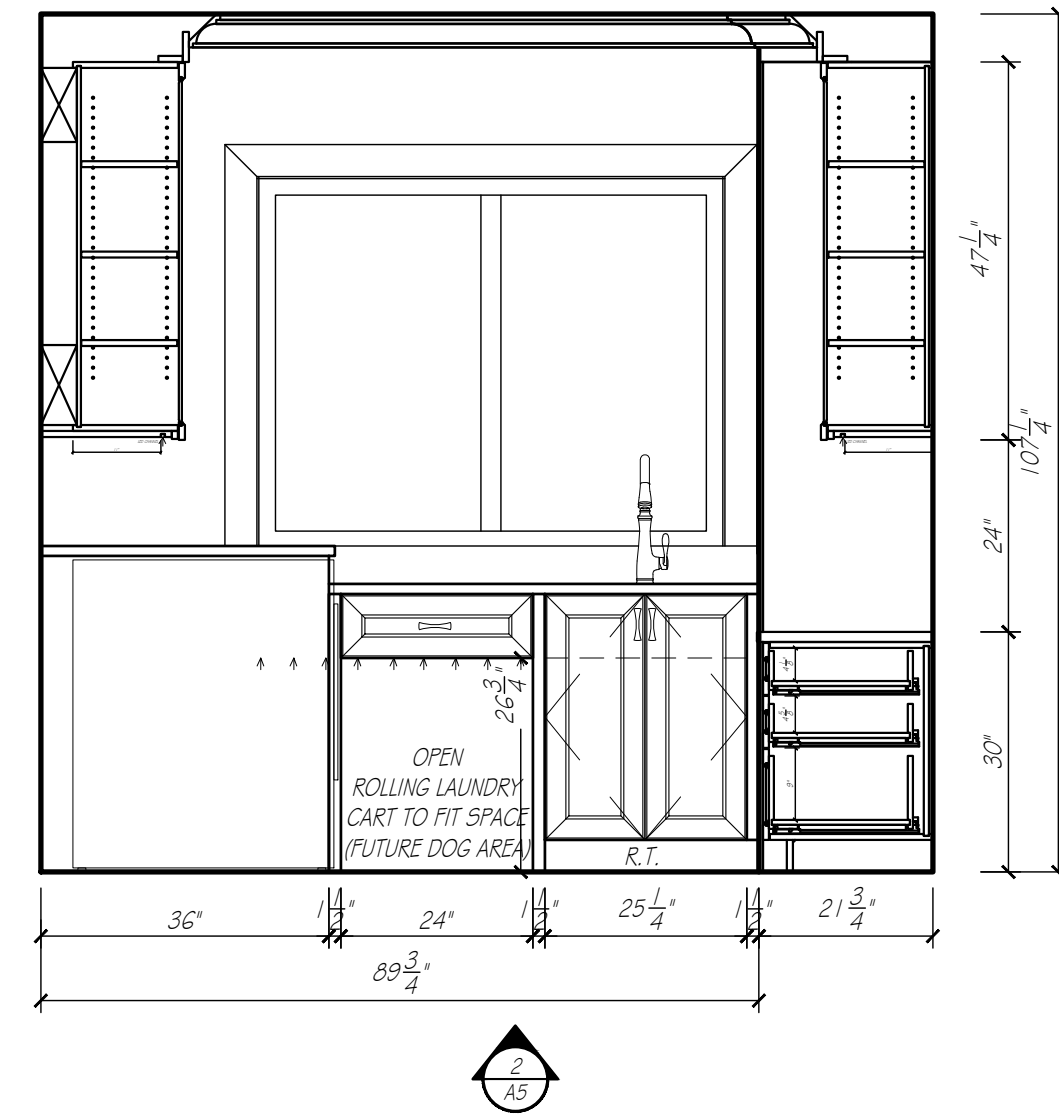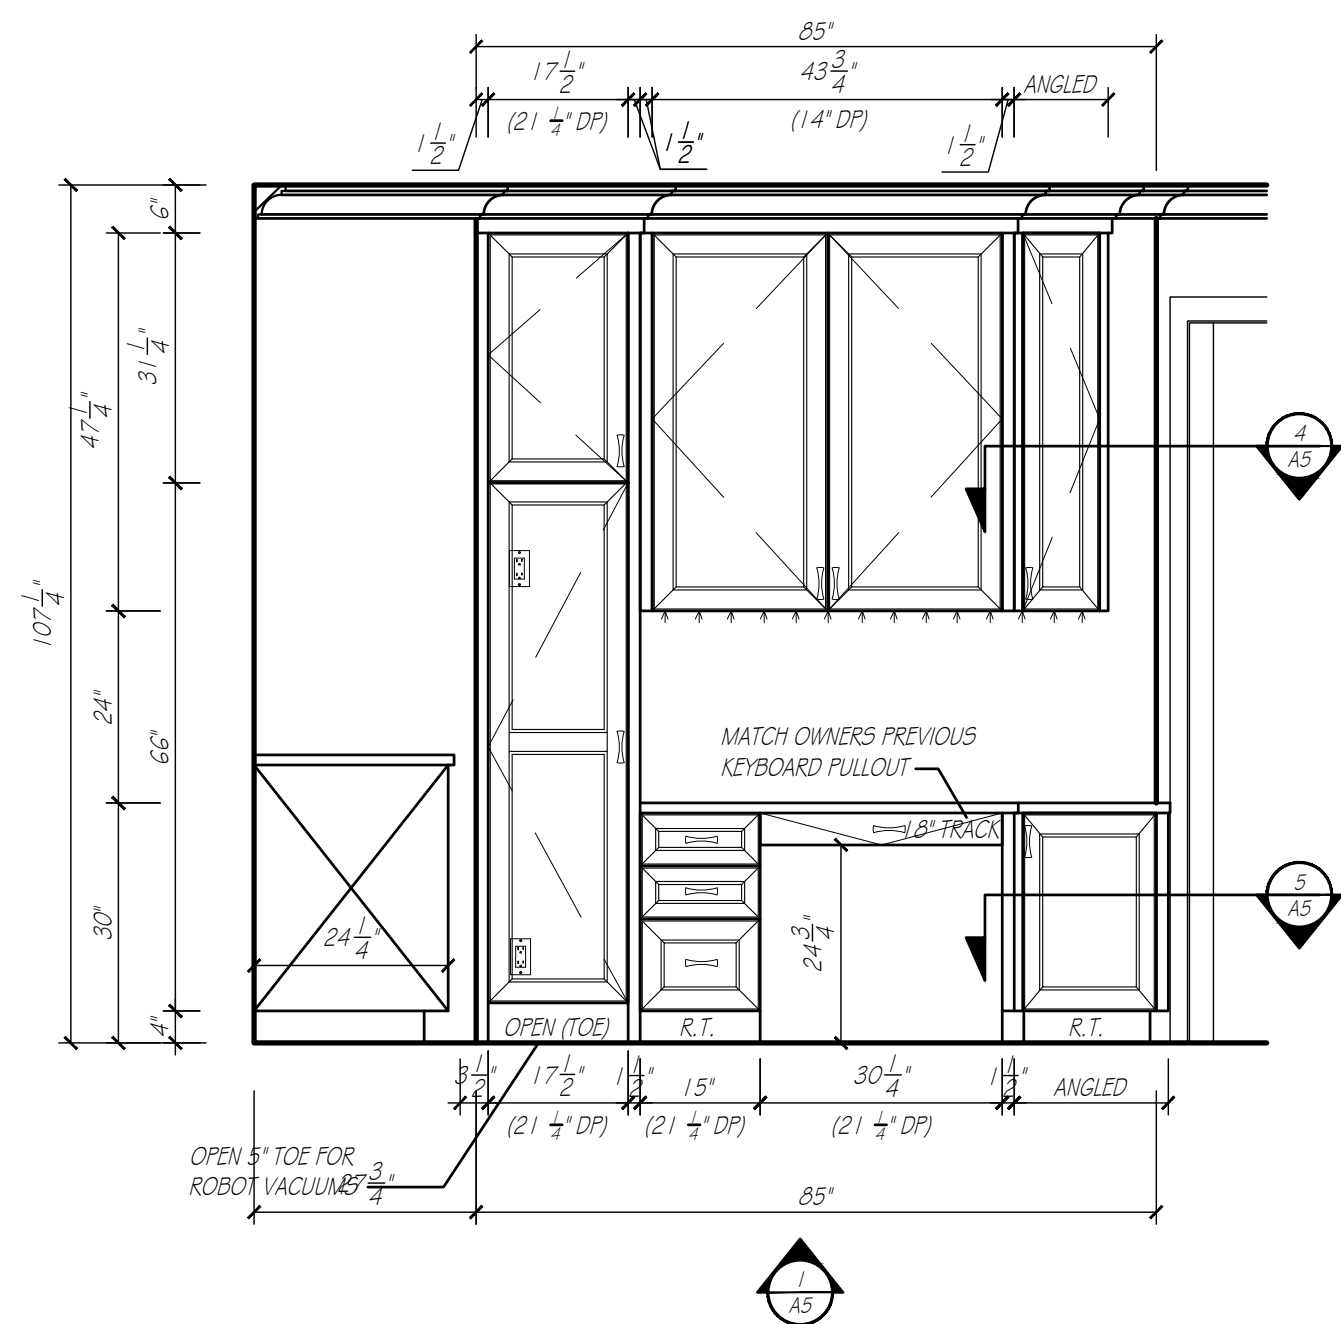

6
A5 CABINET DETAIL
SCALE: 1 1/2" = 1'-0"

ACCESSORIES


LAUNDRY	
CABINET CONSTRUCTION:	
EXTERIORS	PAINTABLE
INTERIORS	HARD ROCK MAPLE MELAMINE
DRAWER BOVES	HARD ROCK MAPLE MELAMINE
FACE BANDING	MATCHING WOOD EDGE BANDING
CABINET HARDWARE & DRILLING	BY OTHERS
DRAWER SLIDE	PULL OUT, SOFT CLOSE CONCEALED SLIDES
COUNTERTOP SPECIFICATIONS:	
COUNTERTOP MATERIAL	QUARTZ
COUNTERTOP THICKNESS	1 1/4" ALLOWANCE
SUBTOP REQUIREMENTS	NONE
ROOM SPECIFICATIONS	
FLOORING - TYPE / ALLOWANCE	VERIFY 3/4" ALLOWANCE
CASING - W / 1/4" REVEAL	3 3/4"

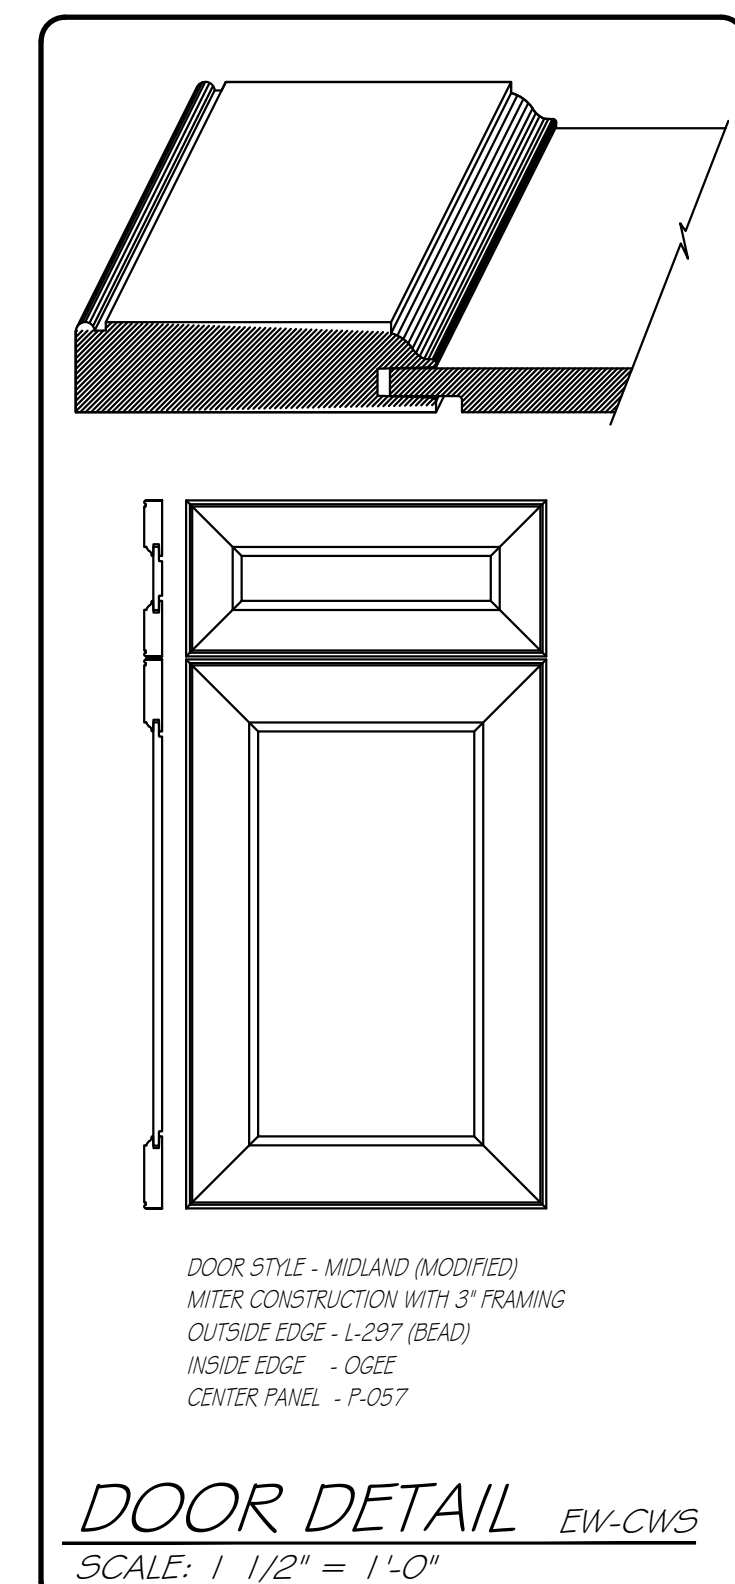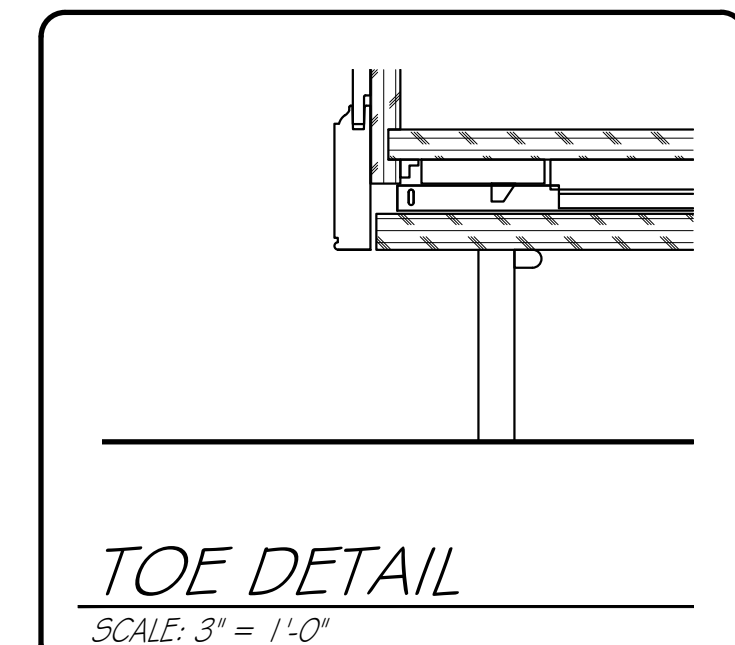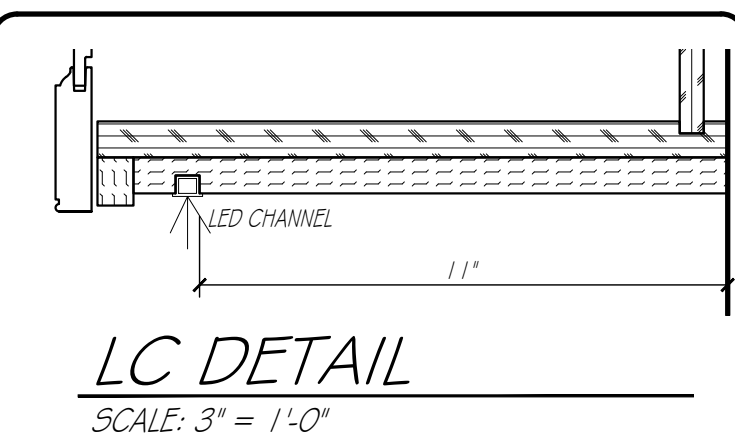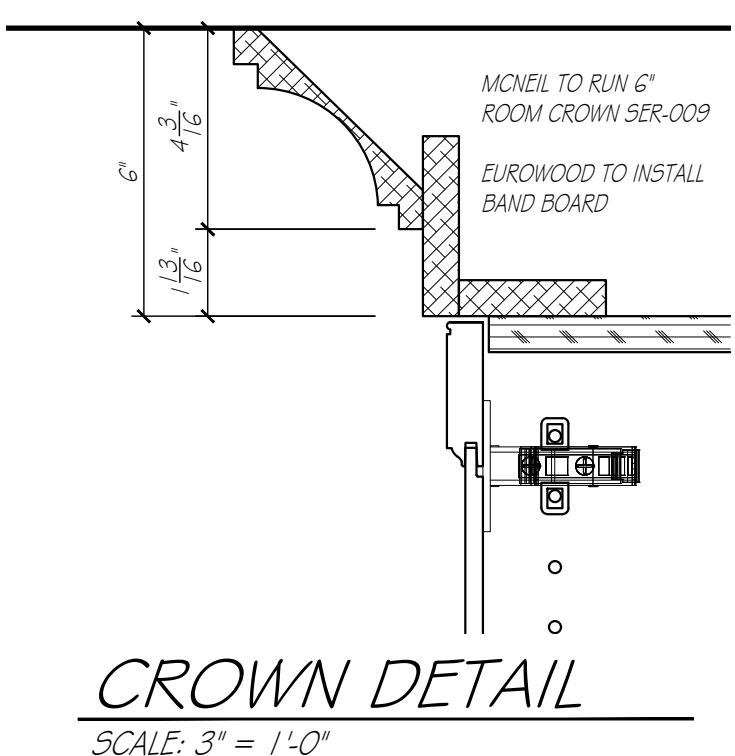

EUROWOOD
Cabinets
3415 SO. 67TH ST.
OMAHA, NE 68106
TEL (402-393-4110)
FAX (402-393-8361)
(WWW.EUROWOOD.NET)


SHEET: A5
DRAWN BY: SJB
PLAN: MAIN LEVEL
LAUNDRY
REVISIONS:
2 MAY 26
11 JUNE 26
23 JUNE 26
2 JULY 26
8 JULY 26
24 JULY 26

PHIL & MICHELLE WOOD
3435 N. 140TH. CIRCLE
OMAHA, NE 68164


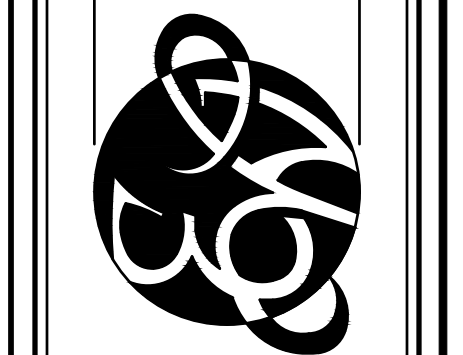


APPROVED BY:
SIGNATURE
DATE

DUPLICATION OF THESE DRAWINGS IS PROHIBITED WITHOUT WRITTEN CONSENT BY EUROWOOD CABINETS. © 2006, EUROWOOD CABINETS INC. MEASUREMENTS ARE SUBJECT TO CHANGE DUE TO FINAL FIELD MEASUREMENTS.
WOOD
5588

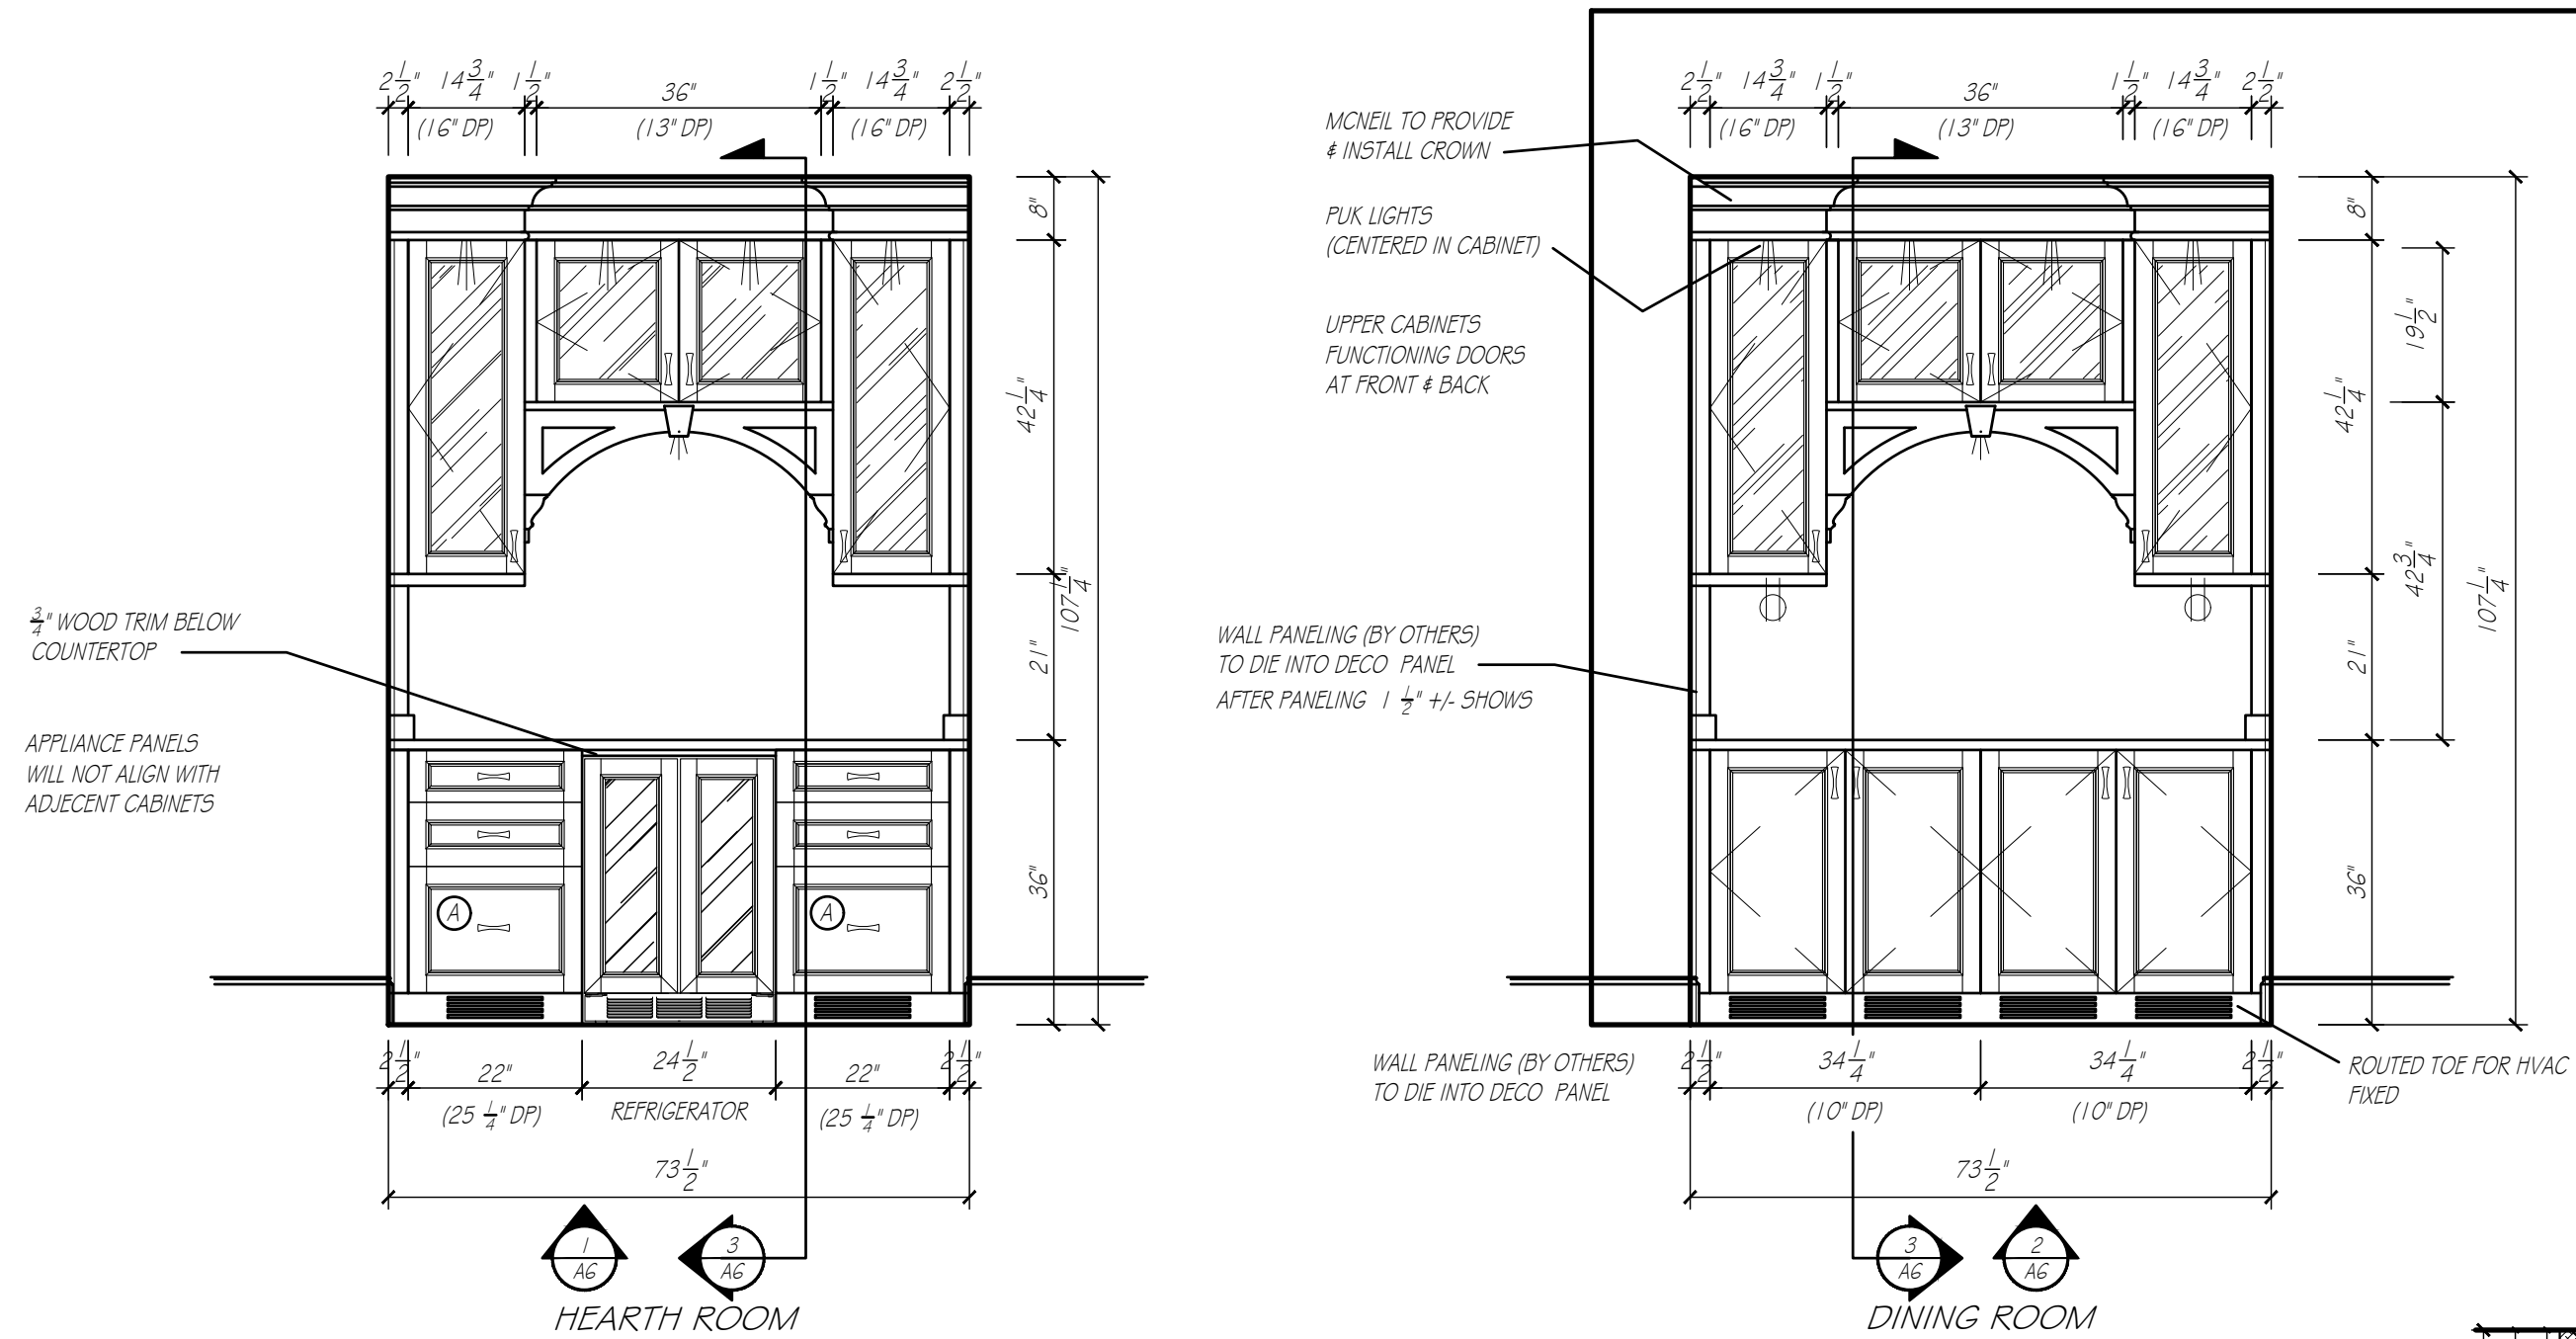

AVALLON BEVERAGE REFRIGERATOR
MODEL - AWBC242GGFDPRG

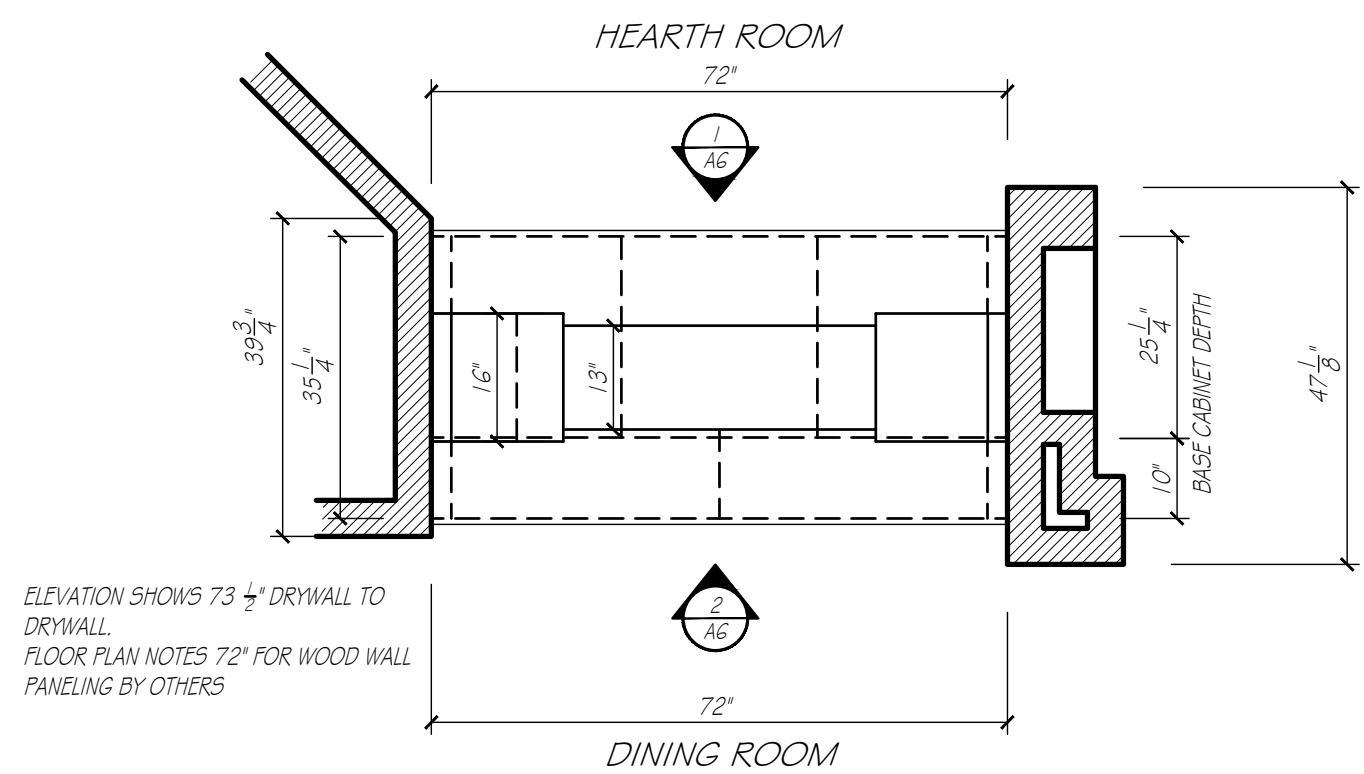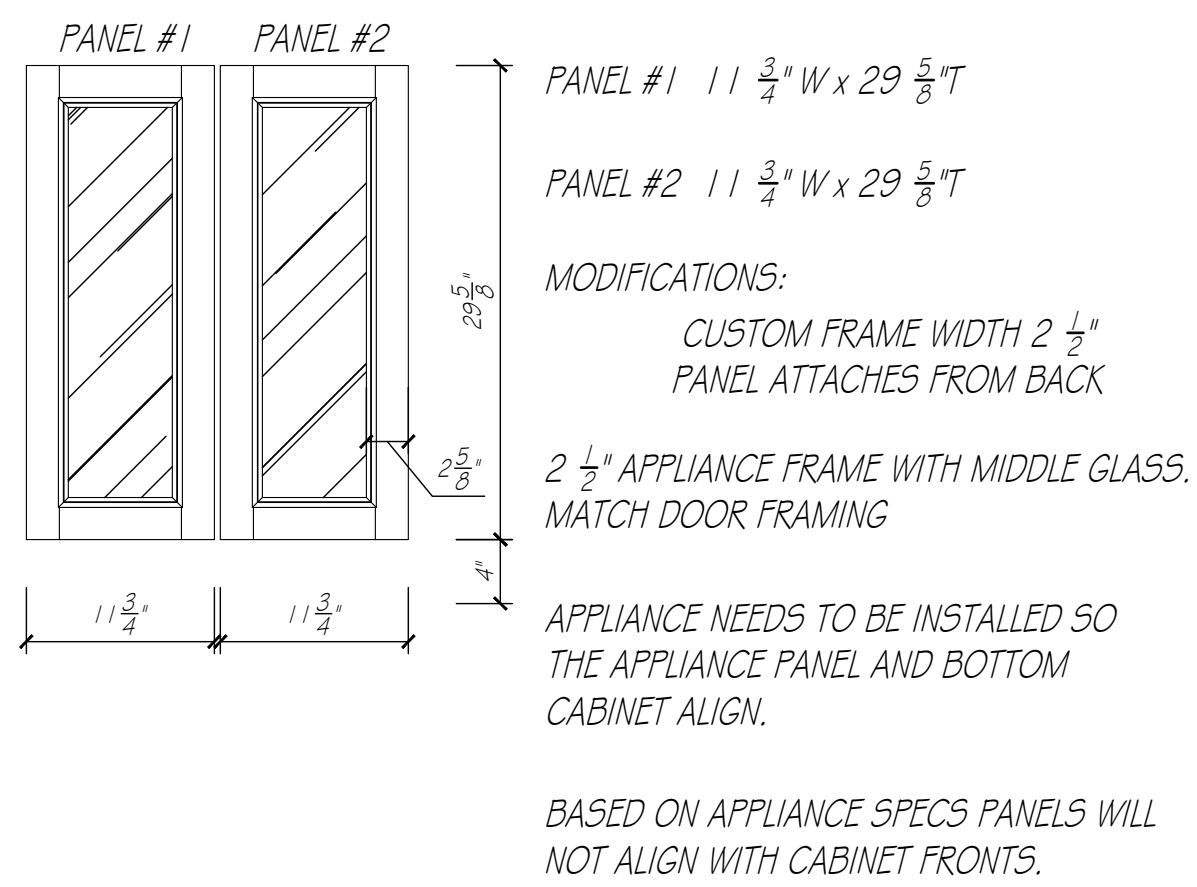

HEARTH ROOM / DINING

SCALE: 1/2" = 1'-0"

- NOTES:
- ① STEALTH LOCK (HARDWIRED)
 - ② AIR HINGES ON GLASS CABINETS

APPLIANCE SELECTIONS

AVALLON BEVERAGE REFRIGERATOR 24"
MODEL - AWBC242GGFDP
23 1/8" W x 34 1/4" T x 23 1/8" D
WITH PANELS
CUTOUT 24 5/8" W x 24 7/8" D

APPLIANCE FRONTS TO BE INSTALLED
BY APPLIANCE COMPANY.
EUROWOOD TO ADJUST

DINING / HEARTH ROOM

CABINET CONSTRUCTION:


EXTERIORS	PAINTABLE
INTERIORS	HARD ROCK MAPLE MELAMINE
DRAWER BOVES	HARD ROCK MAPLE MELAMINE
FACE BANDING	MATCHING WOOD EDGE BANDING
CABINET HARDWARE & DRILLING	BY OTHERS
DRAWER SLIDE	FULL EXT. SOFT CLOSE CONCEALED SLIDES

COUNTERTOP SPECIFICATIONS:

COUNTERTOP MATERIAL	QUARTZ
COUNTERTOP THICKNESS	1 1/4" ALLOWANCE
SUBTOP REQUIREMENTS	NONE


ROOM SPECIFICATIONS

FLOORING - TYPE / ALLOWANCE	WOOD 3/4" ALLOWANCE
CASING - W / 1/4" REVEAL	3 3/4"

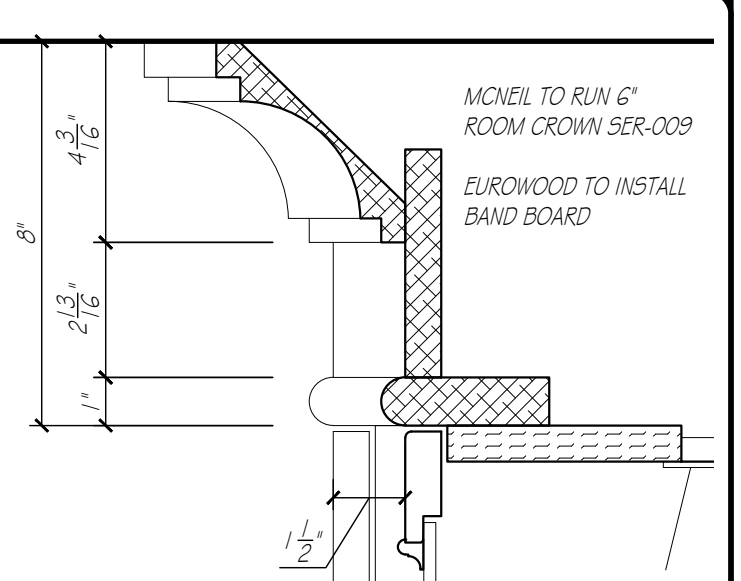


CROWN DETAIL

SCALE: 3" = 1'-0"

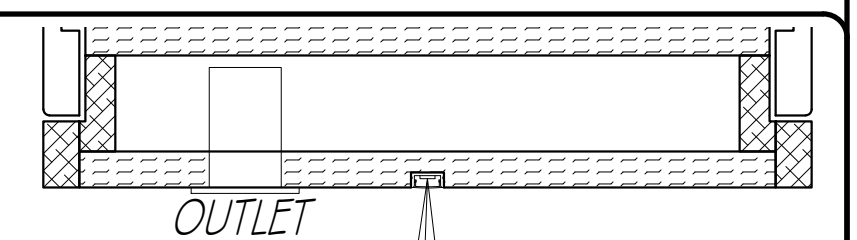


LC DETAIL

SCALE: 3" = 1'-0"

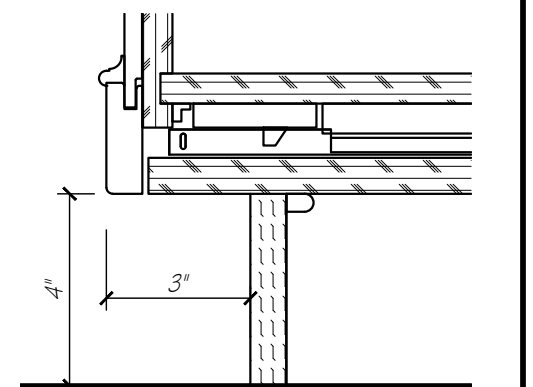

TOE DETAIL

SCALE: 3" = 1'-0"

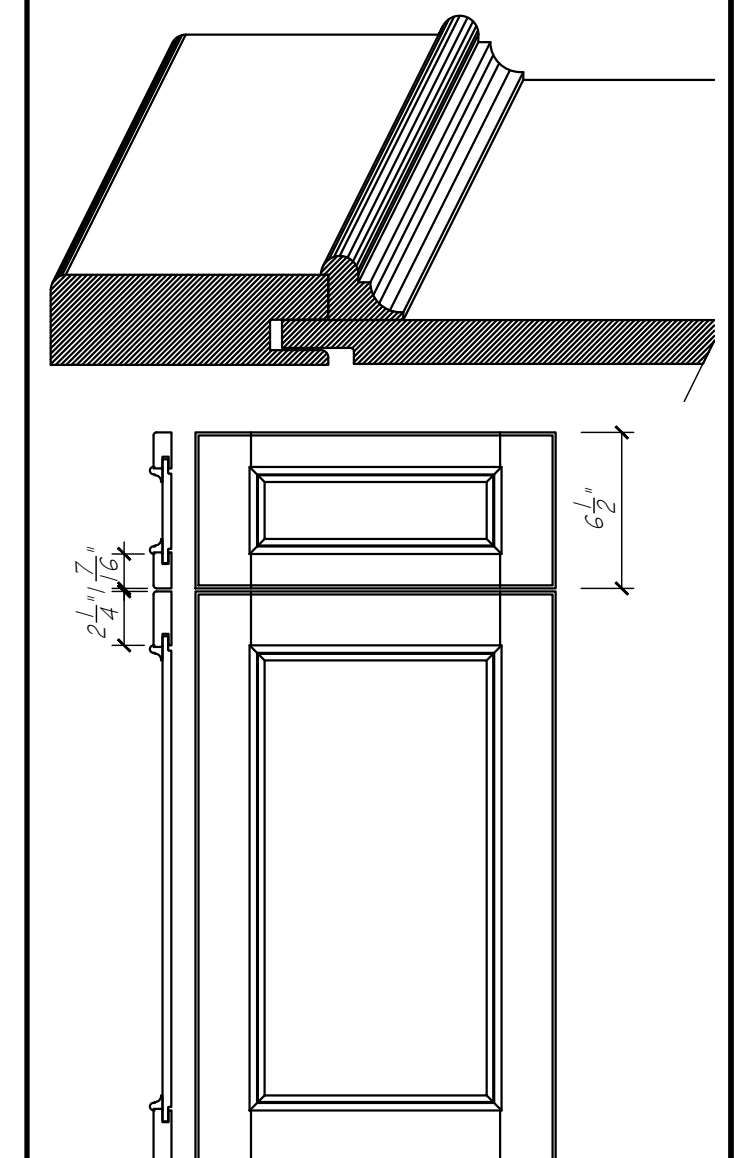


DOOR STYLE - 101728
MORTISE AND TENON CONSTRUCTION
OUTSIDE EDGE - L-149
INSIDE EDGE - APPLIED MOLDING
CENTER PANEL - POS 7

DOOR DETAIL

SCALE: 1 1/2" = 1'-0"

EW-CWS

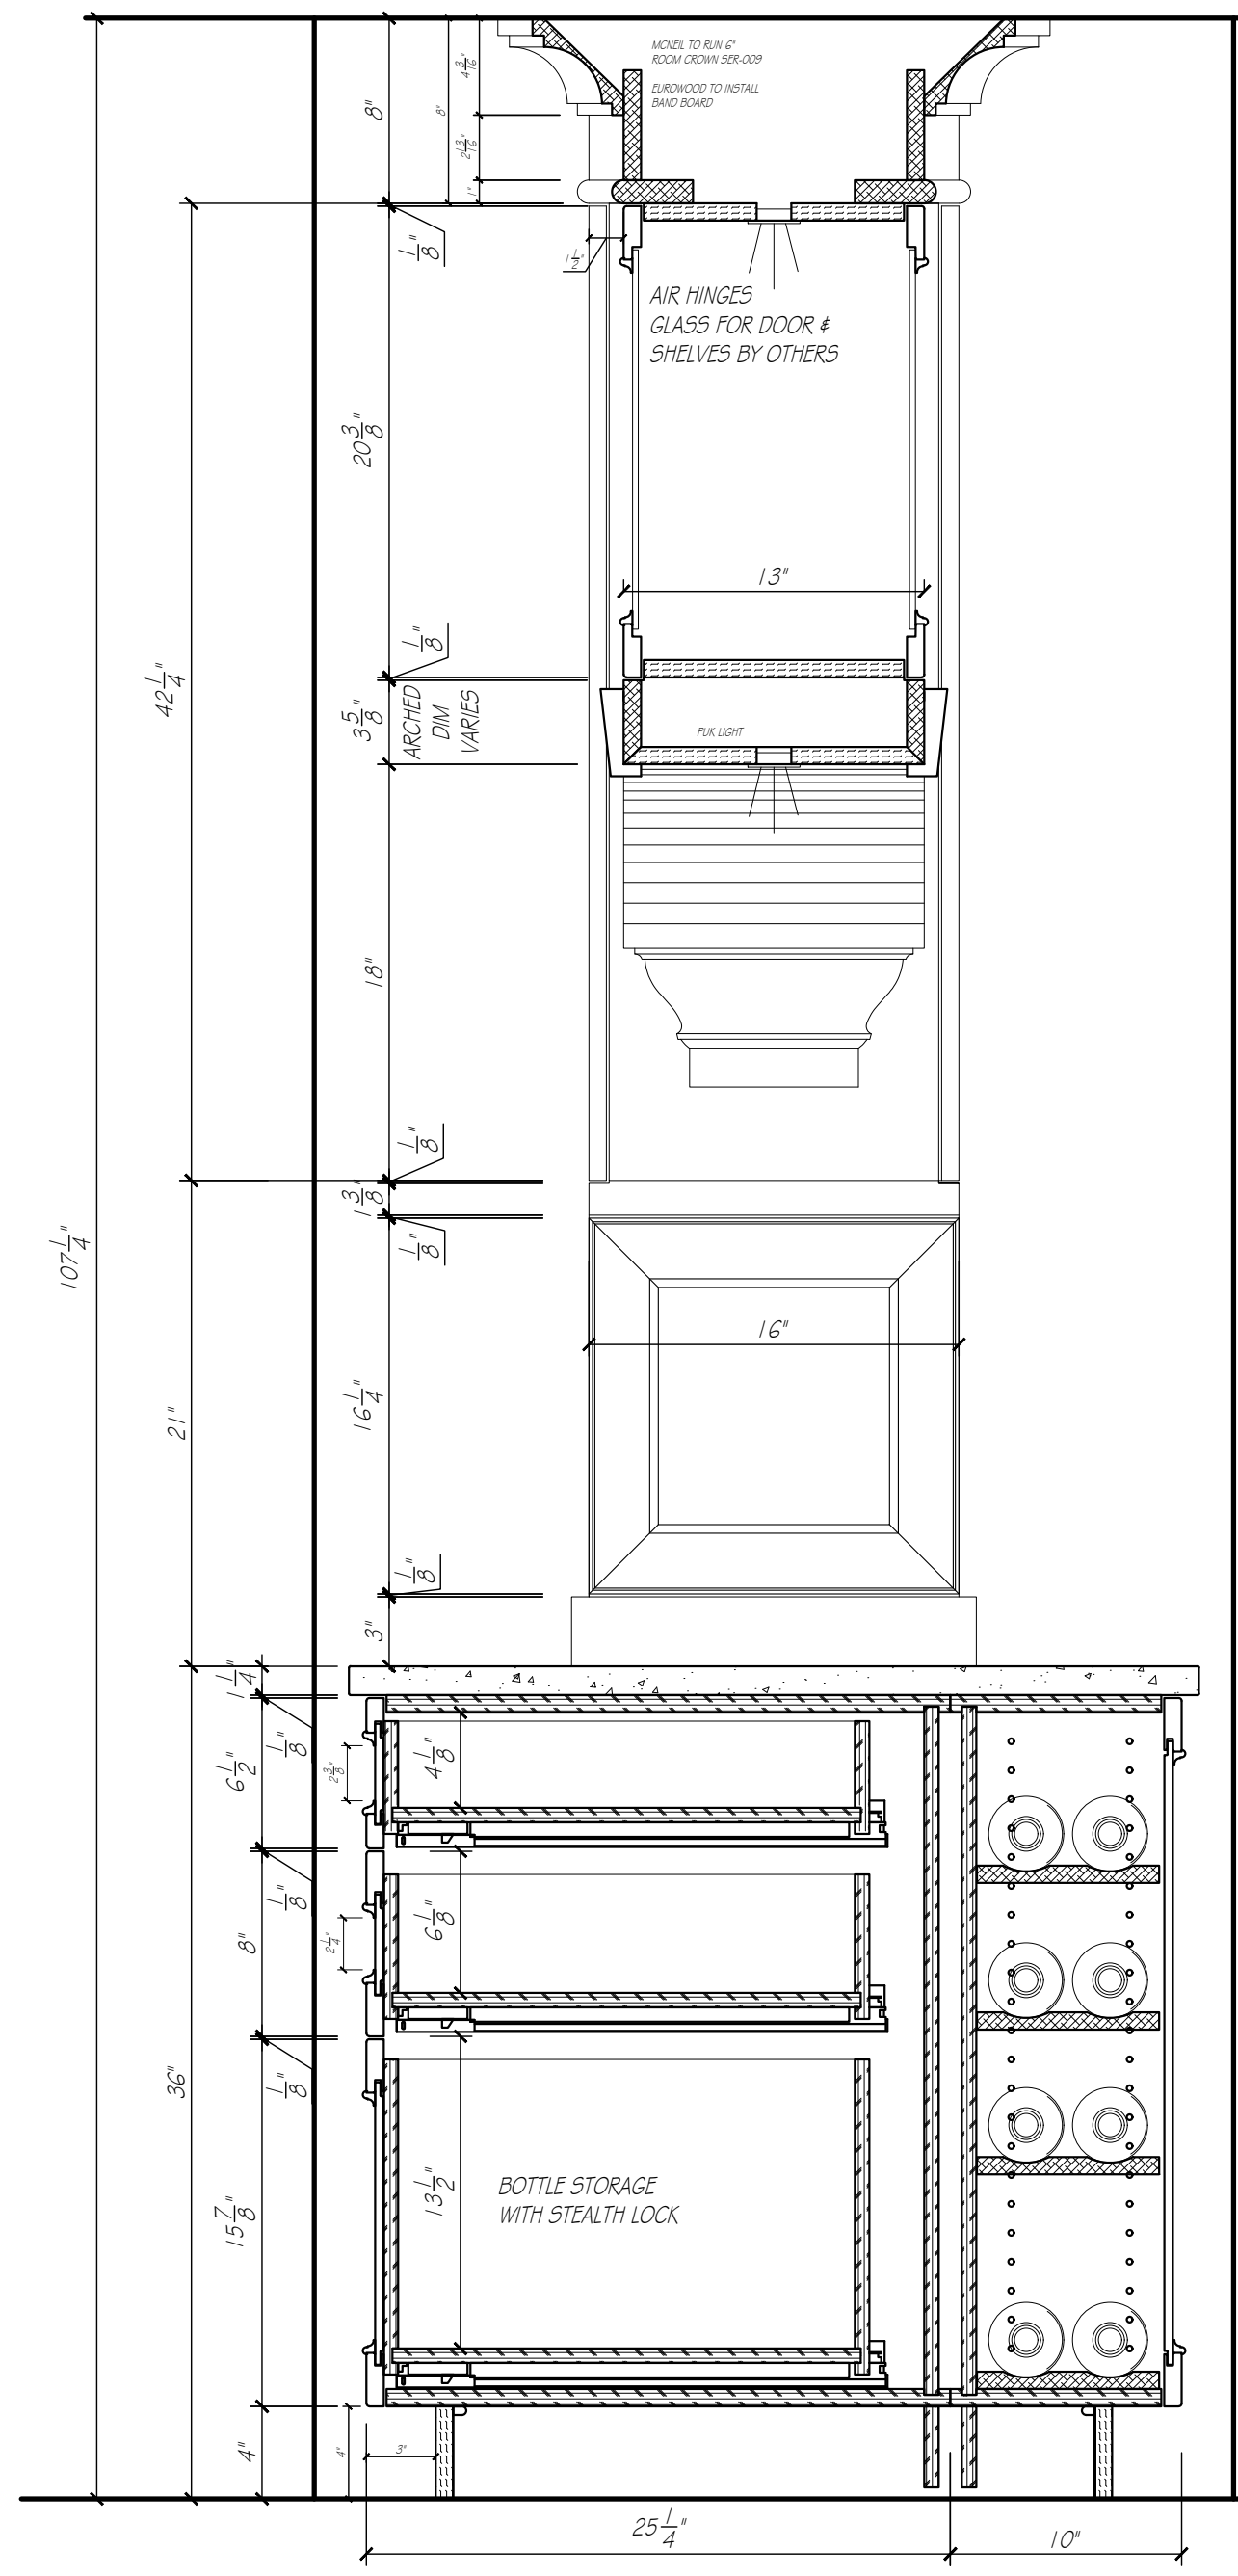

CABINET DETAIL

SCALE: 1 1/2" = 1'-0"



EUROWOOD
Cabinets

3415 SO. 67TH ST.
OMAHA, NE 68108

TEL (402-393-4110)

FAX (402-393-8361)

(WWW.EUROWOOD.NET)

SHEET: A6

DRAWN BY: SJB

PLAN:

MAIN LEVEL

HEARTH ROOM / DINING

REVISIONS:

1 JUNE 26

2 JULY 26

8 JULY 26

24 JULY 26

PHIL & MICHELLE WOOD
3435 N. 140TH. CIRCLE
OMAHA, NE 68164



APPROVED BY:

SIGNATURE



DATE

DUPPLICATION OF THESE DRAWINGS IS
PROHIBITED WITHOUT WRITTEN CONSENT
BY EUROWOOD CABINETS
© 2006, EUROWOOD CABINETS INC.

MEASUREMENTS ARE SUBJECT TO CHANGE
DUE TO FINAL FIELD MEASUREMENTS.





WOOD

5588

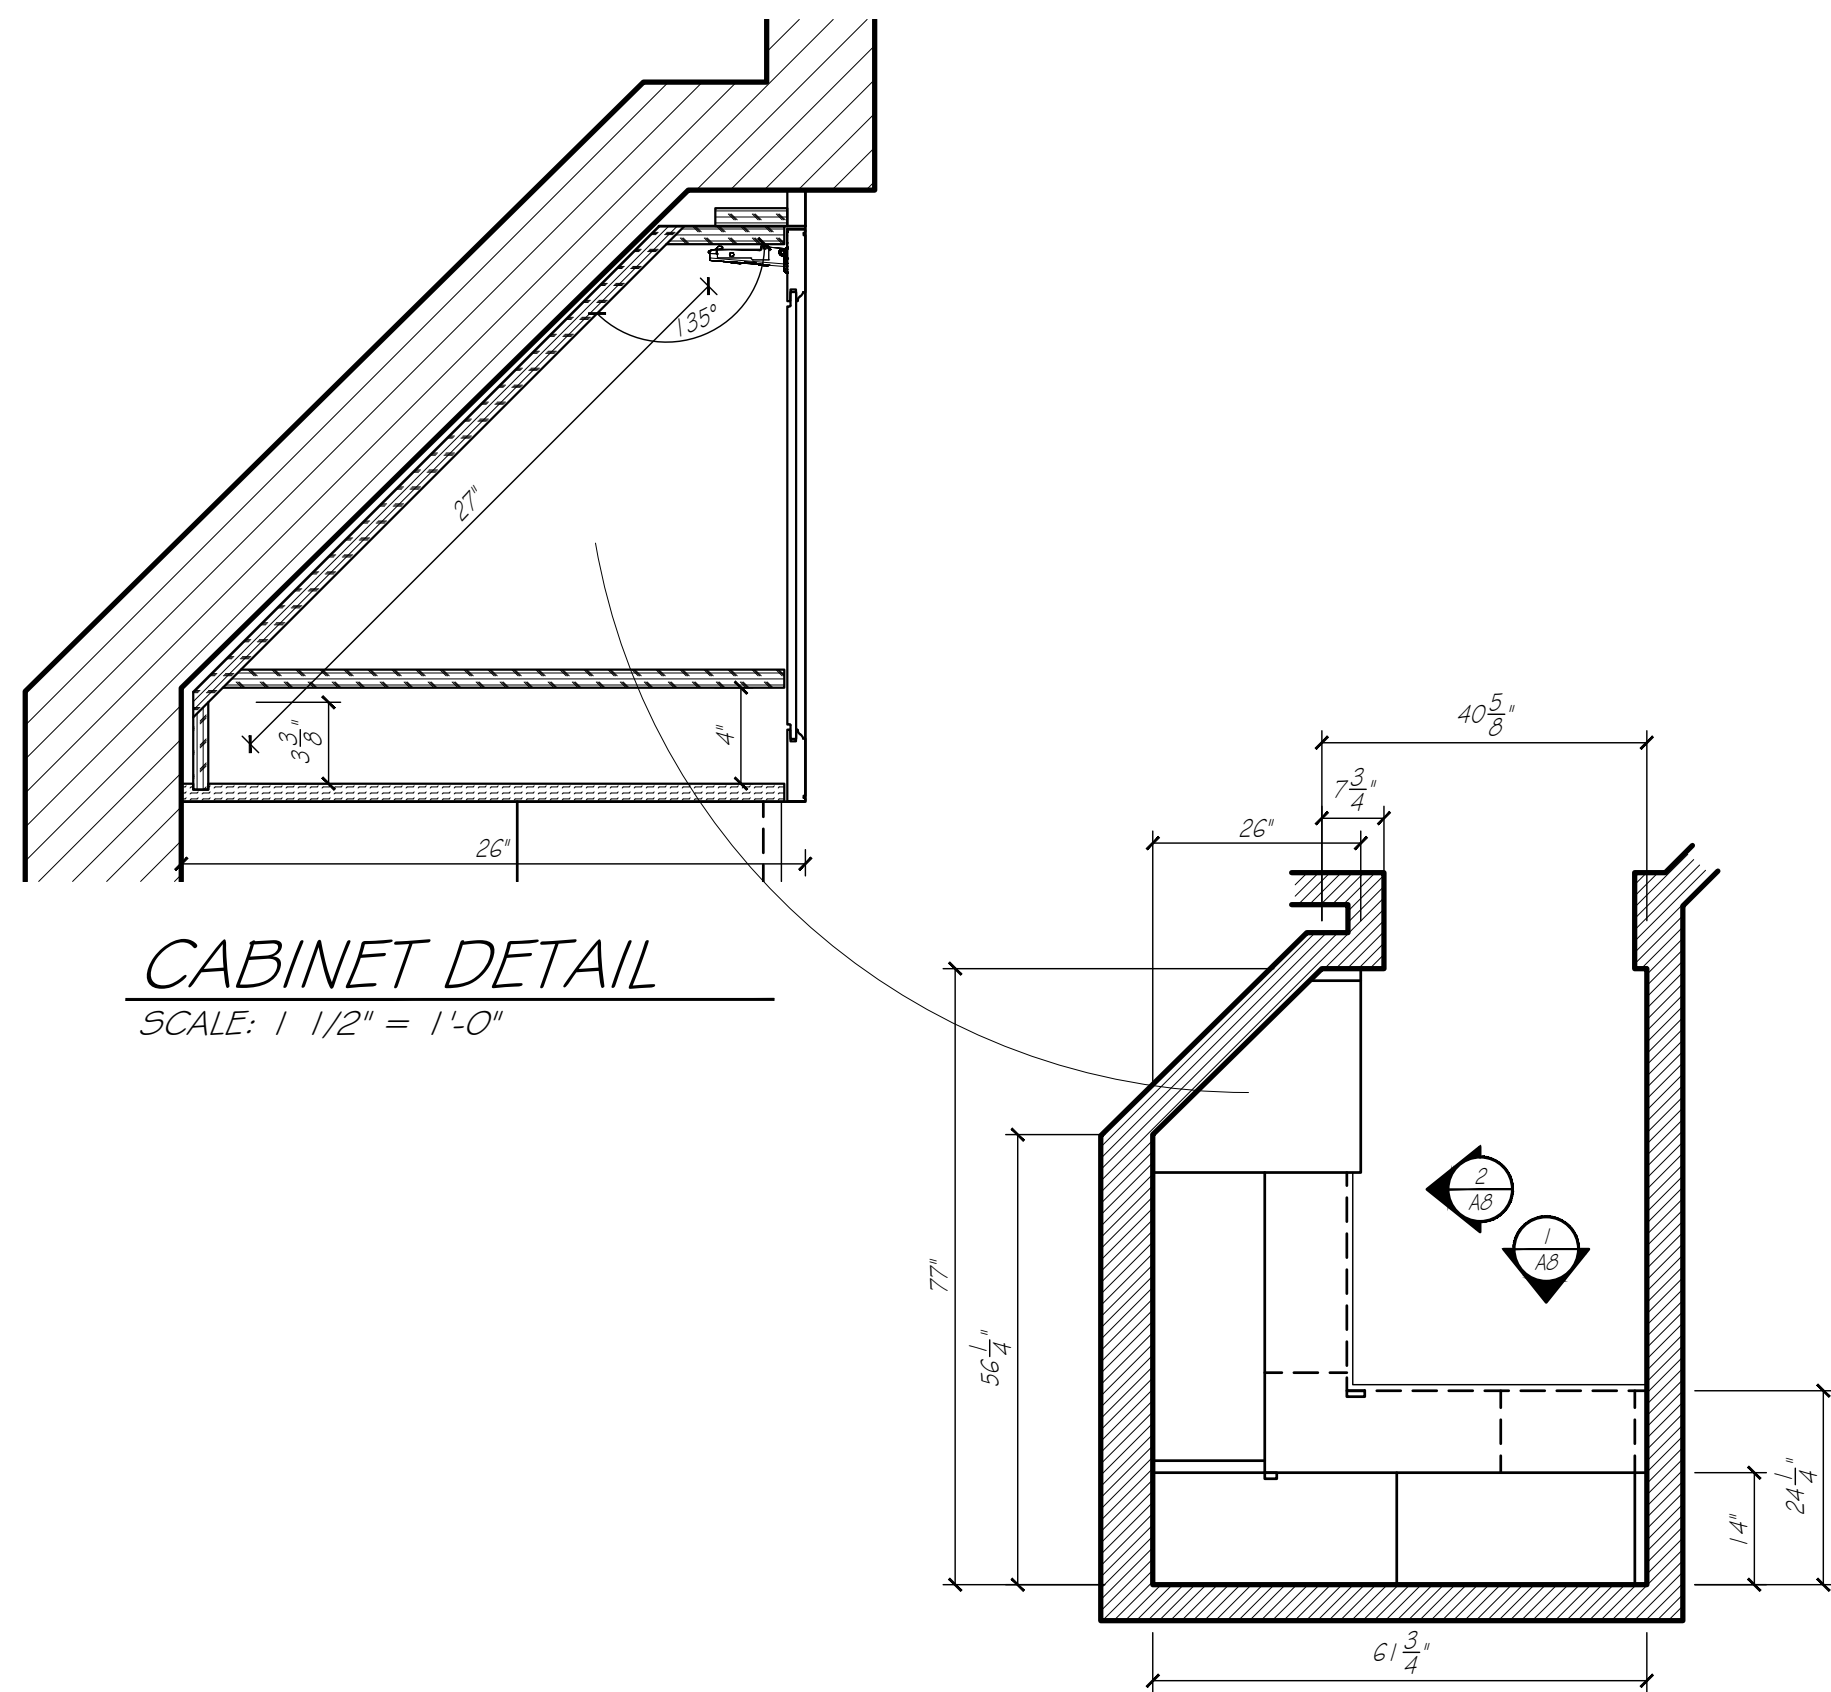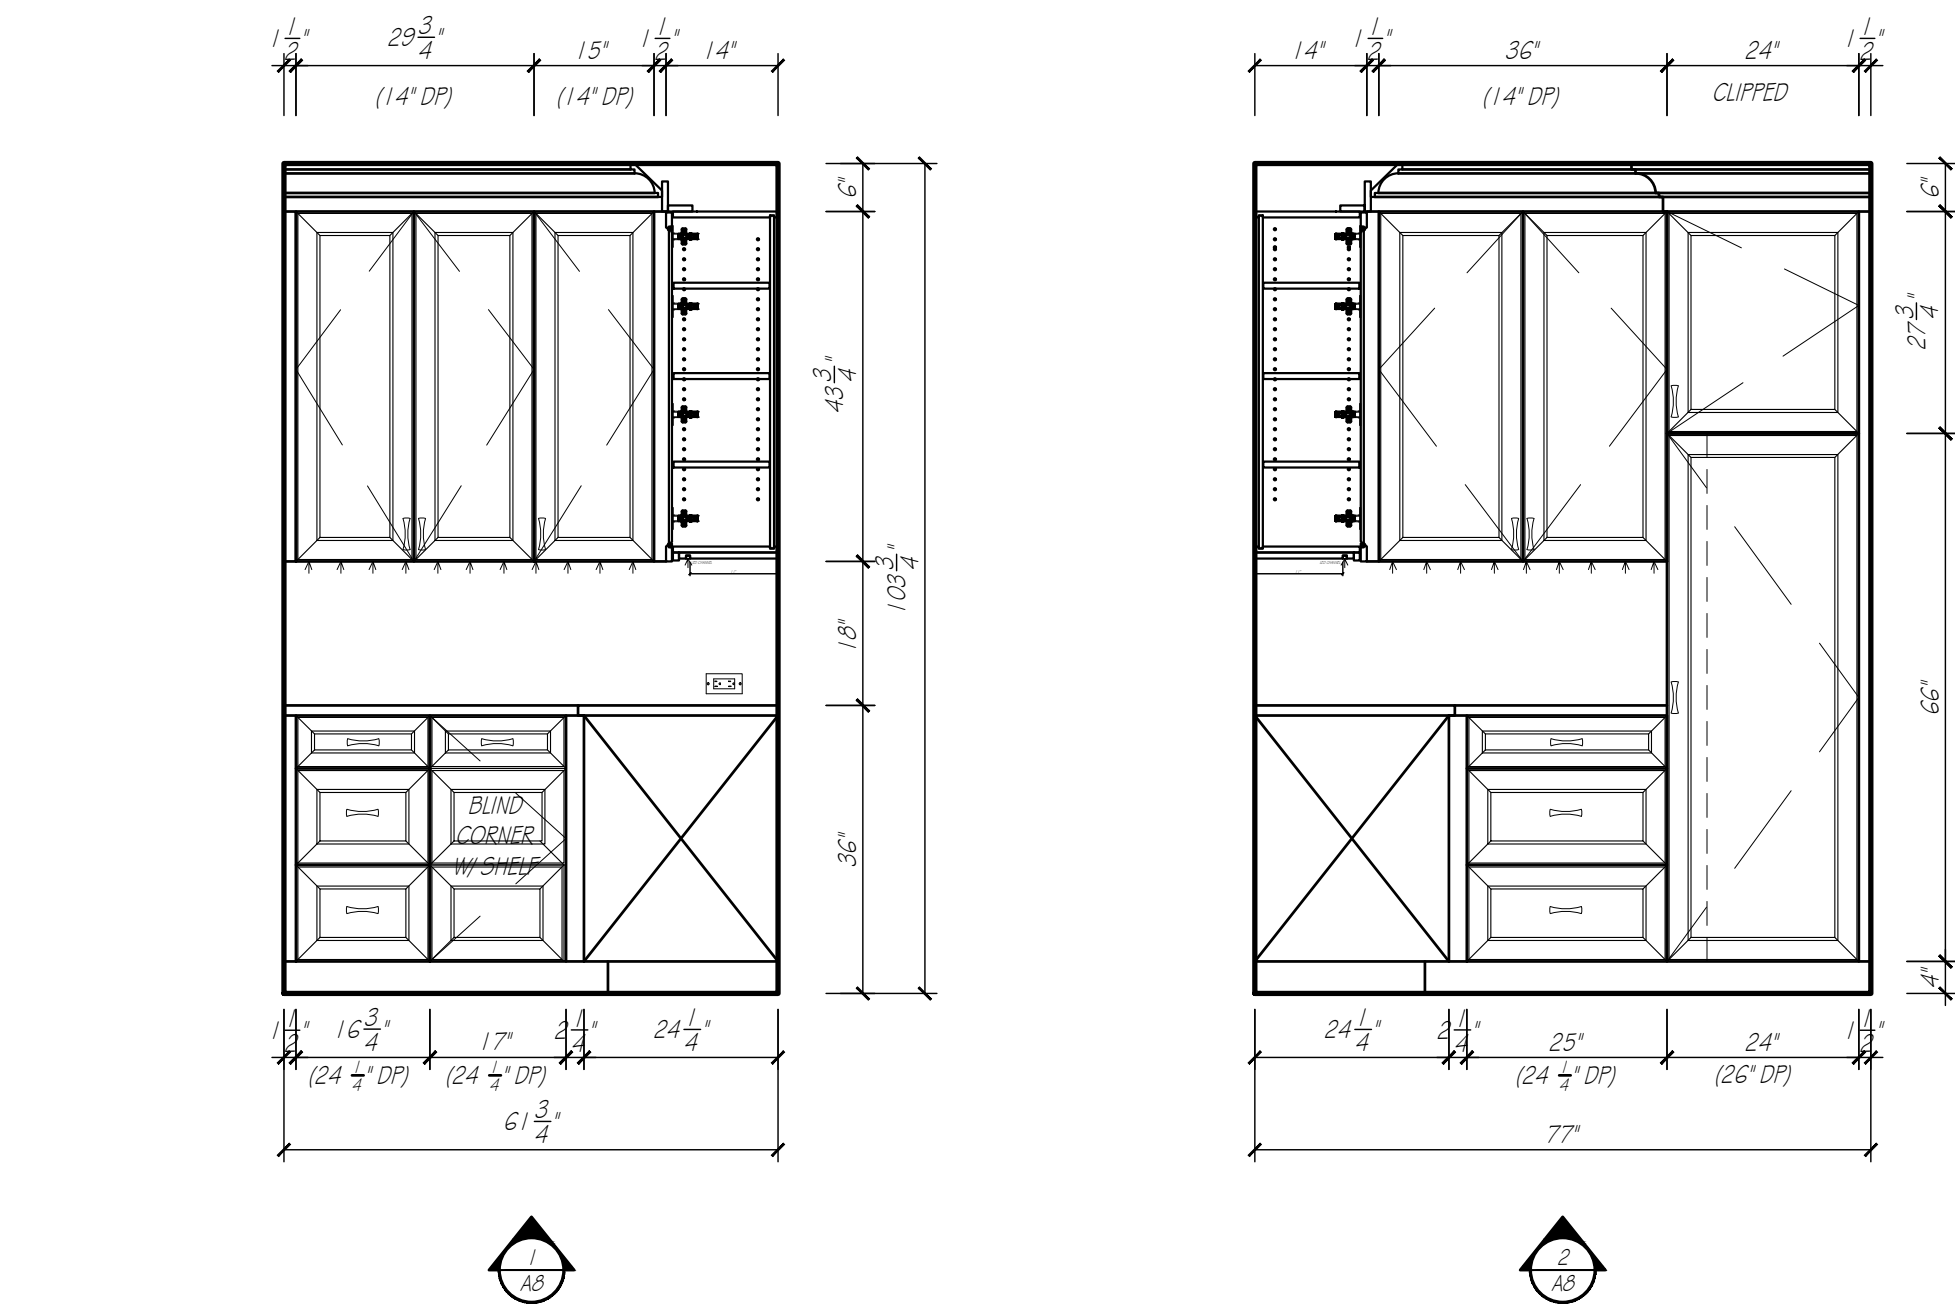

PANTRY
SCALE: 1/2" = 1'-0"

PANTRY	
CABINET CONSTRUCTION:	
EXTERIORS	PAINTABLE
INTERIORS	HARD ROCK MAPLE MELAMINE
DRAWER BOVES	HARD ROCK MAPLE MELAMINE
FACE BANDING	MATCHING WOOD EDGE BANDING
CABINET HARDWARE & DRILLING	BY OTHERS
DRAWER SLIDE	FULL EXT. SOFT CLOSE CONCEALED SLIDES
COUNTERTOP SPECIFICATIONS:	
COUNTERTOP MATERIAL	QUARTZ
COUNTERTOP THICKNESS	1 1/4" ALLOWANCE
SUBTOP REQUIREMENTS	NONE
ROOM SPECIFICATIONS	
FLOORING - TYPE / ALLOWANCE	VERIFY 3/4" ALLOWANCE
CASING - W / 1/4" REVEAL	3 3/4"

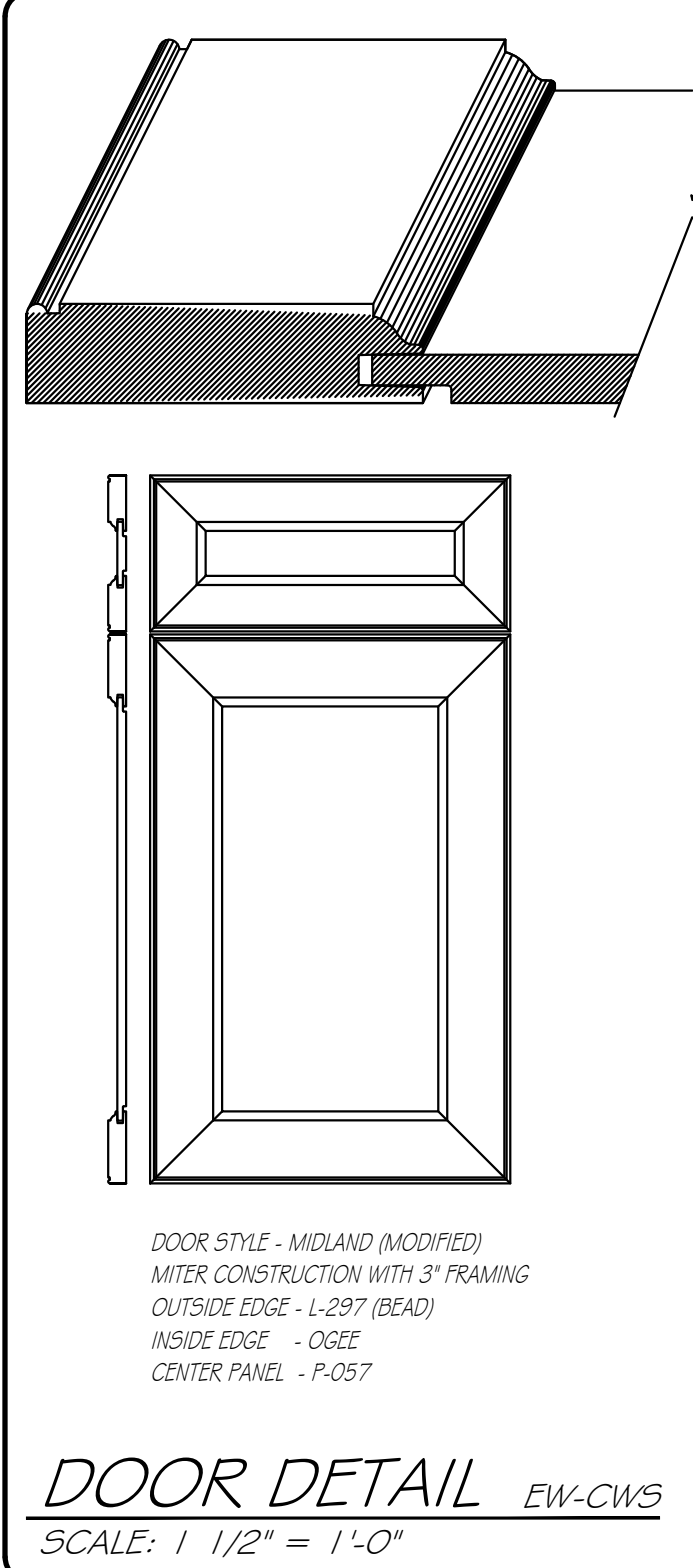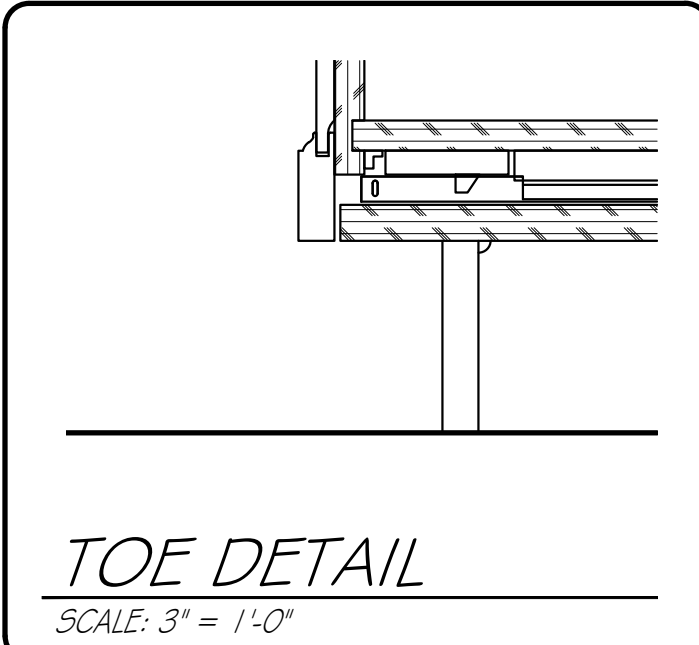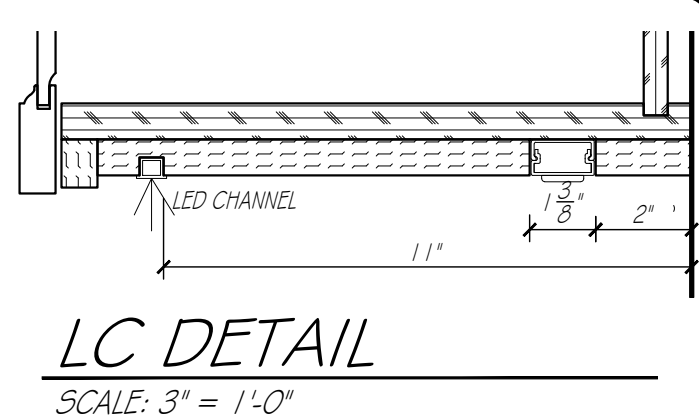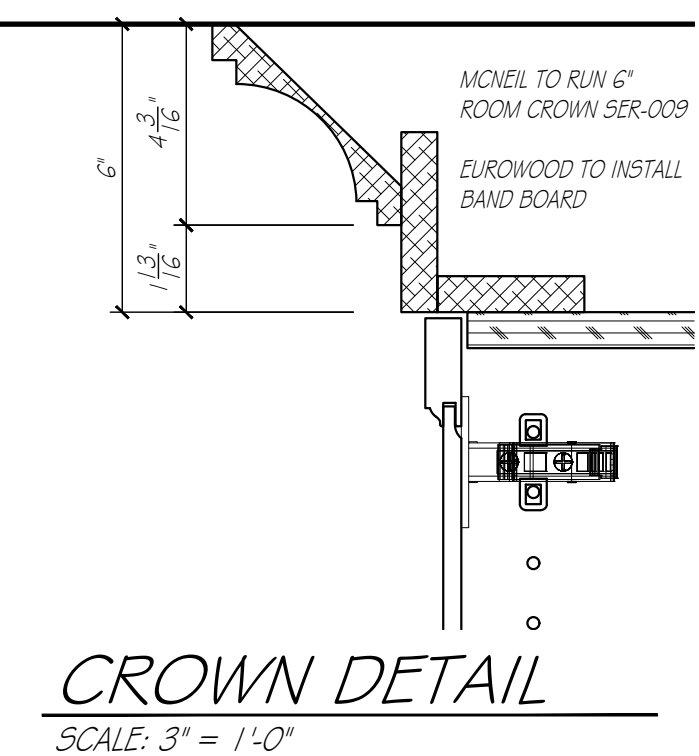

EUROWOOD
Cabinets
3415 SO. 67TH ST.
OMAHA, NE 68108
TEL (402-393-4110)
FAX (402-393-8361)
(WWW.EUROWOOD.NET)


SHEET: A8

DRAWN BY: SJB

PLAN:
MAIN LEVEL
PANTRY

REVISIONS:
2 MAY 26
11 JUNE 26
23 JUNE 26
2 JULY 26
8 JULY 26
24 JULY 26

PHIL & MICHELLE WOOD
3435 N. 140TH. CIRCLE
OMAHA, NE 68164

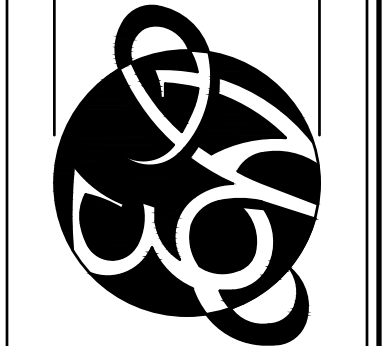


APPROVED BY:

SIGNATURE


DATE

DUPLICATION OF THESE DRAWINGS IS PROHIBITED WITHOUT WRITTEN CONSENT BY EUROWOOD CABINETS. © 2006, EUROWOOD CABINETS INC. MEASUREMENTS ARE SUBJECT TO CHANGE DUE TO FINAL FIELD MEASUREMENTS.

WOOD
5588

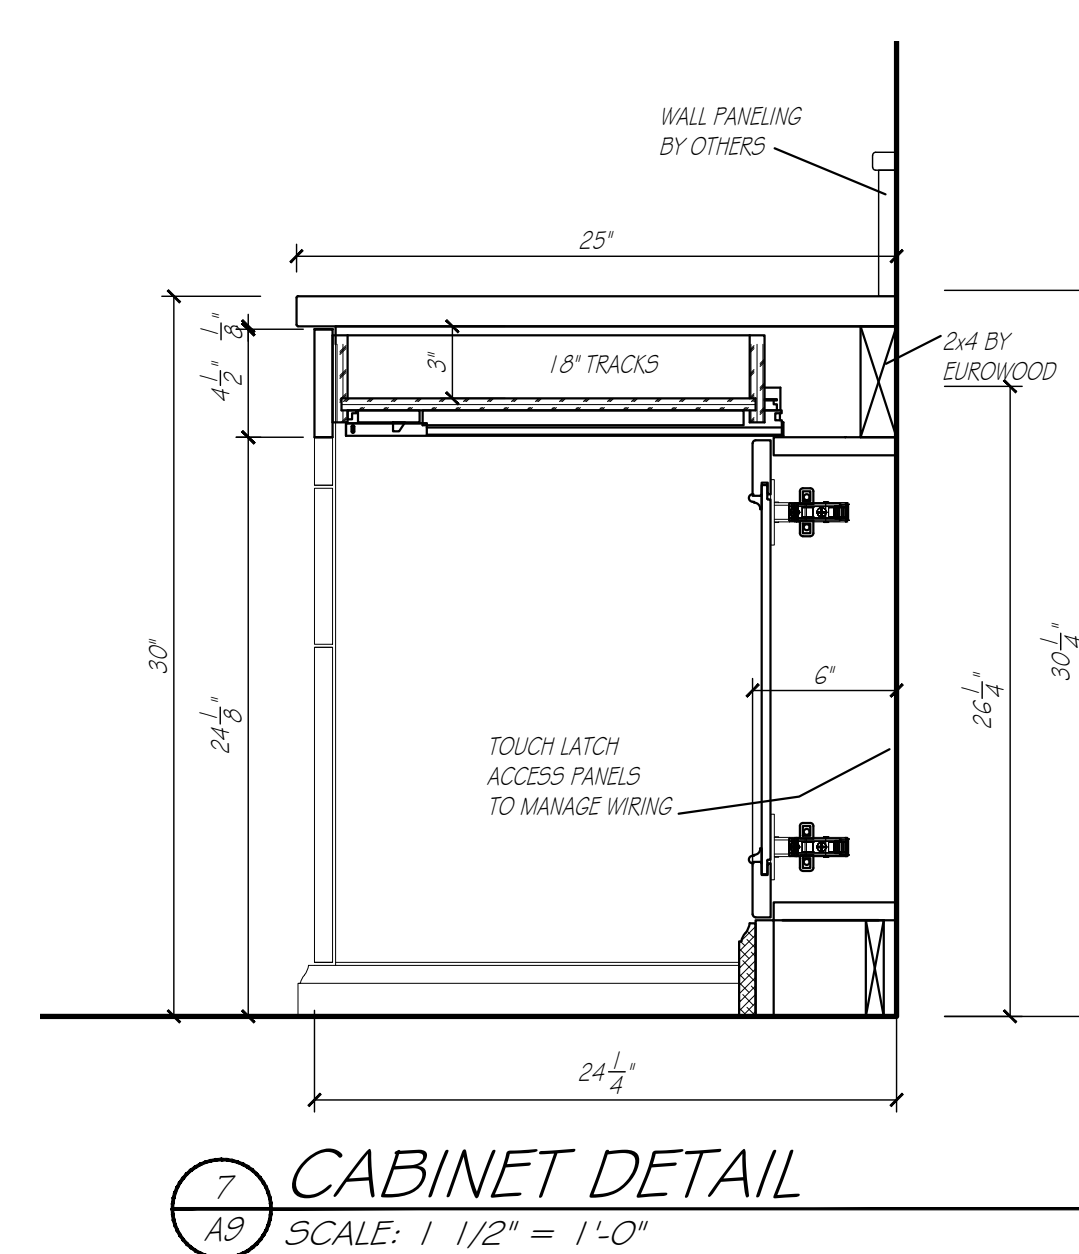

DEN	
CABINET CONSTRUCTION:	
EXTERIORS	FLAT OUT CHERRY
INTERIORS	HARD ROCK MAPLE MELAMINE
DRAWER BOXES	HARD ROCK MAPLE MELAMINE
FACE BANDING	MATCHING WOOD EDGE BANDING
CABINET HARDWARE & DRILLING	BY OTHERS
DRAWER SLIDE	FULL EXT. SOFT CLOSE CONCEALED SLIDES
COUNTERTOP SPECIFICATIONS:	
COUNTERTOP MATERIAL	WOOD
COUNTERTOP THICKNESS	1 1/4" ALLOWANCE
SUBTOP REQUIREMENTS	NONE
ROOM SPECIFICATIONS	
FLOORING - TYPE / ALLOWANCE	VERIFY 3/4" ALLOWANCE
CASING W/ 1/4" REVEAL	3 3/4"

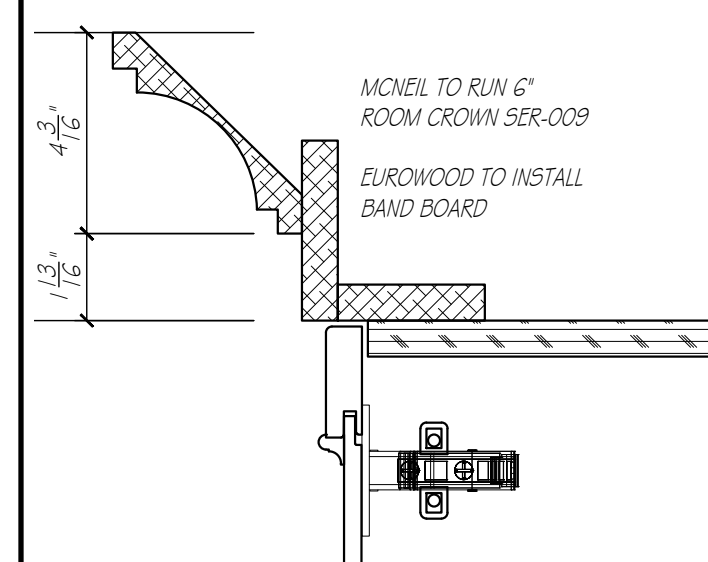

A cross-sectional diagram of the LED channel assembly. It shows a long, narrow channel with a textured interior. The total length of the assembly is labeled as 11". The channel itself is labeled as 10 1/8" long. The end cap, which is a solid block, is labeled as 2" long. The diagram also shows the channel being inserted into a larger structure, with a label "LED CHANNEL" pointing to the channel itself.

Technical drawing of a door threshold cross-section. The drawing shows a threshold profile with a height dimension of $2 \frac{1}{2}''$ and a width dimension of $1 \frac{1}{4}''$. The threshold is shown in cross-section with hatching indicating different materials or components. The drawing is labeled with 'A' and 'B' at the ends, and 'C' in the middle.

DOOR STYLE - 101728
MORTISE AND TENON CONSTRUCTION
OUTSIDE EDGE - L-149
INSIDE EDGE - APPLIED MOLDING
CENTER PANEL - R057


DOOR DETAIL *EW-CWS*
SCALE: 1/12" = 1'-0"




TEL (402-393-4110)
FAX (402-393-8361)
(WWW.EUROWOOD.NET)

20 MAY 2
11 JUNE 2
23 JUNE 2
2 JULY 2
8 JULY 2
10 JULY 2
24 JULY 2

PHIL & MICHELLE WOOD
3435 N. 140TH. CIRCLE
OMAHA, NE 68164

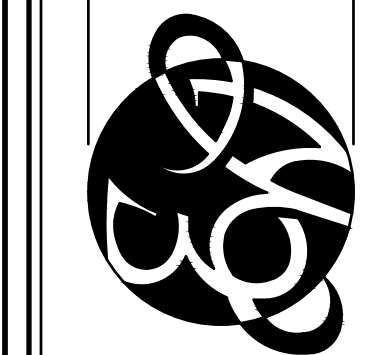


5588

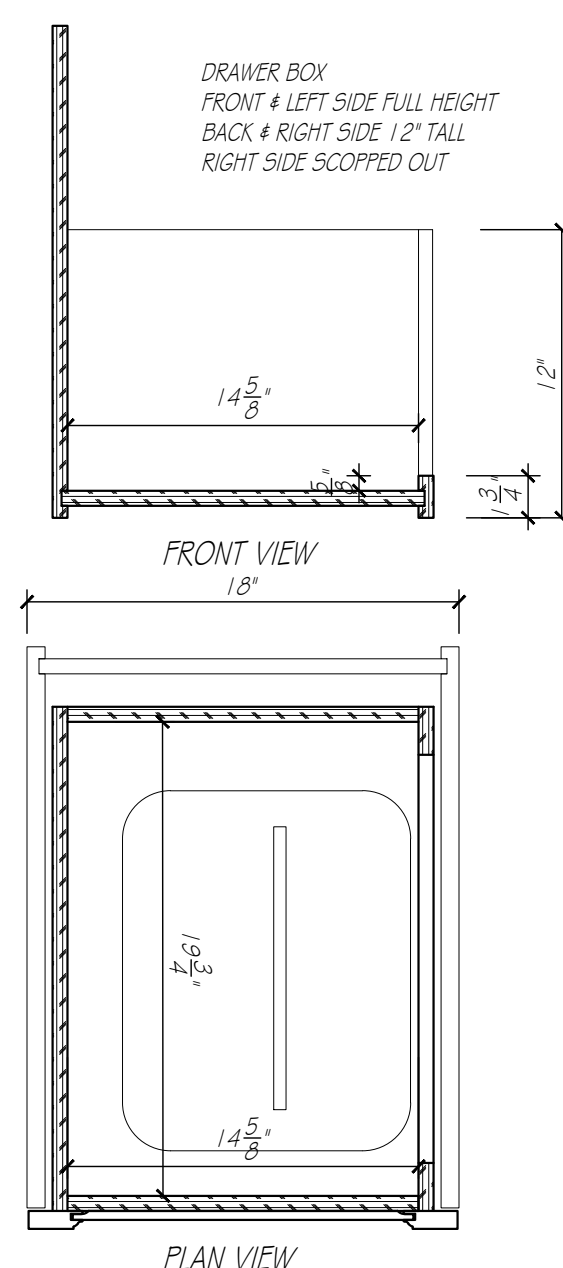



6 CABINET DETAIL
A9 SCALE: 1 1/2" = 1'-0"

SCALE: 1/2" = 1' - 0"

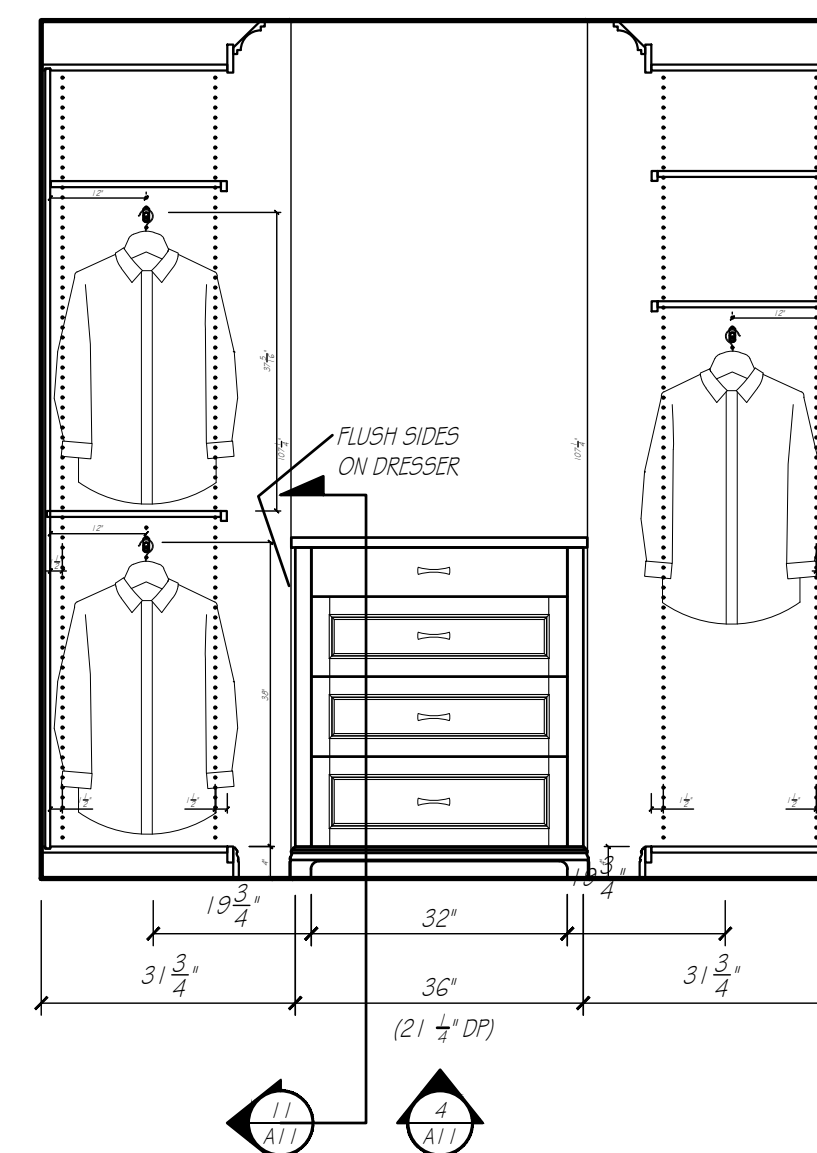


BOXES ARE WHITE MELAMINE
ALL OUTSIDE MATERIAL PAINTABLE

4" BASE ON CABINETRY
BY EUROWOOD
CONFIRM PROFILE

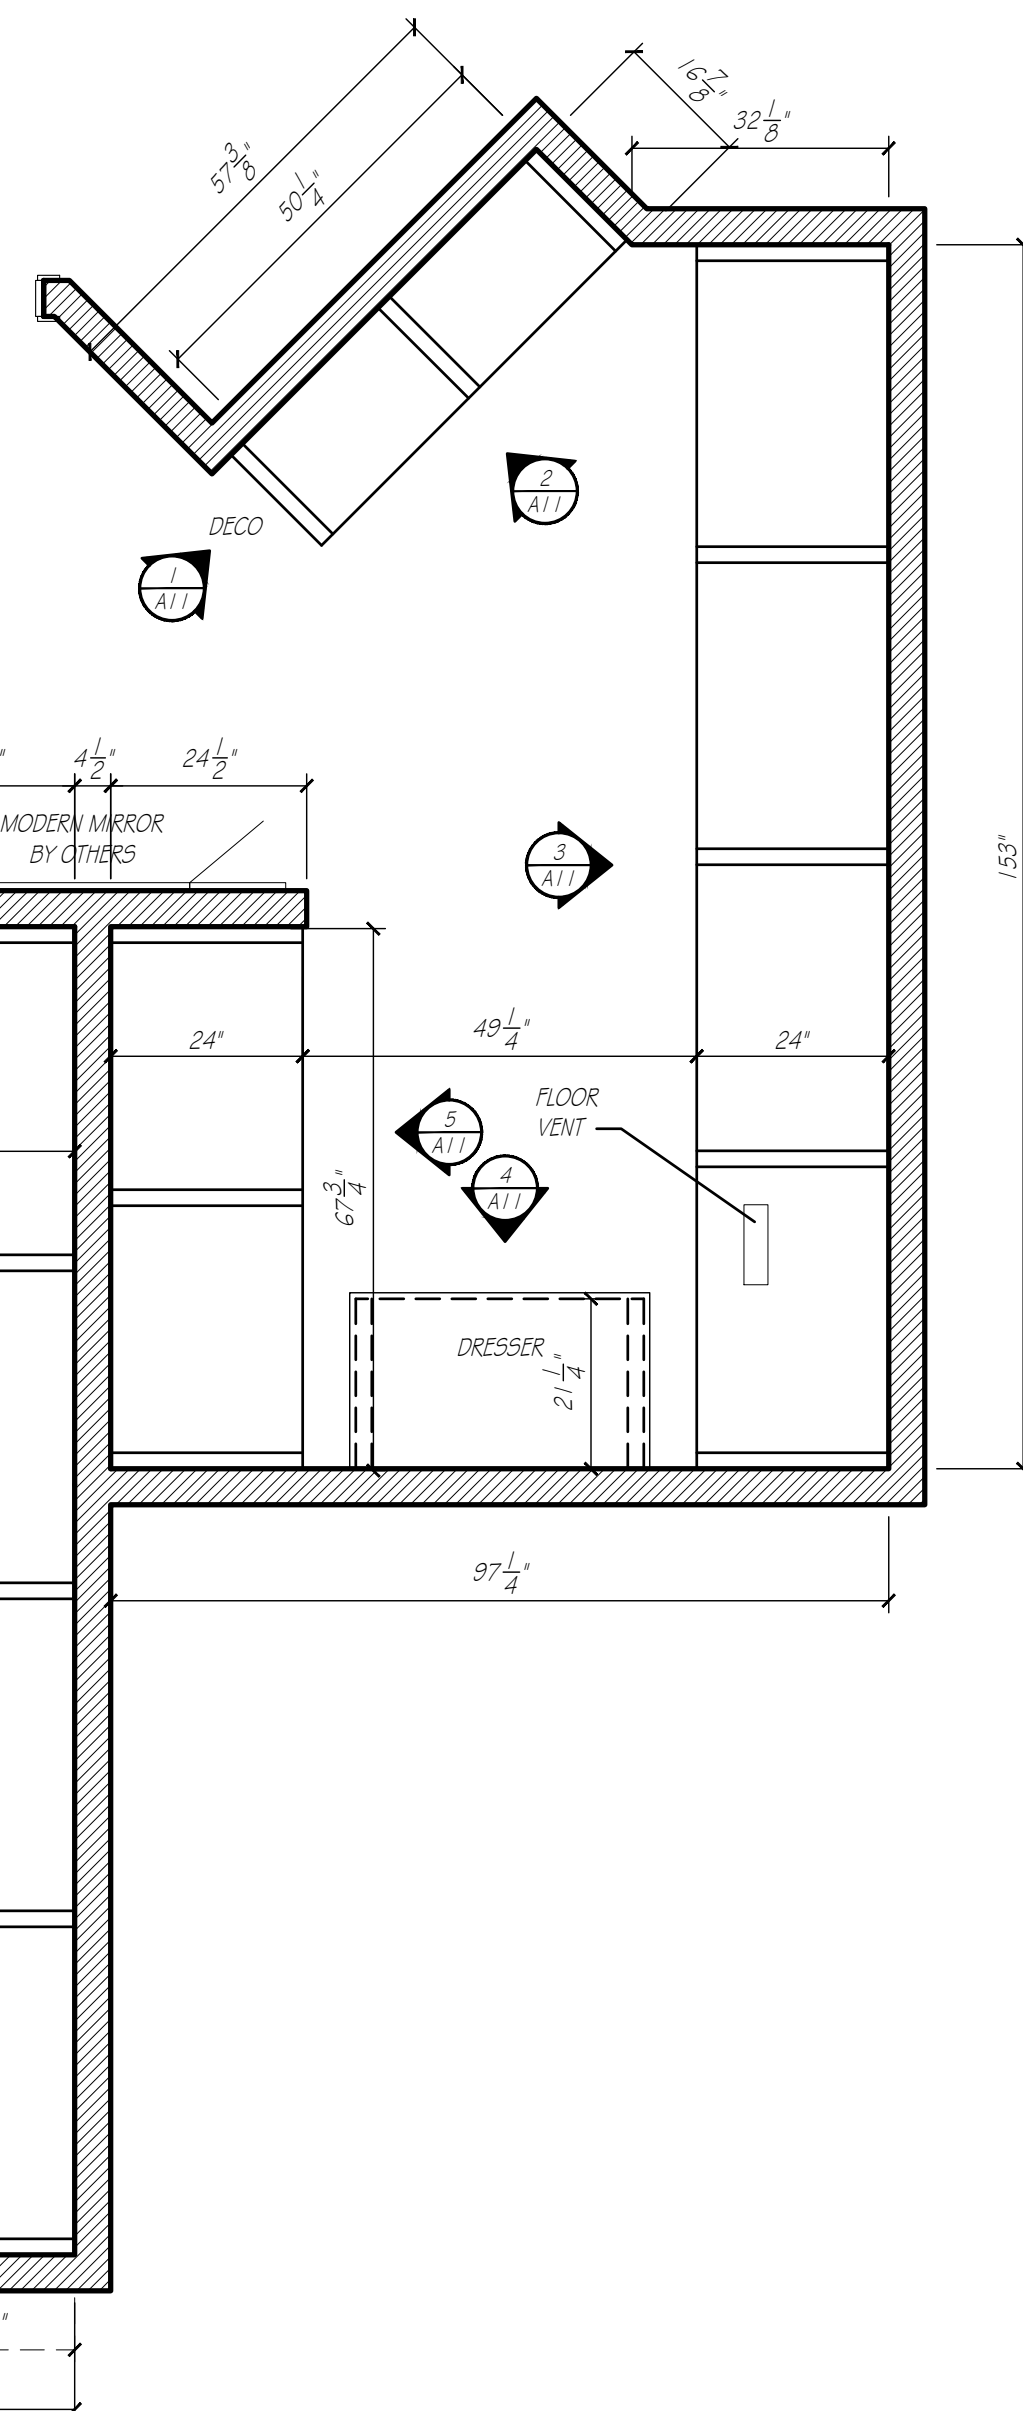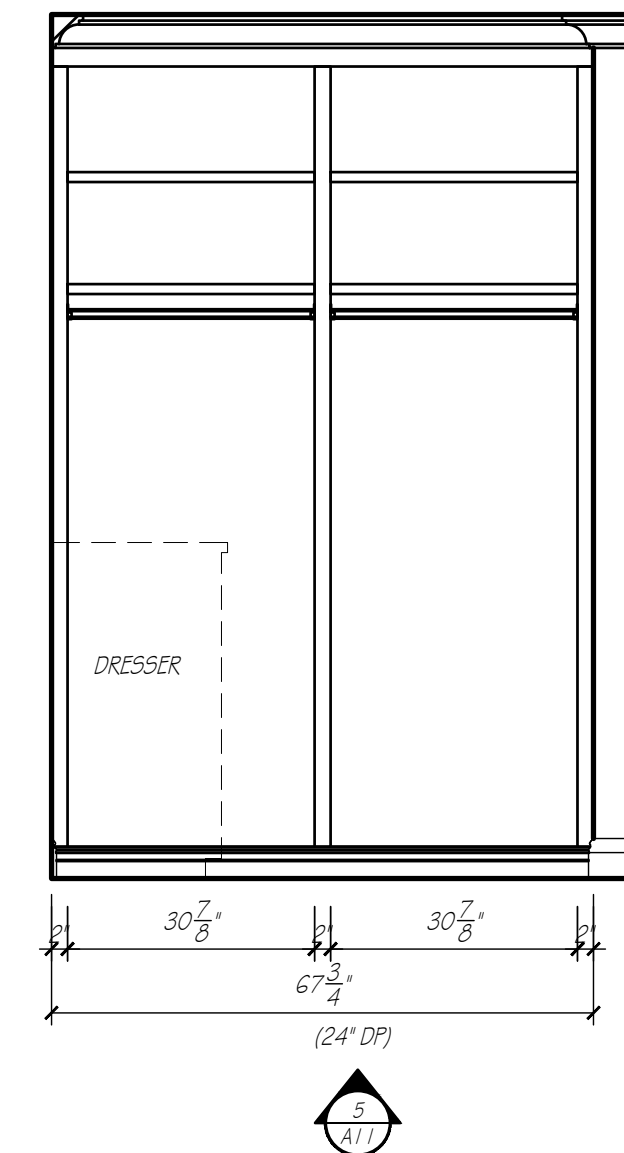


VERIFY PLUMBING &
WIRING ARE ADJUSTED
7-24-26

PRIMARY WARDROBE

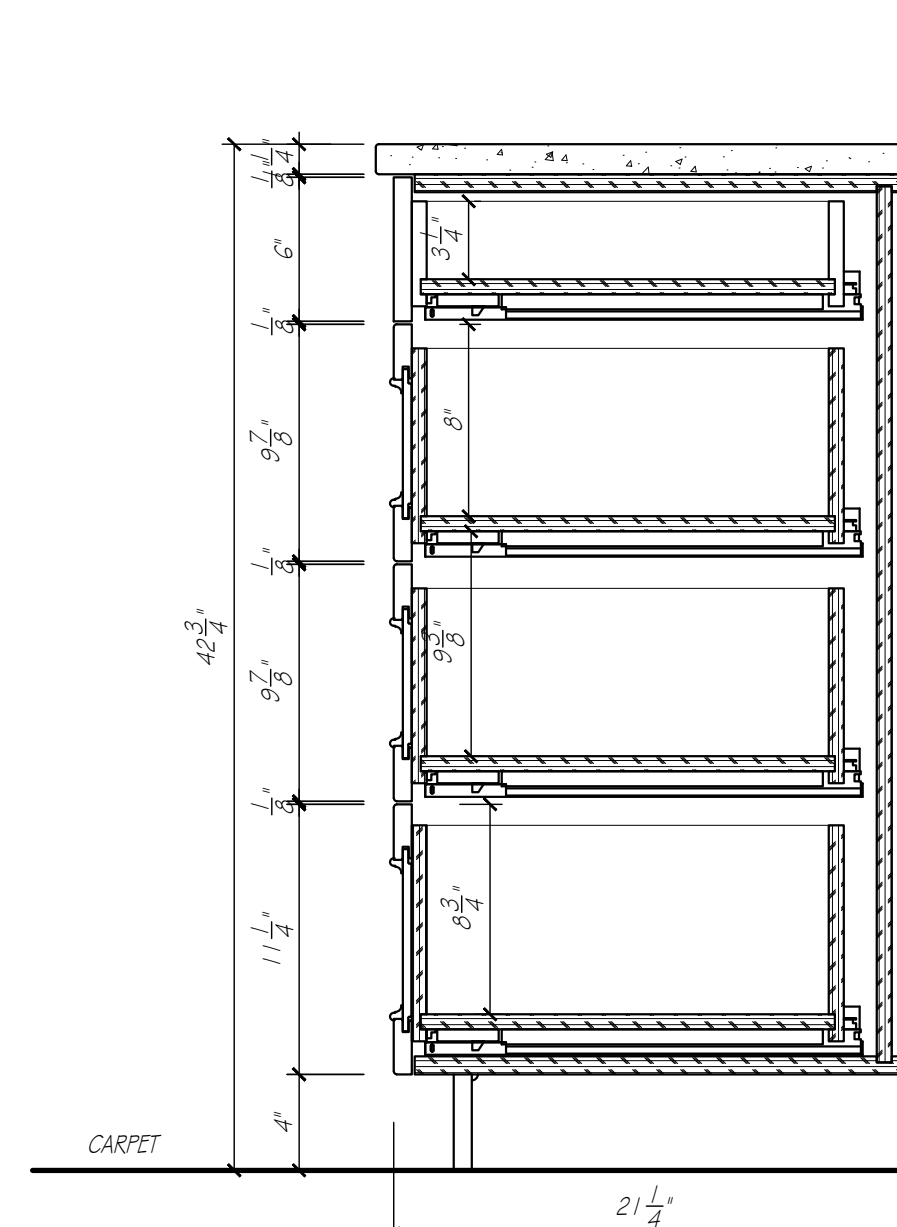


 CABINET DETAIL
SCALE: 1 1/2" = 1'-0"

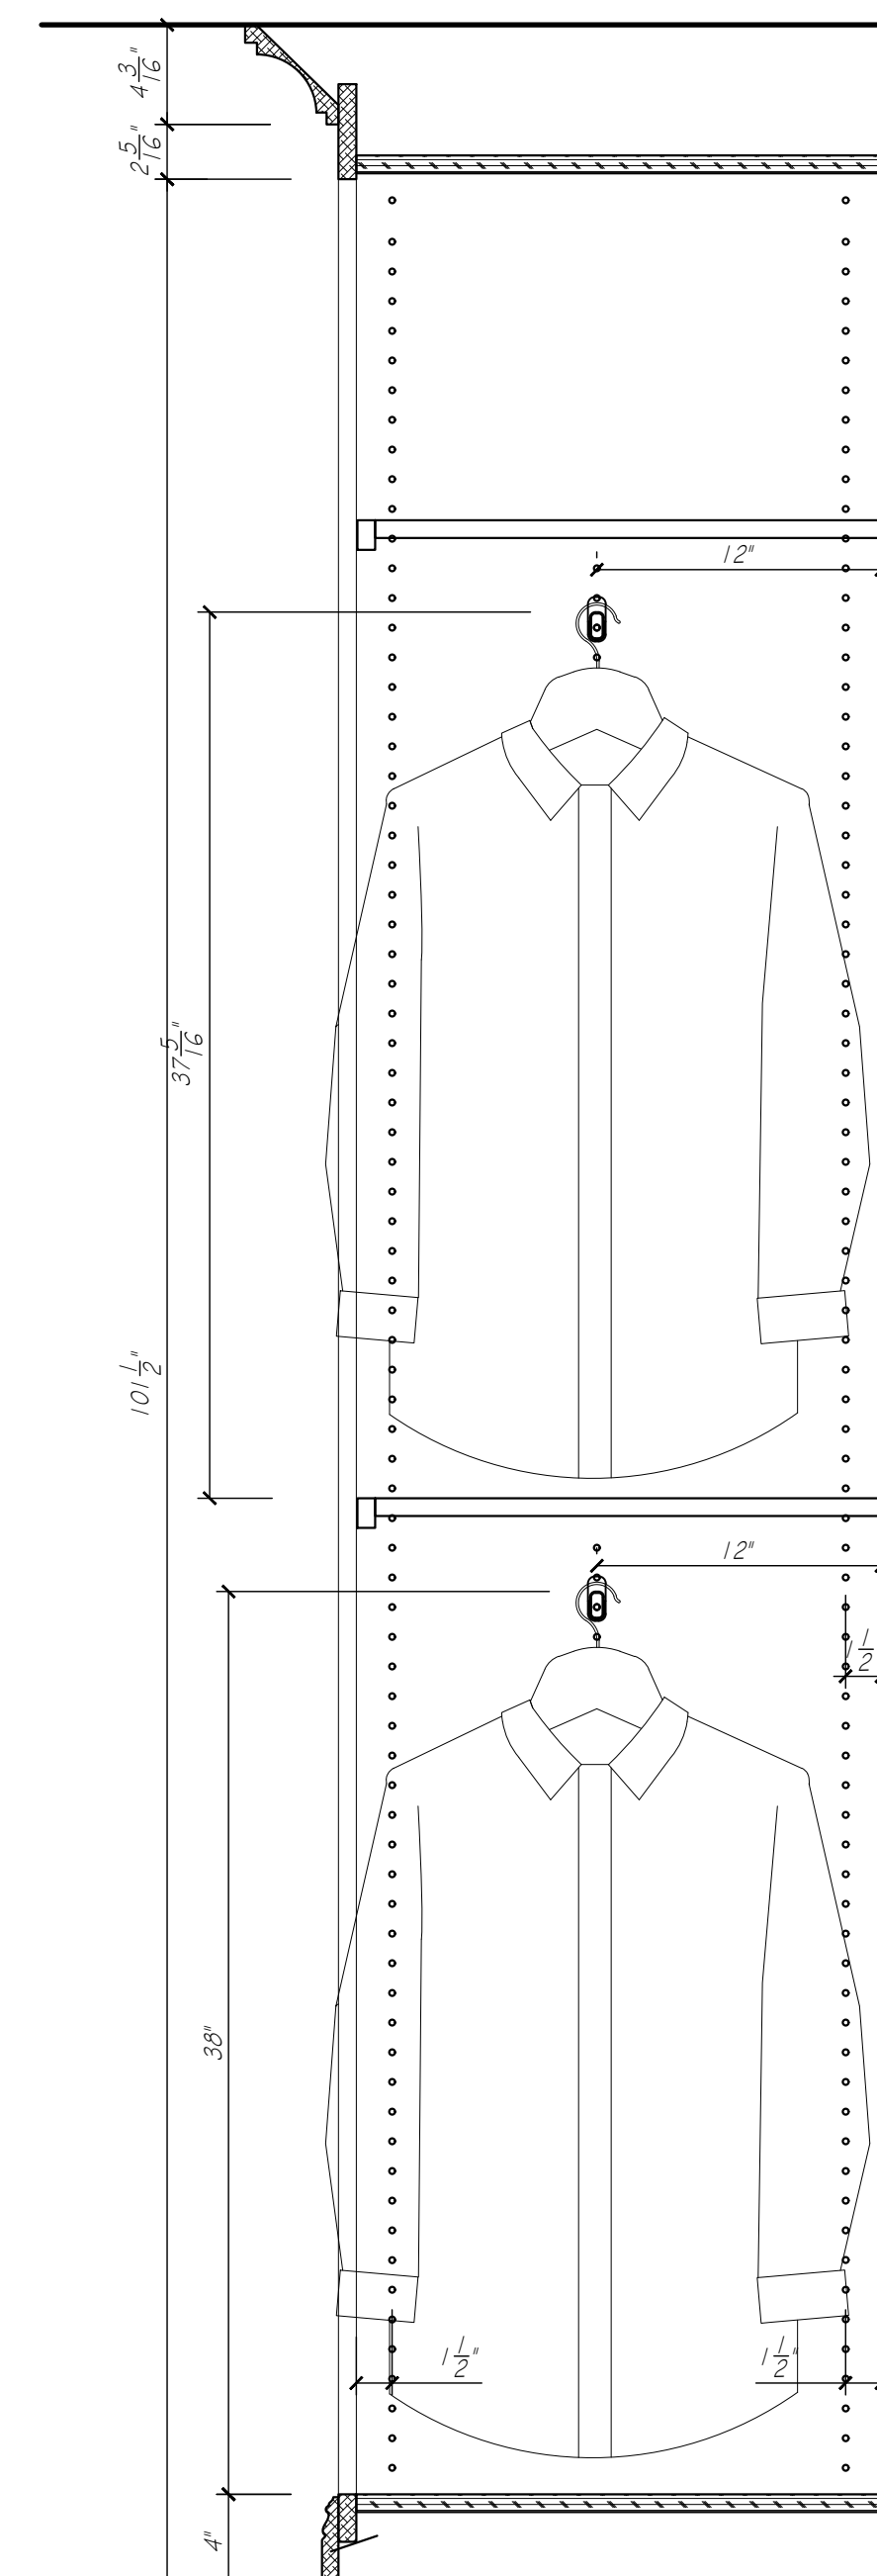

10
A/I

CABINET DETAIL


SCALE: 1 1/2" = 1'-0"

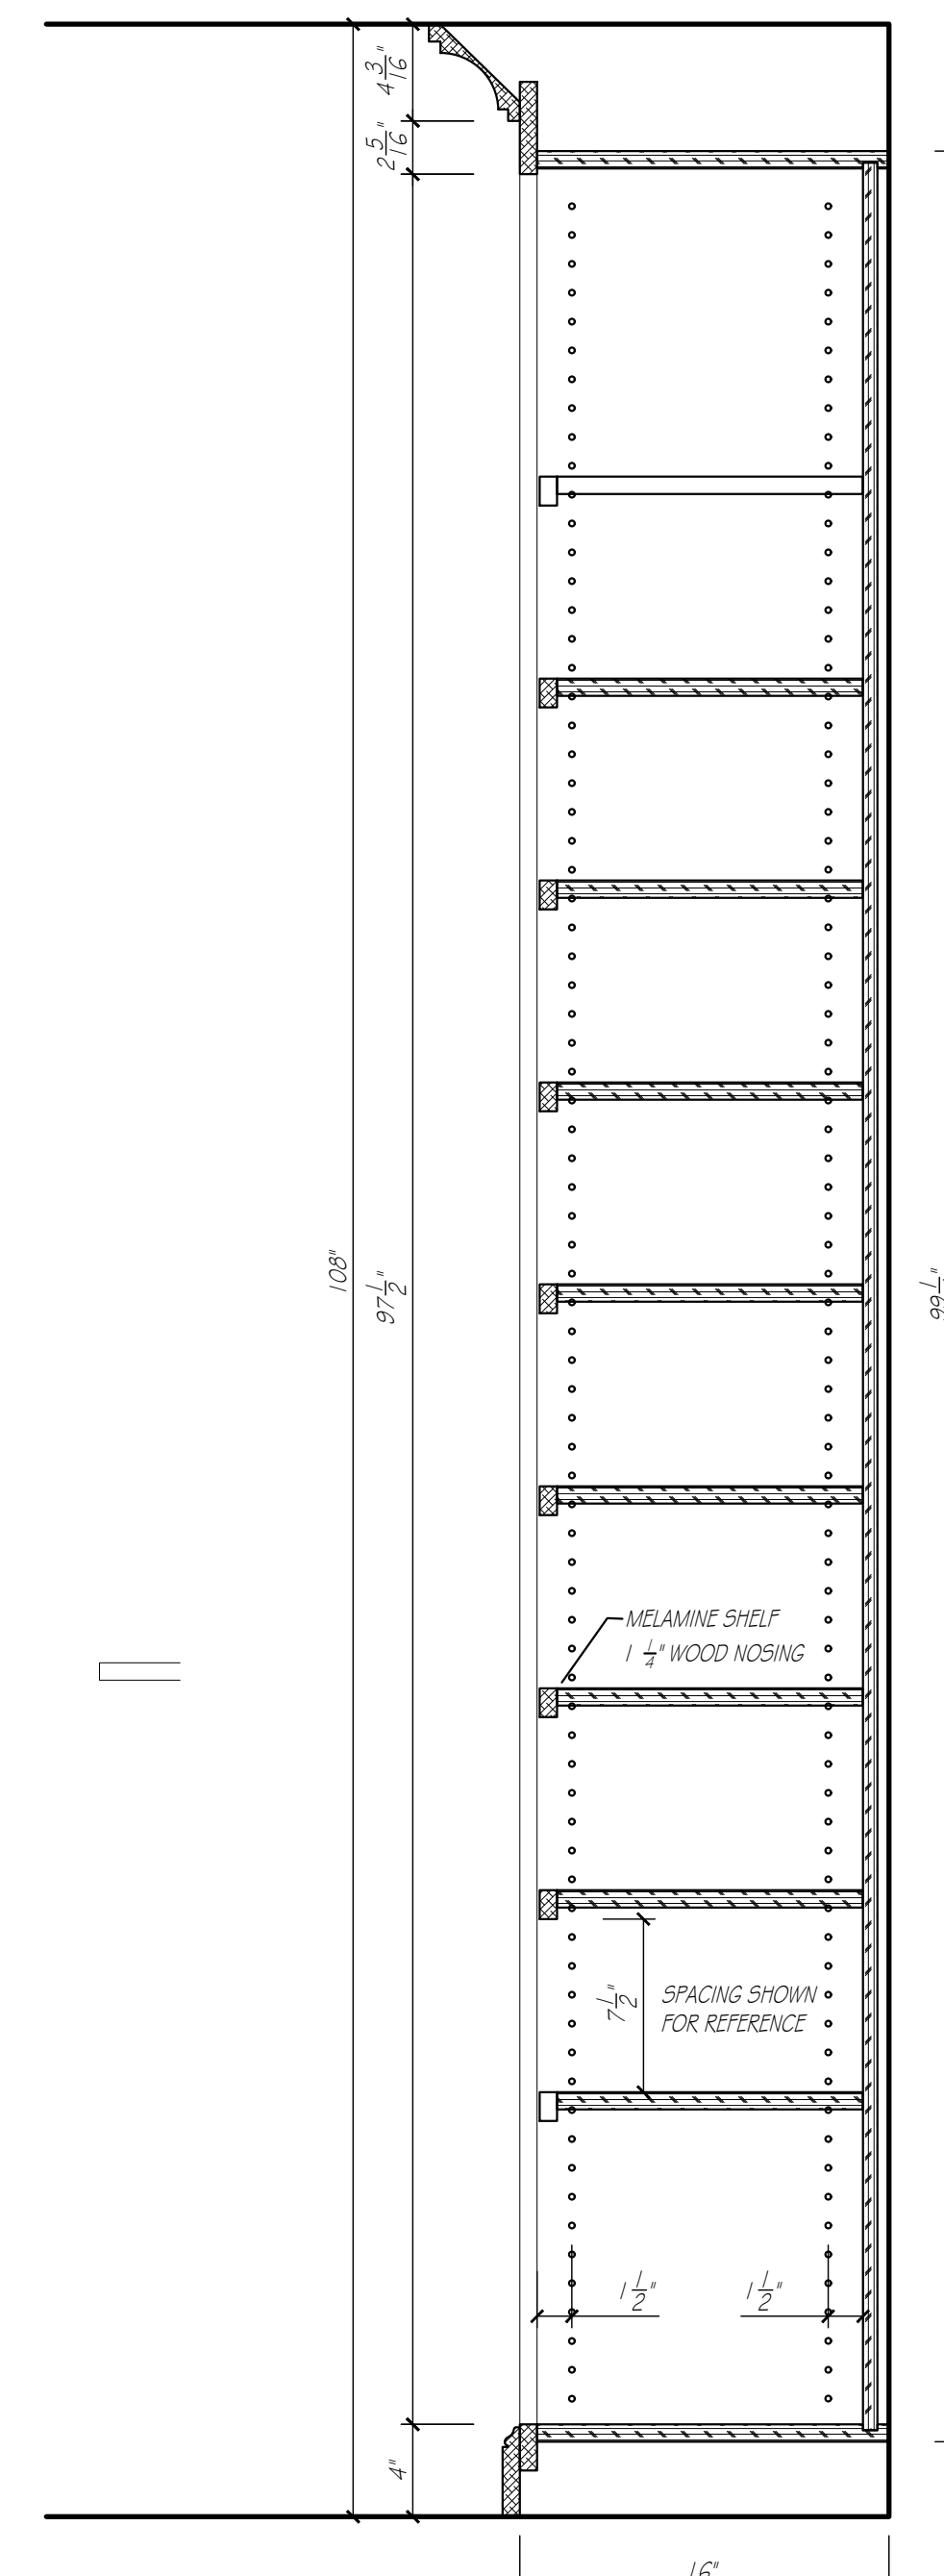

9
A11

CABINET DETAIL


SCALE: 1 1/2" = 1'-0"

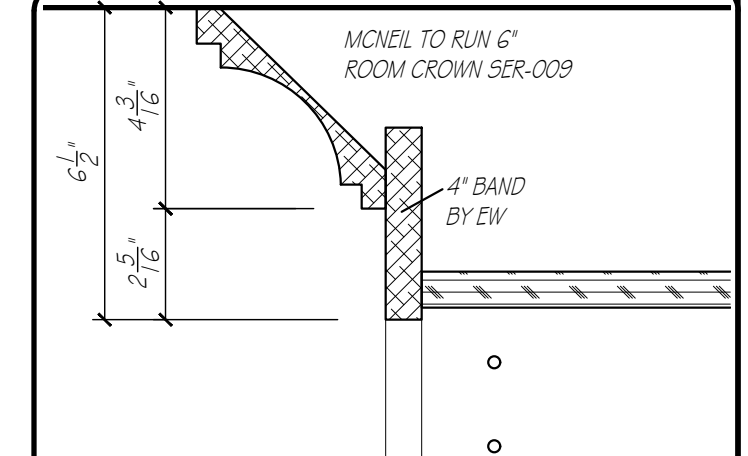

(WWW.EUROWOOD.NET)


PRIMARY WARDROBE

1 JUNE 26
1 JUNE 26
23 JUNE 26
3 JULY 26
10 JULY 26
24 JULY 26

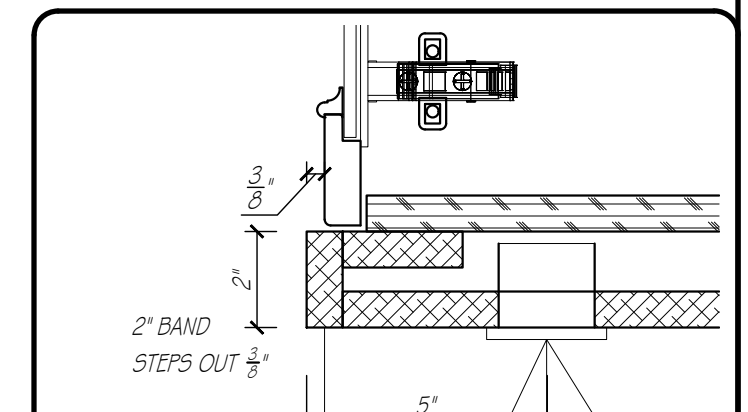

4" BASE BY EUROWOOD SFB-203


A technical diagram showing a cross-section of a door frame. A door handle is mounted on the door, and a lock mechanism is visible within the frame. The diagram illustrates the internal components and the way the door fits into the frame.

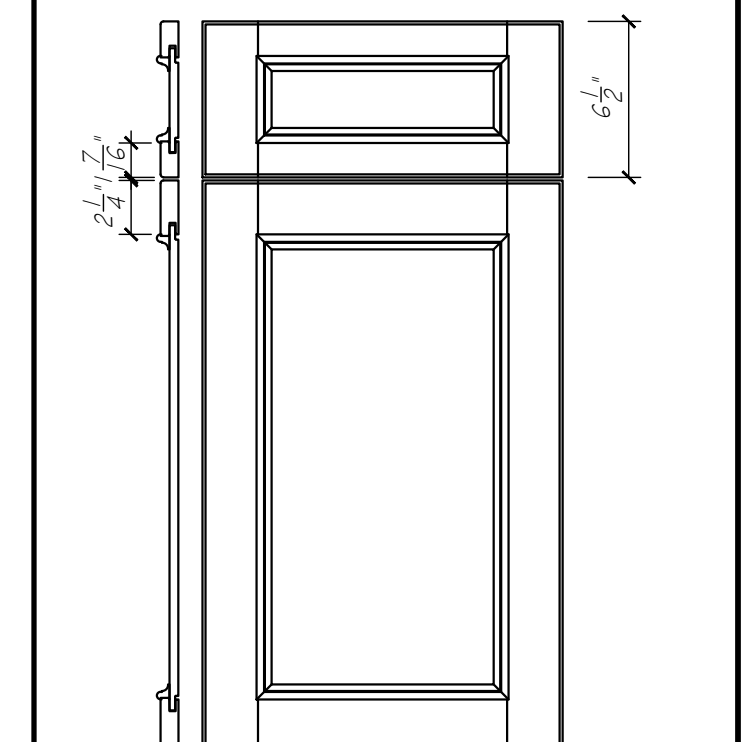

DOOR STYLE - 101728
MORTISE AND TENON CONSTRUCTION
OUTSIDE EDGE - L-149
INSIDE EDGE - APPLIED MOLDING
CENTER PANEL - P057

DOOR DETAIL EW-CWS
SCALE: 1 1/2" = 1'-0"

PHIL & MICHELLE WOOD
3435 N. 140TH. CIRCLE
OMAHA, NE 68164



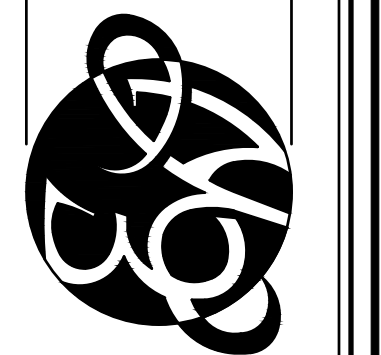


DATE _____

DUPLICATION OF THESE DRAWINGS IS
 PROHIBITED WITHOUT WRITTEN CONSENT
 BY EUROWOOD CABINETS
 ©2000, EUROWOOD CABINETS INC.

MEASUREMENTS ARE SUBJECT TO CHANGE
 DUE TO FINAL FIELD MEASUREMENTS.

5588

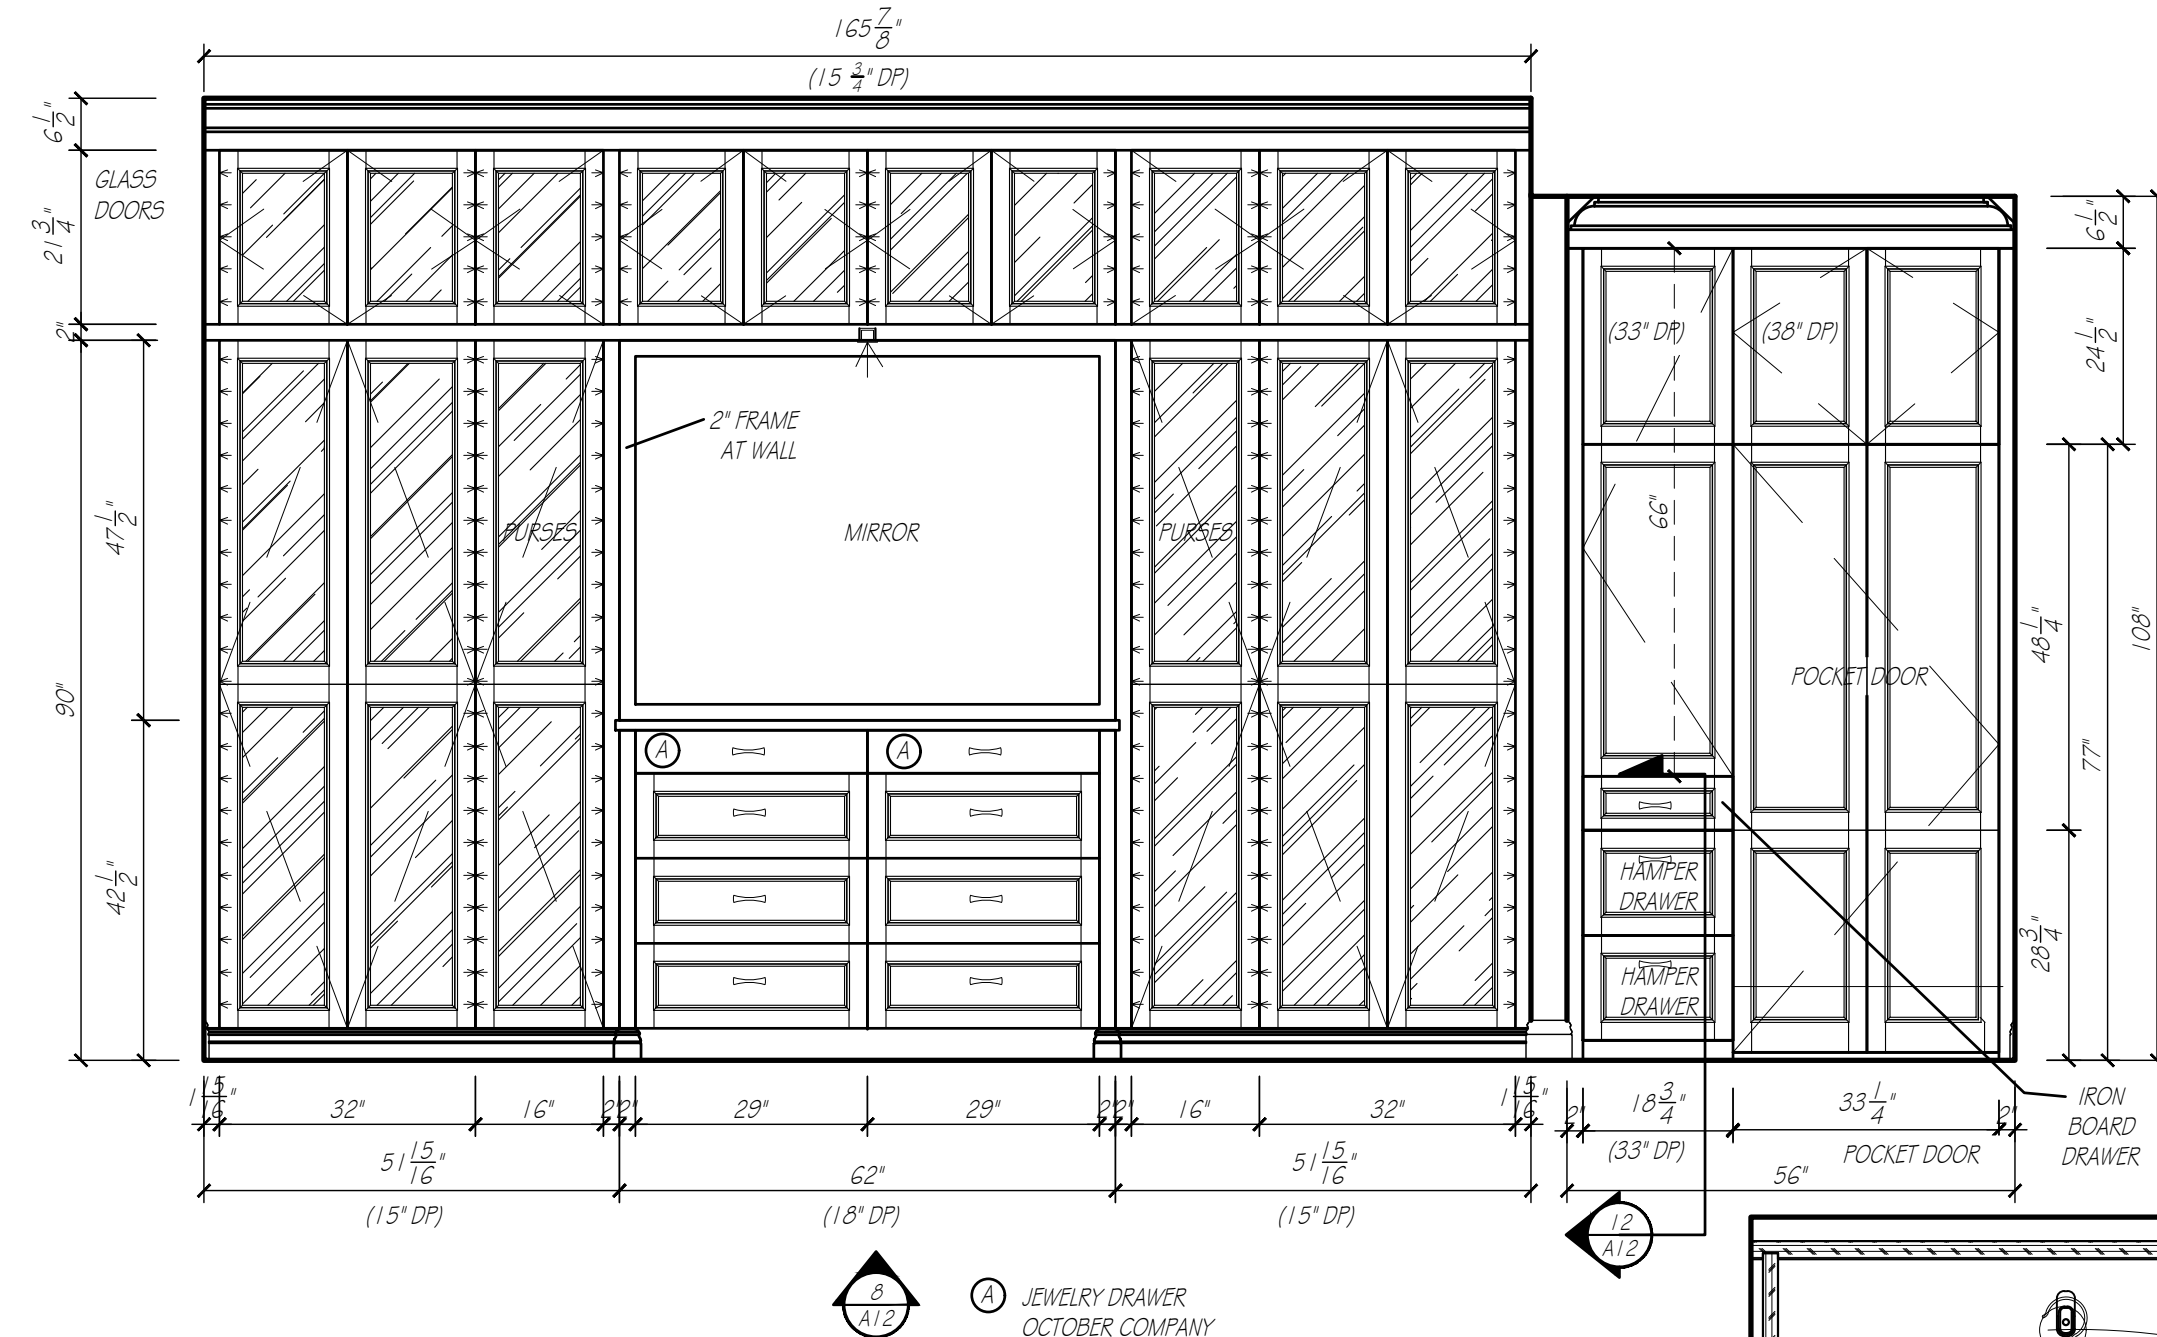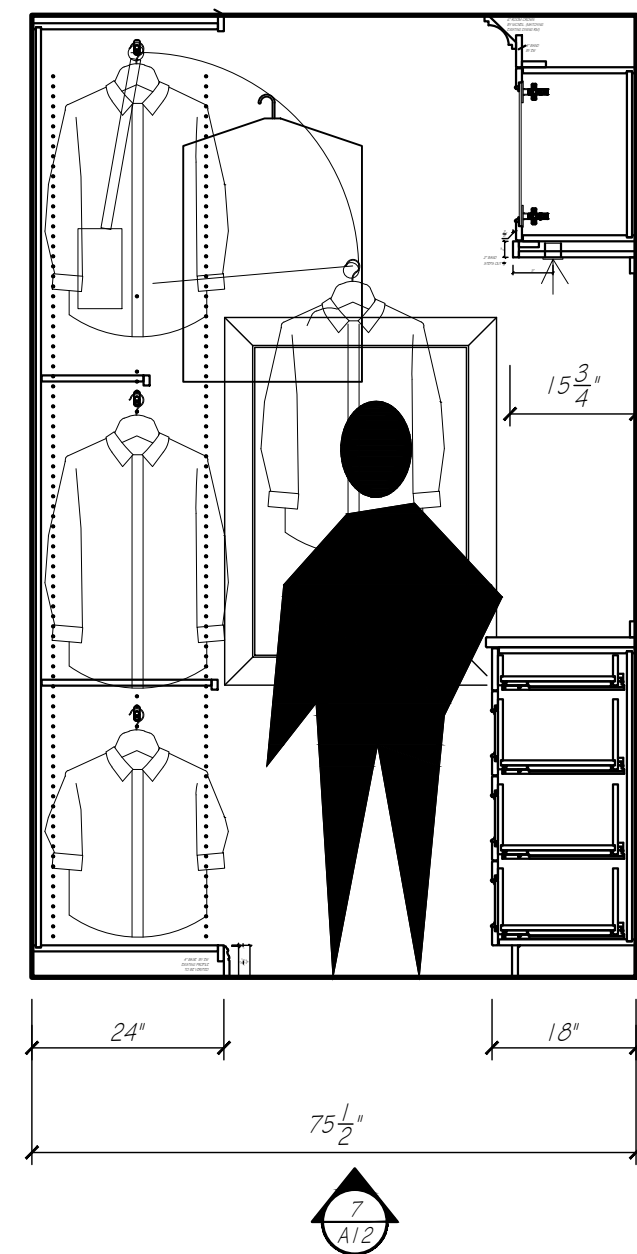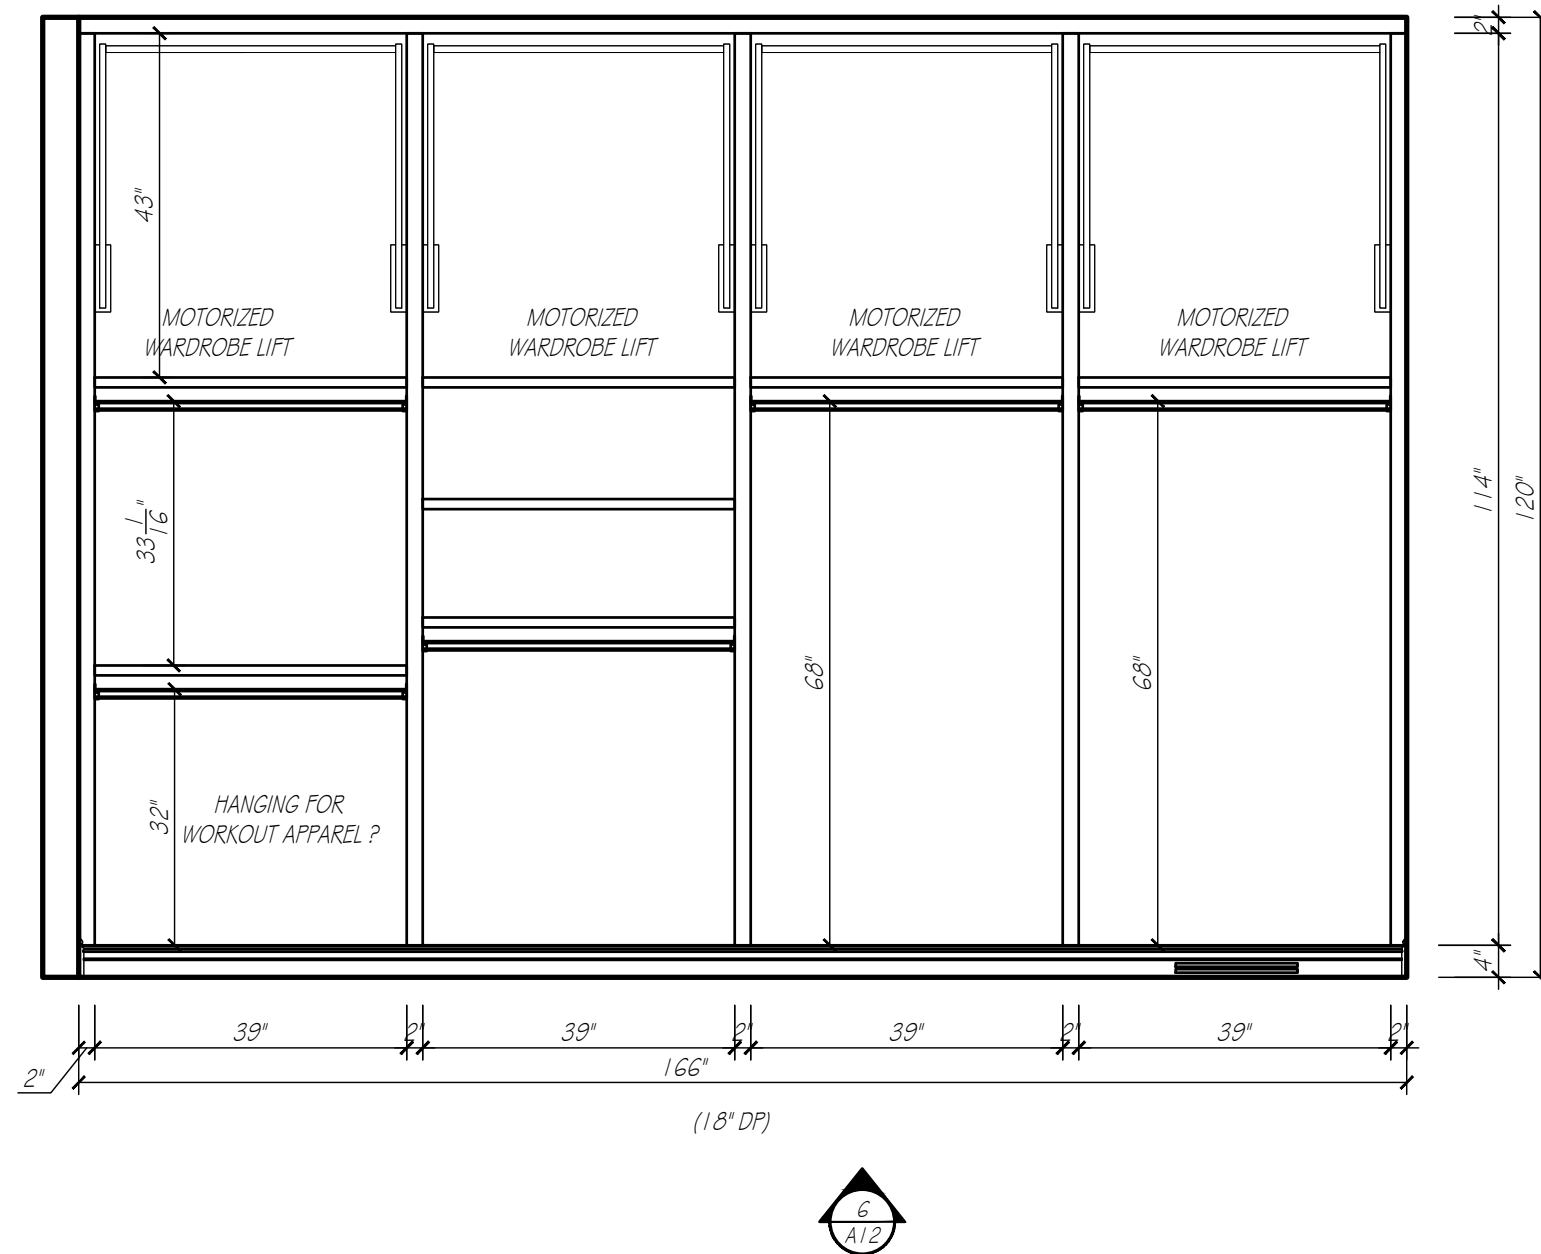



PRIMARY WARDROBE	
CABINET CONSTRUCTION:	
EXTERIORS	PAINTABLE & OFF WHITE MELAMINE
INTERIORS	HARD ROCK MAPLE MELAMINE
DRAWER BOVES	MAPLE DOVETAIL
FACE BANDING	MATCHING WOOD EDGE BANDING
CABINET HARDWARE & DRILLING	BY OTHERS
DRAWER SLIDE	FULL EXT. SOFT CLOSE CONCEALED SLIDES
COUNTERTOP SPECIFICATIONS:	
COUNTERTOP MATERIAL	QUARTZ
COUNTERTOP THICKNESS	1 1/4" ALLOWANCE
SUBTOP REQUIREMENTS	NONE
ROOM SPECIFICATIONS	
FLOORING - TYPE / ALLOWANCE	CARPET 3/4"
CASING - W / 1/4" REVEAL	3 3/4"




EUROWOOD
Cabinets
3415 SO. 67TH ST.
OMAHA, NE 68108
TEL (402-393-4110)
FAX (402-393-8361)
(WWW.EUROWOOD.NET)

SHEET: A12
DRAWN BY: SJB
PLAN:
MAIN LEVEL
PRIMARY WARDROBE


REVISIONS:
1 JUNE 26
11 JUNE 26
23 JUNE 26
3 JULY 26
10 JULY 26
24 JULY 26

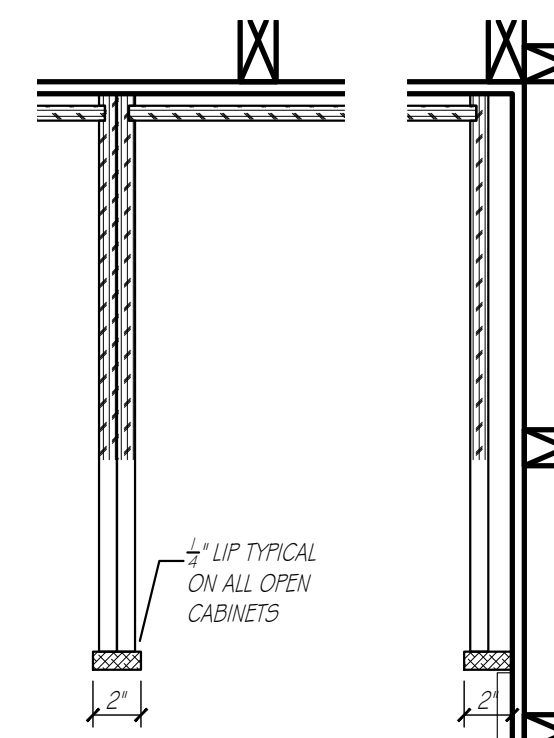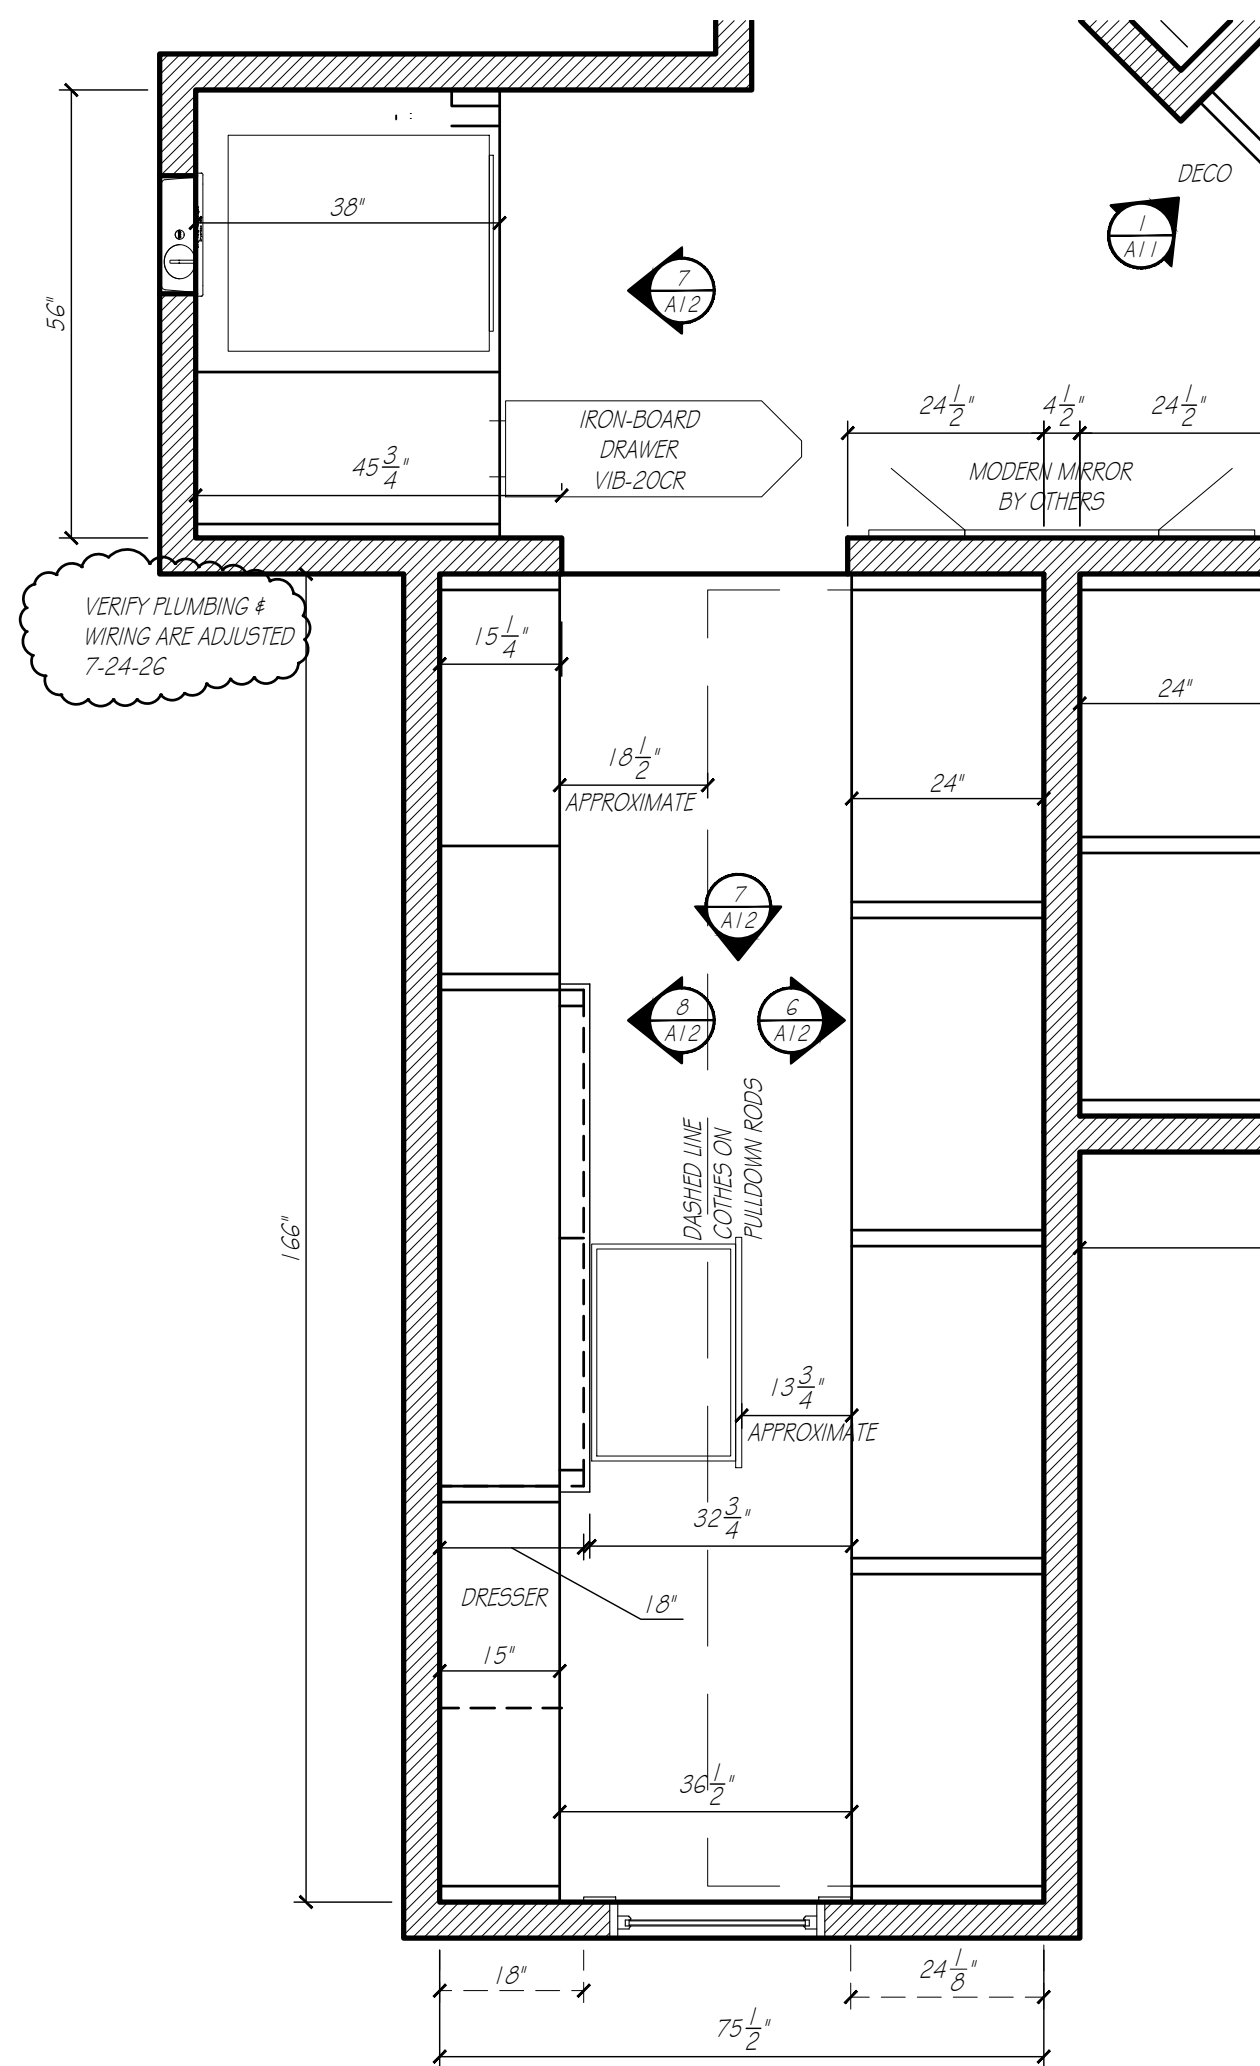

CABINET DETAIL
SCALE: 1 1/2" = 1'-0"

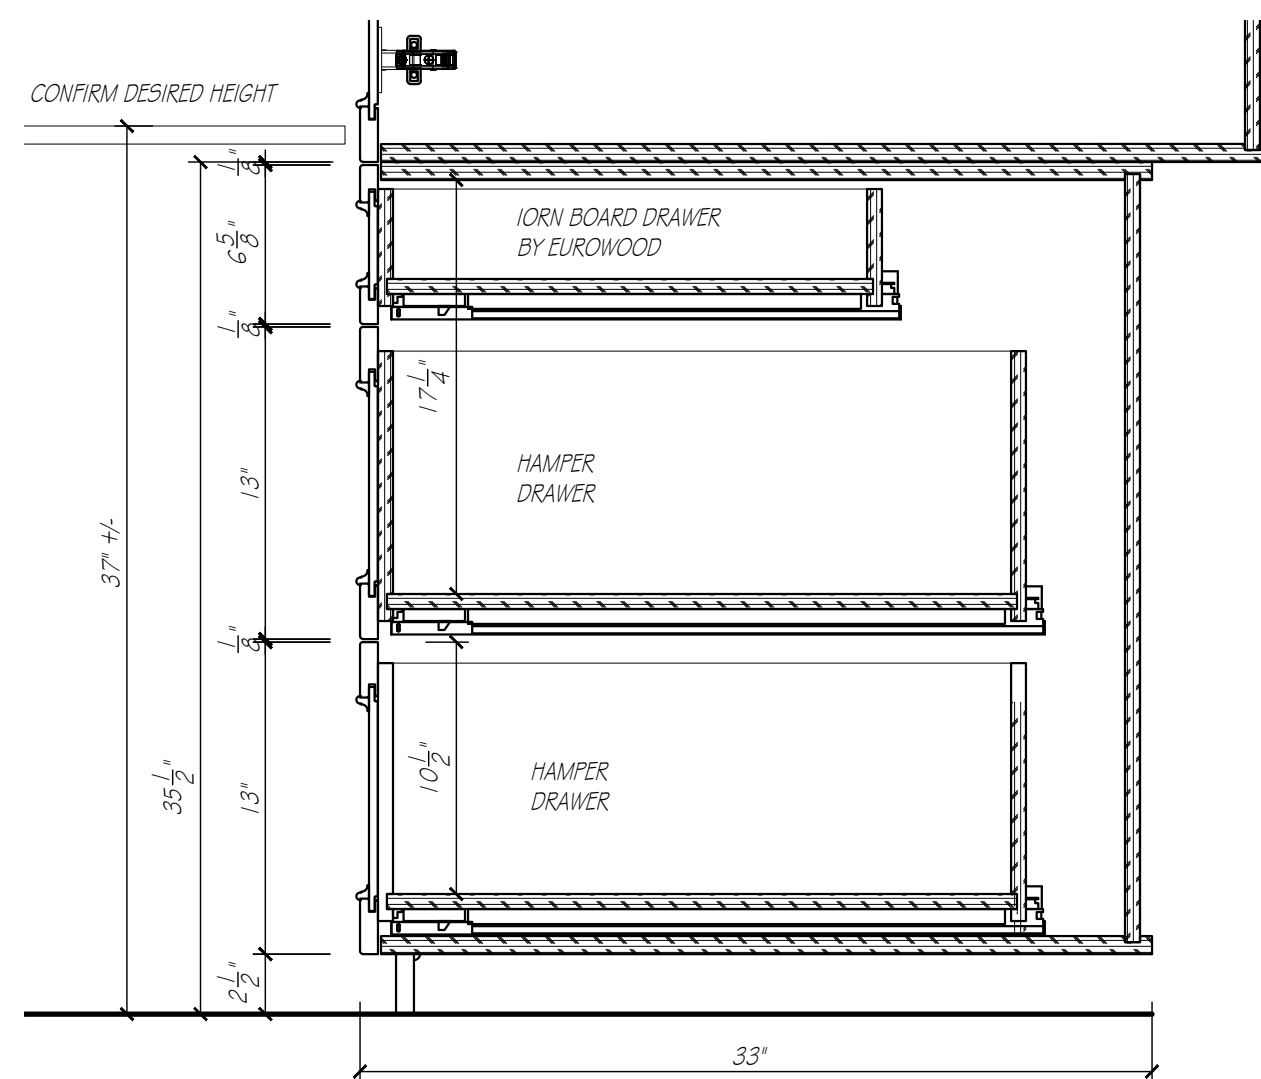


CABINET DETAIL
SCALE: 1 1/2" = 1'-0"

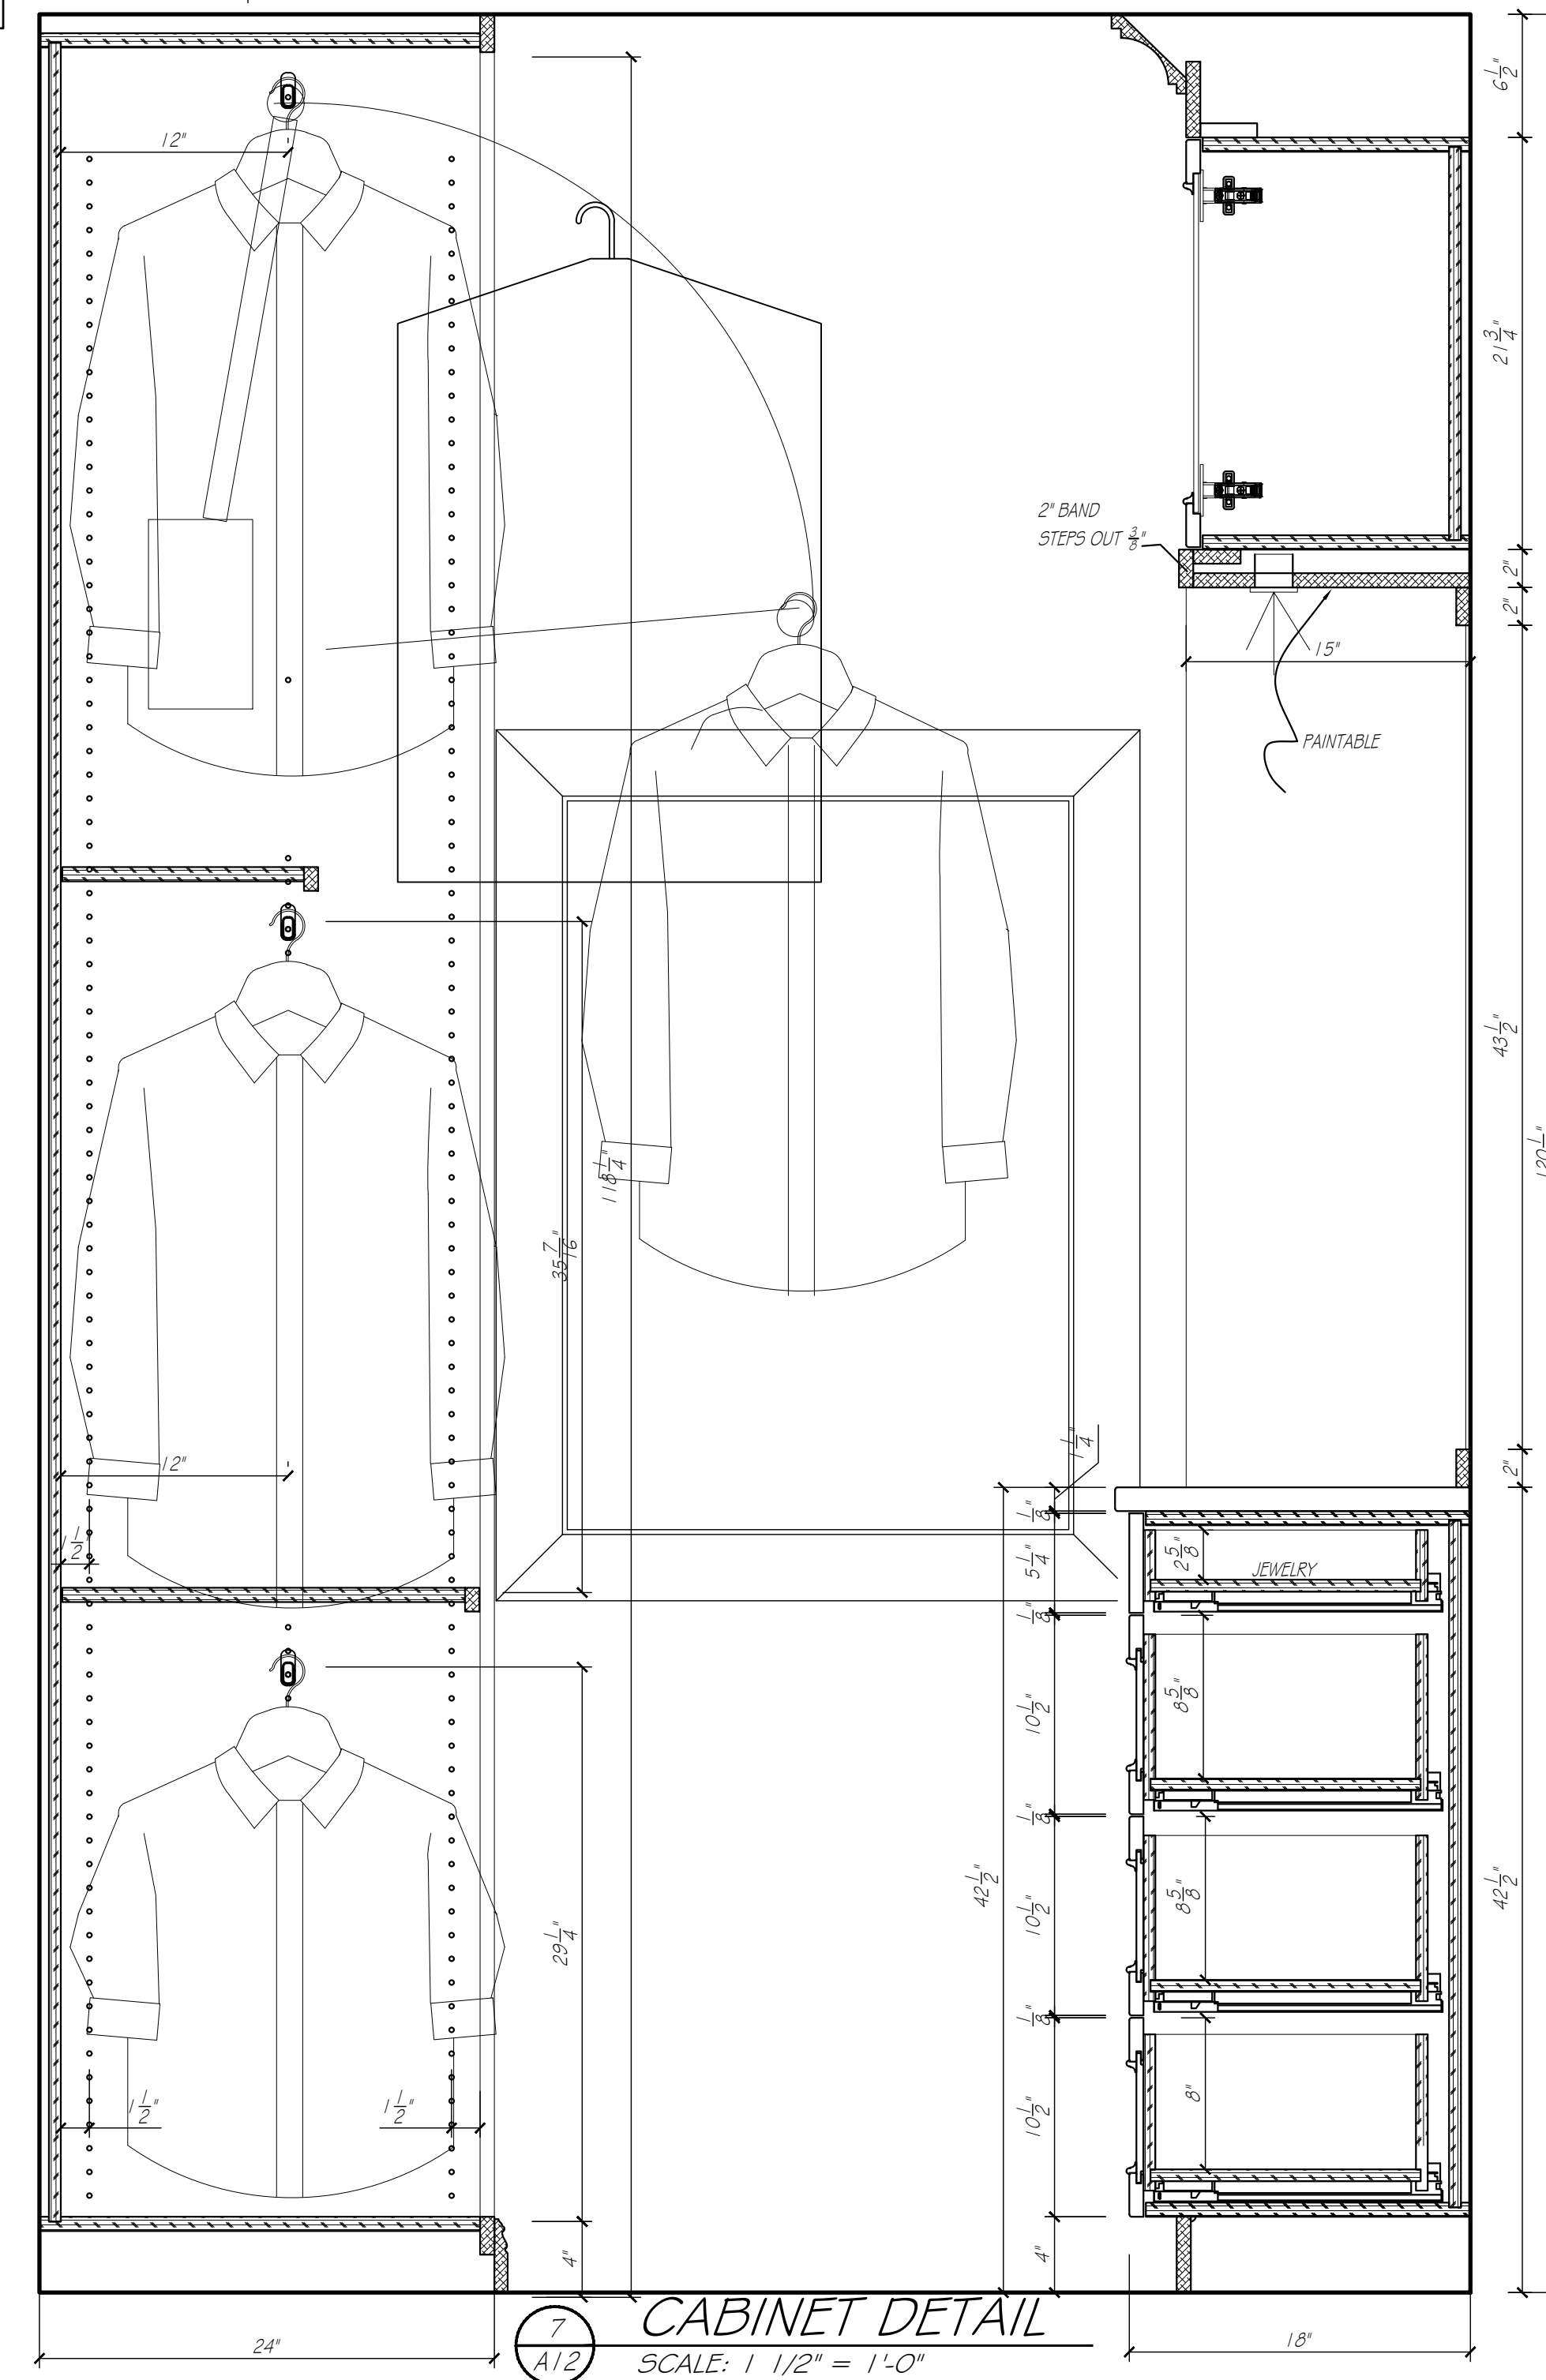

CABINET DETAIL
SCALE: 1 1/2" = 1'-0"

PHIL & MICHELLE WOOD
3435 N. 140TH. CIRCLE
OMAHA, NE 68164

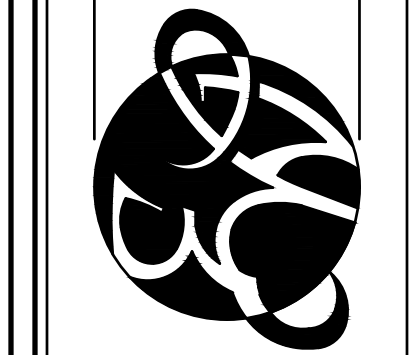



APPROVED BY:

SIGNATURE

DATE


DUPPLICATION OF THESE DRAWINGS IS PROHIBITED WITHOUT WRITTEN CONSENT BY EUROWOOD CABINETS. © 2006, EUROWOOD CABINETS INC. MEASUREMENTS ARE SUBJECT TO CHANGE DUE TO FINAL FIELD MEASUREMENTS.

WOOD
5588

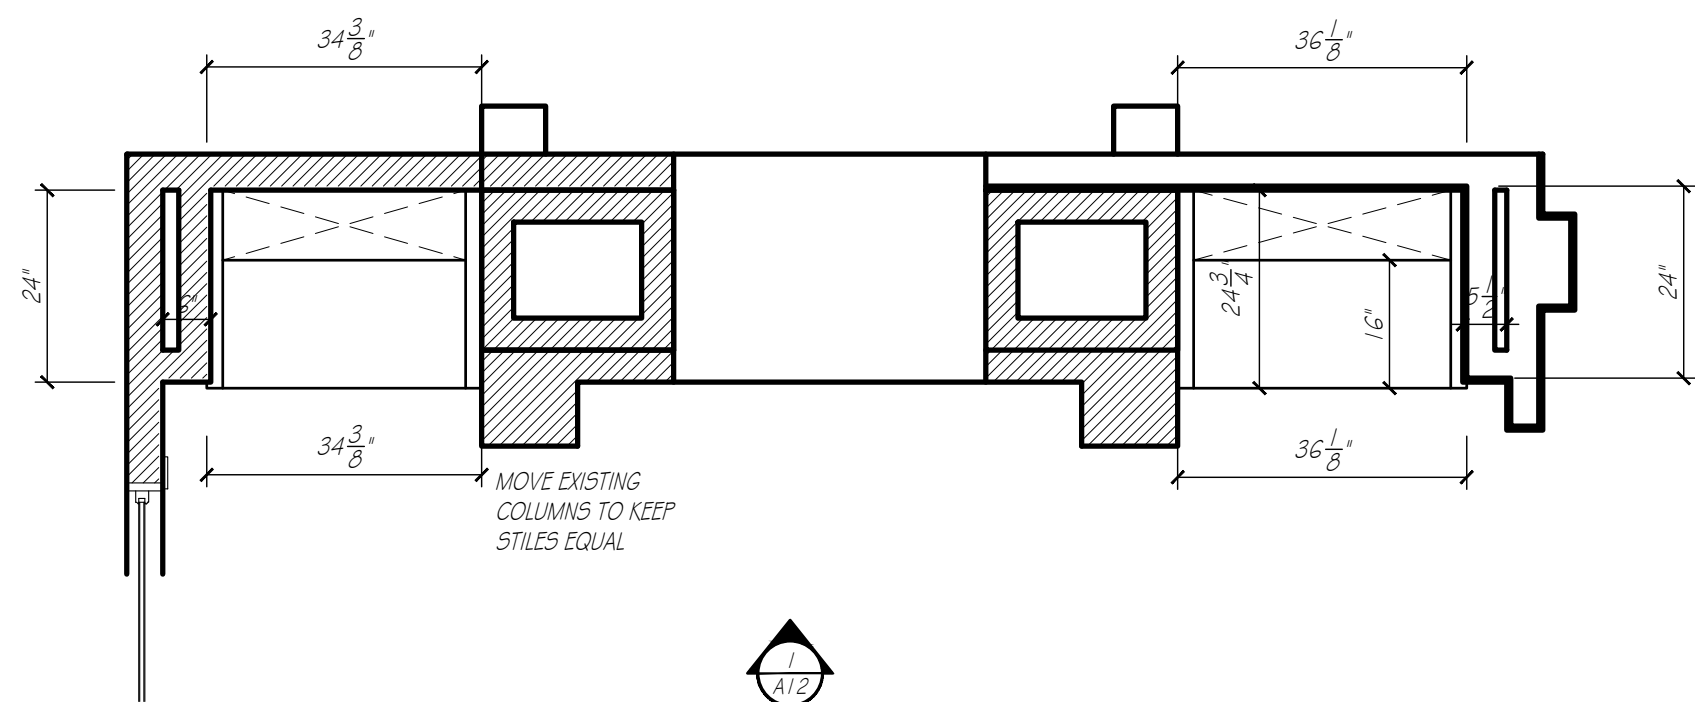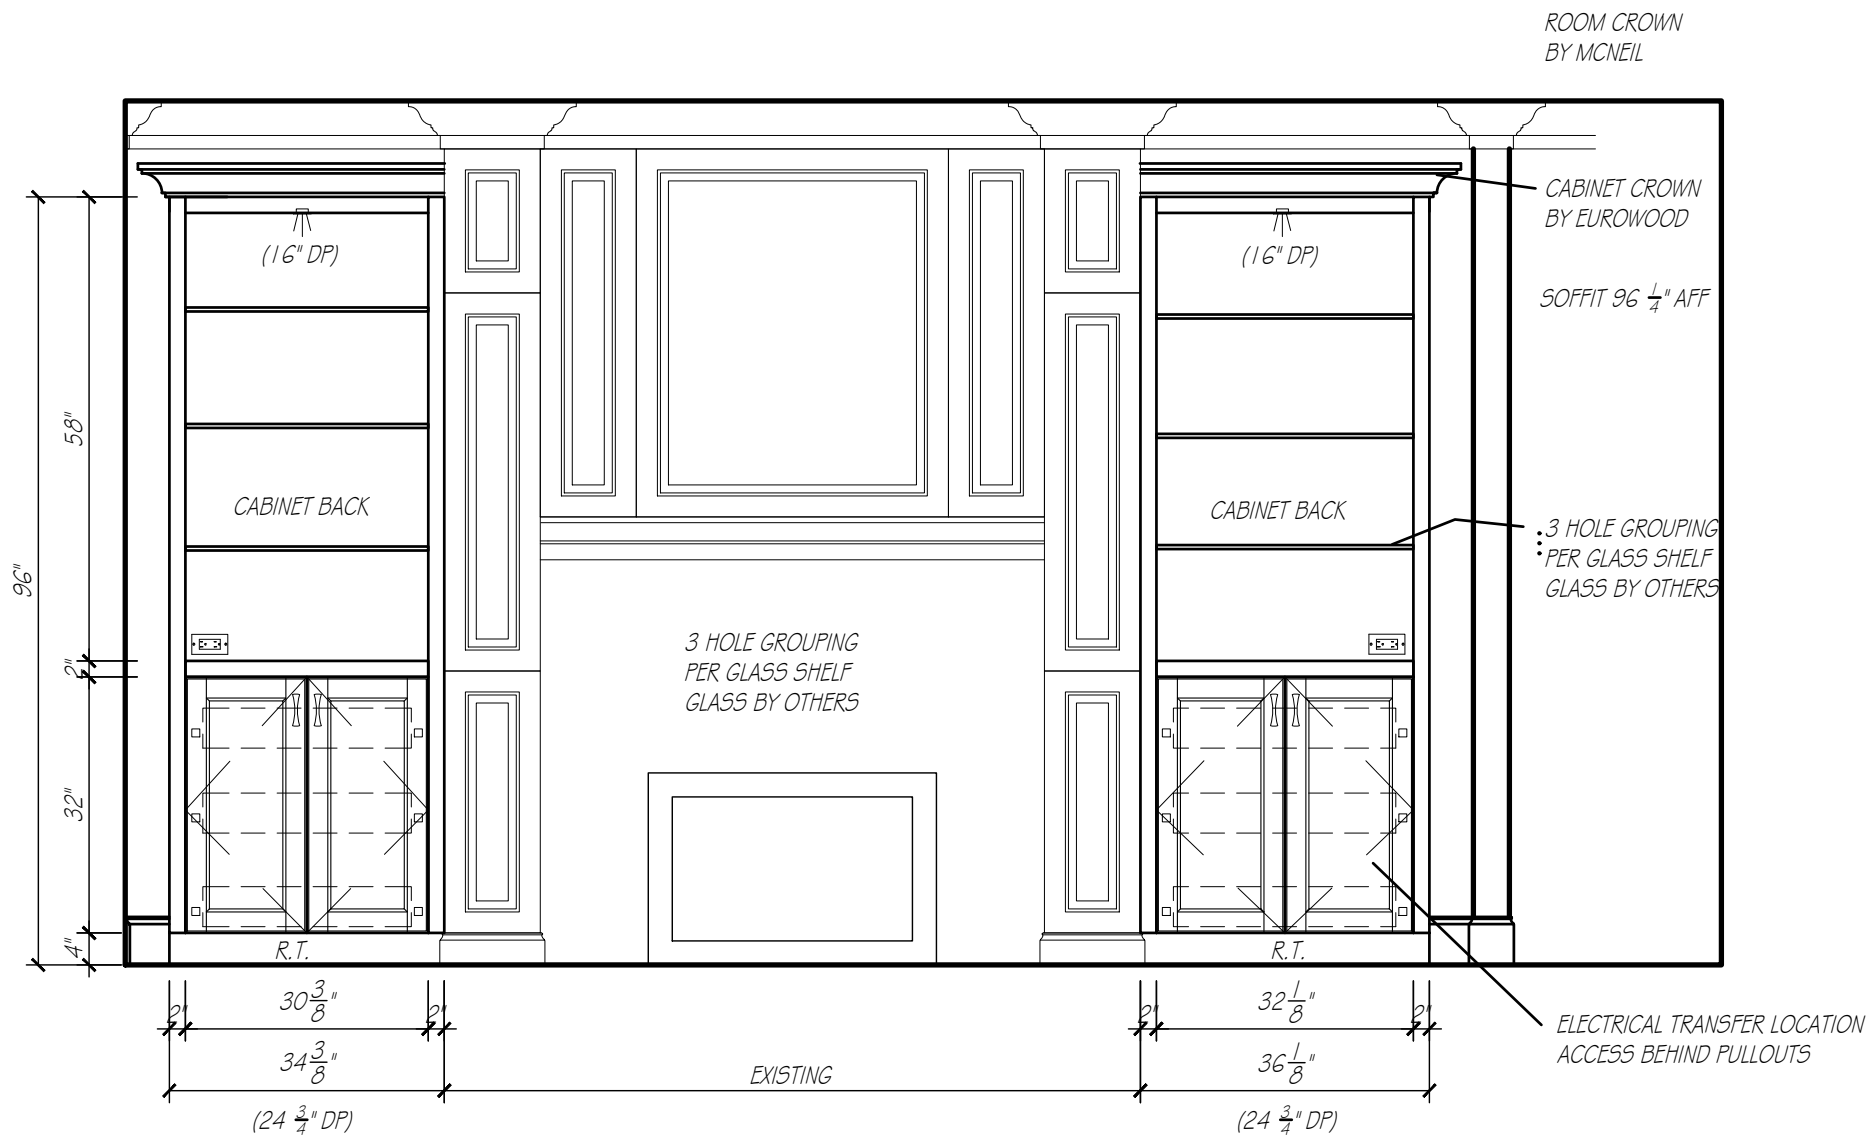

HEARTH ROOM


SCALE: 1/2" = 1'-0"

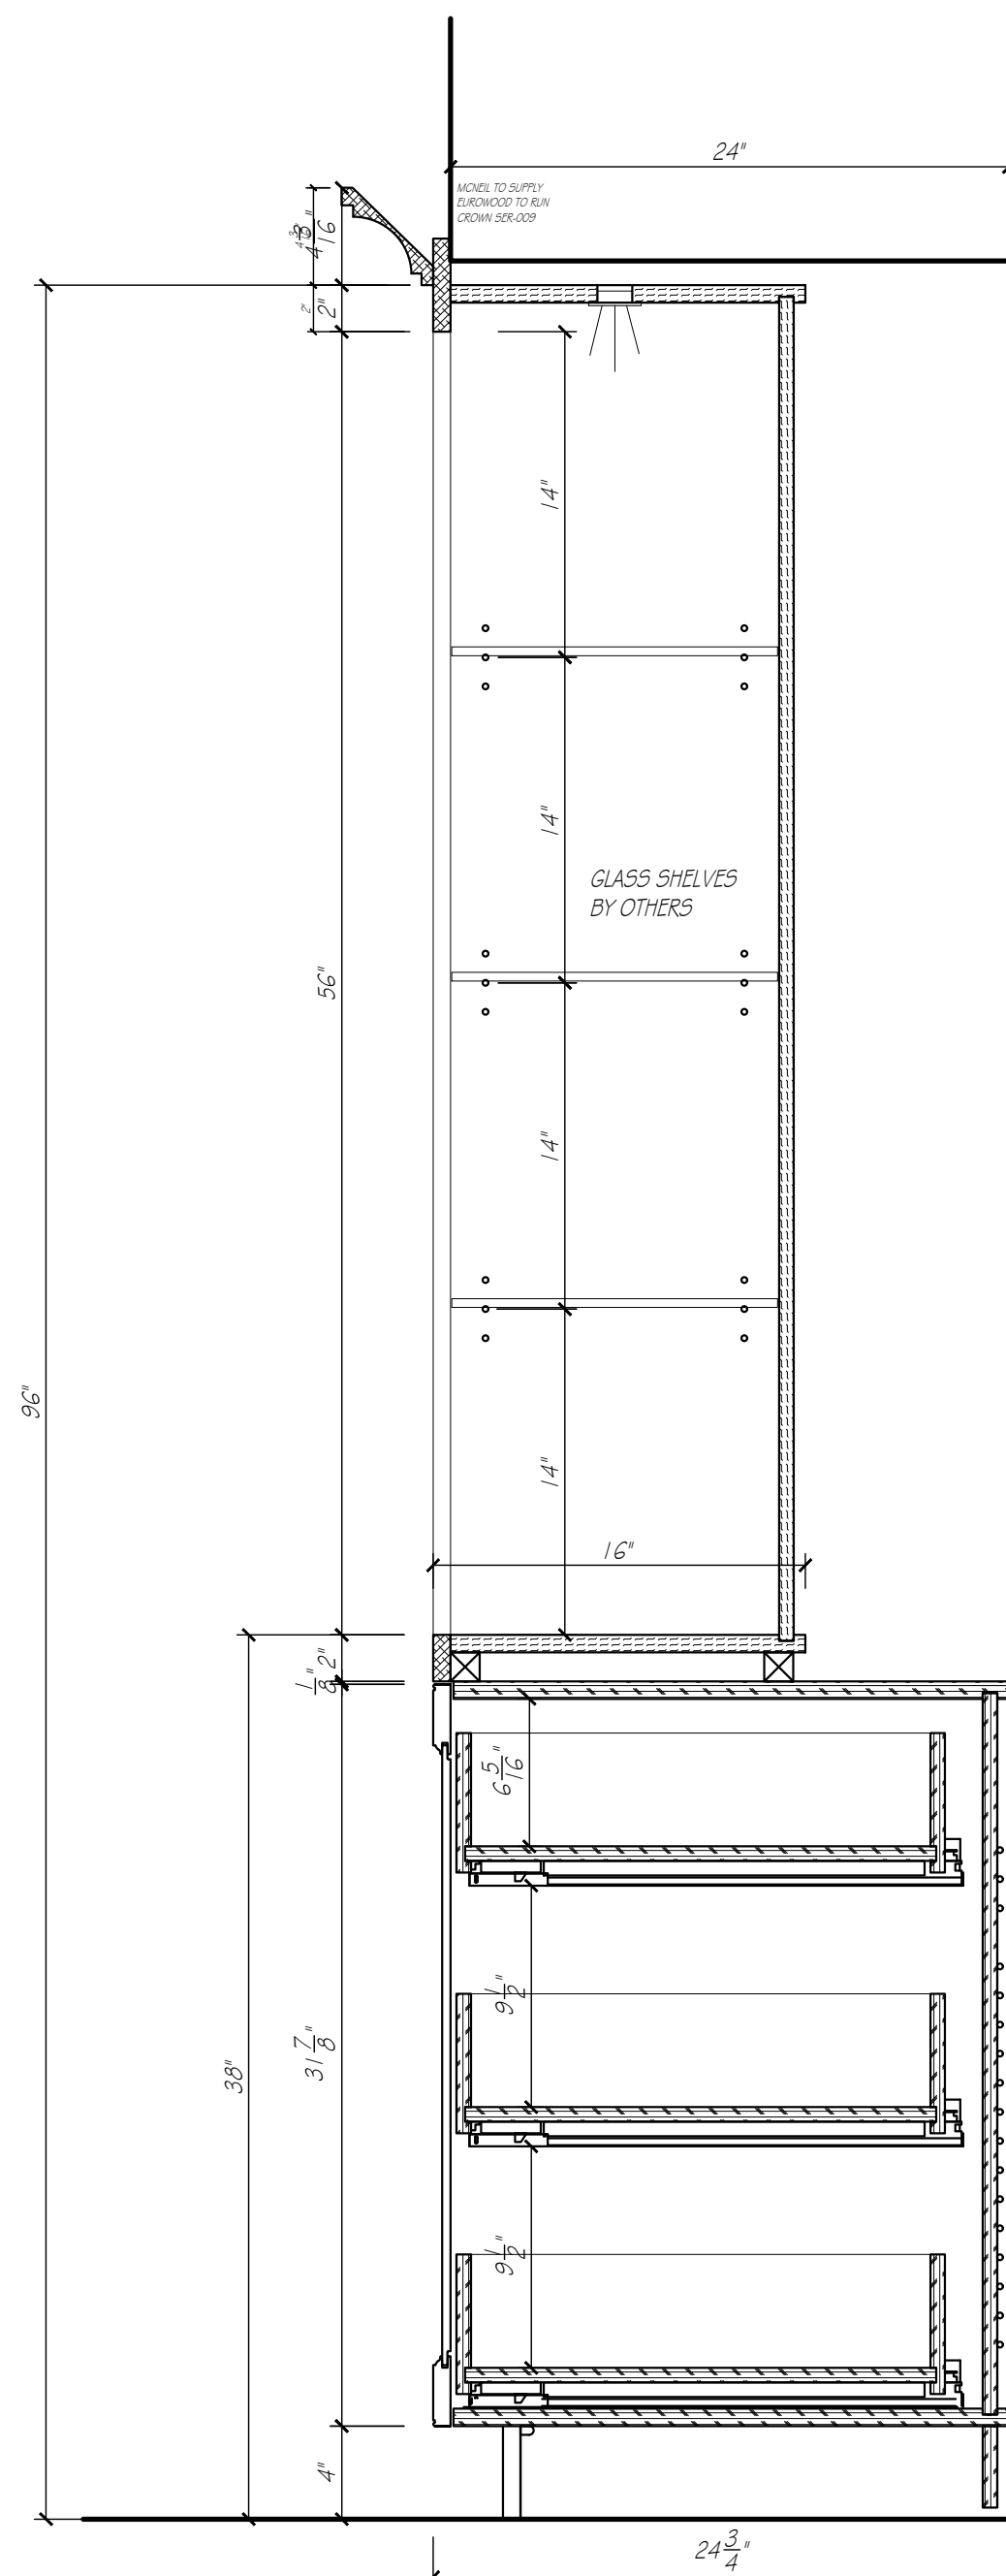

CABINET DETAIL

SCALE: 1 1/2" = 1'-0"

HEARTH ROOM	
CABINET CONSTRUCTION:	
EXTERIORS	PAINABLE
INTERIORS	HARD ROCK MAPLE MELAMINE
DRAWER BOVES	HARD ROCK MAPLE MELAMINE
FACE BANDING	MATCHING WOOD EDGE BANDING
CABINET HARDWARE & DRILLING	BY OTHERS
DRAWER SLIDE	FULL EXT. SOFT CLOSE CONCEALED SLIDES
COUNTERTOP SPECIFICATIONS:	
COUNTERTOP MATERIAL	WOOD
COUNTERTOP THICKNESS	2"
SUBTOP REQUIREMENTS	STANDARD
ROOM SPECIFICATIONS	
FLOORING - TYPE / ALLOWANCE	WOOD 1" ALLOWANCE
CASING - W / 1/4" REVEAL	3 3/4"

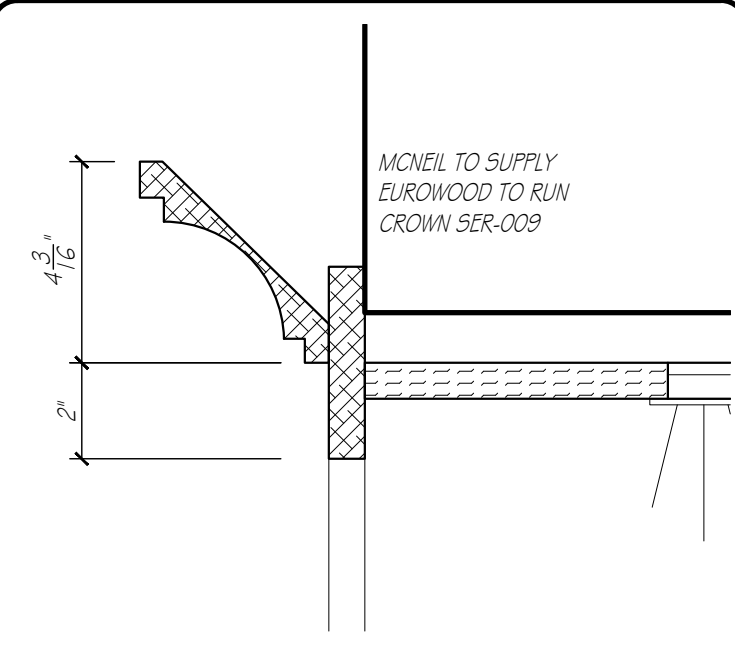


CROWN DETA.

NONE



LC DETAIL

SCALE: 3" = 1'-0"

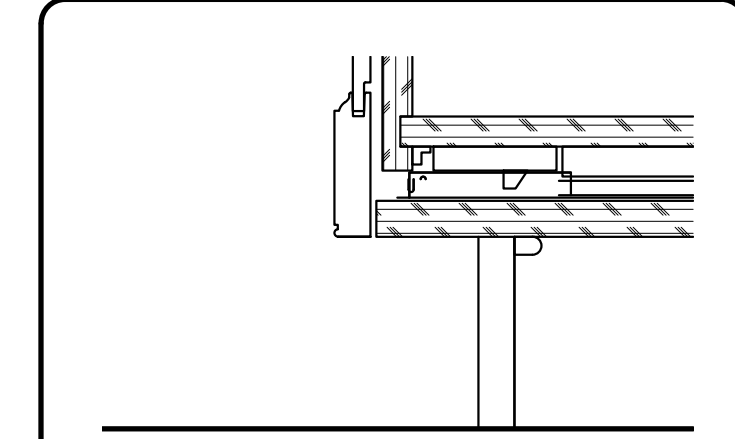

TOE DETAIL

SCALE: 3" = 1'-0"

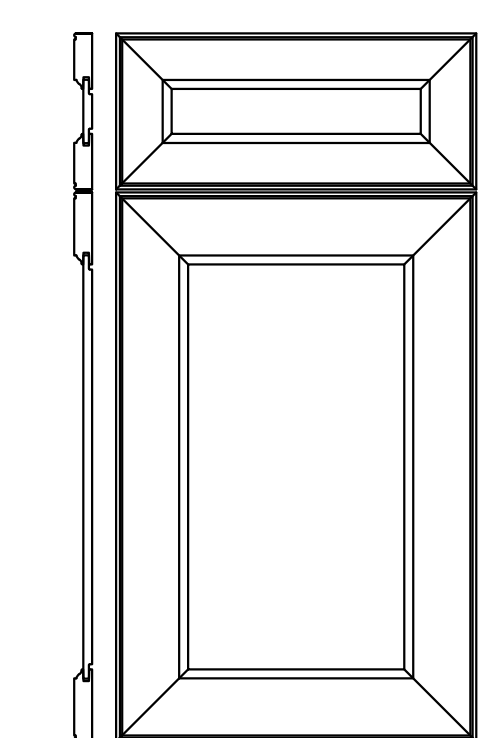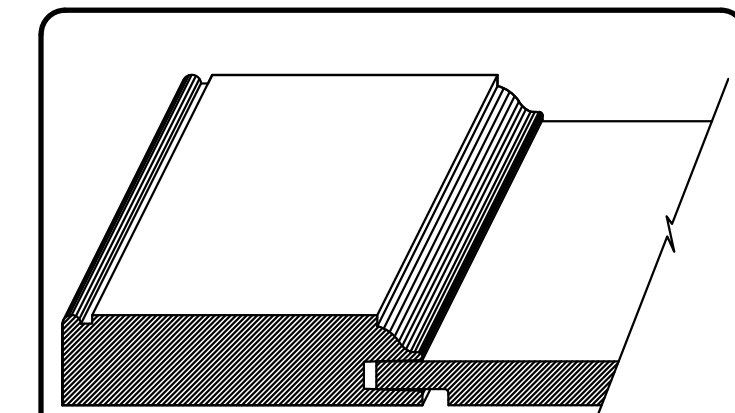

SCALE: 1 1/2" = 1'-0"

WOOD

5588



EUROWOOD

Cabinets

3415 SO. 67TH ST.
OMAHA, NE 68108

TEL (402-393-4110)

FAX (402-393-8361)

(WWW.EUROWOOD.NET)

SHEET: A13

DRAWN BY: SJB

PLAN:

MAIN LEVEL

HEARTH ROOM

REVISIONS:

1 JUNE 26

11 JUNE 26


23 JUNE 26

2 JULY 26

8 JULY 26

24 JULY 26

PHIL & MICHELLE WOOD
3435 N. 140TH. CIRCLE
OMAHA, NE 68164

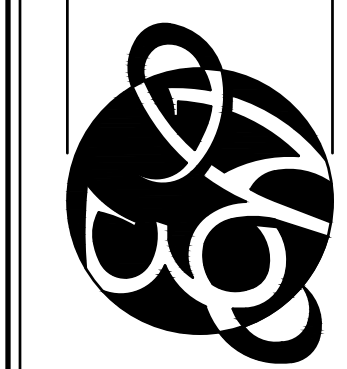

APPROVED BY:

SIGNATURE

DATE




DUPPLICATION OF THESE DRAWINGS IS PROHIBITED WITHOUT WRITTEN CONSENT BY EUROWOOD CABINETS. © 2006, EUROWOOD CABINETS INC.

MEASUREMENTS ARE SUBJECT TO CHANGE DUE TO FINAL FIELD MEASUREMENTS.

WOOD


5588

BATH 3	
CABINET CONSTRUCTION:	
EXTERIORS	PAINABLE
INTERIORS	HARD ROCK MAPLE MELAMINE
DRAWER BOXES	HARD ROCK MAPLE MELAMINE
FACE BANDING	MATCHING WOOD EDGE BANDING
CABINET HARDWARE & DRILLING	BY OTHERS
DRAWER SLIDE	FULL EXT. SOFT CLOSE CONCEALED SLIDES
COUNTERTOP SPECIFICATIONS:	
COUNTERTOP MATERIAL	QUARTZ
COUNTERTOP THICKNESS	1 1/4" ALLOWANCE
SUBTOP REQUIREMENTS	NONE
ROOM SPECIFICATIONS	
FLOORING - TYPE / ALLOWANCE	VERIFY 3/4" ALLOWANCE
CASING - W / 1/4" REVEAL	3 3/4"

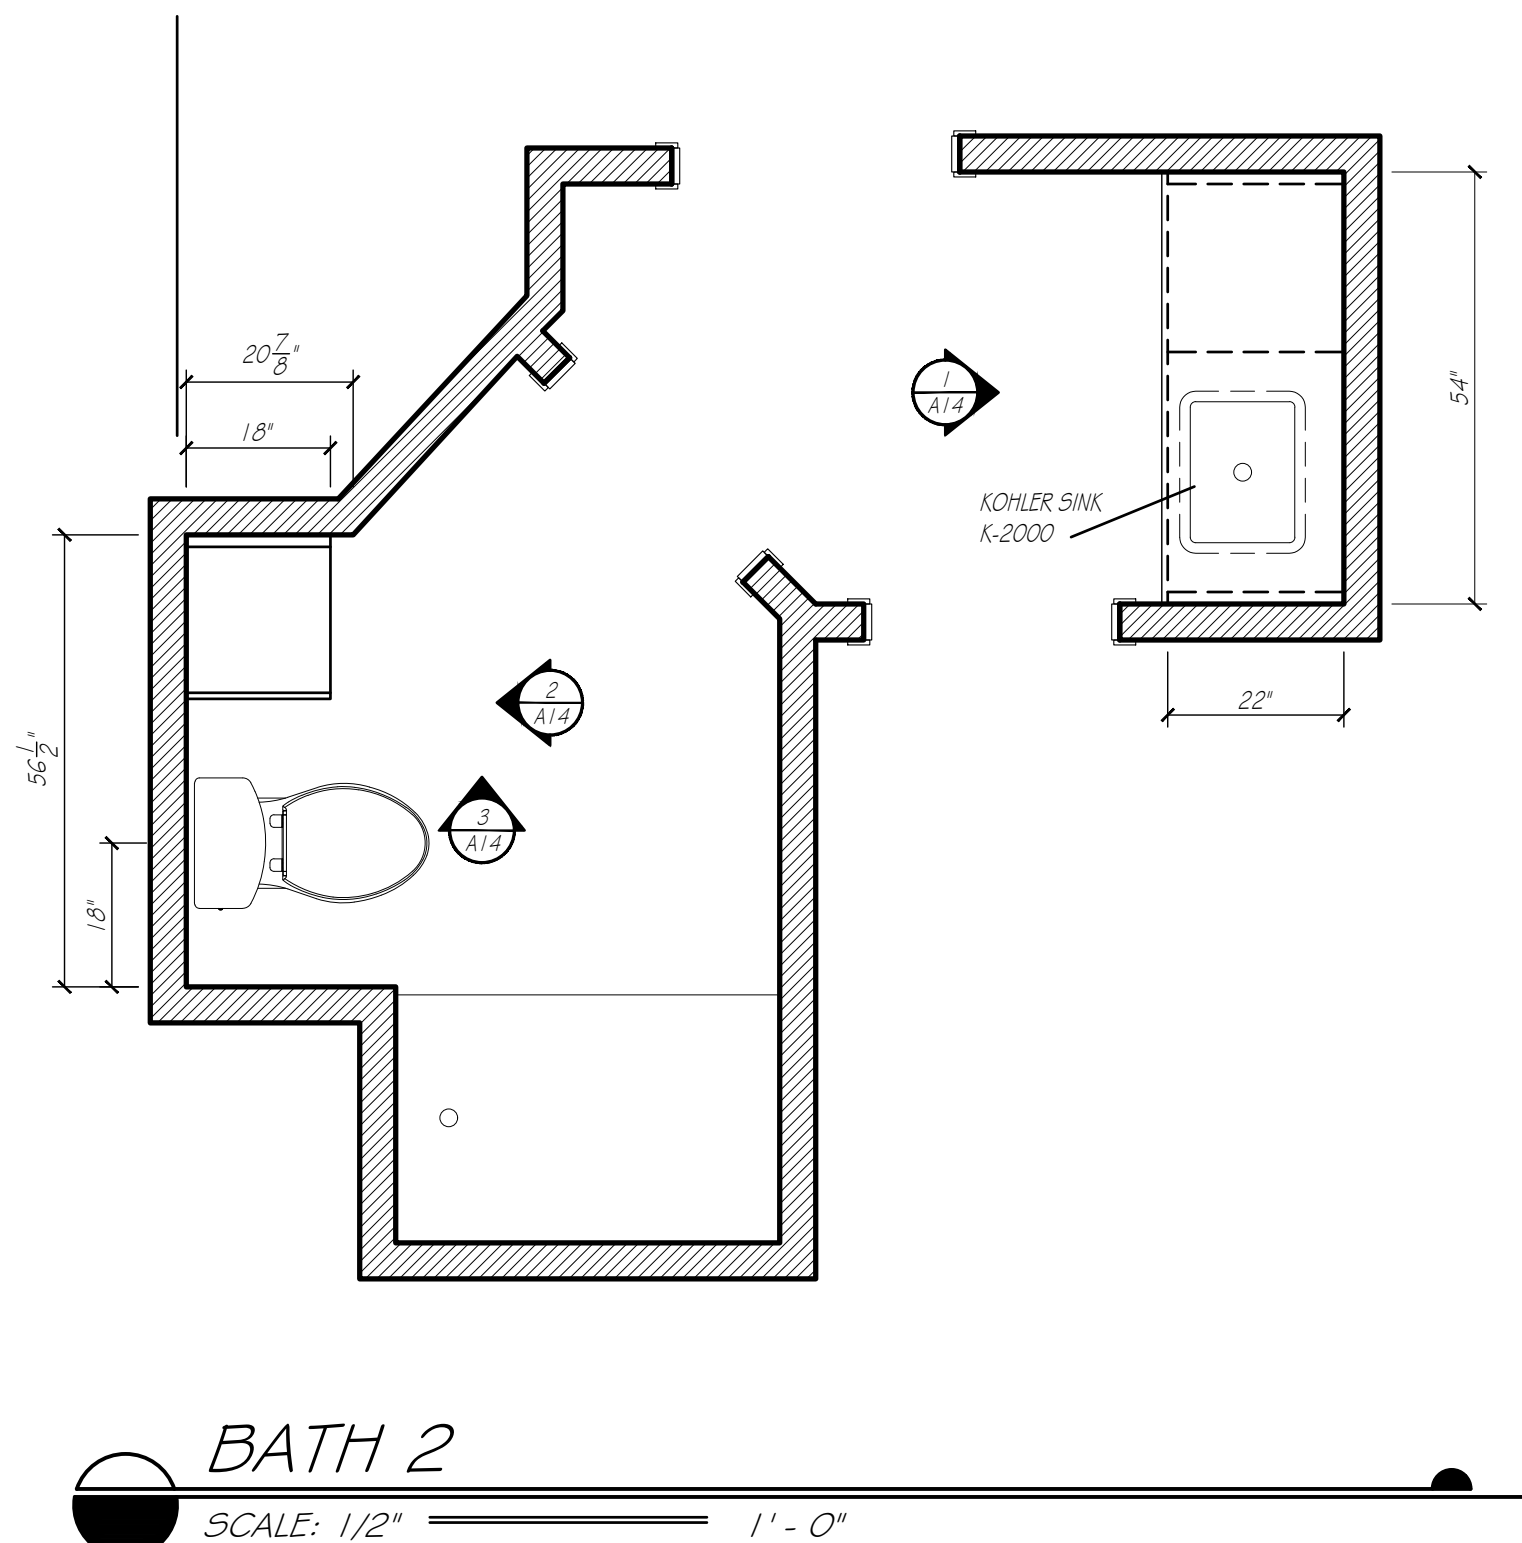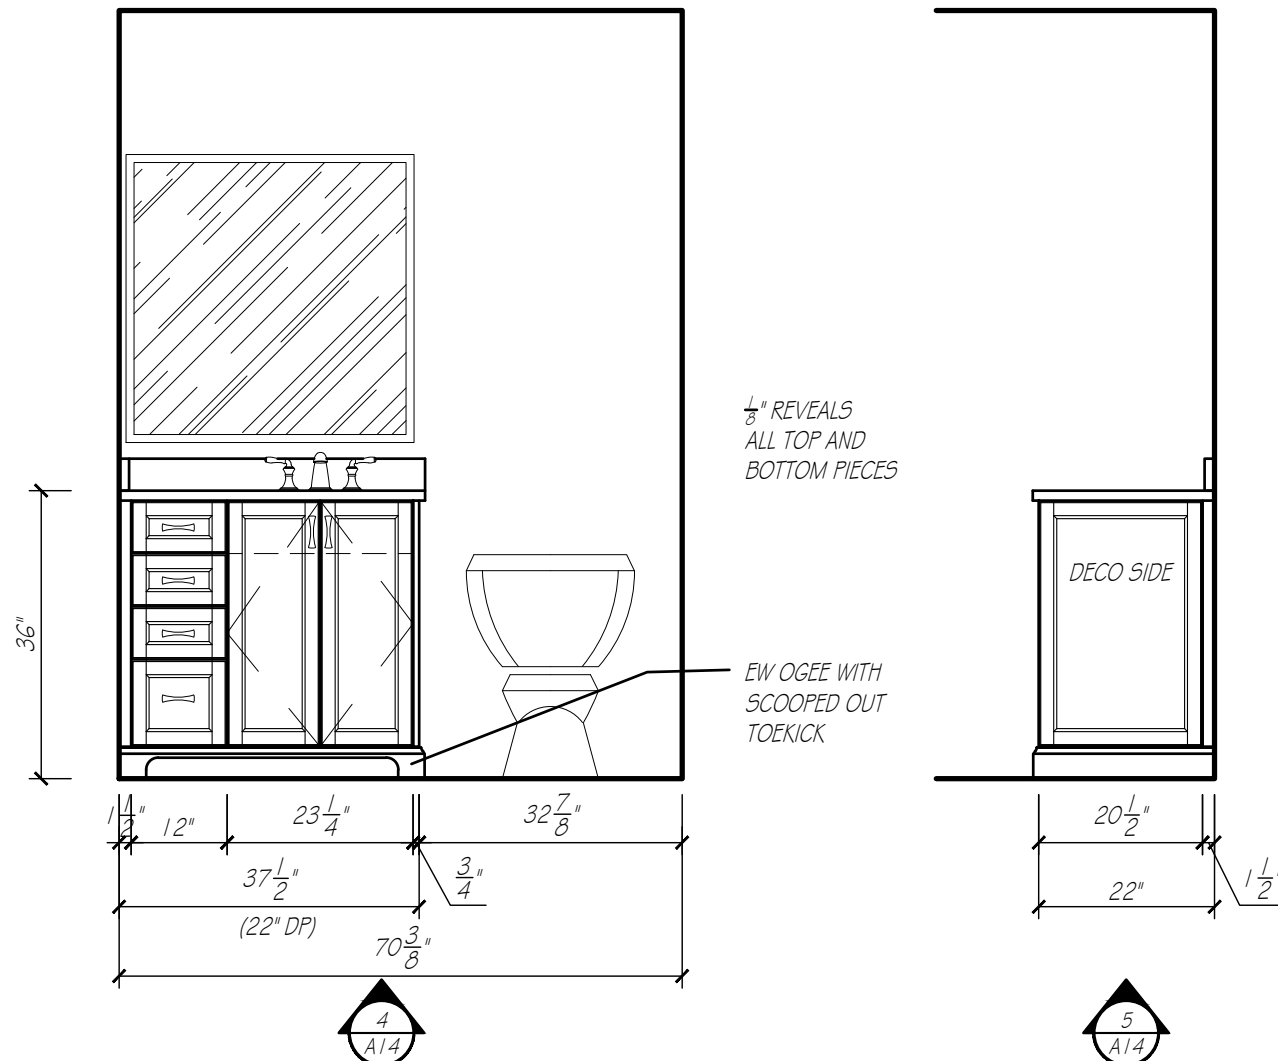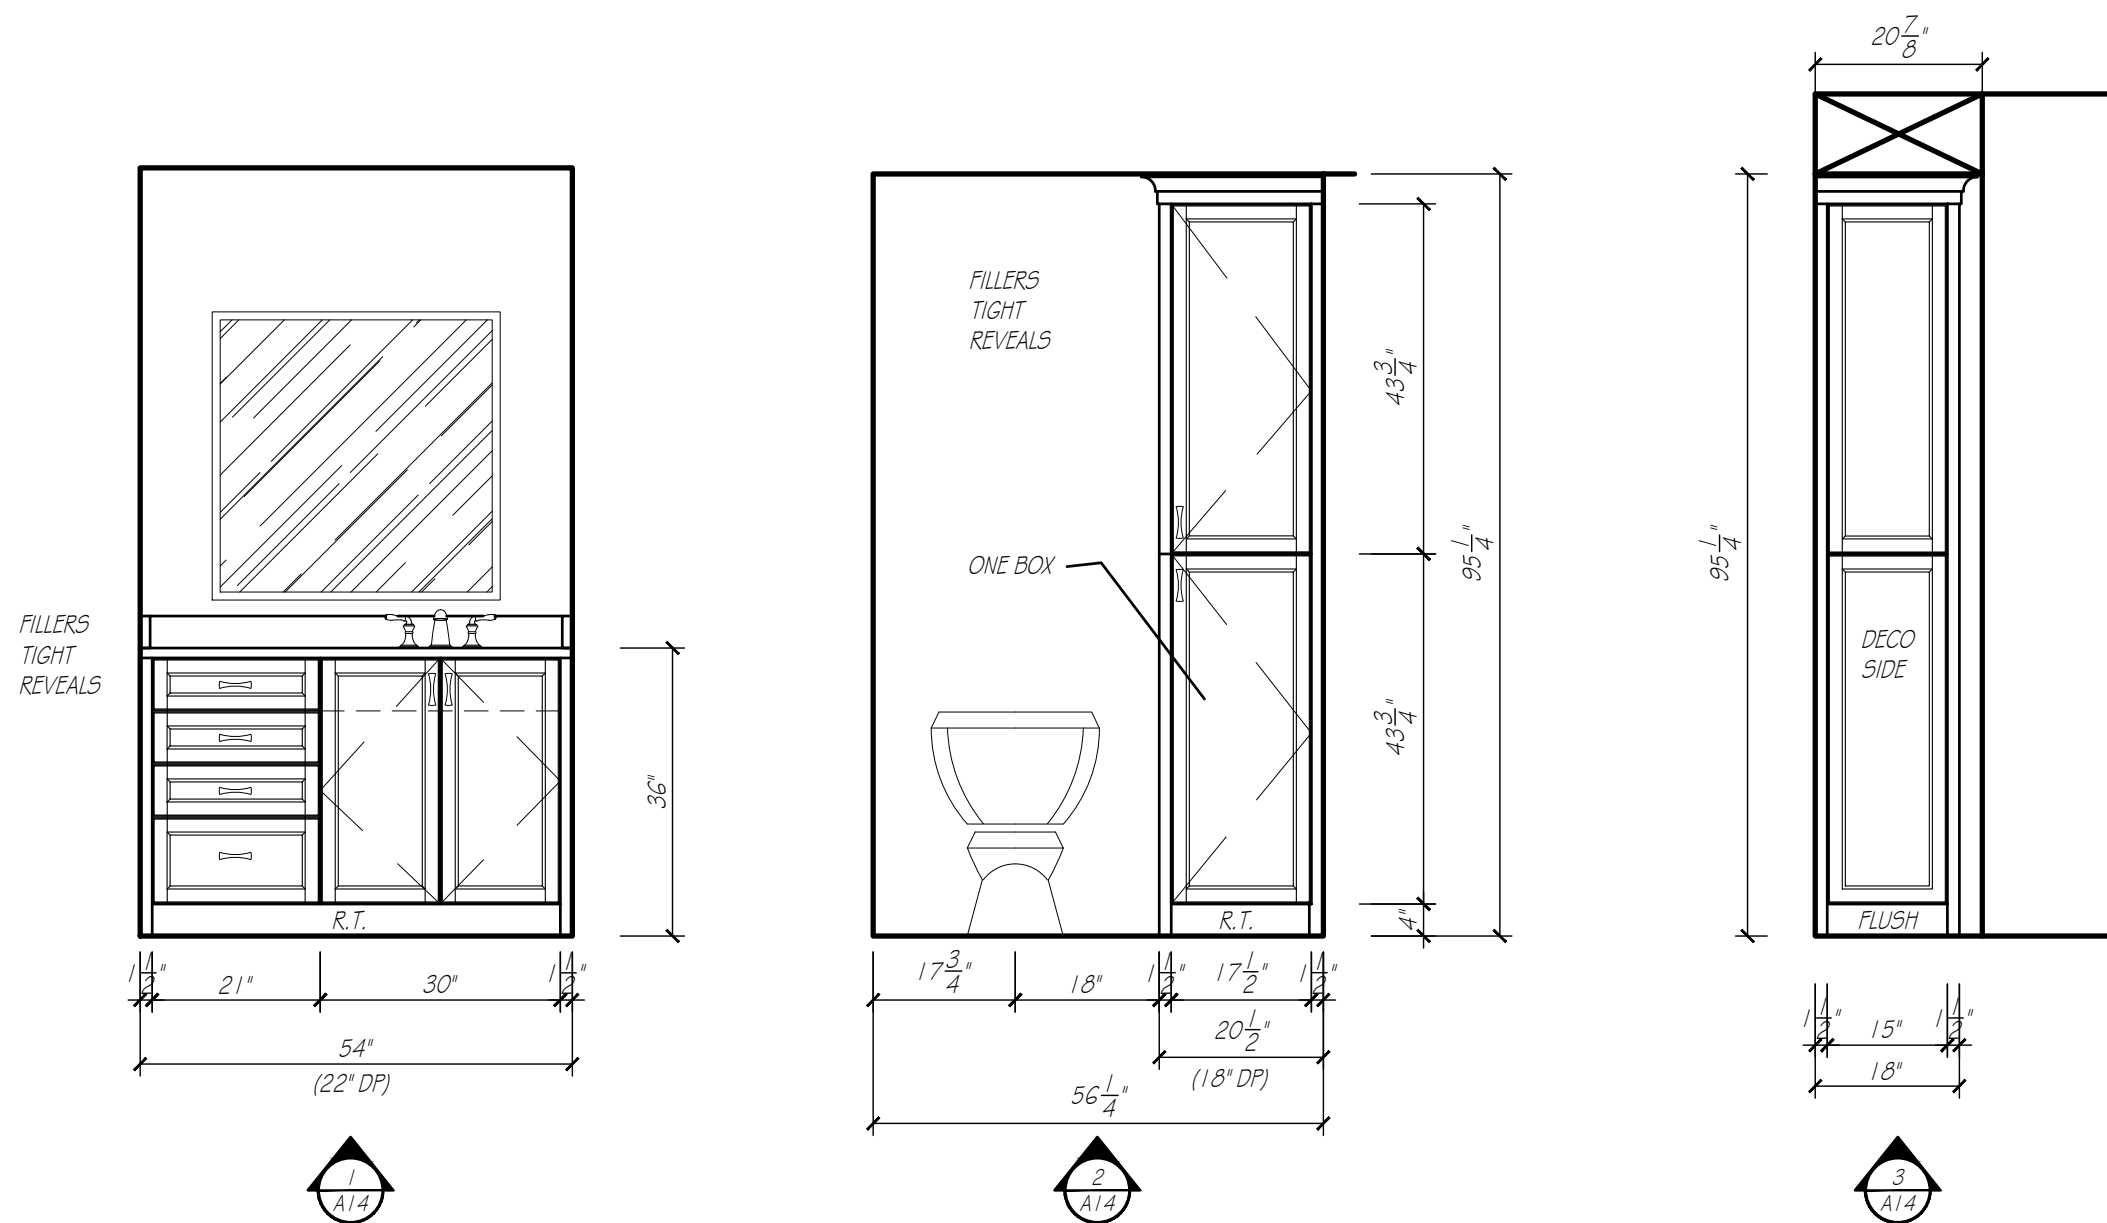

BATH 2


SCALE: 1/2" = 1' - 0"

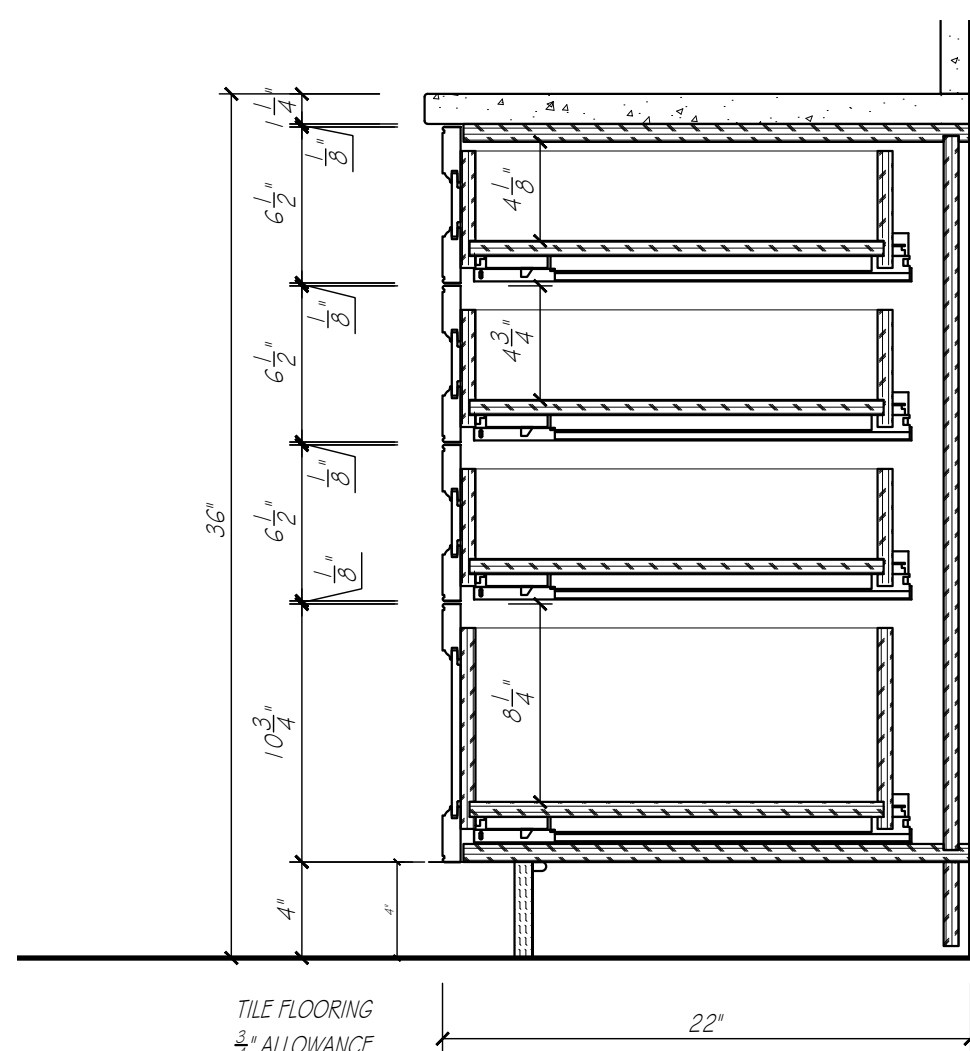

BATH 3

SCALE: 1/2" = 1' - 0"

BATH 3	
CABINET CONSTRUCTION:	
EXTERIORS	PAINABLE
INTERIORS	HARD ROCK MAPLE MELAMINE
DRAWER BOXES	HARD ROCK MAPLE MELAMINE
FACE BANDING	MATCHING WOOD EDGE BANDING
CABINET HARDWARE & DRILLING	BY OTHERS
DRAWER SLIDE	FULL EXT. SOFT CLOSE CONCEALED SLIDES
COUNTERTOP SPECIFICATIONS:	
COUNTERTOP MATERIAL	QUARTZ
COUNTERTOP THICKNESS	1 1/4" ALLOWANCE
SUBTOP REQUIREMENTS	NONE
ROOM SPECIFICATIONS	
FLOORING - TYPE / ALLOWANCE	VERIFY 3/4" ALLOWANCE
CASING - W / 1/4" REVEAL	3 3/4"

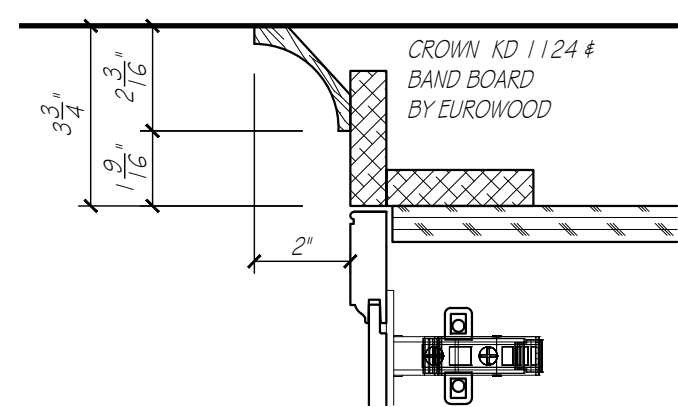


CROWN DETAIL

SCALE: 3" = 1'-0"

NONE



LC DETAIL

SCALE: 3" = 1'-0"

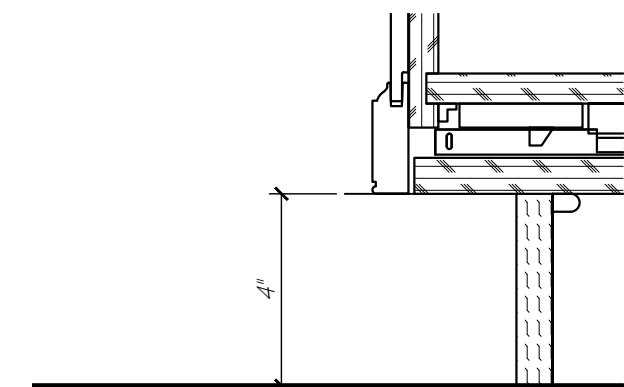

TOE DETAIL

SCALE: 3" = 1'-0"

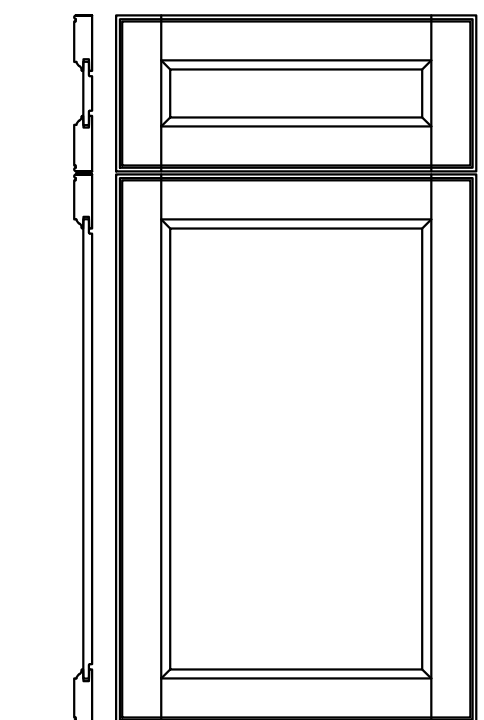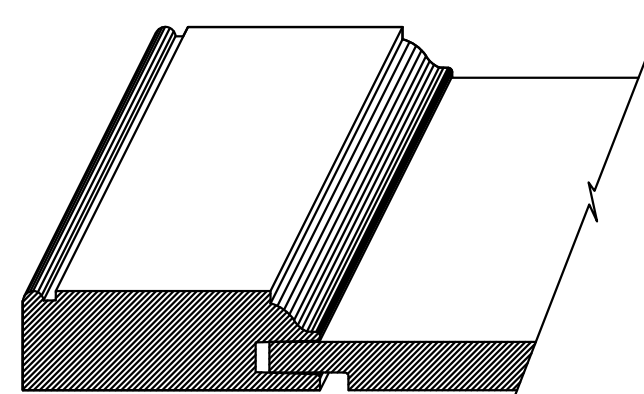

DOOR STYLE - CRP-10
MORTISE & TENON CONSTRUCTION
OUTSIDE EDGE - L-297 (READ)
INSIDE EDGE - OGEE
CENTER PANEL - P-057

DOOR DETAIL

SCALE: 1 1/2" = 1'-0"



EUROWOOD

Cabinets

3415 SO. 67TH ST.
OMAHA, NE 68108

TEL (402-393-4110)

FAX (402-393-8361)

(WWW.EUROWOOD.NET)

SHEET:

A10

DRAWN BY:

SJB

PLAN:

2ND FLOOR

BATH 2

BATH 3

REVISIONS:

1 JUNE 26

11 JUNE 26

23 JUNE 26

2 JULY 26

8 JULY 26

24 JULY 26

PHIL & MICHELLE WOOD
3435 N. 140TH. CIRCLE
OMAHA, NE 68164



APPROVED BY:

SIGNATURE

DATE

DUPPLICATION OF THESE DRAWINGS IS
PROHIBITED WITHOUT WRITTEN CONSENT
BY EUROWOOD CABINETS
© 2006, EUROWOOD CABINETS INC.
MEASUREMENTS ARE SUBJECT TO CHANGE
DUE TO FINAL FIELD MEASUREMENTS.

WOOD

5588