



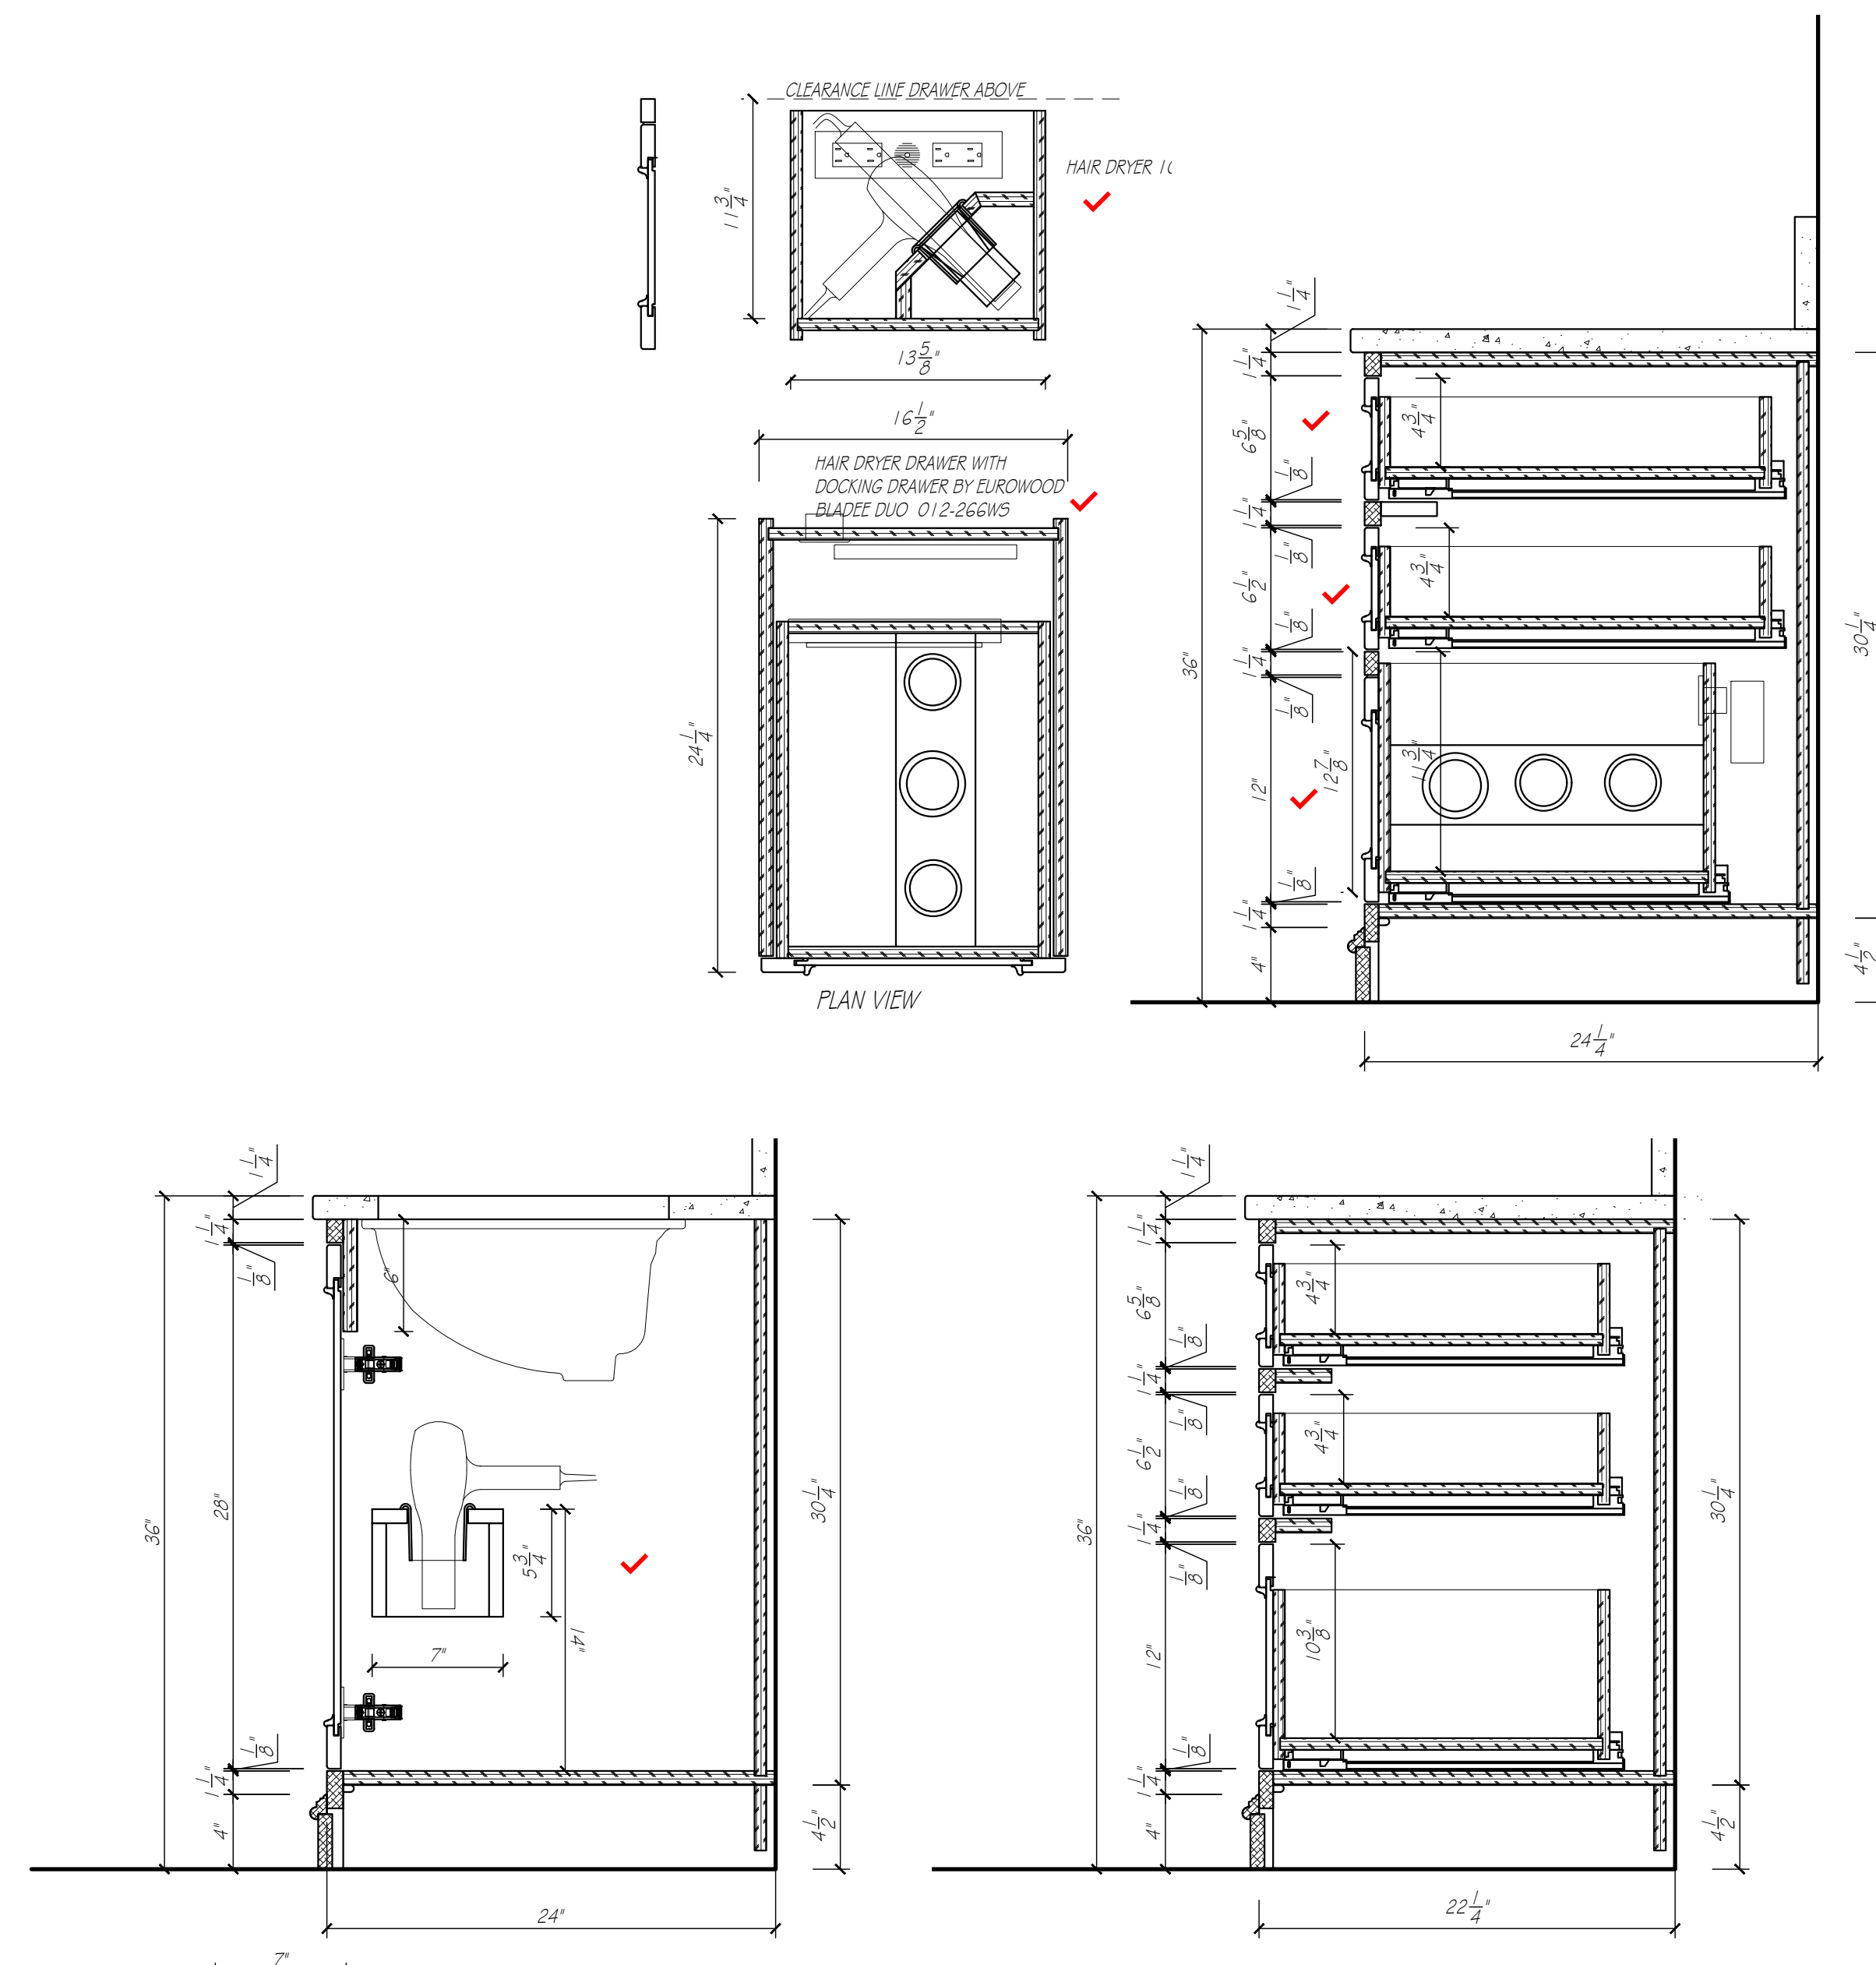

SCALE: 1/2" = 1' - 0"

PRIMARY BATH	
CABINET CONSTRUCTION:	
EXTERIORS	PAINTABLE
INTERIORS	HARD ROCK, MAPLE, MELAMINE
DRAWER BOXES	MAPLE DOVEYAL
FACE BANDING	MATCHING WOOD EDGE BANDING
CABINET HARDWARE & DRILLING	BY OTHERS
DRAWER SLIDE	FULL EXT. SOFT CLOSE CONCEALED SLIDES
COUNTERTOP SPECIFICATIONS:	
COUNTERTOP MATERIAL	QUARTZ
COUNTERTOP THICKNESS	1 1/4" ALLOWANCE
SUBTOP REQUIREMENTS	NONE
ROOM SPECIFICATIONS	
FLOORING - TYPE / ALLOWANCE	VERIFY 3/4" ALLOWANCE
CASING W/ 1/4" REVEAL	3 3/4"

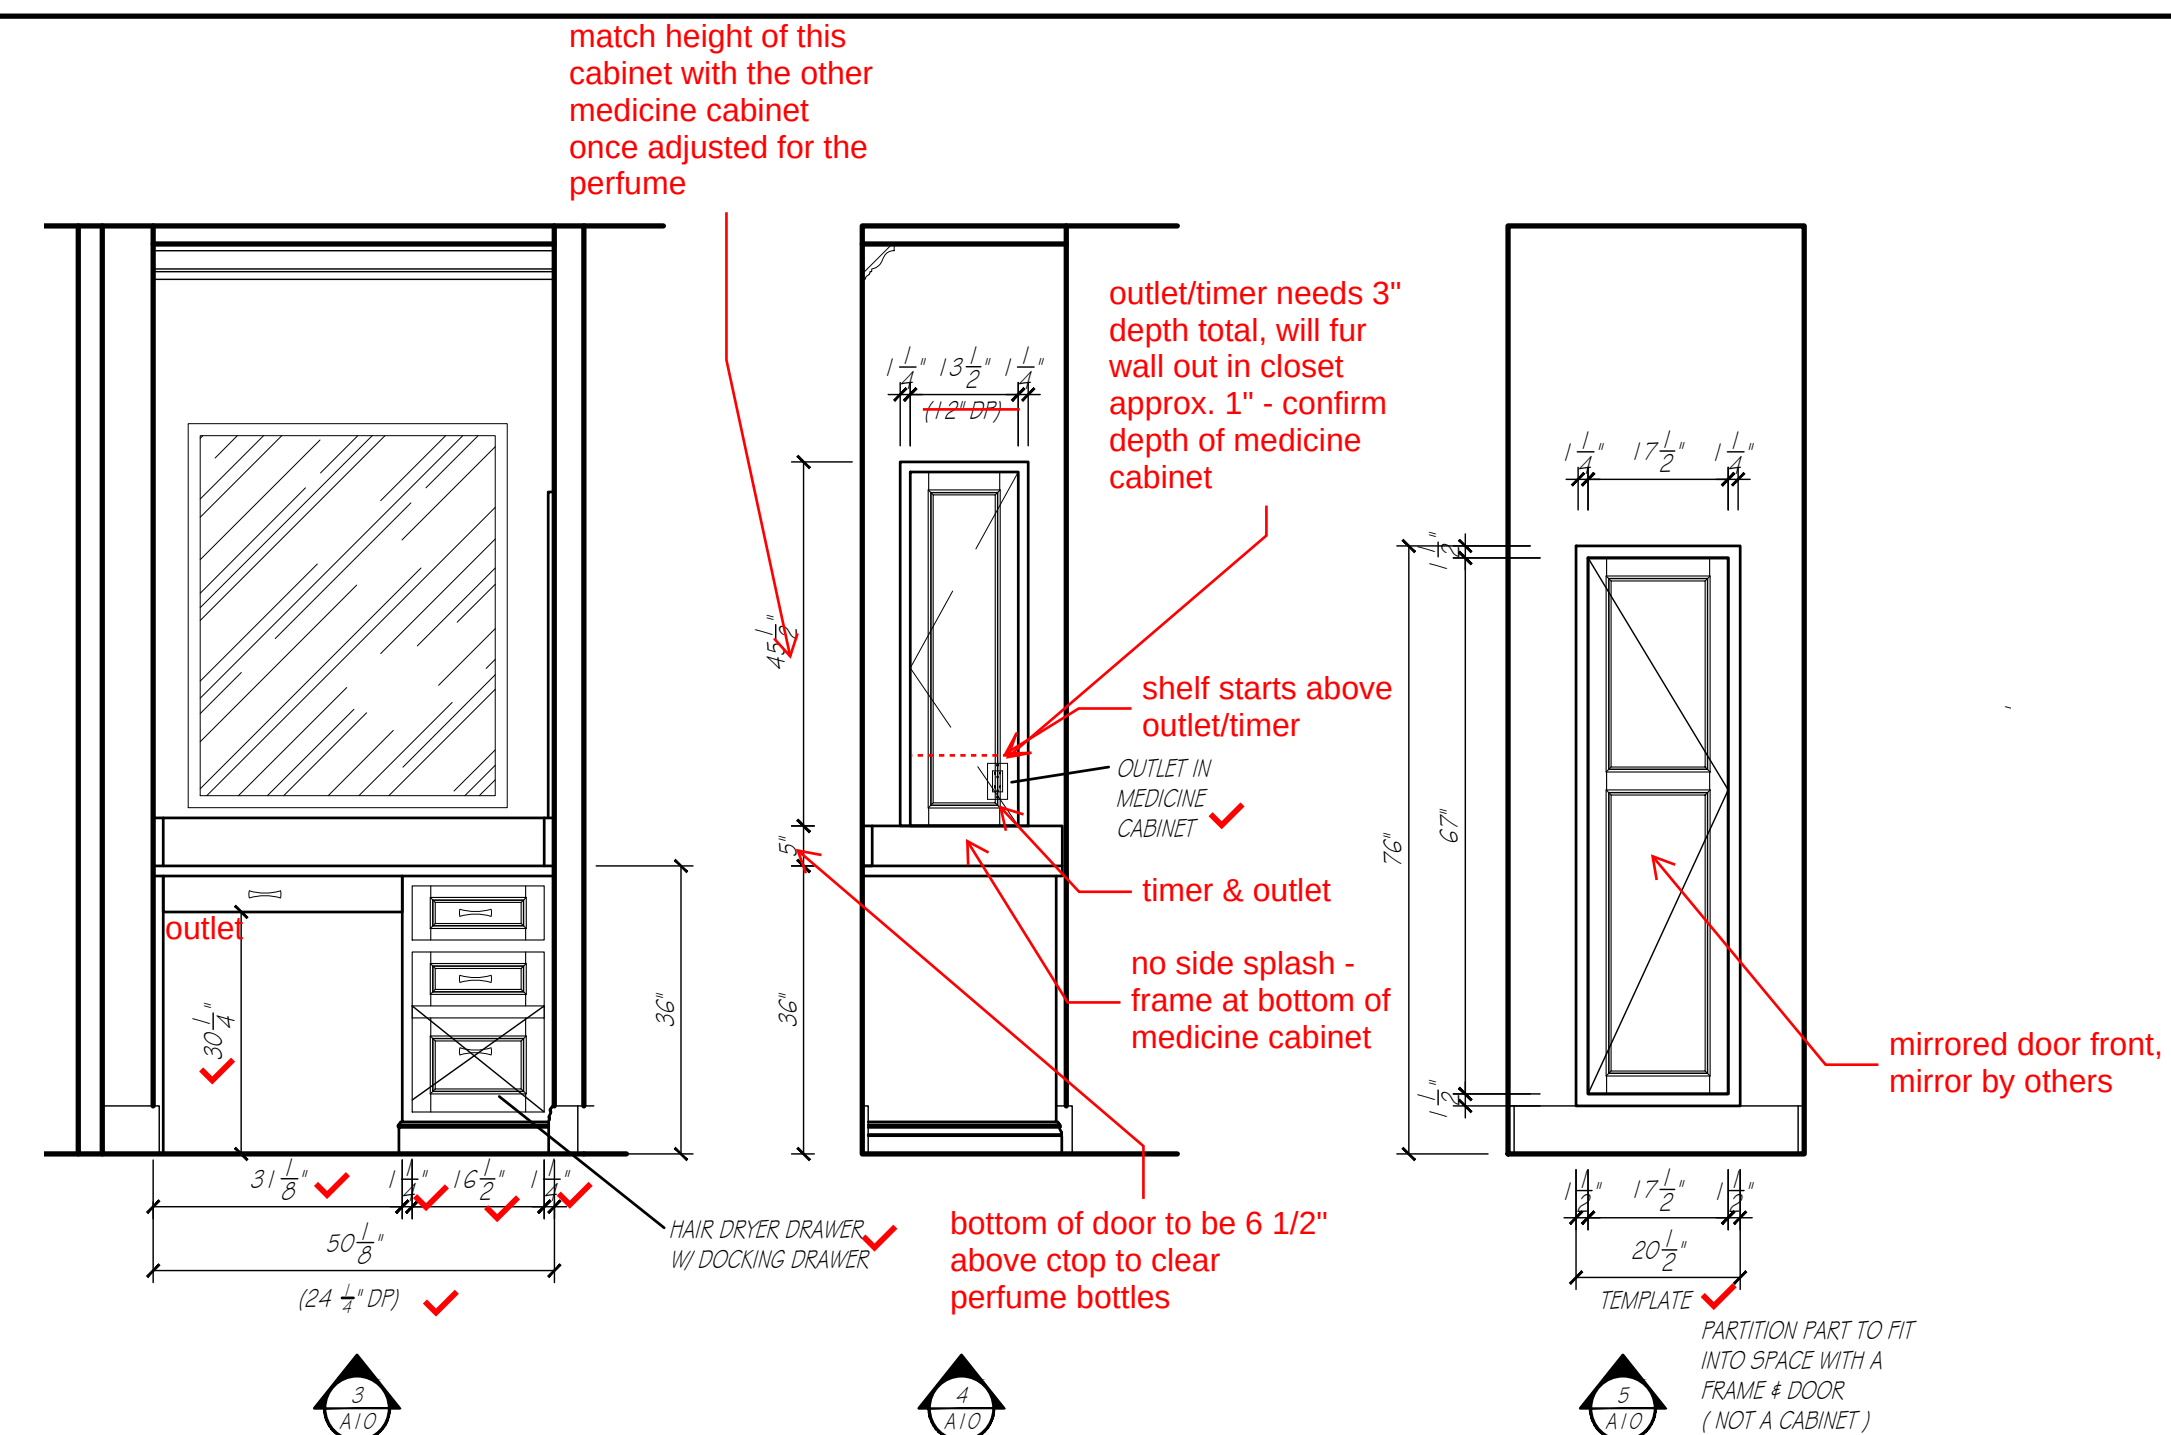

EUROWOOD
Cabinets INC.
3415 SO. 67TH ST.
OMAHA, NE 68106

TEL (402-393-4110)
FAX (402-393-8361)
(WWW.EUROWOOD.NET)

SHEET:

DRAWN BY:

PLAN:

PRIMARY BATH

REVISIONS:

1 JUNE 26
23 JUNE 26
2 JULY 26
8 JULY 26
24 JULY 26

NONE


CROWN DETAIL ✓

SCALE: $3^N = 1'-0''$

NONE



LC DETAIL ✓

SCALE: 3" = 1'-0"

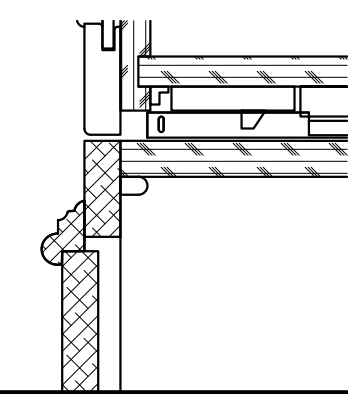

TOE DETAIL ✓

SCALE: 3" = 1'-0"

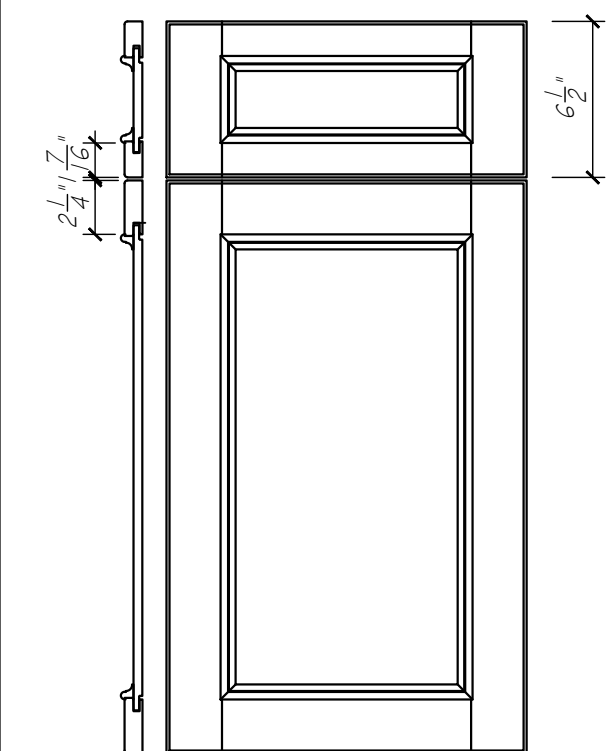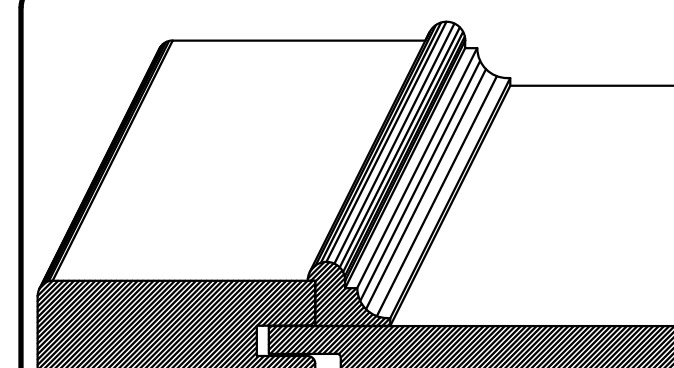

DOOR STYLE - 101728
MORTISE AND TENON CONSTRUCTION
OUTSIDE EDGE - L-149
INSIDE EDGE - APPLIED MOLDING
CENTER PANEL - P057

DOOR DETAIL ✓ EW-CWS

SCALE: 1 1/2" = 1'-0"

PHIL & MICHELLE WOOD
3435 N. 140TH. CIRCLE
OMAHA, NE 68164



APPROVED BY:

SIGNATURE

DATE _____


DUPLICATION OF THESE DRAWINGS IS
 PROHIBITED WITHOUT WRITTEN CONSENT
 BY EUROWOOD CABINETS
 ©2000, EUROWOOD CABINETS INC.

MEASUREMENTS ARE SUBJECT TO CHANGE
 DUE TO FINAL FIELD MEASUREMENTS.

WOOD






WOOD

5588

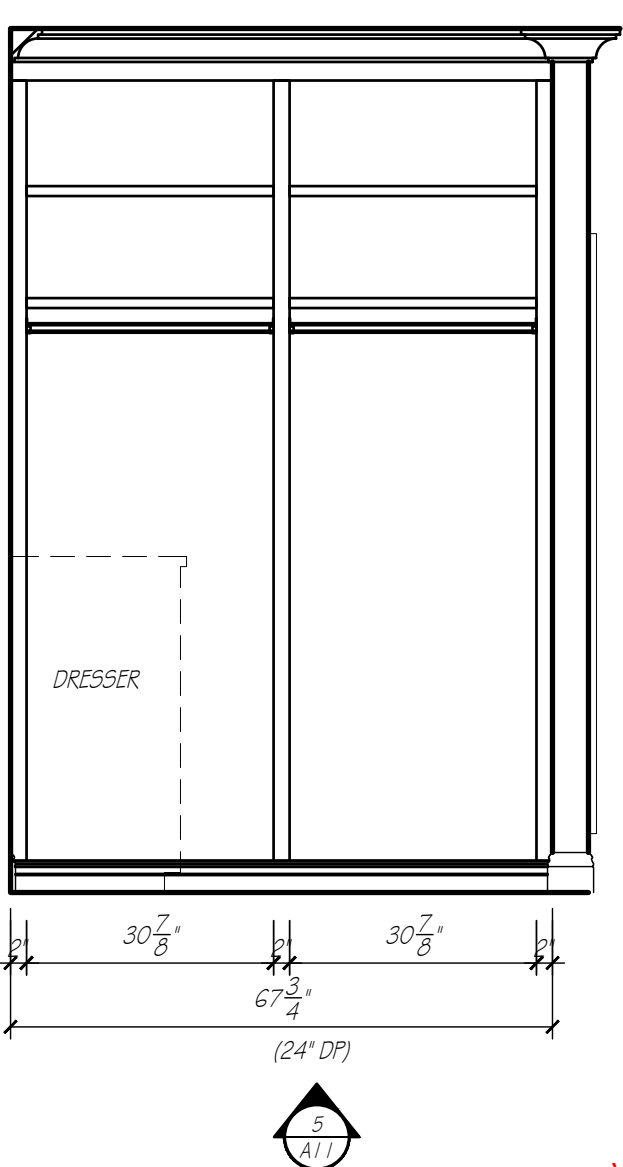

need belt & tie organizers

FLOORING - TYPE / ALLOWANCE	CARPET 3/4"
CASING W/ 1/4" REVEAL	3 3/4"

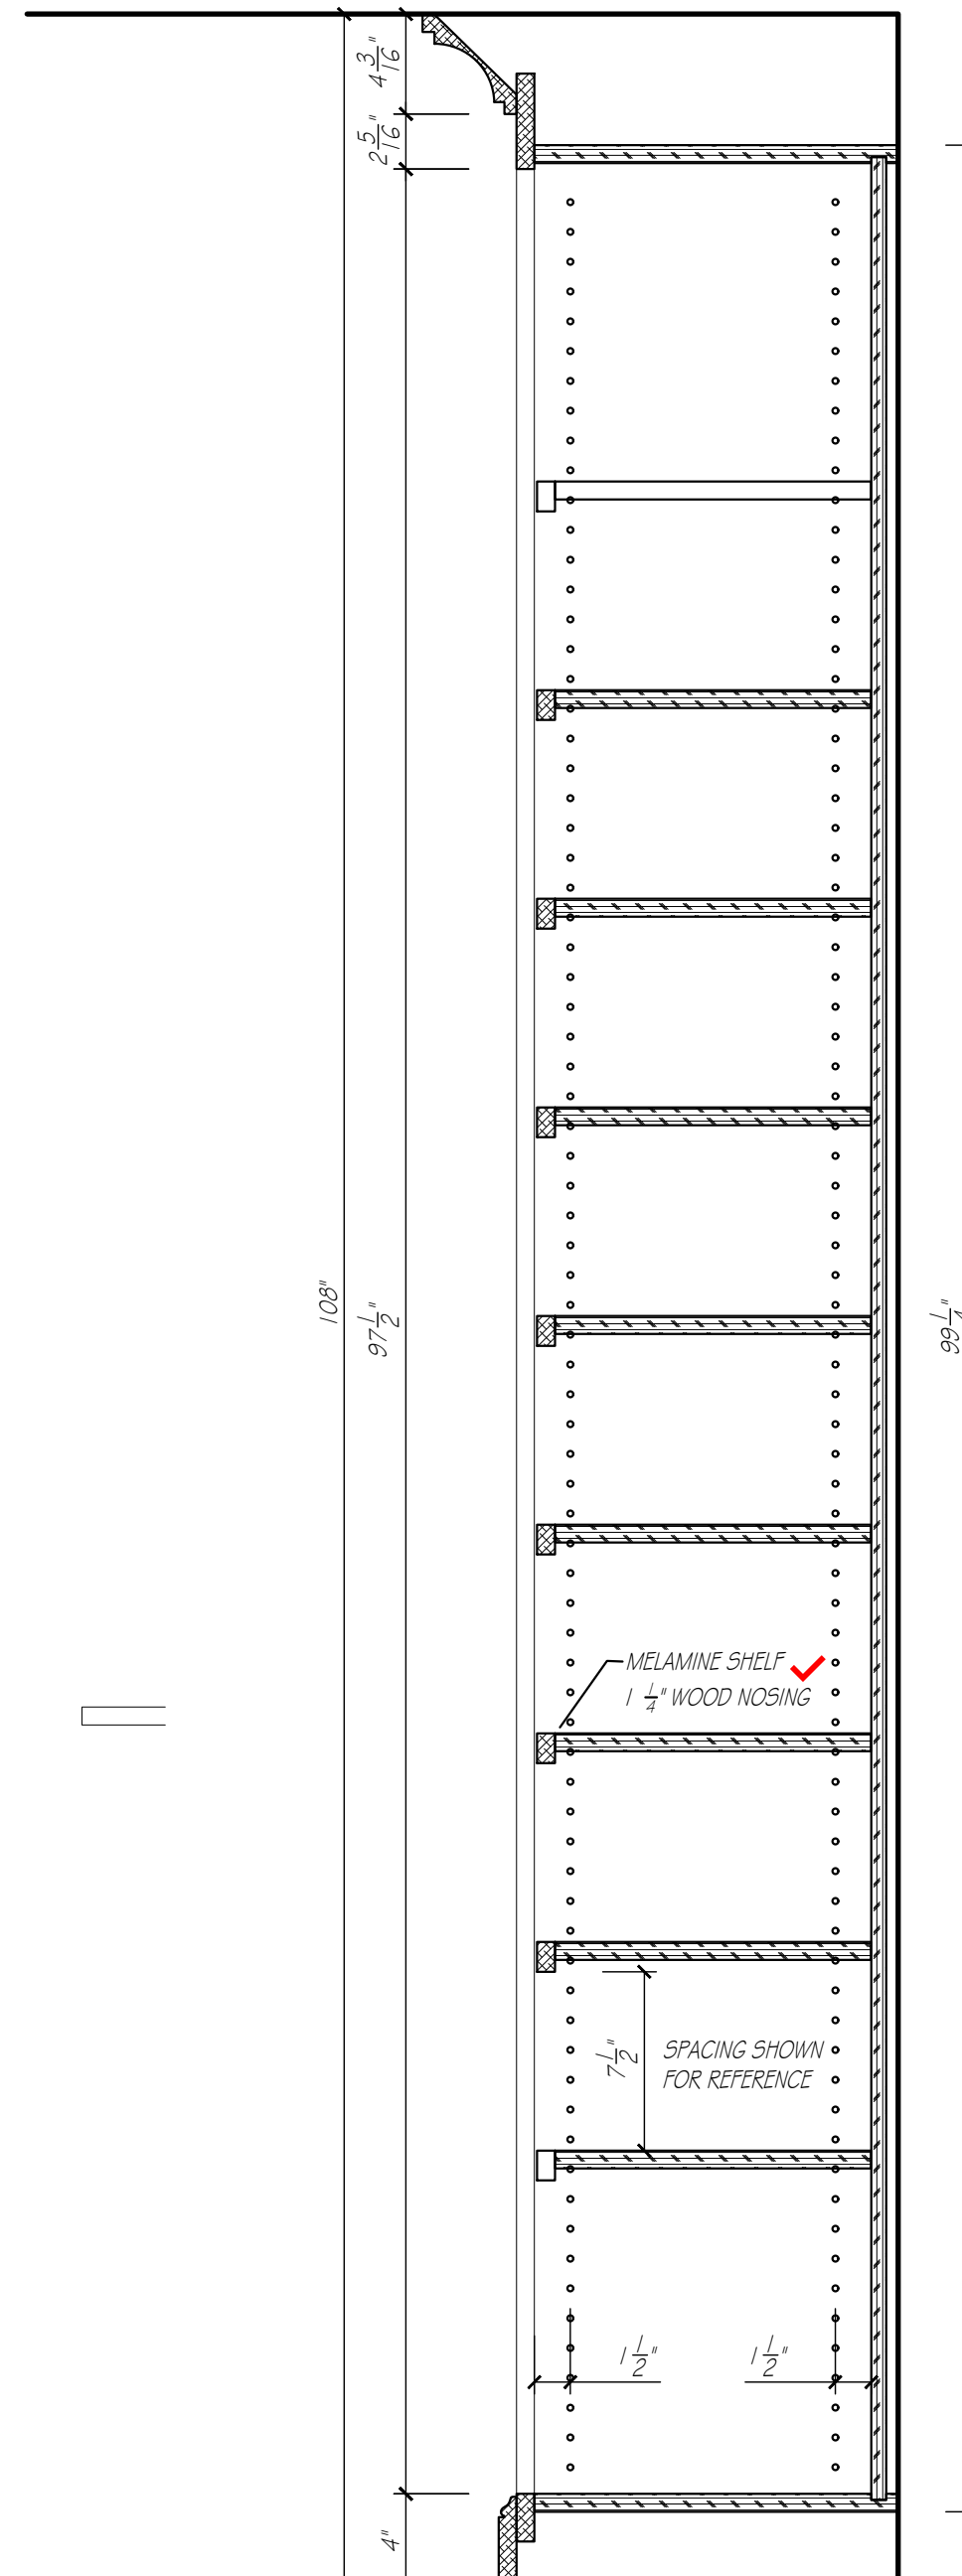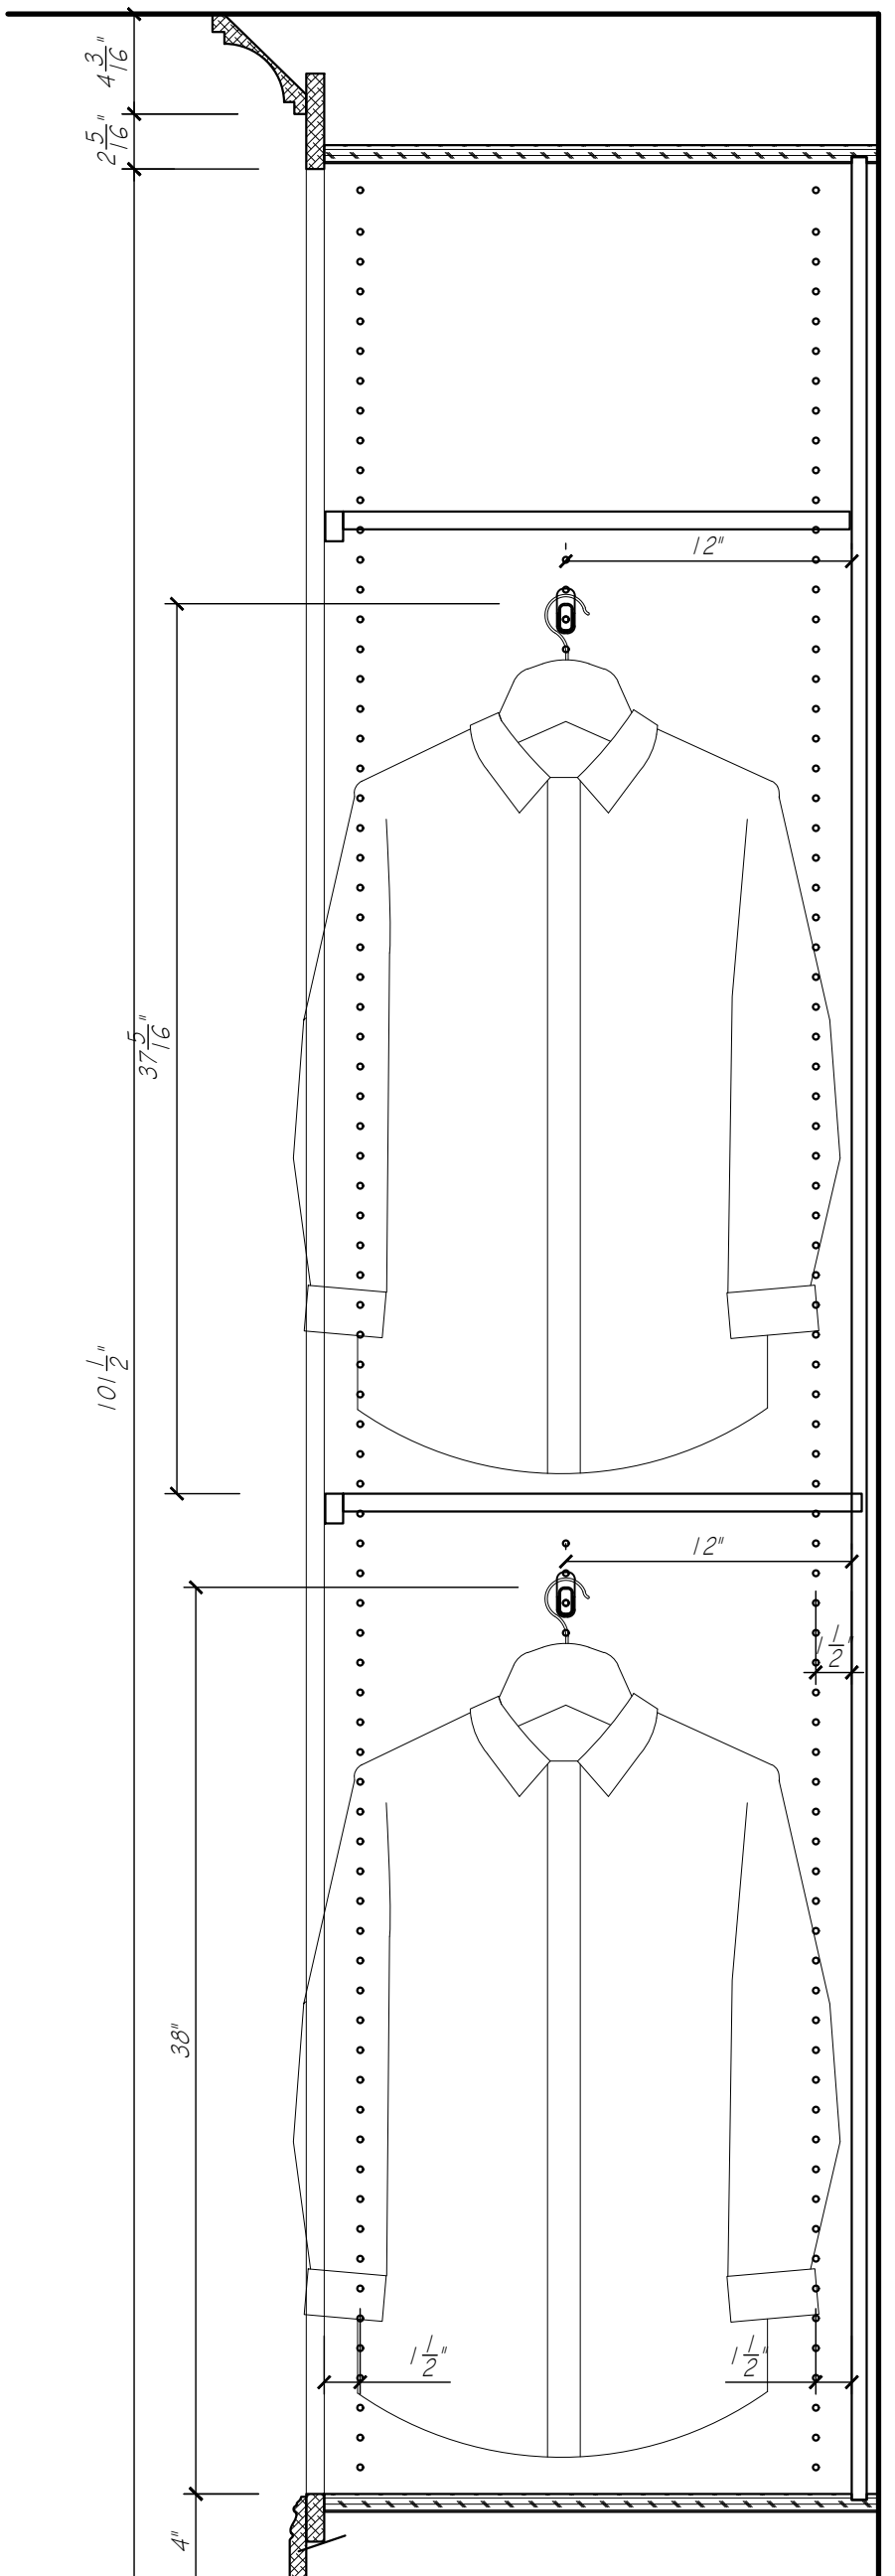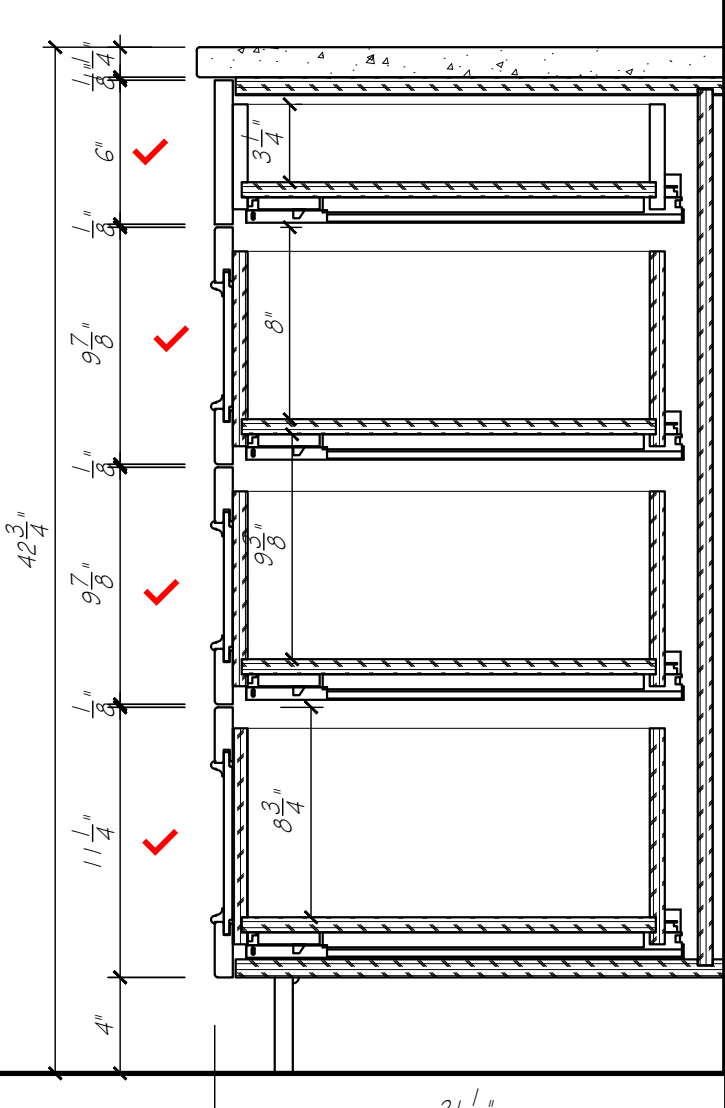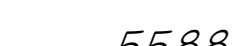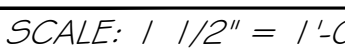

vertical light channel
routed in???




SCALE: 1/2" = 1' - 0"

SCALE: 1 1/2" = 1'-0"

SCALE: 1 1/2" = 1'-0"

SCALE: 1 1/2" = 1'-0"

cabinet depth to be reduced to accept plumbing and electrical at back corner

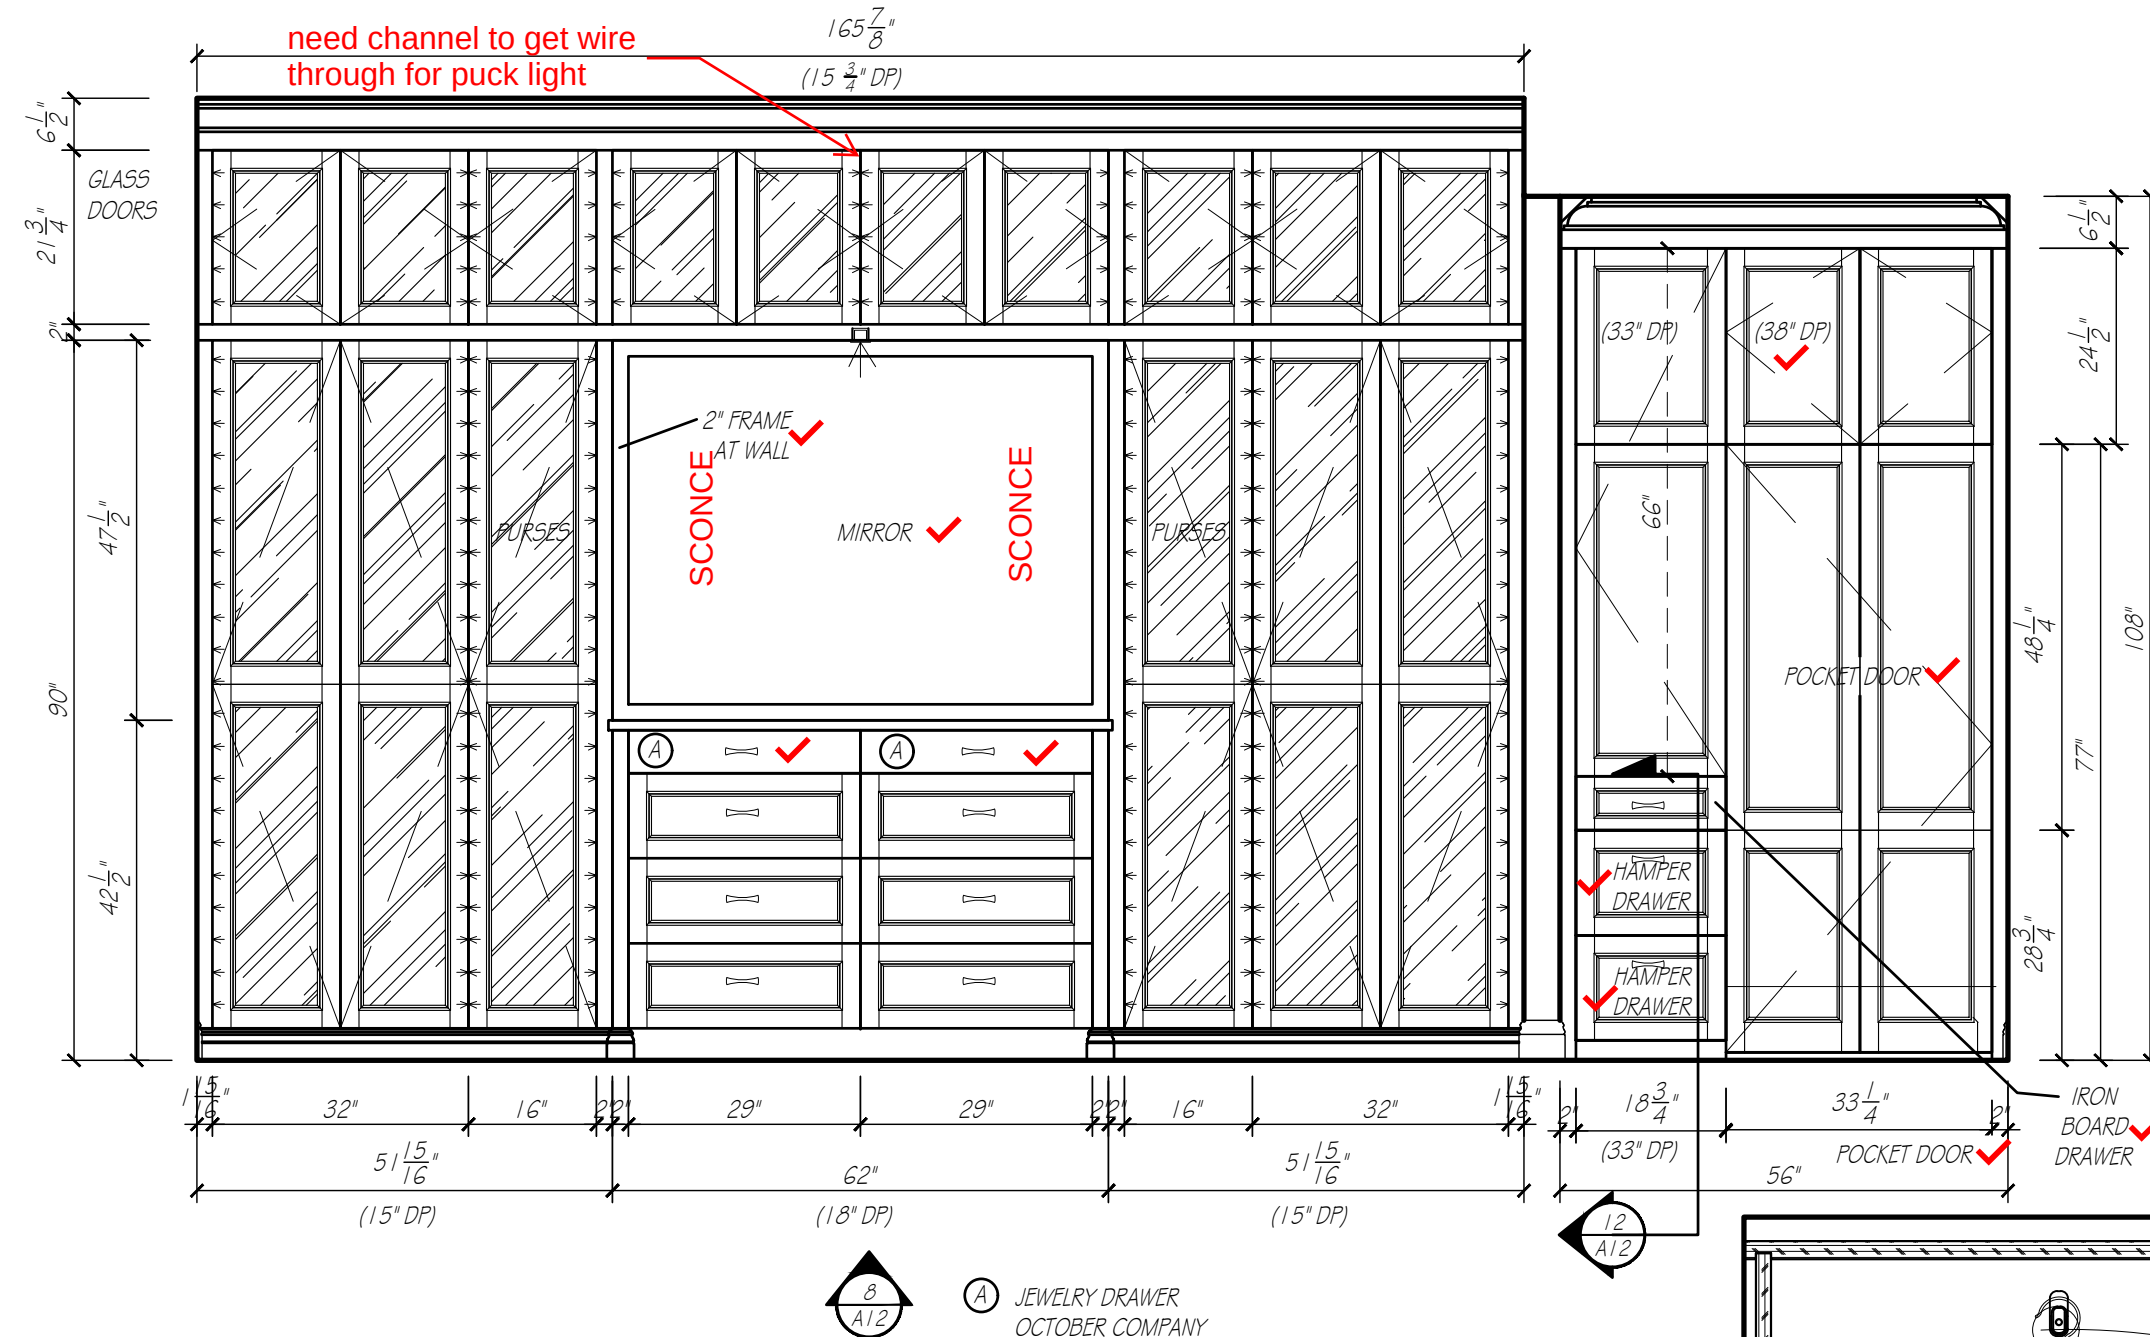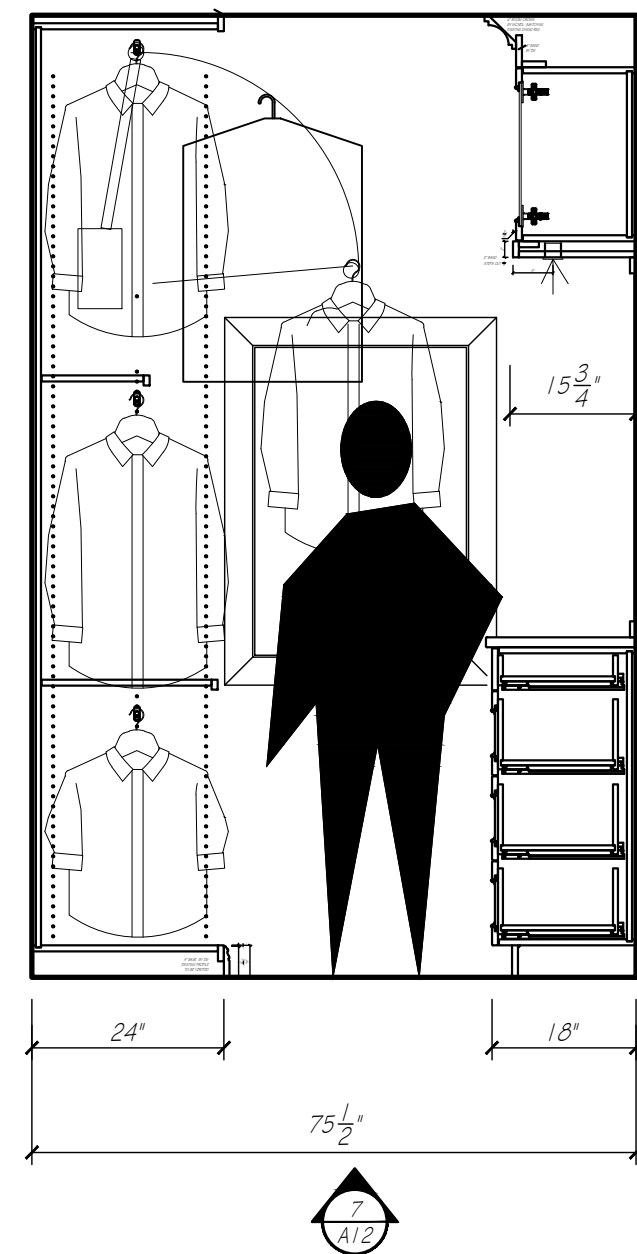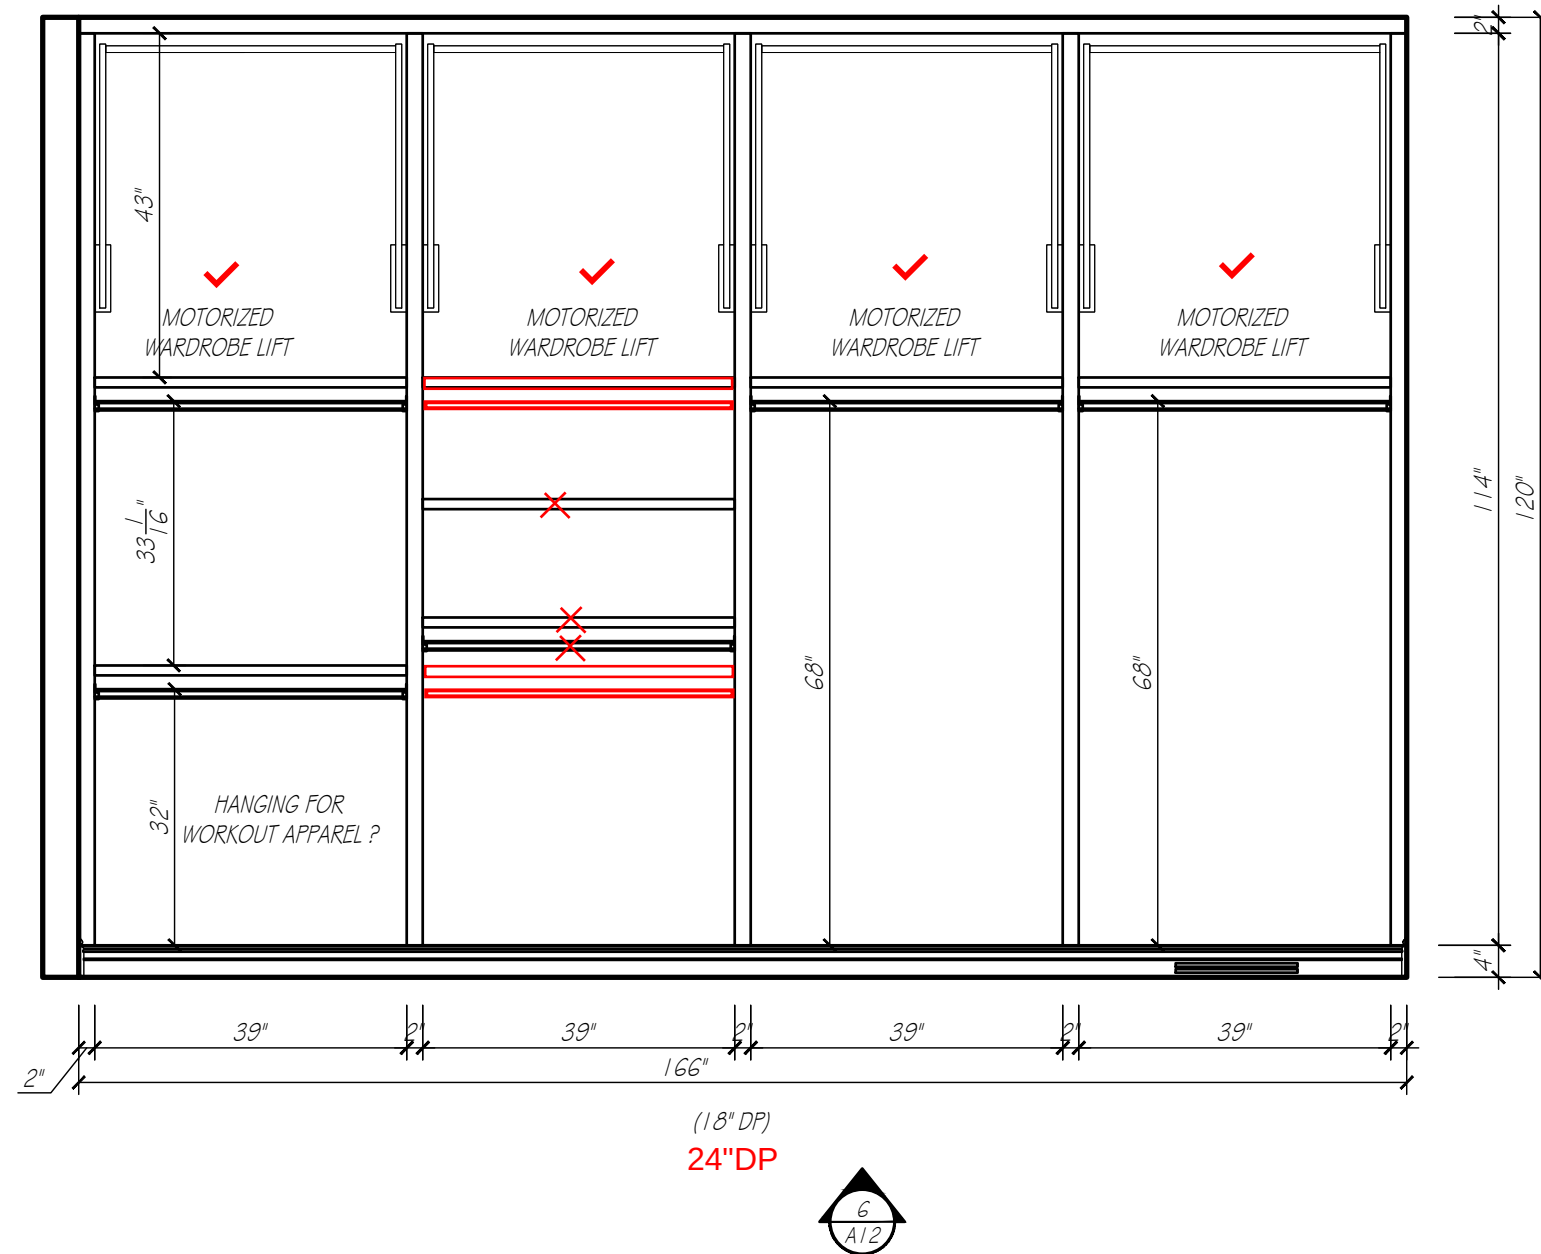

PRIMARY WARDROBE	
CABINET CONSTRUCTION:	
EXTERIORS	PAINTEABLE & OFF WHITE MELAMINE
INTERIORS	HARD ROCK MAPLE MELAMINE
DRAWER BOVES	MAPLE DOVETAIL
FACE BANDING	MATCHING WOOD EDGE BANDING
CABINET HARDWARE & DRILLING	BY OTHERS
DRAWER SLIDE	FULL EXT. SOFT CLOSE CONCEALED SLIDES
COUNTERTOP SPECIFICATIONS:	
COUNTERTOP MATERIAL	QUARTZ
COUNTERTOP THICKNESS	1 1/4" ALLOWANCE
SUBTOP REQUIREMENTS	NONE
ROOM SPECIFICATIONS	
FLOORING - TYPE / ALLOWANCE	CARPET 3/4"
CASING - W / 1/4" REVEAL	3 3/4"

MELAMINE SELECTION:
Egger, Soft Beige

need scarf organizer



EUROWOOD

Cabinets

3415 SO. 67TH ST.
OMAHA, NE 68108

TEL (402-393-4110)

FAX (402-393-8361)

(WWW.EUROWOOD.NET)

SHEET: A12

DRAWN BY: SJB

PLAN:


MAIN LEVEL

PRIMARY WARDROBE

REVISIONS:

1 JUNE 26
11 JUNE 26
23 JUNE 26
3 JULY 26
10 JULY 26
24 JULY 26

PHIL & MICHELLE WOOD
3435 N. 140TH. CIRCLE
OMAHA, NE 68164

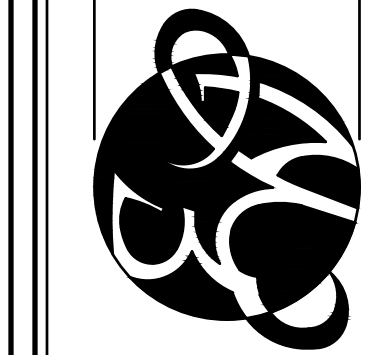

APPROVED BY:



SIGNATURE

DATE


DUPPLICATION OF THESE DRAWINGS IS PROHIBITED WITHOUT WRITTEN CONSENT BY EUROWOOD CABINETS. © 2006, EUROWOOD CABINETS INC. MEASUREMENTS ARE SUBJECT TO CHANGE DUE TO FINAL FIELD MEASUREMENTS.

WOOD


5588

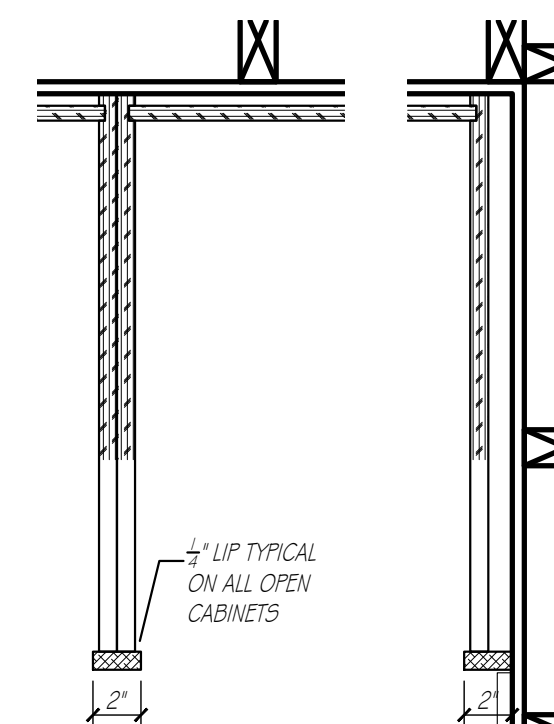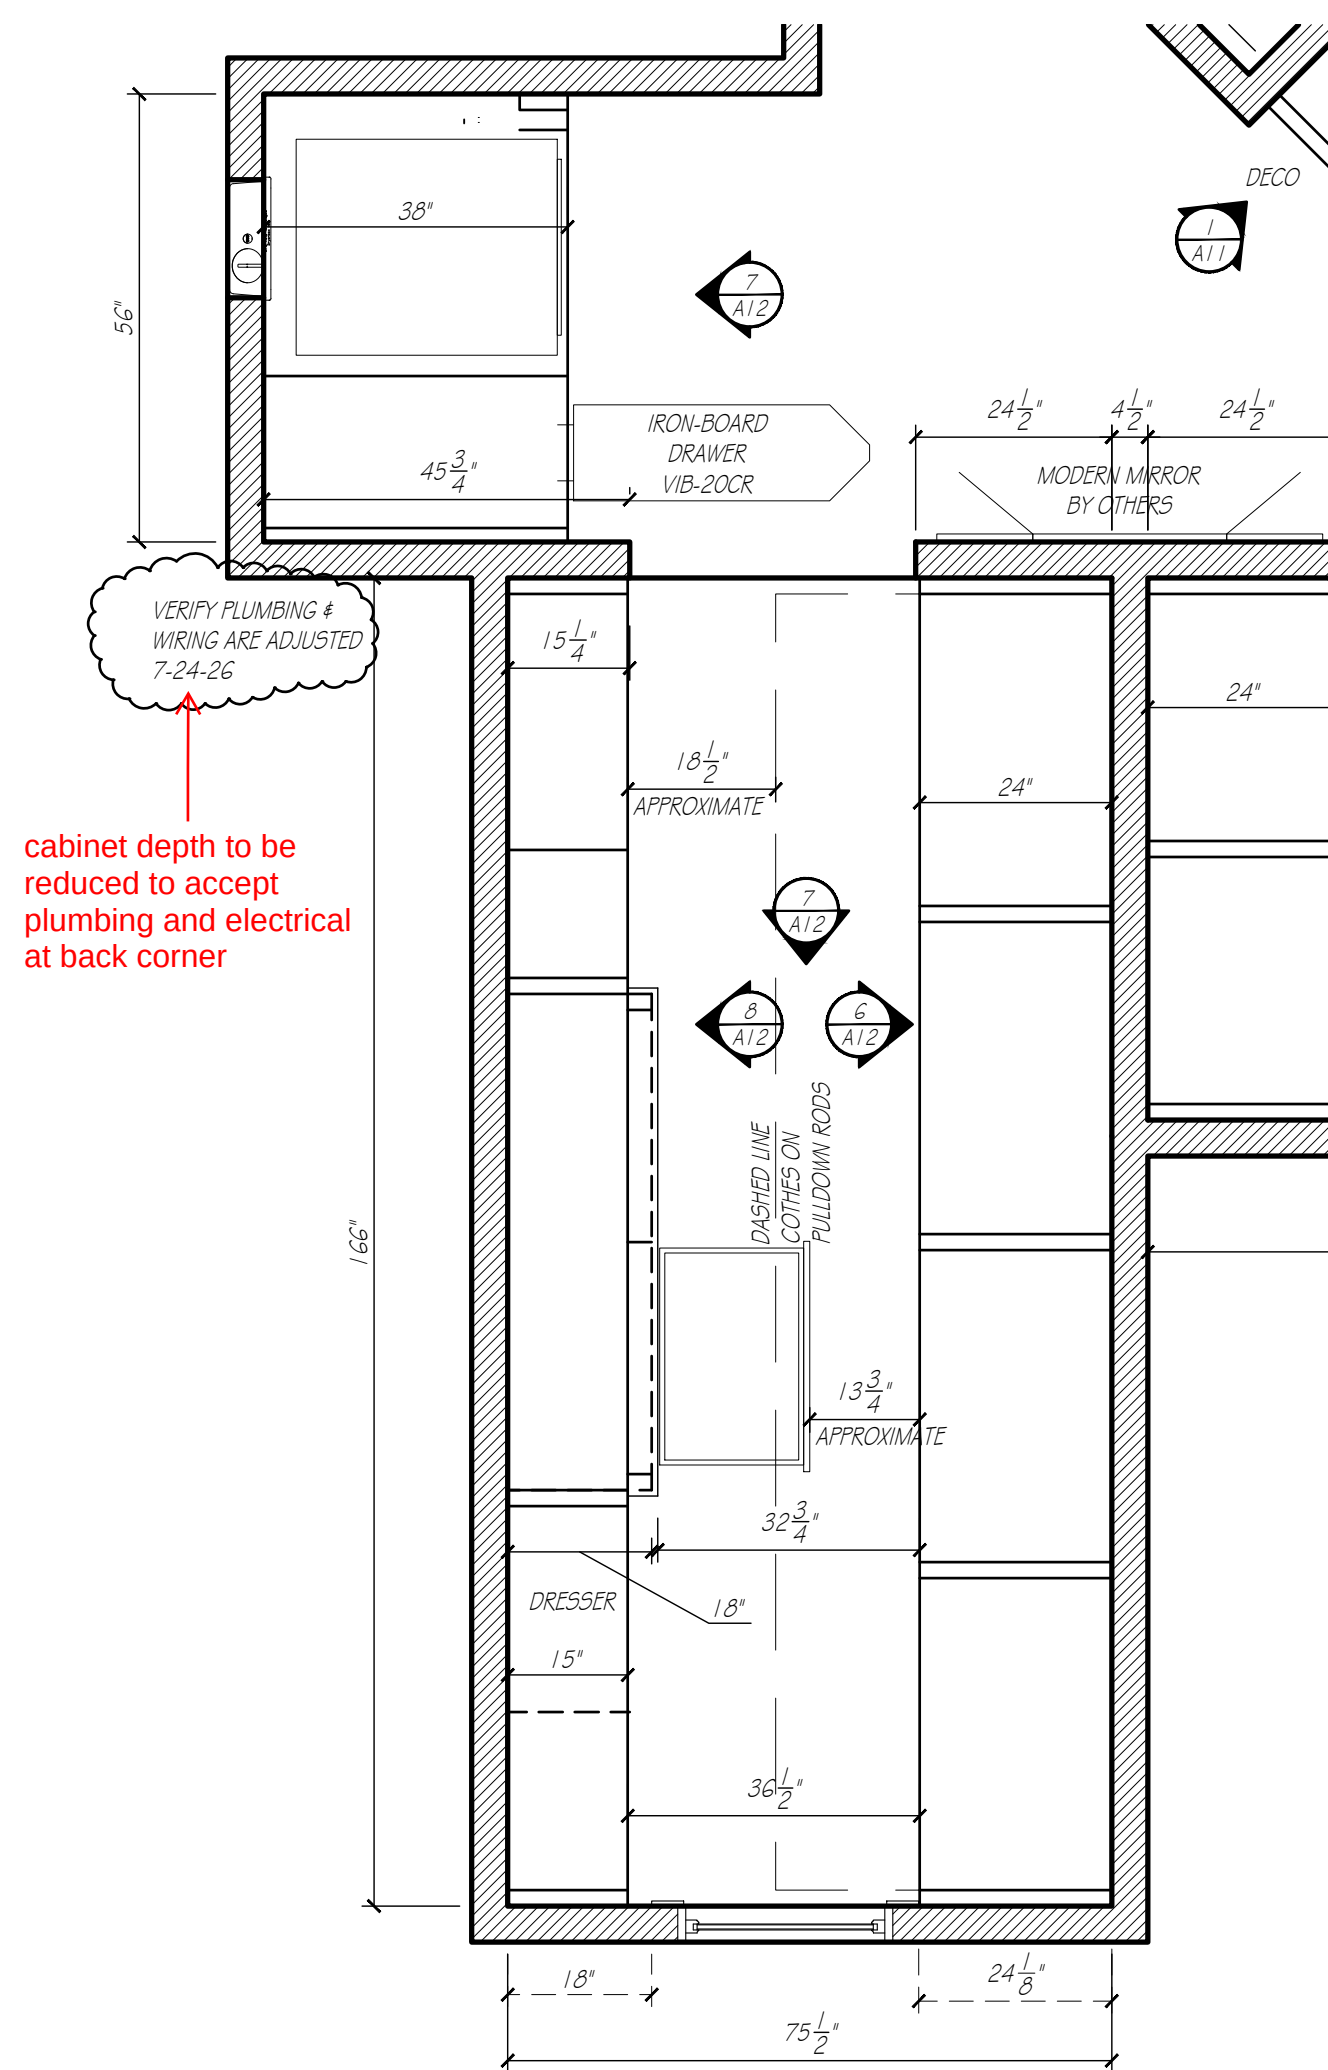









CABINET DETAIL
SCALE: 1 1/2" = 1'-0"

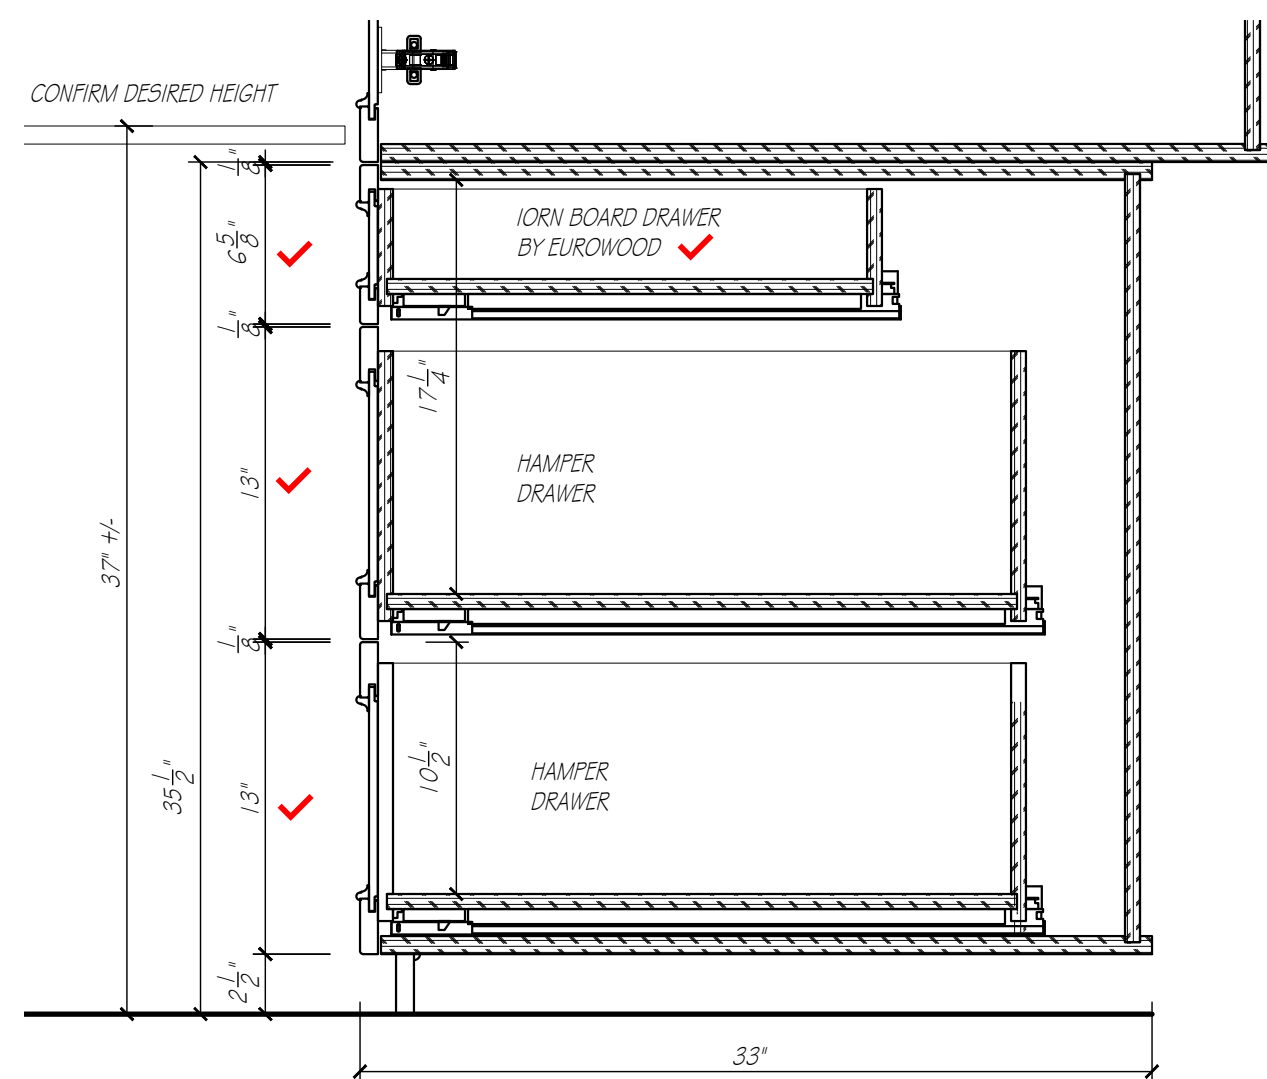

CABINET DETAIL
SCALE: 1 1/2" = 1'-0"

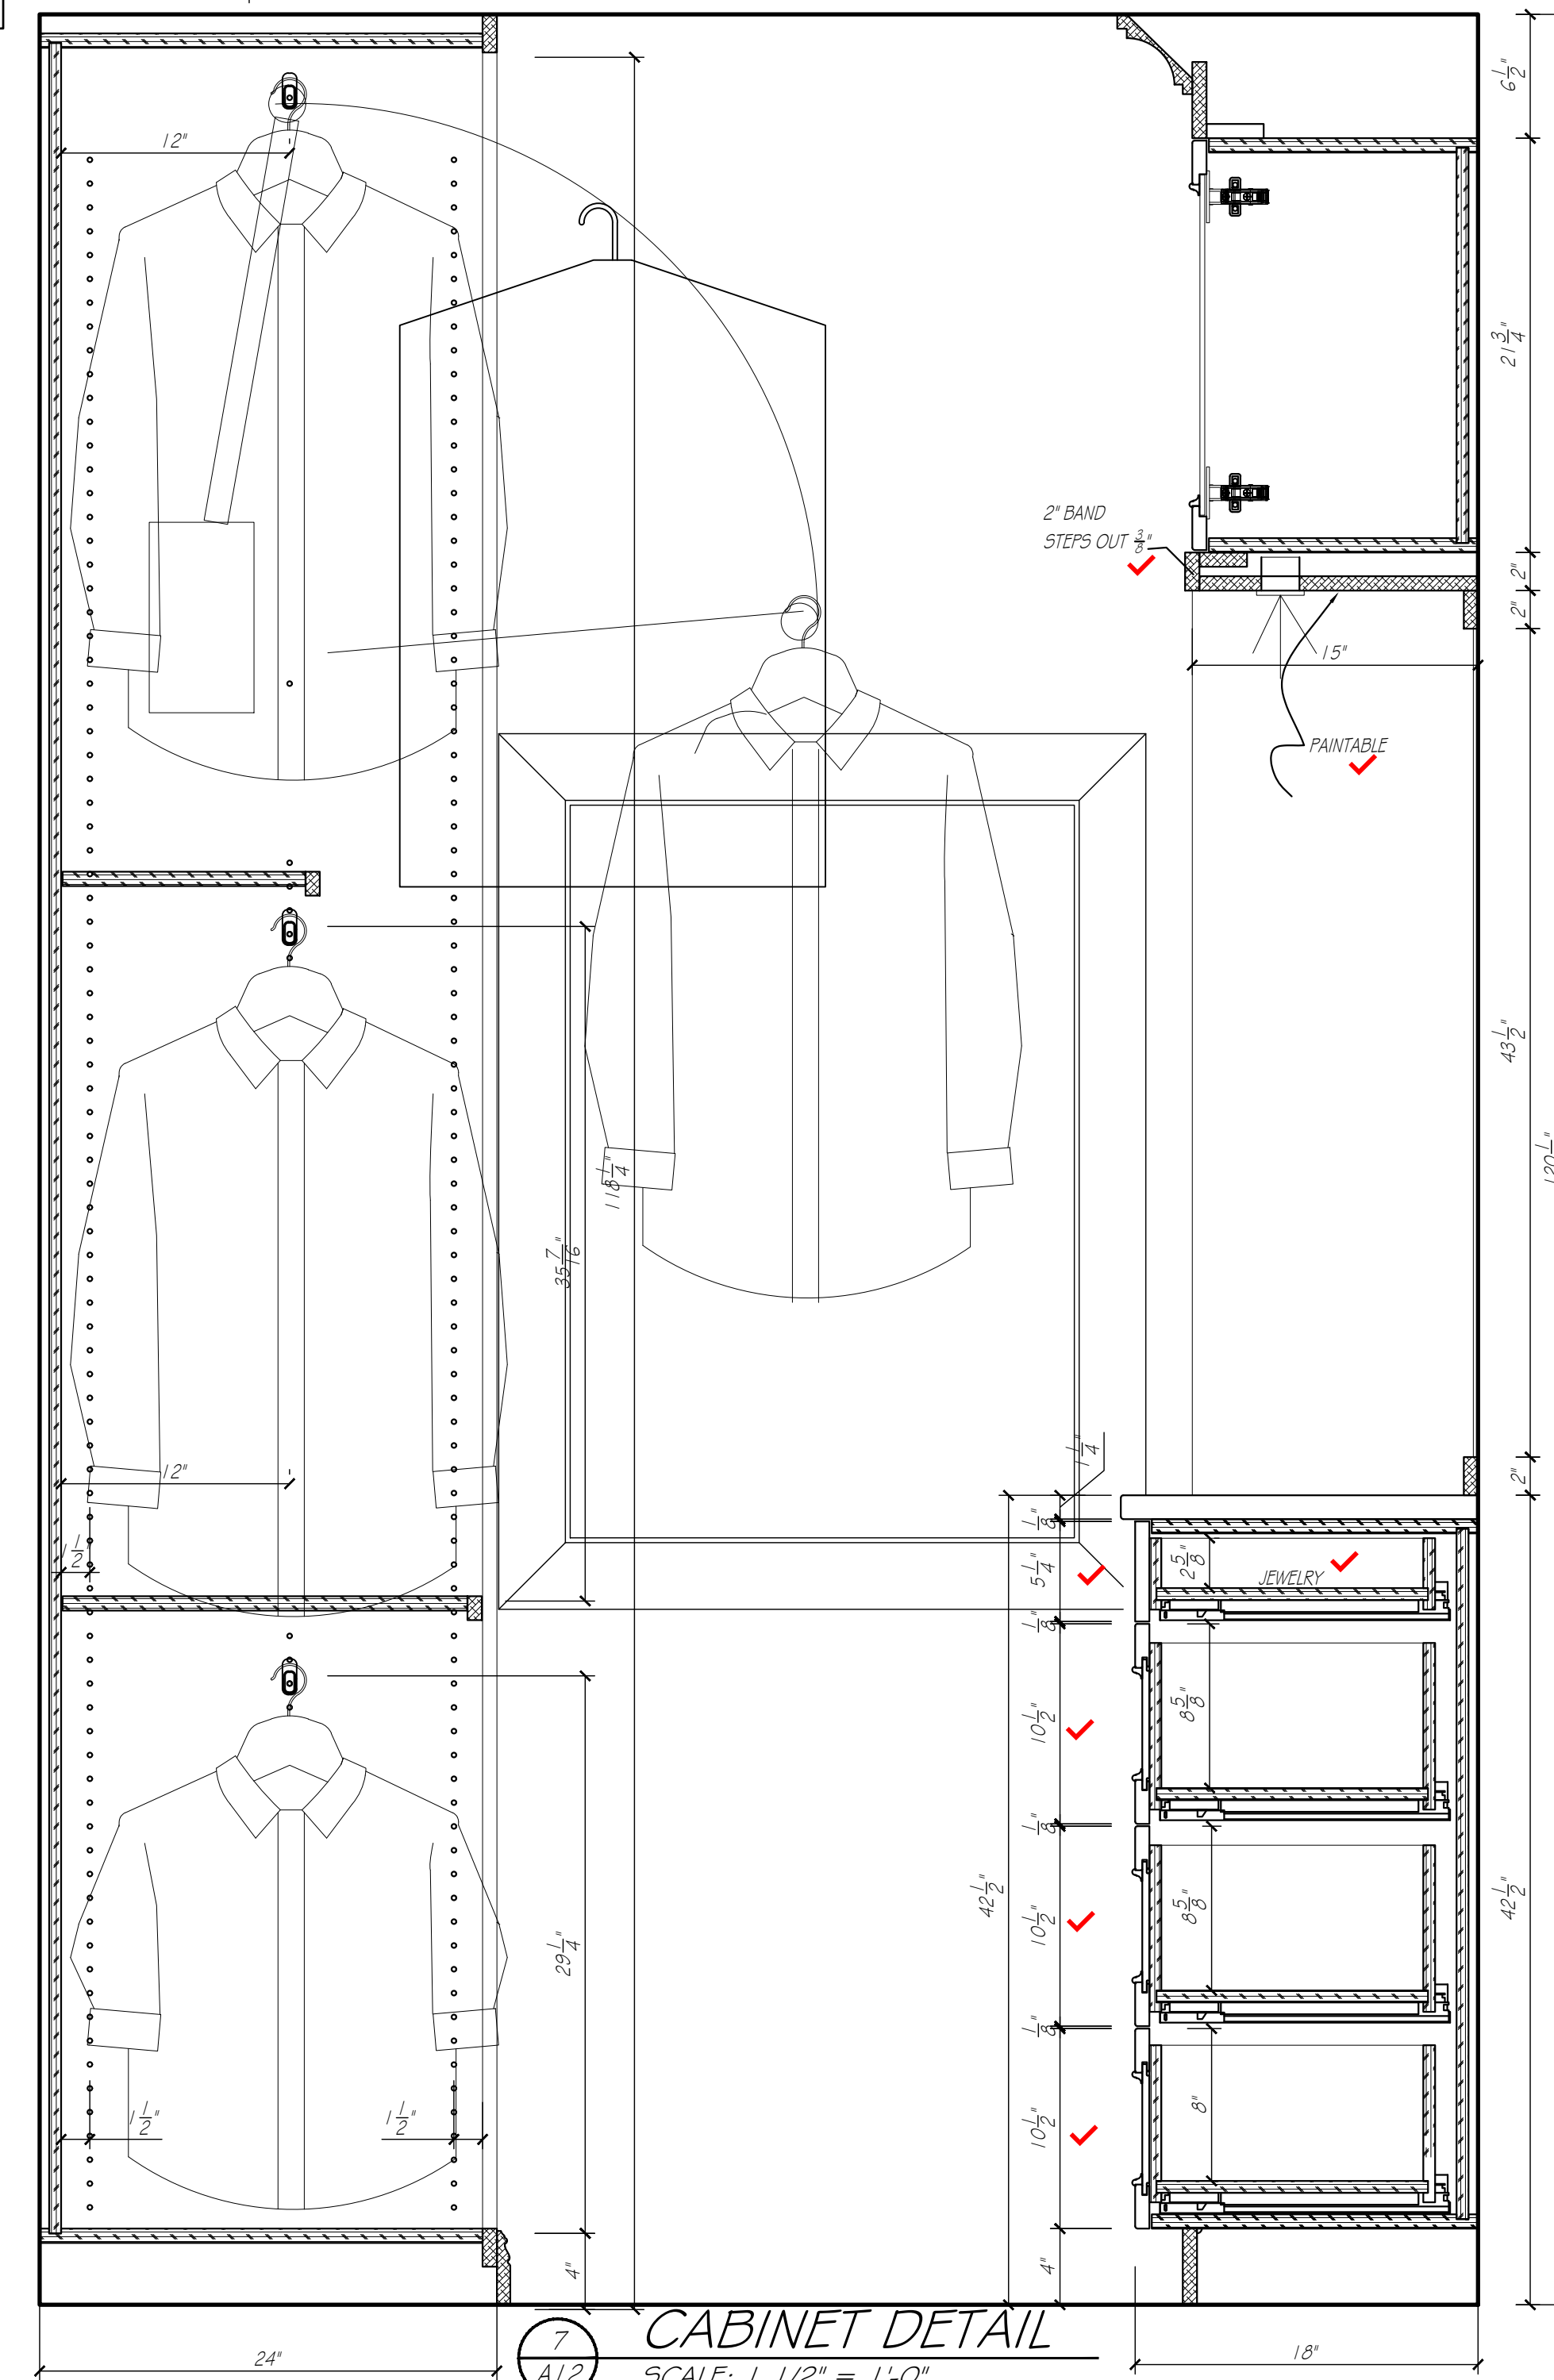

CABINET DETAIL
SCALE: 1 1/2" = 1'-0"

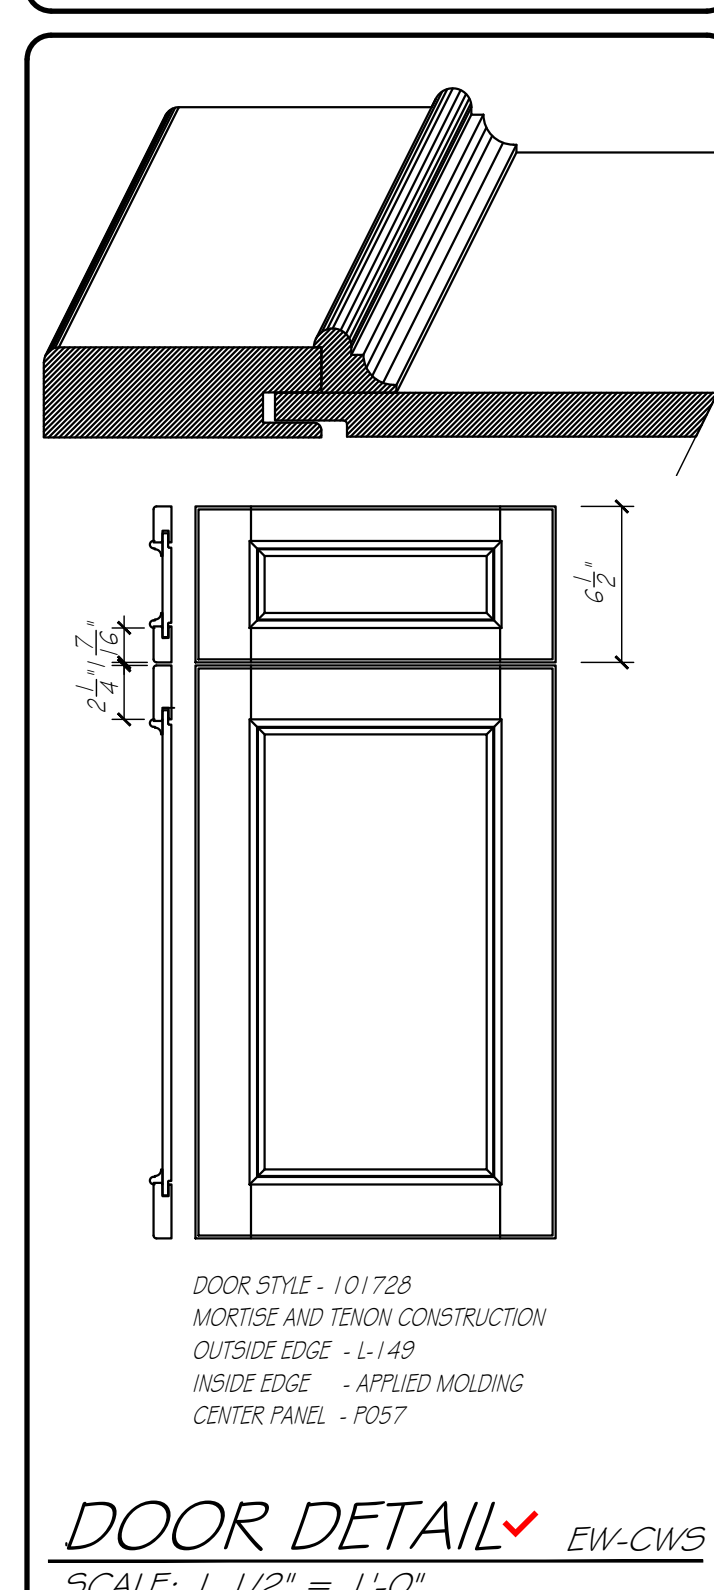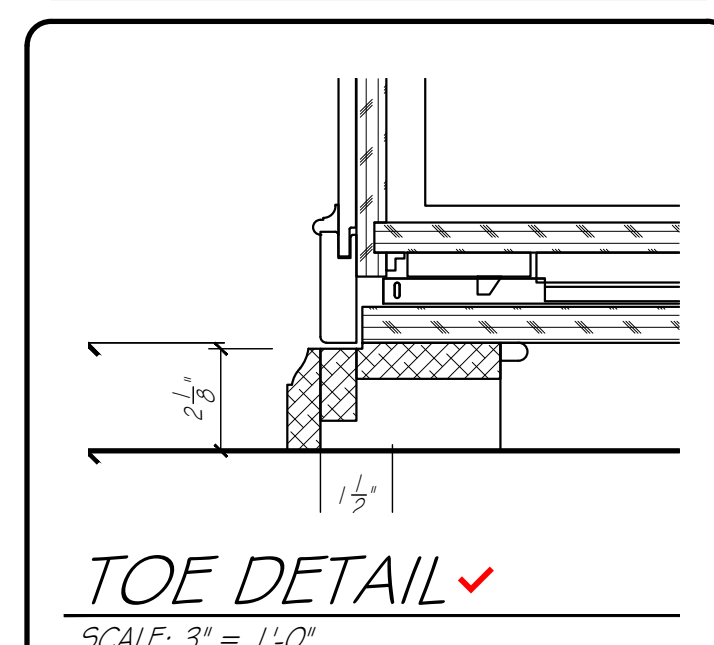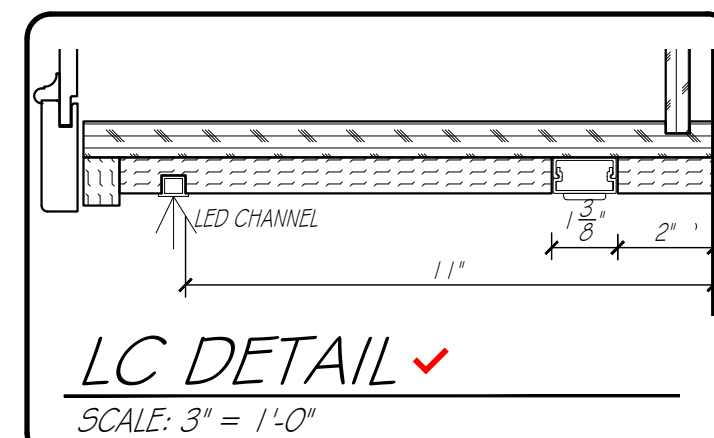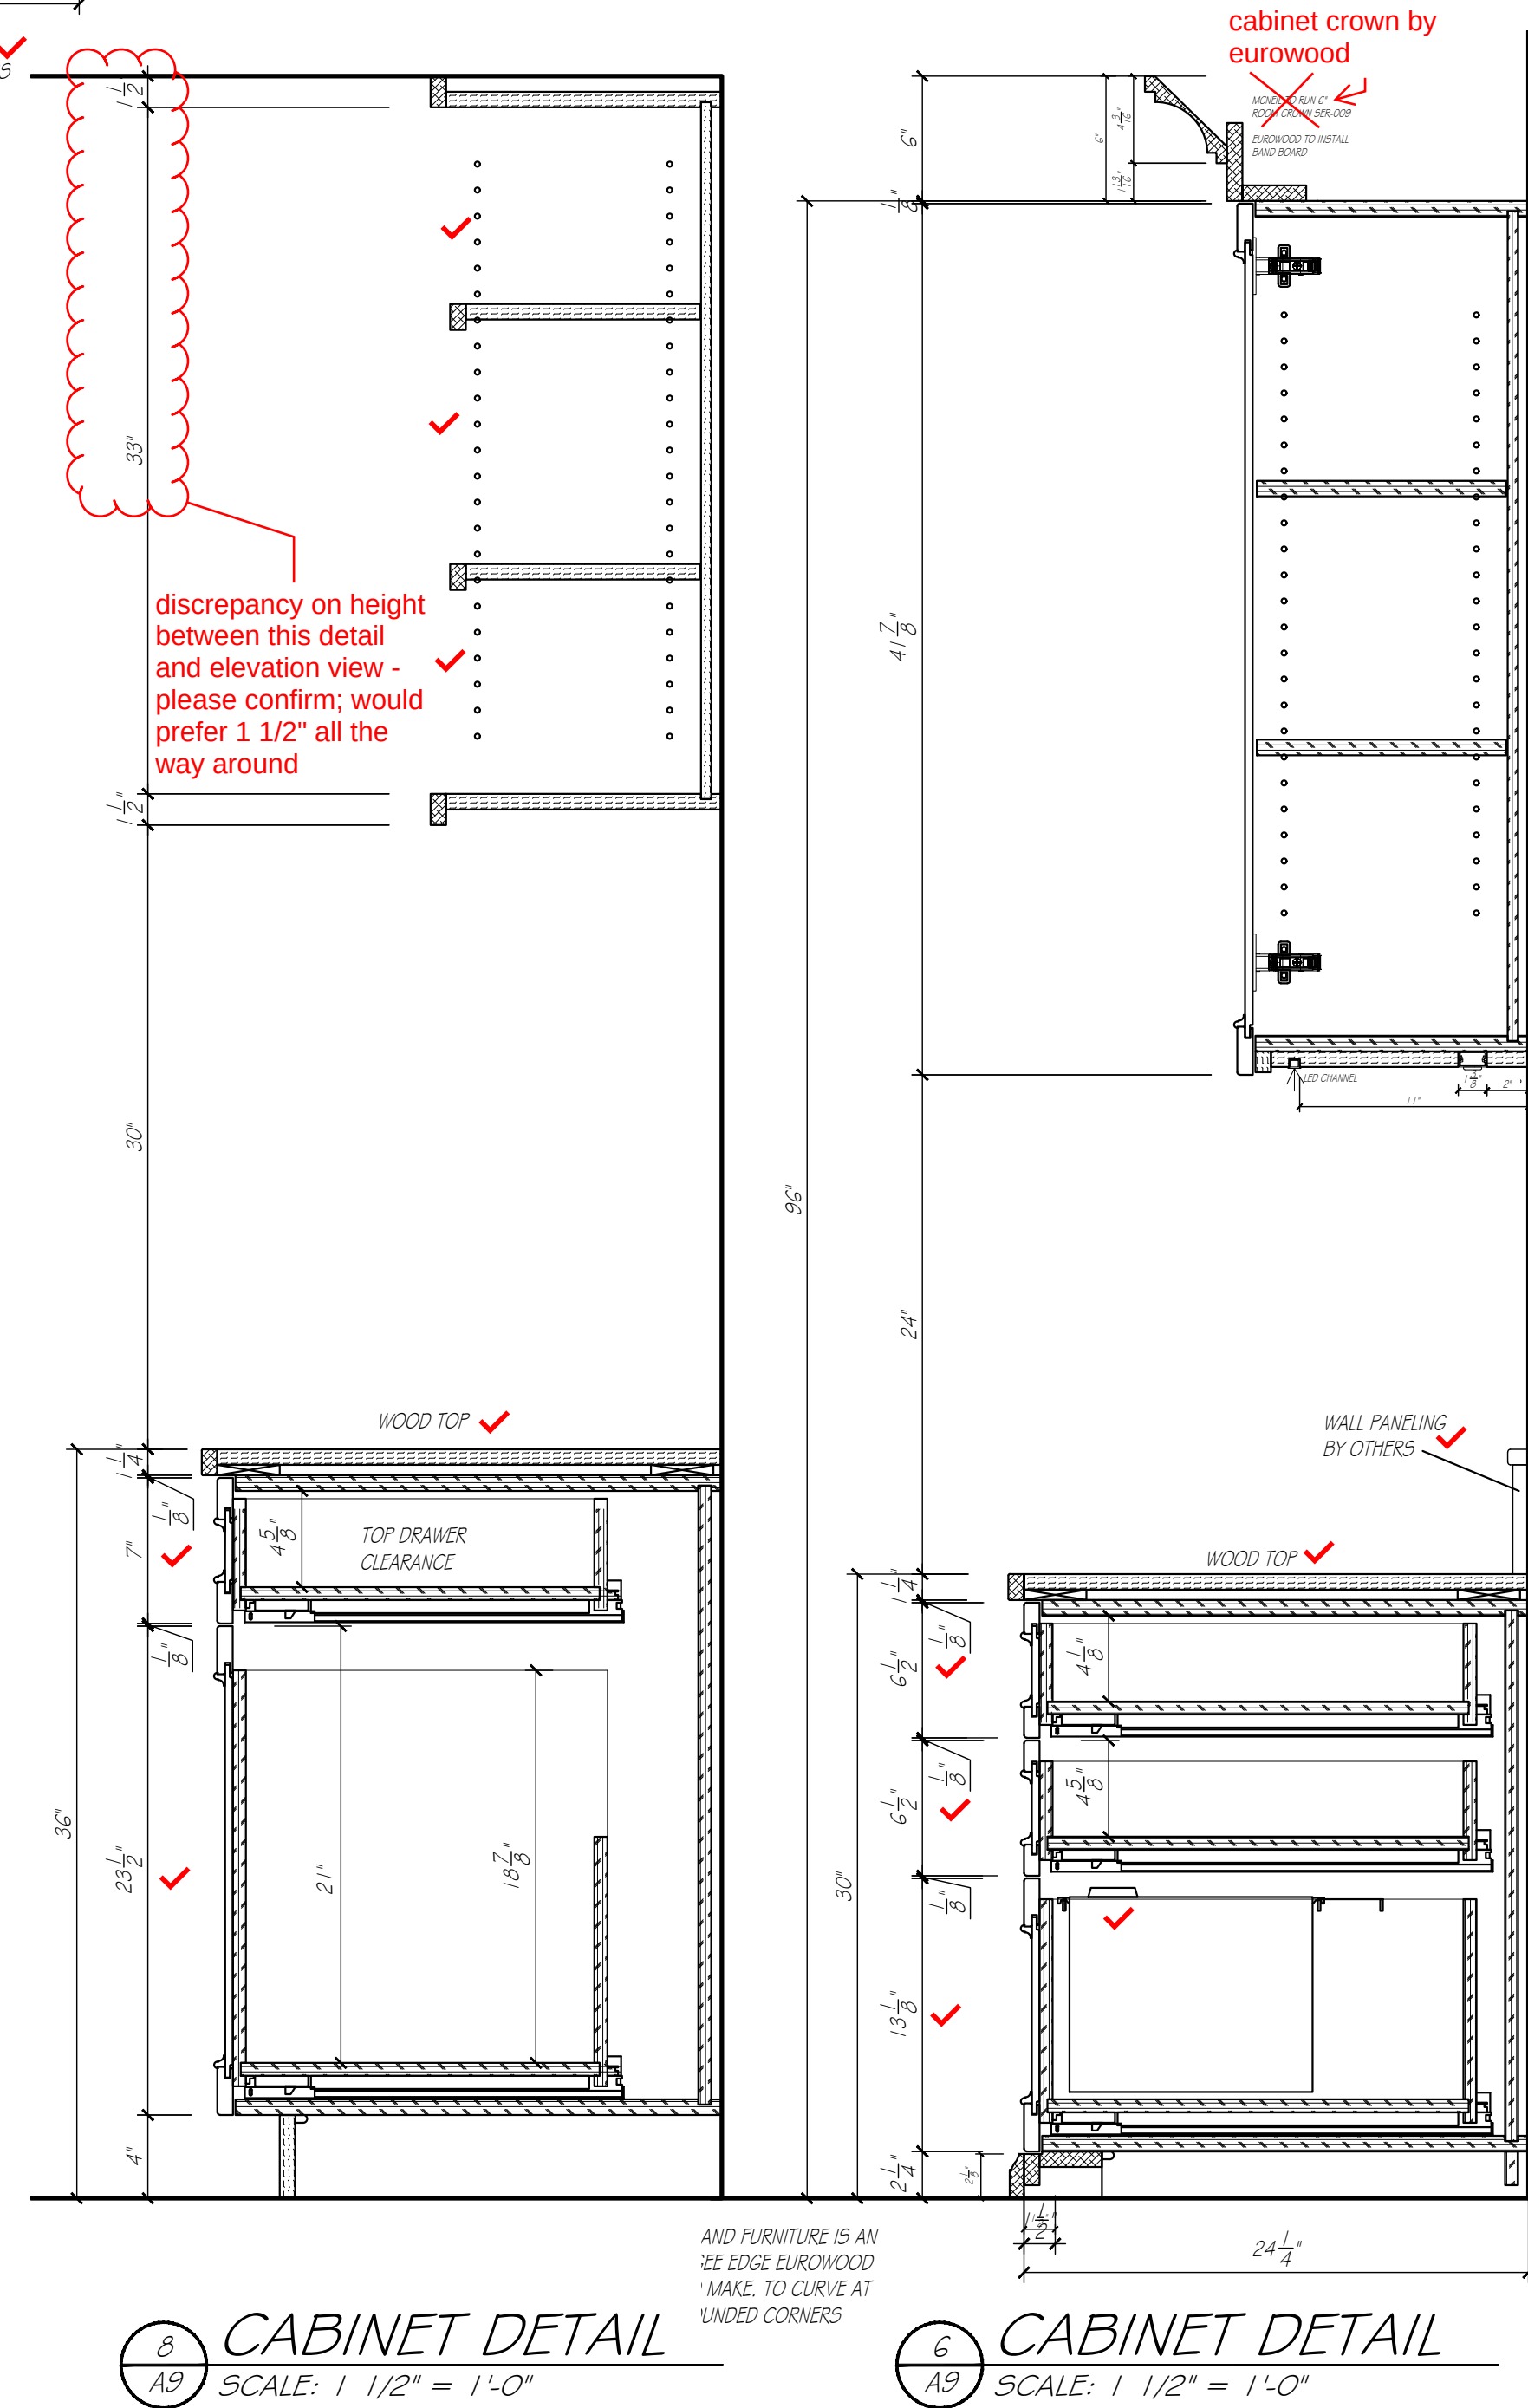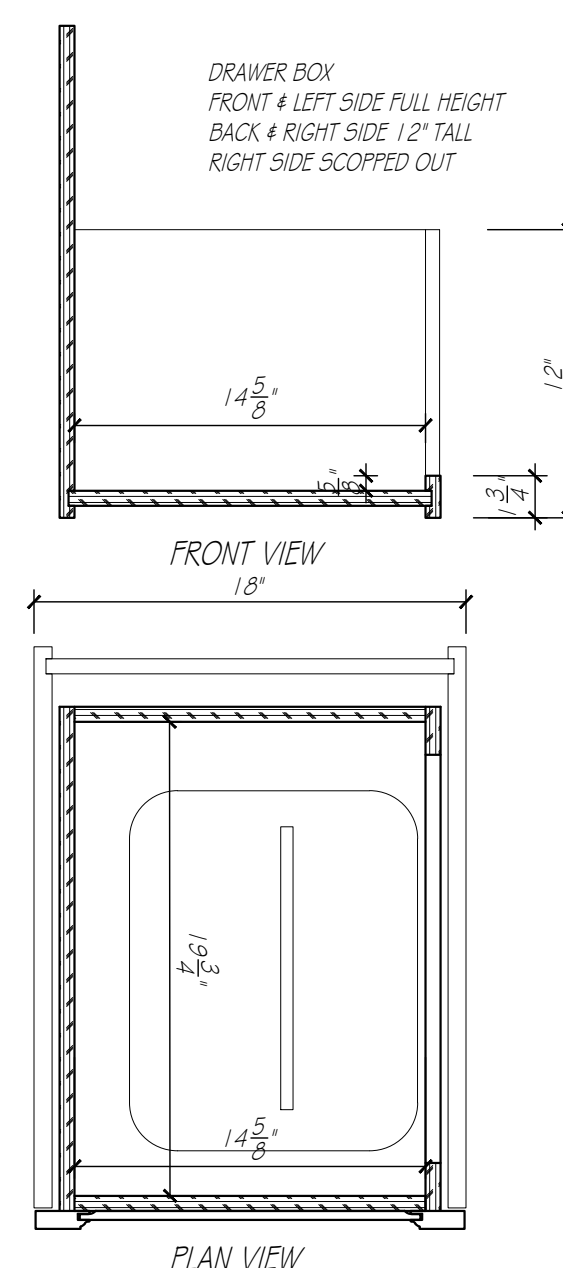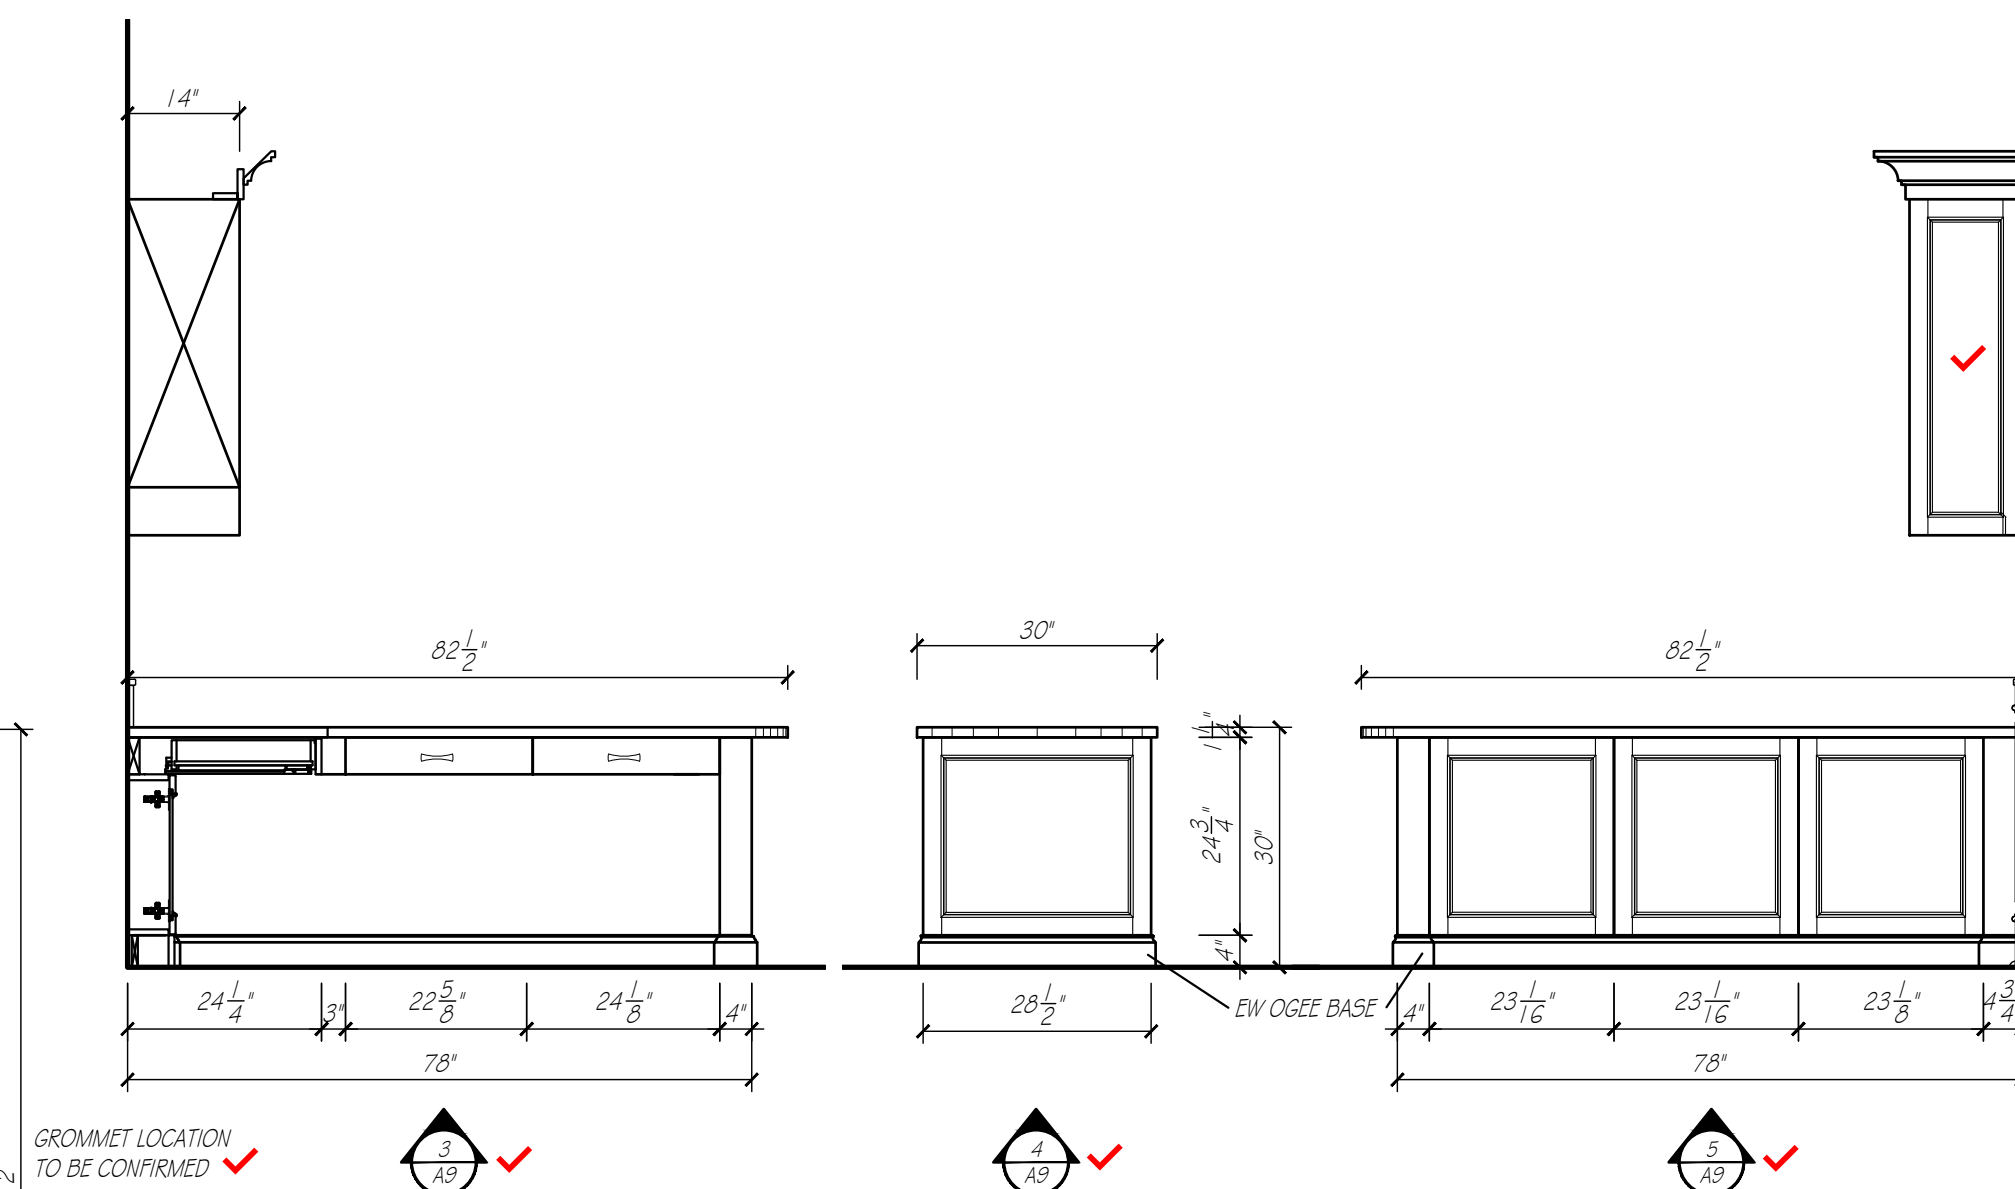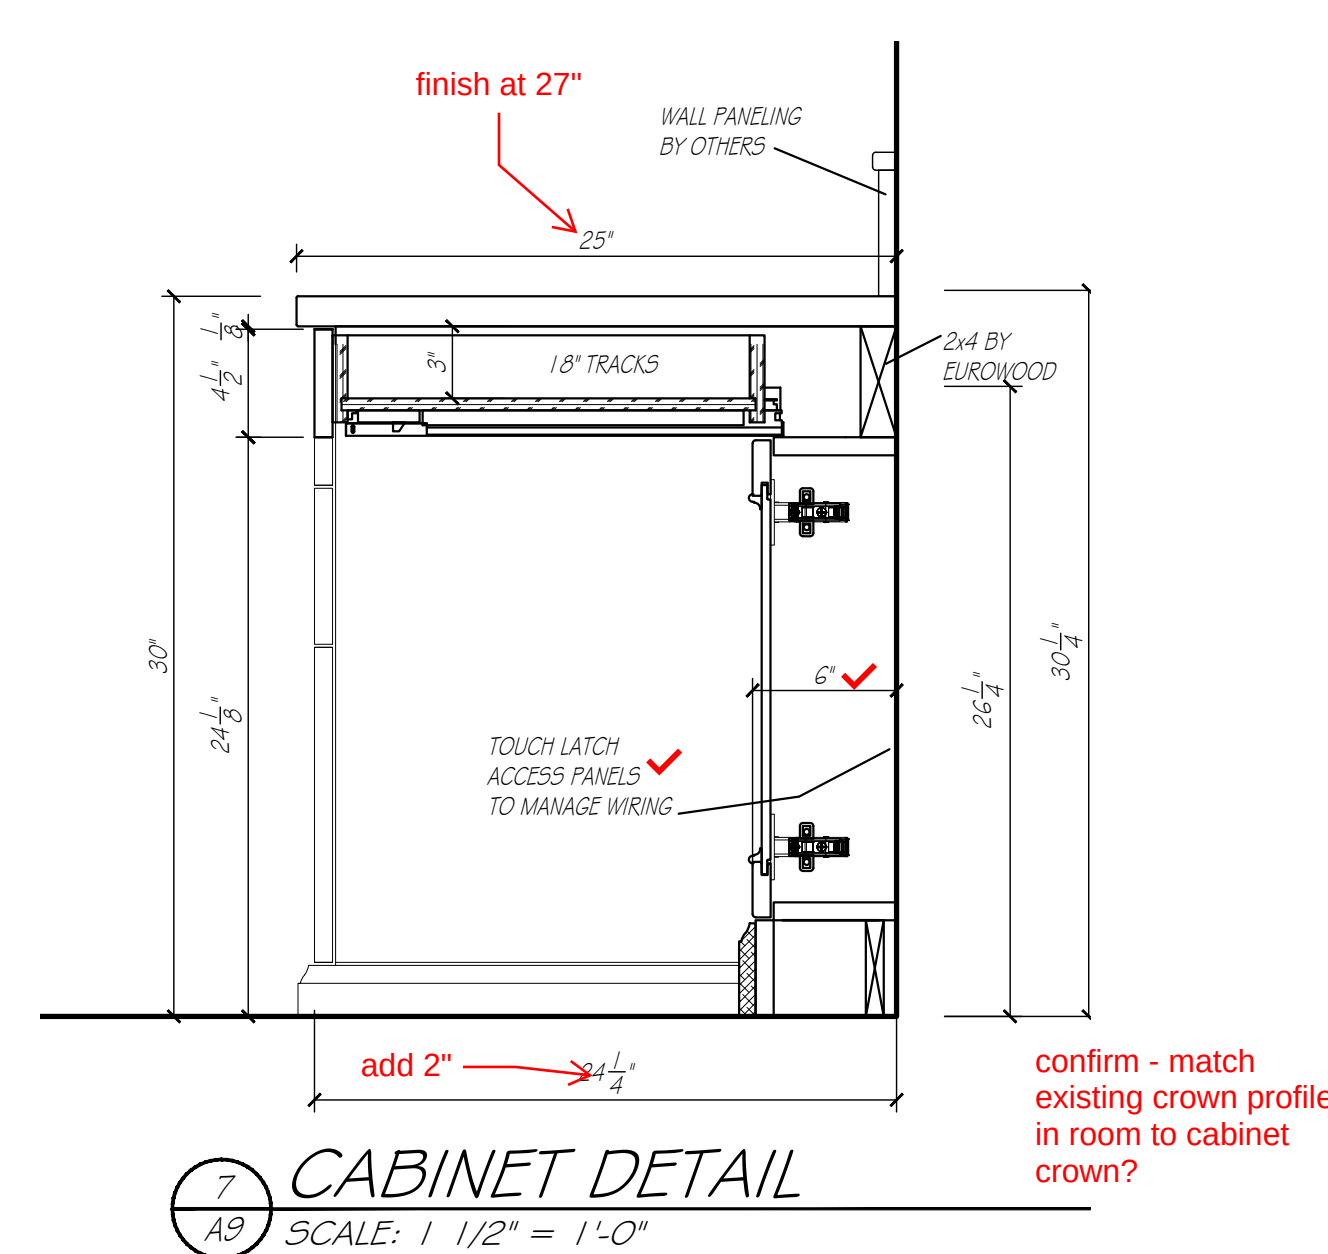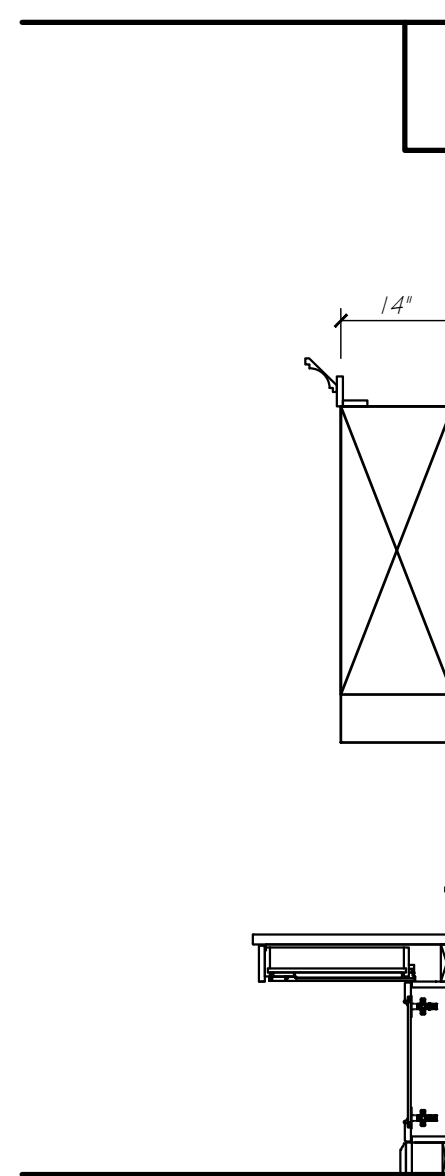

SHEET: 46


DRAWN BY: *C.H.*

PLAN:
MAIN LEVEL

REVISIONS:

20 MAY 2
11 JUNE 2
23 JUNE 2
2 JULY 2
8 JULY 2
10 JULY 2
24 JULY 2

PHIL & MICHELLE WOOD
3435 N. 140TH. CIRCLE
OMAHA, NE 68164

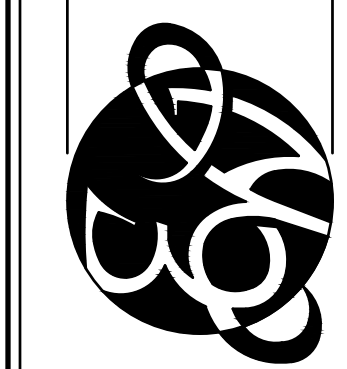

APPROVED BY:

SIGNATURE

DATE _____

DUPLICATION OF THESE DRAWINGS IS
 PROHIBITED WITHOUT WRITTEN CONSENT
 BY EUROWOOD CABINETS
 ©2000, EUROWOOD CABINETS INC.

MEASUREMENTS ARE SUBJECT TO CHANGE
DUE TO FINAL FIELD MEASUREMENTS.

WOOD

5588

DEN

SCALE: 1/2" = 1' - 0"