
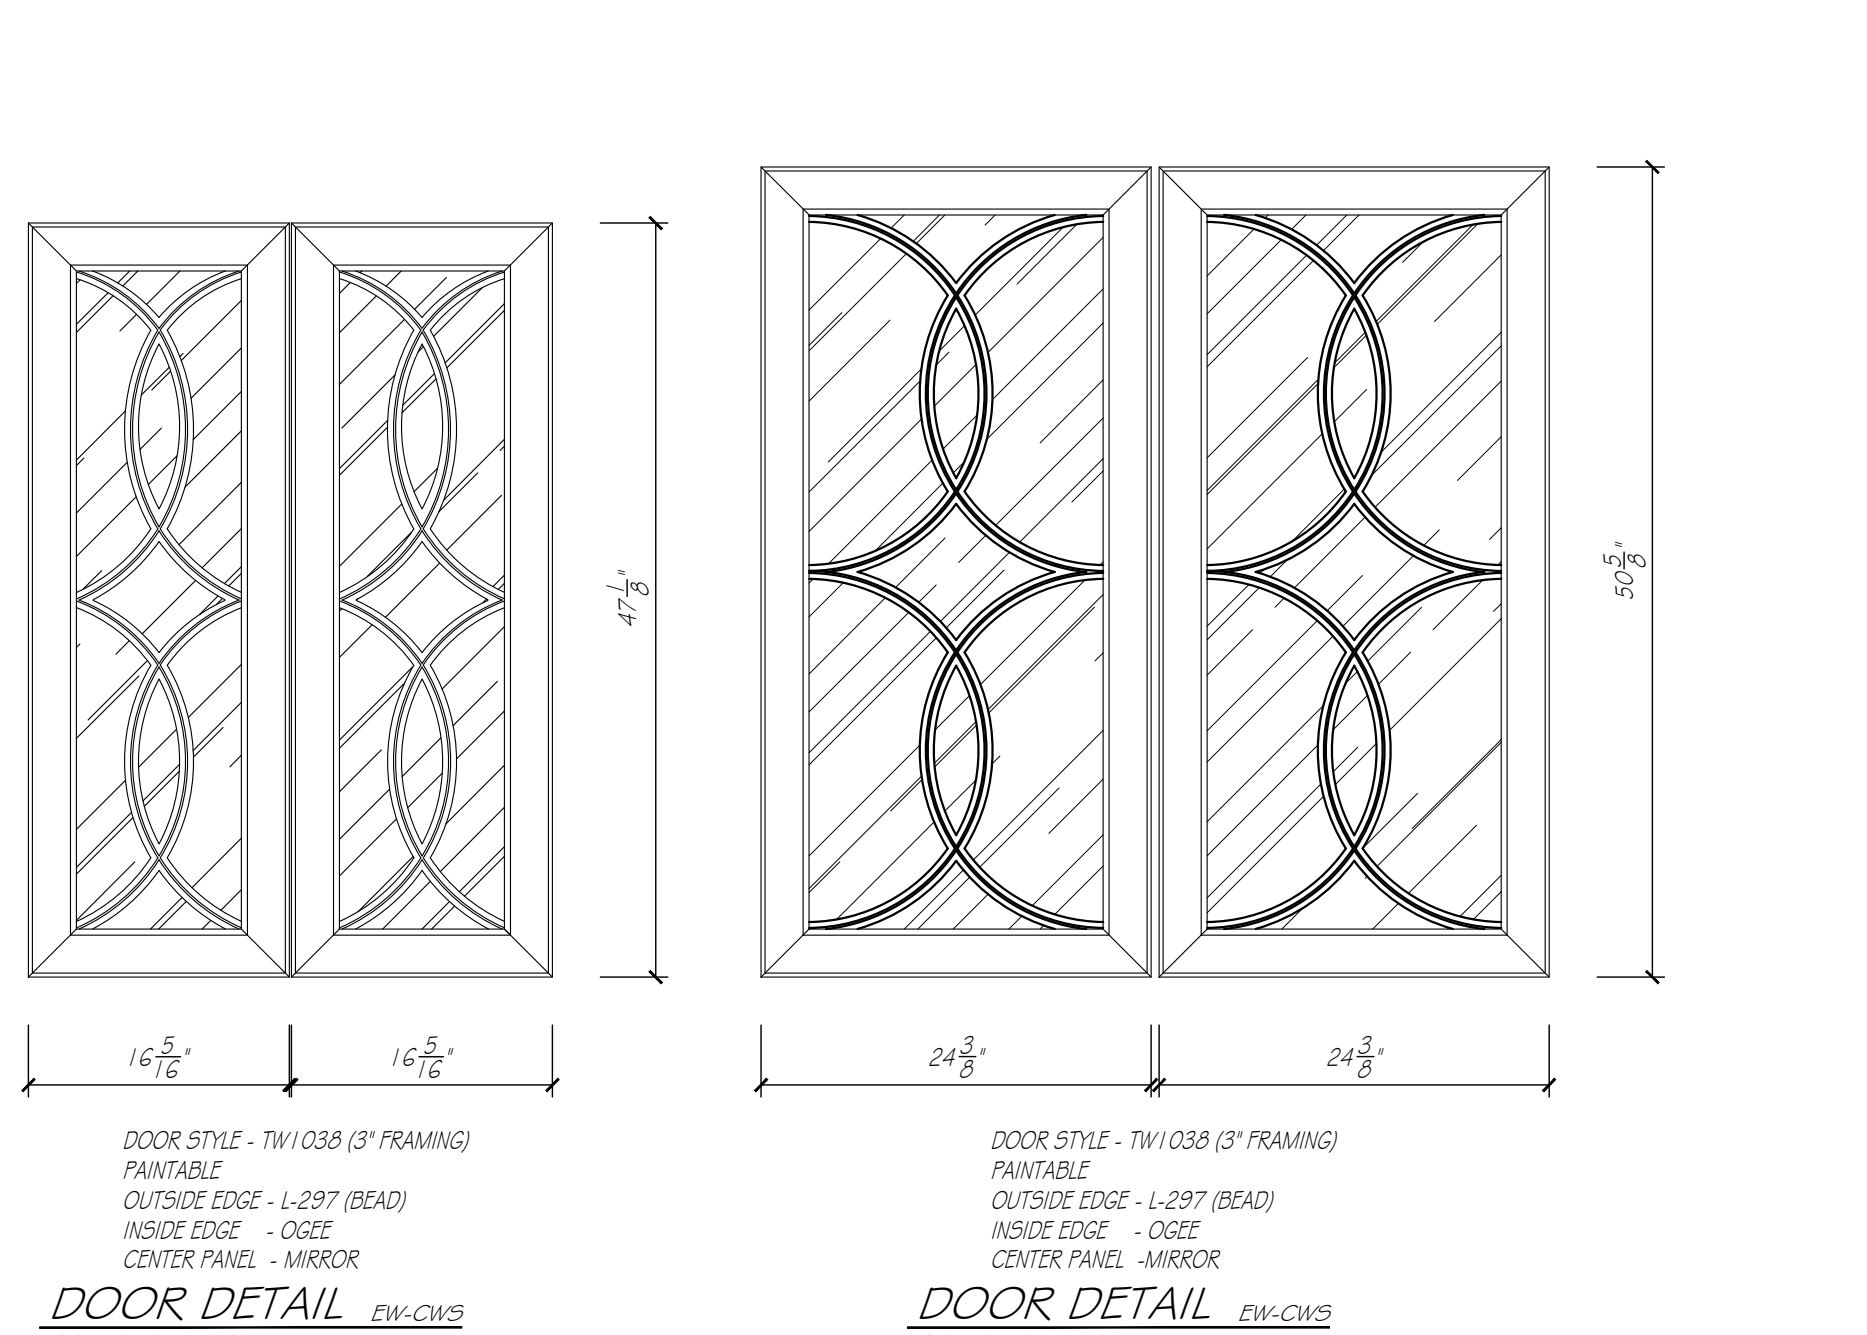
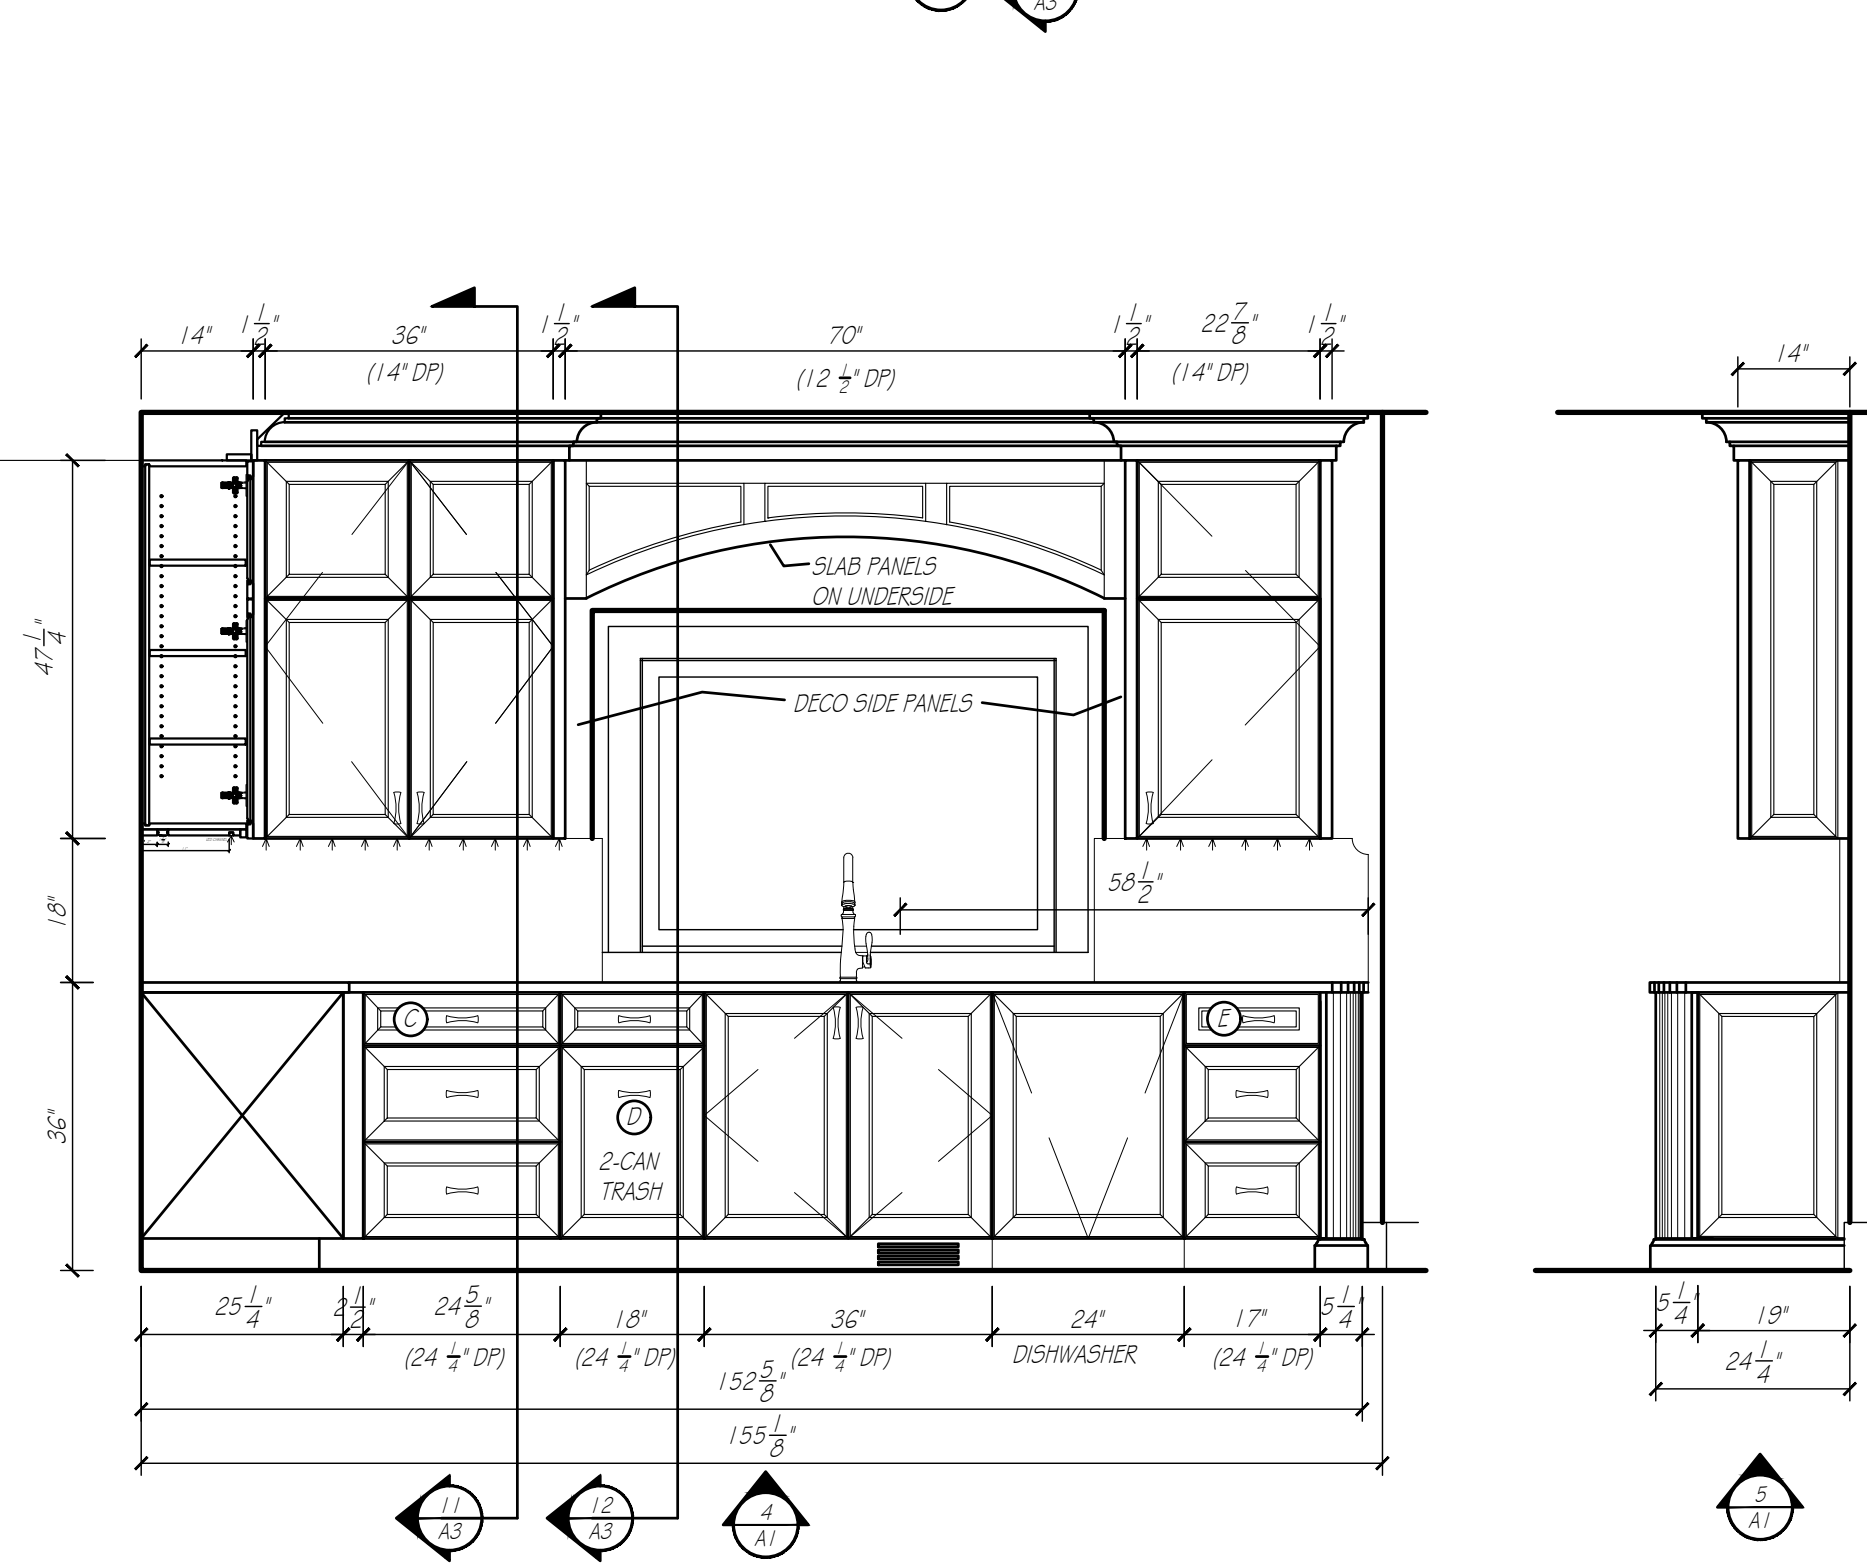
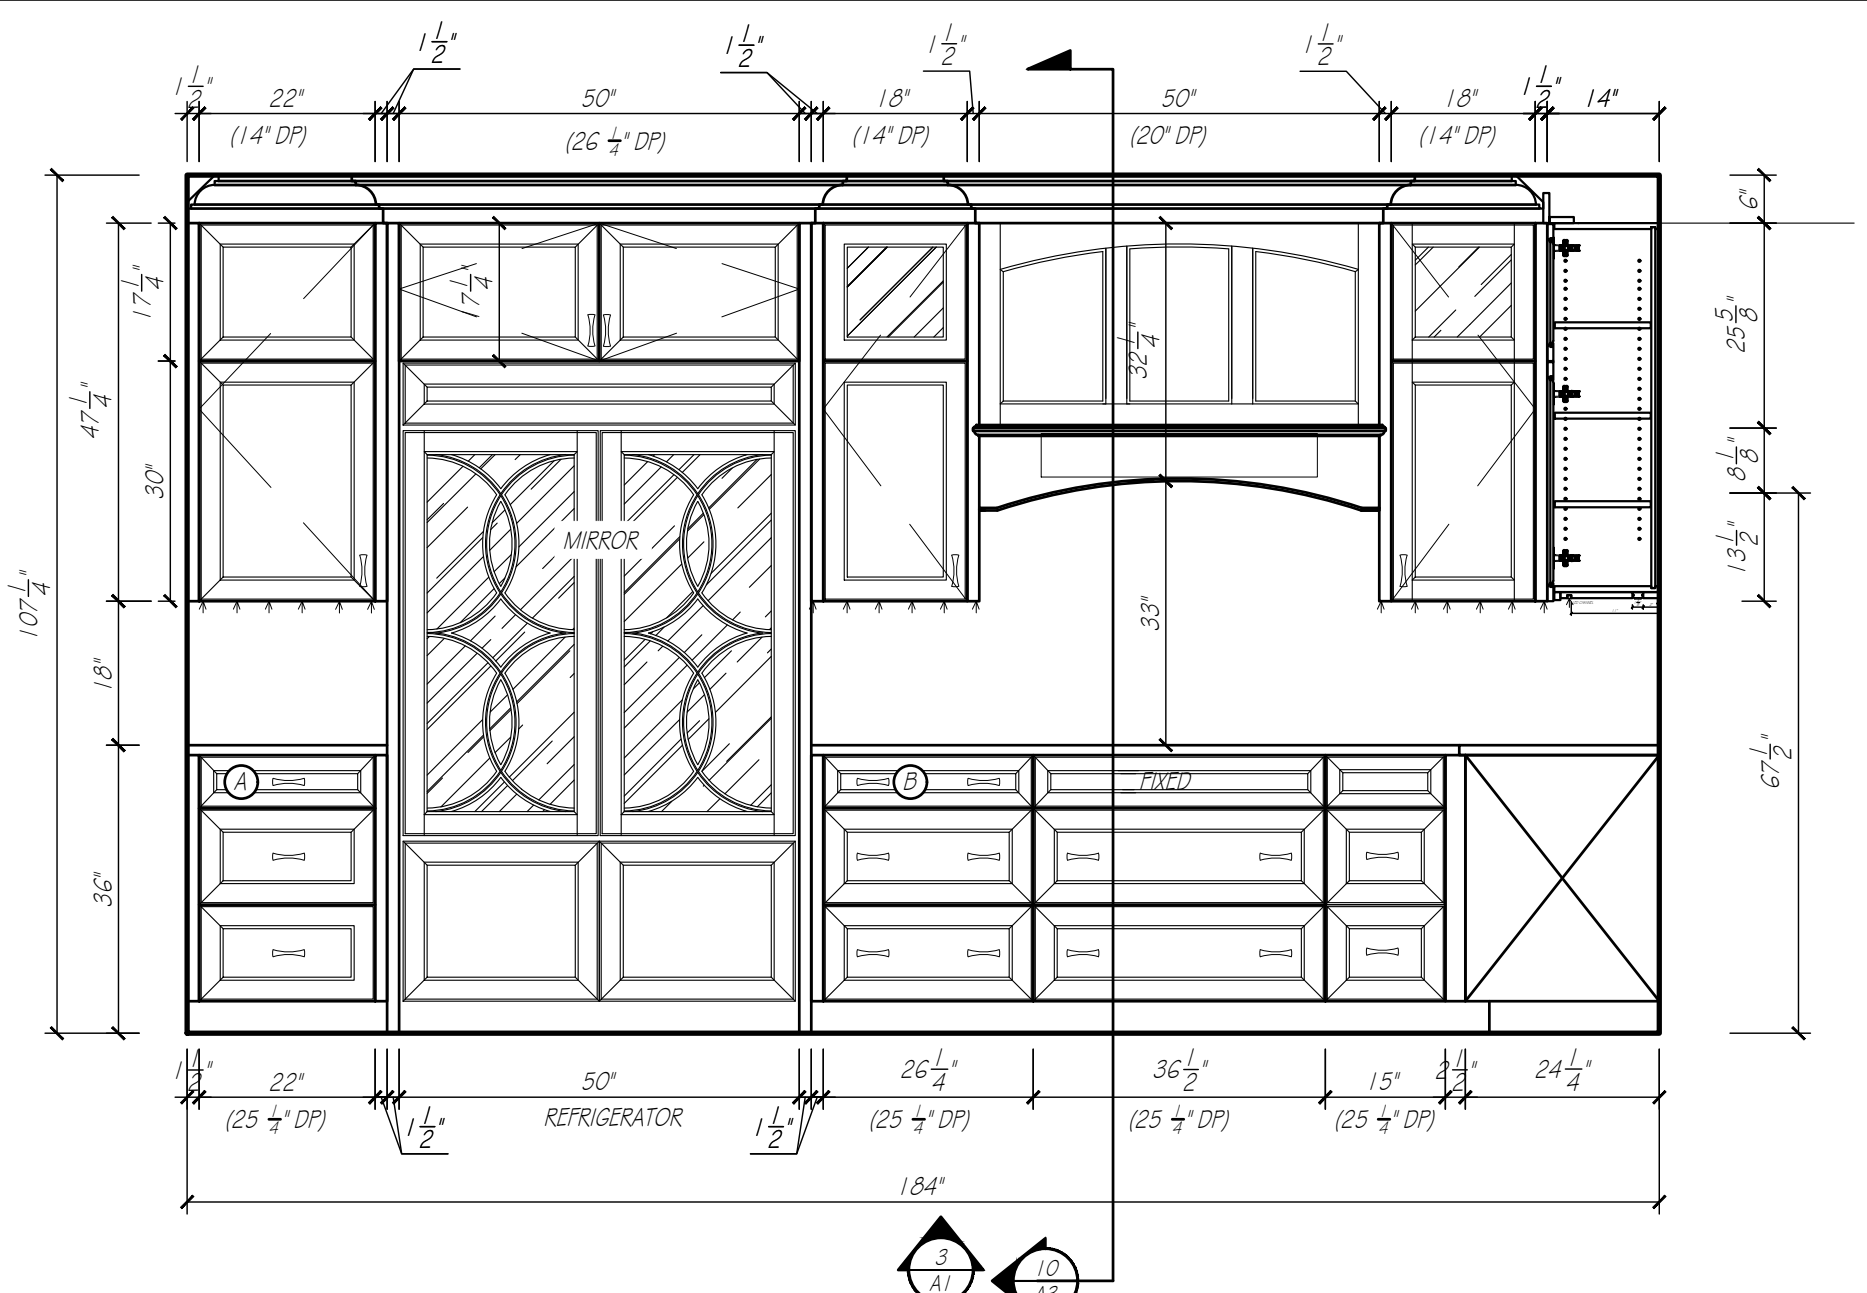
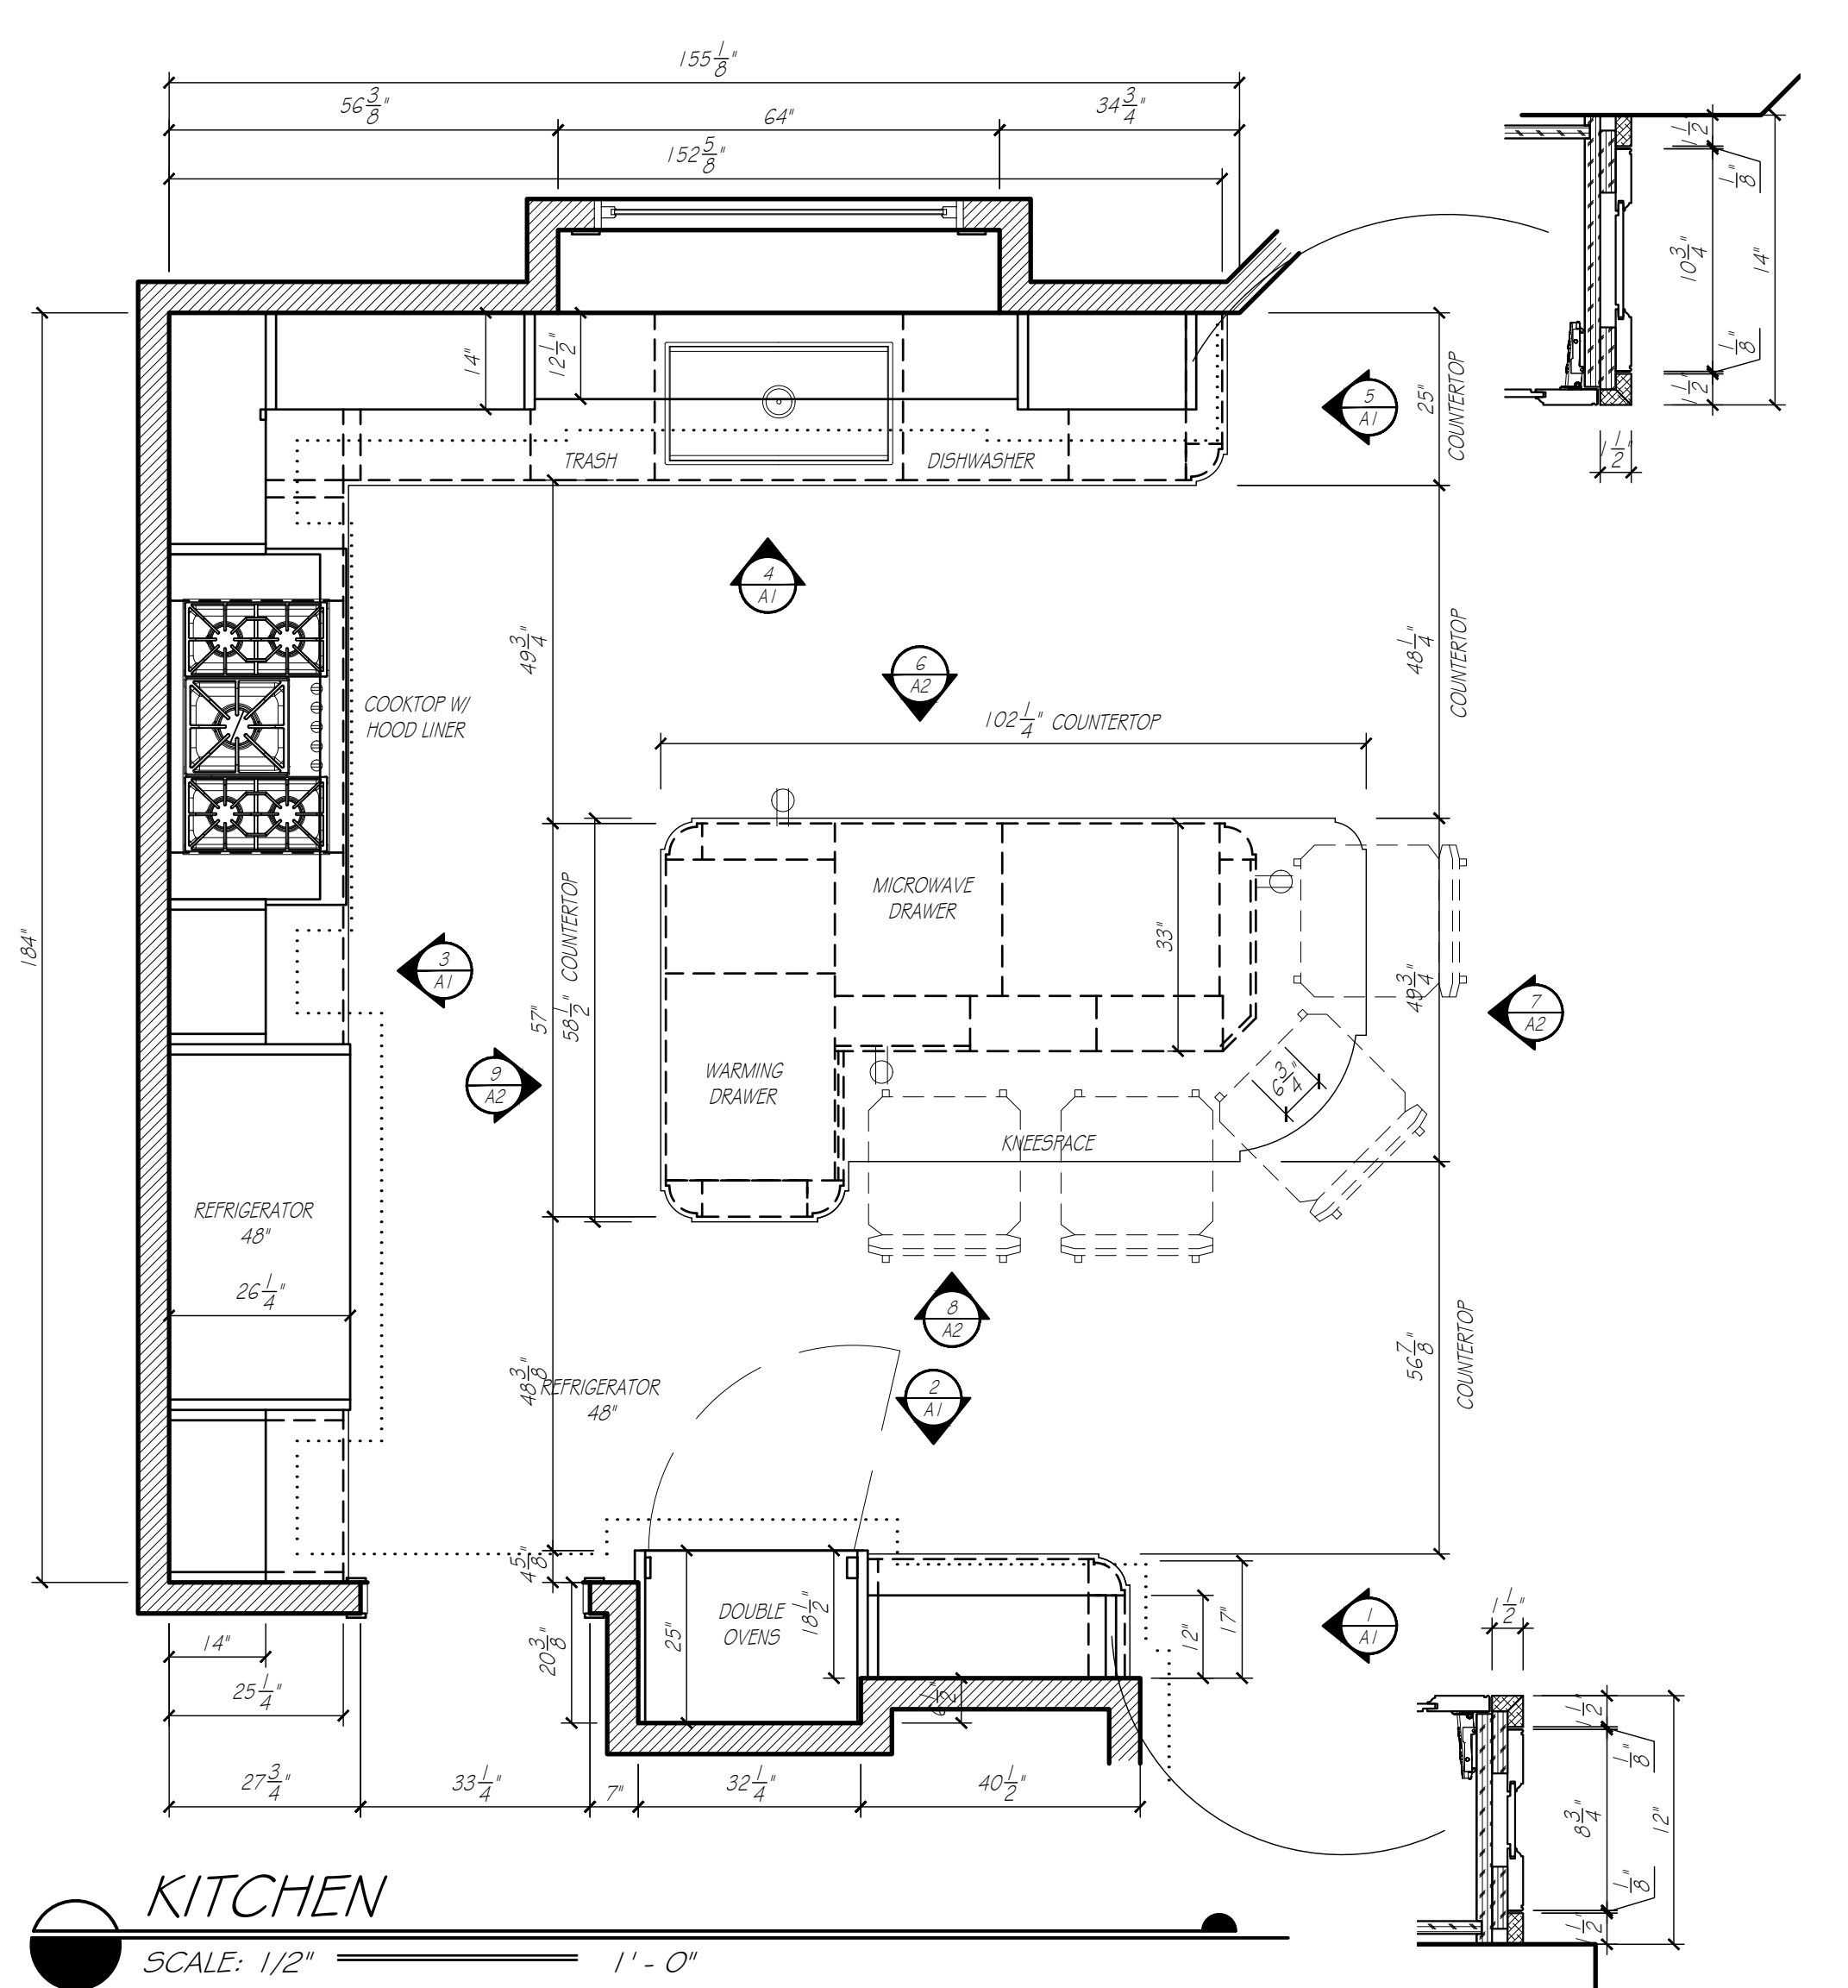
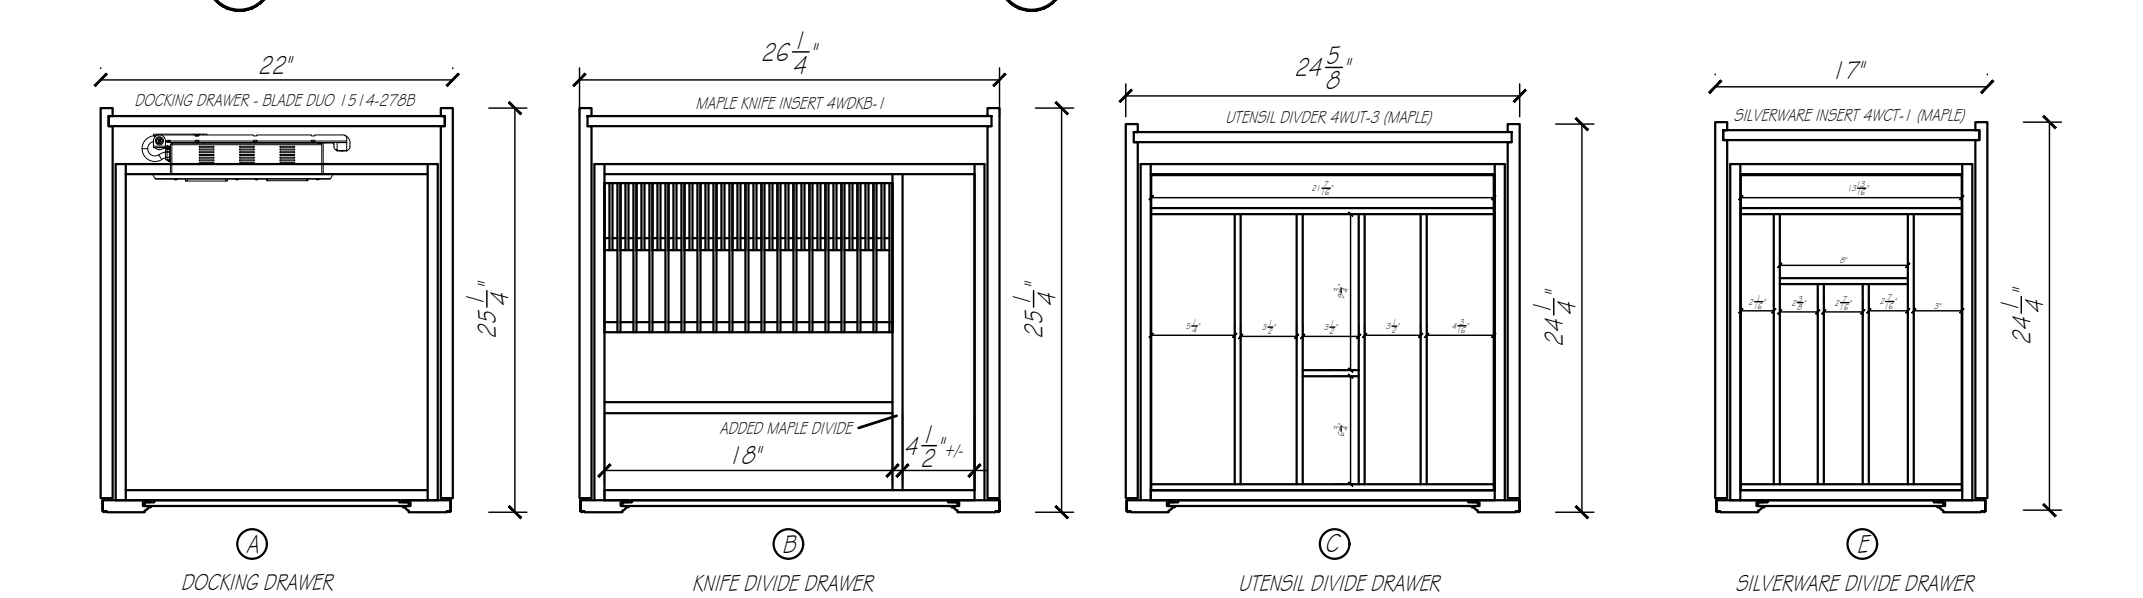


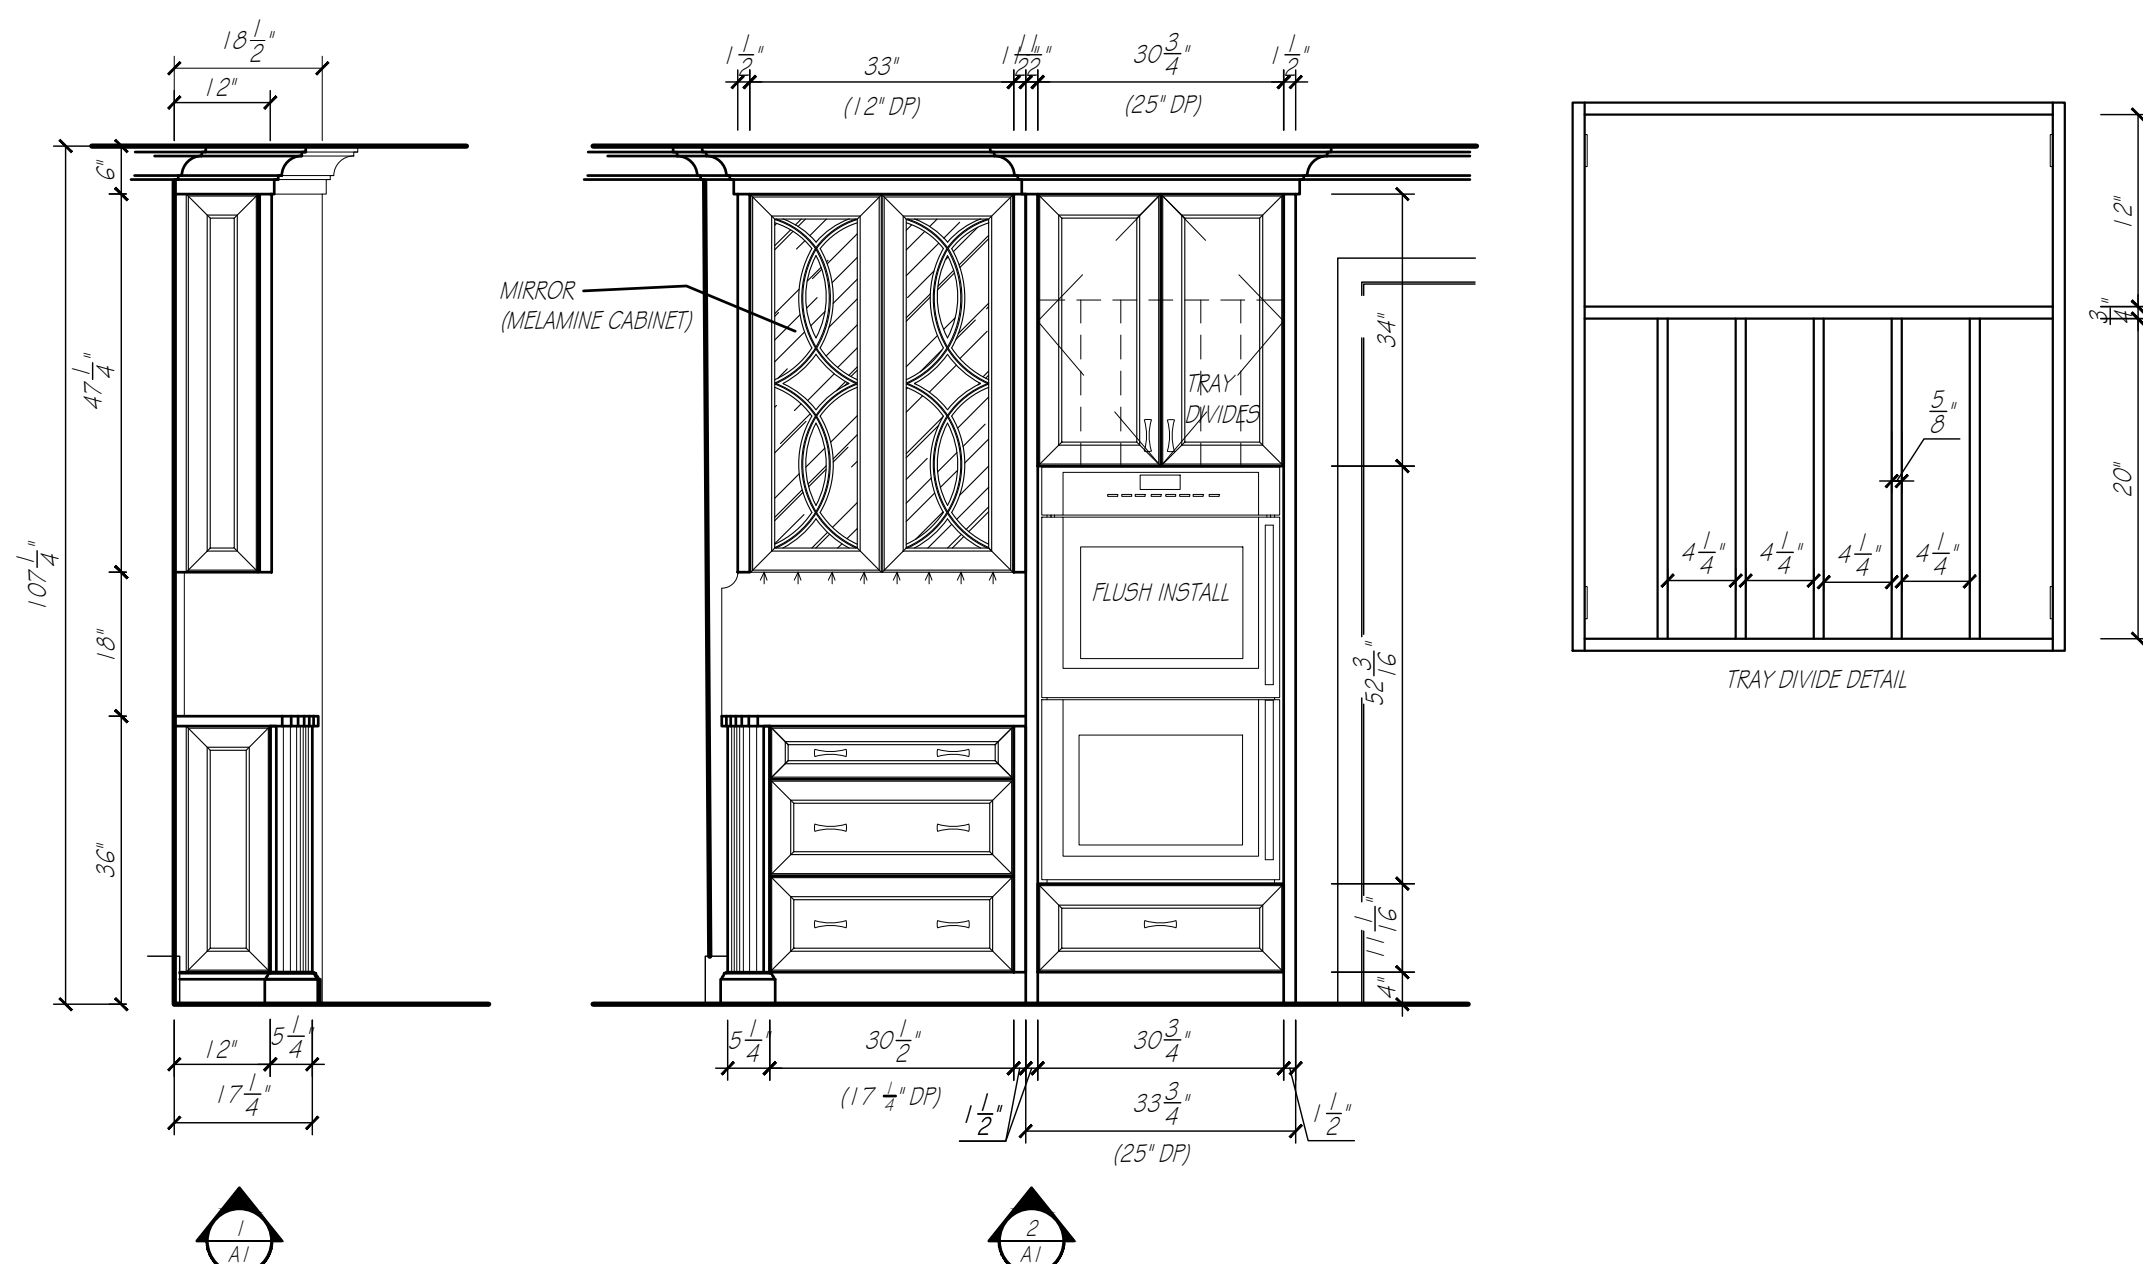

NOTES
DRAWER BOXES ARE MAPLE DOVETAIL DRAWERS





ACCESSORIES

- ① DOCKING DRAWER
BLADE DTD 1514-2788
- ② DOUBLE KNIFE BLOCK 4WKB-1 (MAPLE)
REV-A-SHELF
- ③ UTENSIL DIVIDER 4WUT-3 (MAPLE)
REV-A-SHELF
- ④ 2-CAN TRASH PULLOUT 35QT (MAPLE)
4WCSC-1835DM-2
- ⑤ SILVERWARE DIVIDE 4WCT-1SH (MAPLE)

APPLIANCE SELECTIONS

- THERMADOR DOUBLE OVENS 30"
MODEL - MED302LWS
29 3/4"W x 52 1/4"H x 24 1/2"D
FLUSH INSTALL
CUTOUT
30 3/4"W x 52 1/4"H x 24 1/2"D
- SUB-ZERO REFRIGERATOR 48"
MODEL - CL4850UFD0
48"W x 64 1/4"H x 24"D
PANELS
CUTOUT
50"W x 64 1/4"H x 26 1/2"D
- THERMADOR COOKTOP 36"
MODEL - 56SP36ST5
37"W x 5 3/4"H x 21 1/2"D
- AVALLON HOOD LINER 36"
MODEL - ARH345MA
34 3/4"W x 11 3/8"H x 22"D
- THERMADOR DISHWASHER
MODEL - DWH66GOEPR
23 1/2"W x 33 3/4"H x 23 1/2"D
PANEL
- THERMADOR MICROWAVE DRAWER 24"
MODEL - M024B5
23 3/4"W x 16 1/4"H x 23 3/4"D
FLUSH INSTALL
CUTOUT
22 1/2"W x 16 1/4"H x 23 1/2"D
- THERMADOR WARMING DRAWER 30"
MODEL - W030W
29 3/4"W x 9 1/4"H x 24 1/2"D
FLUSH INSTALL
CUTOUT
30"W x 9 1/4"H x 24 1/2"D
- APPLIANCE FRONTS TO BE INSTALLED
BY APPLIANCE COMPANY.
EUROWOOD TO ADJUST

KITCHEN	
CABINET CONSTRUCTION:	
EXTERIORS	PAINTABLE
INTERIORS	HARD ROCK MAPLE MELAMINE
DRAWER BOVES	MAPLE DOVETAIL
FACE BANDING	MATCHING WOOD EDGE BANDING
CABINET HARDWARE & DRILLING	BY OTHERS
DRAWER SLIDE	FULL EXT. SOFT CLOSE CONCEALED SLIDES
COUNTERTOP SPECIFICATIONS:	
COUNTERTOP MATERIAL	QUARTZ
COUNTERTOP THICKNESS	1 1/4" ALLOWANCE
SUBTOP REQUIREMENTS	NONE
ROOM SPECIFICATIONS	
FLOORING - TYPE / ALLOWANCE	VERIFY 3/4" ALLOWANCE
CASING - W / 1/4" REVEAL	3 3/4"

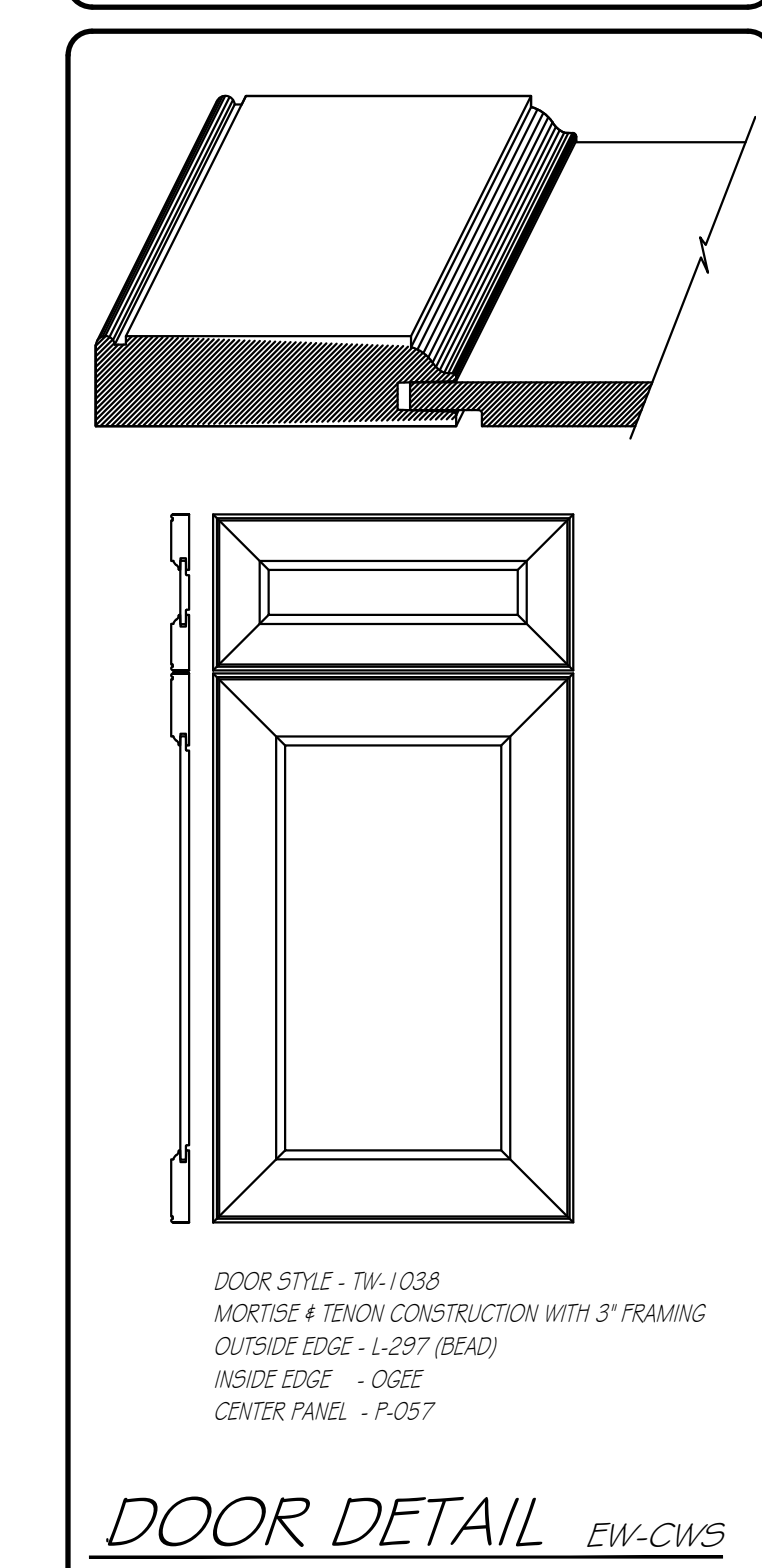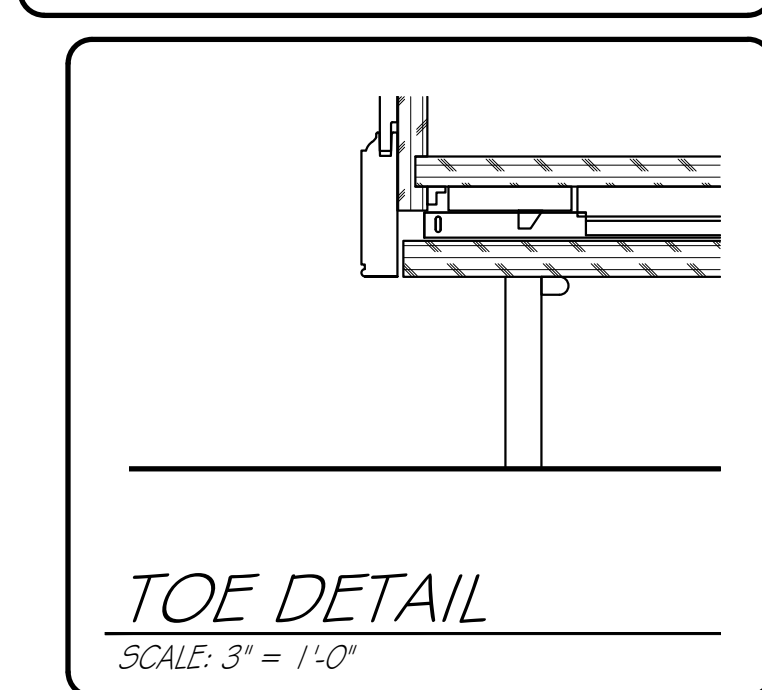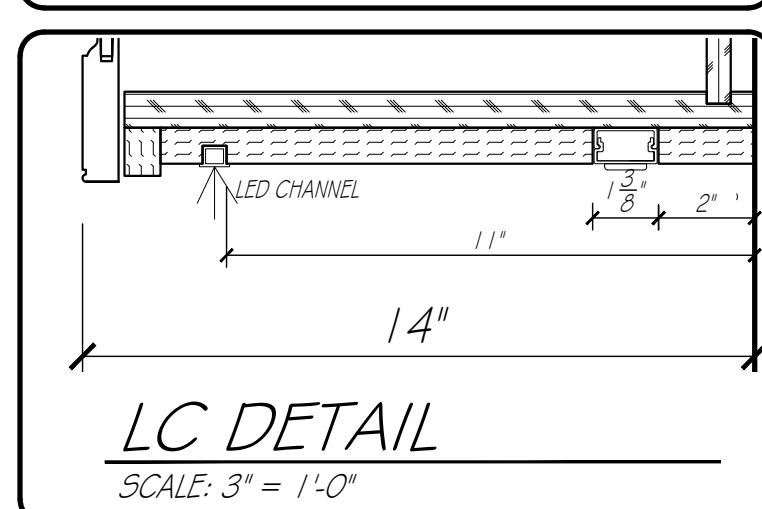
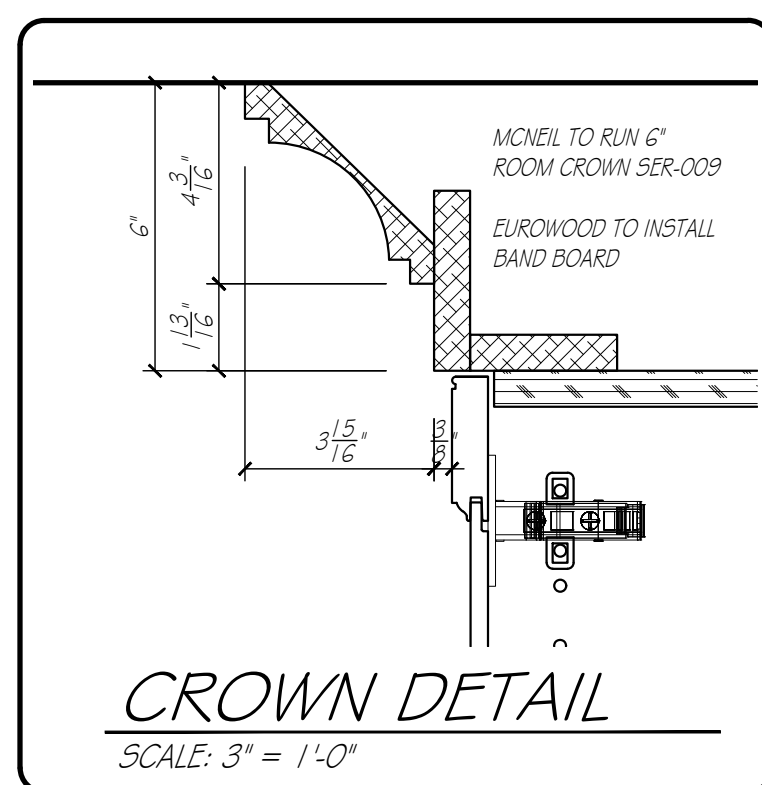


EUROWOOD
Cabinets
3415 SO. 67TH ST.
OMAHA, NE 68108
TEL (402-393-4110)
FAX (402-393-8361)
(WWW.EUROWOOD.NET)


SHEET: A1
DRAWN BY: SJB
PLAN: MAIN LEVEL KITCHEN
REVISIONS:
19 MARCH 26
11 JUNE 26
23 JUNE 26
2 JULY 26
8 JULY 26
10 JULY 26
24 JULY 26

PHIL & MICHELLE WOOD
3435 N. 140TH. CIRCLE
OMAHA, NE 68164


APPROVED BY:
SIGNATURE
DATE
WOOD
5588

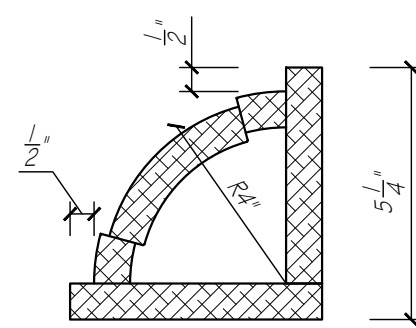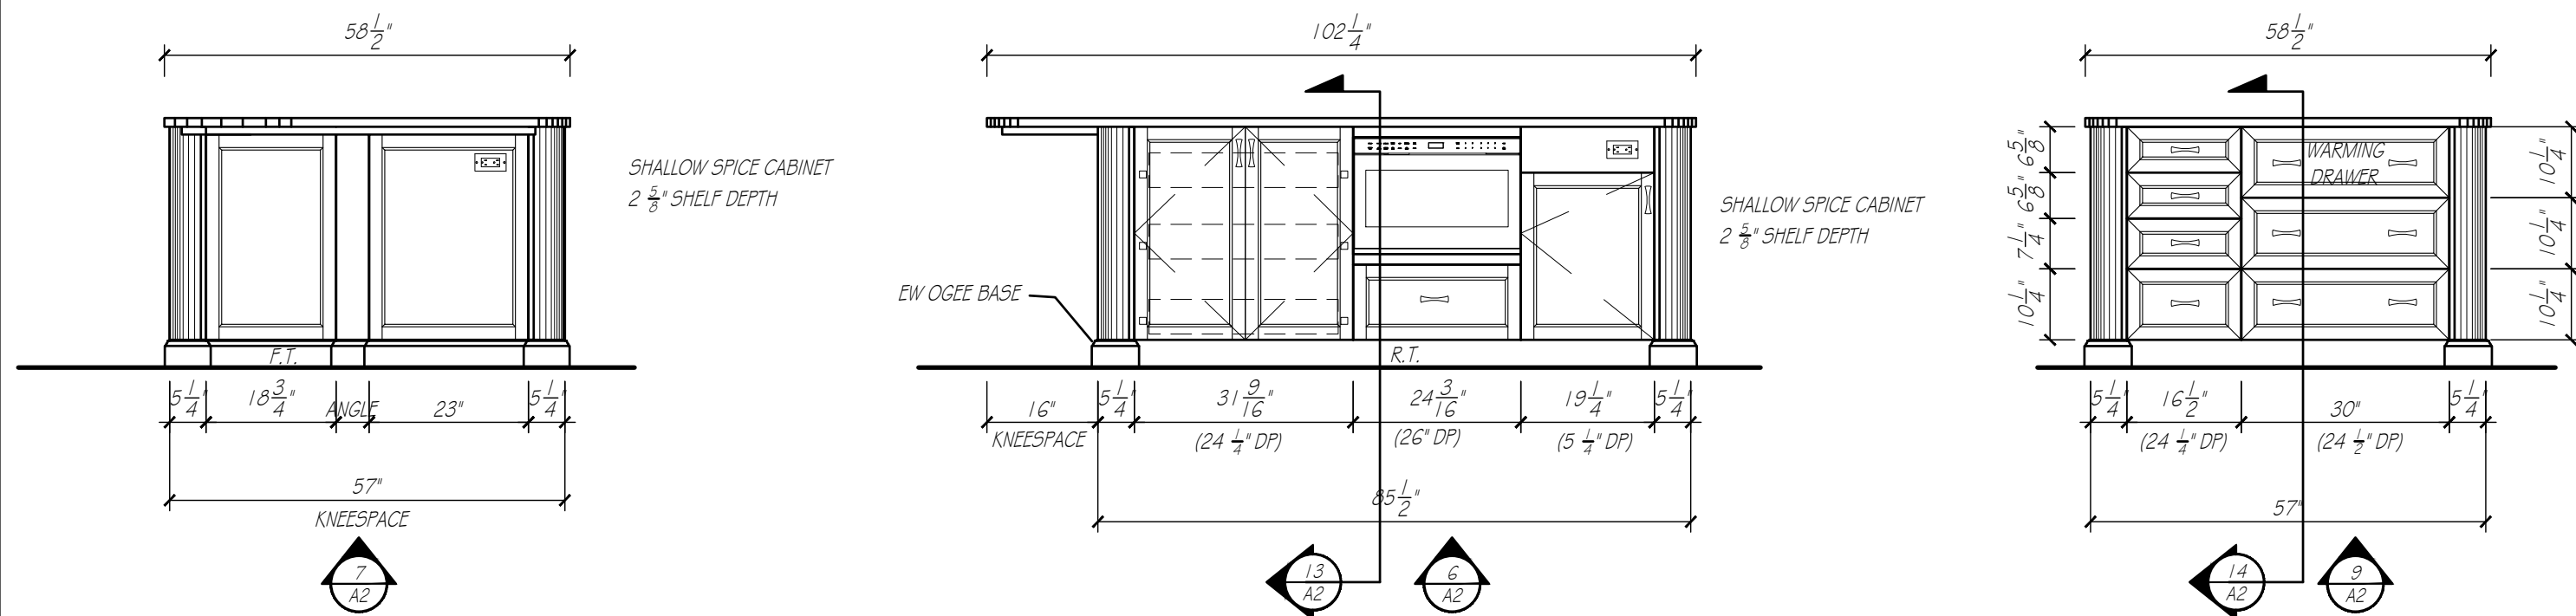



RADIUS CORNER DETAIL
SCALE: 3" = 1'-0"

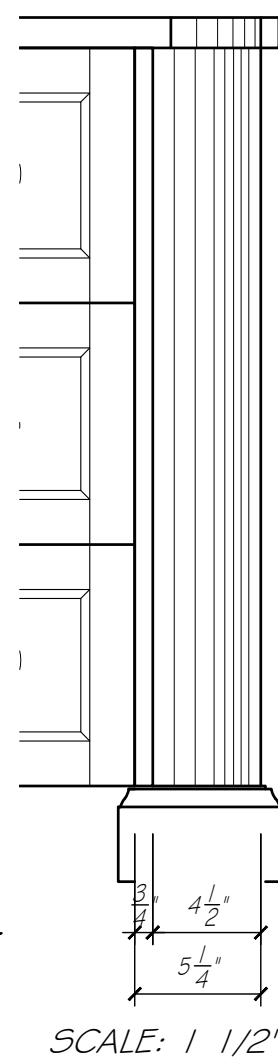


SCALE: 1 1/2" = 1'-0"

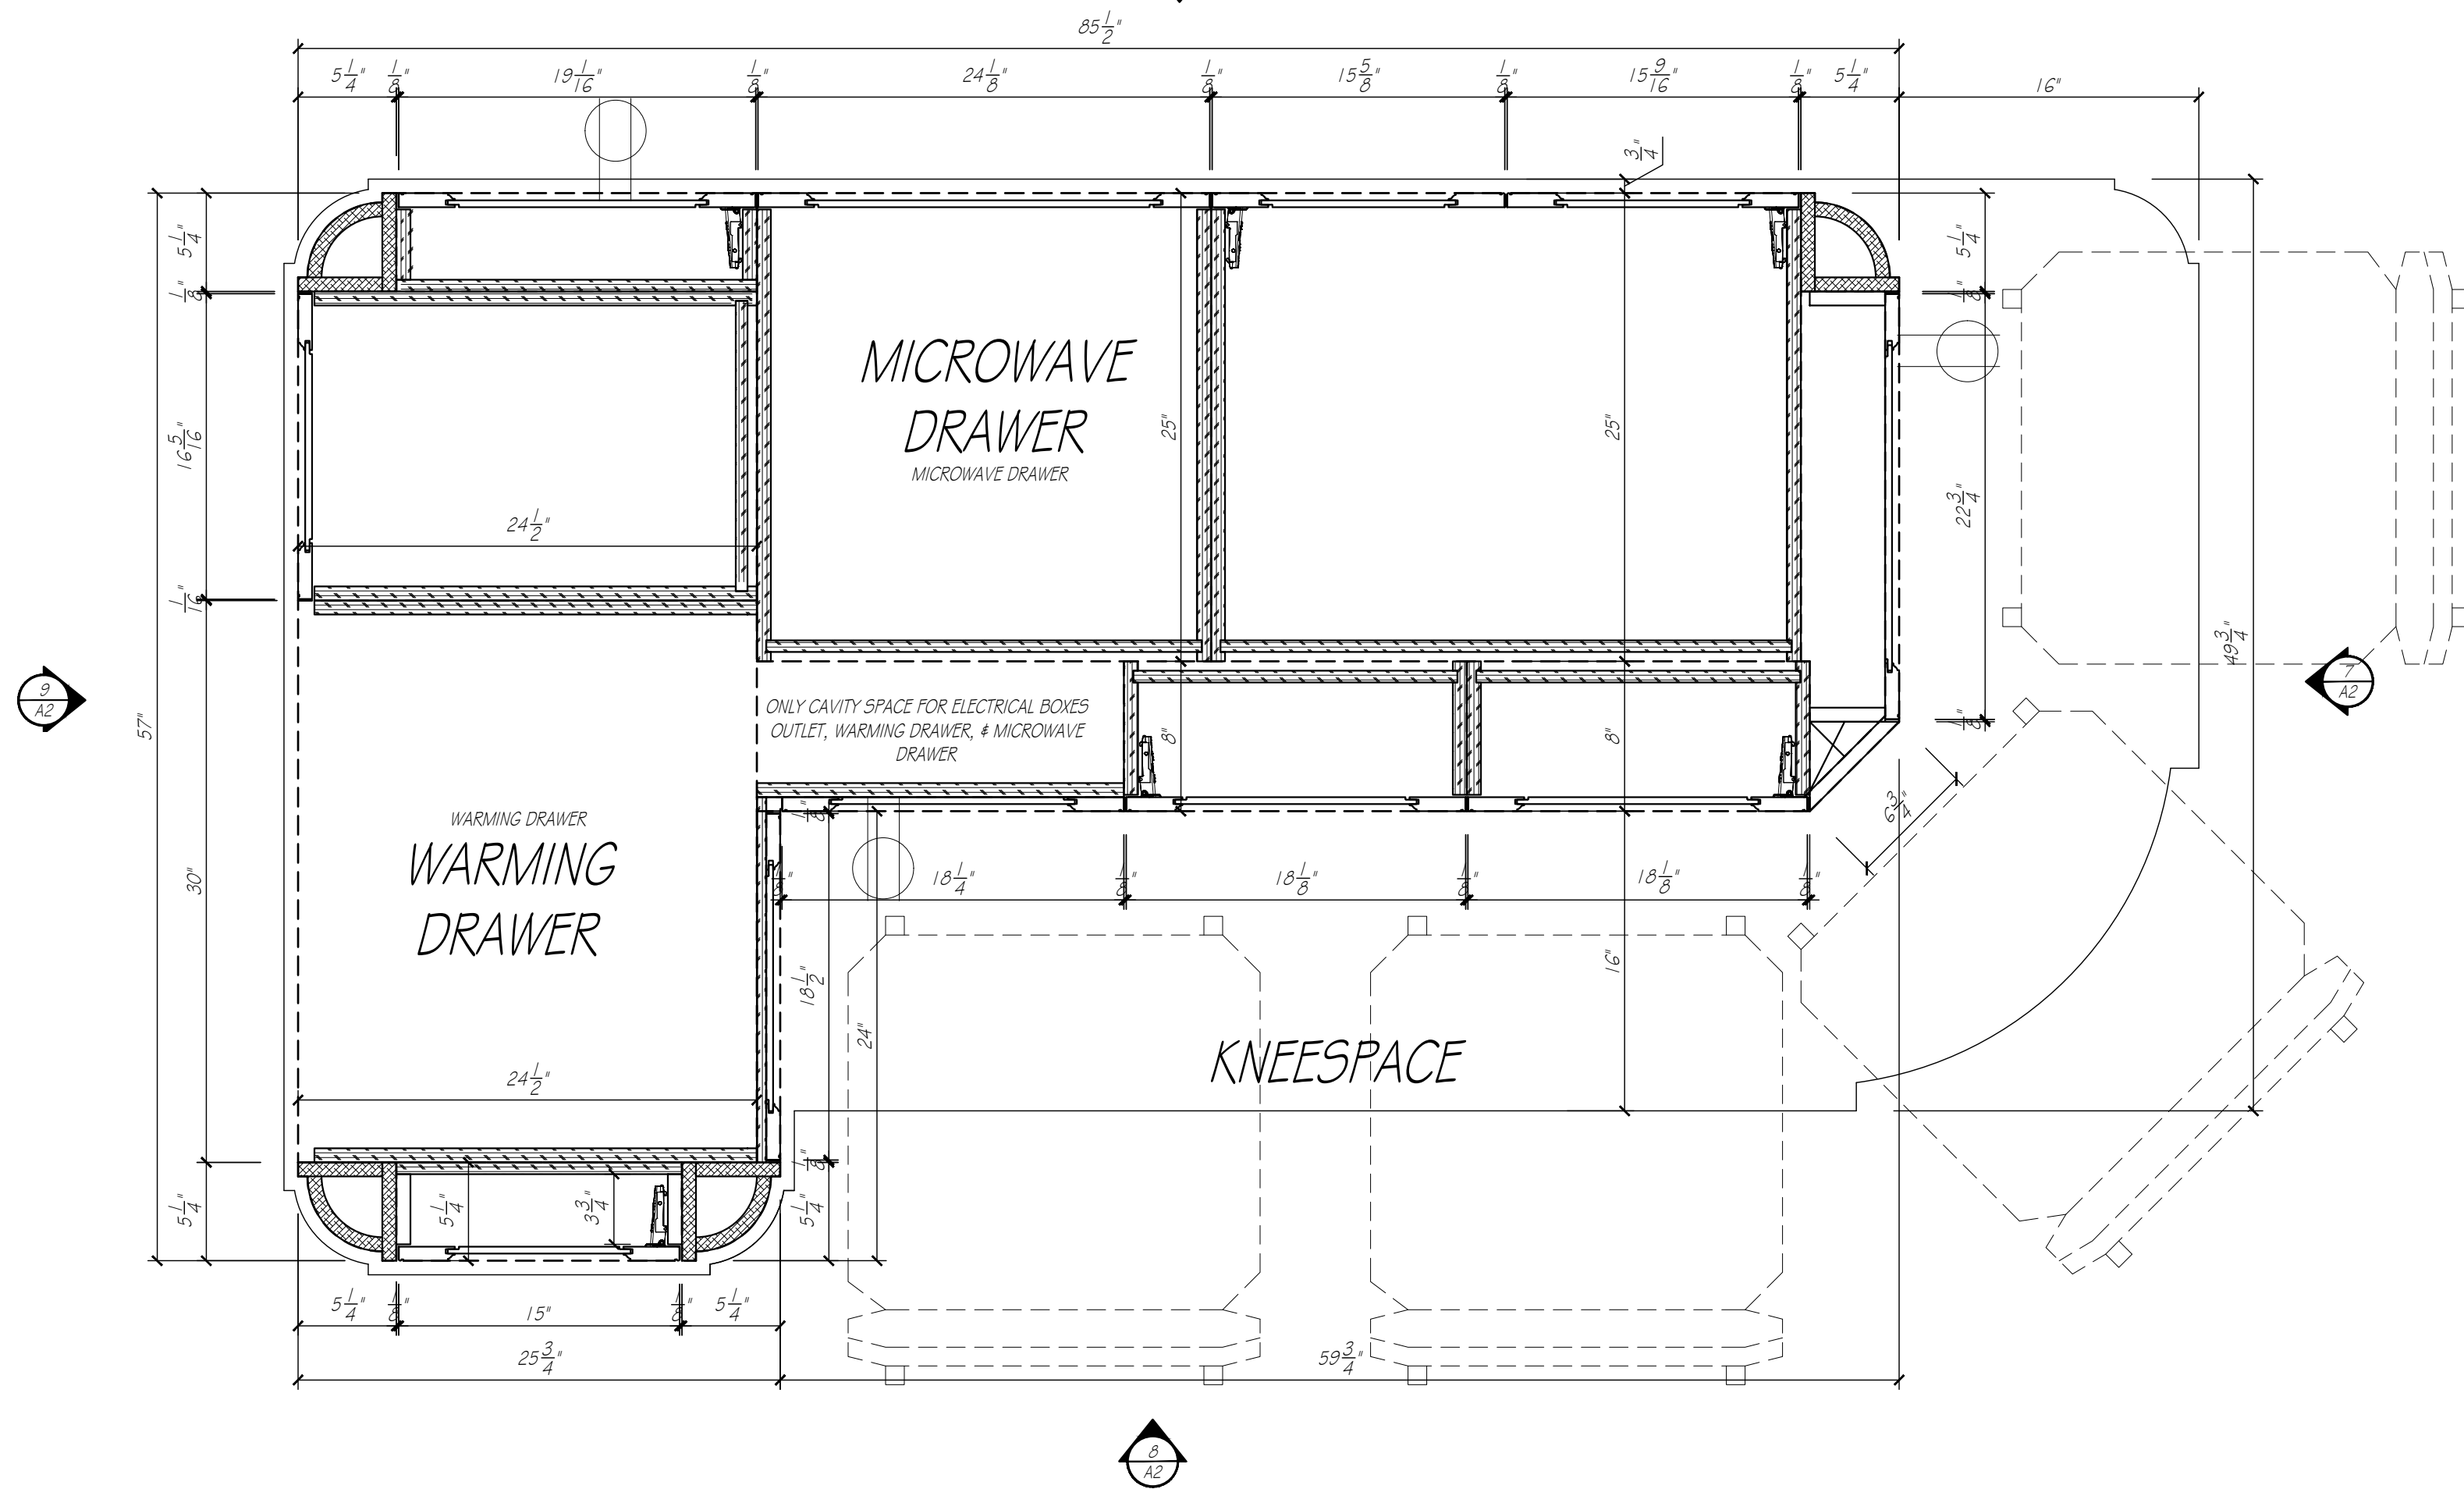

KITCHEN ISLAND
SCALE: 1 1/2" = 1'-0"

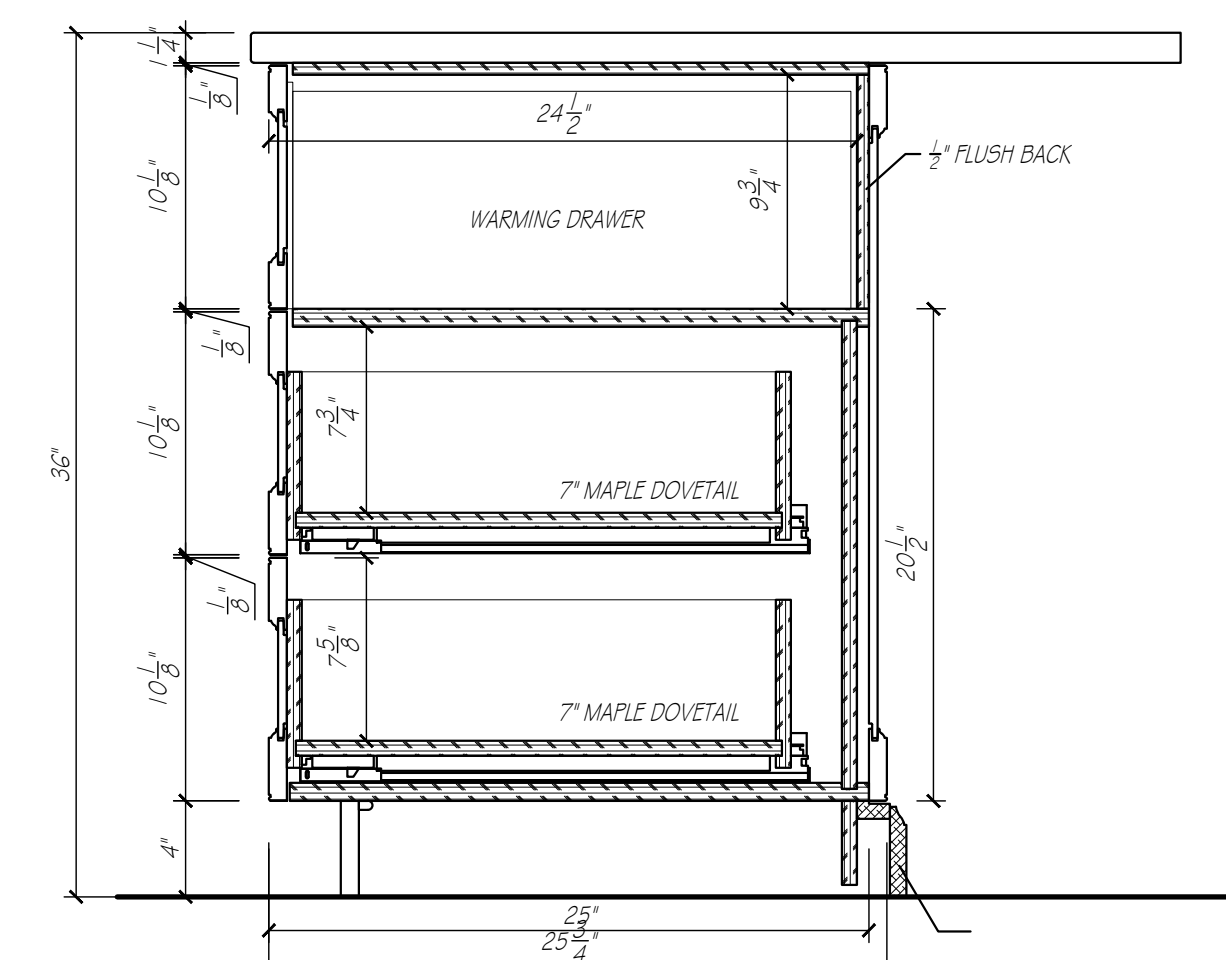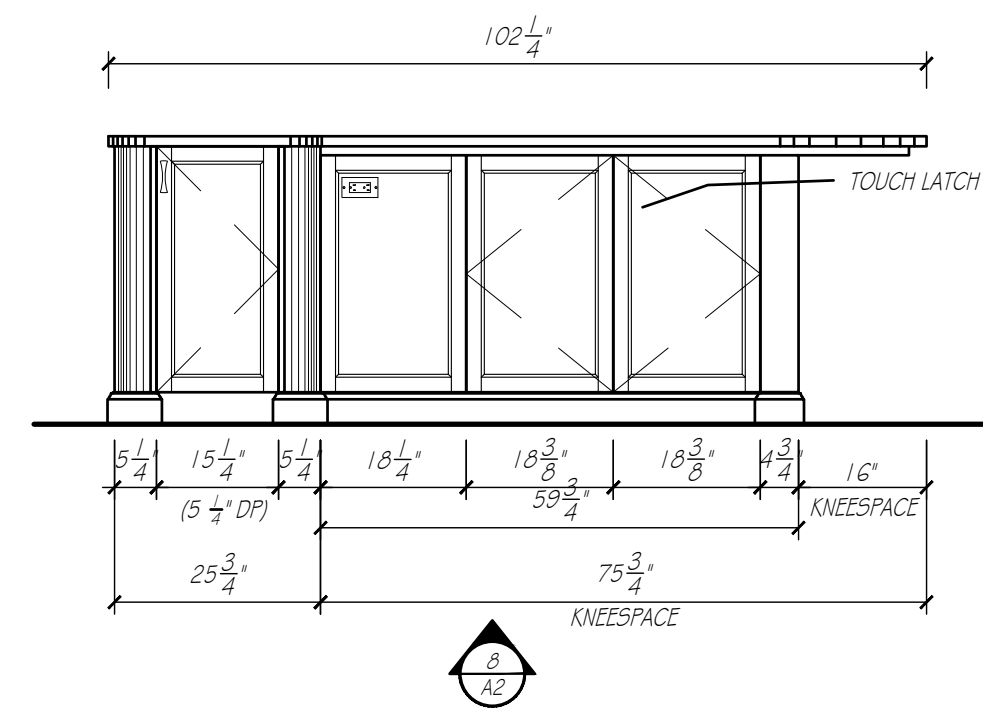


WD CABINET DETAIL
SCALE: 1 1/2" = 1'-0"

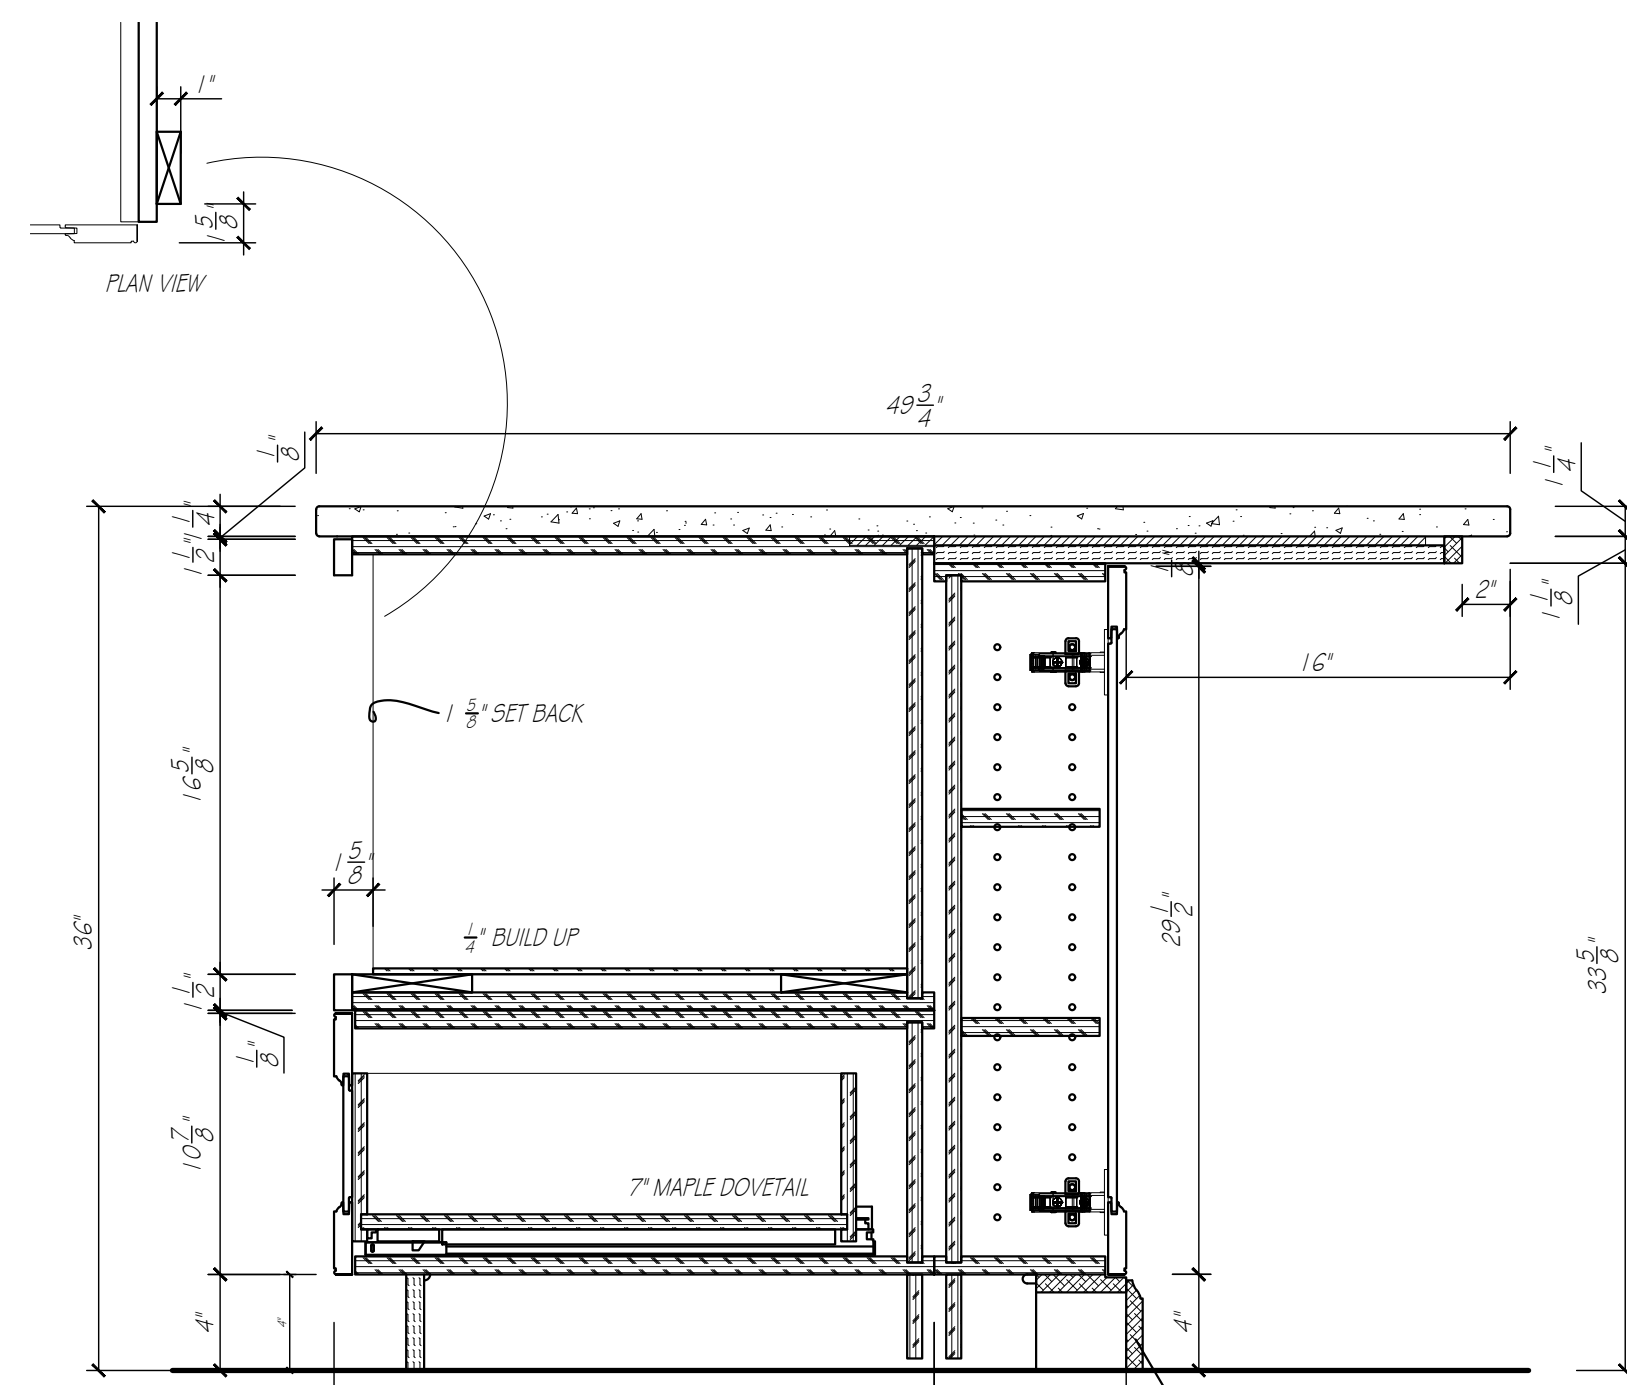

MICROWAVE DRAWER DTL.
SCALE: 1 1/2" = 1'-0"



THERMADOR WARMING DRAWER 30"
MODEL - WD30W

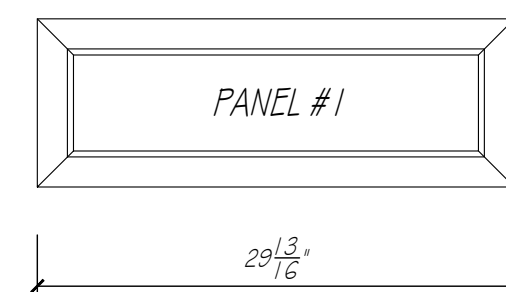

PANEL #1 29 13/16" W x 10 1/2" T
PANEL ATTACHES FROM BACK

PANEL IS LARGER THAN MINIMUM

PROVIDE BLOCKING STRIPS
2 @ 3 1/2" W x 9 3/4" T x 3/4" D
SET BACK FROM CABINET FACE 1"

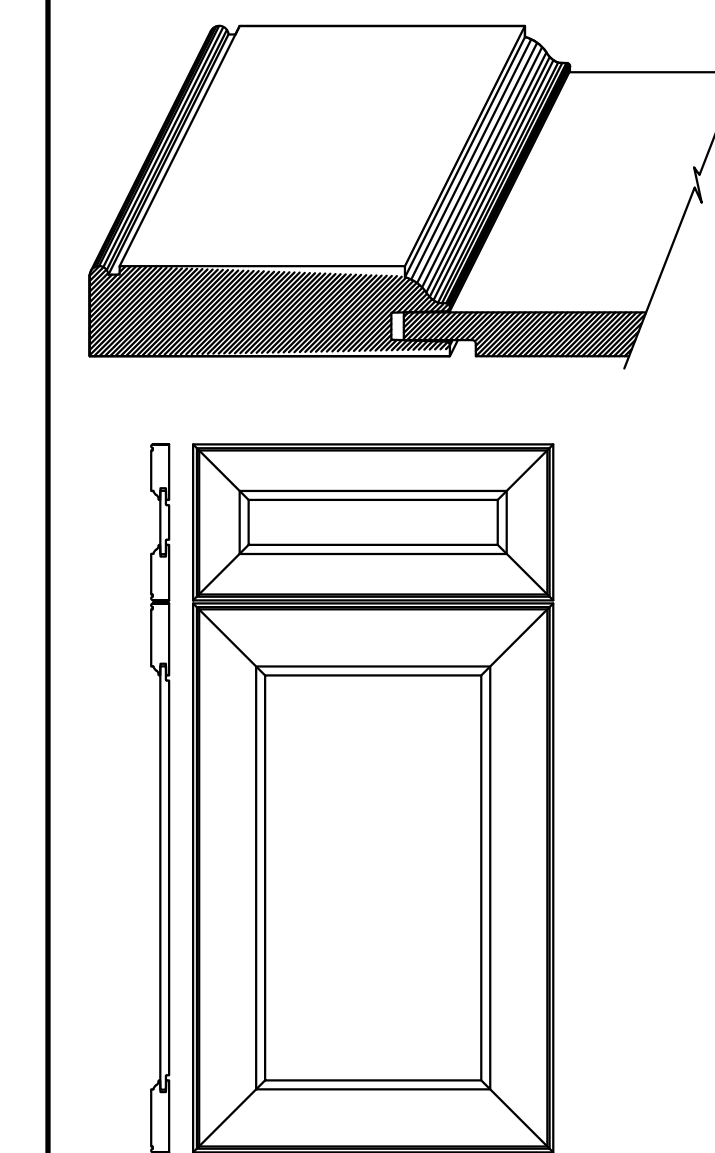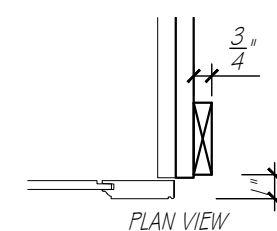

DOOR STYLE - TW-1036
MORTISE & TENON CONSTRUCTION WITH 3" FRAMING
OUTSIDE EDGE - L-297 (READ)
INSIDE EDGE - OGEE
CENTER PANEL - P-057

DOOR DETAIL EW-CWS
SCALE: 1 1/2" = 1'-0"

KITCHEN ISLAND	
CABINET CONSTRUCTION:	
EXTERIORS	FLAT CUT CHERRY
INTERIORS	HARD ROCK MAPLE MELAMINE
DRAWER DOVES	MAPLE DOVETAIL
FACE BANDING	MATCHING WOOD EDGE BANDING
CABINET HARDWARE & DRILLING	BY OTHERS
DRAWER SLIDE	FULL EXT. SOFT CLOSE CONCEALED SLIDES
COUNTERTOP SPECIFICATIONS:	
COUNTERTOP MATERIAL	QUARTZ
COUNTERTOP THICKNESS	1 1/4" ALLOWANCE
SUBTOP REQUIREMENTS	NONE
ROOM SPECIFICATIONS	
FLOORING - TYPE / ALLOWANCE	VERIFY 3/4" ALLOWANCE
CASING - W / 1/4" REVEAL	3-3/4"



EUROWOOD

Cabinets

3415 SO. 67TH ST.
OMAHA, NE 68108

TEL (402-393-4110)

FAX (402-393-8361)

(WWW.EUROWOOD.NET)

SHEET: A2

DRAWN BY: SJB

PLAN:


MAIN LEVEL

KITCHEN

REVISIONS:

19 MARCH 26
11 JUNE 26
23 JUNE 26
2 JULY 26
8 JULY 26
10 JULY 26
24 JULY 26

PHIL & MICHELLE WOOD
3435 N. 140TH. CIRCLE
OMAHA, NE 68164

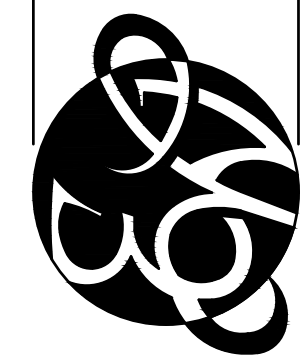

APPROVED BY:

SIGNATURE

DATE

DUPPLICATION OF THESE DRAWINGS IS
PROHIBITED WITHOUT WRITTEN CONSENT
OF EUROWOOD CABINETS
© 2006, EUROWOOD CABINETS INC.

MEASUREMENTS ARE SUBJECT TO CHANGE
DUE TO FINAL FIELD MEASUREMENTS.

WOOD

5588

