



BATH 3	
CABINET CONSTRUCTION:	
EXTERIORS	PAINTABLE
INTERIORS	HARD ROCK MAPLE MELAMINE
DRAWER BOXES	HARD ROCK MAPLE MELAMINE
FACE BANDING	MATCHING WOOD EDGE BANDING
CABINET HARDWARE & DRILLING	BY OTHERS
DRAWER SLIDE	FULL EXT. SOFT CLOSE CONCEALED SLIDES
COUNTERTOP SPECIFICATIONS:	
COUNTERTOP MATERIAL	QUARTZ
COUNTERTOP THICKNESS	1 1/4" ALLOWANCE
SUBTOP REQUIREMENTS	NONE
ROOM SPECIFICATIONS	
FLOORING - TYPE / ALLOWANCE	VERIFY 3/4" ALLOWANCE
CASING - W / 1/4" REVEAL	3 3/4"



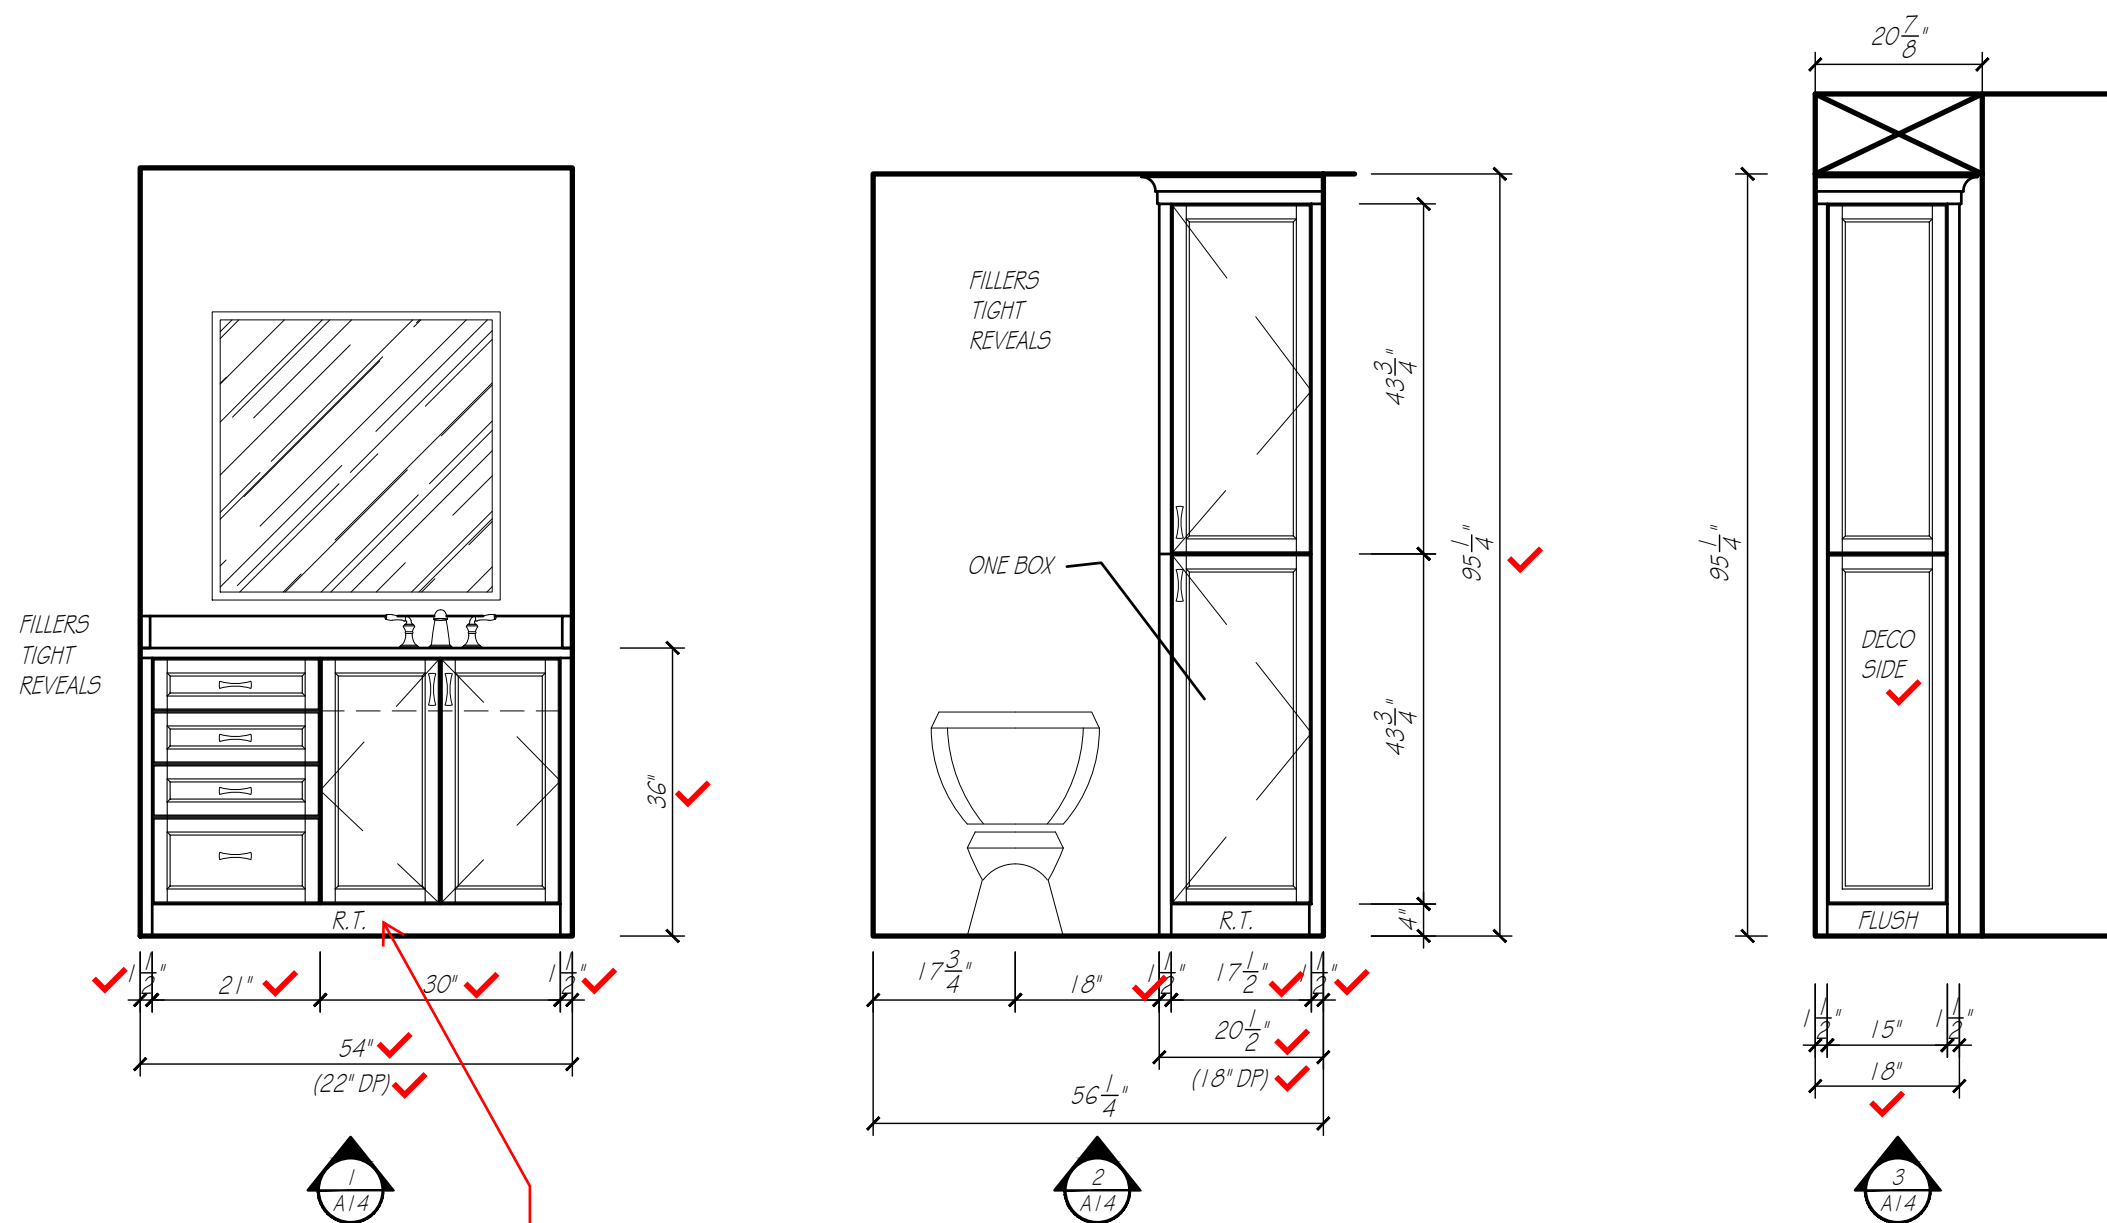


EW OGEE with SCOOPED OUT TOEKICK (match Bath 3)

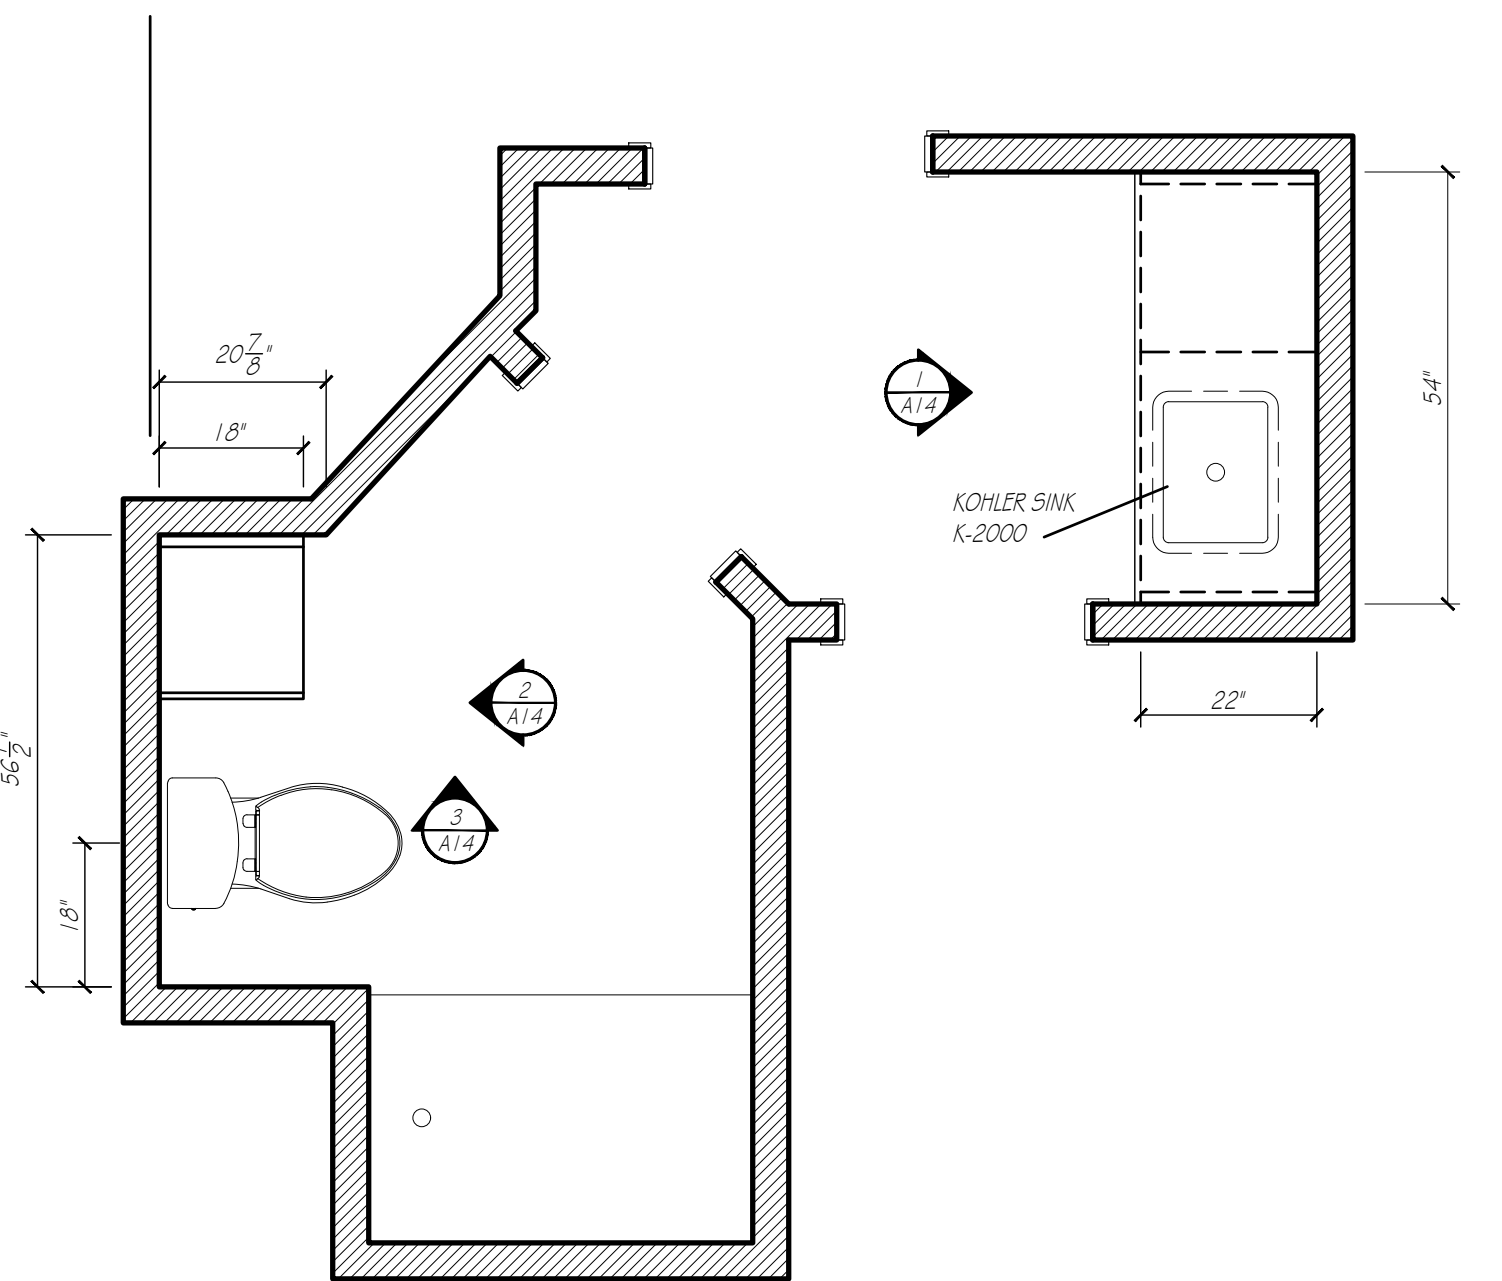

BATH 2


SCALE: 1/2" = 1'-0"

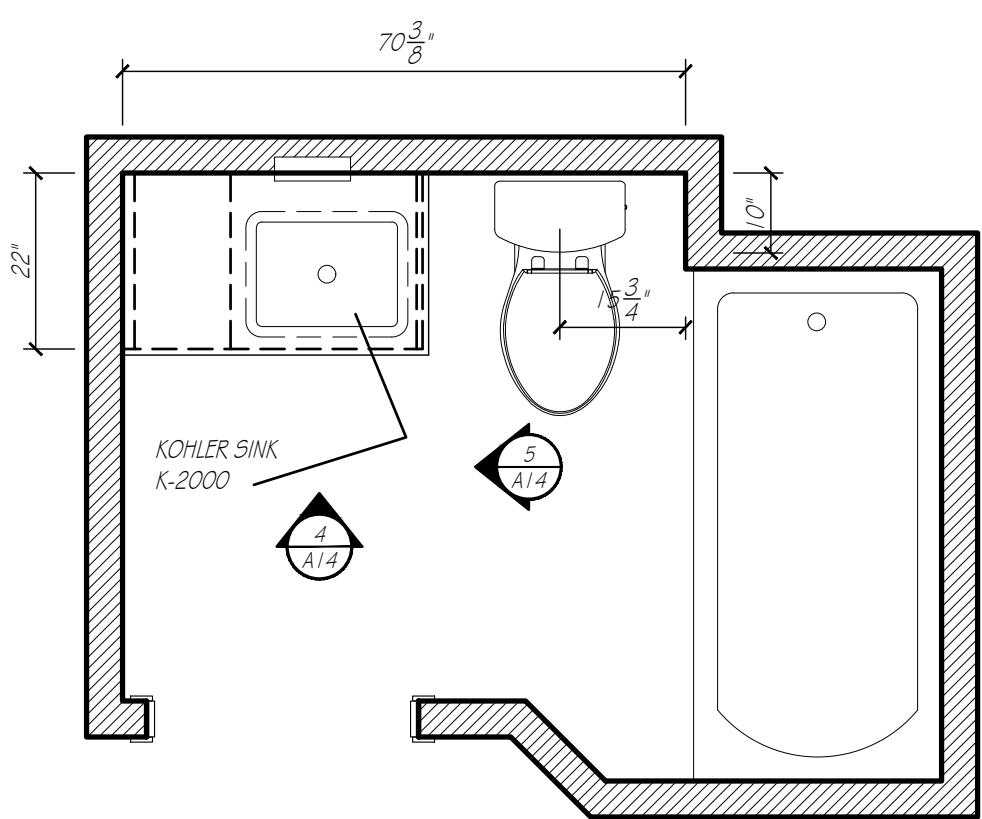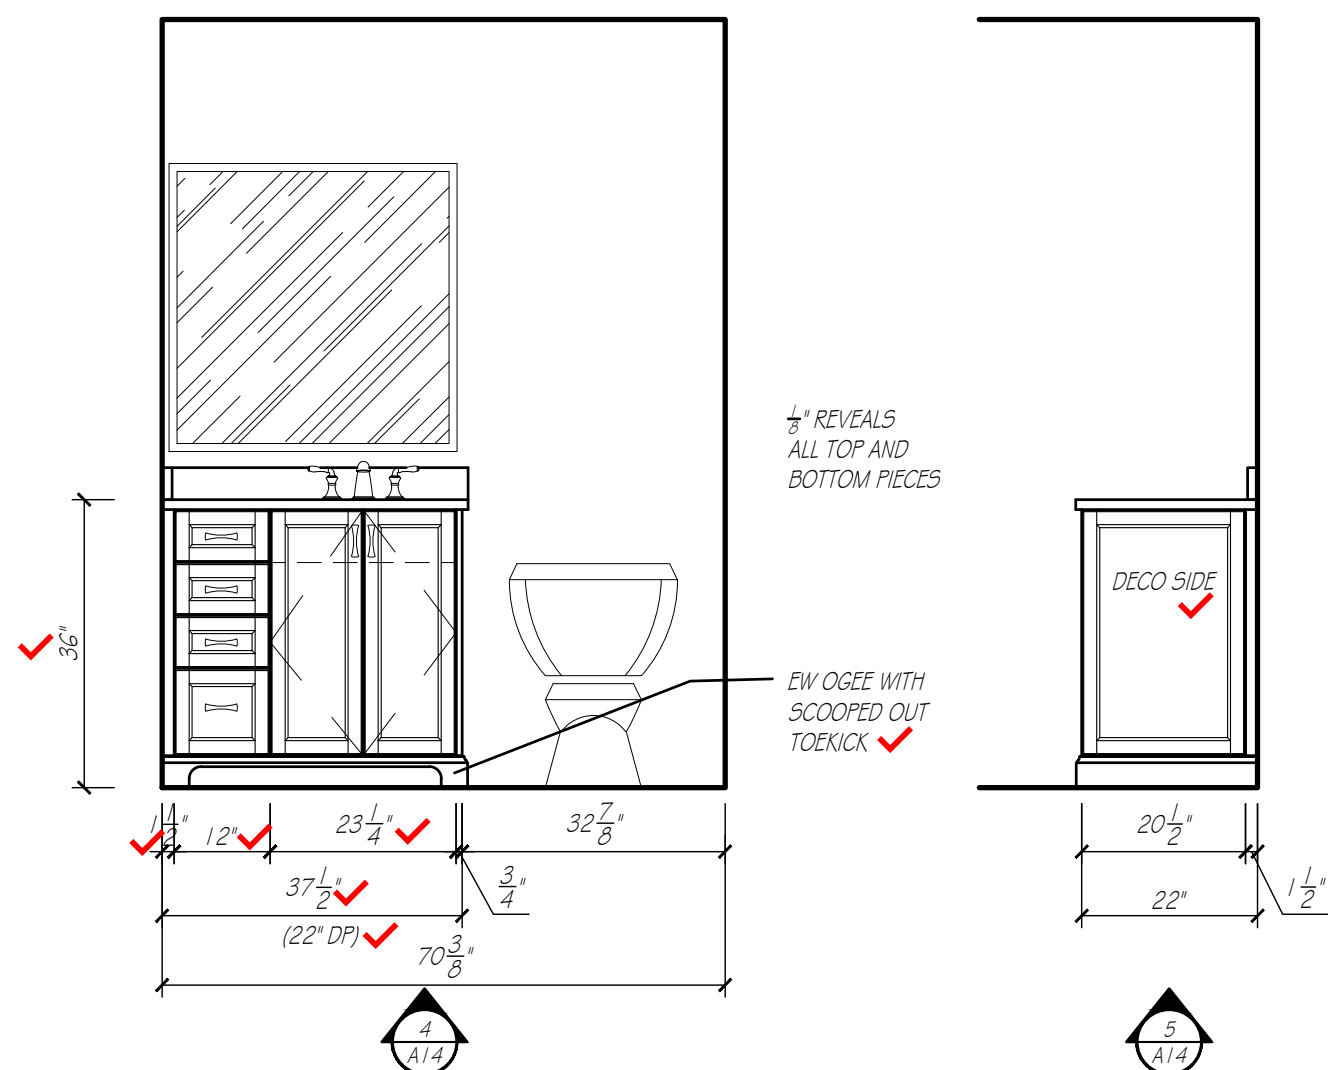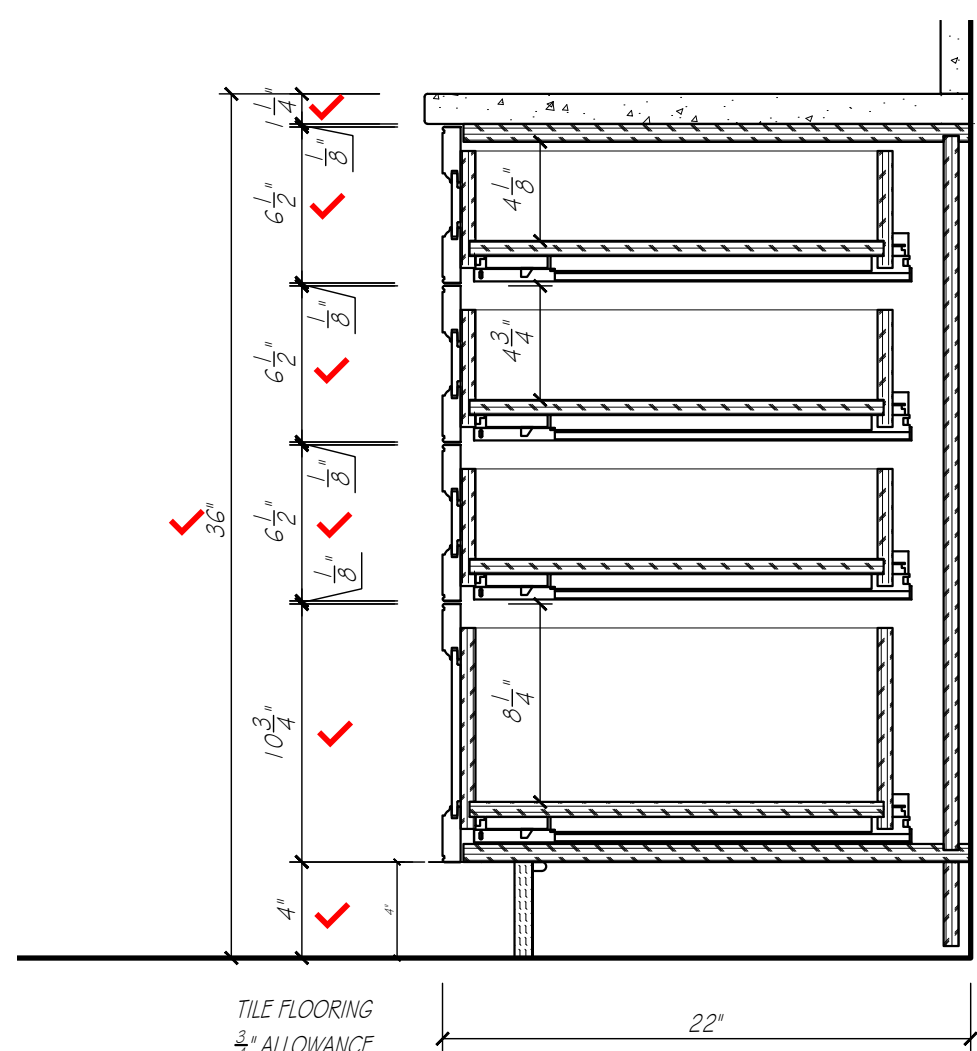

BATH 3

SCALE: 1/2" = 1'-0"

BATH 3	
CABINET CONSTRUCTION:	
EXTERIORS	PAINTABLE
INTERIORS	HARD ROCK MAPLE MELAMINE
DRAWER BOXES	HARD ROCK MAPLE MELAMINE
FACE BANDING	MATCHING WOOD EDGE BANDING
CABINET HARDWARE & DRILLING	BY OTHERS
DRAWER SLIDE	FULL EXT. SOFT CLOSE CONCEALED SLIDES
COUNTERTOP SPECIFICATIONS:	
COUNTERTOP MATERIAL	QUARTZ
COUNTERTOP THICKNESS	1 1/4" ALLOWANCE
SUBTOP REQUIREMENTS	NONE
ROOM SPECIFICATIONS	
FLOORING - TYPE / ALLOWANCE	VERIFY 3/4" ALLOWANCE
CASING - W / 1/4" REVEAL	3 3/4"

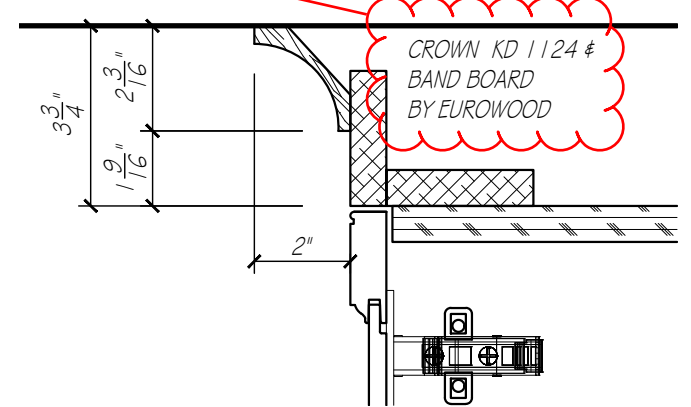


CROWN DETAIL

SCALE: 3" = 1'-0"

NONE



LC DETAIL

SCALE: 3" = 1'-0"

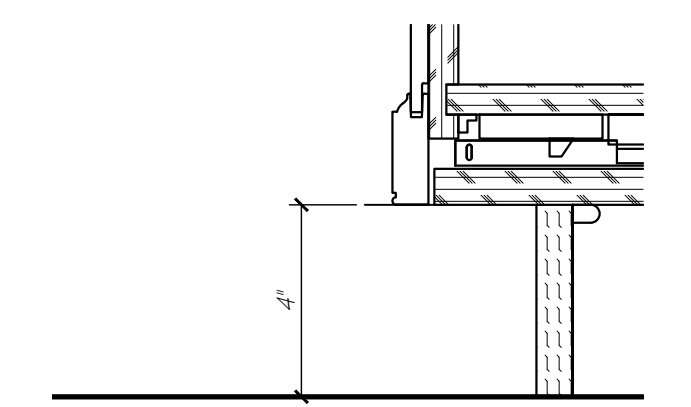

TOE DETAIL

SCALE: 3" = 1'-0"

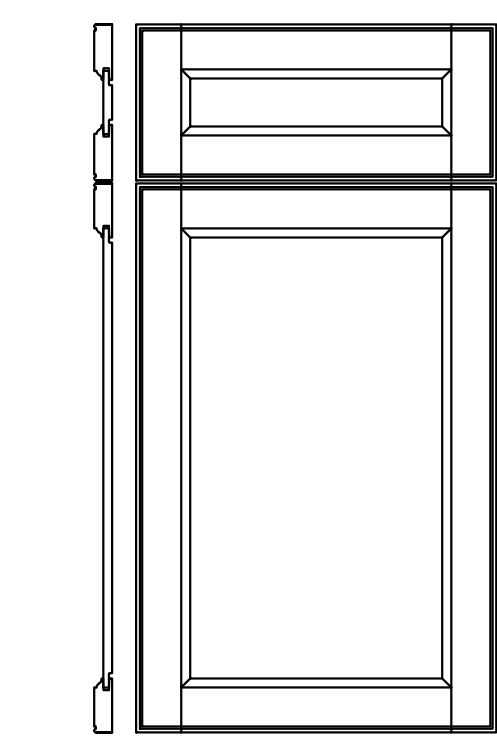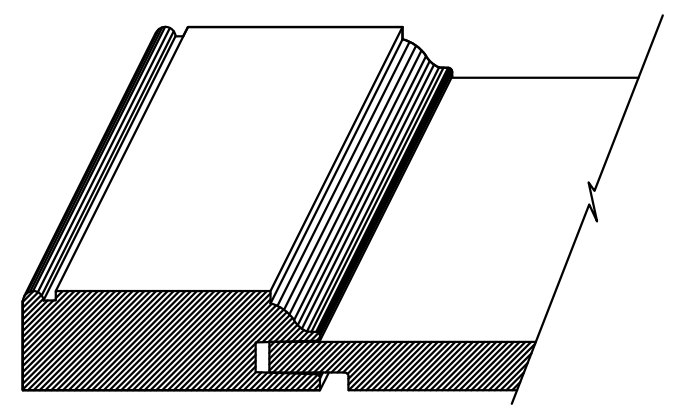

DOOR STYLE - CRP-10
MORTISE & TENON CONSTRUCTION
OUTSIDE EDGE - L-297 (READ)
INSIDE EDGE - OGEE
CENTER PANEL - P-057

DOOR DETAIL

SCALE: 1 1/2" = 1'-0"



EUROWOOD
Cabinets
3415 SO. 67TH ST.
OMAHA, NE 68108
TEL (402-393-4110)
FAX (402-393-8361)
(WWW.EUROWOOD.NET)


SHEET: A10

DRAWN BY: SJB

PLAN:
2ND FLOOR
BATH 2
BATH 3

REVISIONS:
1 JUNE 26
11 JUNE 26
23 JUNE 26
2 JULY 26
8 JULY 26
24 JULY 26

PHIL & MICHELLE WOOD
3435 N. 140TH. CIRCLE
OMAHA, NE 68164

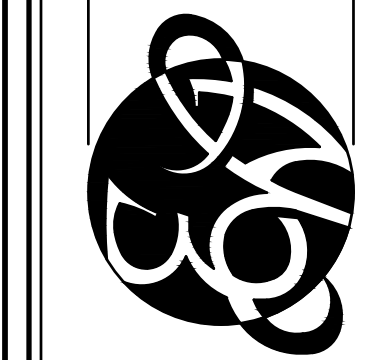

APPROVED BY:

SIGNATURE

DATE

DUPPLICATION OF THESE DRAWINGS IS PROHIBITED WITHOUT WRITTEN CONSENT BY EUROWOOD CABINETS. © 2006, EUROWOOD CABINETS INC. MEASUREMENTS ARE SUBJECT TO CHANGE DUE TO FINAL FIELD MEASUREMENTS.

WOOD
5588