



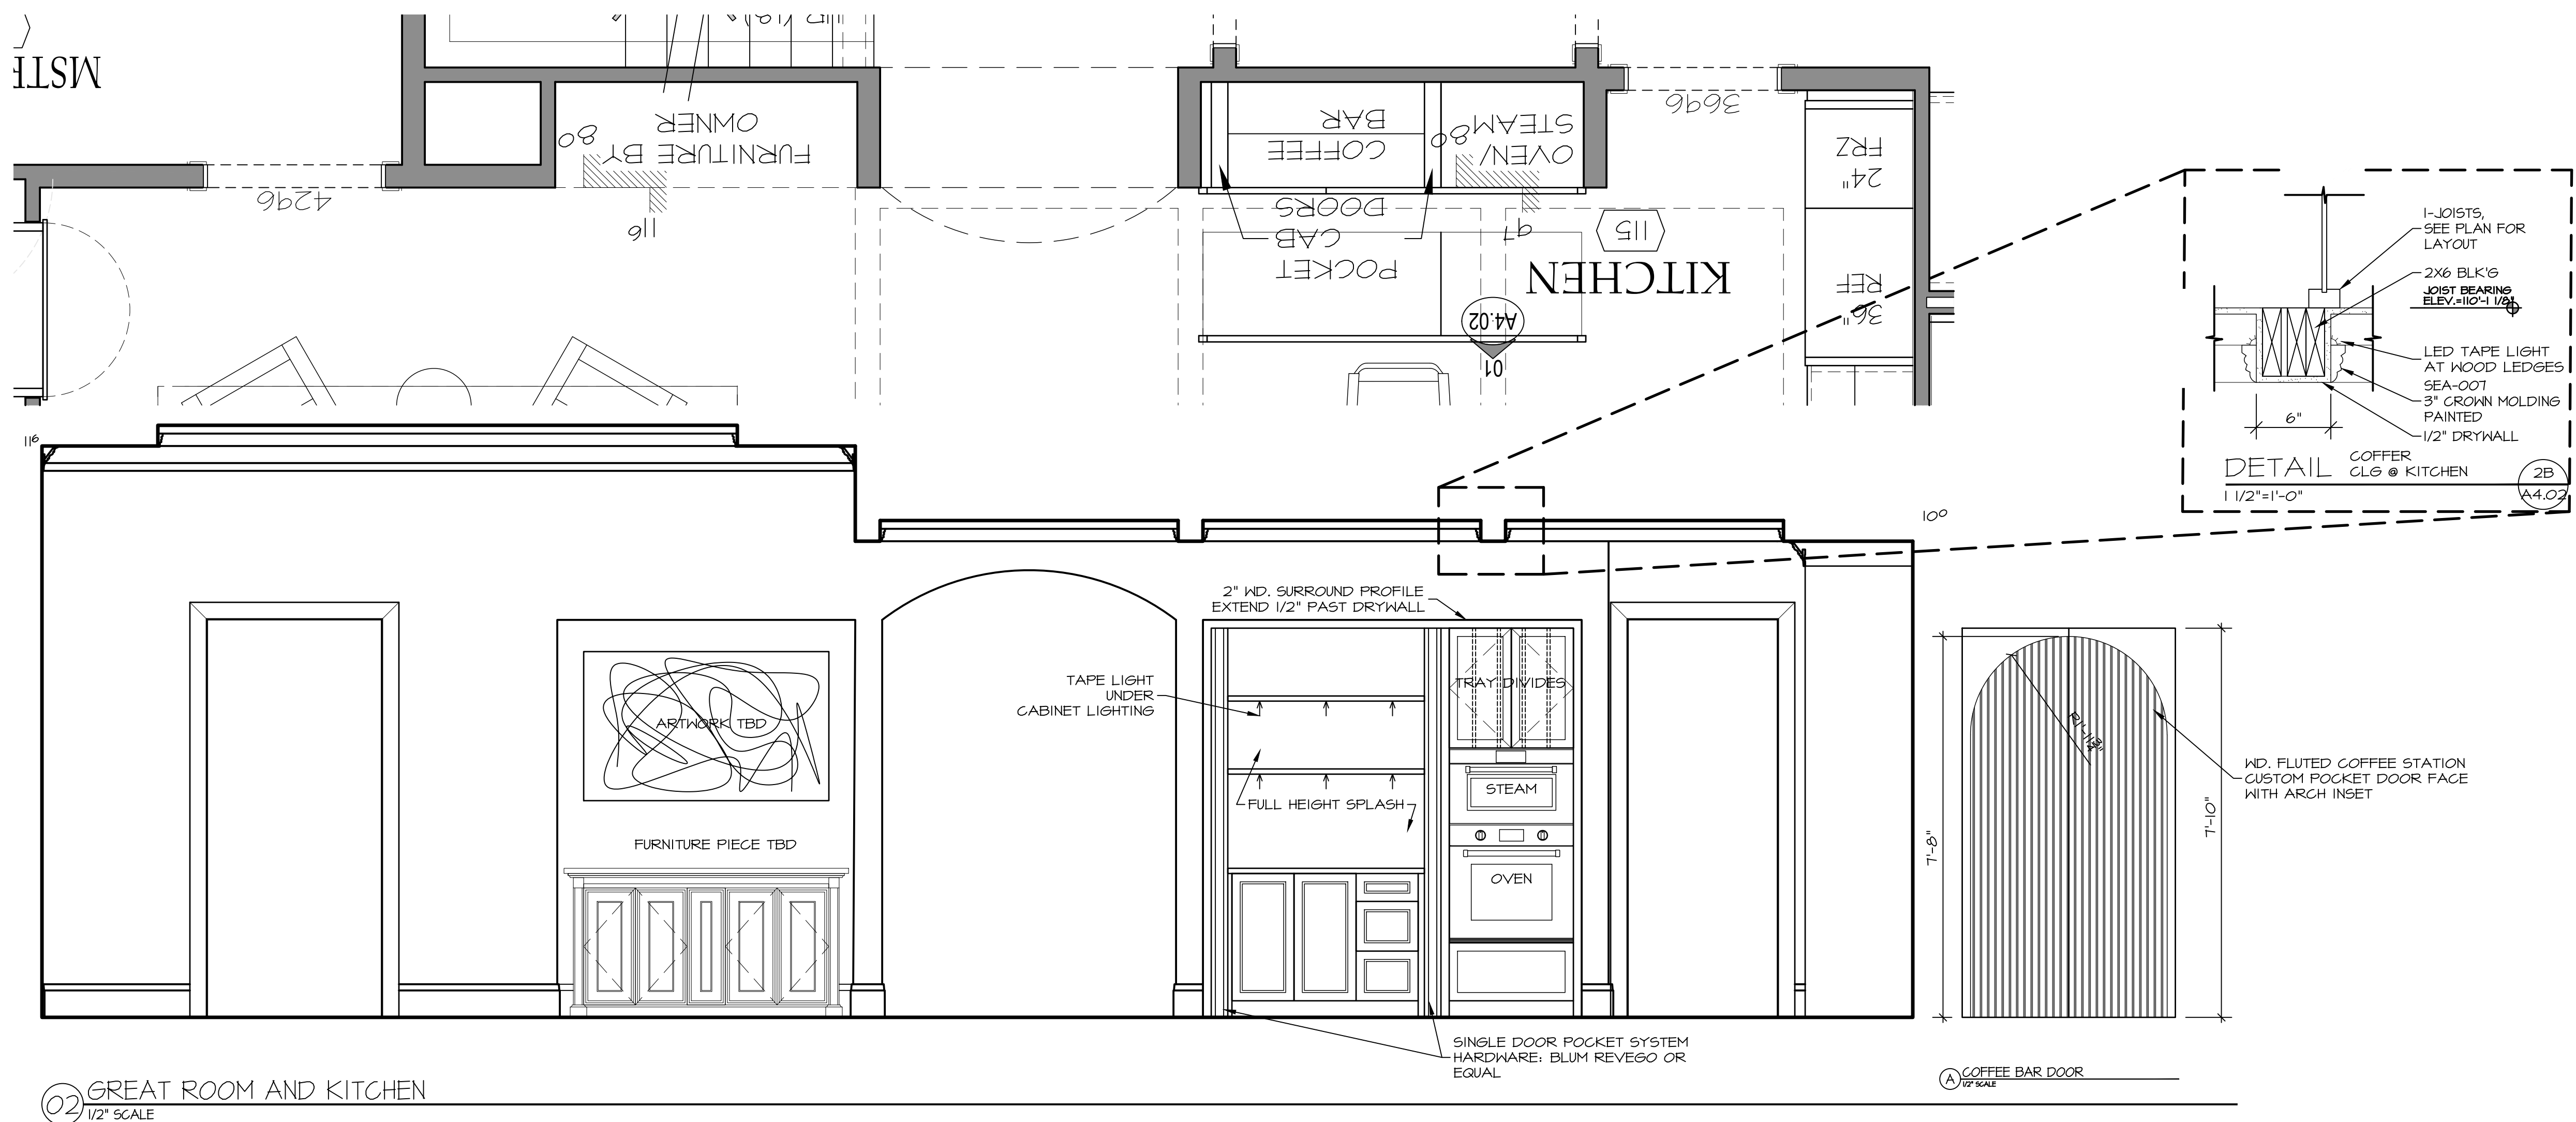

1702 SOUTH 150 AVE. OMAHA, NEBRASKA 68144

© COPYRIGHT
MCNEIL COMPANY
THESE PLANS ARE SPECIFICALLY
DESIGNED FOR CONSTRUCTION BY
MCNEIL COMPANY AND ARE
INTENDED FOR NO OTHER PURPOSE.
REPLICATION OF THESE PLANS IN
PART OR WHOLE WITHOUT WRITTEN
CONSENT FROM MCNEIL COMPANY
IS PROHIBITED.

HOME PAGE: A0.01
PLOT DATE: 7/27/2026
D:\MCNEIL COMPANY DROPBOX\KENT RASMUSSEN\McNEIL DESIGN\RESIDENTIAL\15-2510 CROCKETT HEARTWOOD LOT22\A4 INTERIOR.DWG

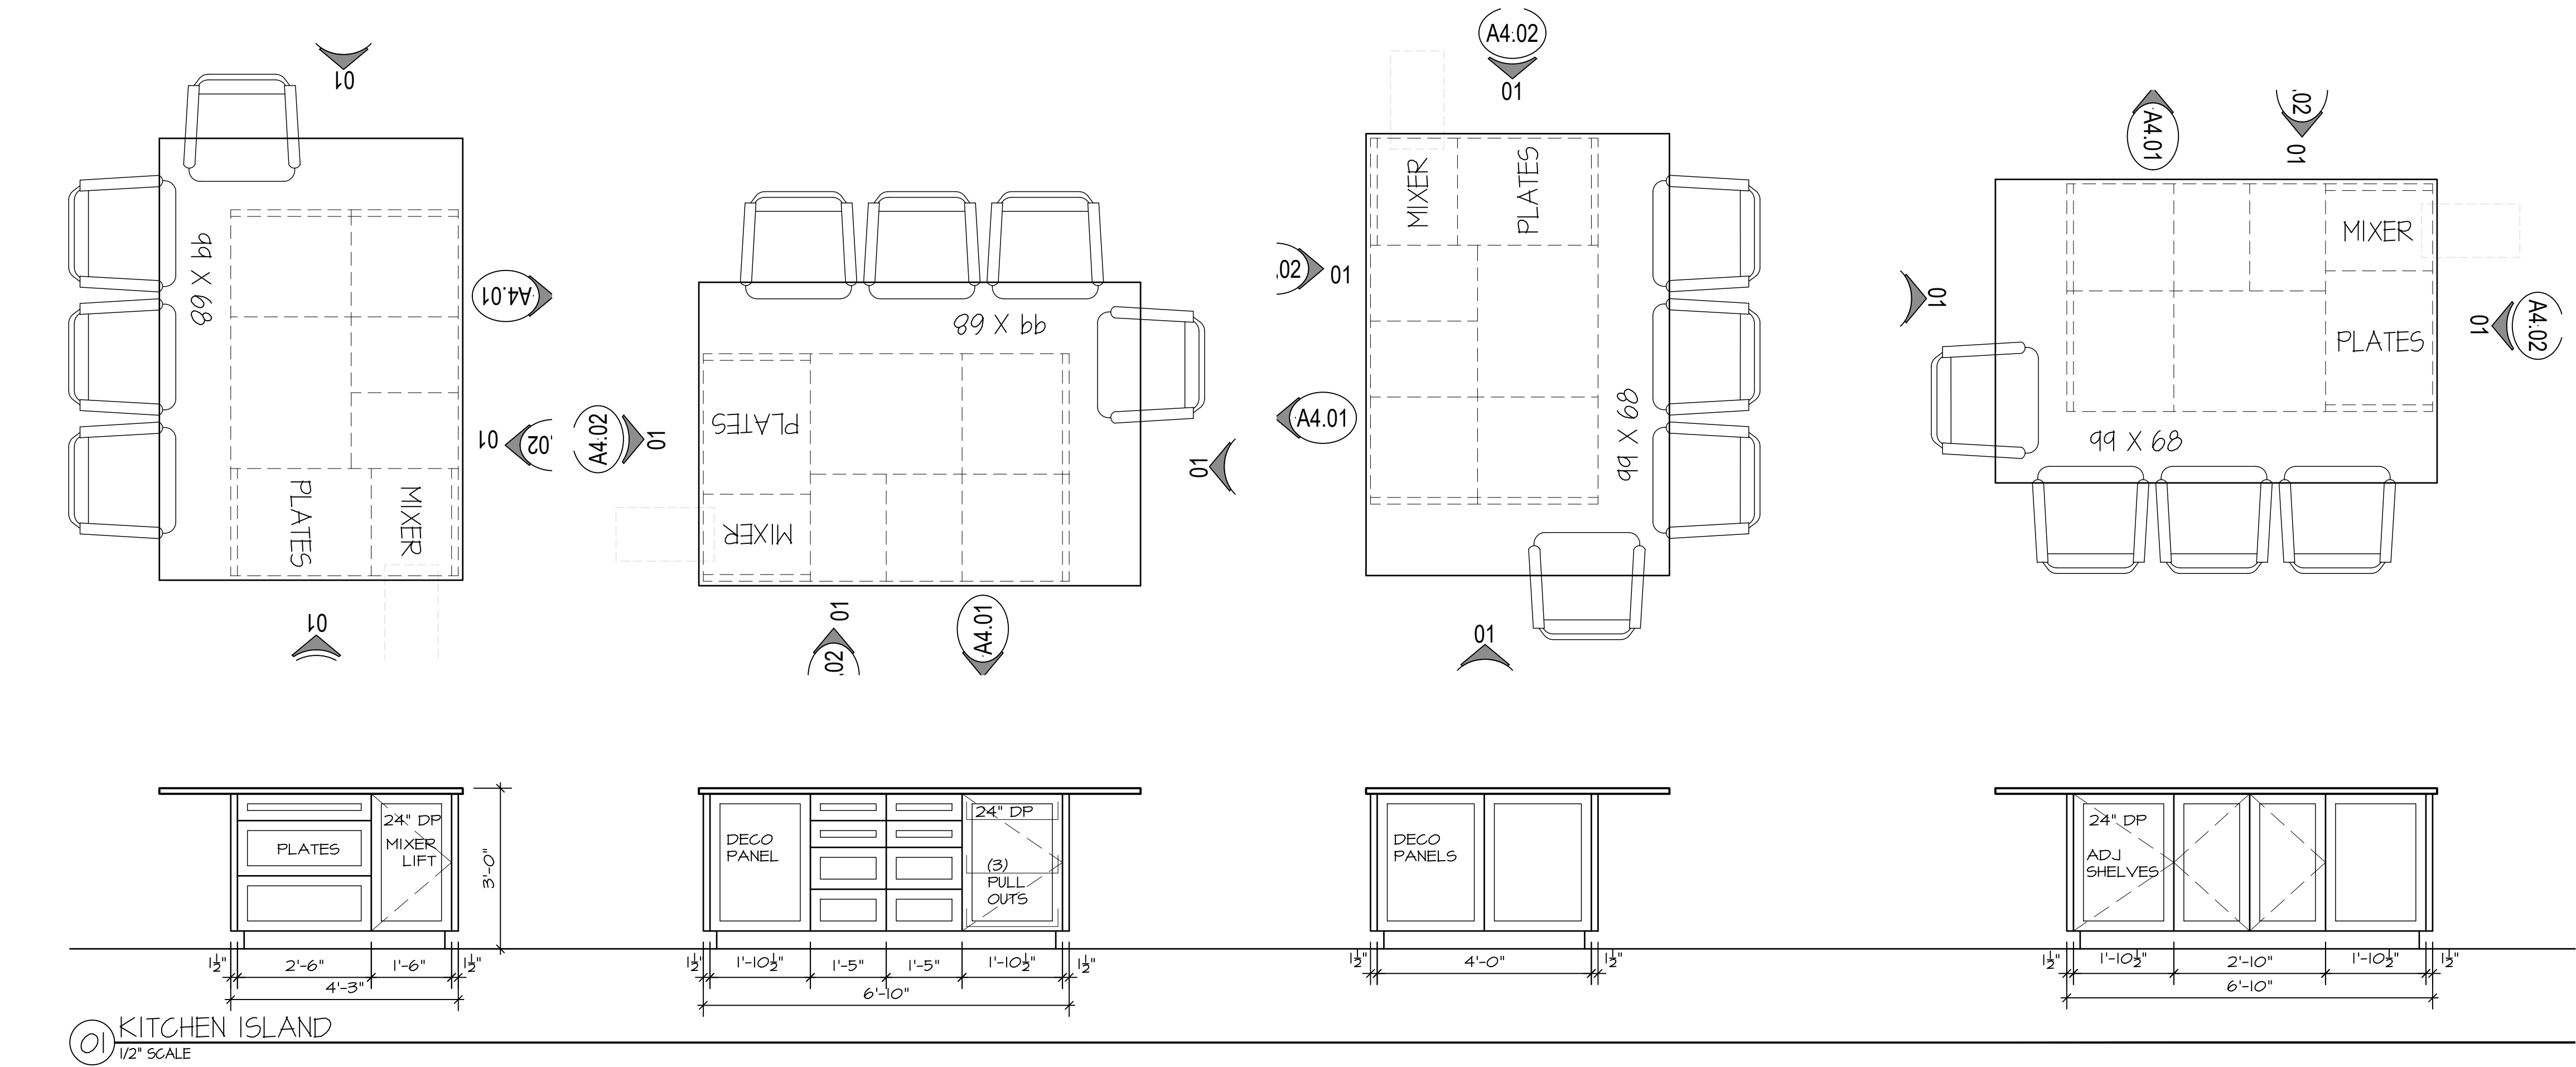






MCNEIL COMPANY
4666 South 132nd Street
Omaha, NE 68137
402-333-1462
mcneilcompany.com

PLAN DATE 07/17/2026	
REV.	DATE
MEETING	03/18/26
HEARTWOOD	05/06/26
PRELIM BID	07/17/26

JOB NUMBER
15-2510
DESCRIPTION
INTERIOR ELEVATIONS
PLAN SHEET
A4.02

© COPYRIGHT
MCNEIL COMPANY
THESE PLANS ARE SPECIFICALLY
DESIGNED FOR CONSTRUCTION BY
MCNEIL COMPANY AND ARE
INTENDED FOR NO OTHER PURPOSE.
DUPLICATION OF THESE PLANS IN
PART OR WHOLE WITHOUT WRITTEN
CONSENT FROM MCNEIL COMPANY
IS PROHIBITED.



CROCKETT LOT22
RESIDENCE
1702 SOUTH 150 AVE. OMAHA, NEBRASKA 68144

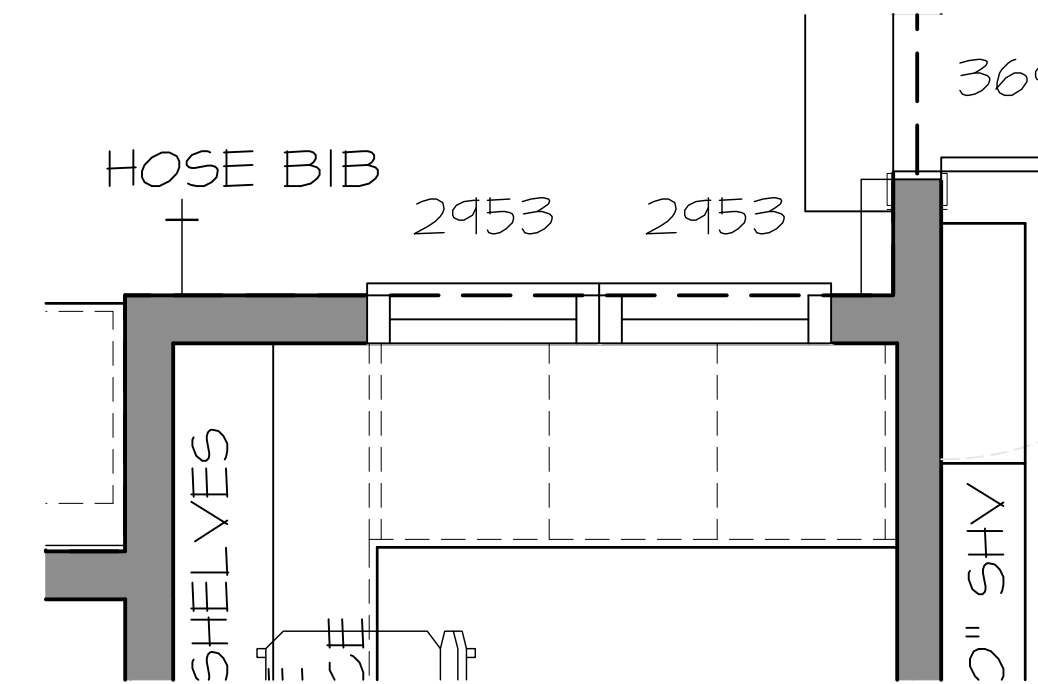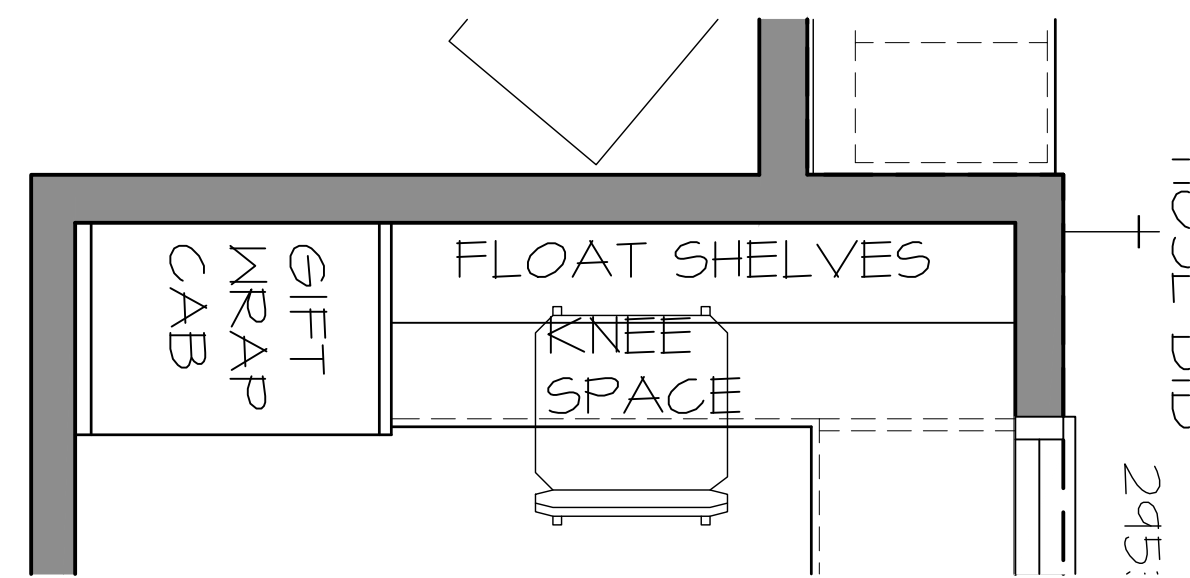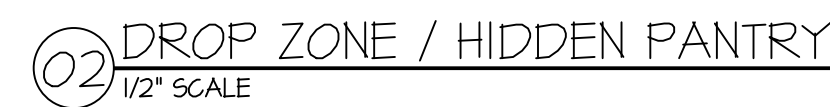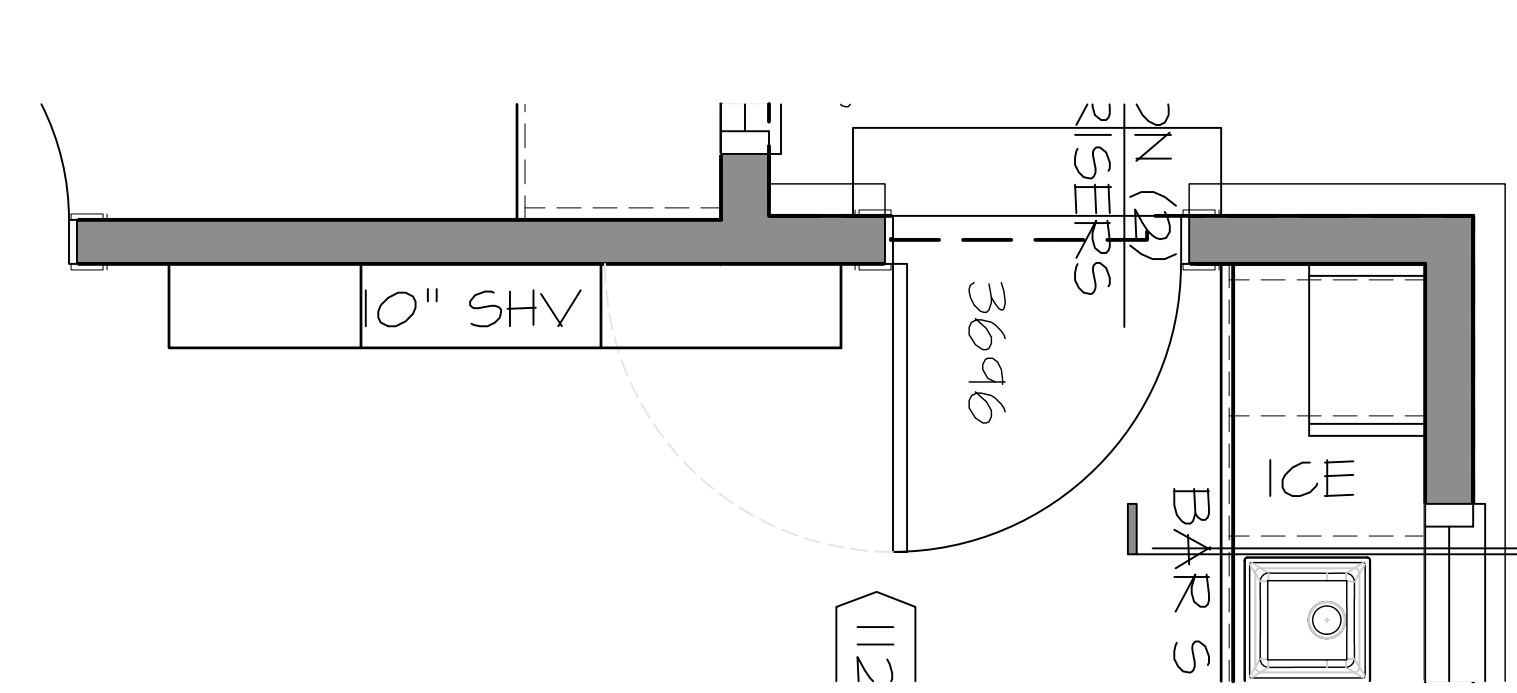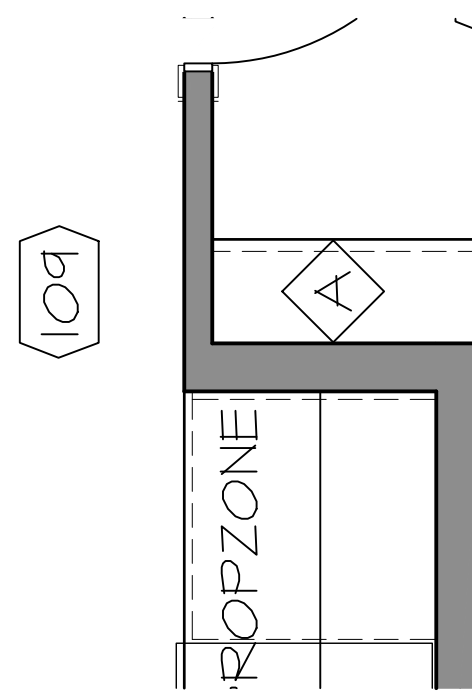[illegible]







PLAN DATE 07/17/2026	
REV.	DATE
MEETING	03/18/26
HEARTWOOD	05/06/26
PRELIM BID	07/17/26

© COPYRIGHT
MCNEIL COMPANY
THESE PLANS ARE SPECIFICALLY
DESIGNED FOR CONSTRUCTION BY
MCNEIL COMPANY AND ARE
INTENDED FOR NO OTHER PURPOSE.
DUPLICATION OF THESE PLANS IN
PART OR WHOLE WITHOUT WRITTEN
CONSENT FROM MCNEIL COMPANY
IS PROHIBITED.


PLOT DATE: 7/27/2026
HOME PAGE: A0.01
D:\MCNEIL COMPANY DROPBOX\KENT RASMUSSEN\McNEIL DESIGN\RESIDENTIAL\15-2510 CROCKETT HEARTWOOD LOT22\A4 INTERIOR.DWG

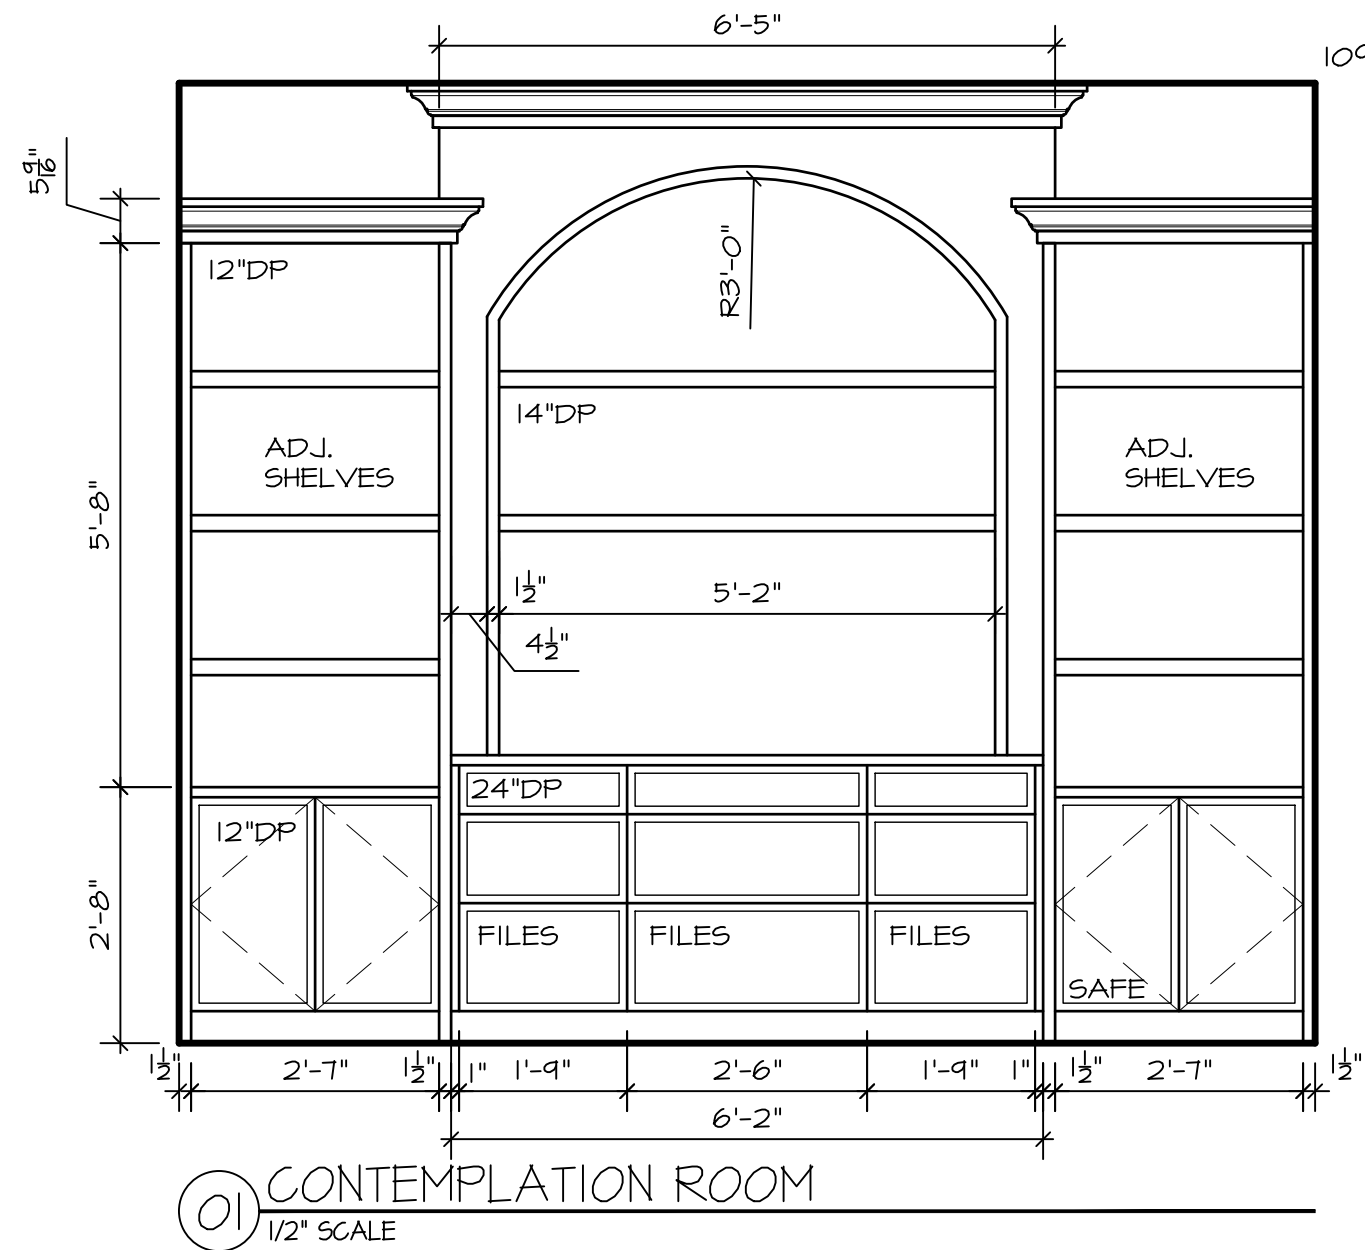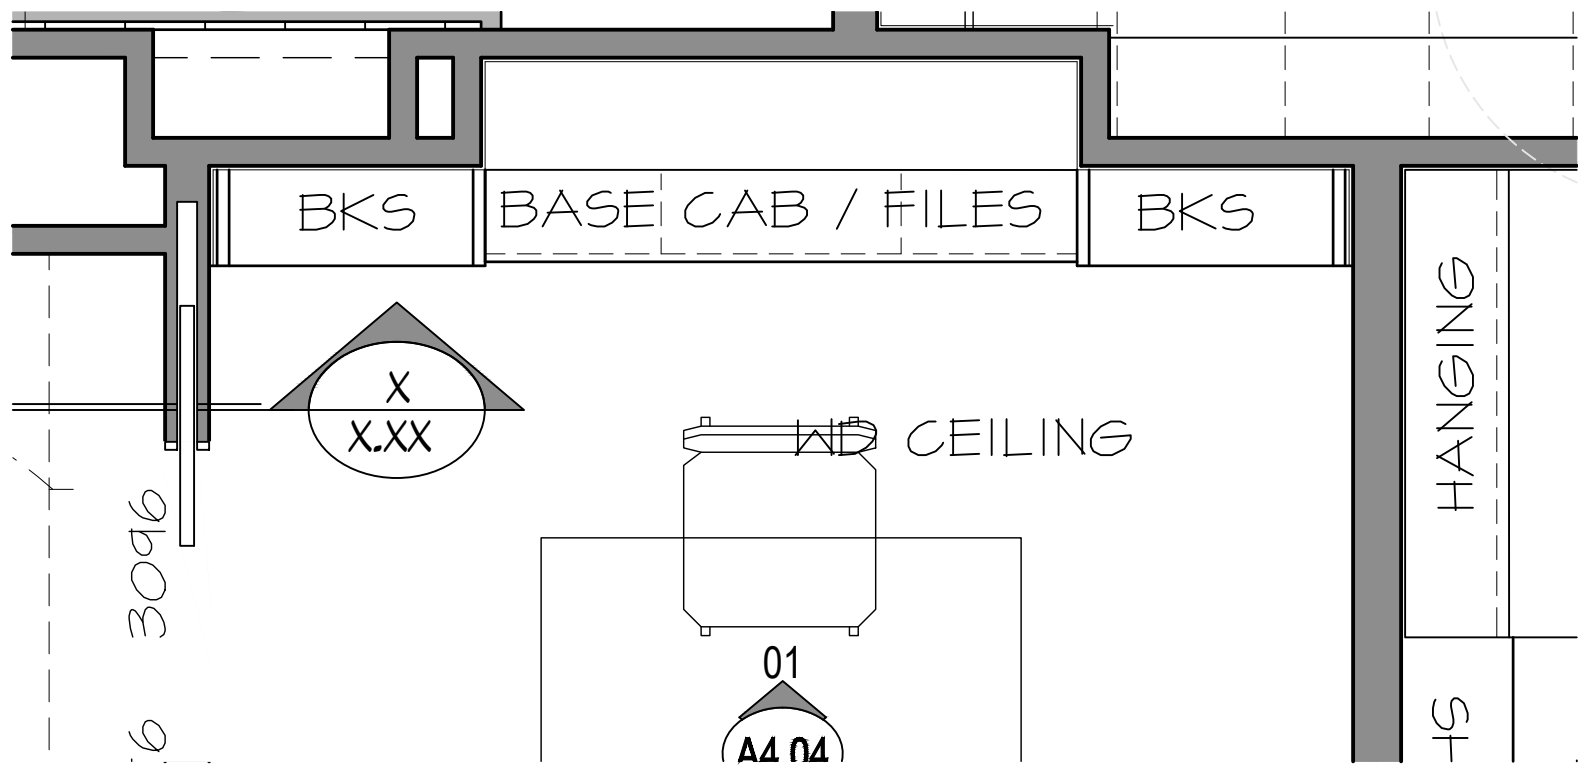



01 CONTEMPLATION ROOM
1/2" SCALE

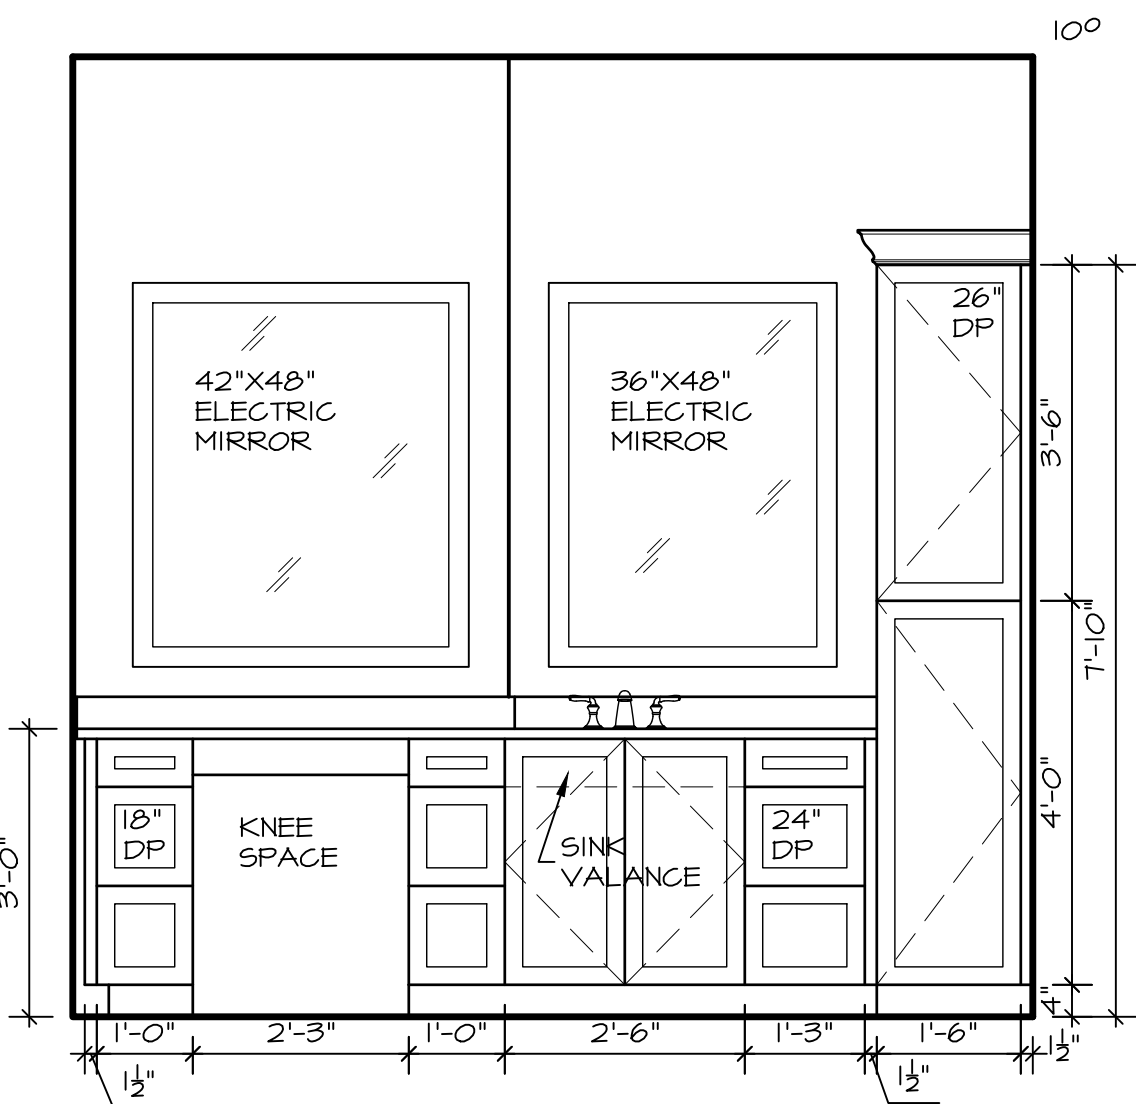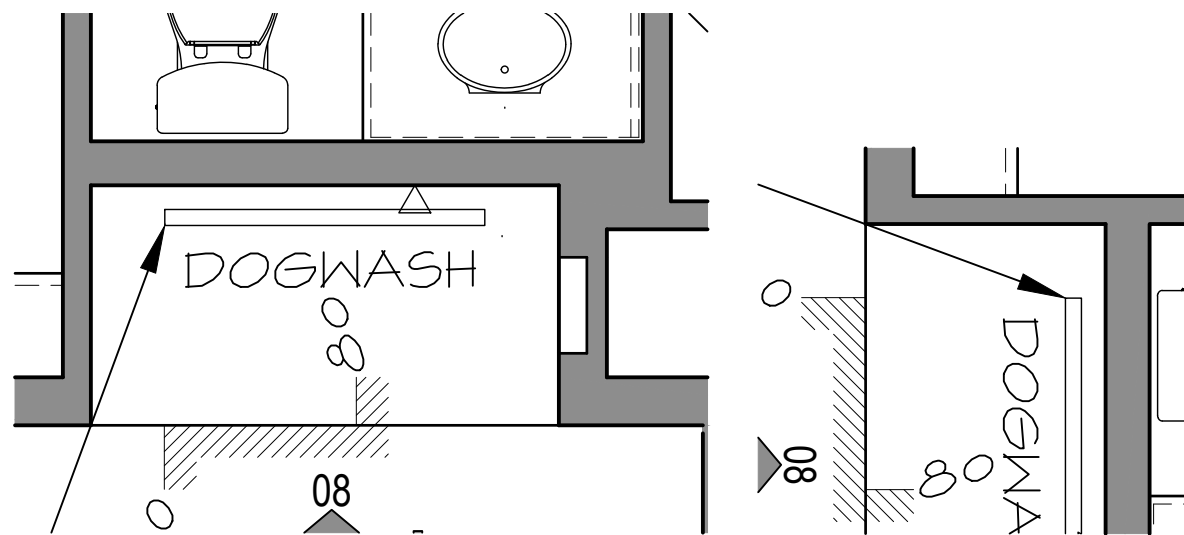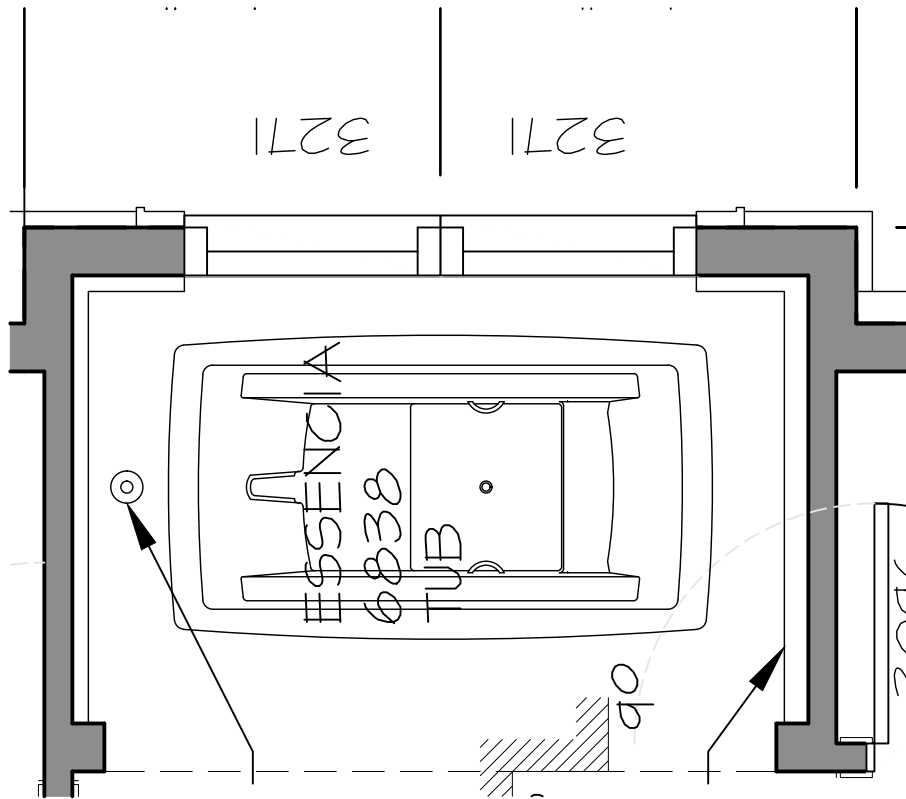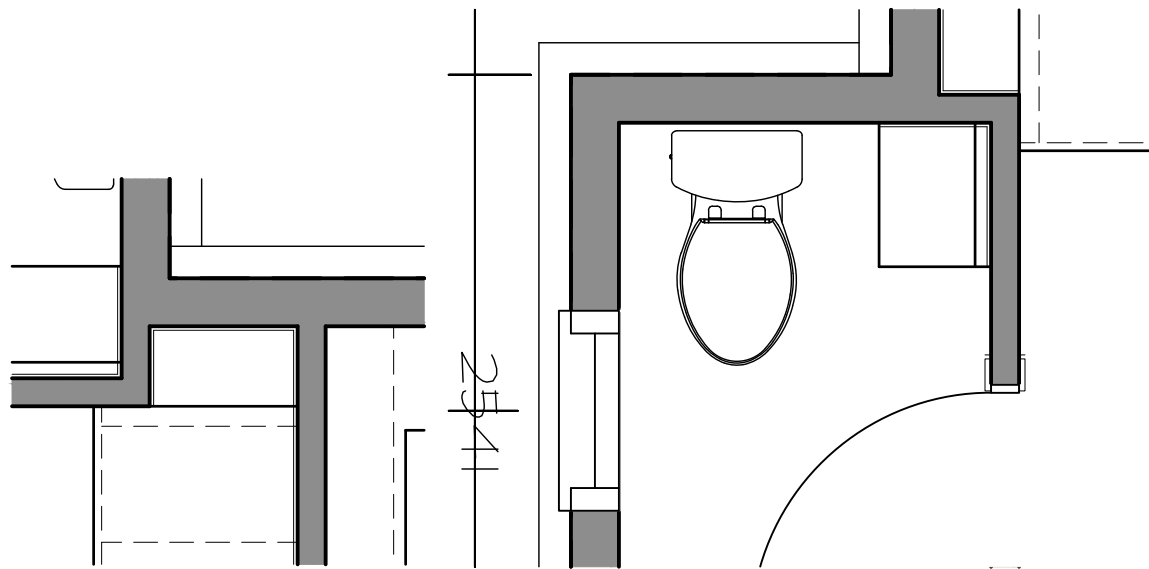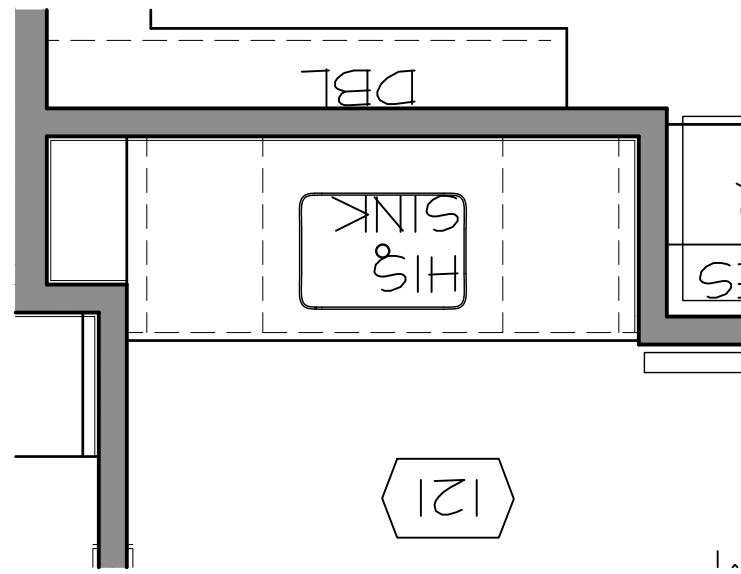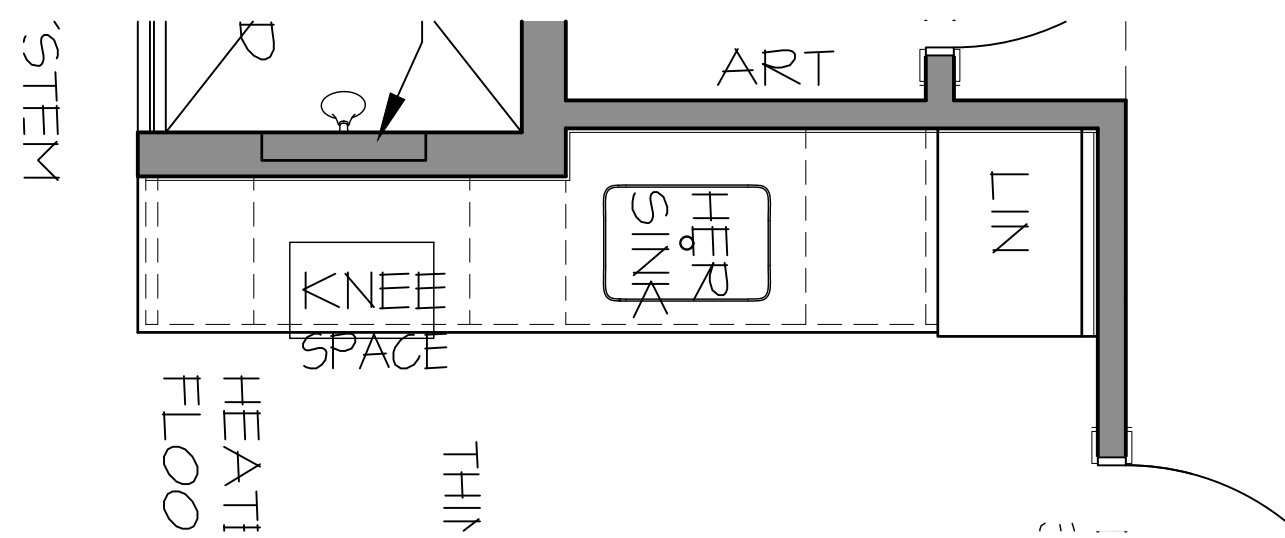


04 HER VANITY
1/2" SCALE

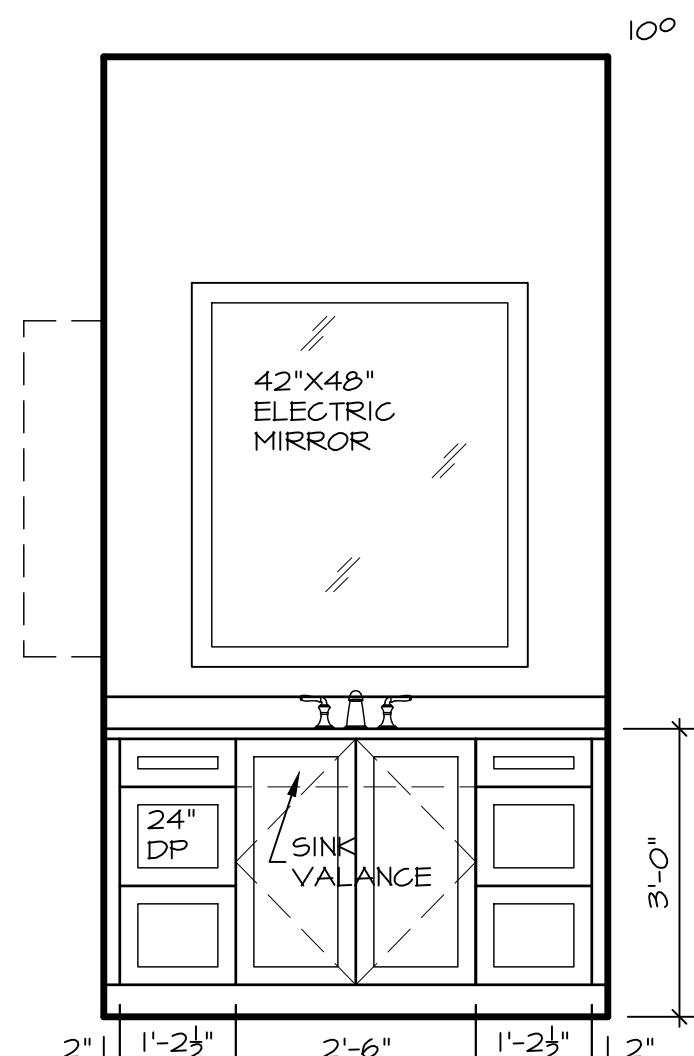


05 HIS VANITY
1/2" SCALE

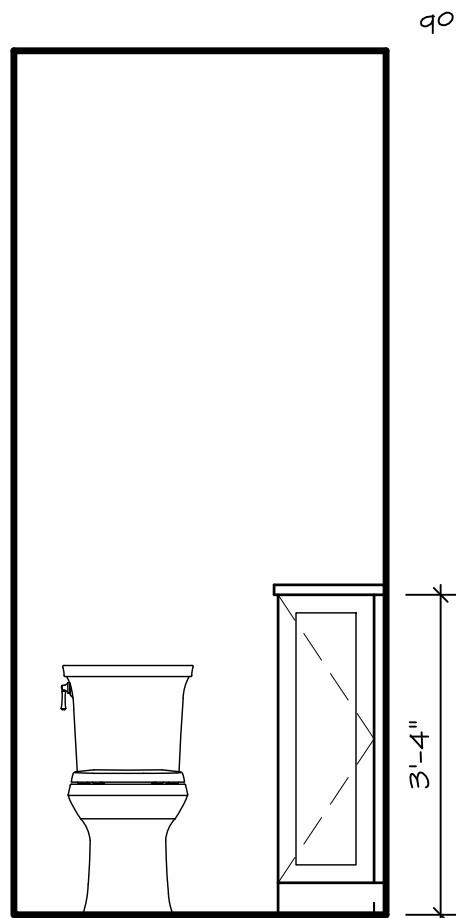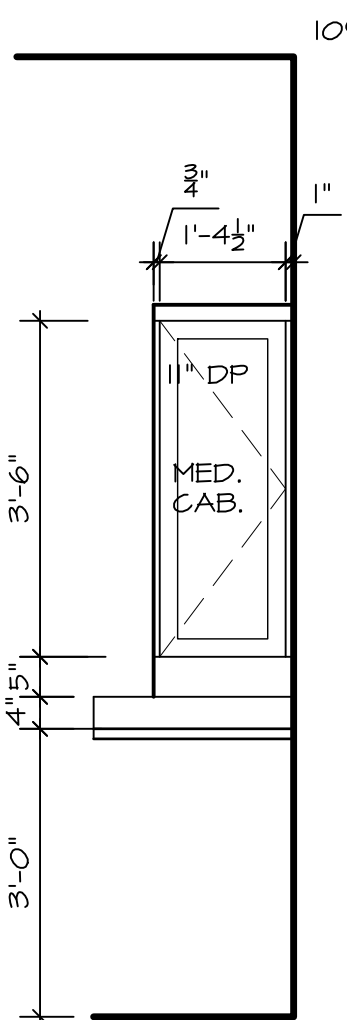



06 TOILET ROOM
1/2" SCALE

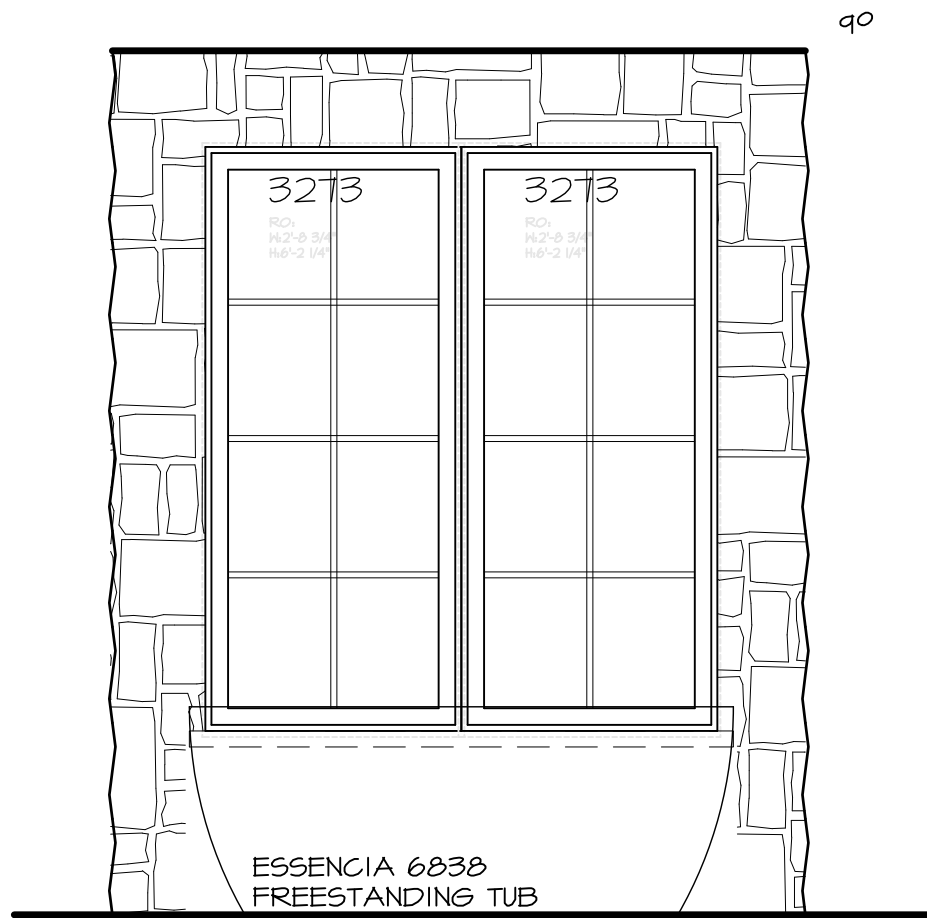


07 TUB
1/2" SCALE

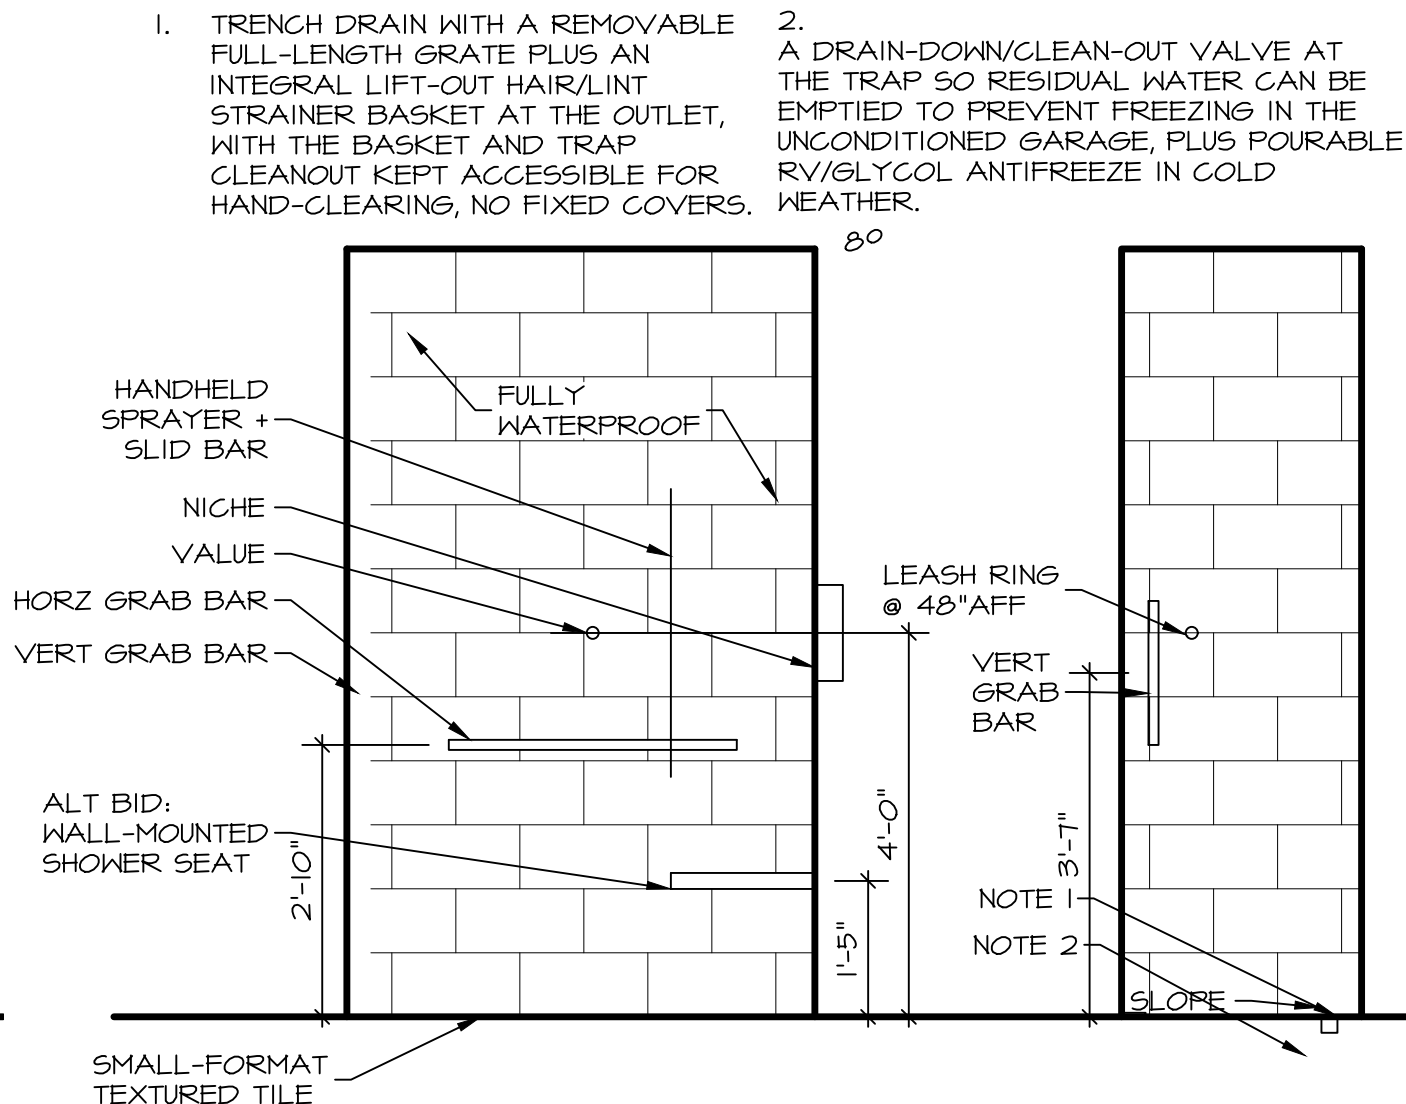

08 DOGWASH
1/2" SCALE

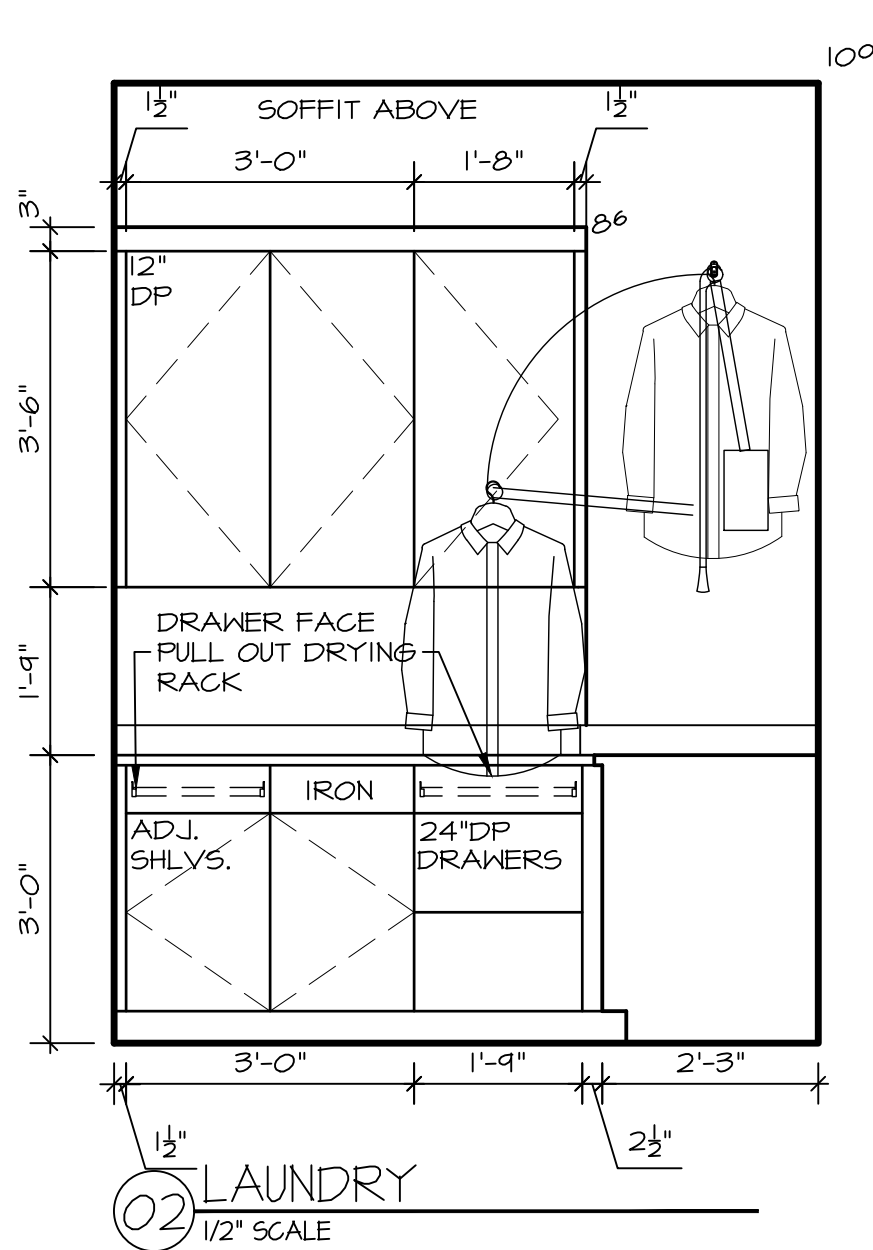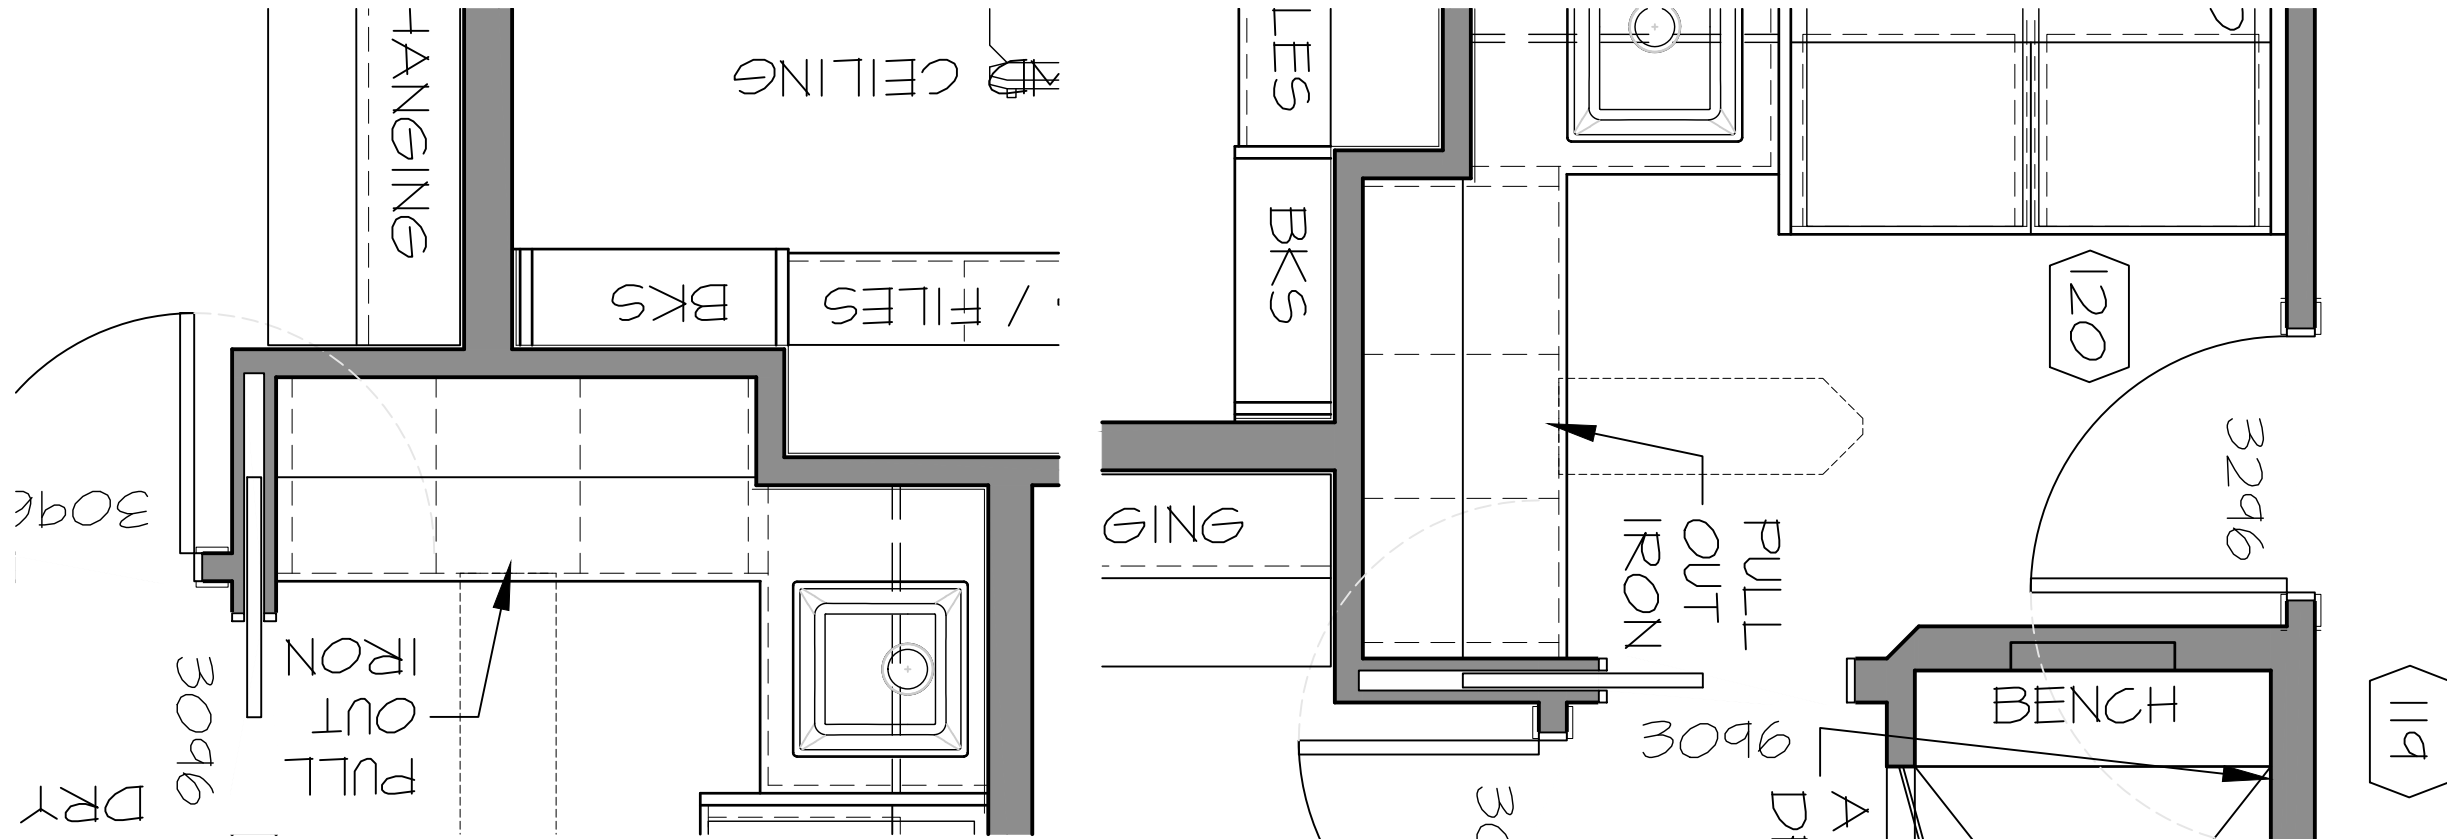


02 LAUNDRY
1/2" SCALE

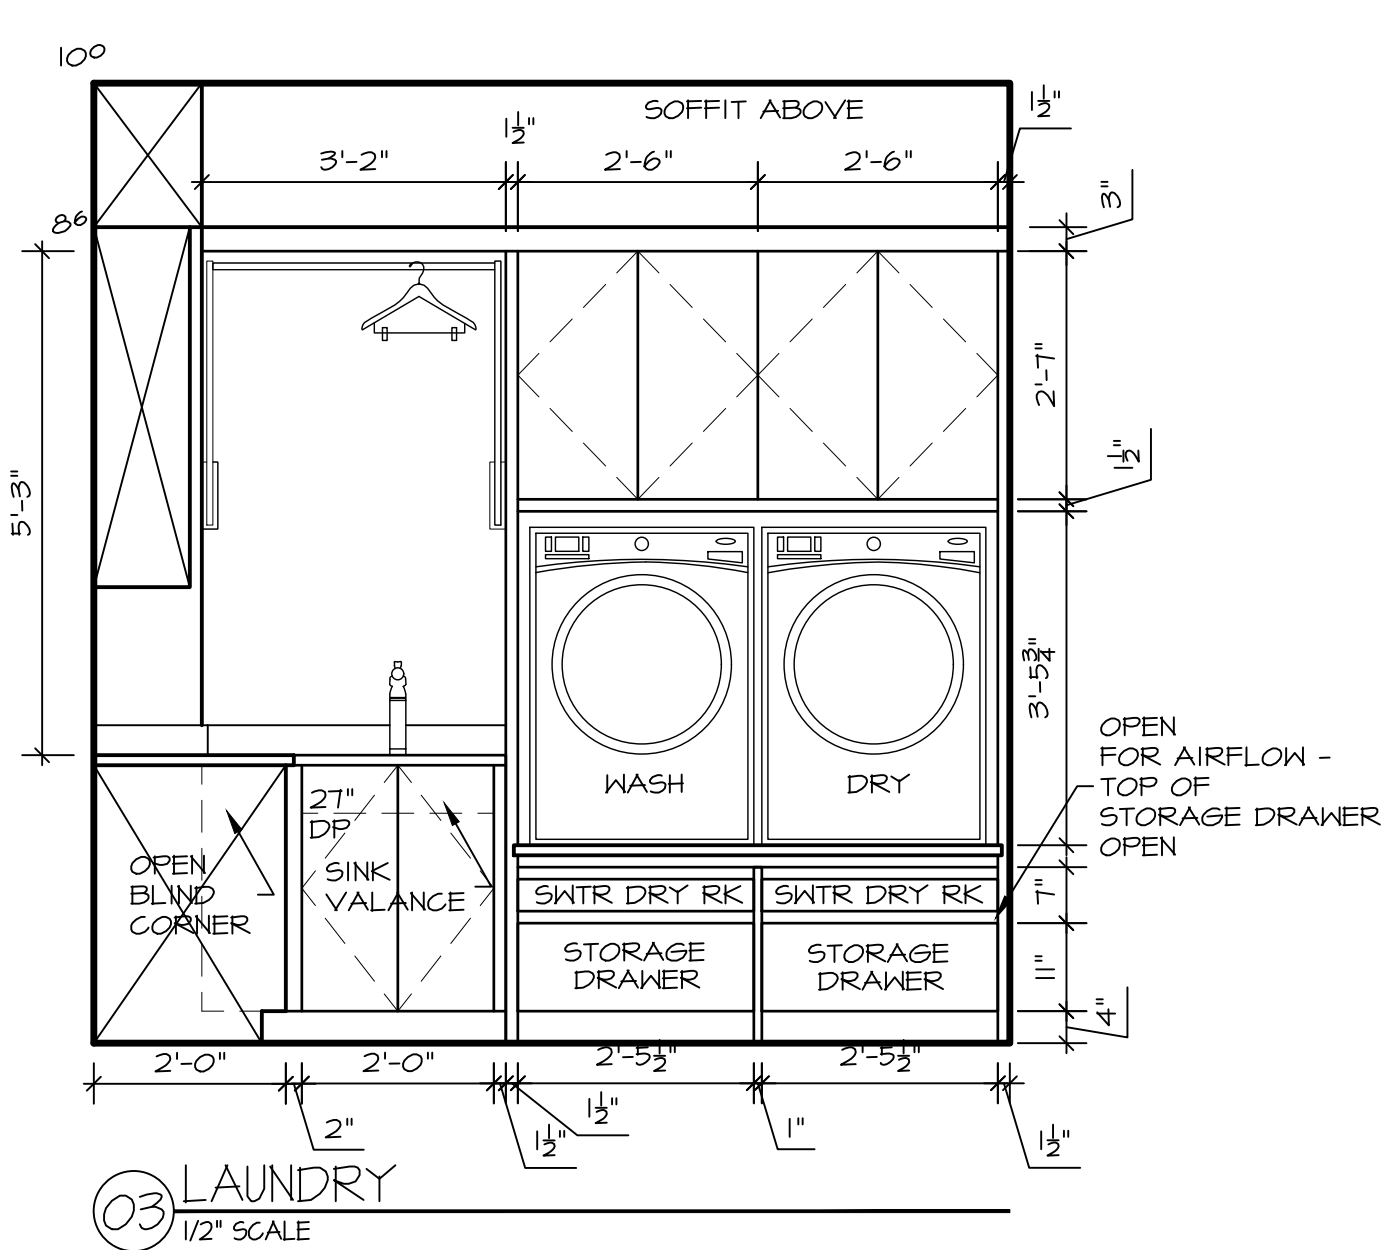

03 LAUNDRY
1/2" SCALE

MCNEIL COMPANY
4666 South 132nd Street
Omaha, NE 68137
402-333-1462
mcneilcompany.com

PLAN DATE	
07/17/2026	
REV.	DATE
MEETING	03/18/26
HEARTWOOD	05/06/26
PRELIM BID	07/17/26


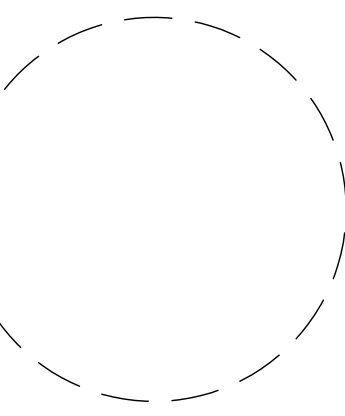


JOB NUMBER	
15-2510	
DESCRIPTION	
INTERIOR ELEVATIONS	
PLAN SHEET	
A4.04	



© COPYRIGHT
MCNEIL COMPANY
THESE PLANS ARE SPECIFICALLY
DESIGNED FOR CONSTRUCTION BY
MCNEIL COMPANY AND ARE
INTENDED FOR NO OTHER PURPOSE.
DUPLICATION OF THESE PLANS IN
PART OR WHOLE WITHOUT WRITTEN
CONSENT FROM MCNEIL COMPANY
IS PROHIBITED.

CROCKETT LOT22
RESIDENCE
1702 SOUTH 150 AVE. OMAHA, NEBRASKA 68144



PLOT DATE: 7/27/2026
D:\MCNEIL COMPANY DROPBOX\KENT RASMUSSEN\McNEIL DESIGN\RESIDENTIAL\15-2510 CROCKETT HEARTWOOD LOT22\A4 INTERIOR.DWG
HOME PAGE: A4.01

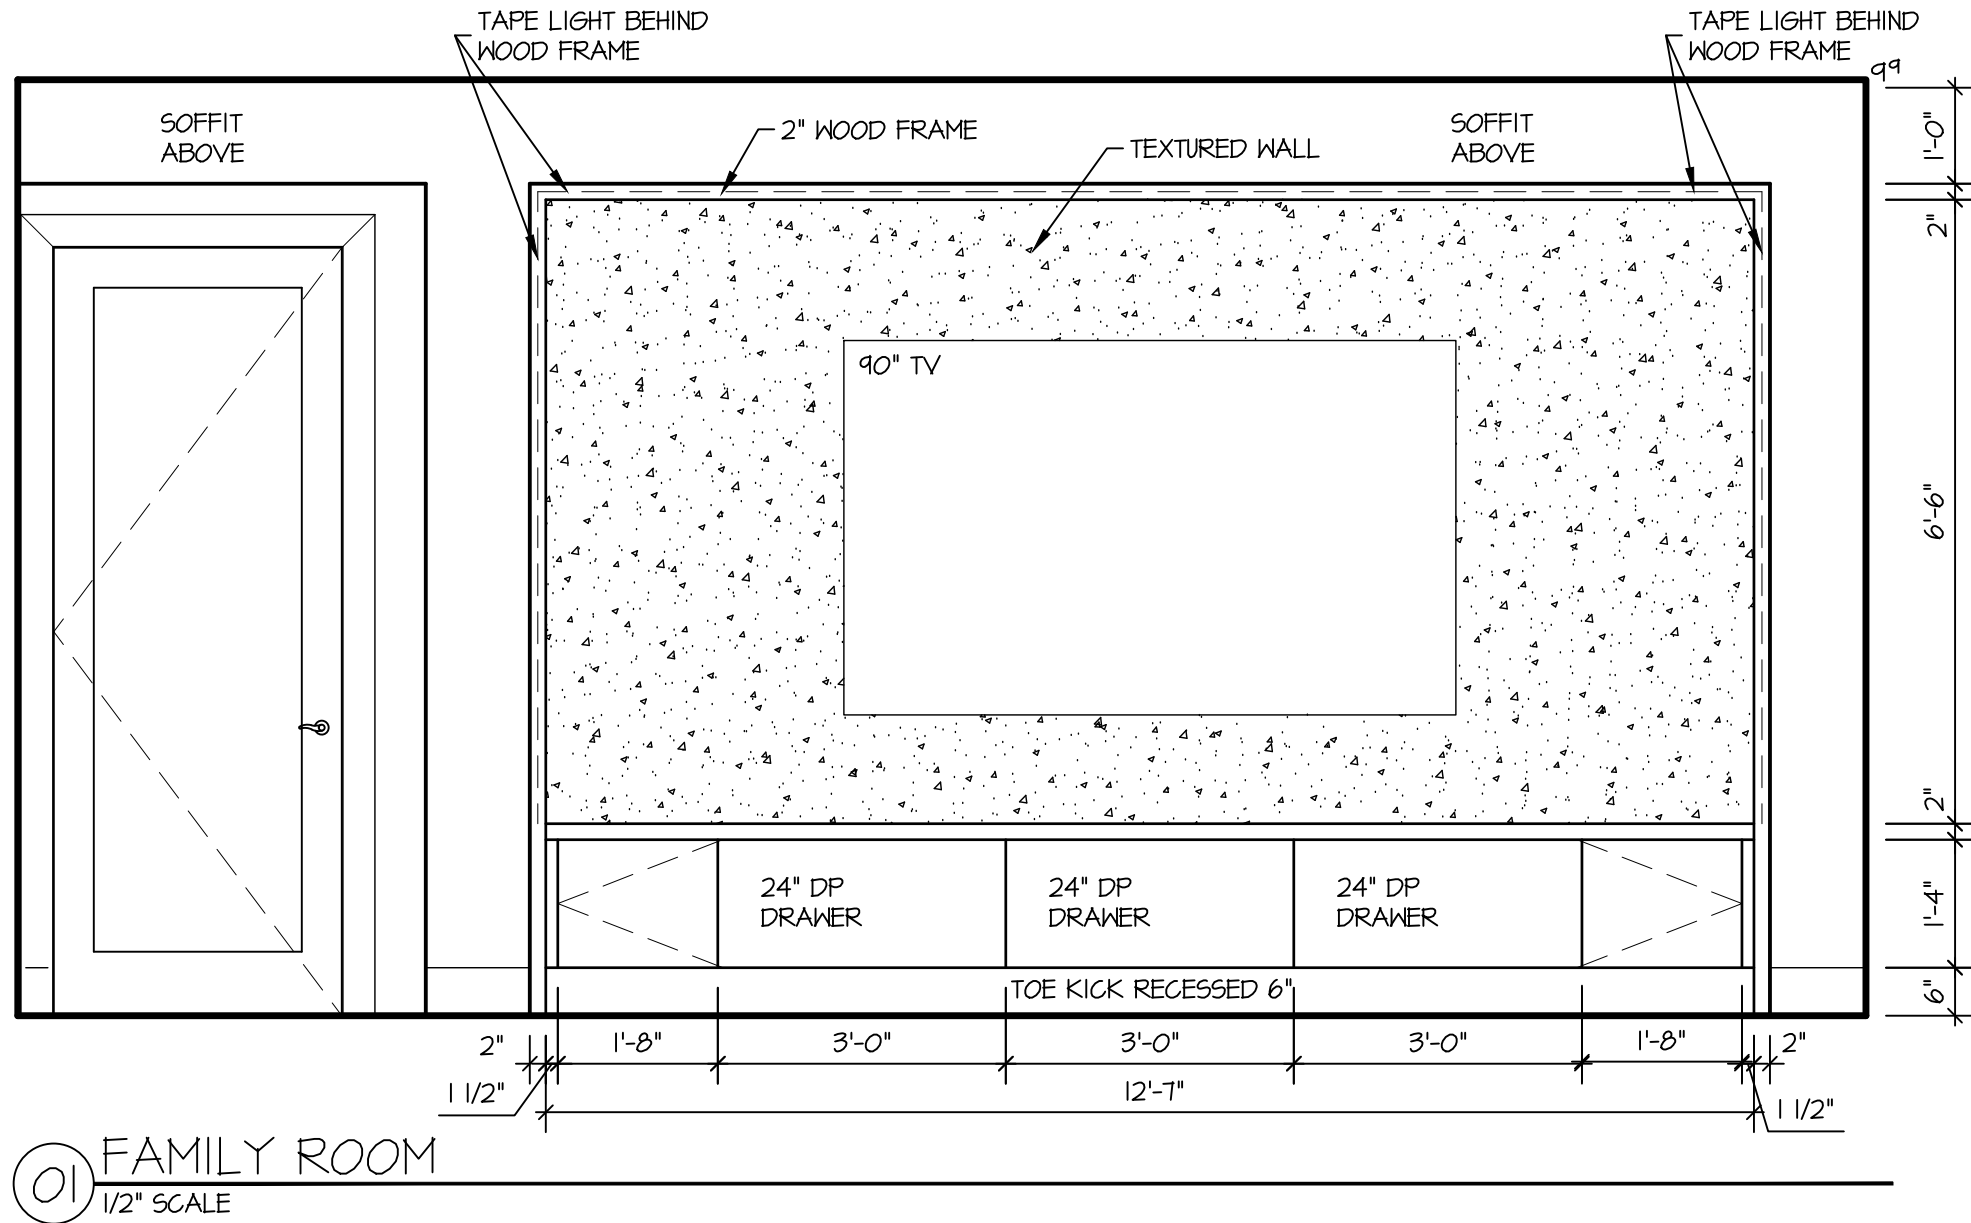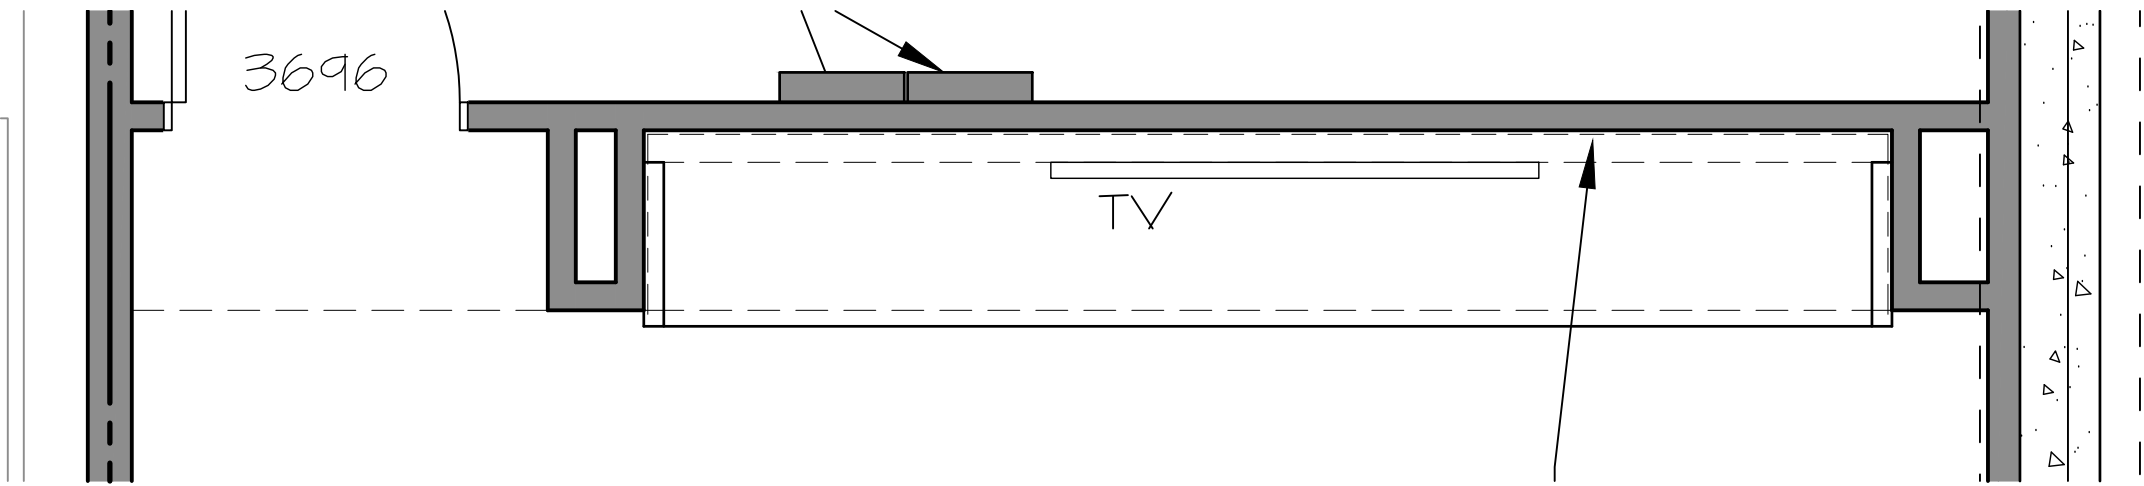



01 FAMILY ROOM
1/2" SCALE

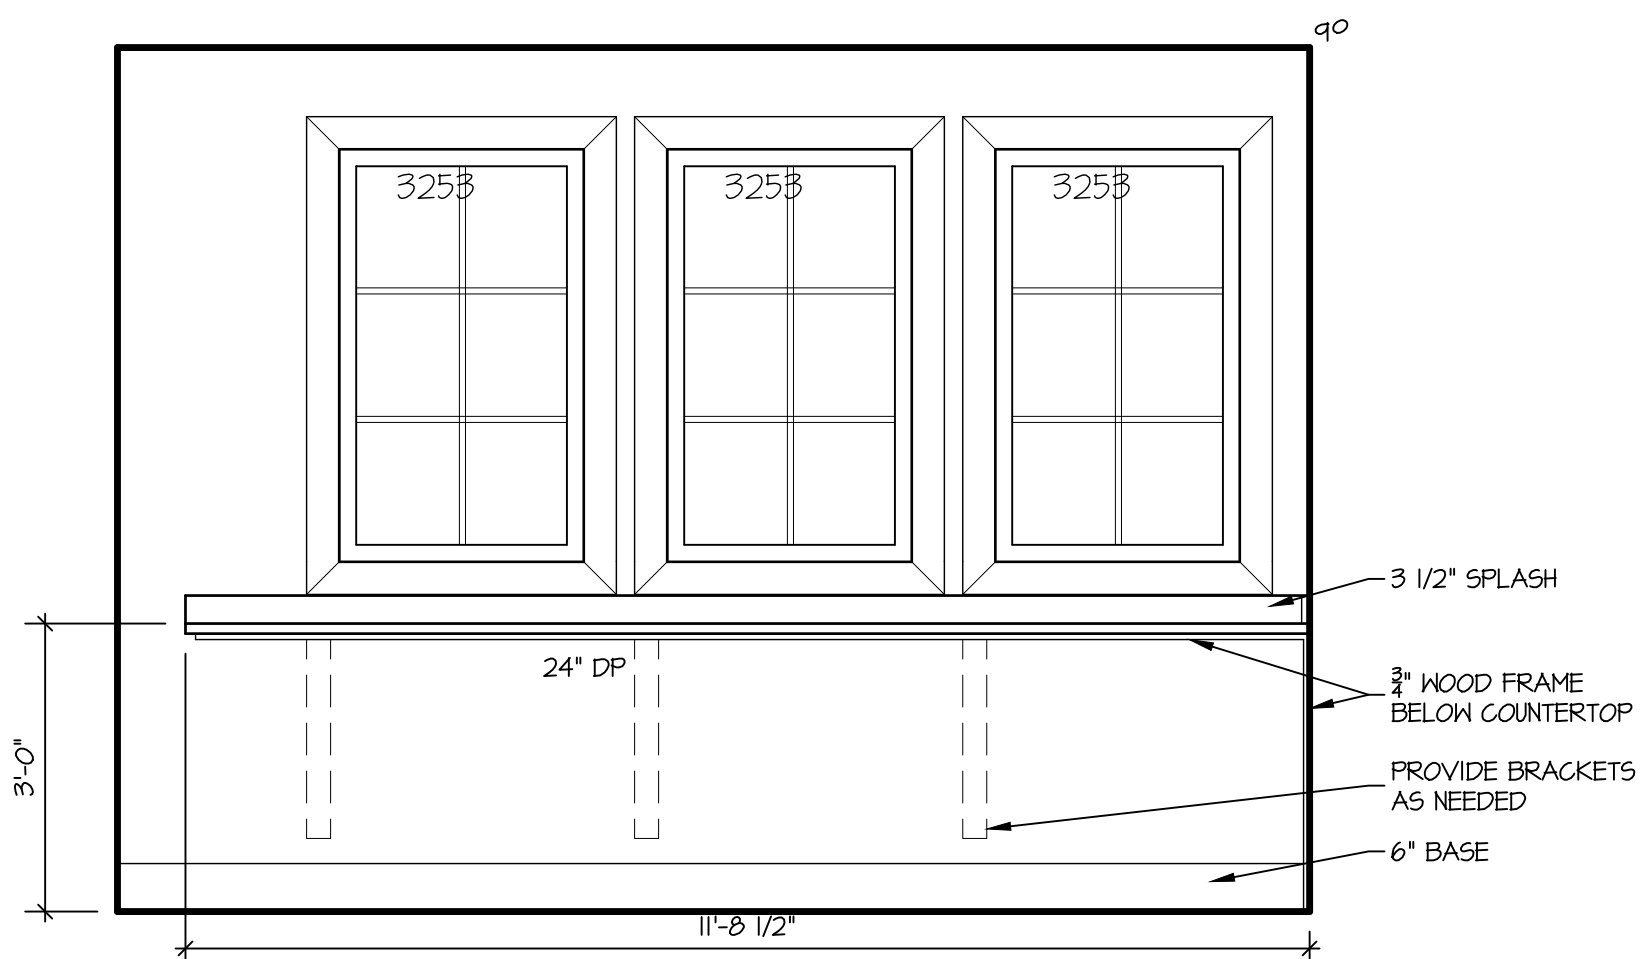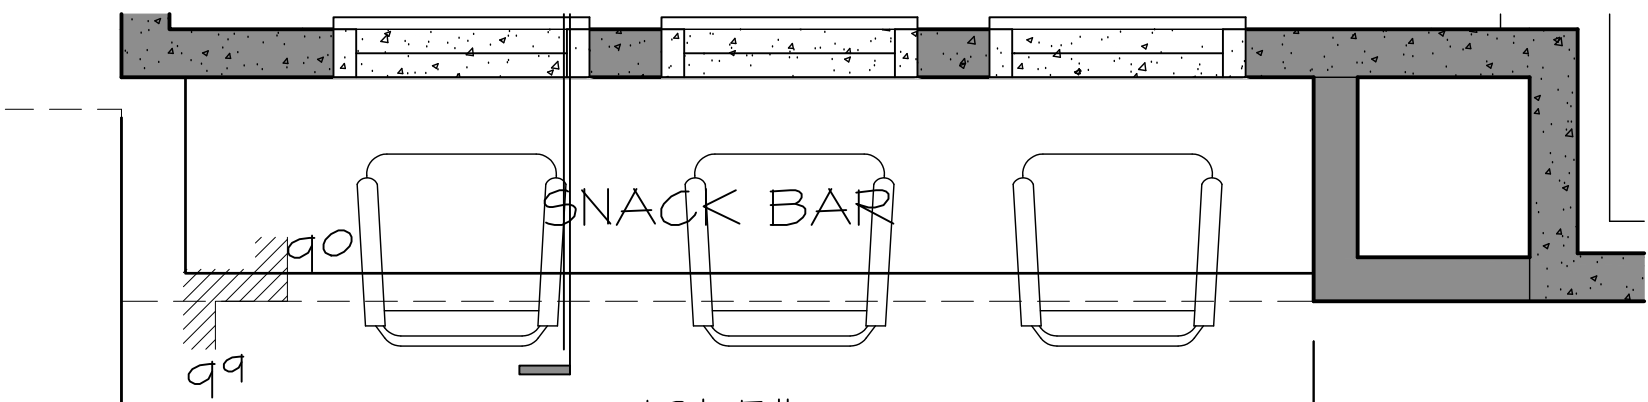

02 SNACK BAR
1/2" SCALE

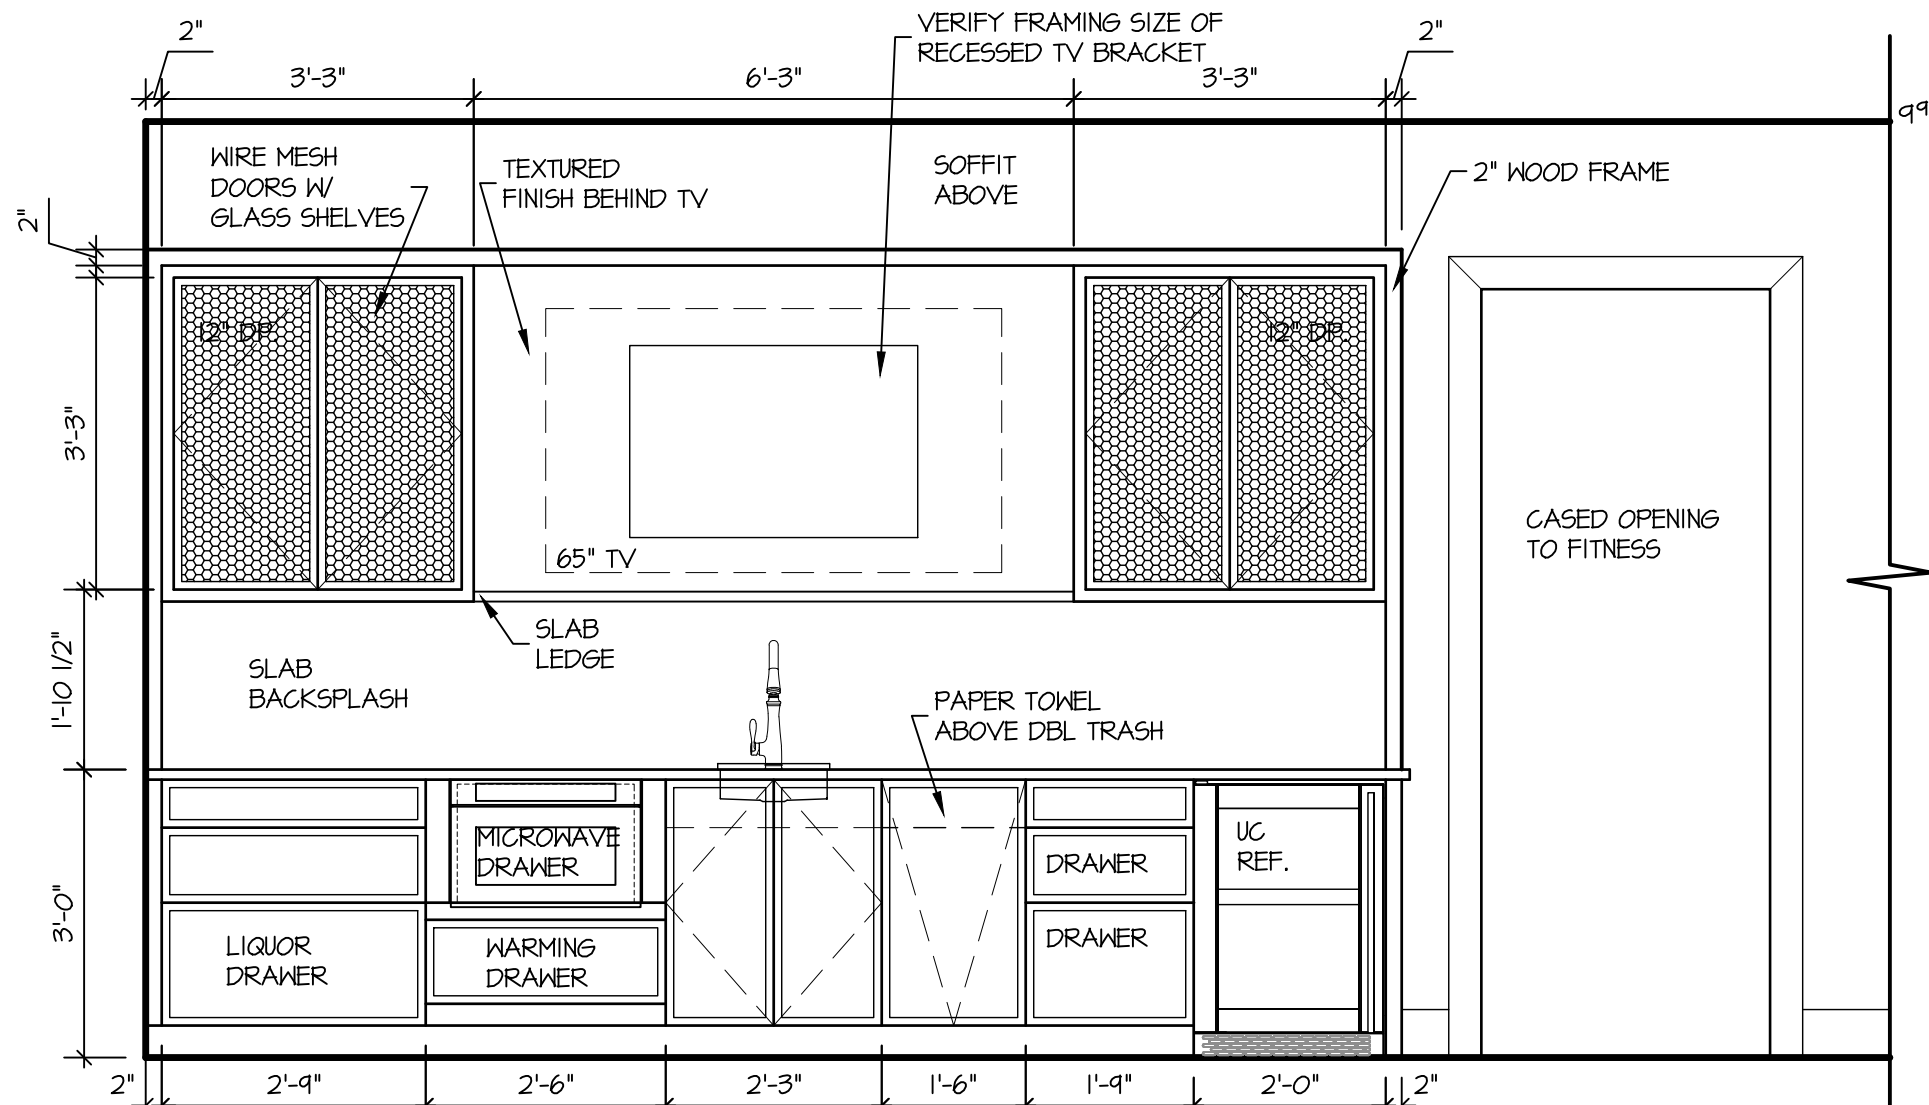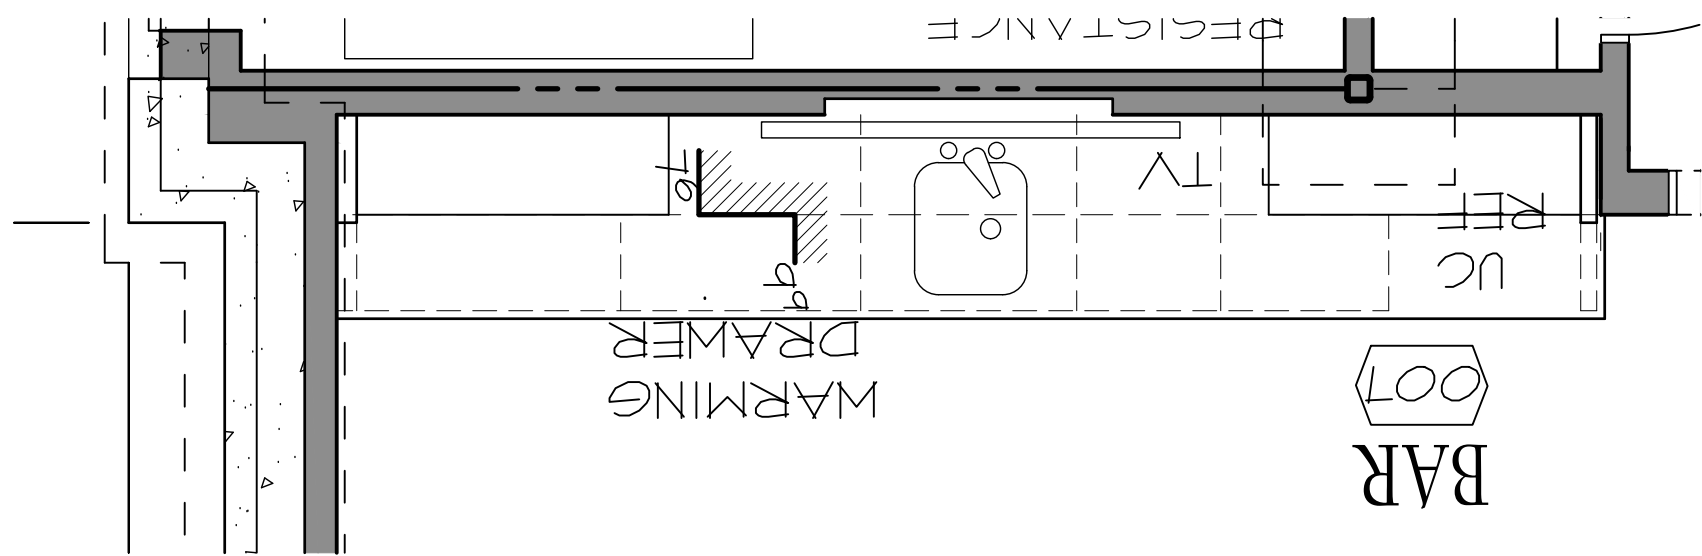

03 BAR
1/2" SCALE

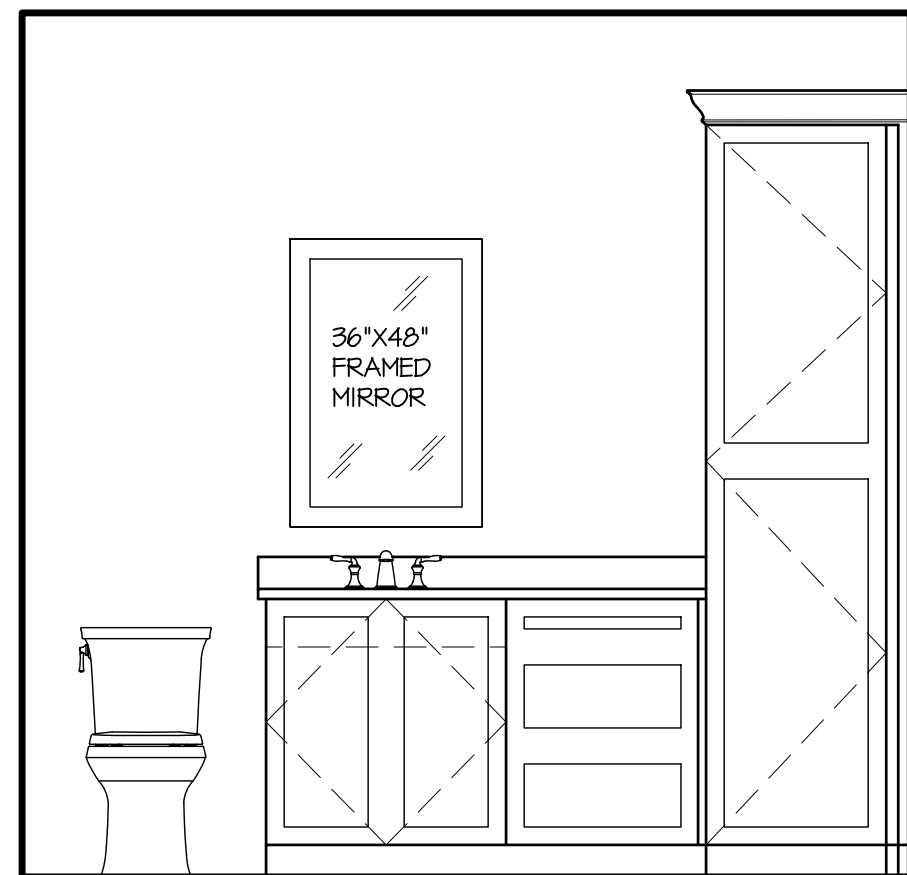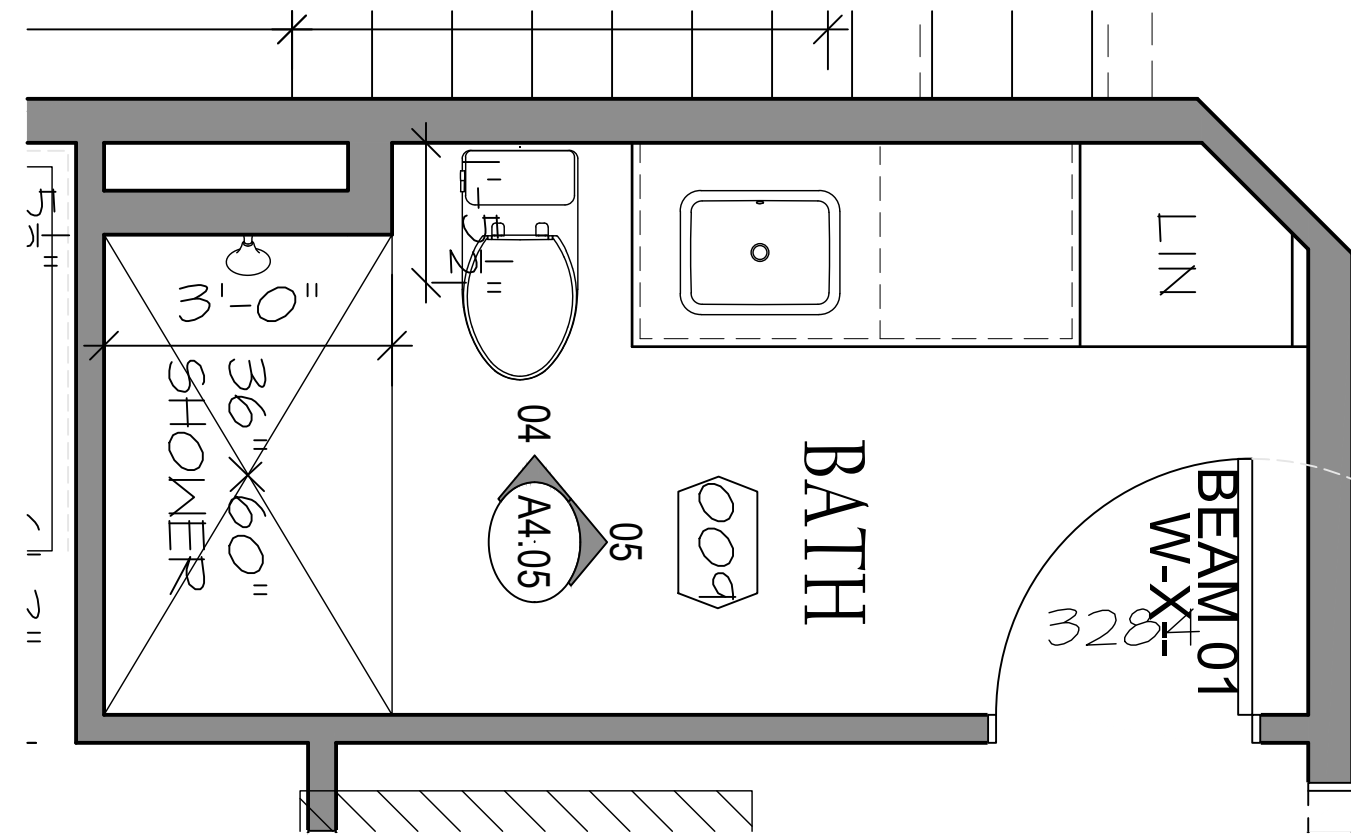

04 ROOM
1/2" SCALE

CROCKETT LOT22
RESIDENCE

1702 SOUTH 150 AVE. OMAHA, NEBRASKA 68144

MCNEIL
COMPANY
4666 South 132nd Street
Omaha, NE 68137
402-333-1462
mcneilcompany.com

PLAN DATE	07/17/2026
REV.	DATE
MEETING	03/18/26
HEARTWOOD	05/06/26
PRELIM BID	07/17/26

JOB NUMBER
15-2510
DESCRIPTION
INTERIOR
ELEVATIONS

PLAN SHEET

A4.05

© COPYRIGHT
MCNEIL COMPANY
THESE PLANS ARE SPECIFICALLY
DESIGNED FOR CONSTRUCTION BY
MCNEIL COMPANY AND ARE
INTENDED FOR NO OTHER PURPOSE.
DUPLICATION OF THESE PLANS IN
PART OR WHOLE WITHOUT WRITTEN
CONSENT FROM MCNEIL COMPANY
IS PROHIBITED.