

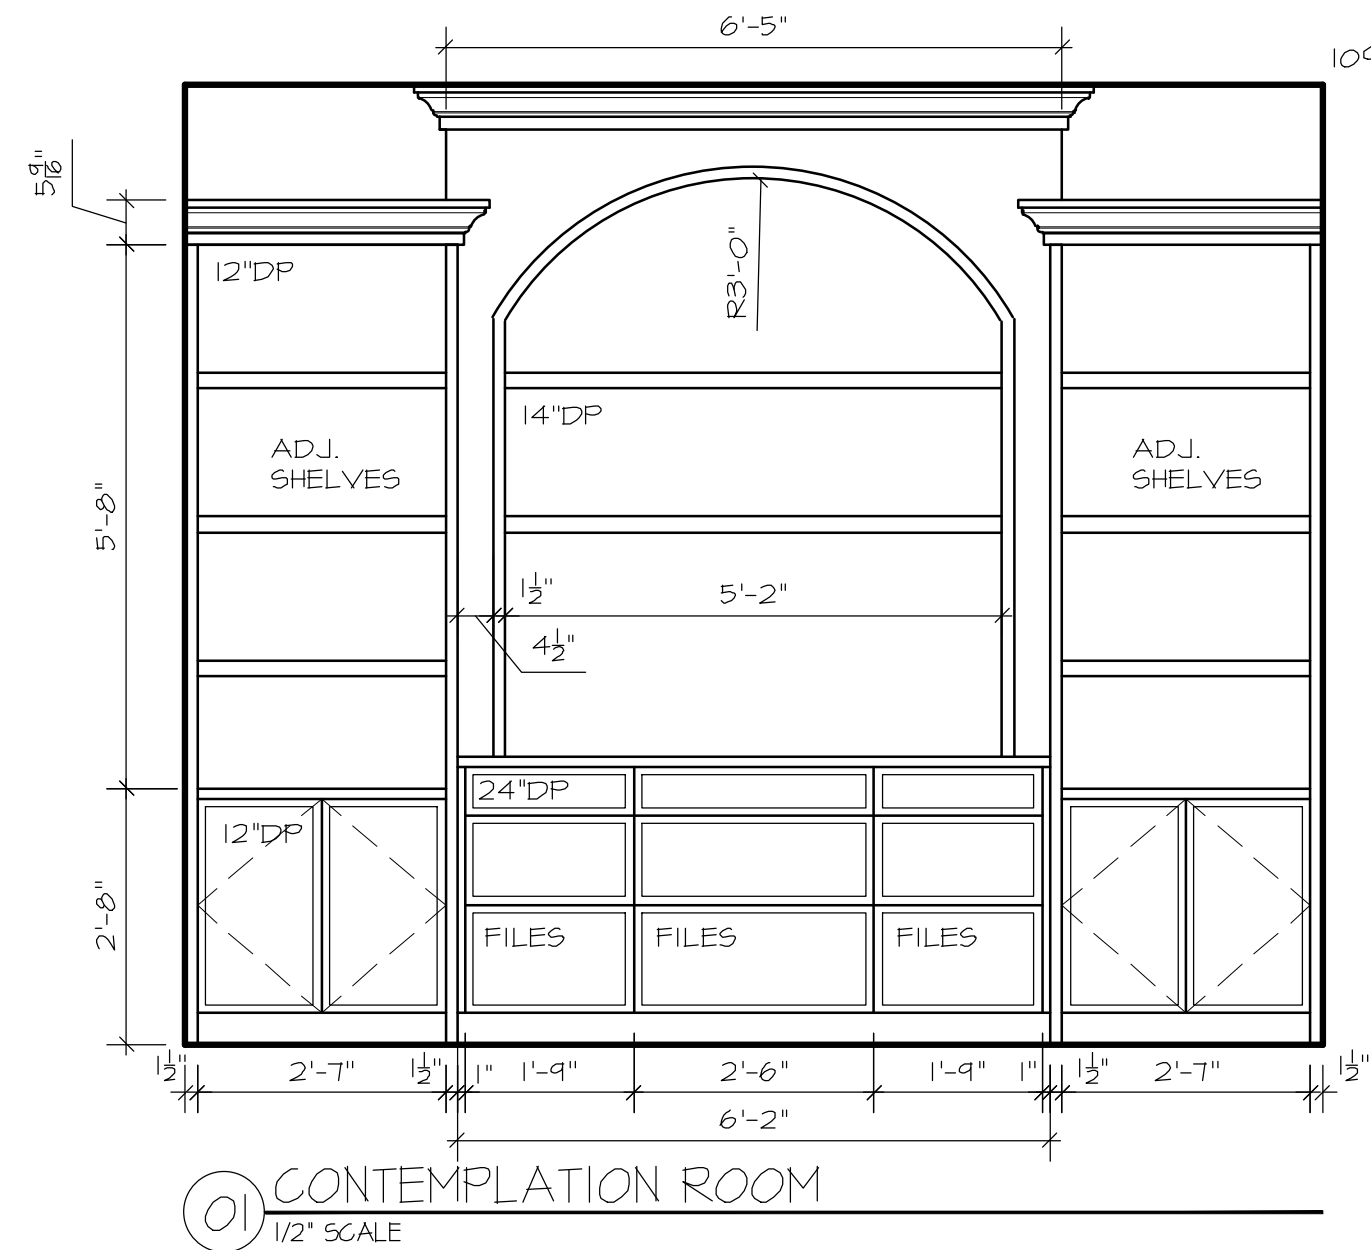
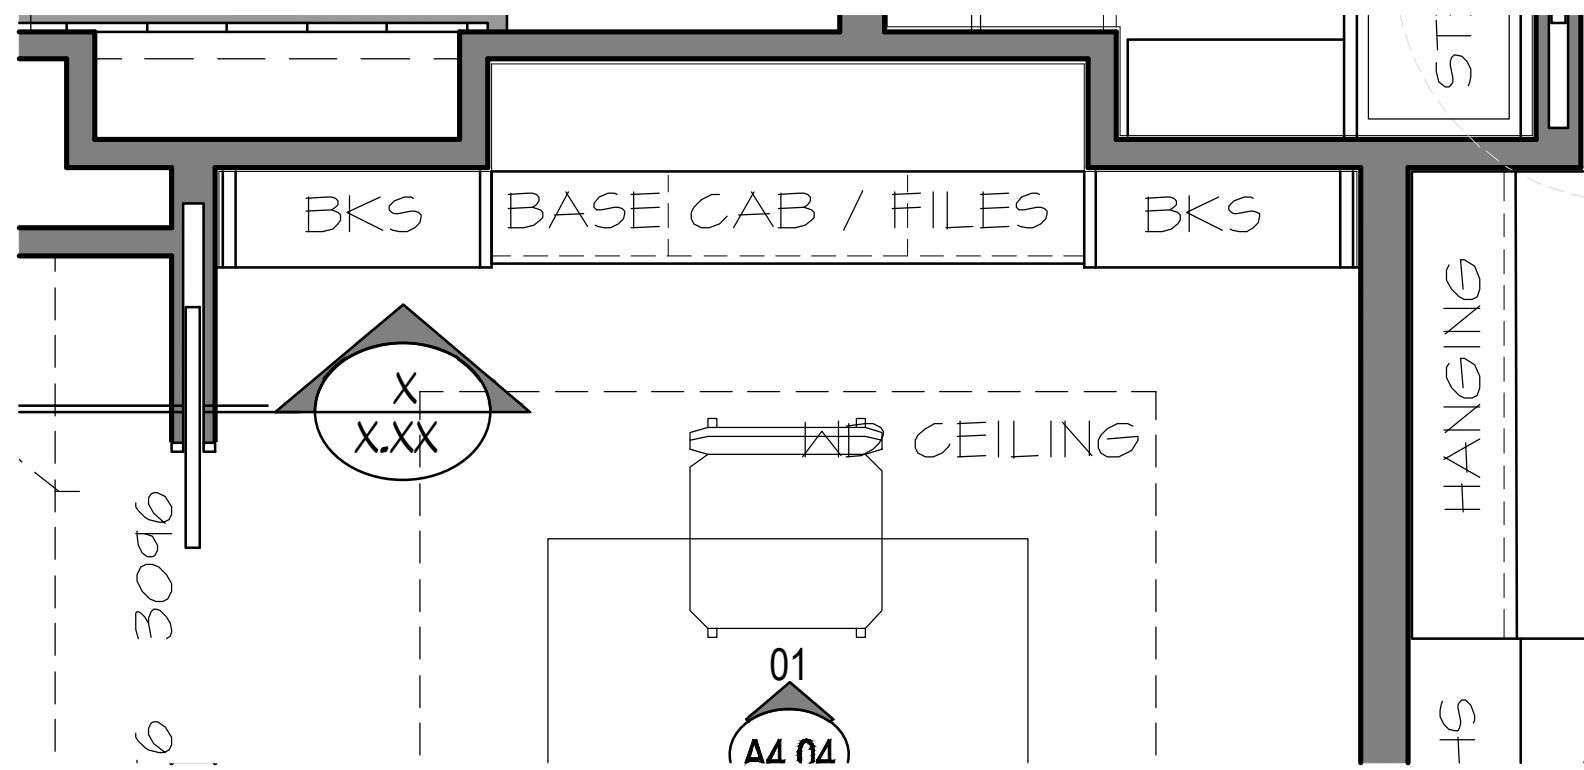




PLOT DATE: 1/17/2026
HOME PAGE: A4.01
D:\MCNEIL COMPANY DROPBOX\KENT RASMUSSEN\McNEIL DESIGN\RESIDENTIAL\15-2510 CROCKETT HEARTWOOD LOT22\A4 INTERIOR.DWG

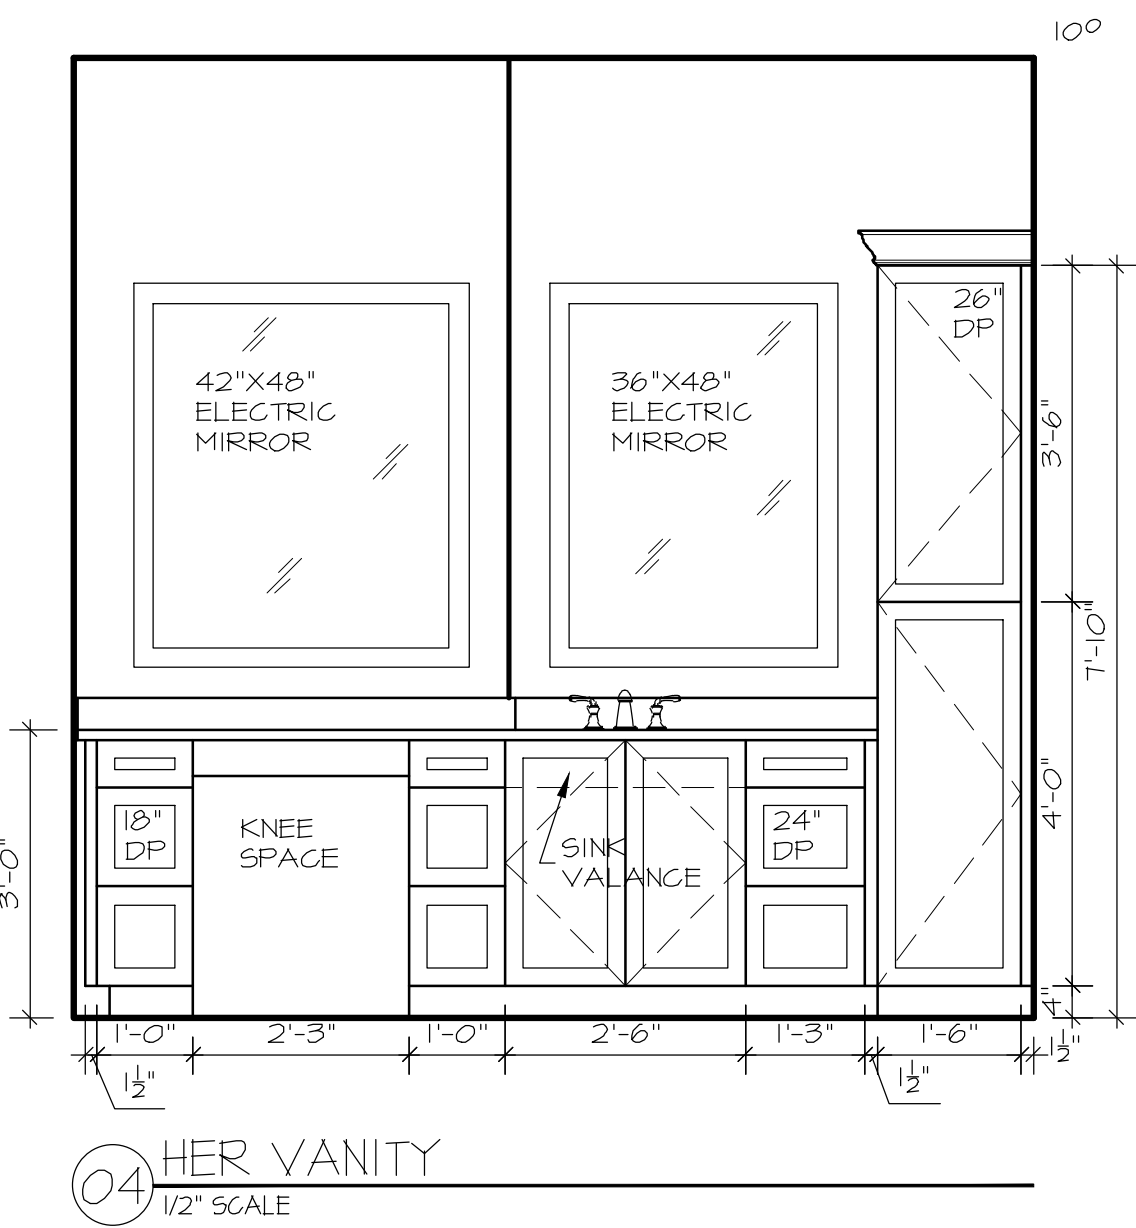



01 CONTEMPLATION ROOM
1/2" SCALE

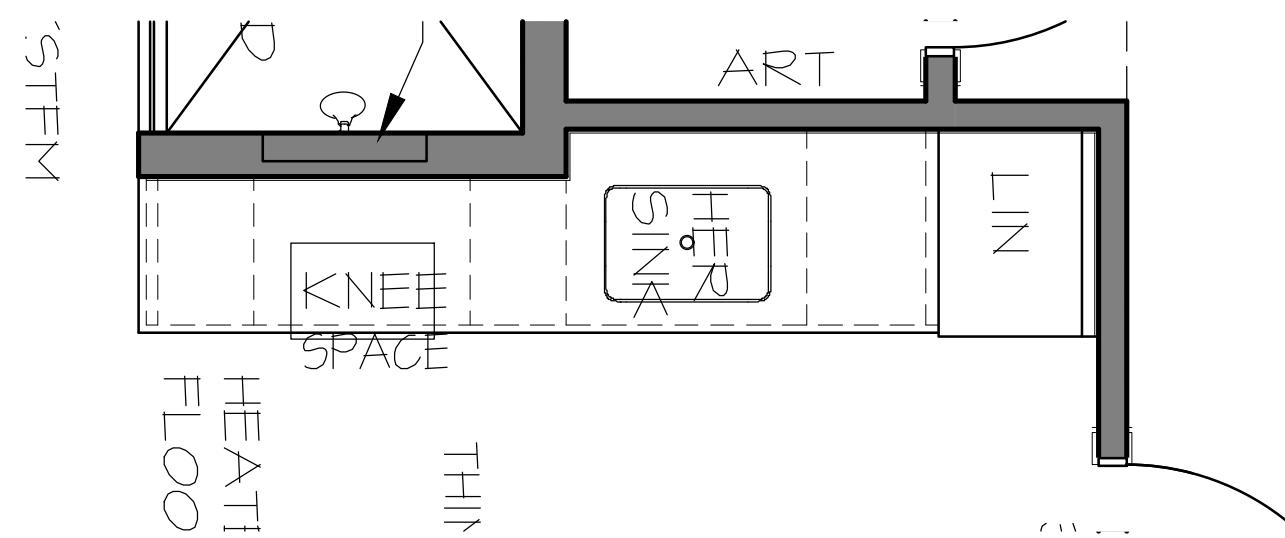



04 HER VANITY
1/2" SCALE

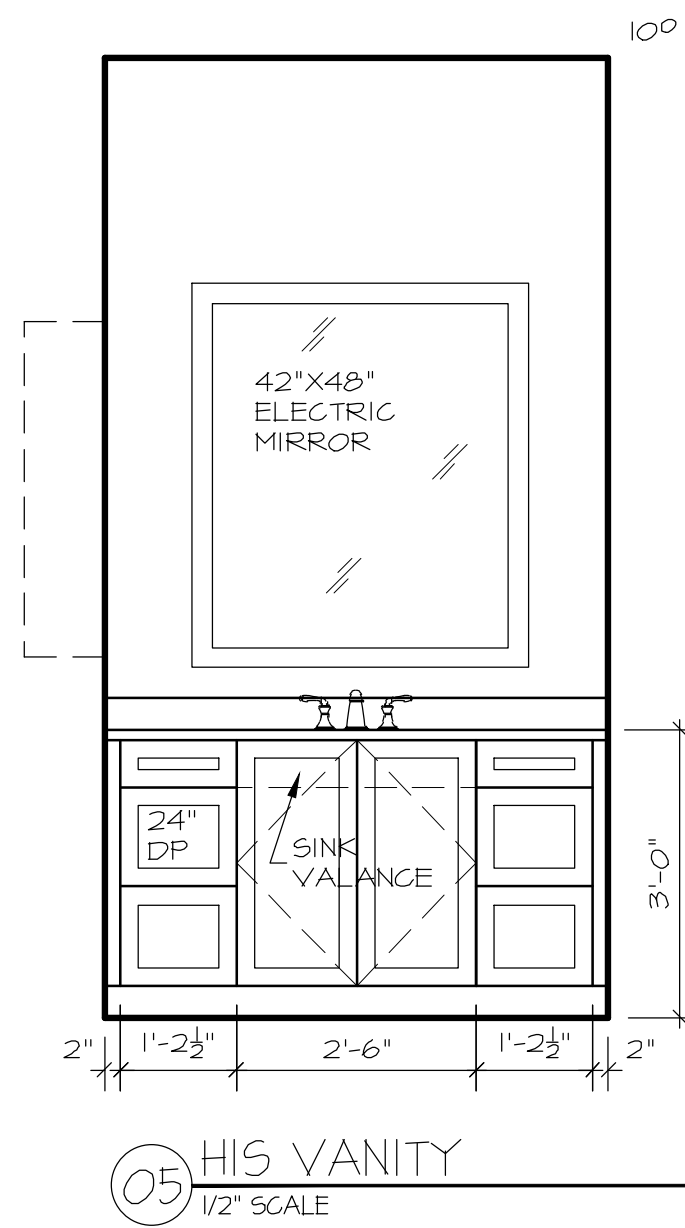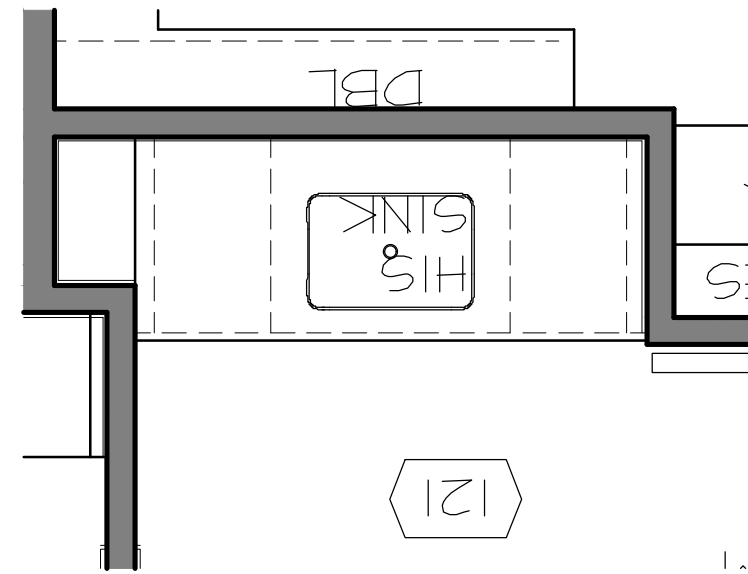



05 HIS VANITY
1/2" SCALE

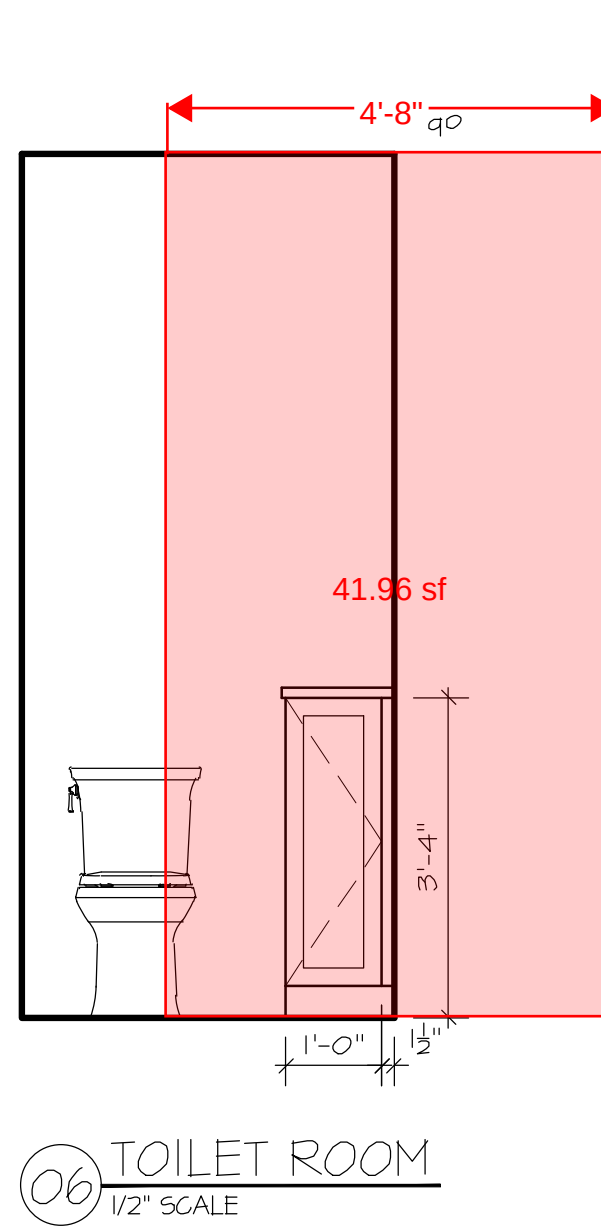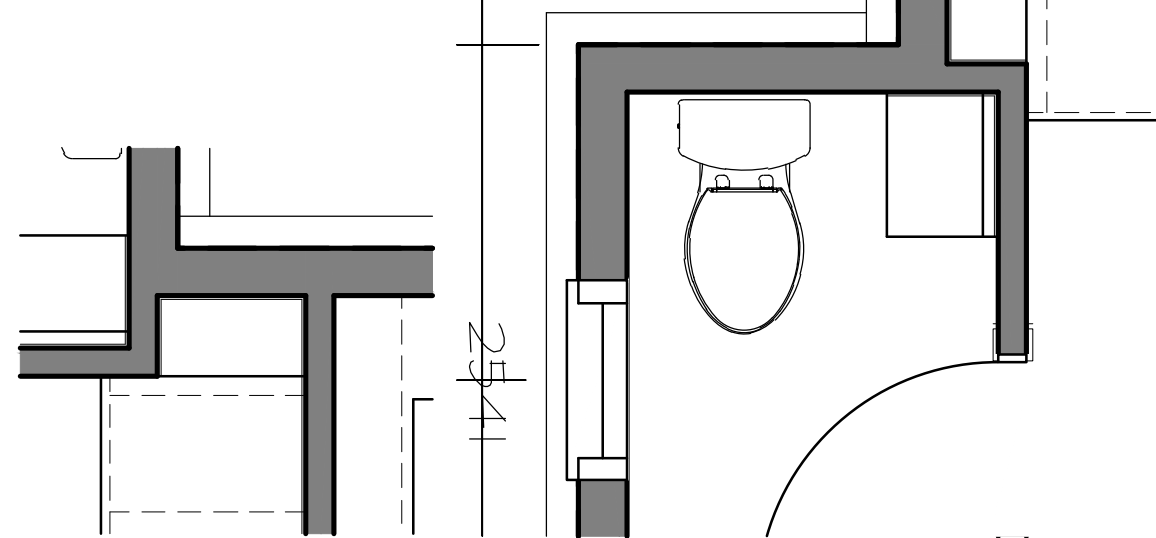


06 TOILET ROOM
1/2" SCALE

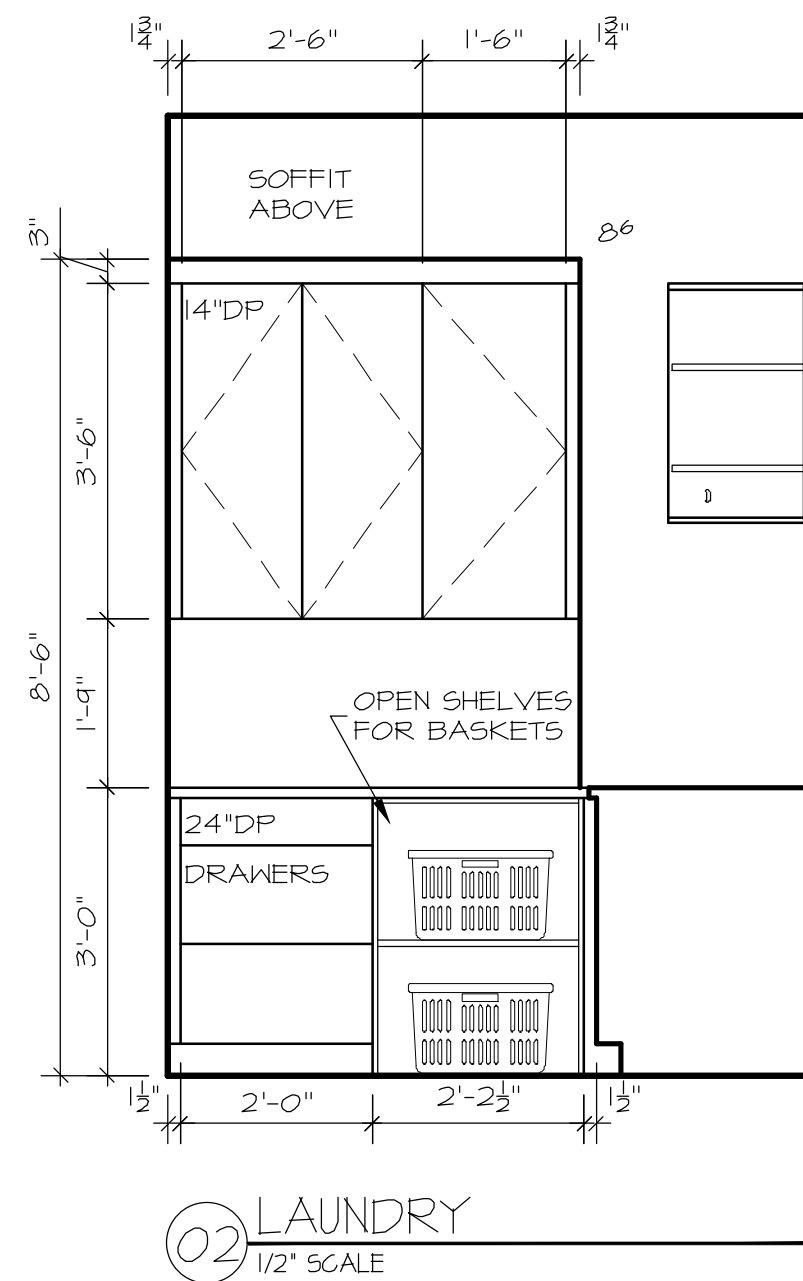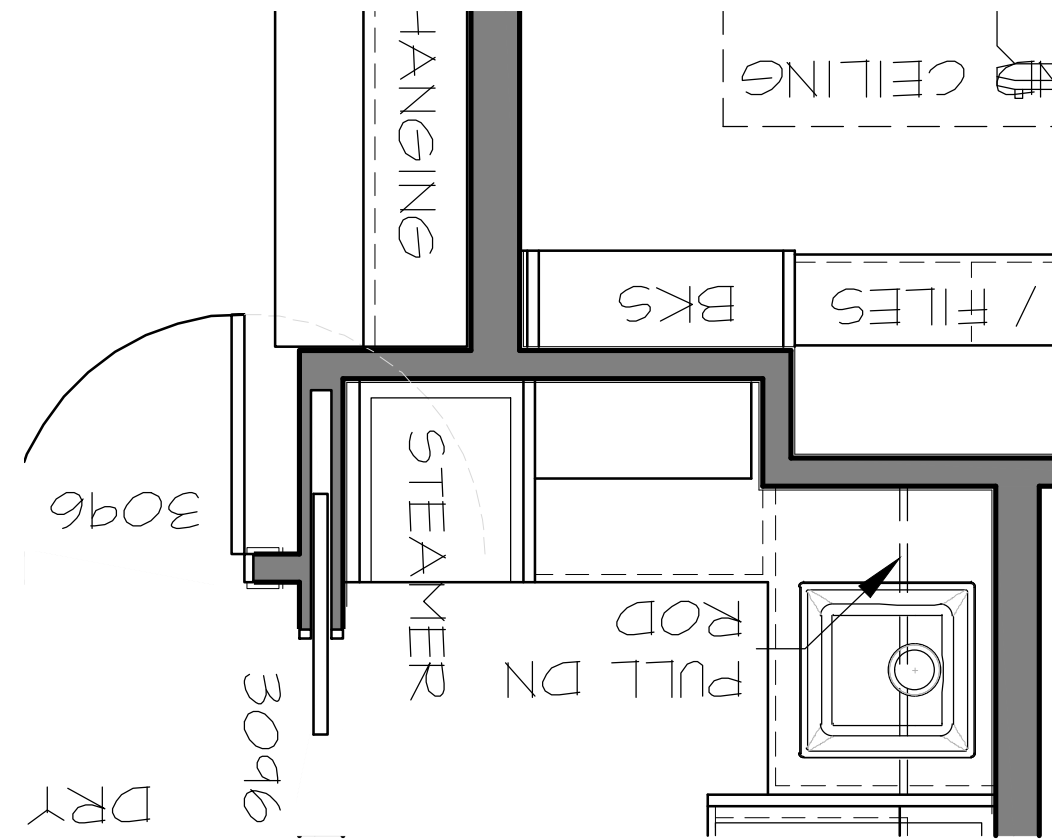


02 LAUNDRY
1/2" SCALE

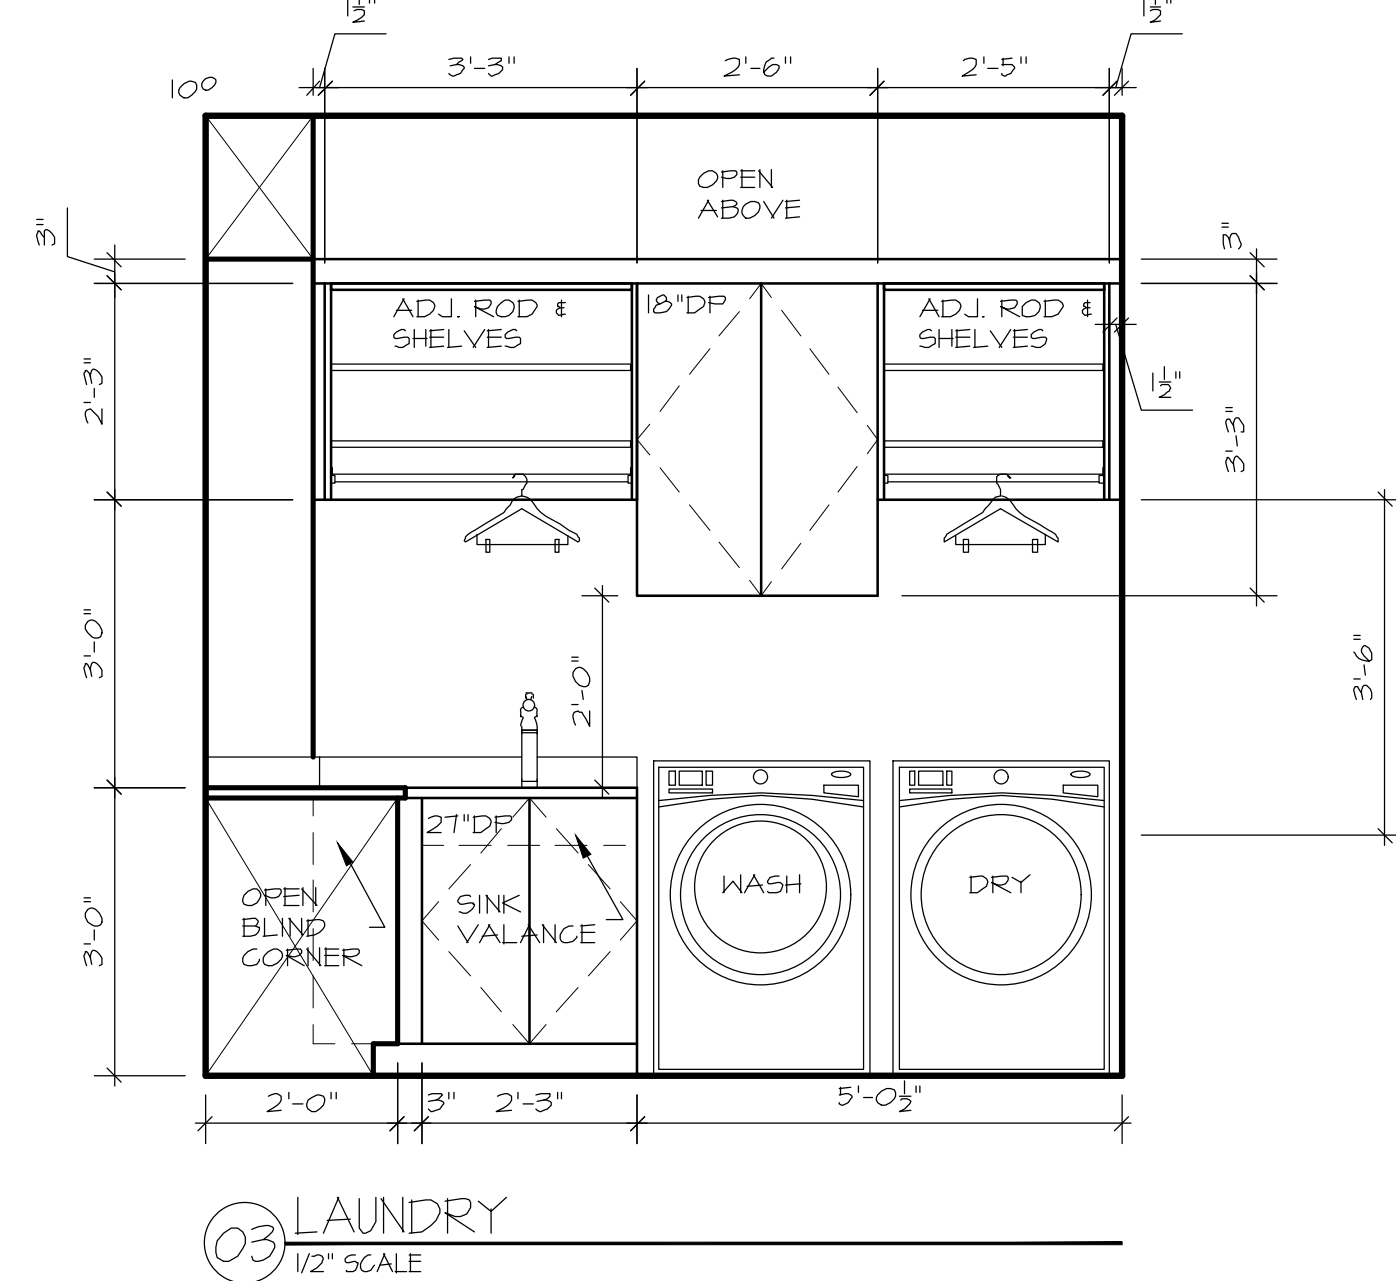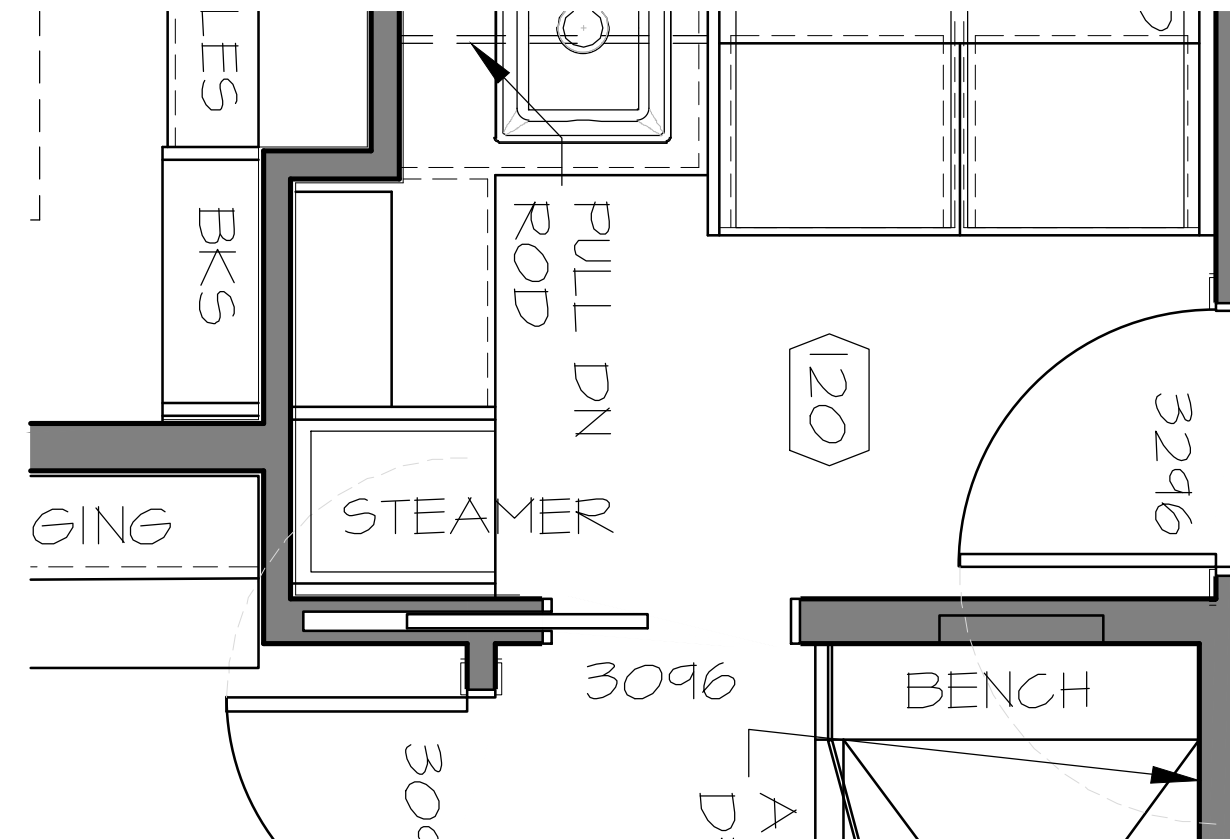



03 LAUNDRY
1/2" SCALE

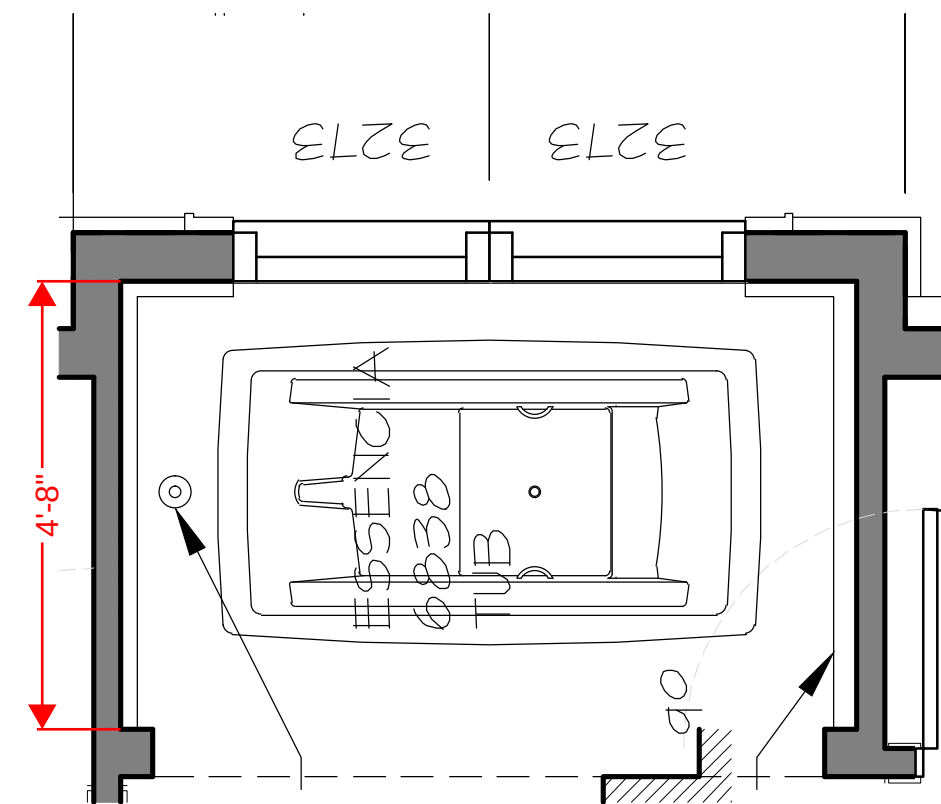

Tub Wall Stone Takeoff
Description Quantity Unit

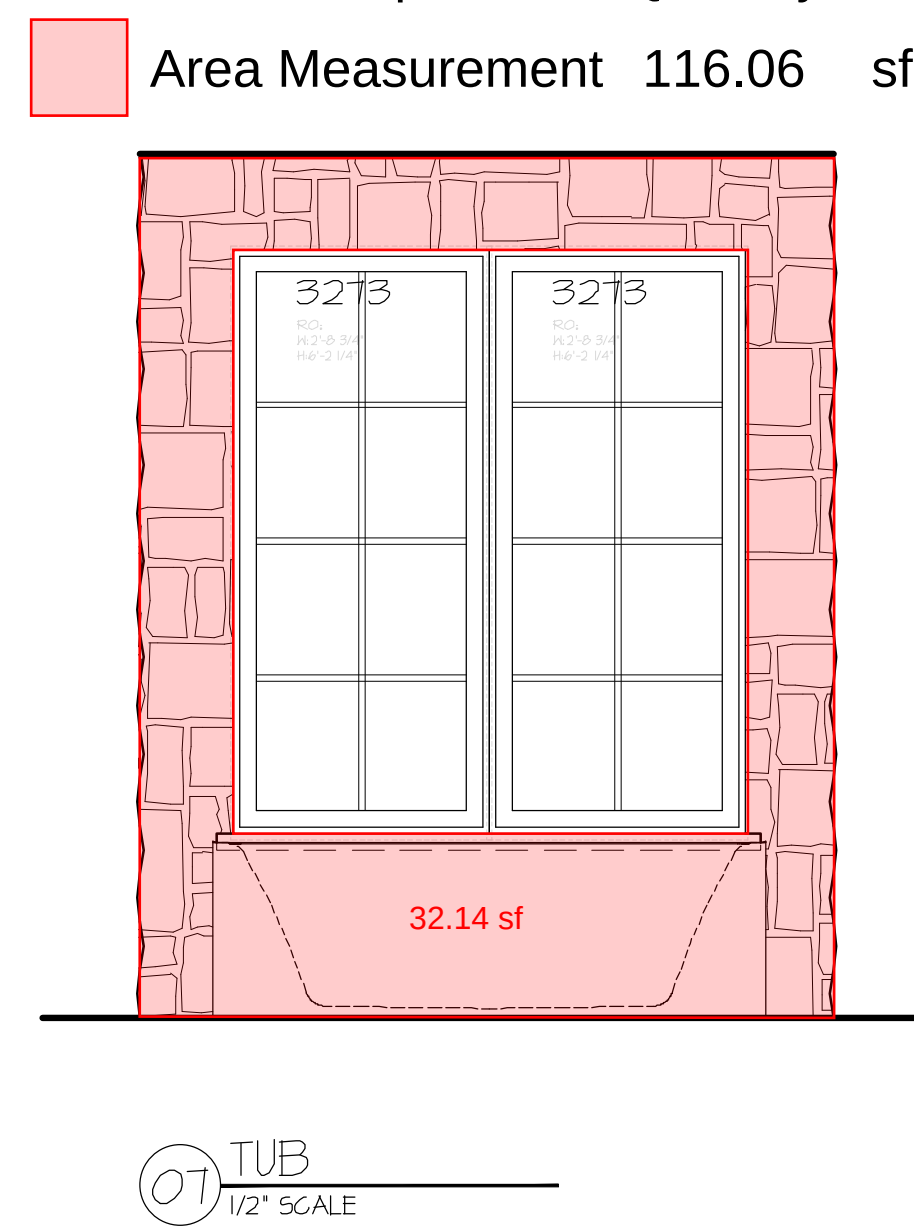

07 TUB
1/2" SCALE

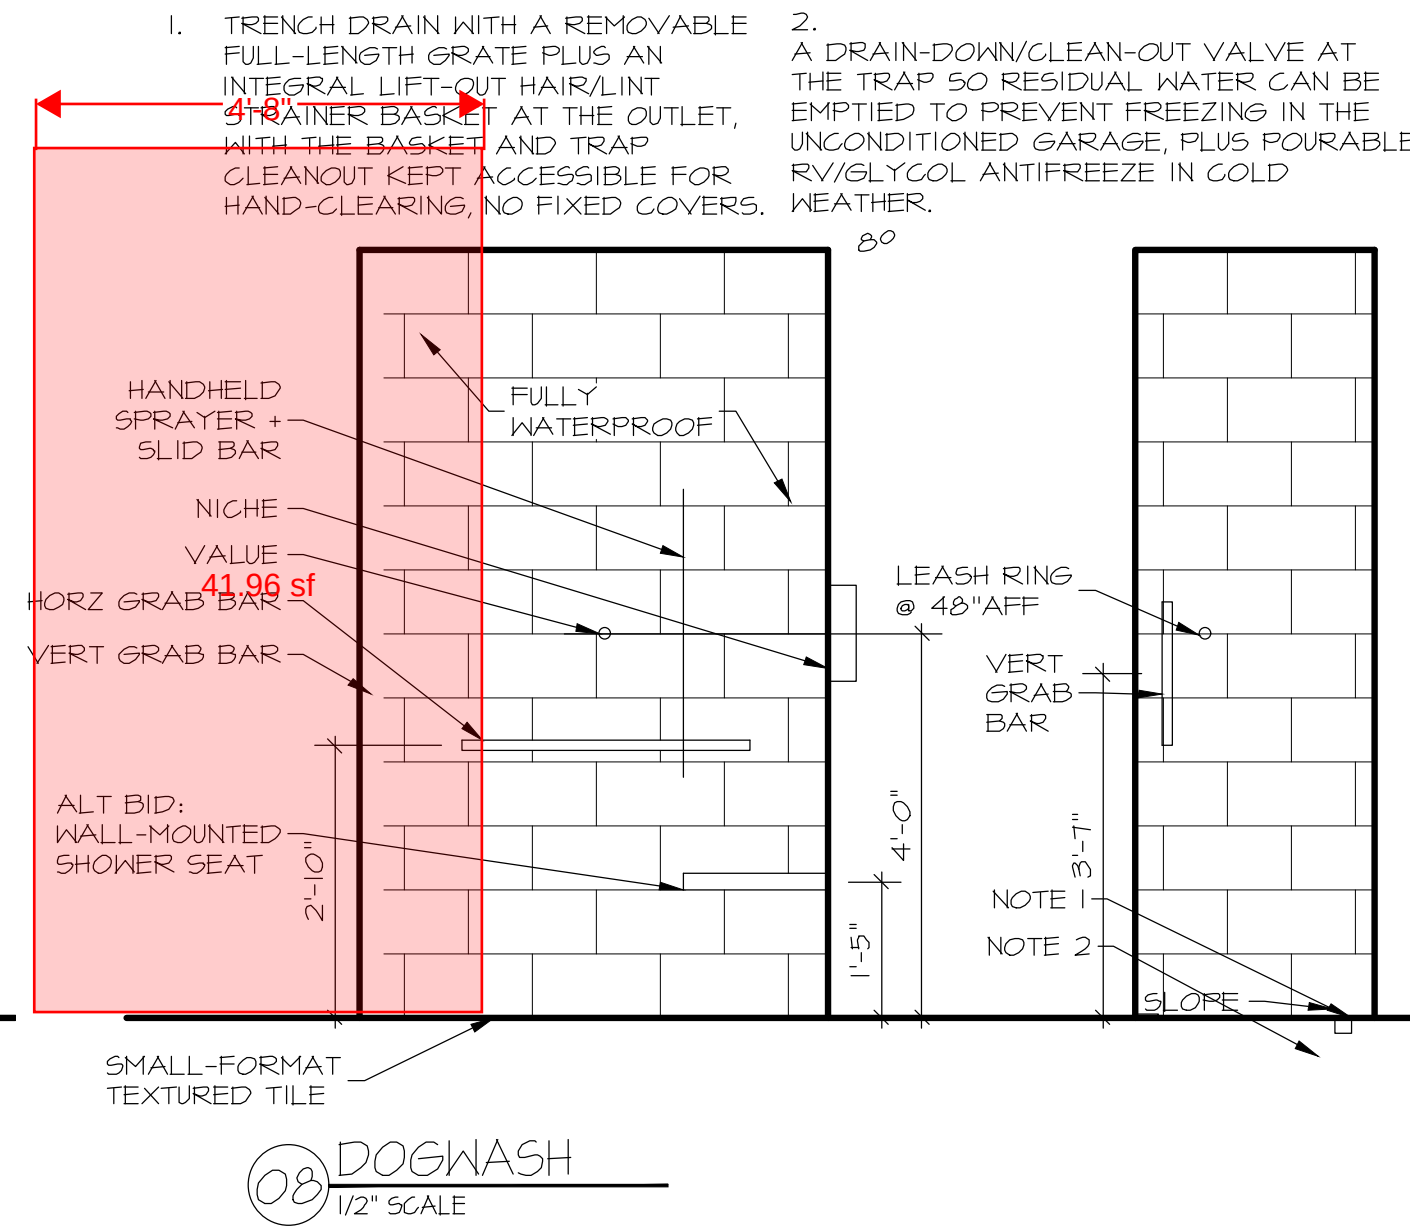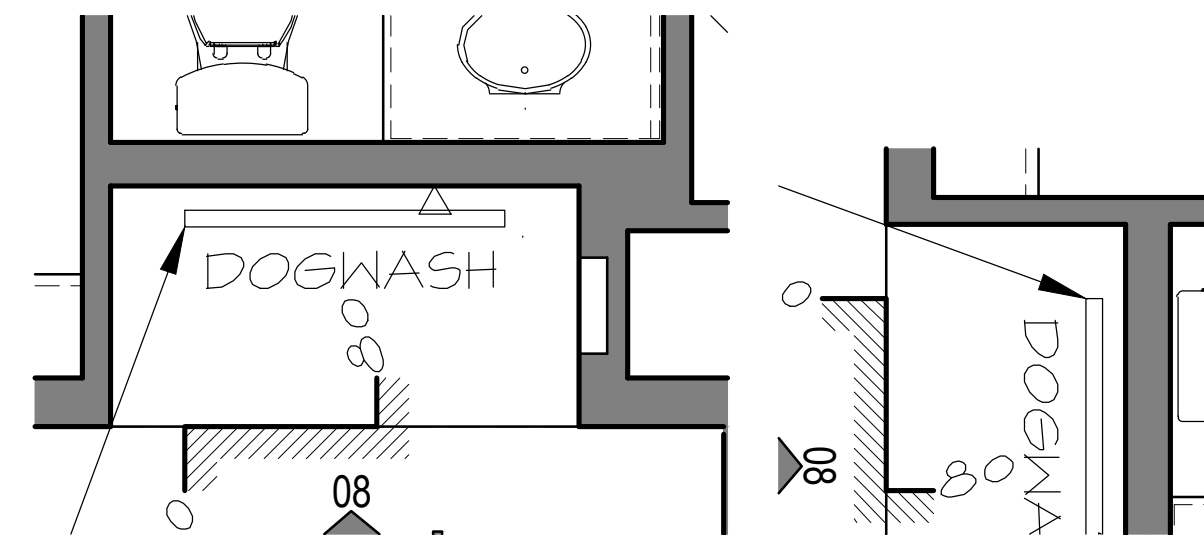


08 DOGWASH
1/2" SCALE

MCNEIL COMPANY
4666 South 132nd Street
Omaha, NE 68137
402-333-1462
mcneilcompany.com

PLAN DATE	
01/17/2026	
REV.	DATE
MEETING	03/18/26
HEARTWOOD	05/06/26
PRELIM BID	01/17/26

JOB NUMBER	
15-2510	
DESCRIPTION	
INTERIOR ELEVATIONS	
PLAN SHEET	
A4.04	

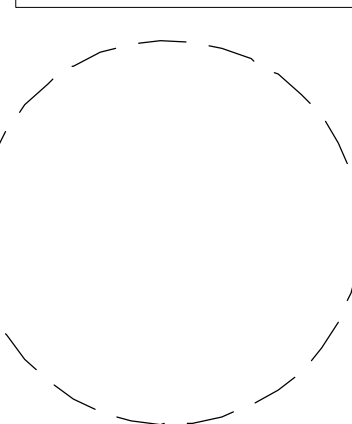

JOB NUMBER	
15-2510	
DESCRIPTION	
INTERIOR ELEVATIONS	
PLAN SHEET	
A4.04	

© COPYRIGHT
MCNEIL COMPANY
THESE PLANS ARE SPECIFICALLY
DESIGNED FOR CONSTRUCTION BY
MCNEIL COMPANY AND ARE
INTENDED FOR NO OTHER PURPOSE.
DUPLICATION OF THESE PLANS IN
PART OR WHOLE WITHOUT WRITTEN
CONSENT FROM MCNEIL COMPANY
IS PROHIBITED.