

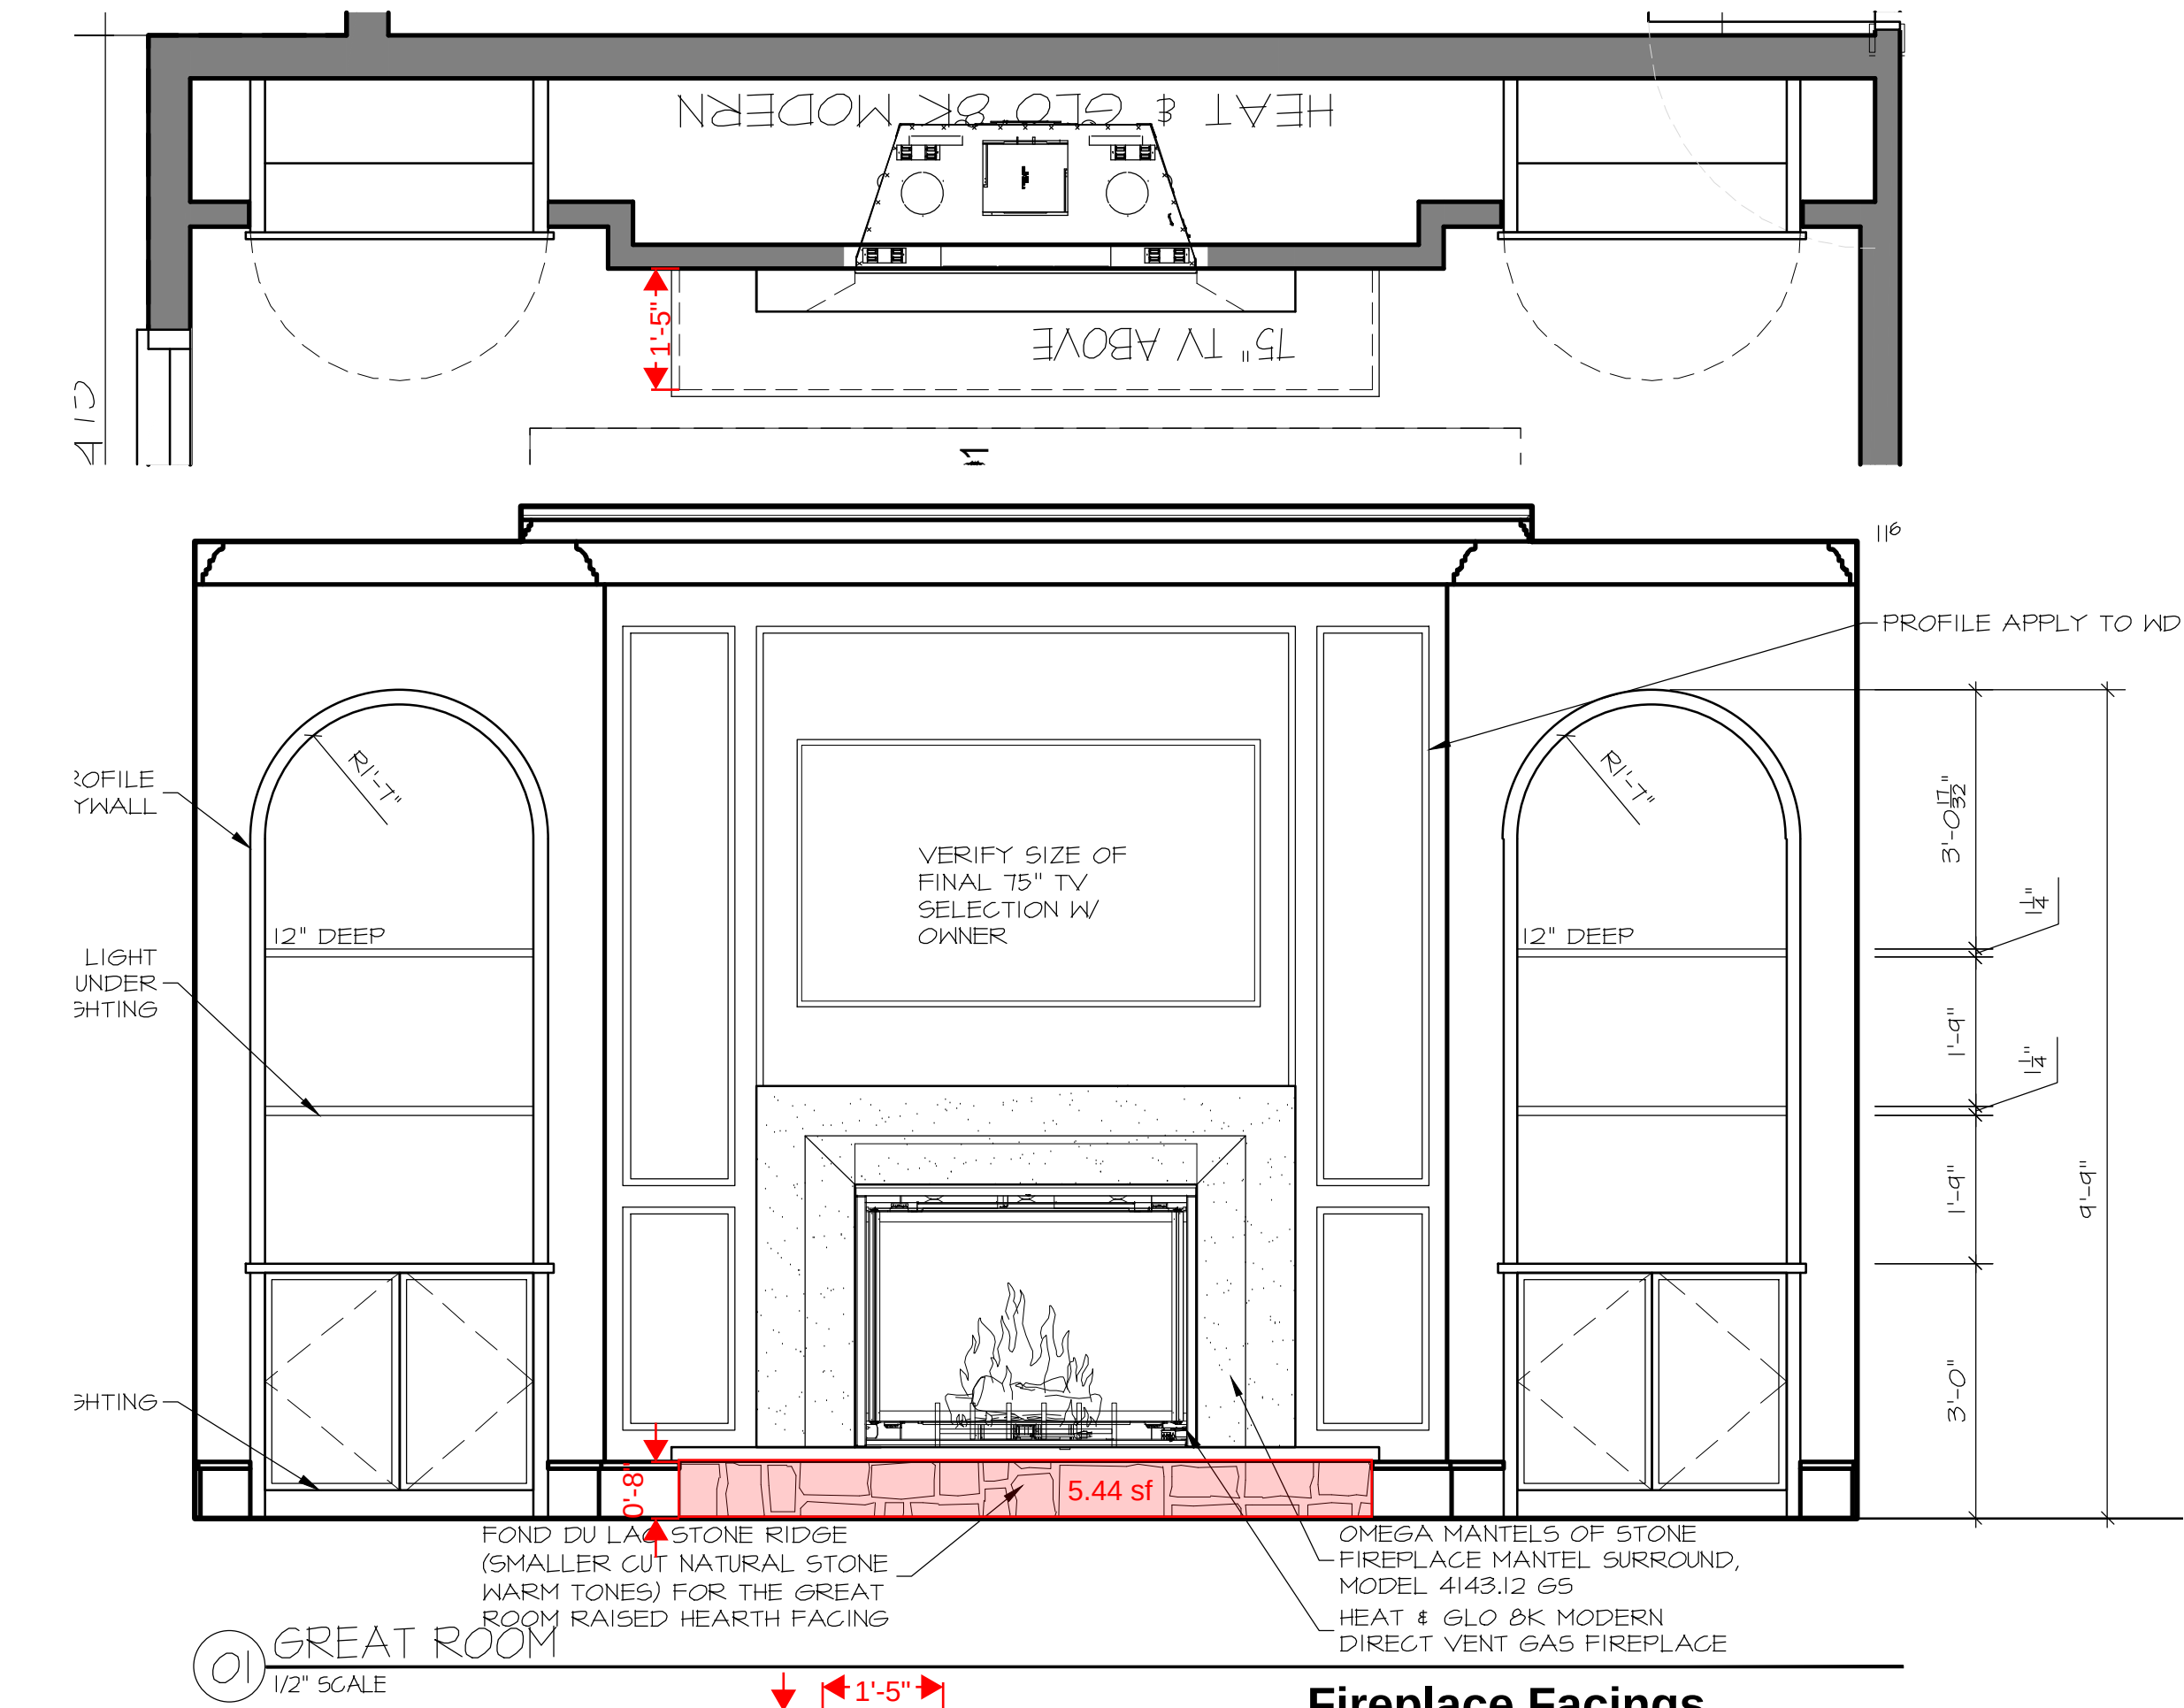


PLOT DATE: 1/17/2026
D:\MCNEIL COMPANY DROPBOX\KENT RASMUSSEN\McNEIL DESIGN\RESIDENTIAL\15-2510 CROCKETT HEARTWOOD LOT22\A4 INTERIOR.DWG
HOME PAGE: A4.01

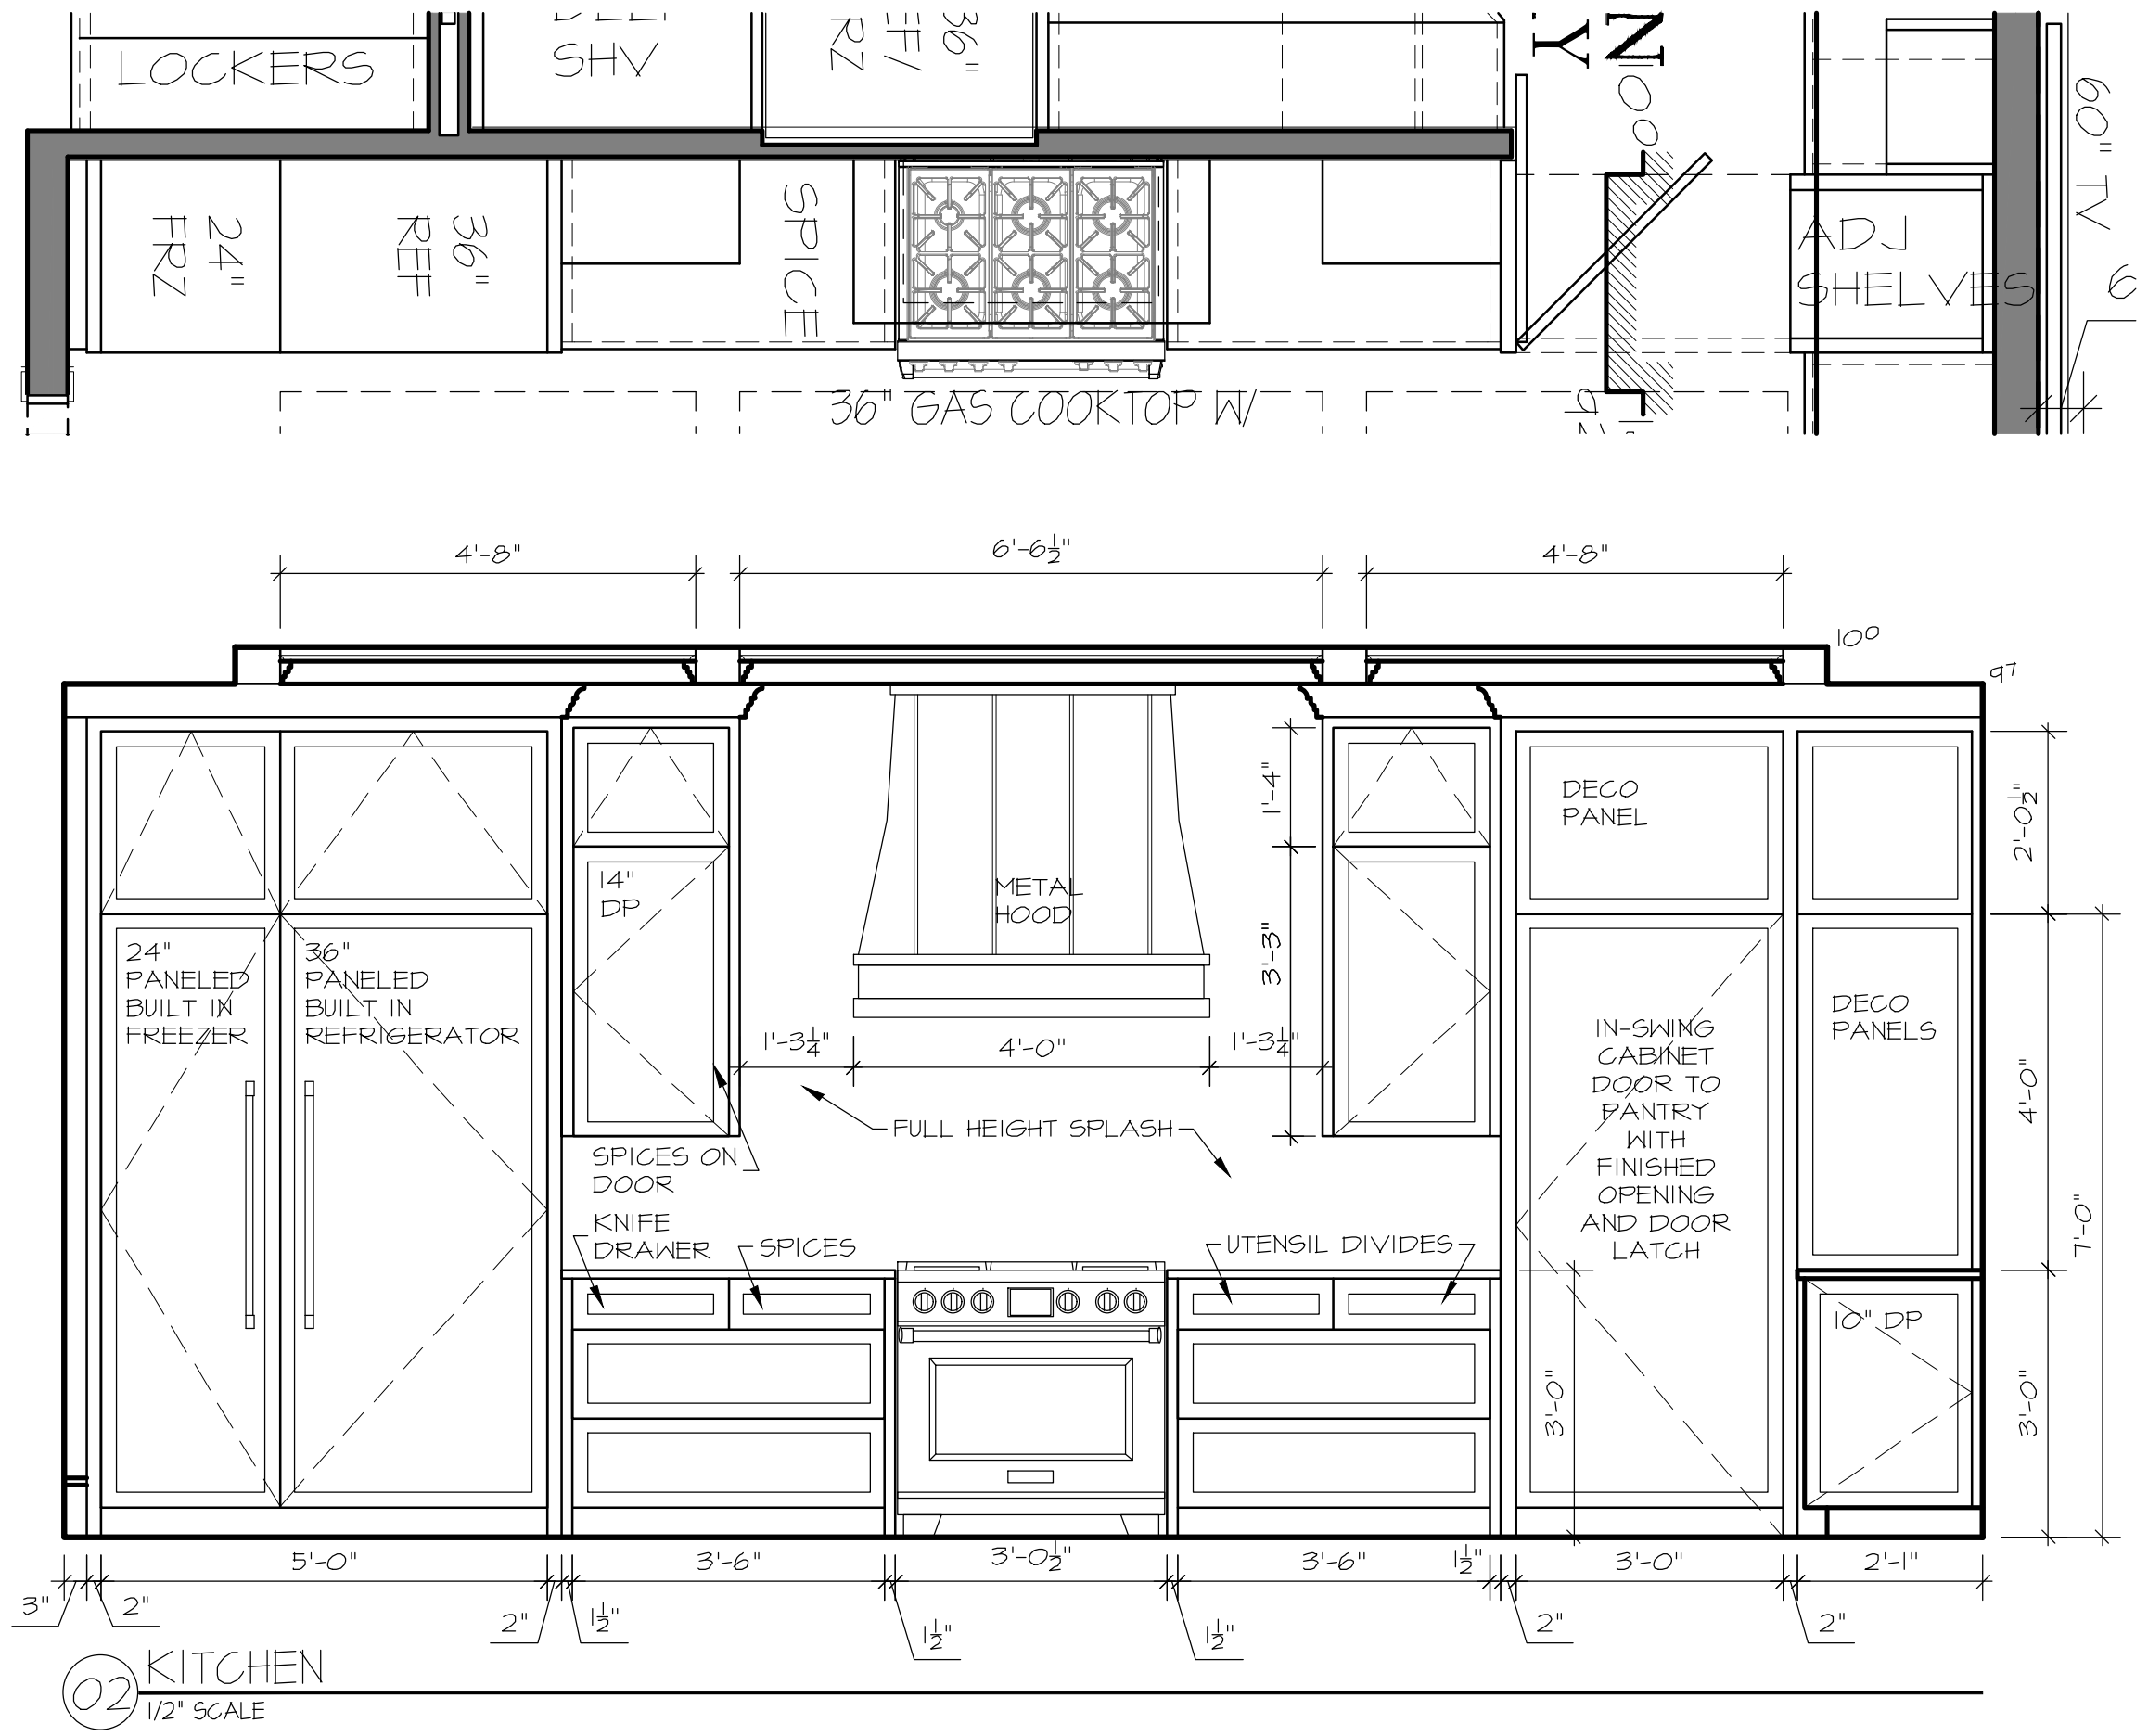

Fireplace Facings	Description	Quantity	Unit
	0.97 sf	0.97 sf	
	0.97 sf	0.97 sf	
	sides of hearth		

Area Measurement 7.38 sf

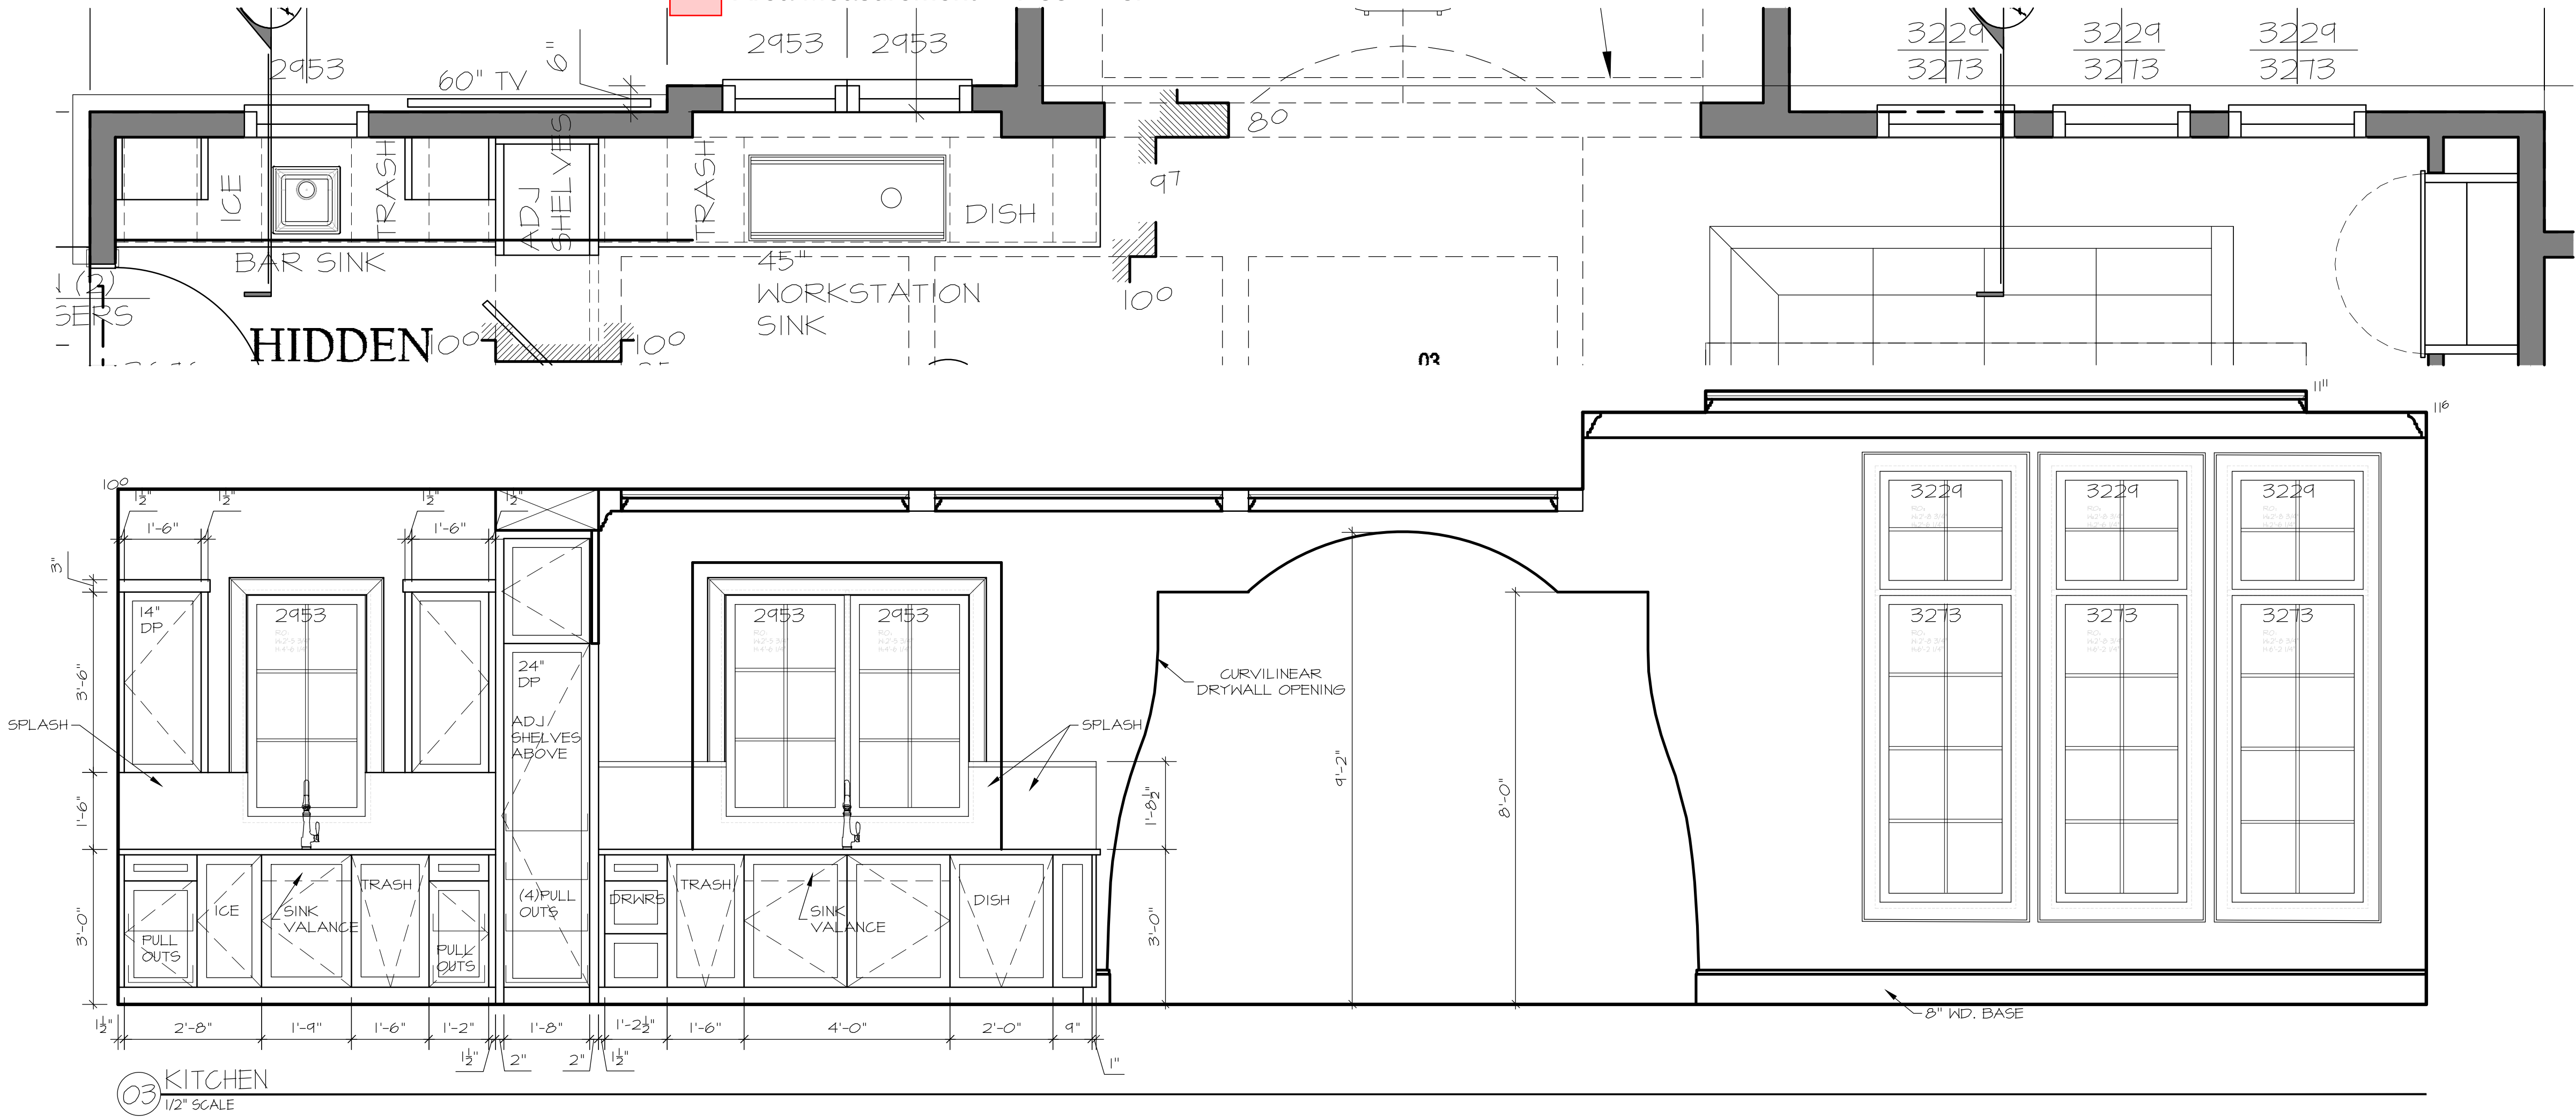

MCNEIL COMPANY
4666 South 132nd Street
Omaha, NE 68137
402-333-1462
mcneilcompany.com

PLAN DATE 01/17/2026	
REV.	DATE
MEETING	03/18/26
HEARTHWOOD	05/06/26
PRELIM BID	07/17/26

JOB NUMBER 15-2510
DESCRIPTION INTERIOR ELEVATIONS
PLAN SHEET A4.01

© COPYRIGHT
MCNEIL COMPANY
THESE PLANS ARE SPECIFICALLY
DESIGNED FOR CONSTRUCTION BY
MCNEIL COMPANY AND ARE
INTENDED FOR NO OTHER PURPOSE.
DUPLICATION OF THESE PLANS IN
PART OR WHOLE WITHOUT WRITTEN
CONSENT FROM MCNEIL COMPANY
IS PROHIBITED.