


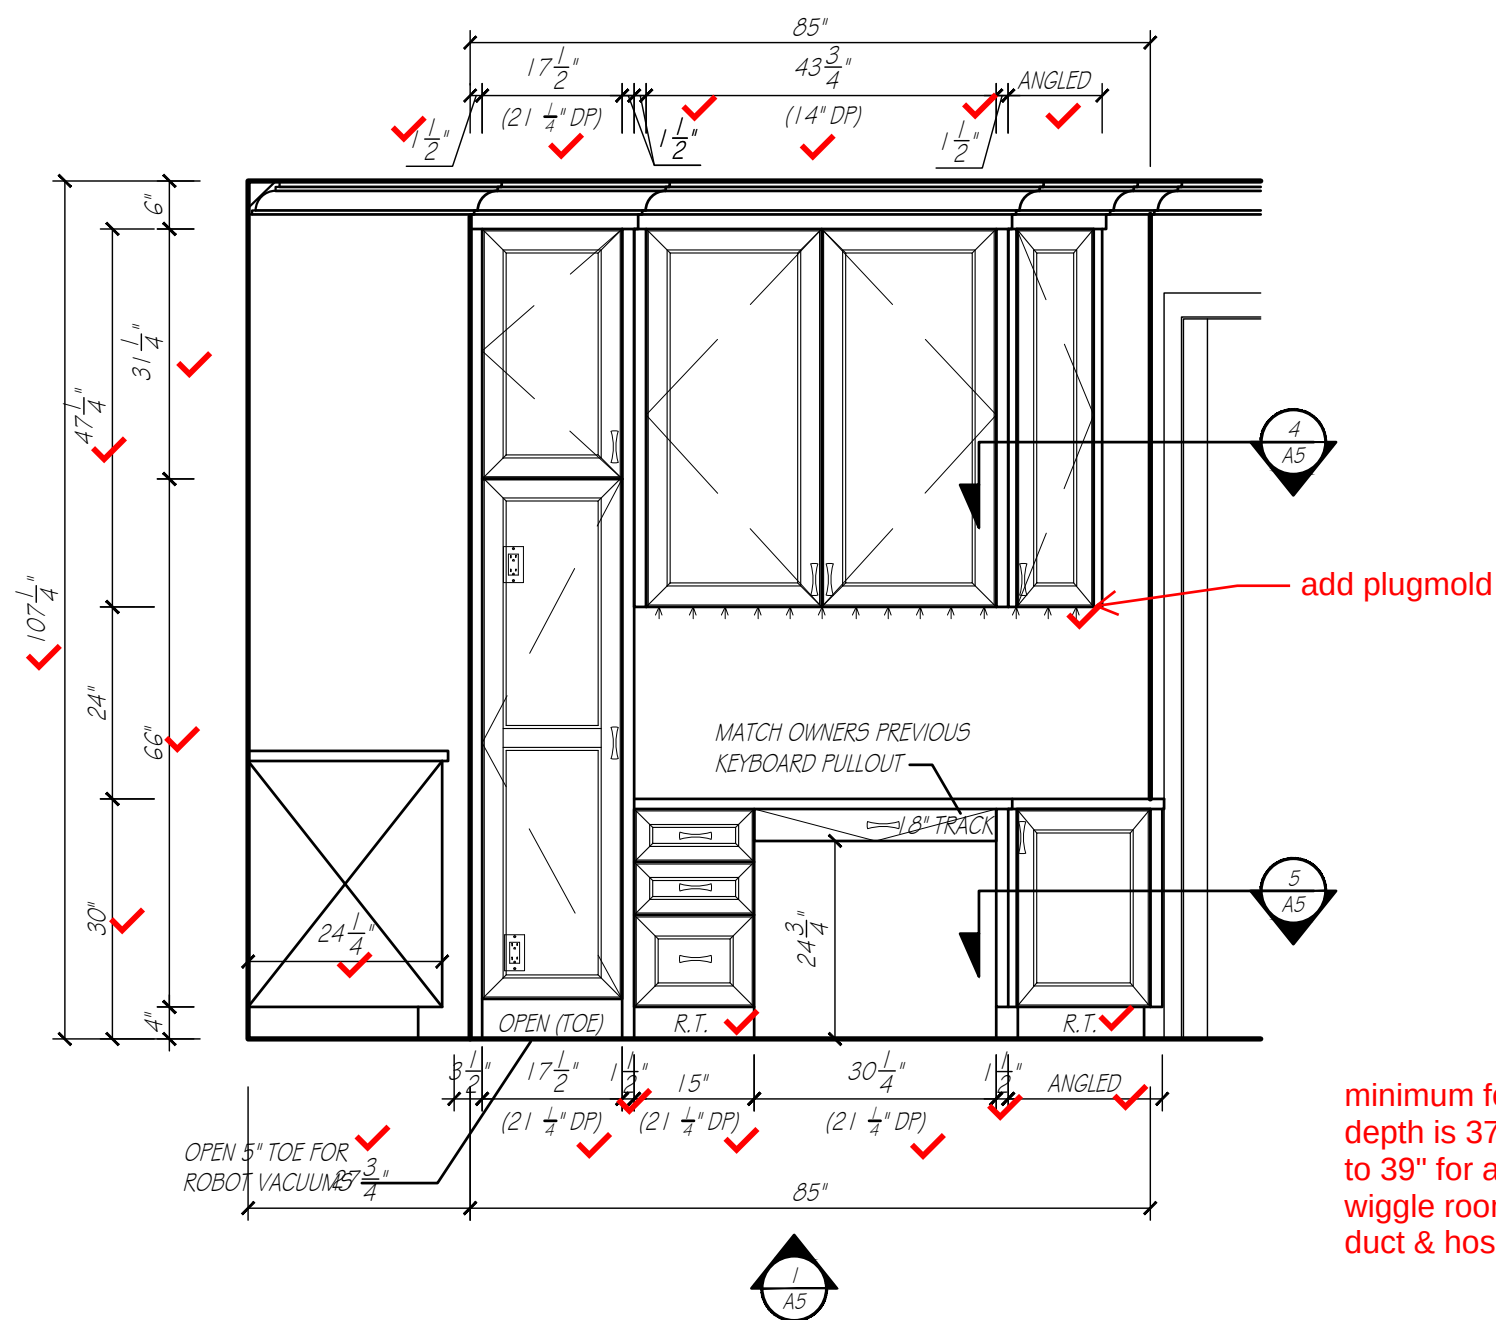
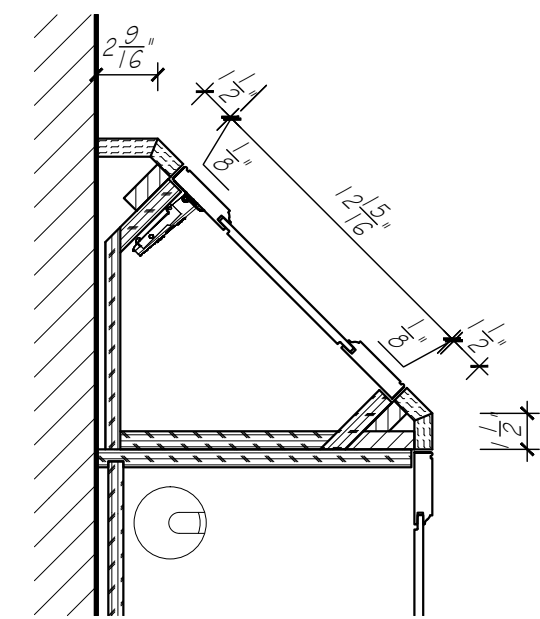


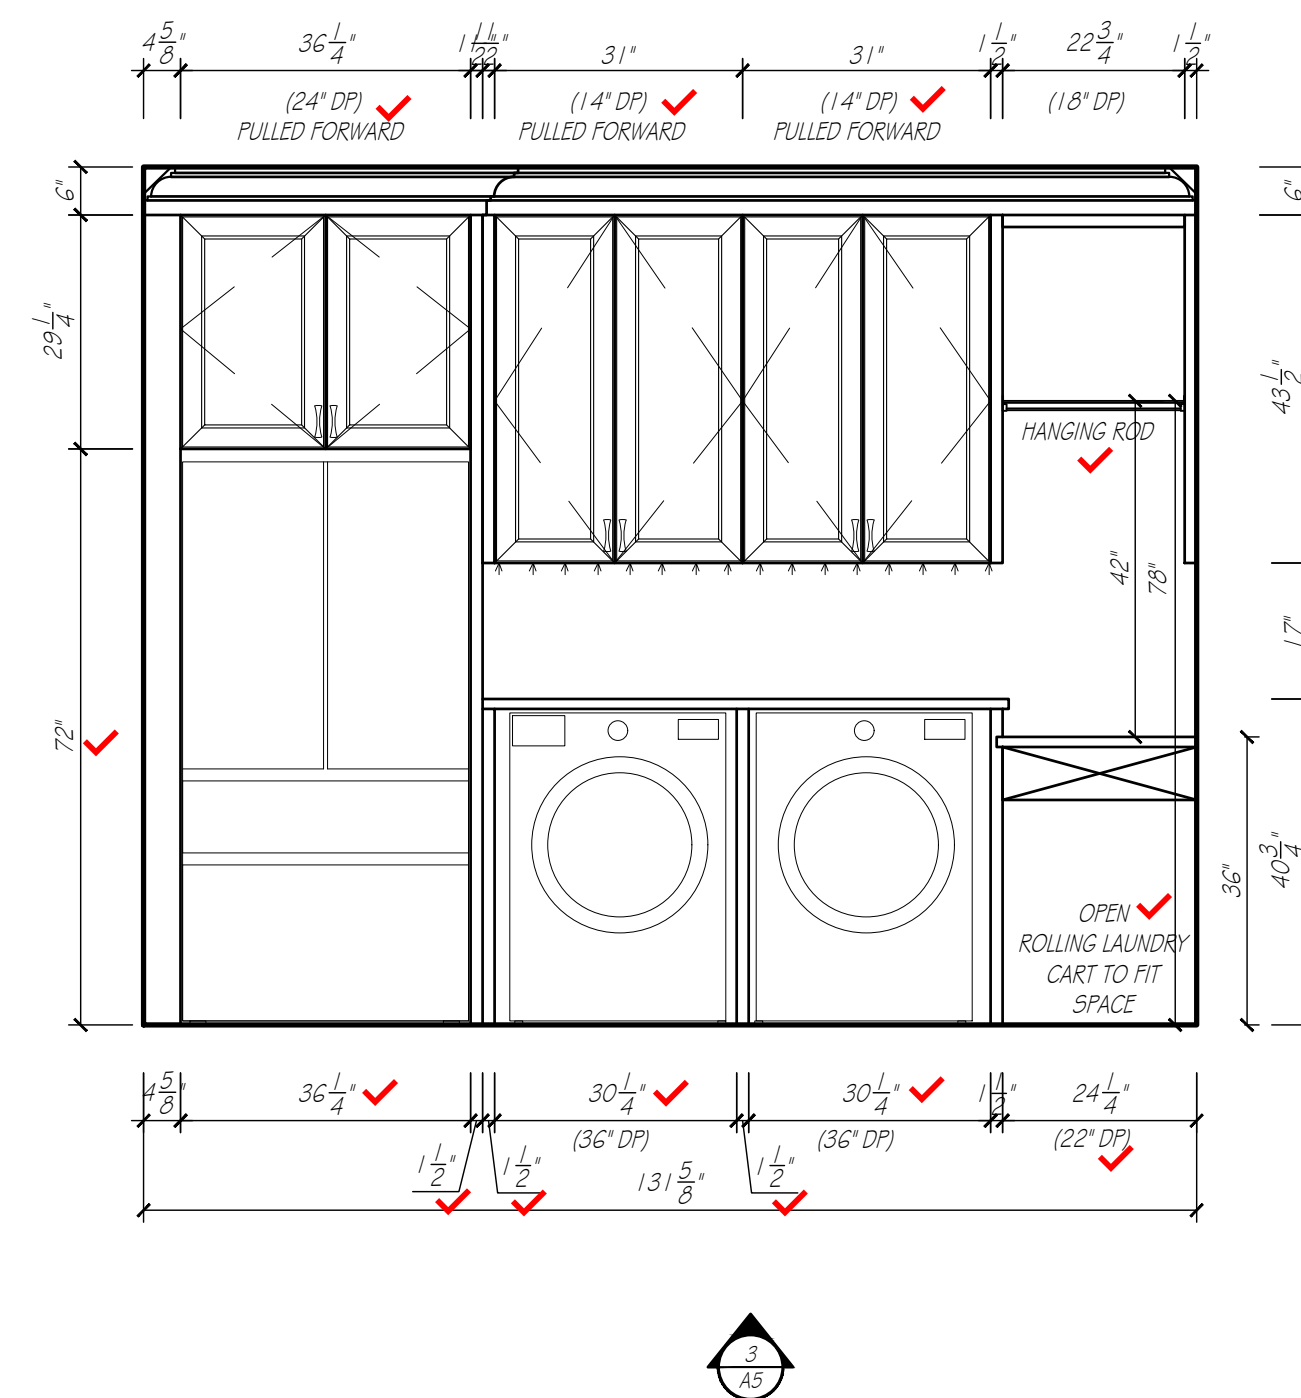


minimum for laundry depth is 37", increase to 39" for additional wiggle room for dryer duct & hoses

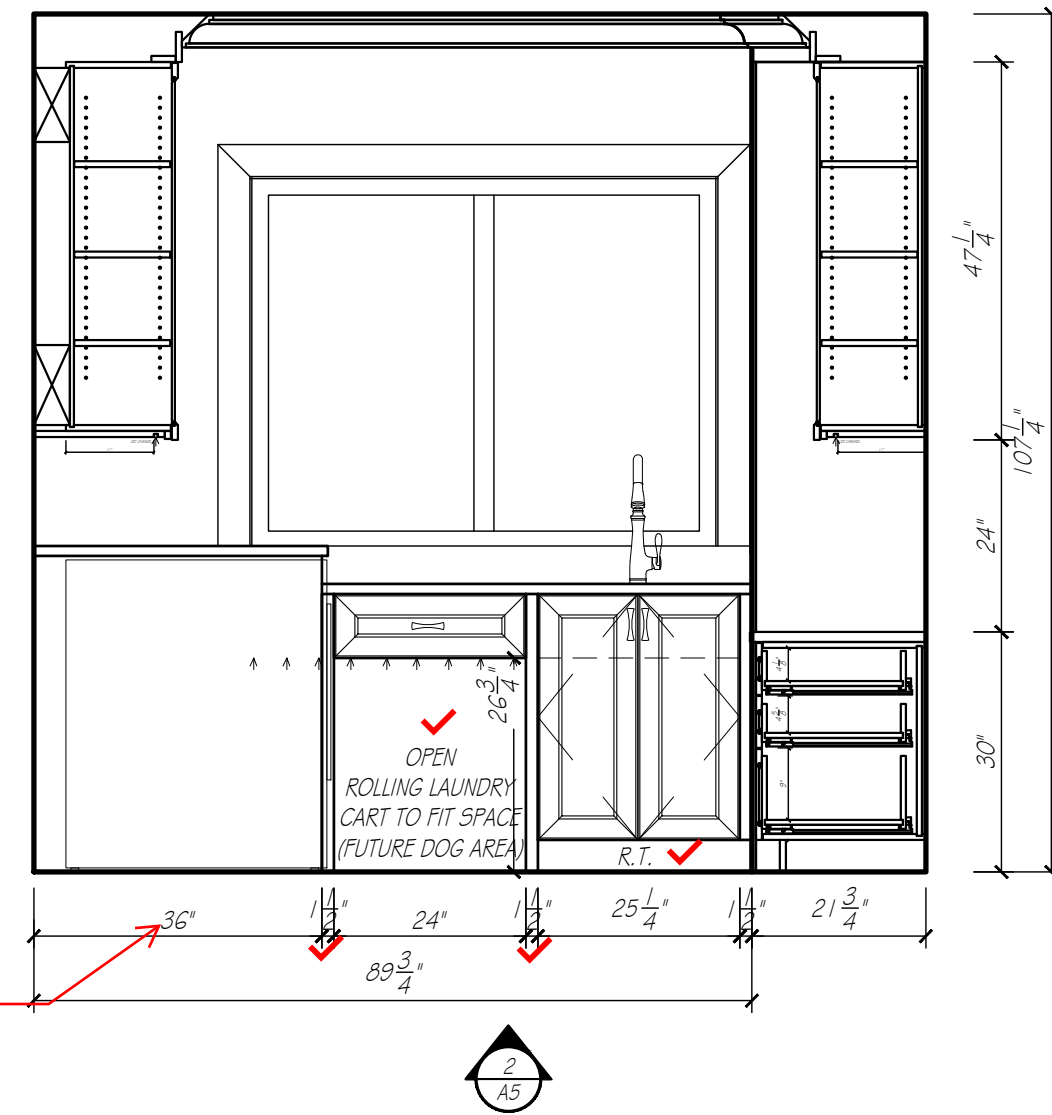

4 UPPER CABINET DETAIL
SCALE: 1 1/2" = 1'-0"


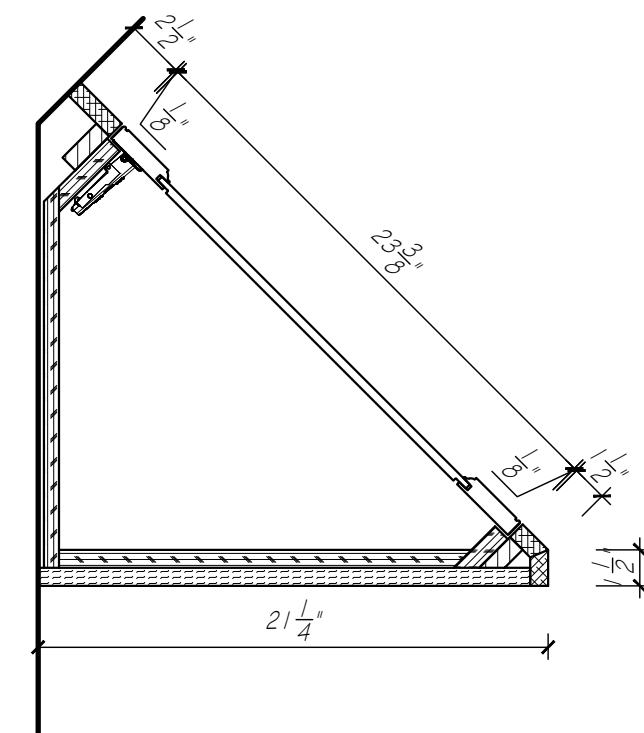


5 BASE CABINET DETAIL
SCALE: 1 1/2" = 1'-0"

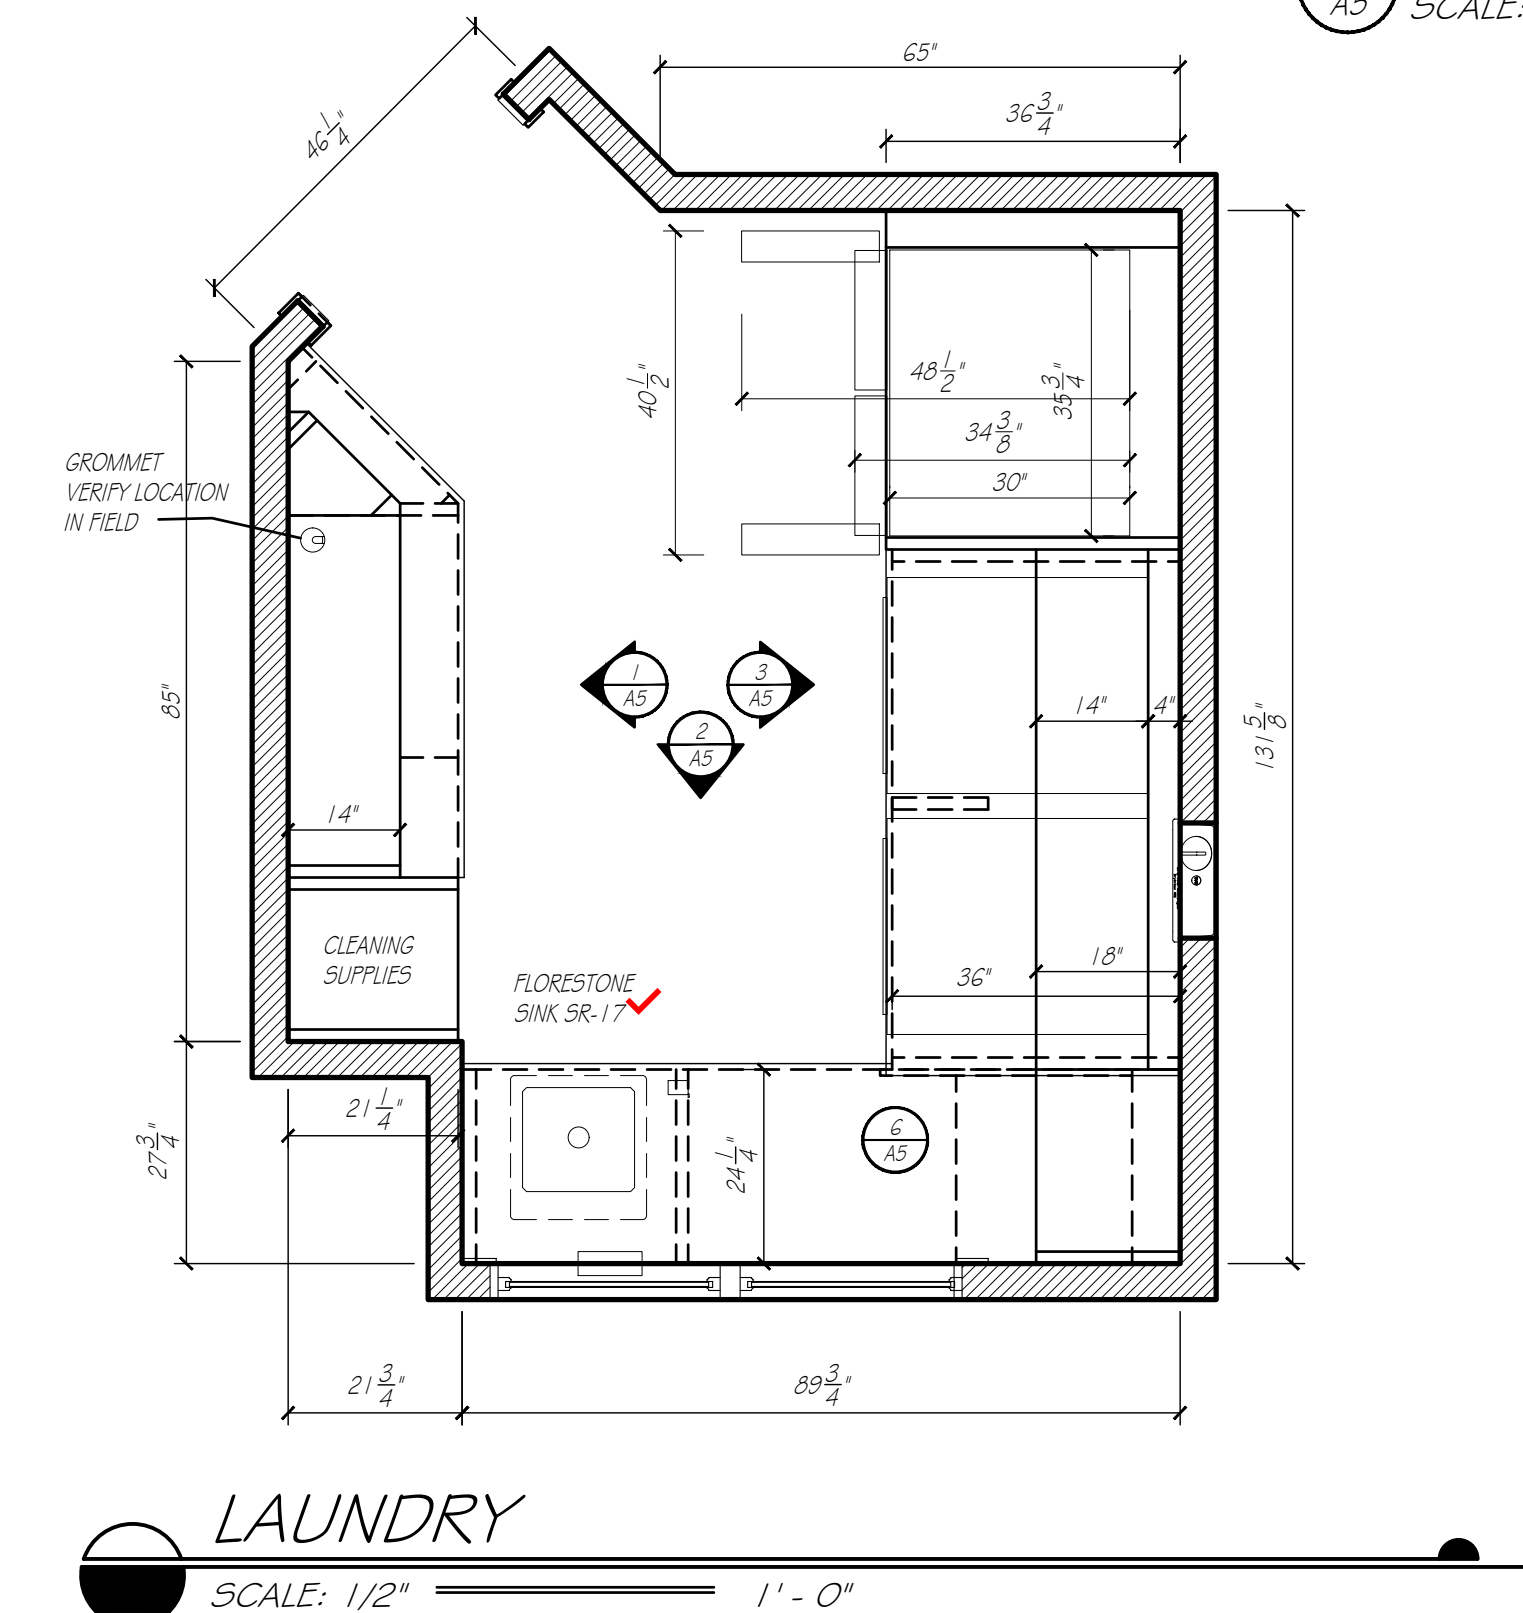

LAUNDRY

SCALE: 1/2" = 1'-0"

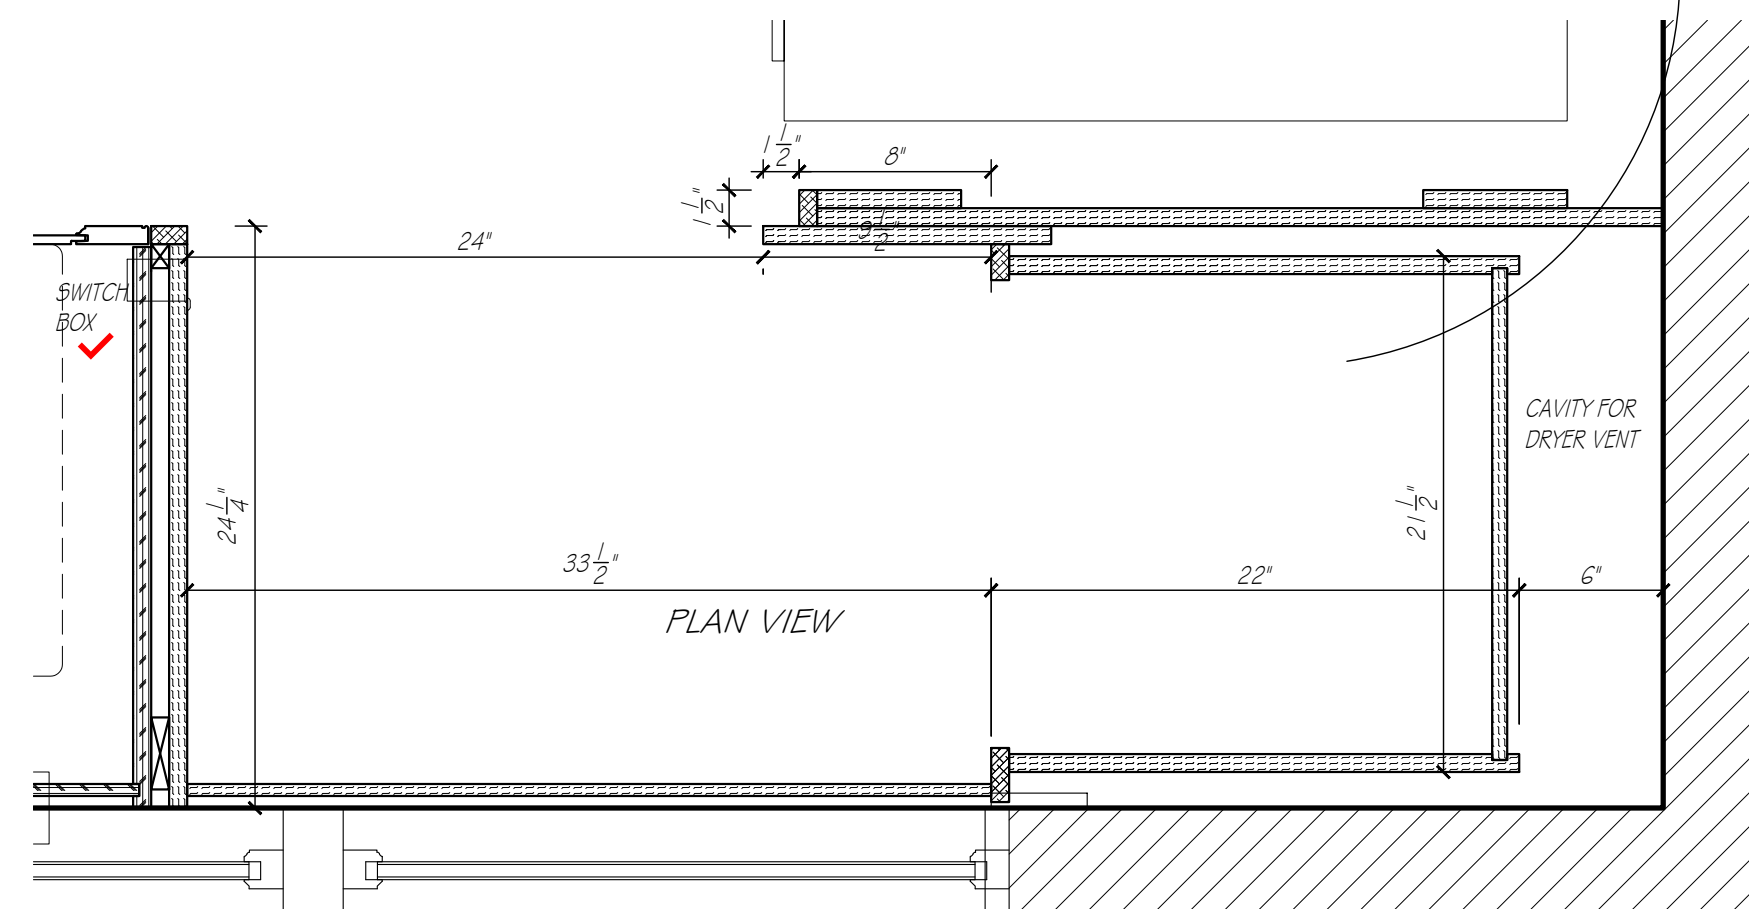
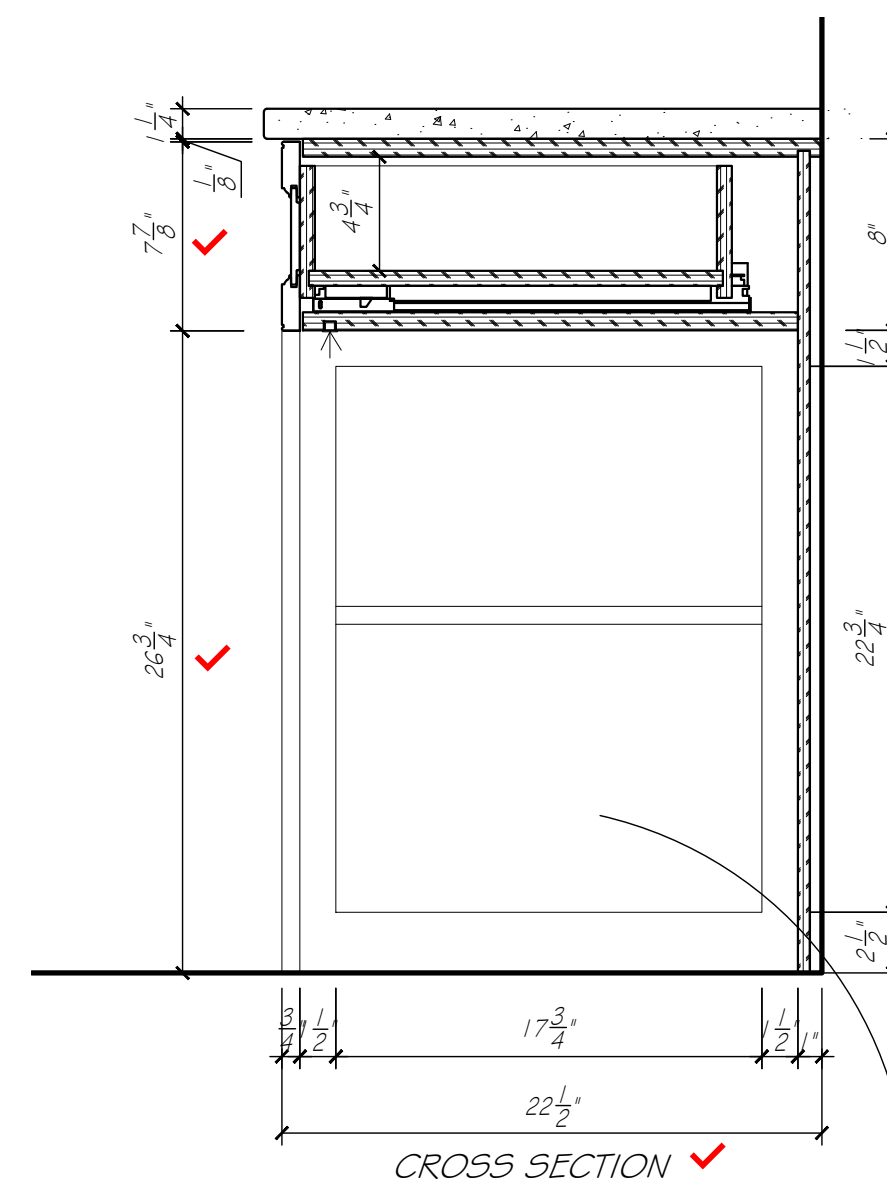


6 CABINET DETAIL
SCALE: 1 1/2" = 1'-0"



ACCESSORIES

confirmed w/d spec dimension requirements
confirmed fridge spec dimension requirements
confirmed sink spec dimension requirements


LAUNDRY	
CABINET CONSTRUCTION:	
EXTERIORS	PAINTABLE
INTERIORS	HARD ROCK MAPLE MELAMINE
DRAWER BOVES	HARD ROCK MAPLE MELAMINE
FACE BANDING	MATCHING WOOD EDGE BANDING
CABINET HARDWARE & DRILLING	BY OTHERS
DRAWER SLIDE	PULL EXT. SOFT CLOSE CONCEALED SLIDES
COUNTERTOP SPECIFICATIONS:	
COUNTERTOP MATERIAL	QUARTZ
COUNTERTOP THICKNESS	1 1/4" ALLOWANCE
SUBTOP REQUIREMENTS	NONE
ROOM SPECIFICATIONS	
FLOORING - TYPE / ALLOWANCE	VERIFY 3/4" ALLOWANCE 1"
CASING - W / 1/4" REVEAL	3 3/4"

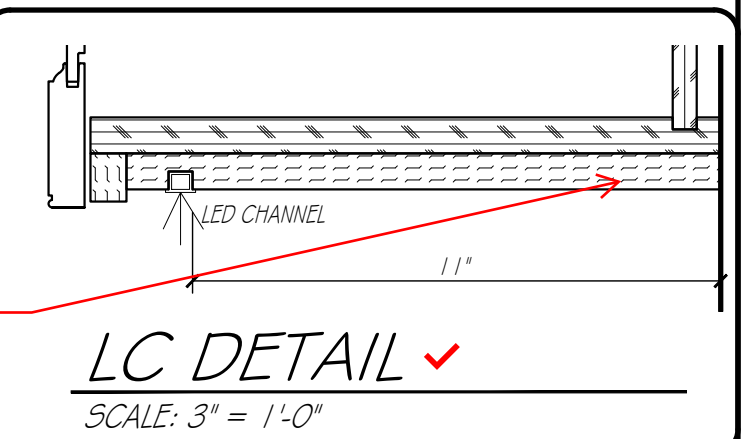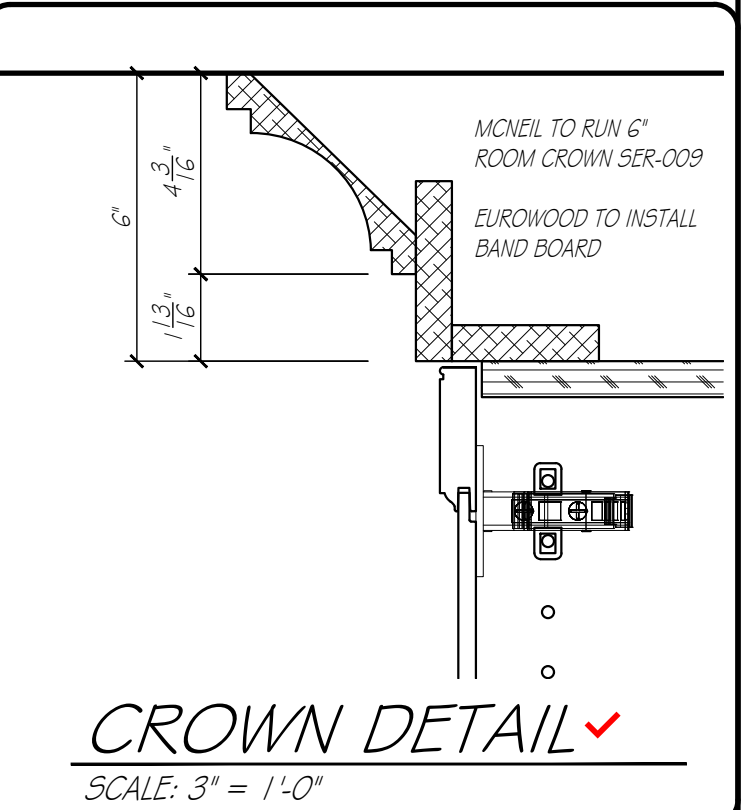

add plugmold - at desk space only

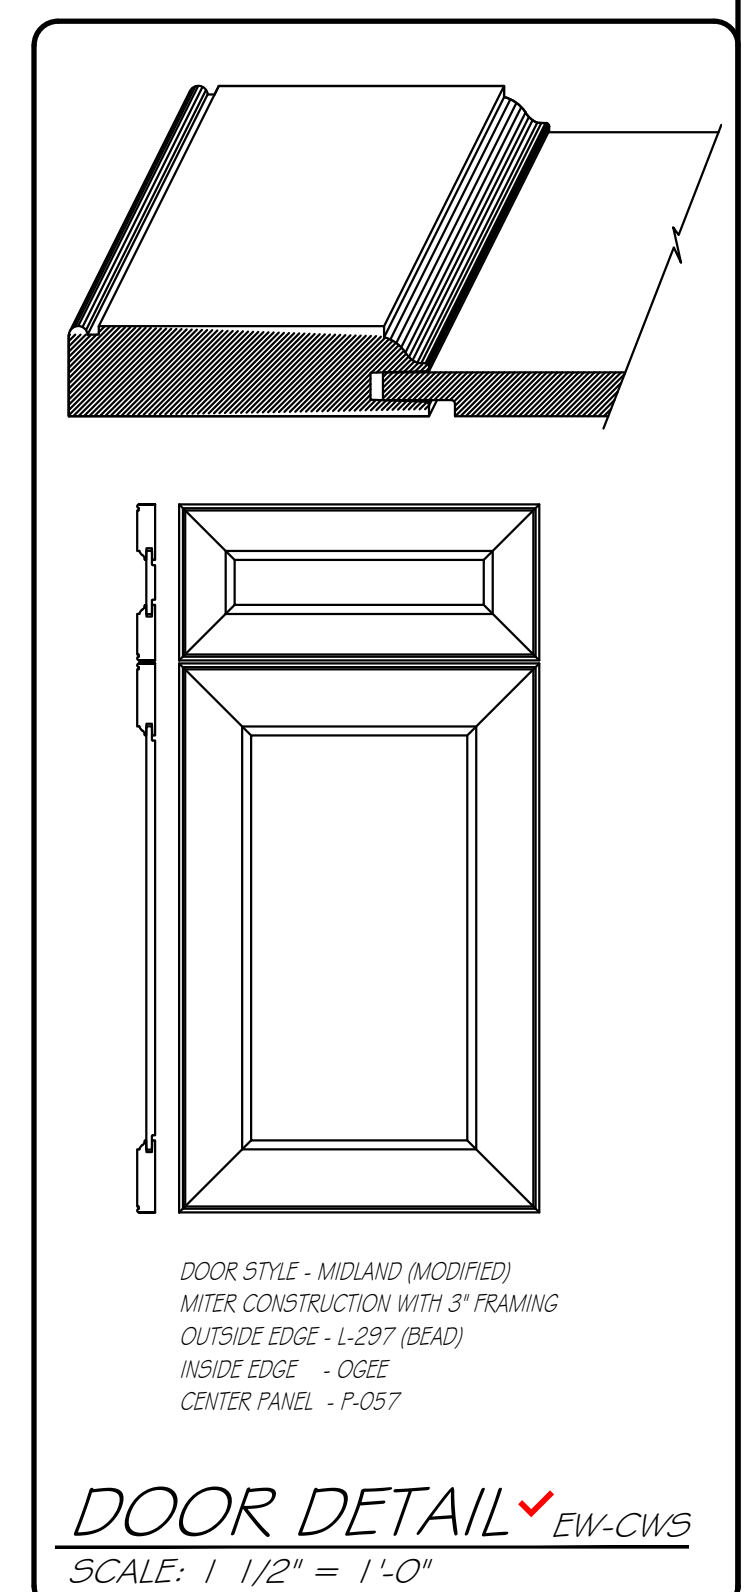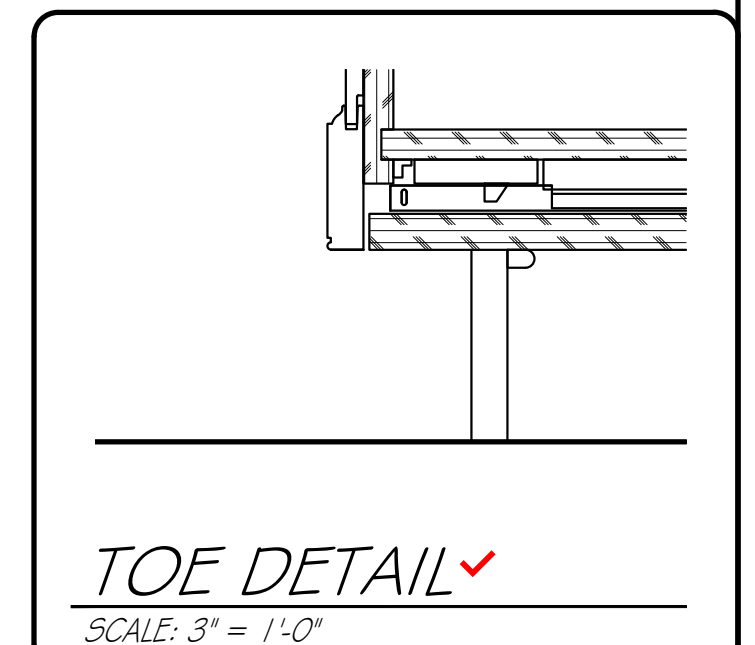


DOOR STYLE - MIDLAND (MODIFIED)
MITER CONSTRUCTION WITH 3" FRAMING
OUTSIDE EDGE - L-297 (READ)
INSIDE EDGE - OGEE
CENTER PANEL - P-057

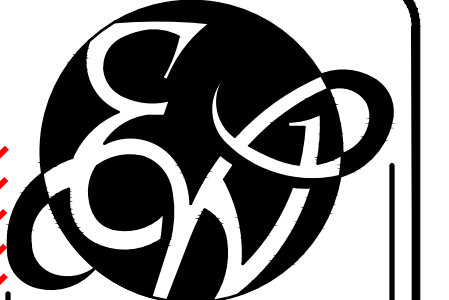

EUROWOOD
Cabinets
3415 SO. 67TH ST.
OMAHA, NE 68108
TEL (402-393-4110)
FAX (402-393-8361)
(WWW.EUROWOOD.NET)

SHEET: A5
DRAWN BY: SJB
PLAN: MAIN LEVEL
LAUNDRY
REVISIONS:
2 MAY 26
11 JUNE 26
23 JUNE 26
2 JULY 26
8 JULY 26
24 JULY 26


PHIL & MICHELLE WOOD
3435 N. 140TH. CIRCLE
OMAHA, NE 68164

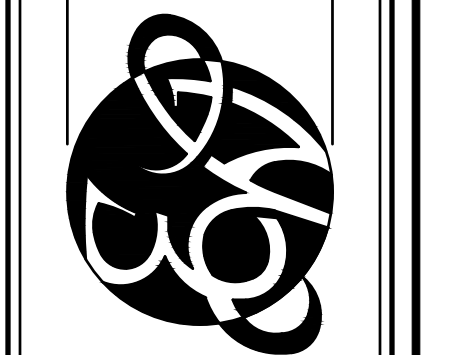

APPROVED BY:
SIGNATURE
DATE

DUPPLICATION OF THESE DRAWINGS IS PROHIBITED WITHOUT WRITTEN CONSENT BY EUROWOOD CABINETS. © 2006, EUROWOOD CABINETS INC.

MEASUREMENTS ARE SUBJECT TO CHANGE DUE TO FINAL FIELD MEASUREMENTS.
WOOD
5588

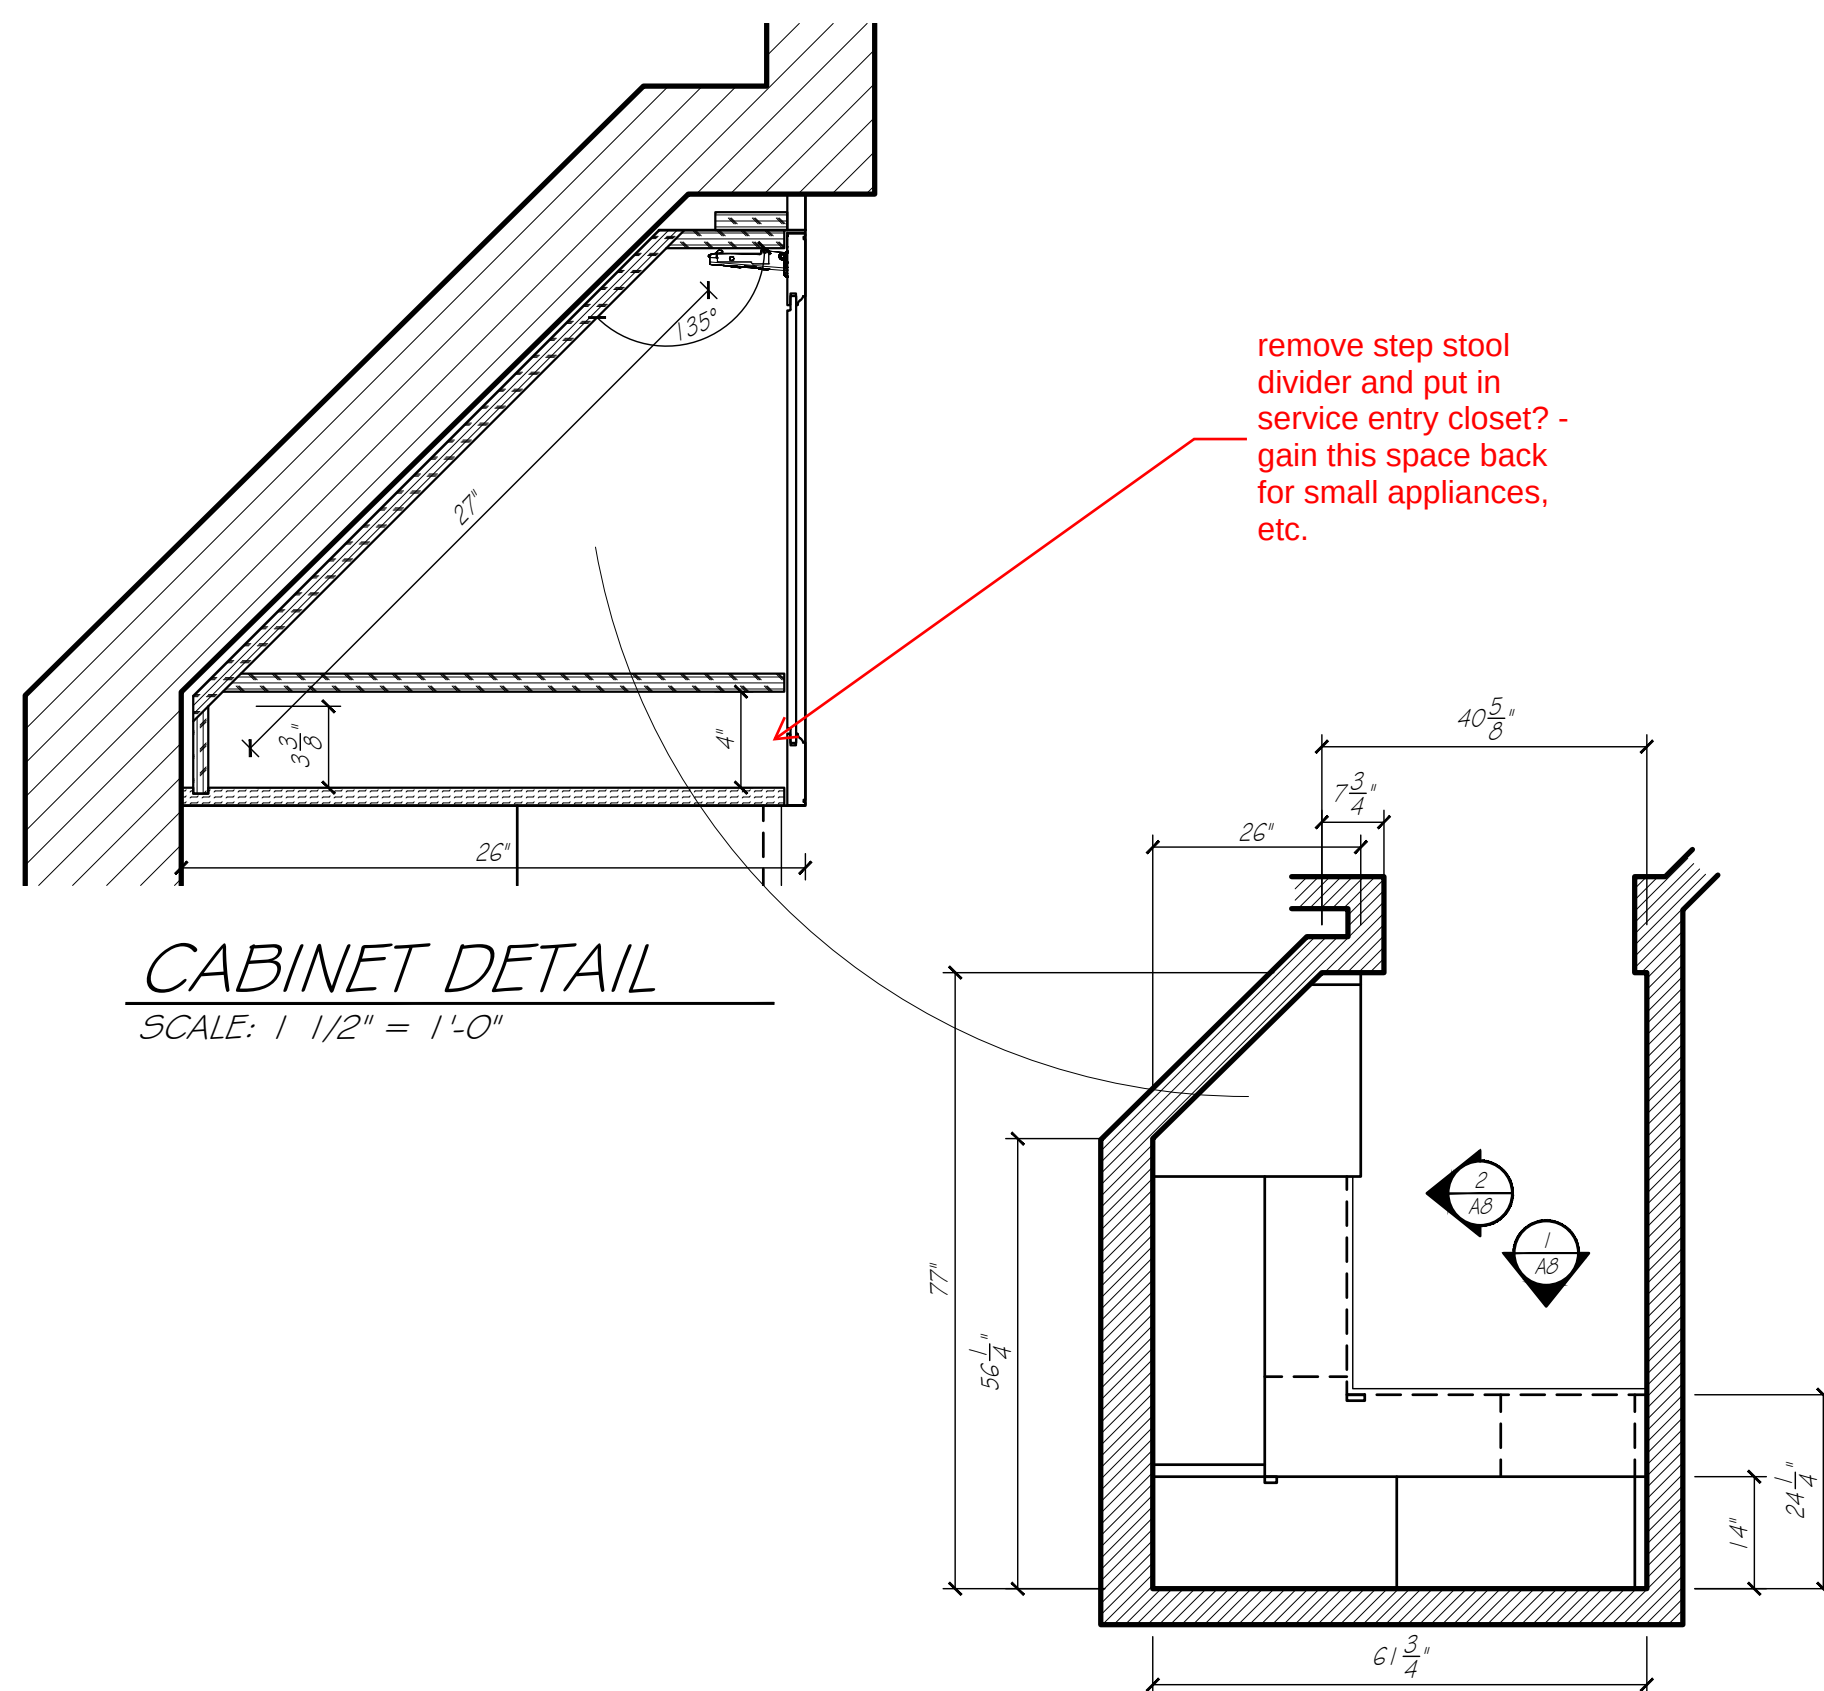

SCALE: 1/2" = 1' - 0"

DOOR STYLE - MIDLAND (MODIFIED)

MITER CONSTRUCTION WITH 3" FRAMING


OUTSIDE EDGE - L-297 (BEAD)

INSIDE EDGE - OC6E



CENTER PANEL - P-057

DOOR DETAIL ✓EW-CWS

SCALE: 1 1/2" = 1'-0"


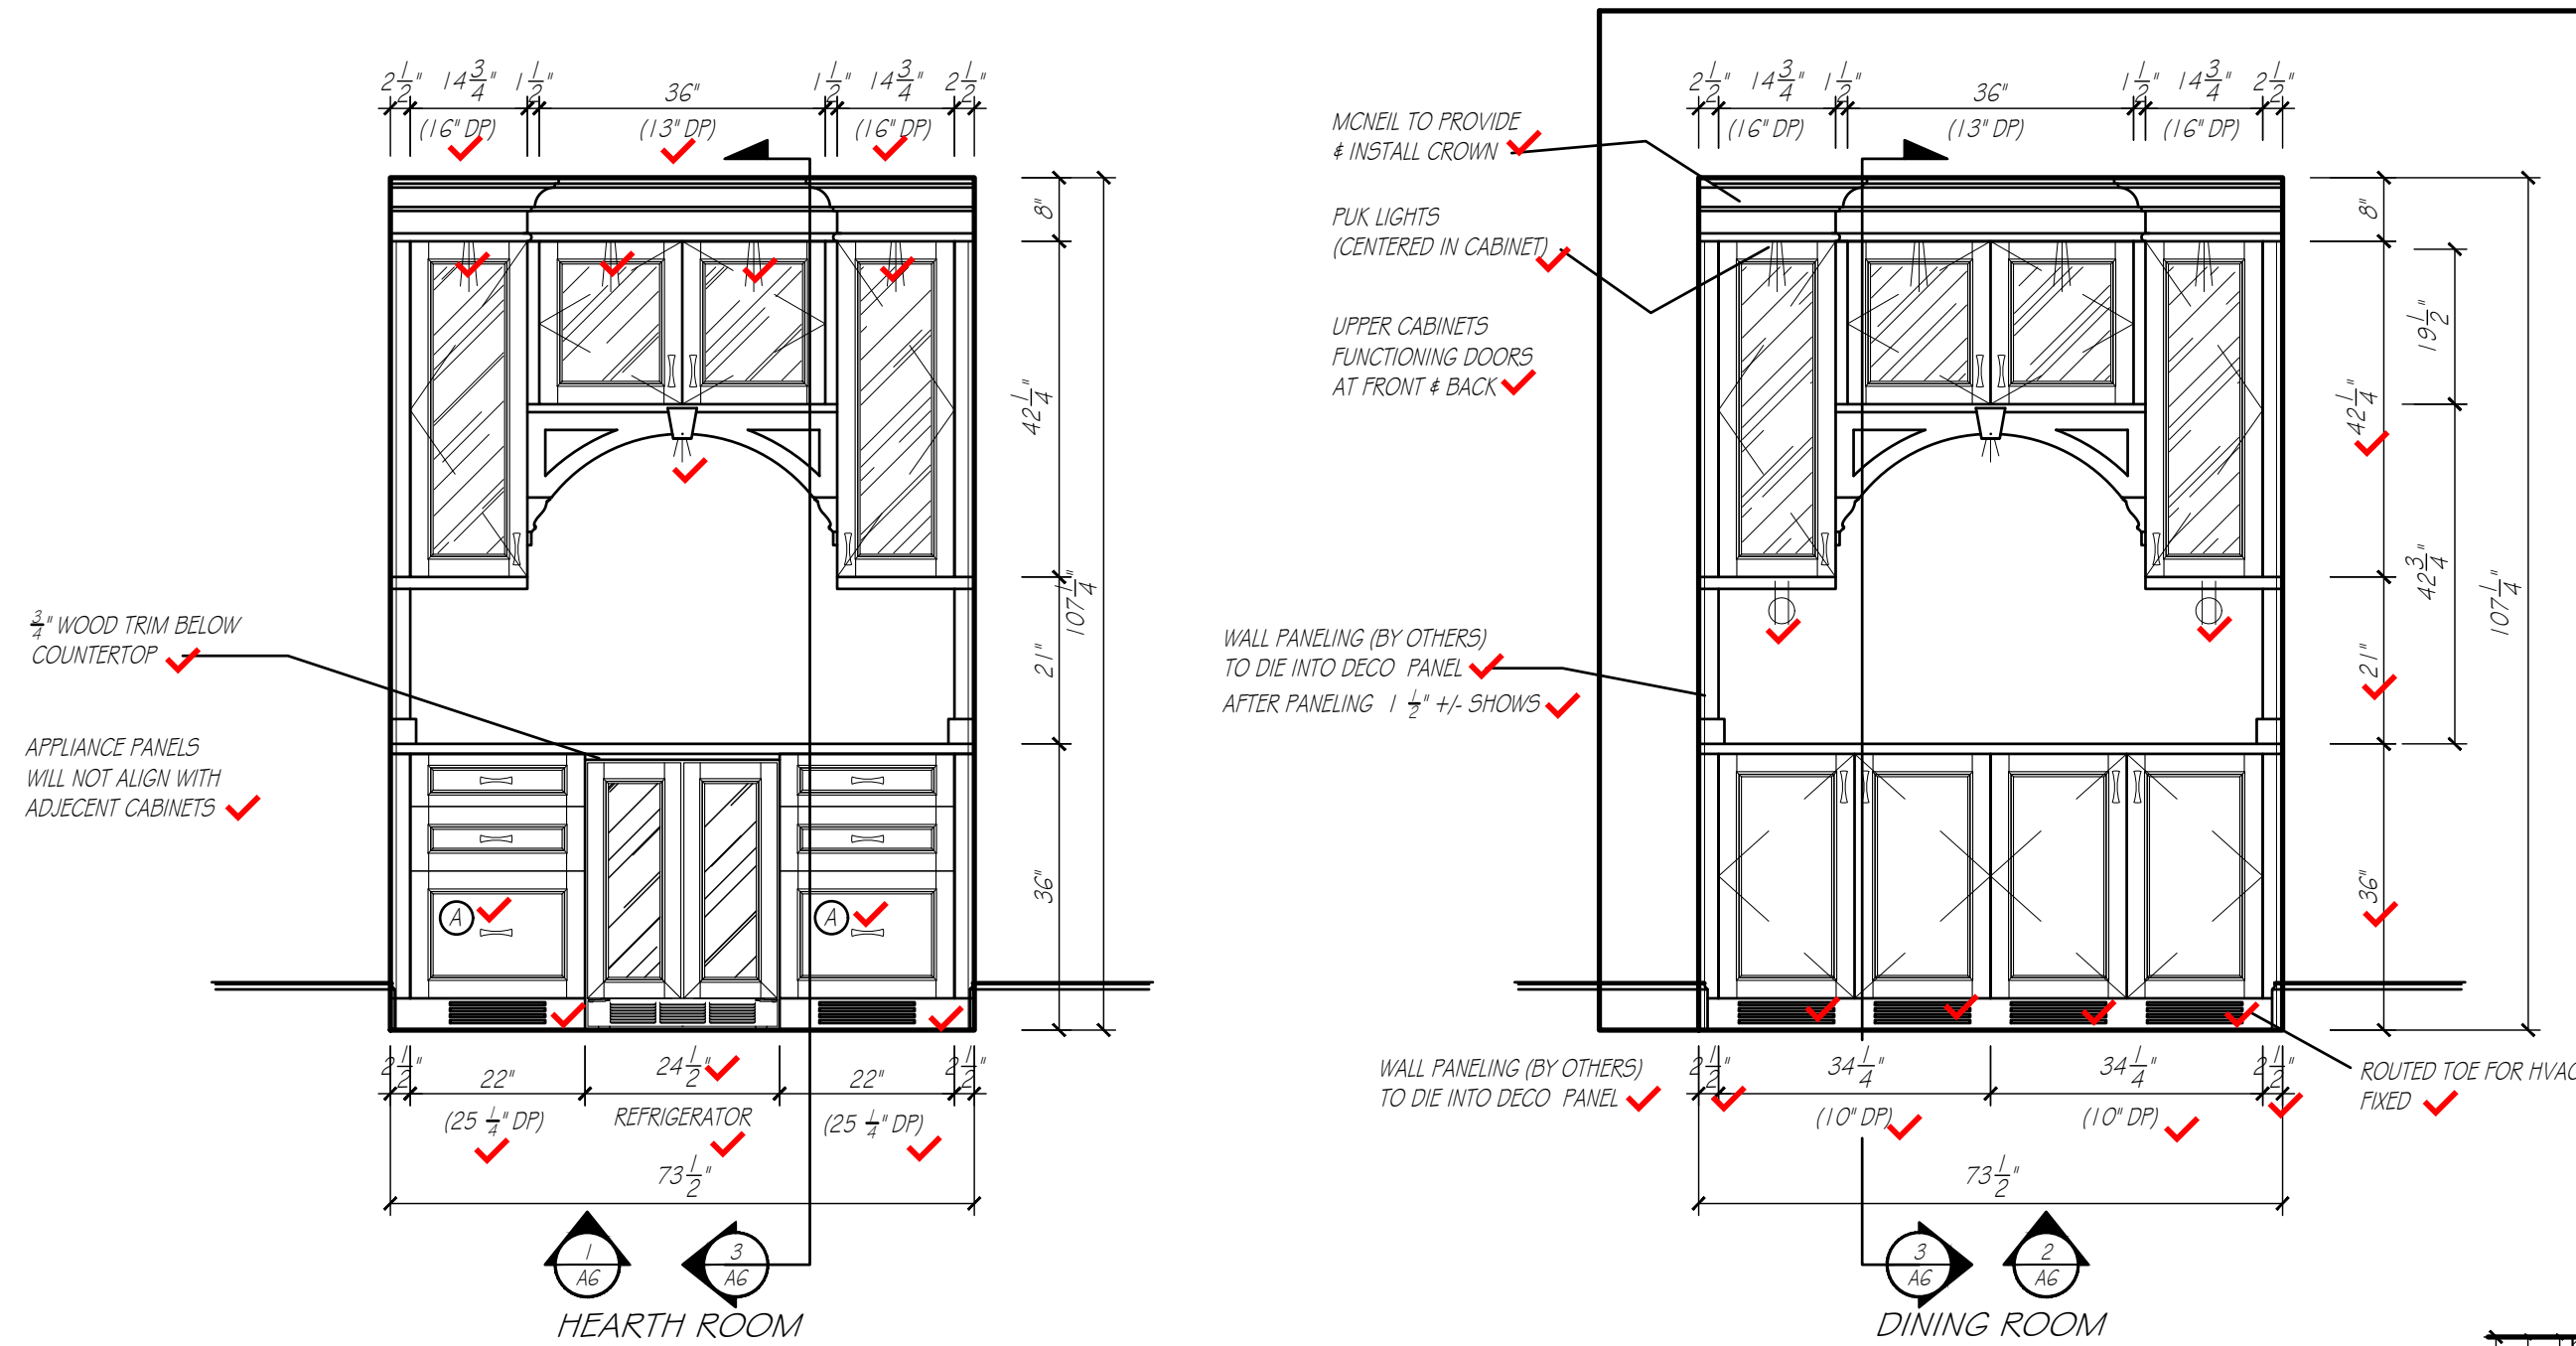


AVALLON BEVERAGE REFRIGERATOR
MODEL - AWBC242GGFDPRG ✓

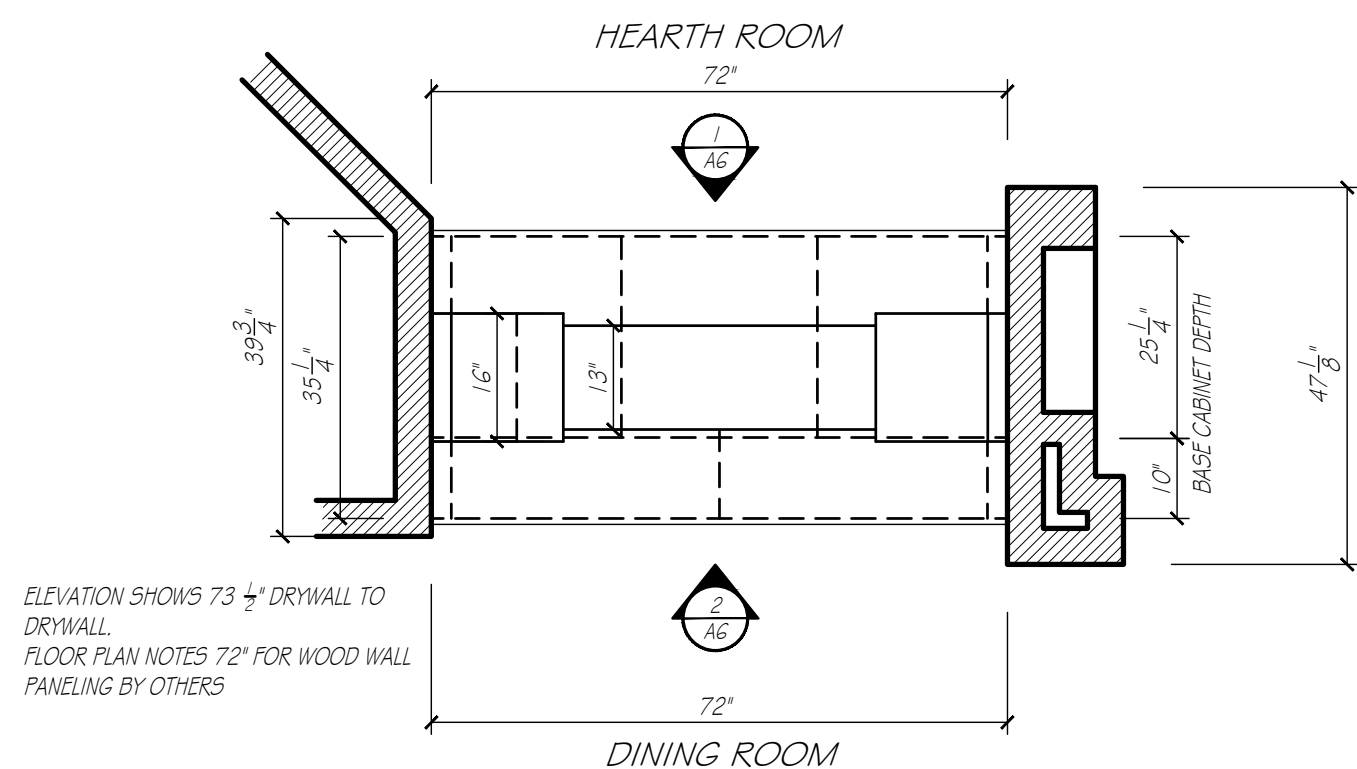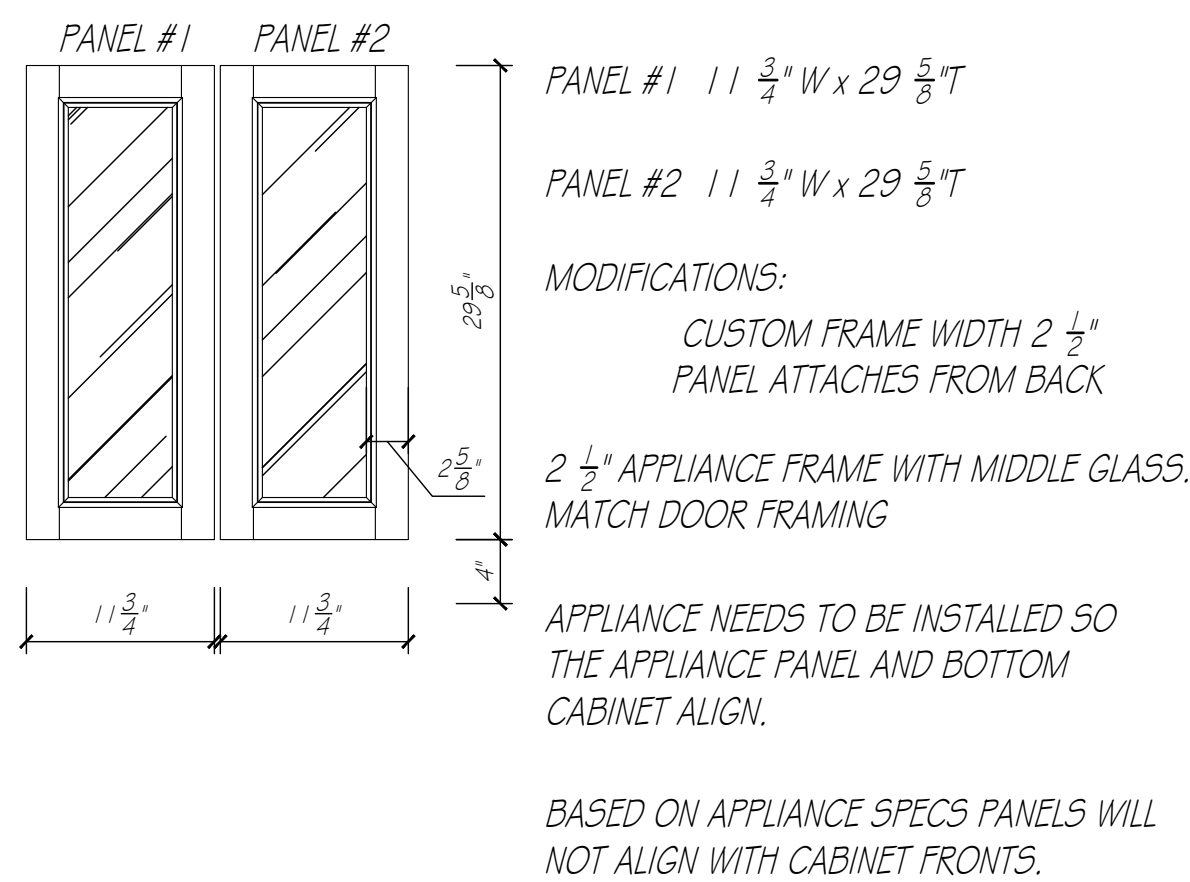

HEARTH ROOM / DINING

SCALE: 1/2" = 1'-0"

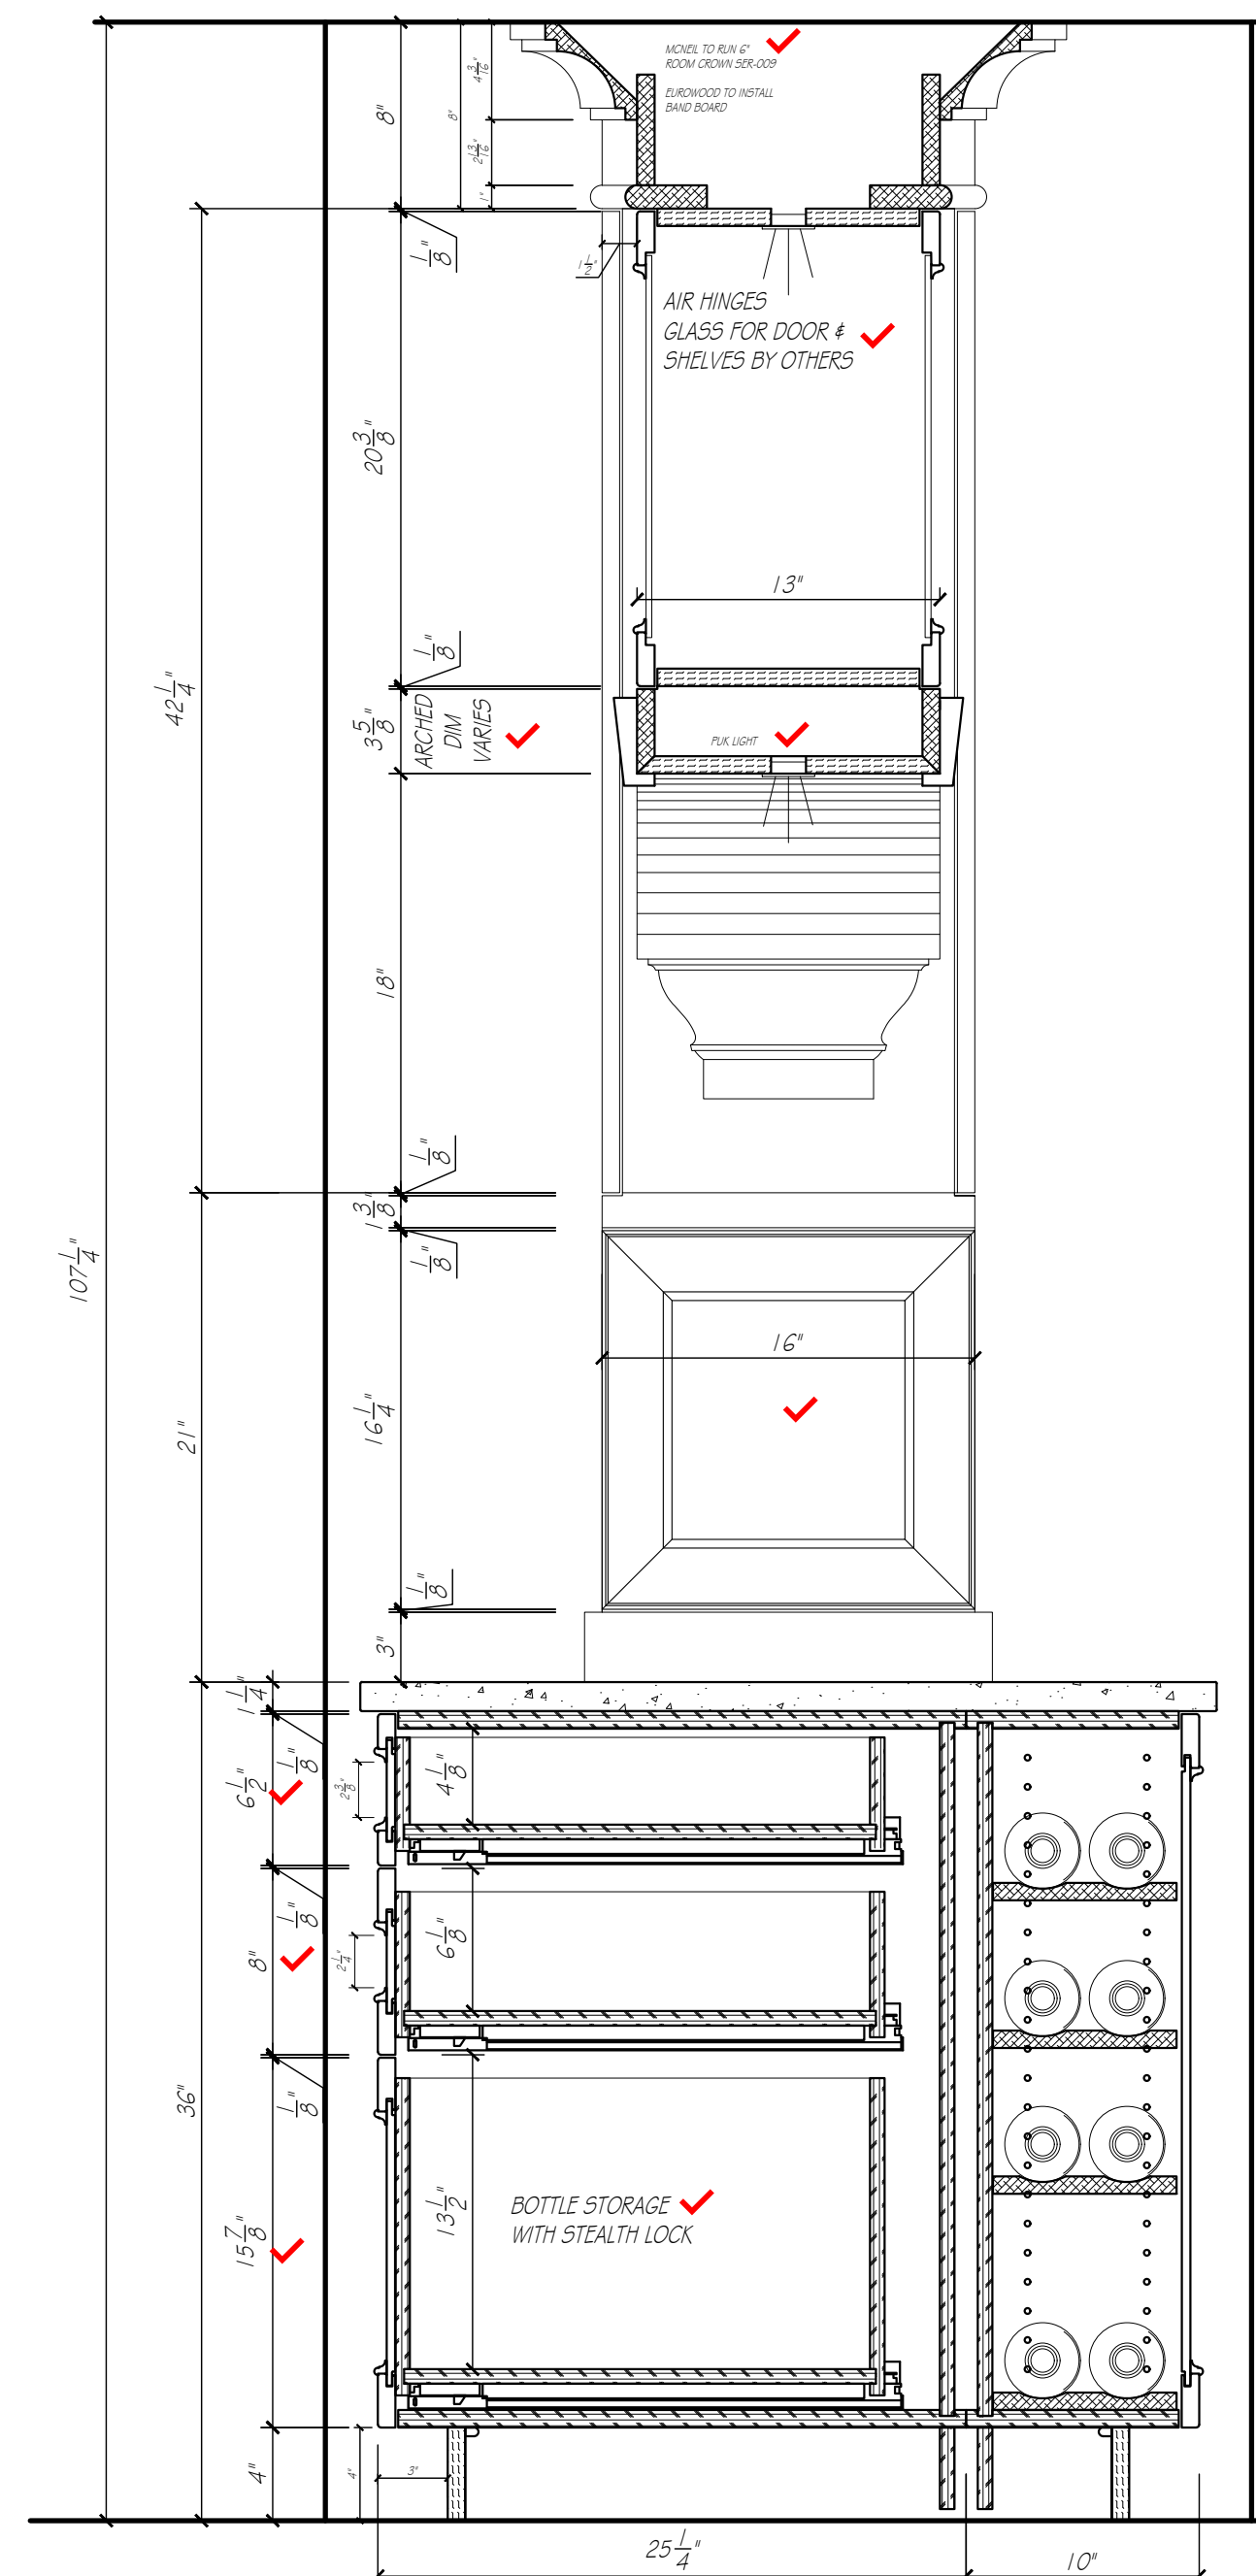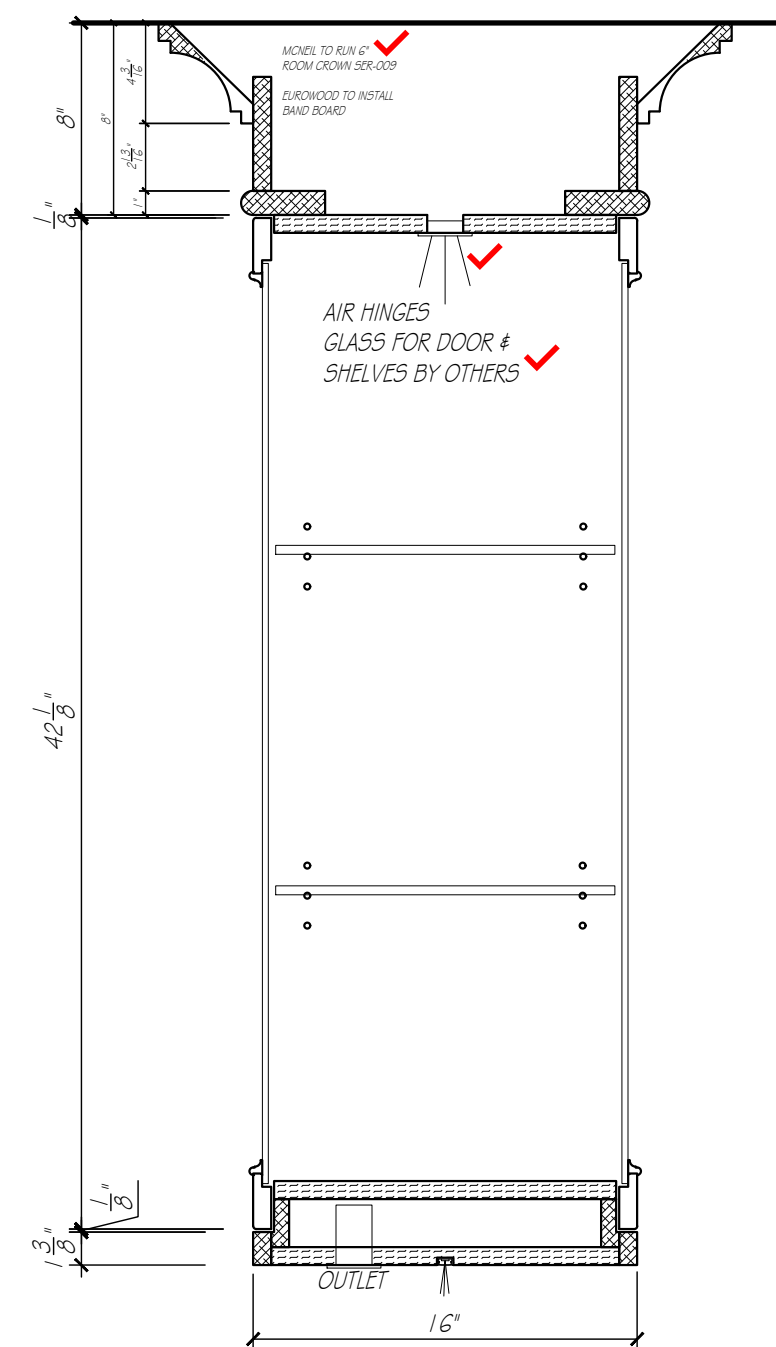

CABINET DETAIL

SCALE: 1 1/2" = 1'-0"

- NOTES:
- ① STEALTH LOCK (HARDWIRED)
 - ② AIR HINGES ON GLASS CABINETS

APPLIANCE SELECTIONS

AVALLON BEVERAGE REFRIGERATOR 24"
MODEL - AWBC242GGFD
23 1/8" W x 34 1/4" T x 23 1/8" D
WITH PANELS
CUTOUT 24 3/8" W x 24 7/8" D — 25 1/8"

APPLIANCE FRONTS TO BE INSTALLED
BY APPLIANCE COMPANY.
EUROWOOD TO ADJUST ✓

DINING / HEARTH ROOM

CABINET CONSTRUCTION:


EXTERIORS	PAINTABLE
INTERIORS	HARD ROCK MAPLE MELAMINE
DRAWER BOVES	HARD ROCK MAPLE MELAMINE
FACE BANDING	MATCHING WOOD EDGE BANDING
CABINET HARDWARE & DRILLING	BY OTHERS
DRAWER SLIDE	FULL EXT. SOFT CLOSE CONCEALED SLIDES

COUNTERTOP SPECIFICATIONS:

COUNTERTOP MATERIAL	QUARTZ
COUNTERTOP THICKNESS	1 1/4" ALLOWANCE
SUBTOP REQUIREMENTS	NONE


ROOM SPECIFICATIONS

FLOORING - TYPE / ALLOWANCE	WOOD 3/4" ALLOWANCE 1"
CASING - W / 1/4" REVEAL	3 3/4"

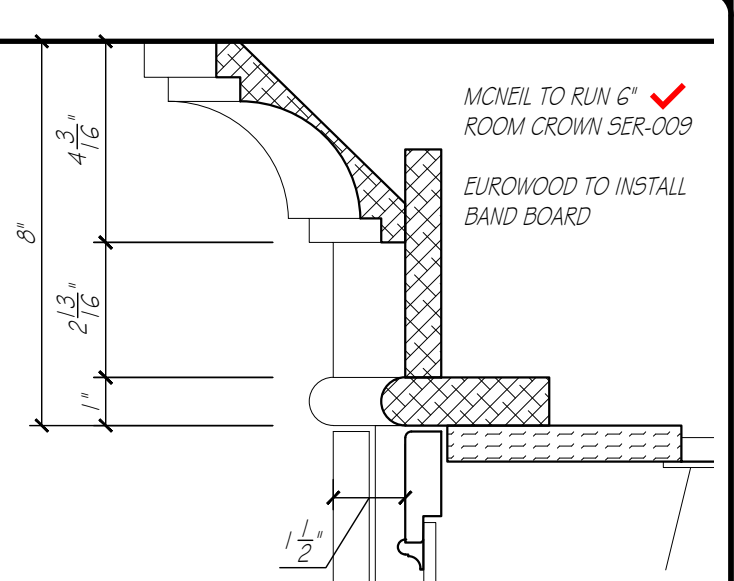


CROWN DETAIL ✓

SCALE: 3" = 1'-0"

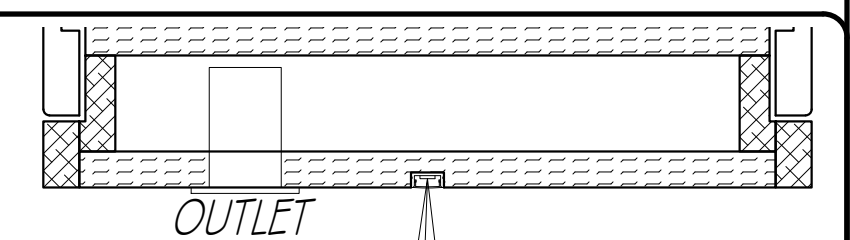


LC DETAIL ✓

SCALE: 3" = 1'-0"

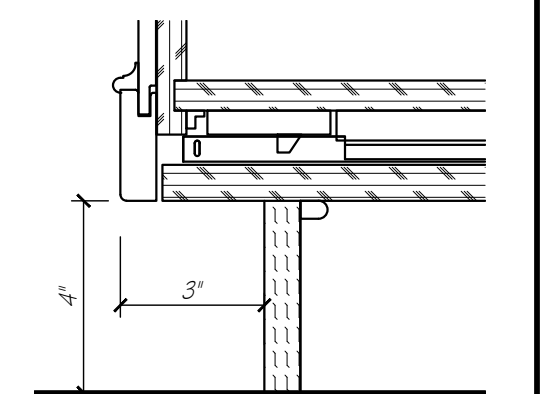

TOE DETAIL ✓

SCALE: 3" = 1'-0"

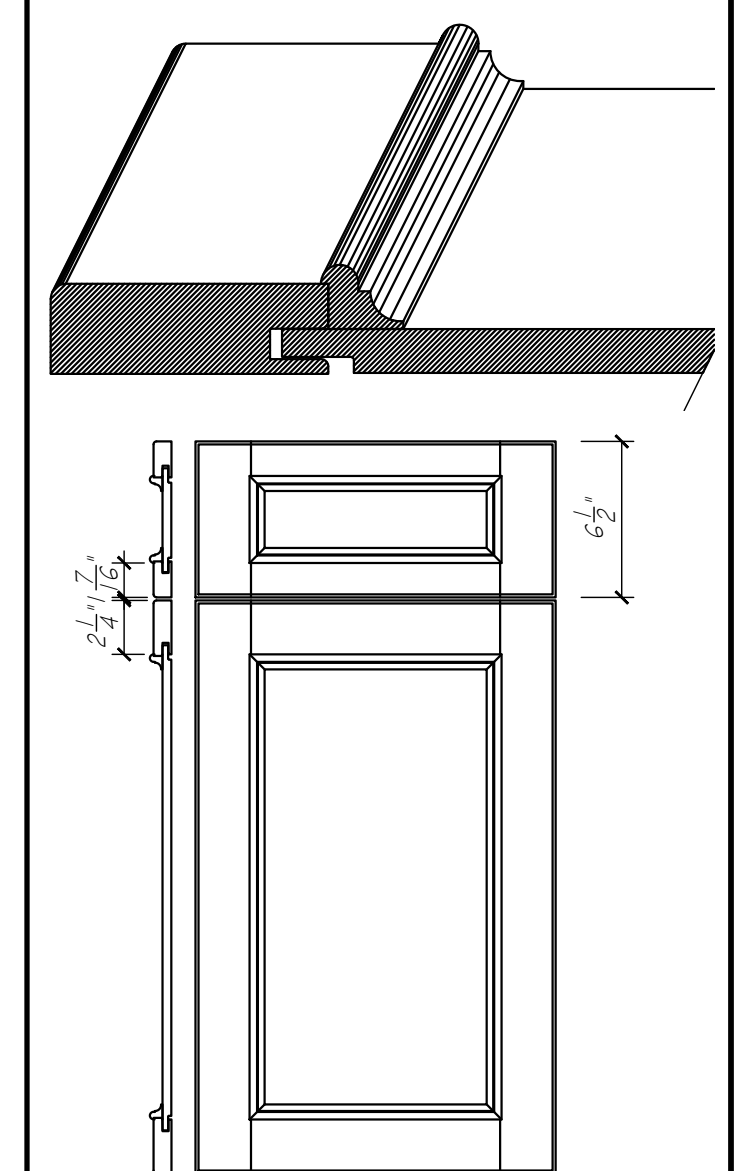

DOOR STYLE - 101728
MORTISE AND TENON CONSTRUCTION
OUTSIDE EDGE - L-149
INSIDE EDGE - APPLIED MOLDING
CENTER PANEL - POS 7

DOOR DETAIL ✓ EW-CWS

SCALE: 1 1/2" = 1'-0"



EUROWOOD
Cabinets
3415 SO. 67TH ST.
OMAHA, NE 68108
TEL (402-393-4110)
FAX (402-393-8361)
(WWW.EUROWOOD.NET)


SHEET: A6

DRAWN BY: SJB

PLAN:
MAIN LEVEL
HEARTH ROOM / DINING

REVISIONS:
1 JUNE 26
2 JULY 26
8 JULY 26
24 JULY 26

PHIL & MICHELLE WOOD
3435 N. 140TH. CIRCLE
OMAHA, NE 68164

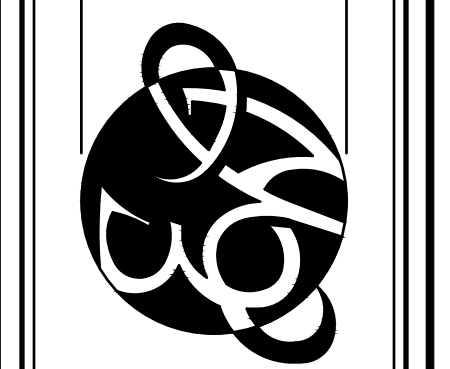



APPROVED BY:

SIGNATURE


DATE

DUPLICATION OF THESE DRAWINGS IS
PROHIBITED WITHOUT WRITTEN CONSENT
BY EUROWOOD CABINETS
© 2006, EUROWOOD CABINETS INC.
MEASUREMENTS ARE SUBJECT TO CHANGE
DUE TO FINAL FIELD MEASUREMENTS.

WOOD
5588

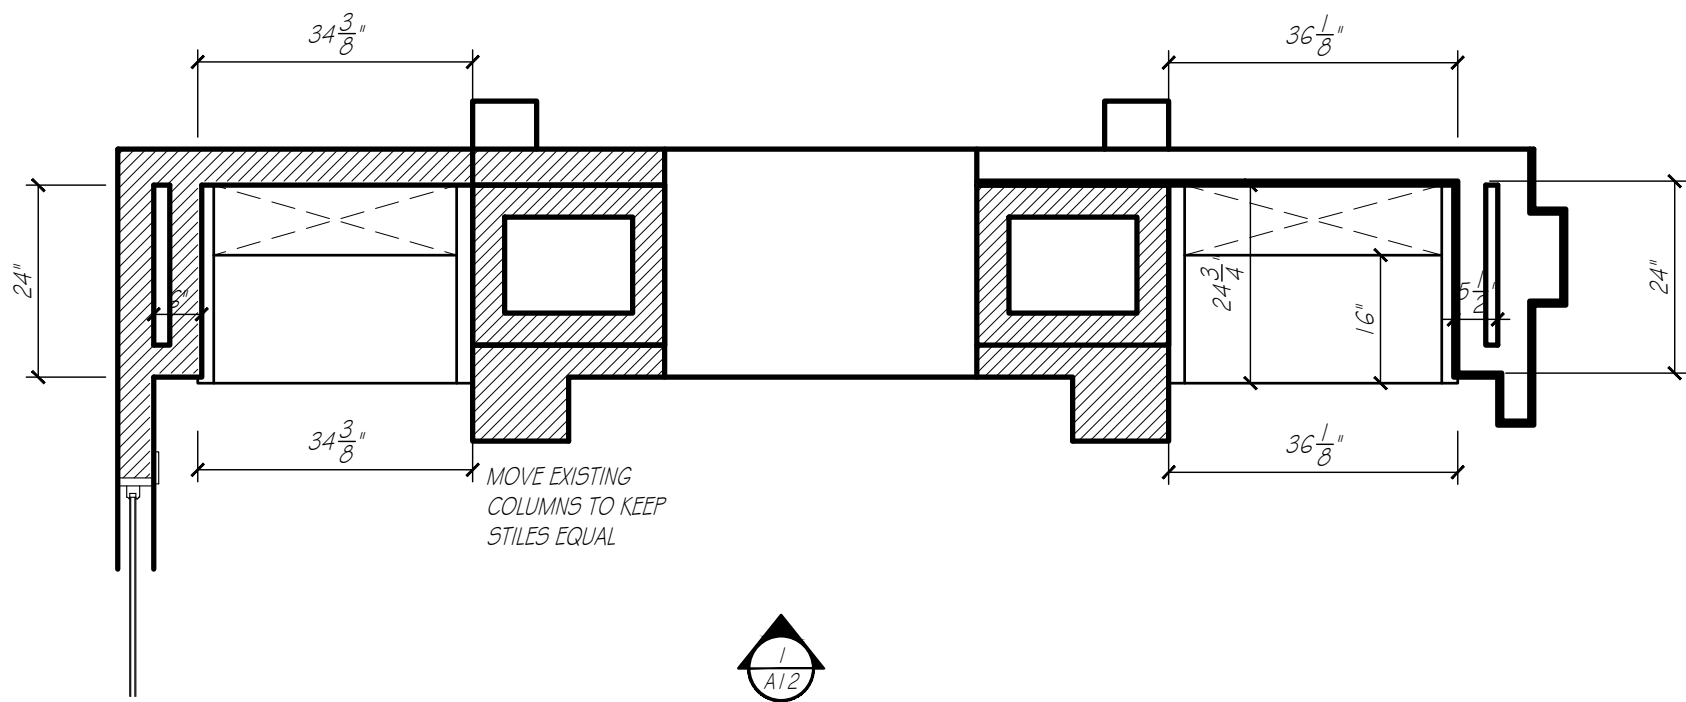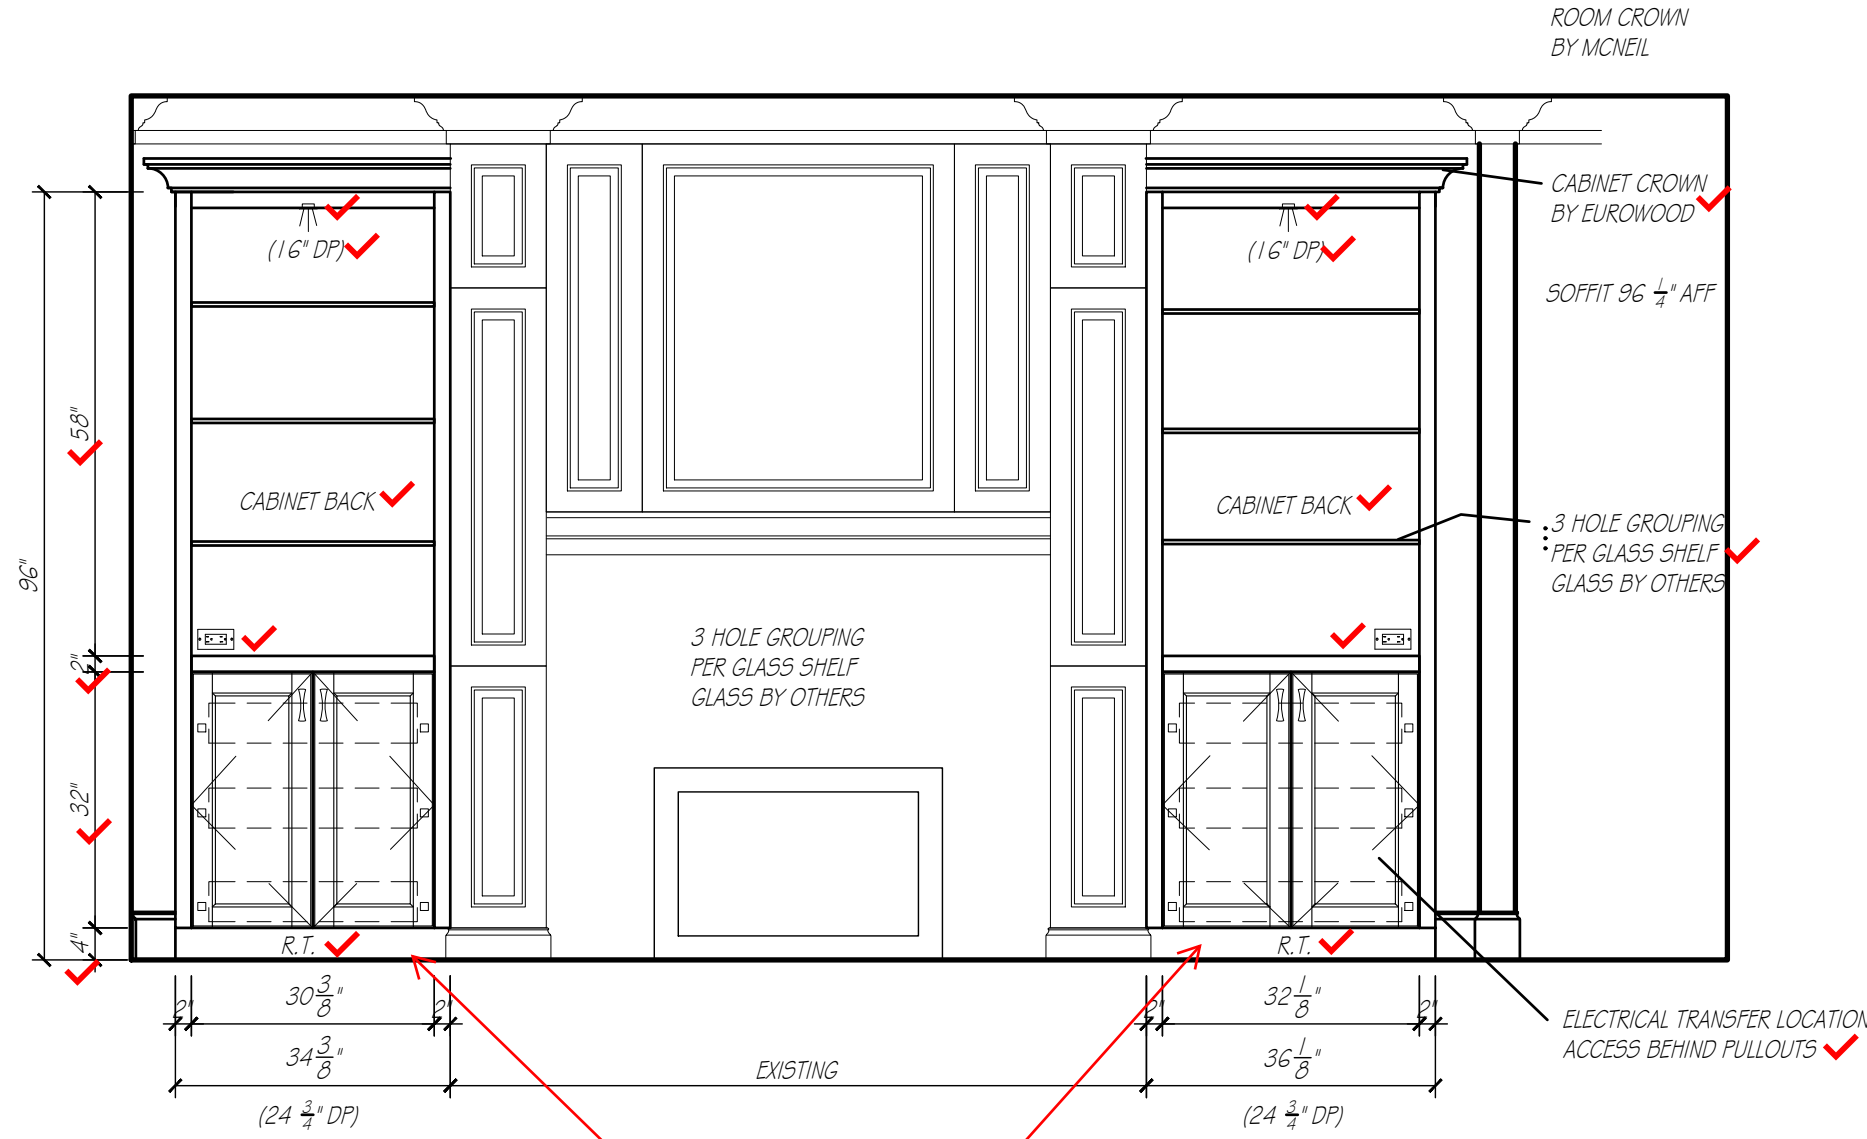


HEARTH ROOM
SCALE: 1/2" = 1'-0"

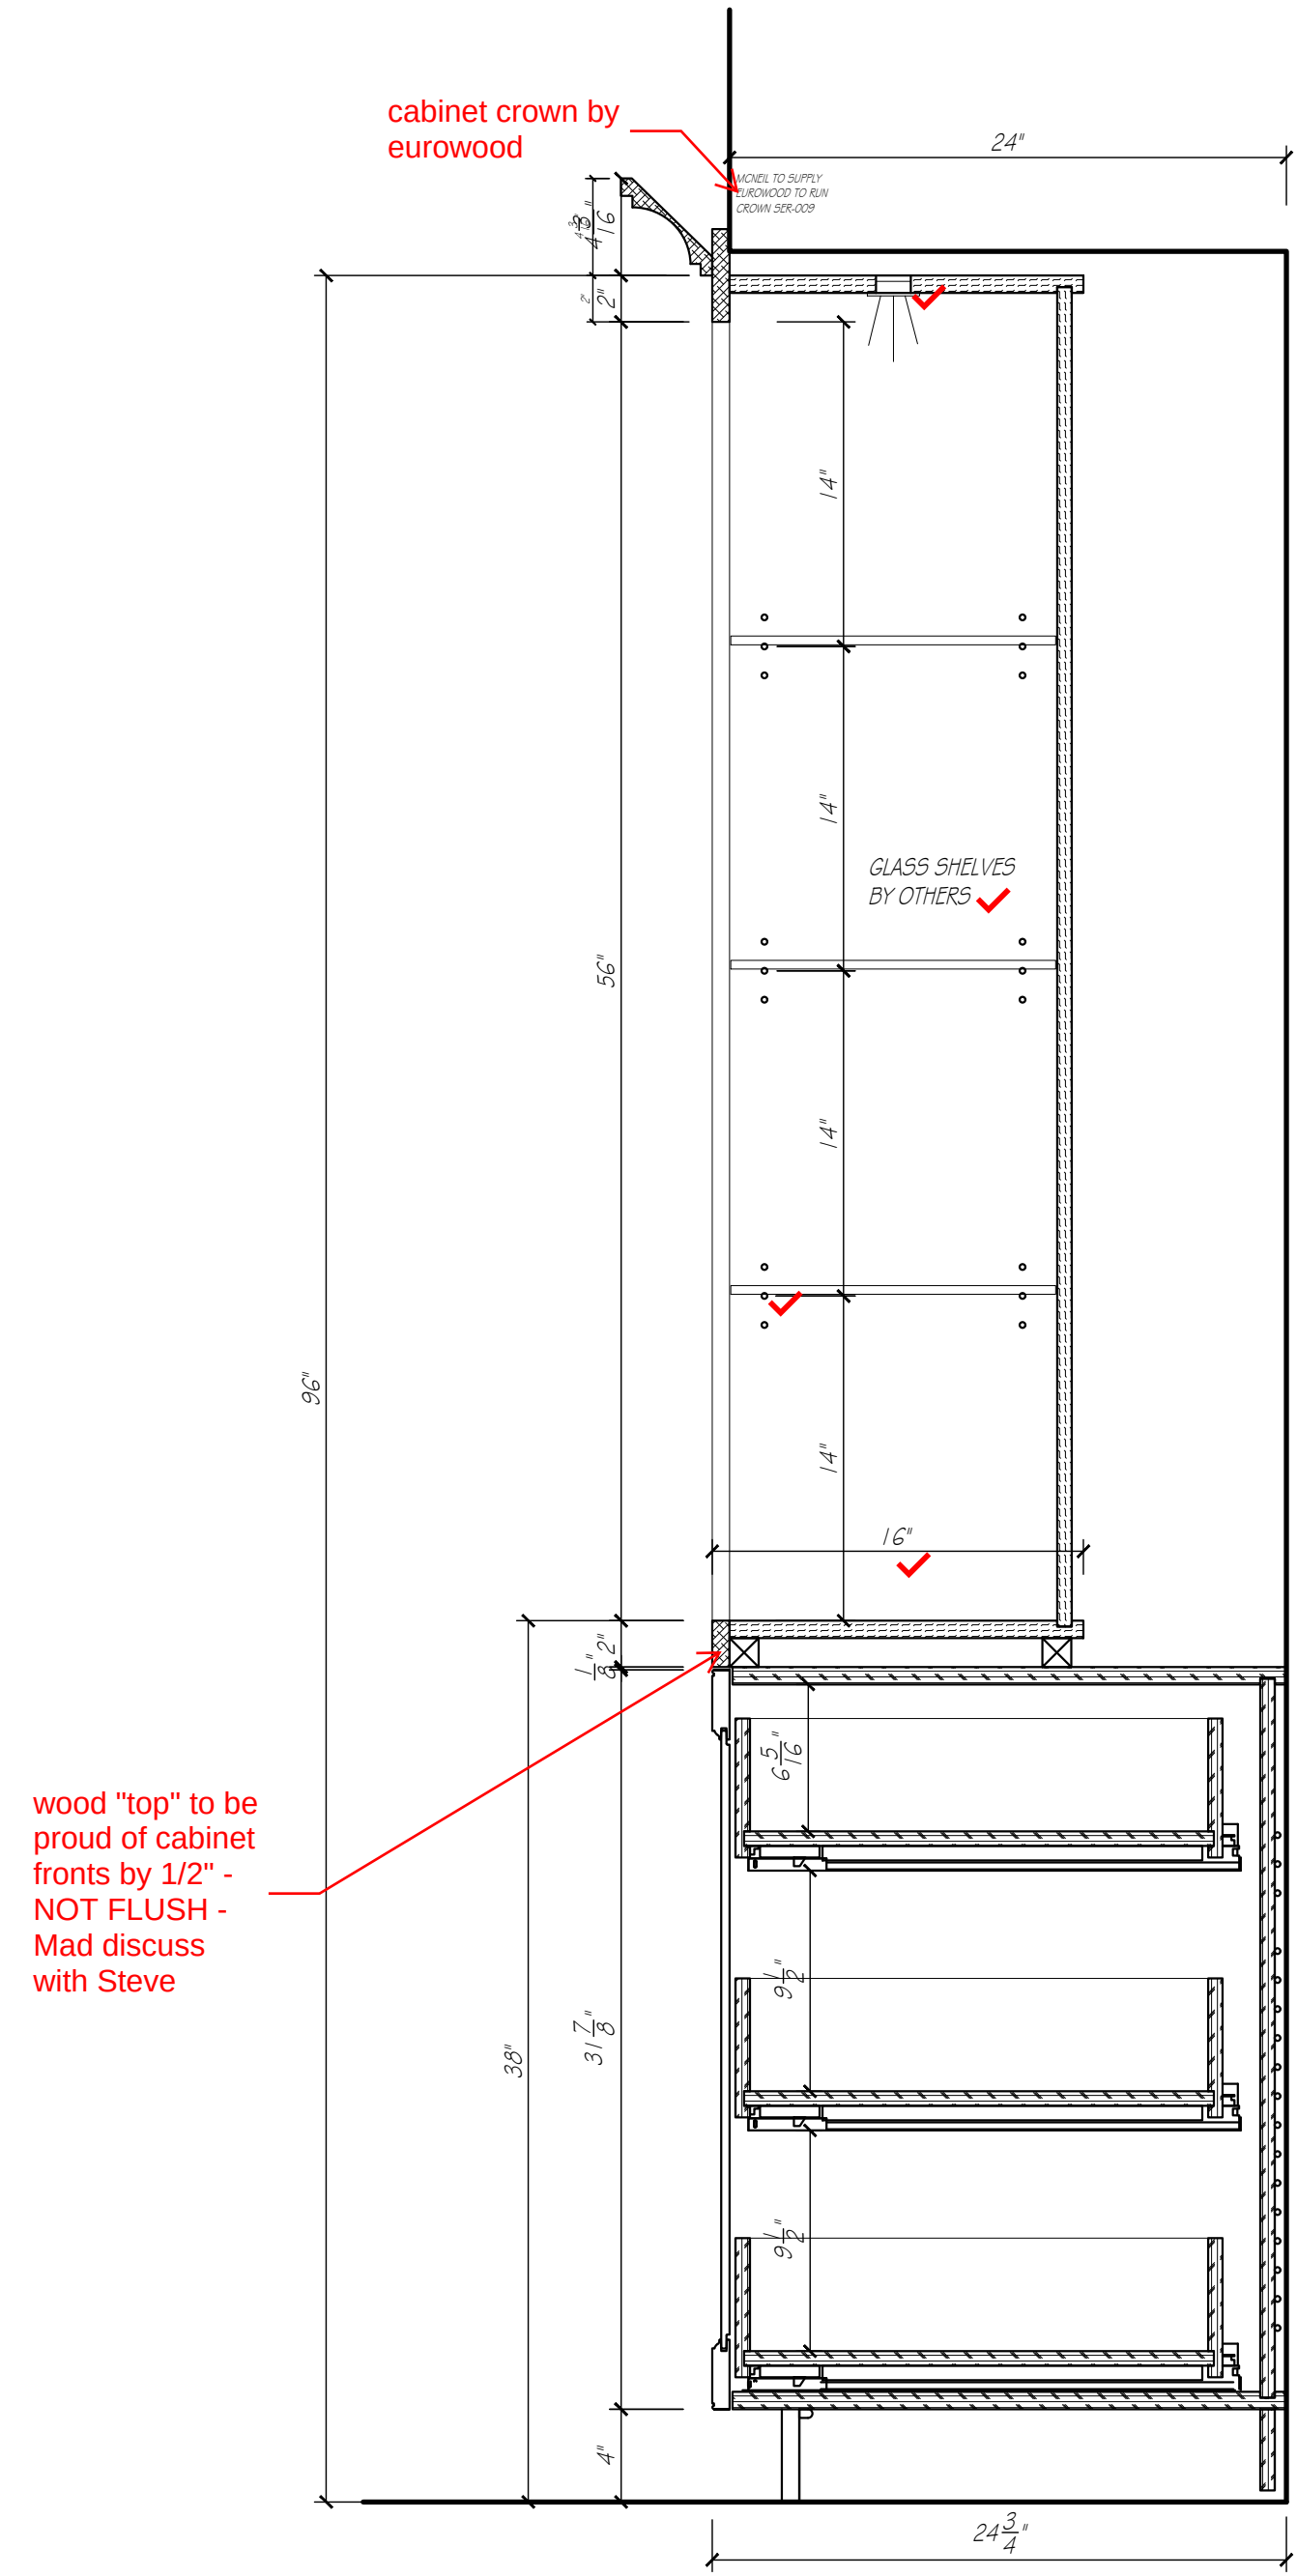

CABINET DETAIL
SCALE: 1 1/2" = 1'-0"


HEARTH ROOM	
CABINET CONSTRUCTION:	
EXTERIORS	PAINTABLE
INTERIORS	HARD ROCK MAPLE MELAMINE
DRAWER BOXES	HARD ROCK MAPLE MELAMINE
FACE BANDING	MATCHING WOOD EDGE BANDING
CABINET HARDWARE & DRILLING	BY OTHERS
DRAWER SLIDE	FULL EXT. SOFT CLOSE CONCEALED SLIDES
COUNTERTOP SPECIFICATIONS:	
COUNTERTOP MATERIAL	WOOD
COUNTERTOP THICKNESS	2"
SUBTOP REQUIREMENTS	STANDARD
ROOM SPECIFICATIONS	
FLOORING - TYPE / ALLOWANCE	WOOD 1" ALLOWANCE
CASING - W / L / REVEAL	3 / 3 / 4"

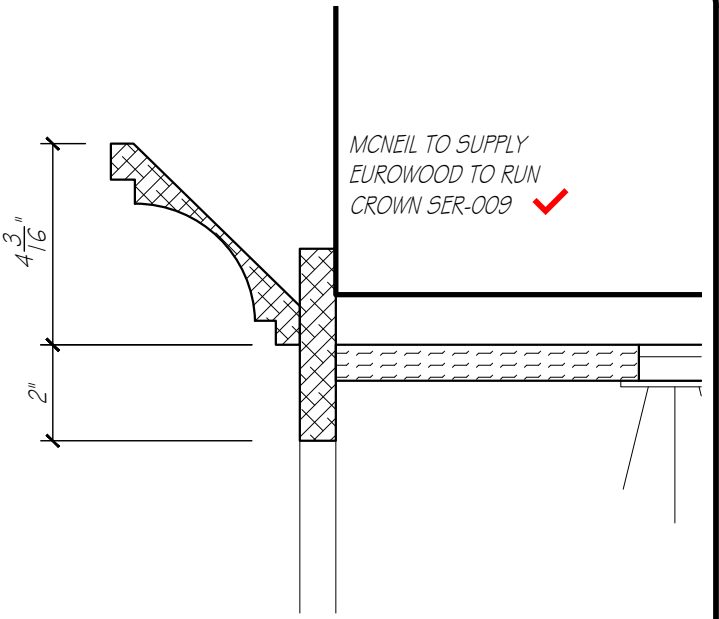



CROWN DETAIL

NONE

LC DETAIL
SCALE: 3" = 1'-0"

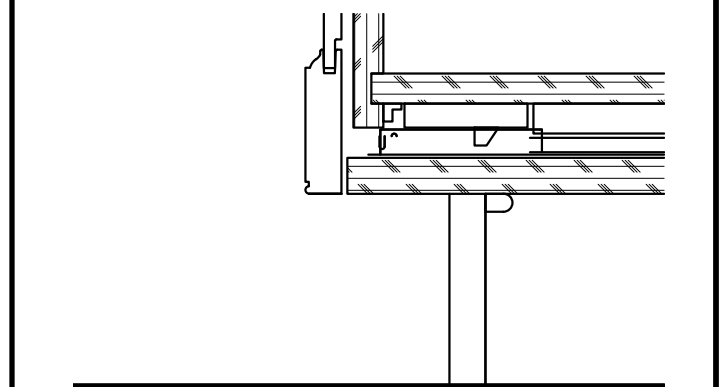

TOE DETAIL
SCALE: 3" = 1'-0"

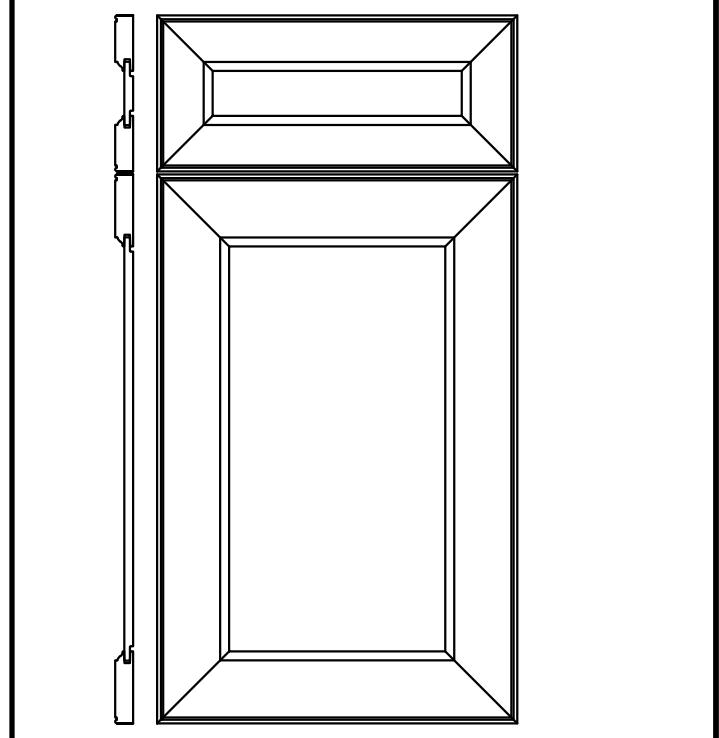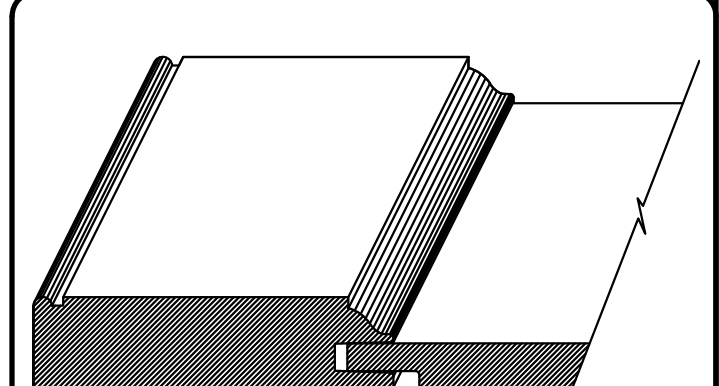

DOOR STYLE - MIDLAND (MODIFIED)
MITER CONSTRUCTION WITH 3" FRAMING
OUTSIDE EDGE - L-297 (READ)
INSIDE EDGE - OGEE
CENTER PANEL - P-057


DOOR DETAIL
SCALE: 1 1/2" = 1'-0"



EUROWOOD
Cabinets
3415 SO. 67TH ST.
OMAHA, NE 68108
TEL (402-393-4110)
FAX (402-393-8361)
(WWW.EUROWOOD.NET)

SHEET:	A13
DRAWN BY:	SJB
PLAN:	MAIN LEVEL HEARTH ROOM
REVISIONS:	1 JUNE 26 11 JUNE 26 23 JUNE 26 2 JULY 26 8 JULY 26 24 JULY 26

PHIL & MICHELLE WOOD
3435 N. 140TH. CIRCLE
OMAHA, NE 68164

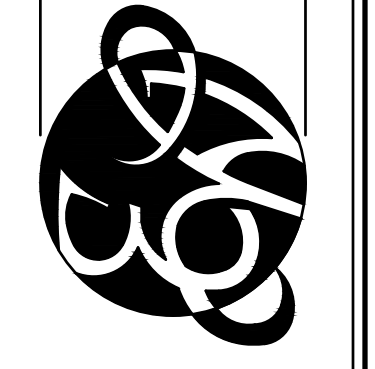

APPROVED BY:	
SIGNATURE	
DATE	

DUPLICATION OF THESE DRAWINGS IS PROHIBITED WITHOUT WRITTEN CONSENT BY EUROWOOD CABINETS
© 2006, EUROWOOD CABINETS INC.
MEASUREMENTS ARE SUBJECT TO CHANGE DUE TO FINAL FIELD MEASUREMENTS.
WOOD
5588