

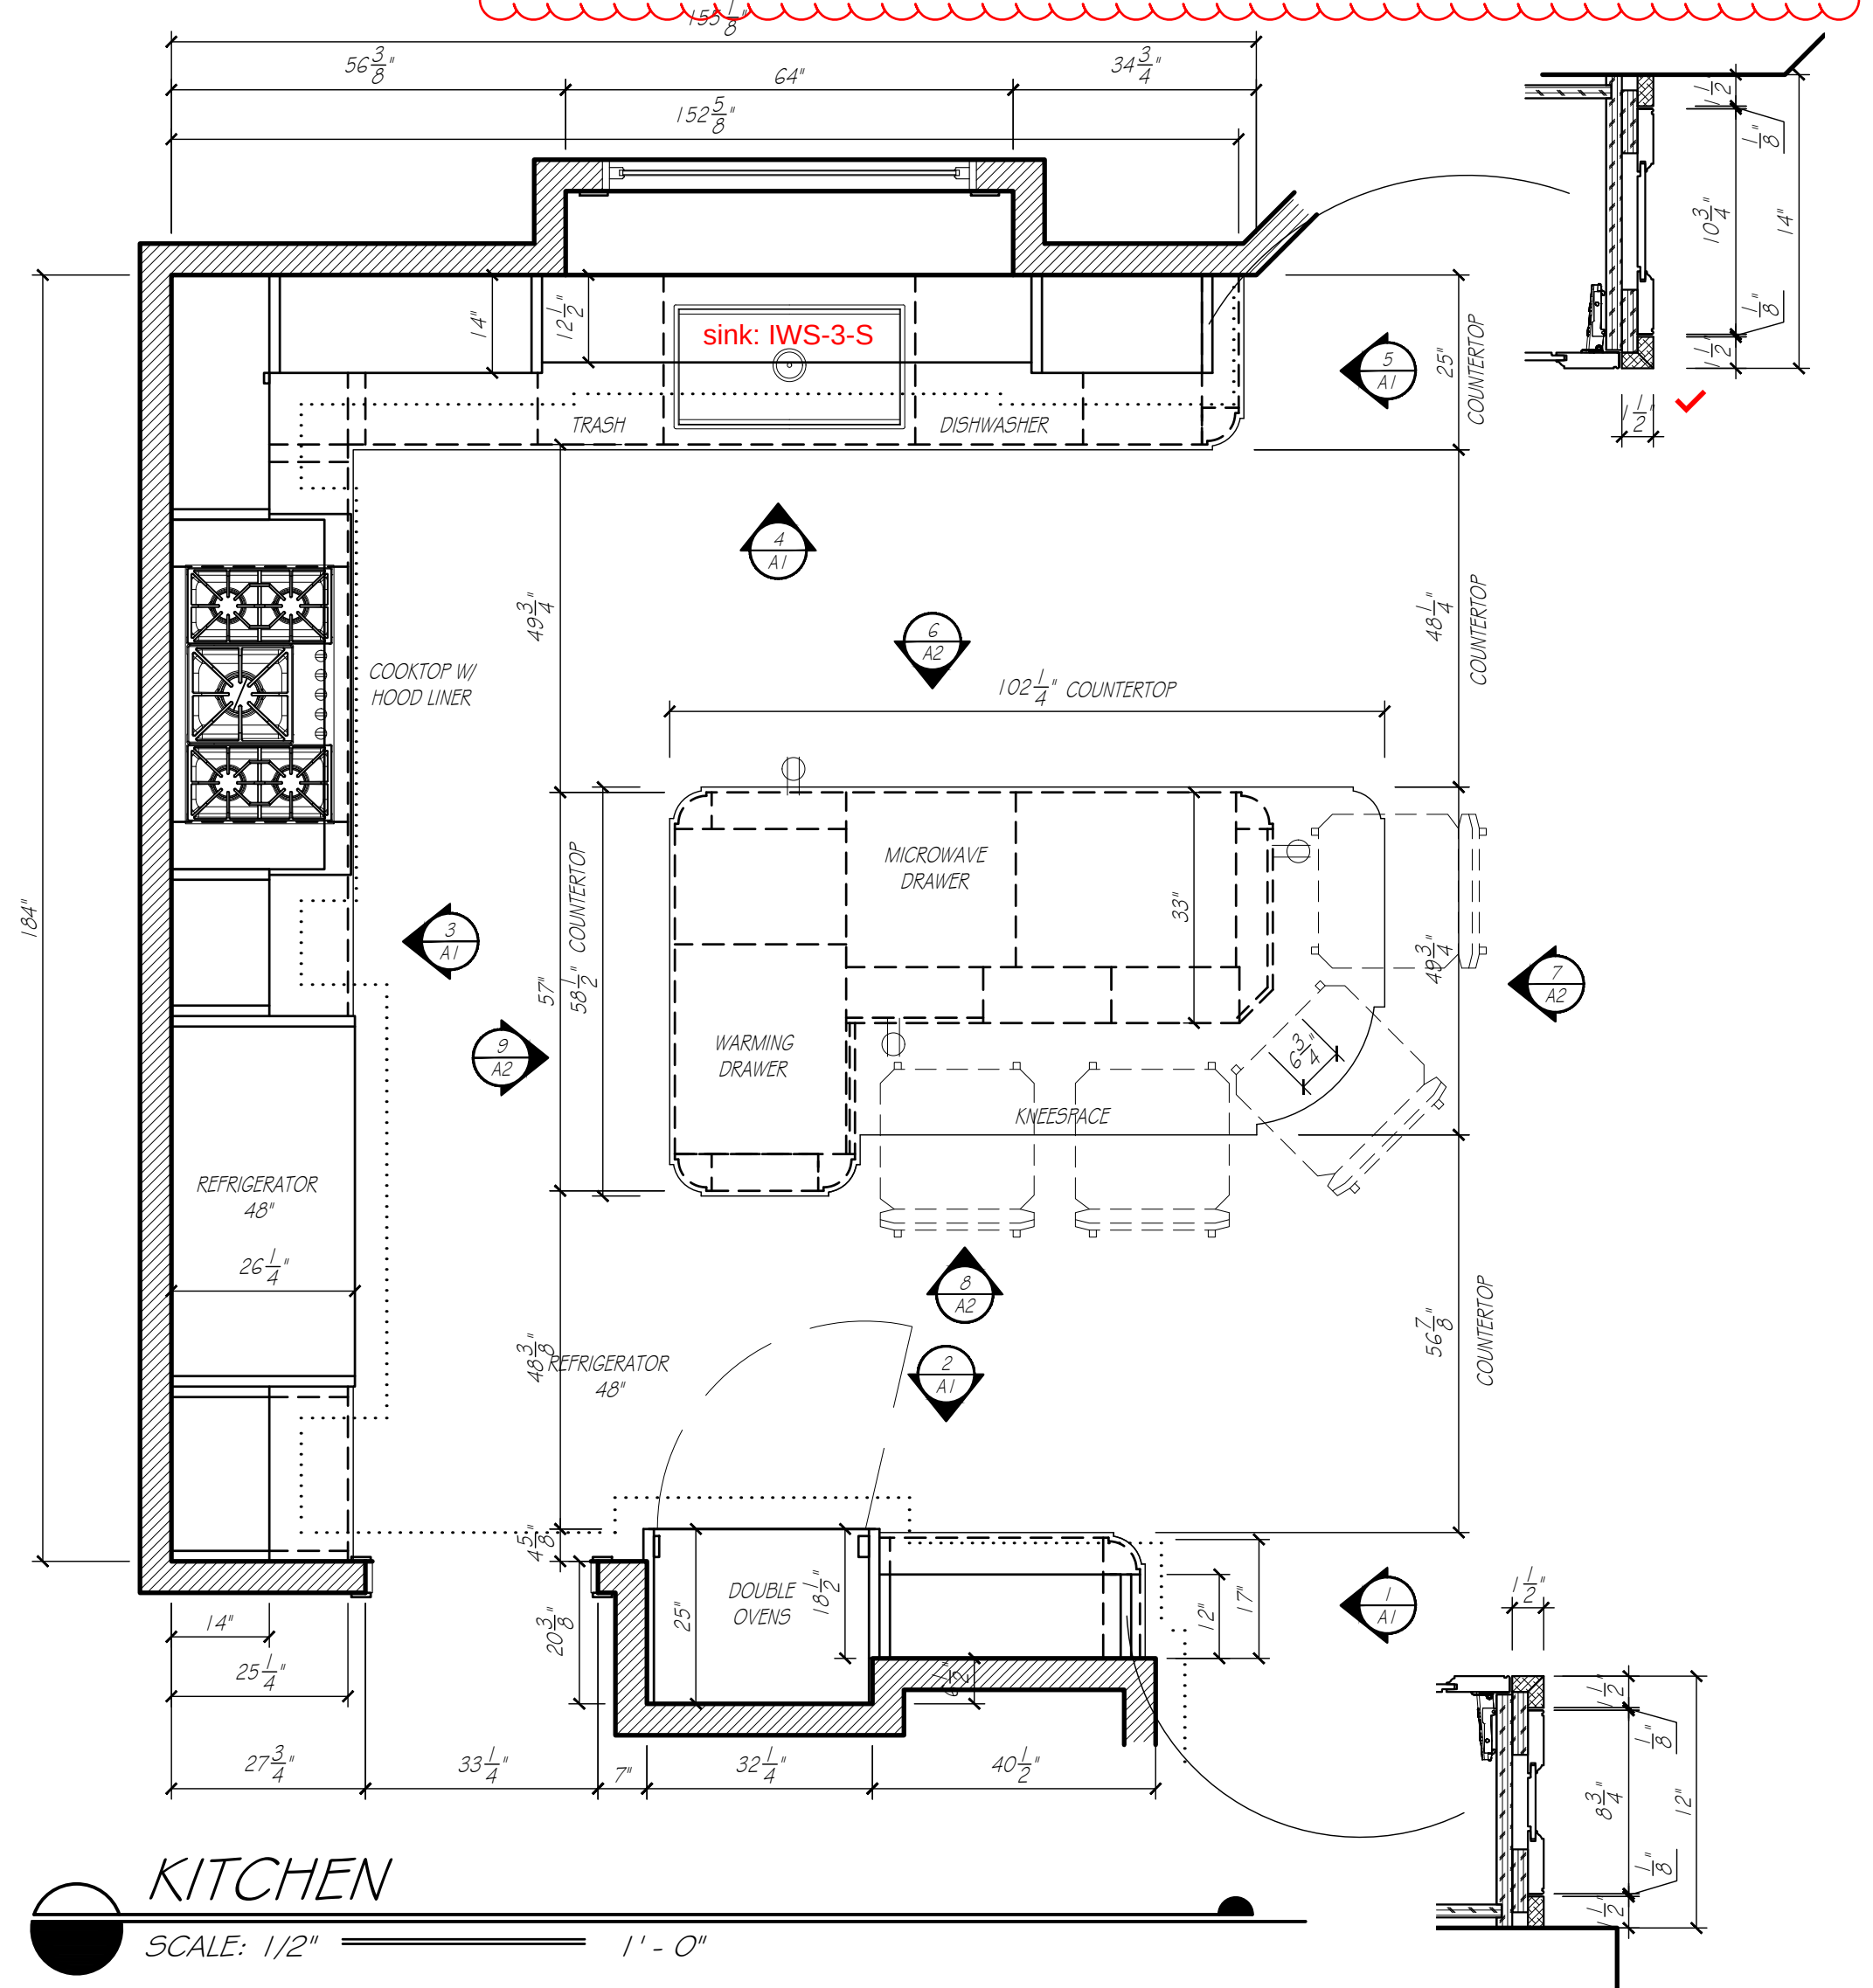
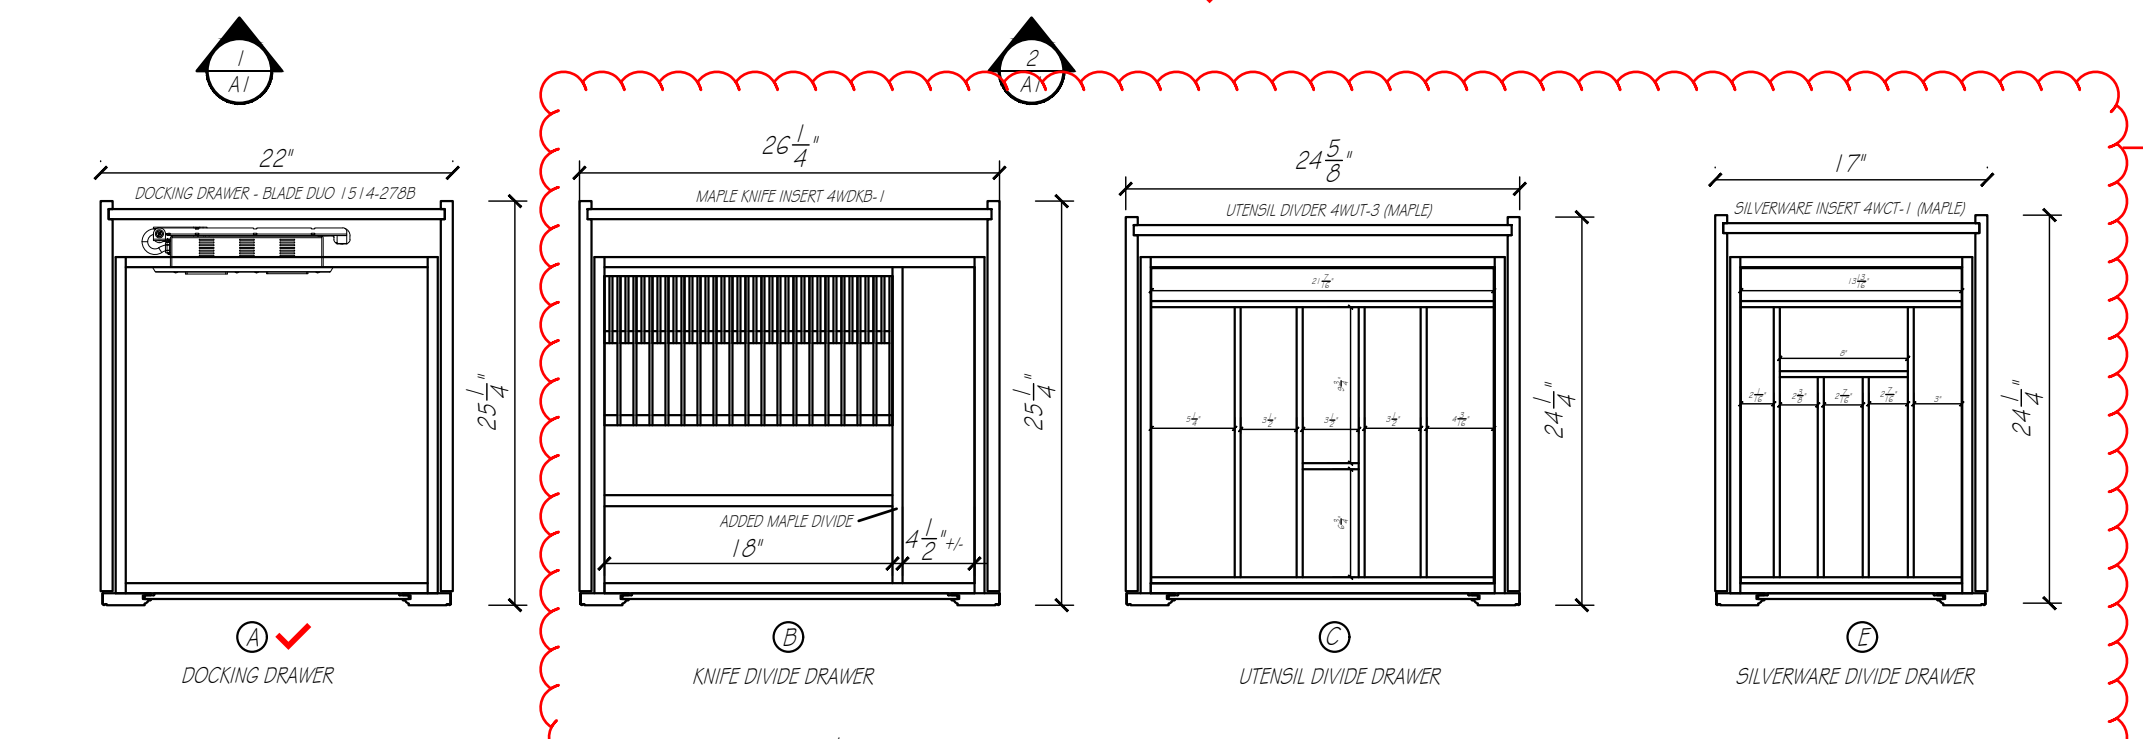
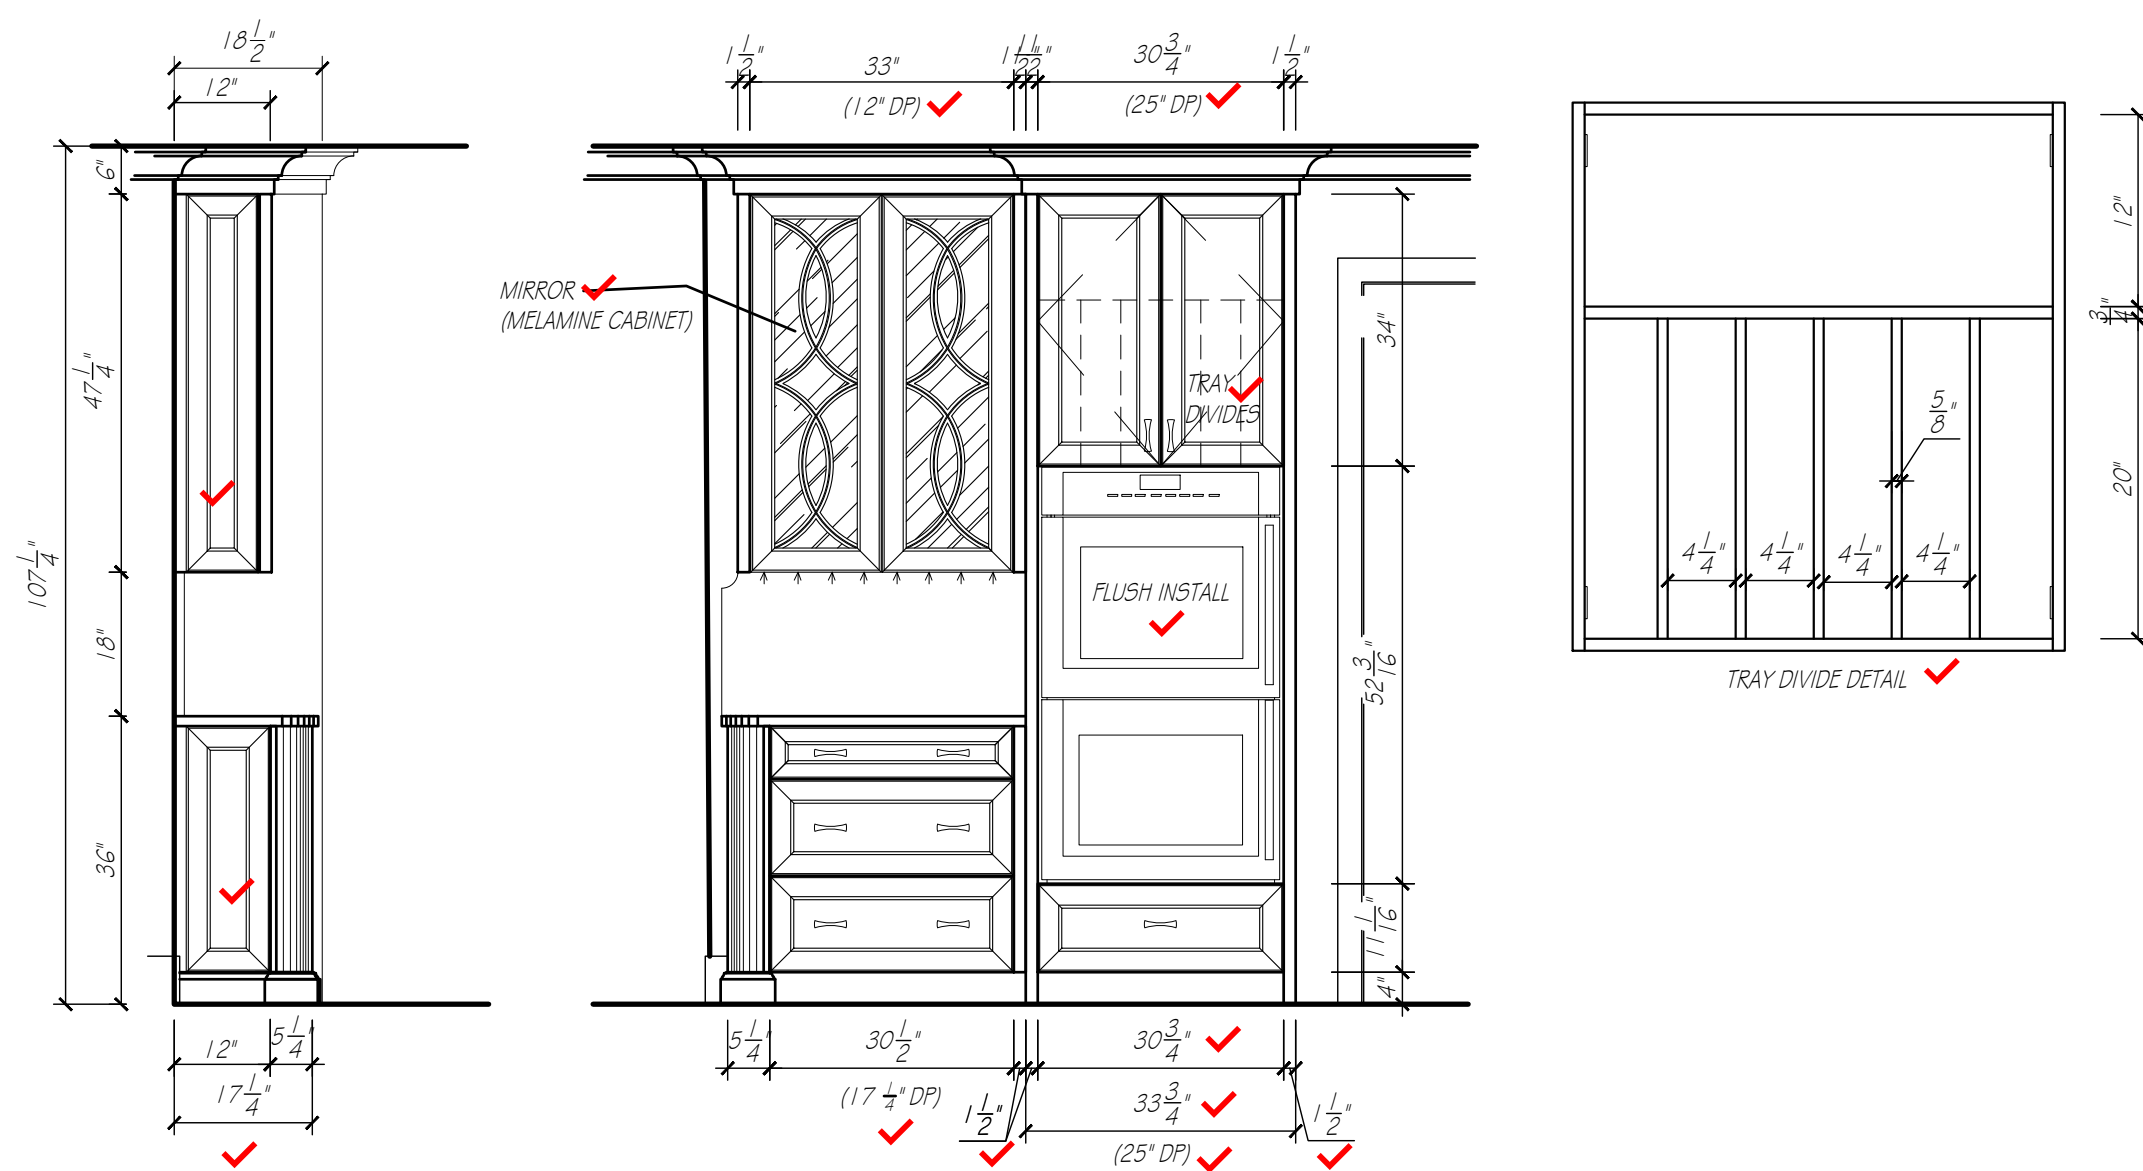
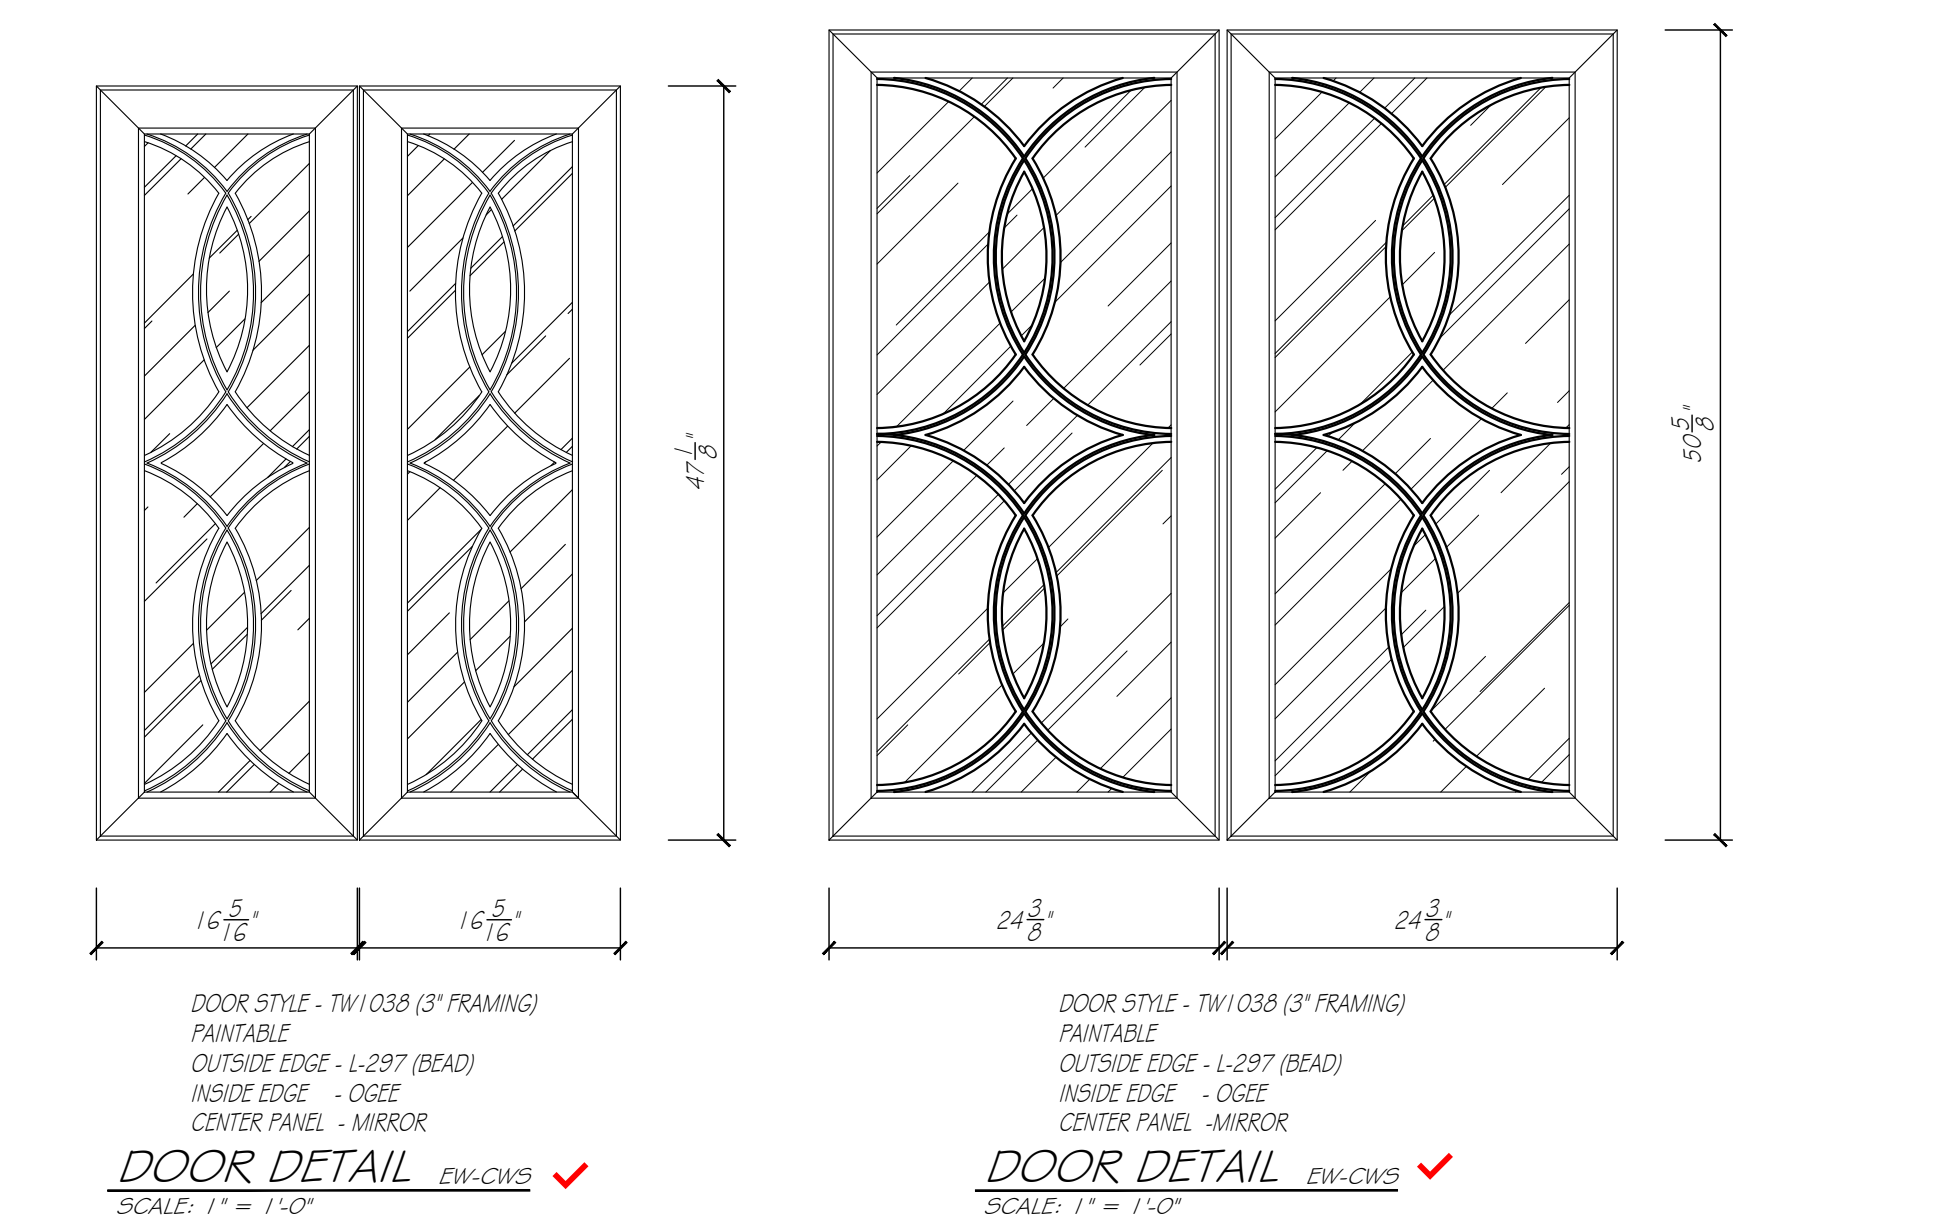


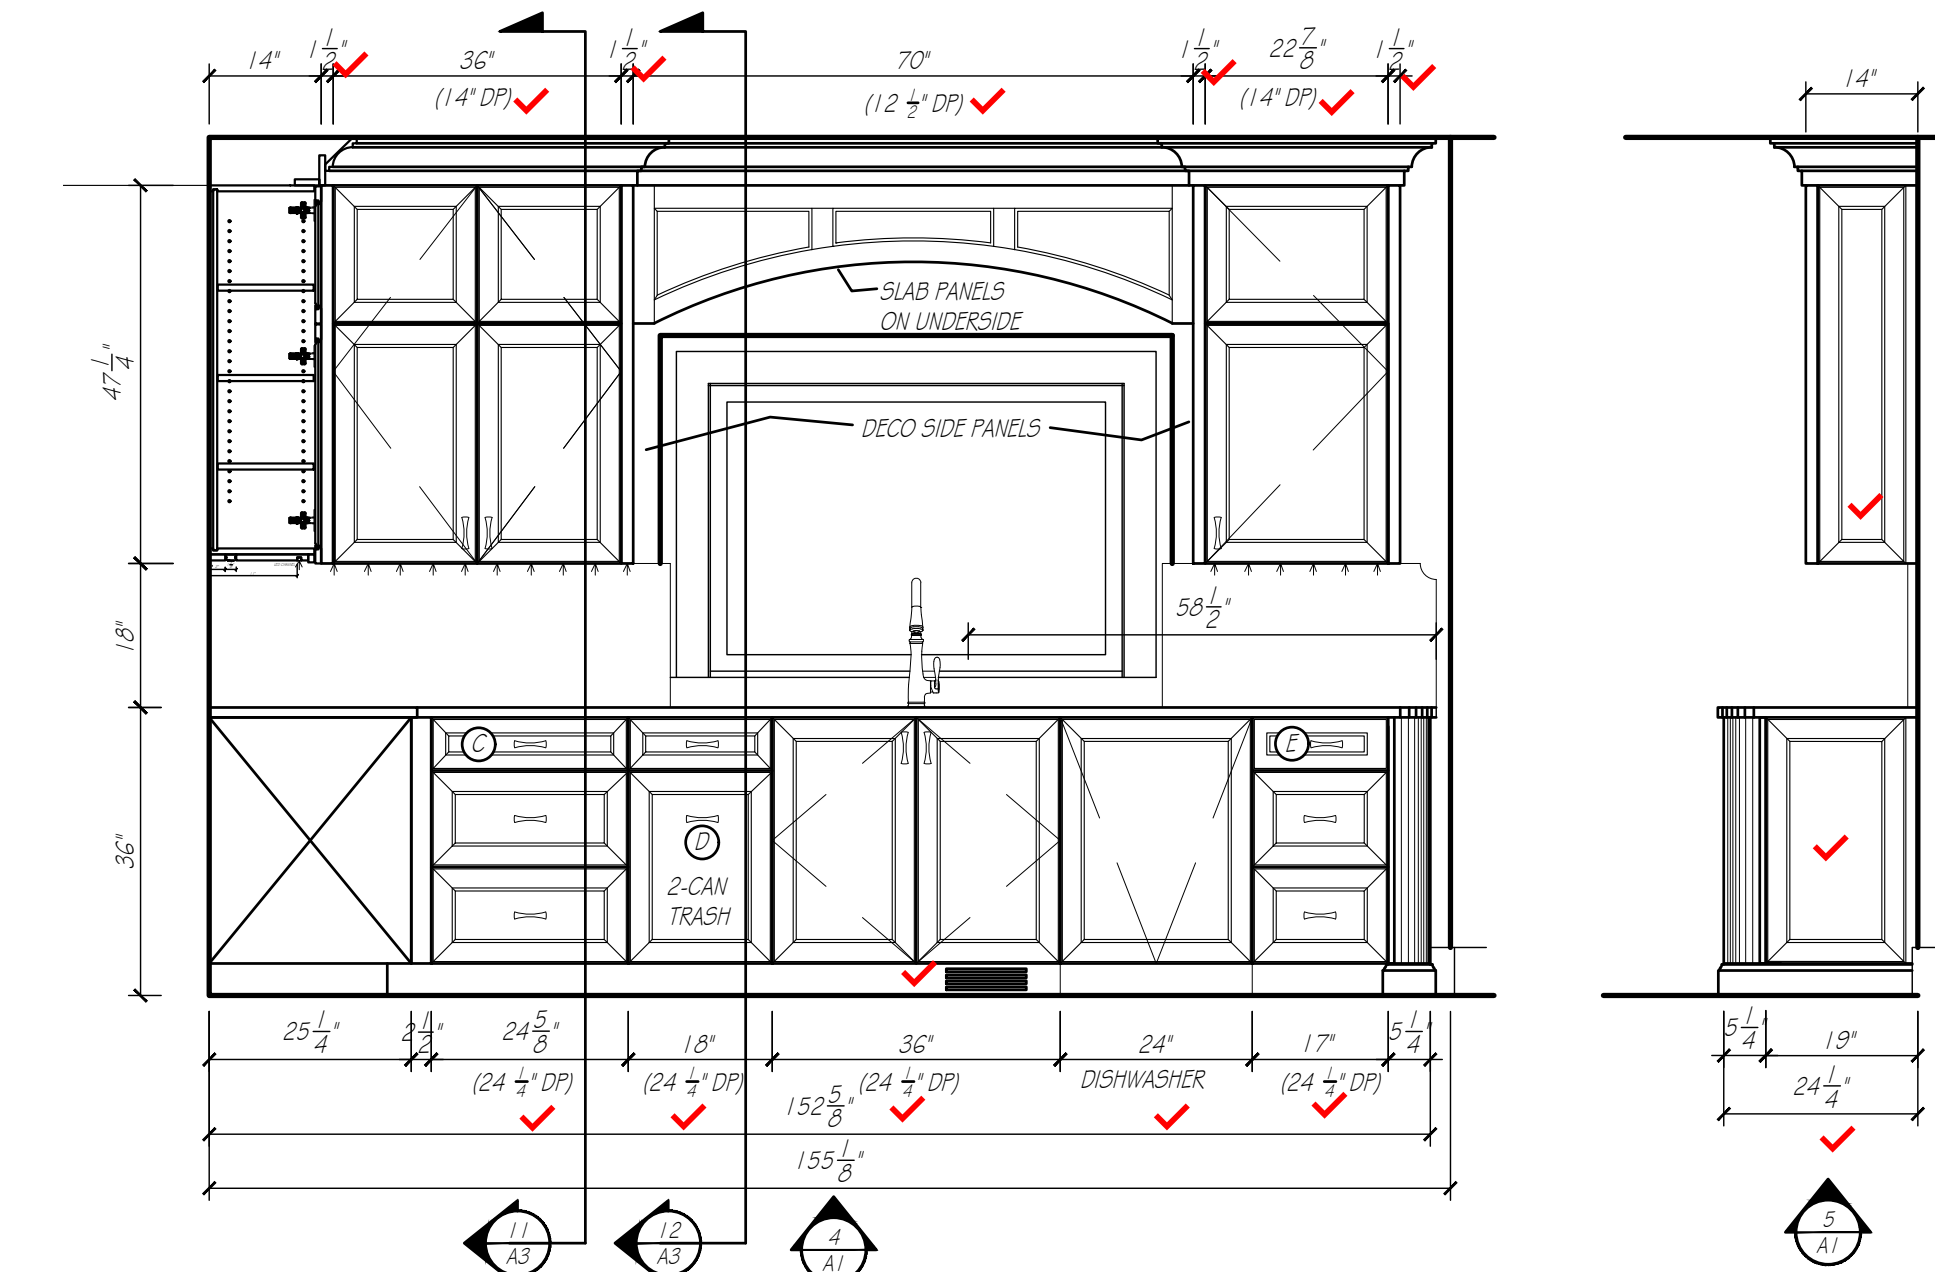

finalize drawer
accessory locations
after installation, prior
to project completion

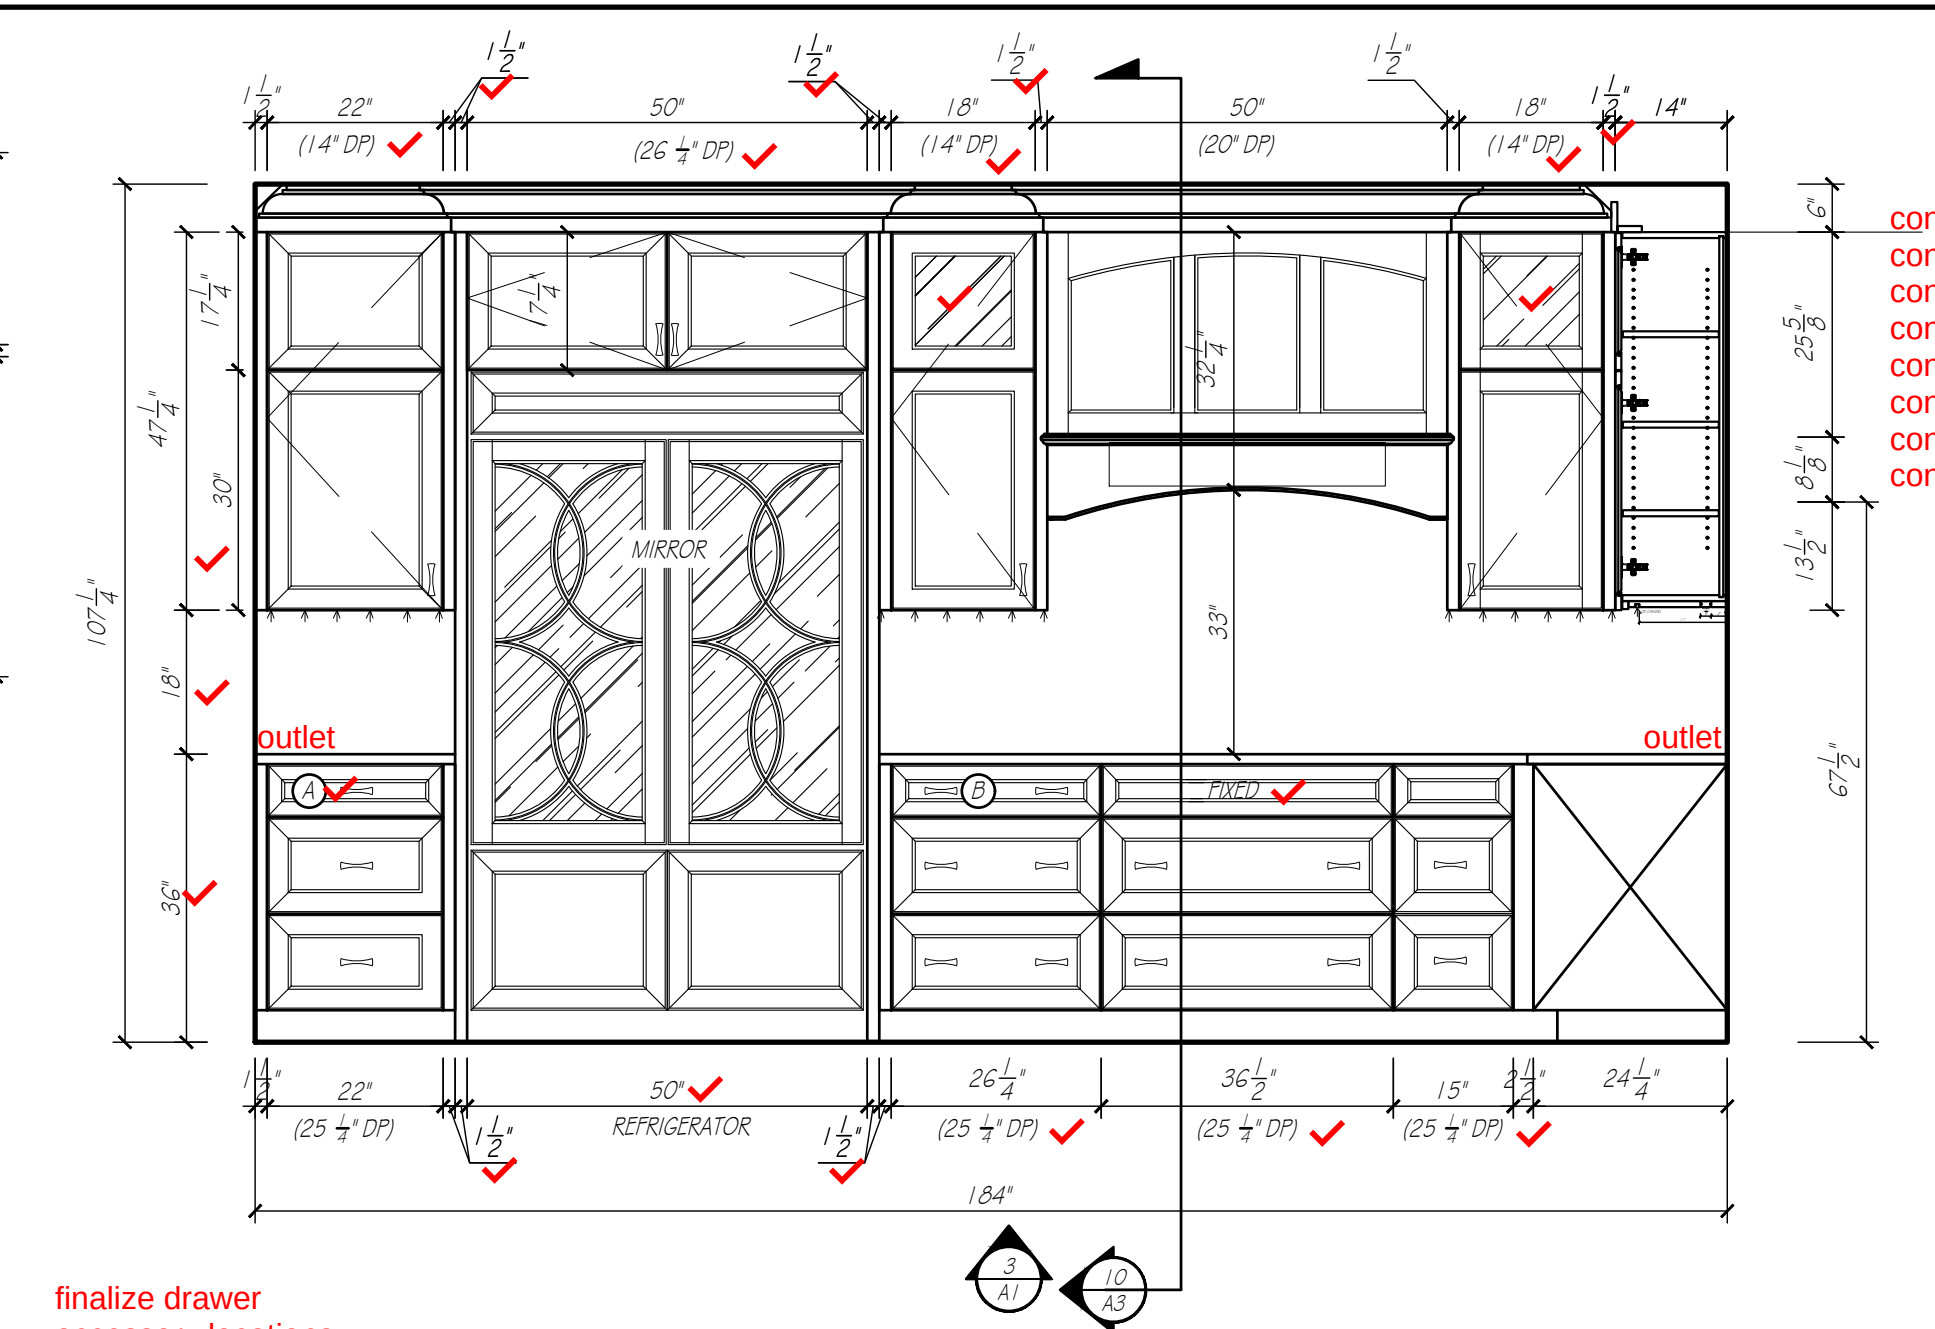

confirmed double oven spec dimension requirements
confirmed f/t spec dimension requirements
confirmed cooktop spec dimension requirements
confirmed hood spec dimension requirements
confirmed sink spec dimension requirements
confirmed dishwasher spec dimension requirements
confirmed microwave spec dimension requirements
confirmed warming drawer spec dimension requirements

ACCESSORIES

- ① DOCKING DRAWER
BLADE D/D 1514-2788
- ② DOUBLE KNIFE BLOCK 4WKB-1 (MAPLE)
REV-A-SHELF
- ③ UTENSIL DIVIDER 4WUT-3 (MAPLE)
REV-A-SHELF
- ④ 2-CAN TRASH PULLOUT 35QT (MAPLE)
4WCSC-1835DM-2
- ⑤ SILVERWARE DIVIDE 4WCT-15H (MAPLE)

APPLIANCE SELECTIONS

THERMADOR DOUBLE OVENS 30"
MODEL - MED302LWS ✓
29 3/4" W x 52 1/4" T x 24 1/2" D
FLUSH INSTALL
CUTOUT
30 3/4" W x 52 1/4" T x 24 1/2" D
SUB-ZERO REFRIGERATOR 48"
MODEL - CL48S0UFD0 ✓
48" W x 64 1/2" T x 24" D
PANELS
CUTOUT
50" W x 64 1/2" T x 26 1/2" D
THERMADOR COOKTOP 36"
MODEL - 56SP36ST5 ✓
37" W x 5 3/4" T x 21 1/2" D
AVALON HOOD LINER 36"
MODEL - ARH345AA ✓
34 3/4" W x 11 3/4" T x 22" D





THERMADOR DISHWASHER
MODEL - DWHD660EP ✓
23 1/2" W x 33 1/2" T x 23 1/2" D
PANEL

THERMADOR MICROWAVE DRAWER 24"
MODEL - M024B05 ✓
23 3/4" W x 16 1/2" T x 23 3/4" D
FLUSH INSTALL
CUTOUT
22 1/2" W x 16 1/2" T x 23 1/2" D

THERMADOR WARMING DRAWER 30"
MODEL - W030W ✓
29 3/4" W x 9 3/4" T x 24 1/2" D
FLUSH INSTALL
CUTOUT
30" W x 9 3/4" T x 24 1/2" D

APPLIANCE FRONTS TO BE INSTALLED
BY APPLIANCE COMPANY.
EUROWOOD TO ADJUST

KITCHEN	
CABINET CONSTRUCTION:	
EXTERIORS	PAINTABLE
INTERIORS	HARD ROCK MAPLE MELAMINE
DRAWER BOVES	MAPLE DOVETAIL
FACE BANDING	MATCHING WOOD EDGE BANDING
CABINET HARDWARE & DRILLING	BY OTHERS
DRAWER SLIDE	FULL EXT. SOFT CLOSE CONCEALED SLIDES
COUNTERTOP SPECIFICATIONS:	
COUNTERTOP MATERIAL	QUARTZ
COUNTERTOP THICKNESS	1 1/4" ALLOWANCE
SUBTOP REQUIREMENTS	NOISE
ROOM SPECIFICATIONS	
FLOORING - TYPE / ALLOWANCE	VERIFY 3/4" ALLOWANCE 1"
CASING - W / 1/4" REVEAL	3 3/4"

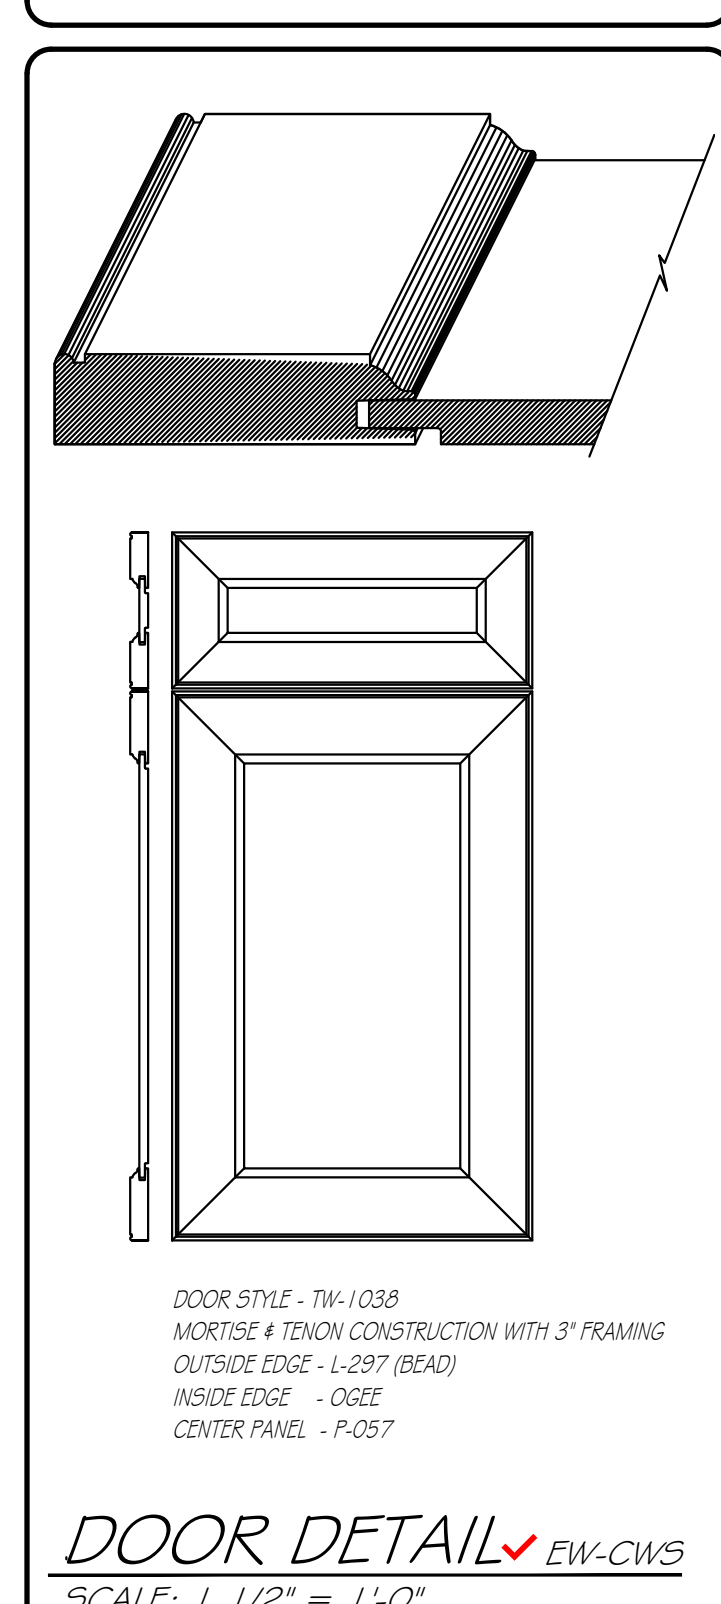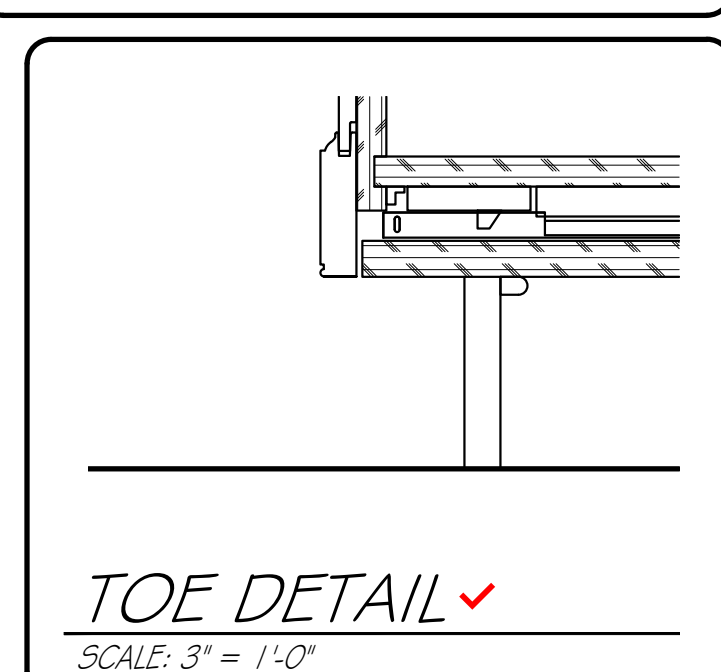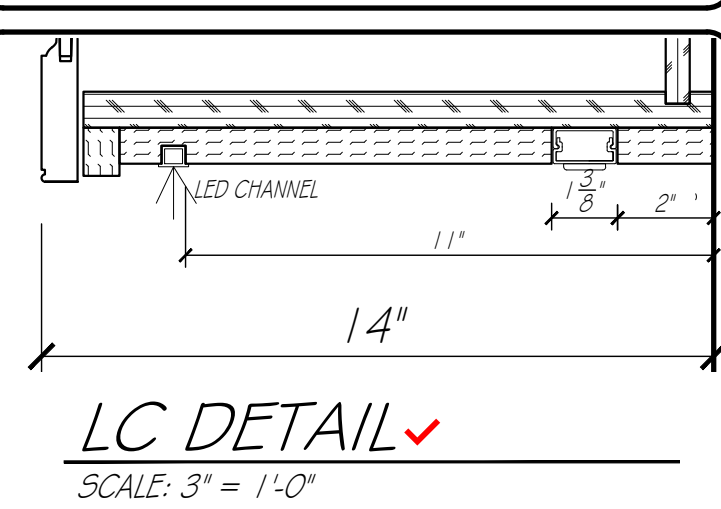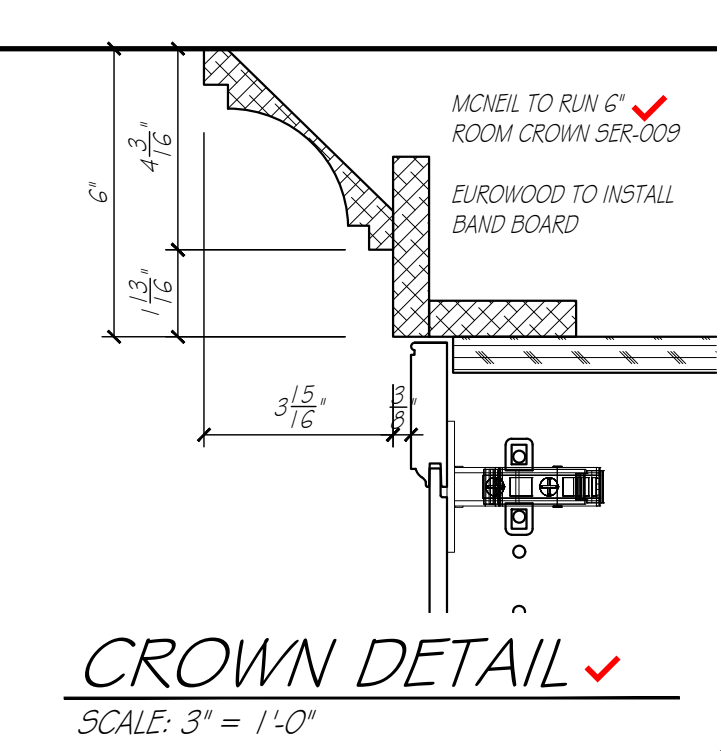

EUROWOOD

Cabinets

3415 SO. 67TH ST.
OMAHA, NE 68108

TEL (402-393-4110)

FAX (402-393-8361)

(WWW.EUROWOOD.NET)

SHEET:

DRAWN BY: A/I

PLAN: SJB


MAIN LEVEL

KITCHEN

REVISIONS:

19 MARCH 26
11 JUNE 26
23 JUNE 26
2 JULY 26
8 JULY 26
10 JULY 26
24 JULY 26

PHIL & MICHELLE WOOD
3435 N. 140TH. CIRCLE
OMAHA, NE 68164

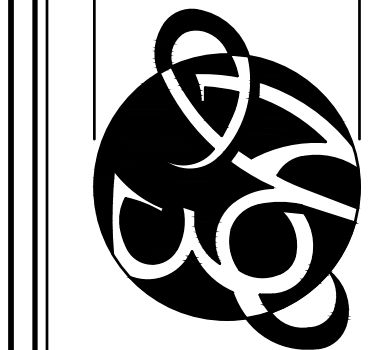

APPROVED BY:

SIGNATURE


DATE

DUPLICATION OF THESE DRAWINGS IS
PROHIBITED WITHOUT WRITTEN CONSENT
BY EUROWOOD CABINETS
© 2000, EUROWOOD CABINETS INC.


MEASUREMENTS ARE SUBJECT TO CHANGE
DUE TO FINAL FIELD MEASUREMENTS.

WOOD




5588

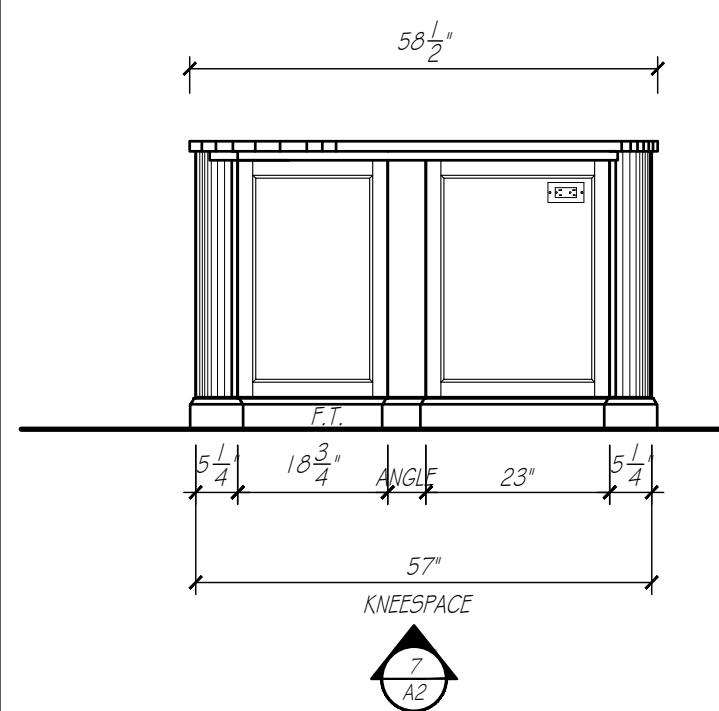


SHALLOW SPICE CABINET
2 3/8" SHELF DEPTH

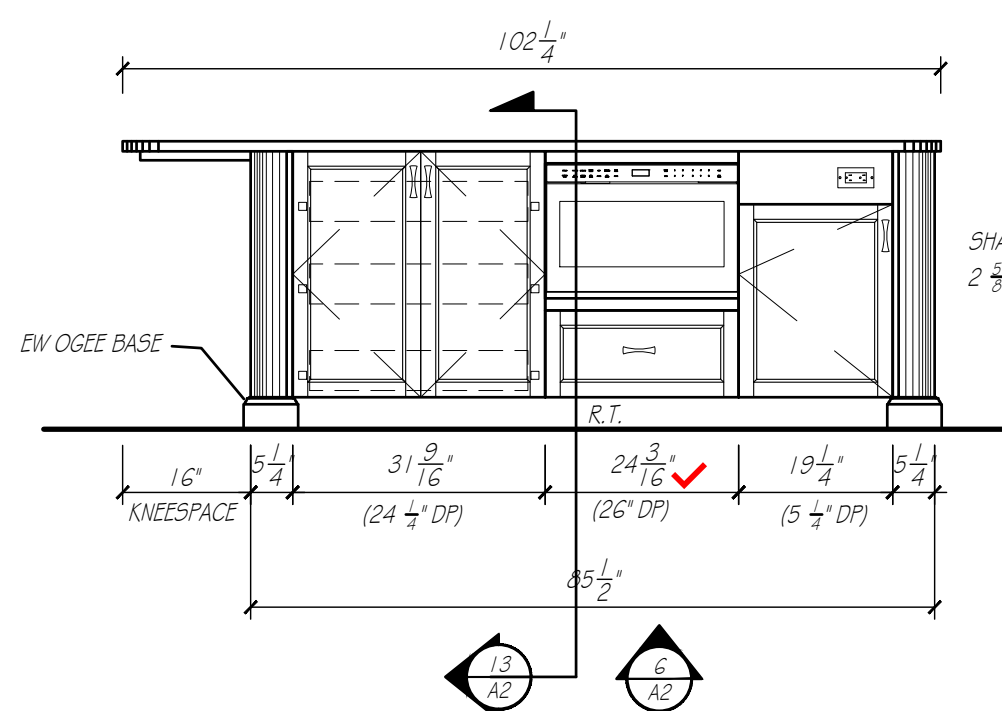


SHALLOW SPICE CABINET
2 3/8" SHELF DEPTH ✓

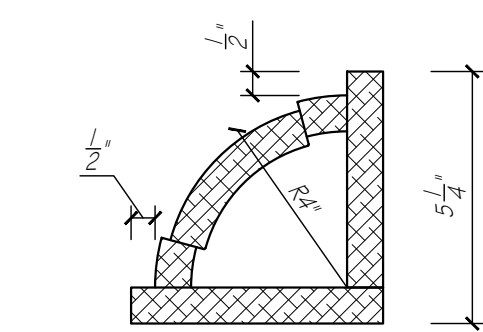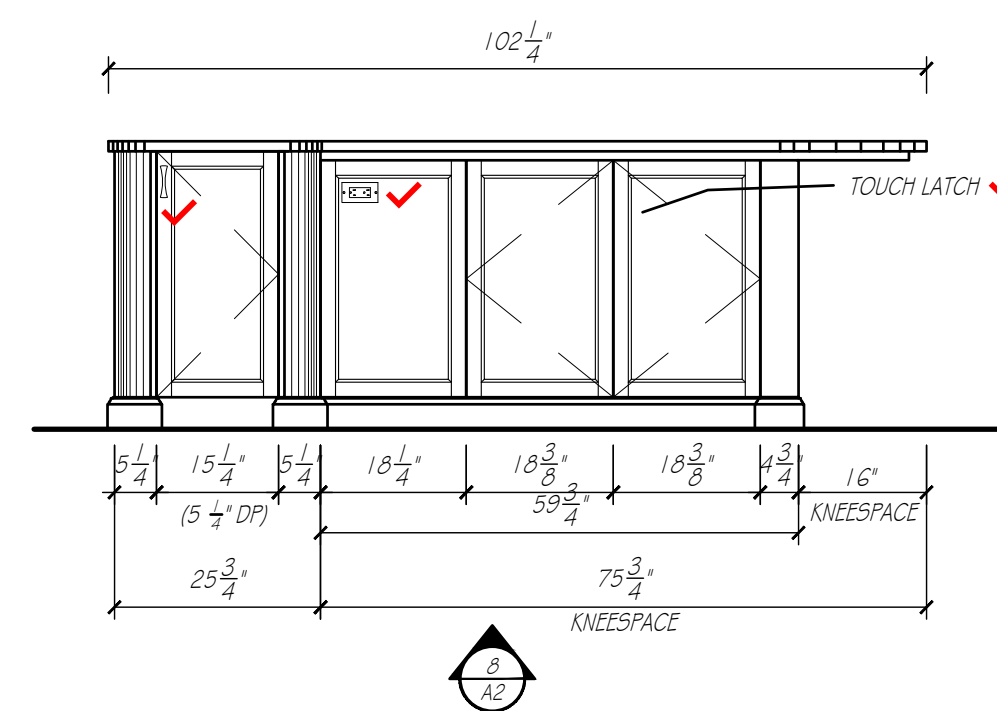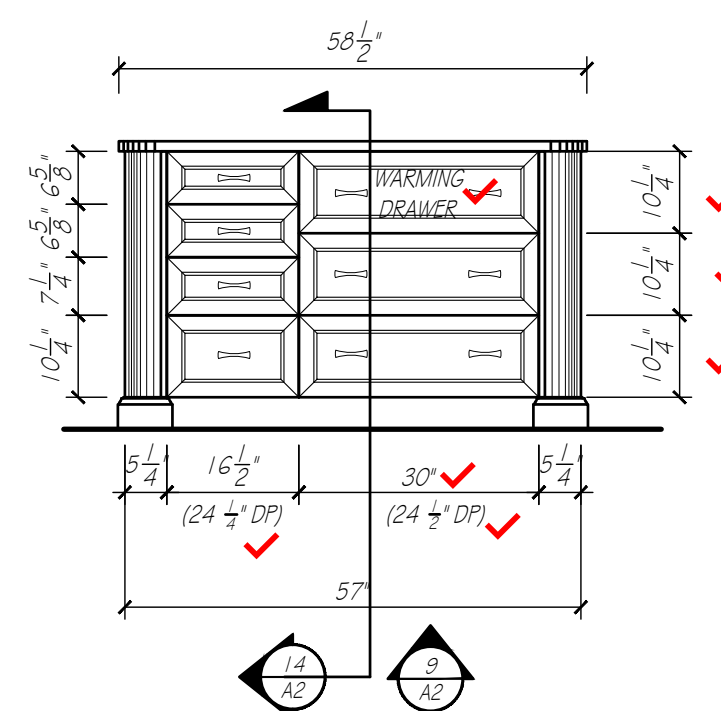


✓ **RADIUS CORNER DETAIL**
SCALE: 3" = 1'-0"

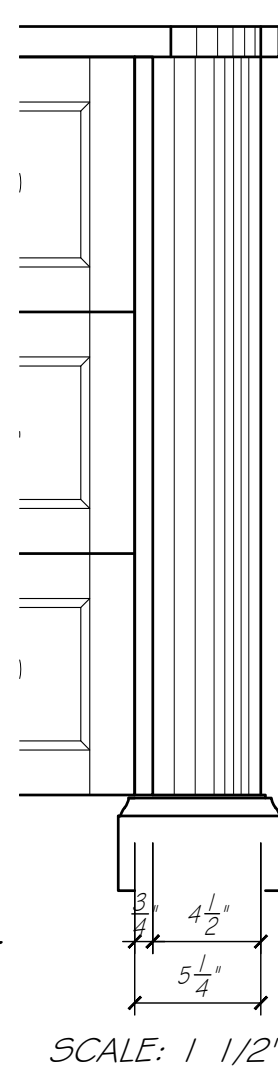

SCALE: 1 1/2"

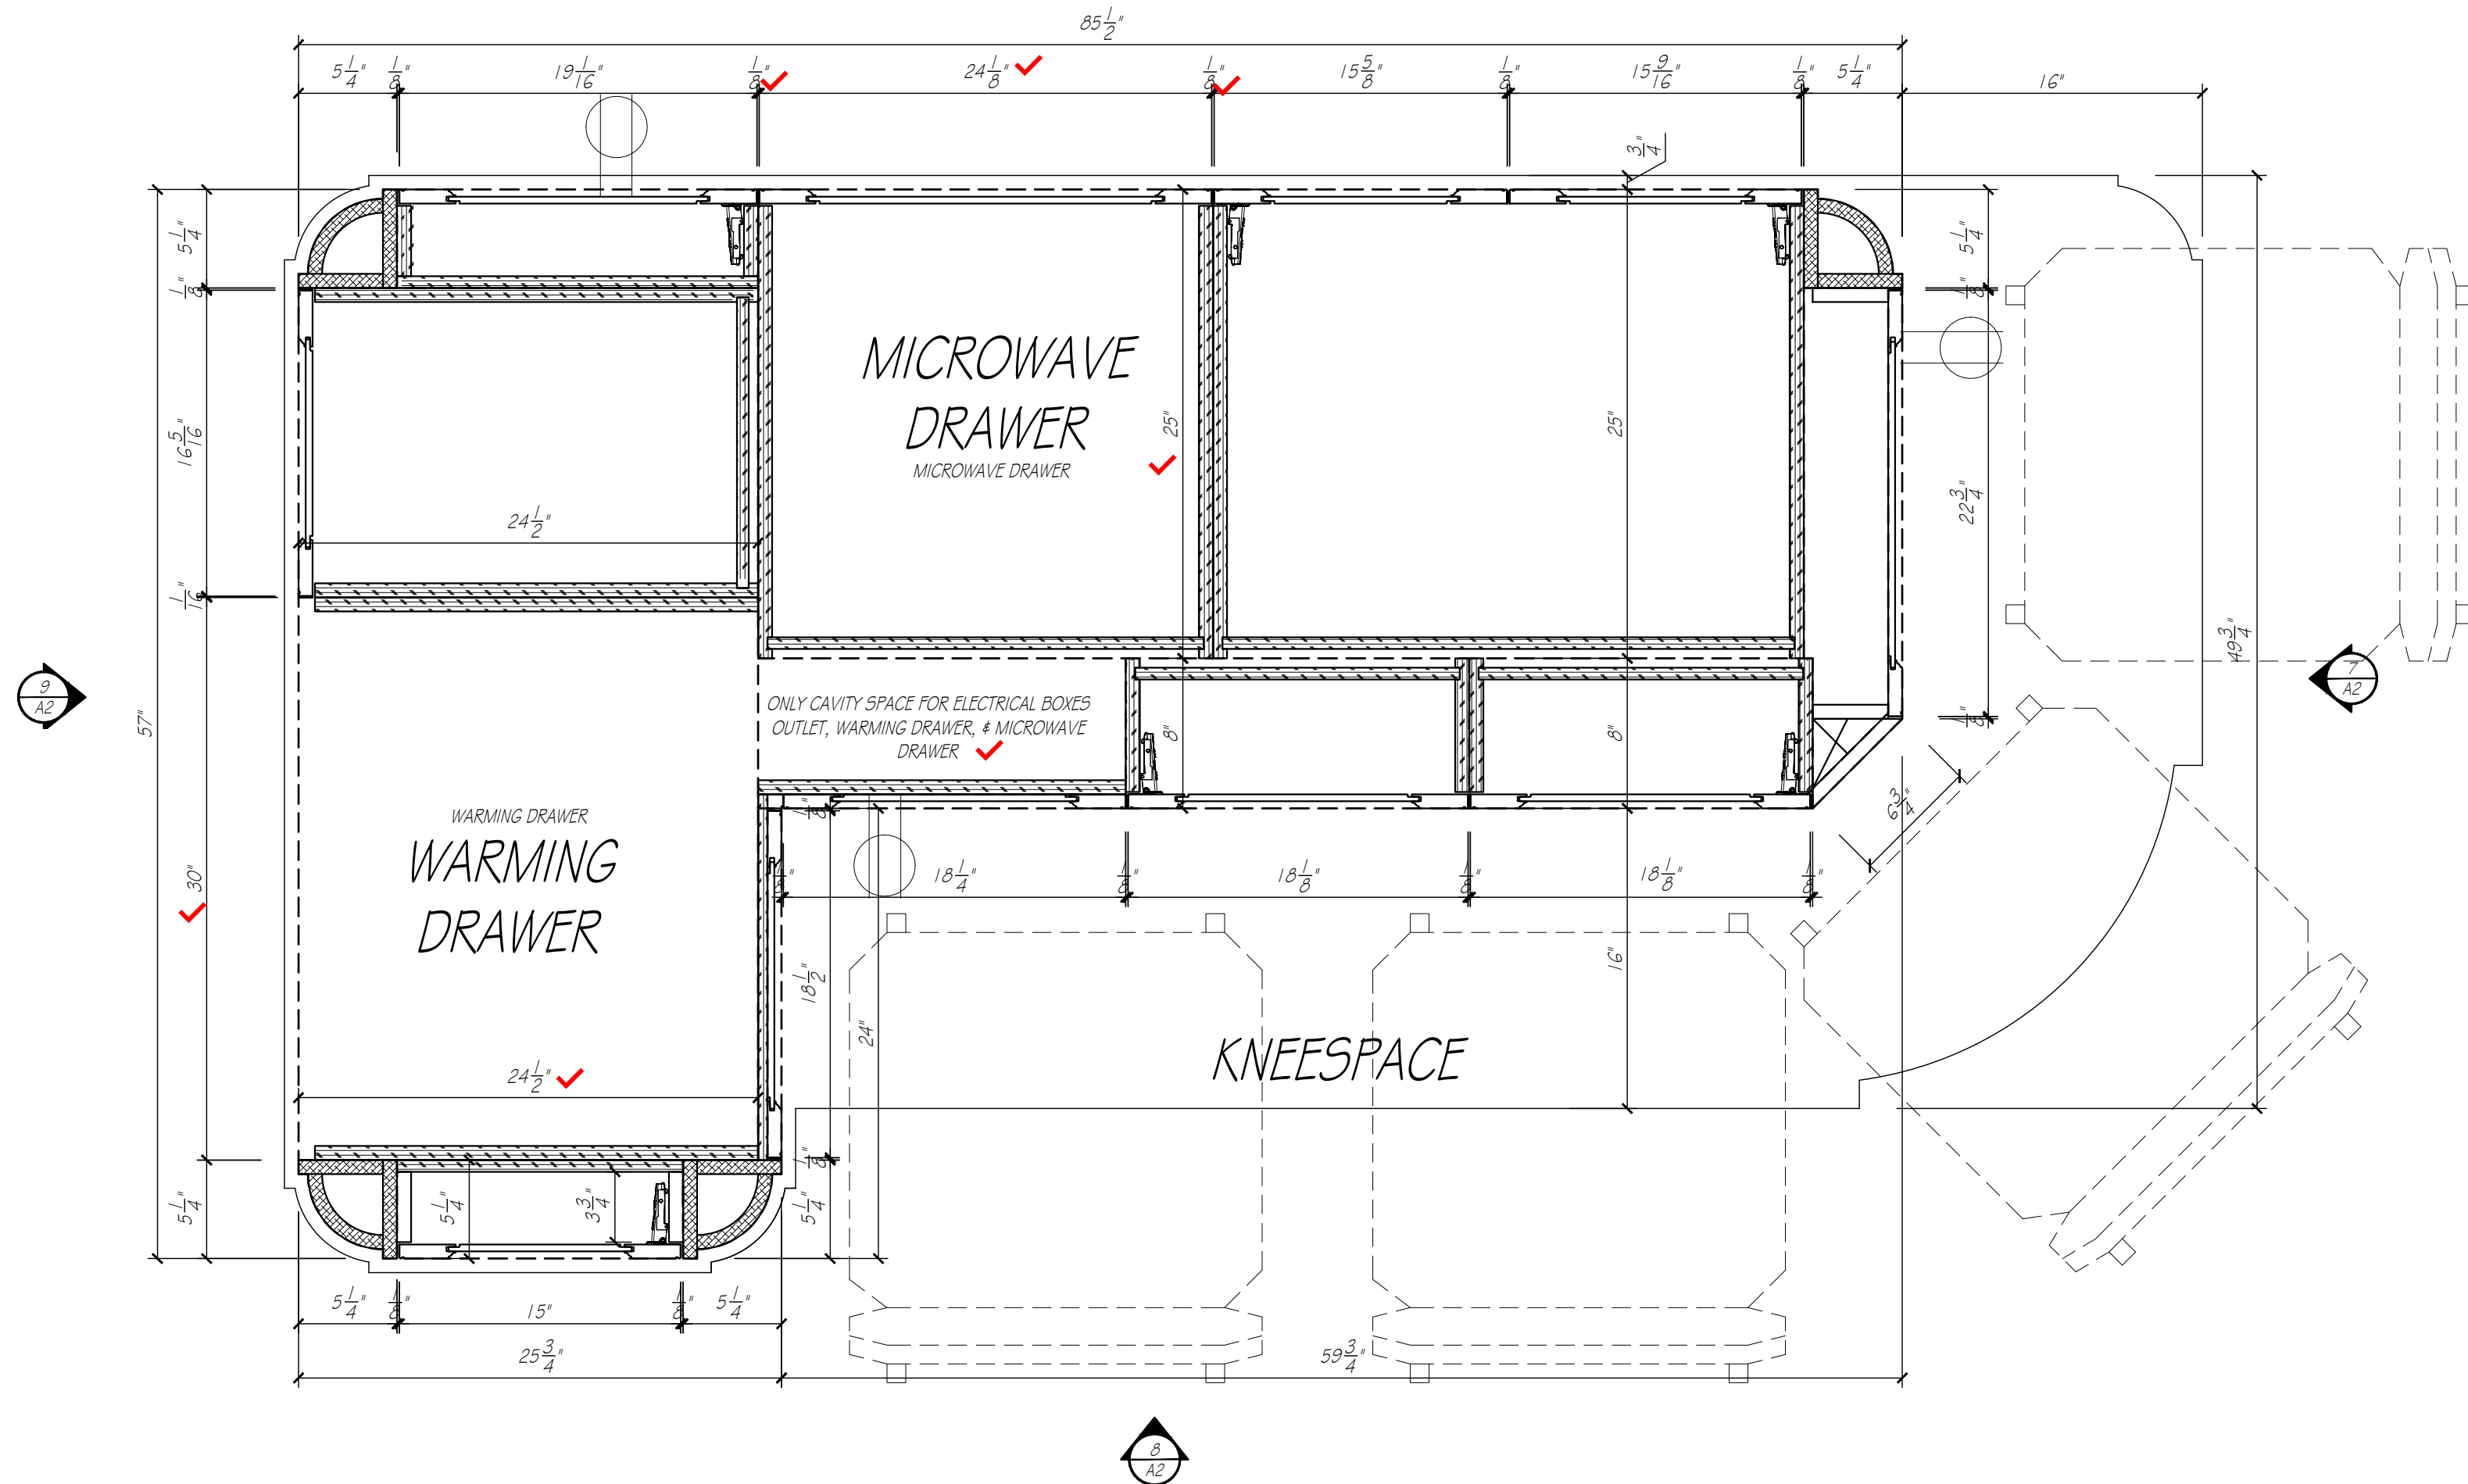


KITCHEN ISLAND
SCALE: 1 1/2" = 1'-0"

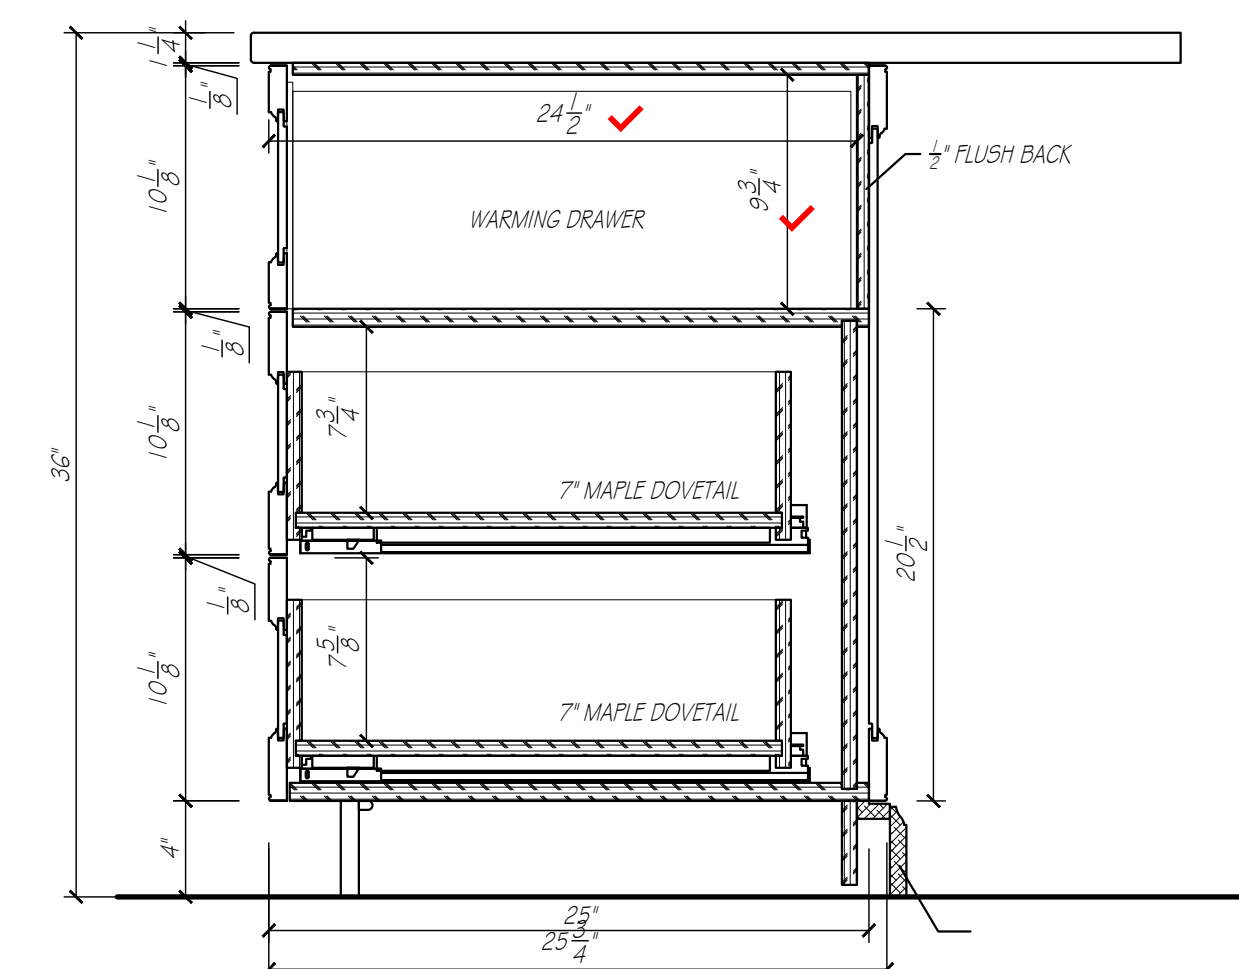

14
A2 **WD CABINET DETAIL**
SCALE: 1 1/2" = 1'-0"



THERMADOR WARMING DRAWER 30"
MODEL - WD30W

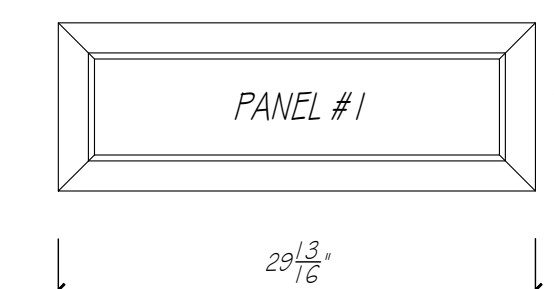


PANEL #1 29 13/16" W x 10 1/2" T
PANEL ATTACHES FROM BACK

PANEL IS LARGE THAN MINIMUM

PROVIDE BLOCKING STRIPS
2 @ 3 1/2" W x 9 3/4" T x 3/4" D
SET BACK FROM CABINET FACE 1" ✓

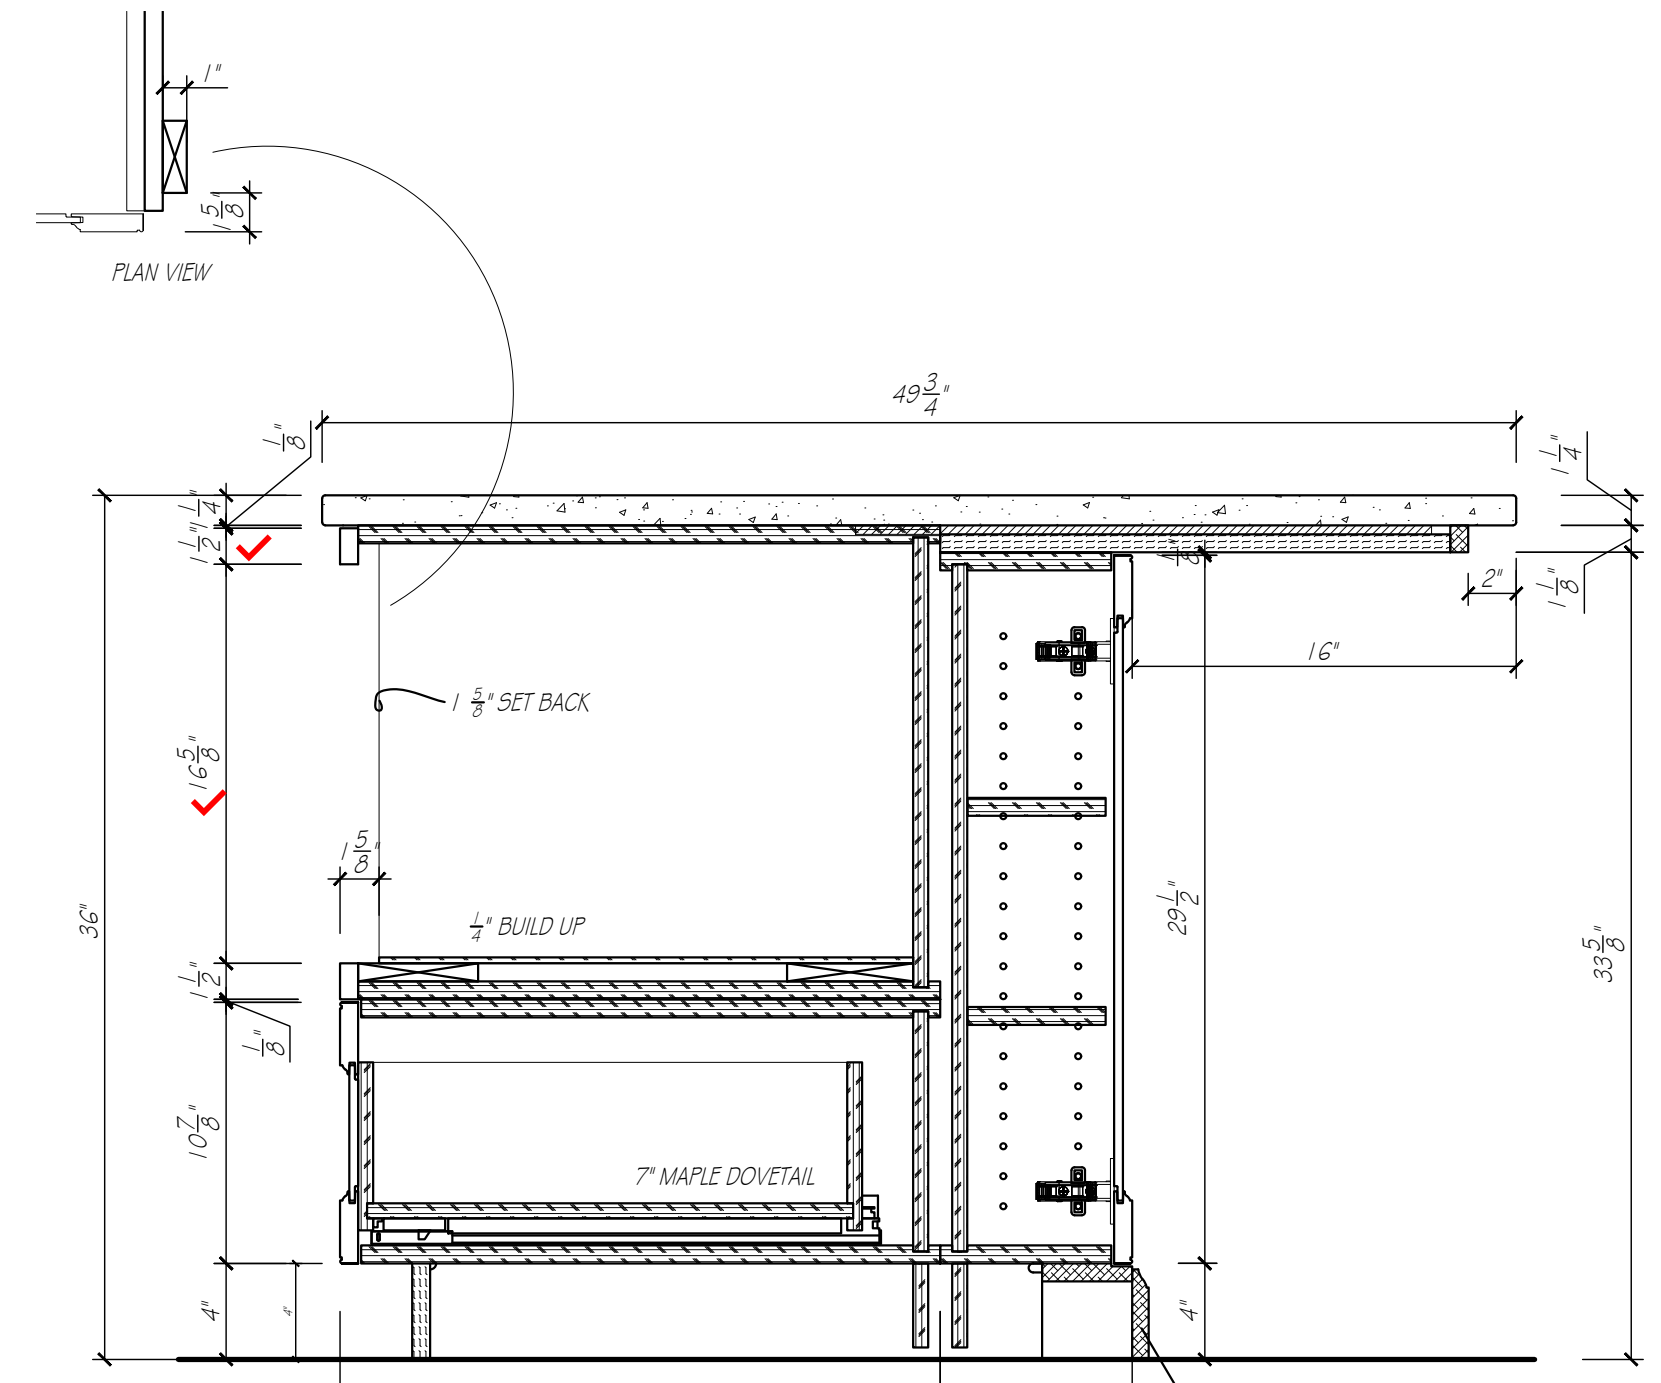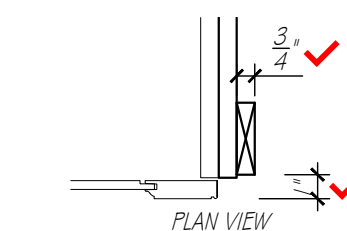

13
A2 **MICROWAVE DRAWER DTL.**
SCALE: 1 1/2" = 1'-0"

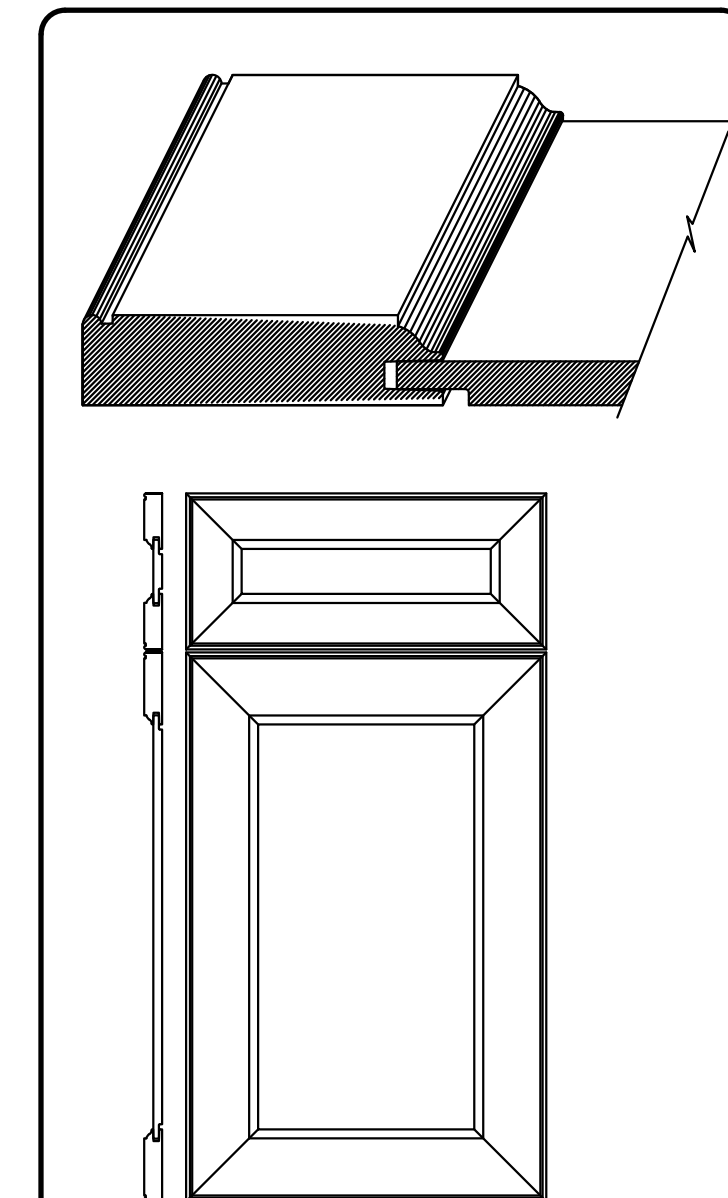

DOOR STYLE - TW-1036
MORTISE & TENON CONSTRUCTION WITH 3" FRAMING
OUTSIDE EDGE - L-297 (READ)
INSIDE EDGE - OGEE
CENTER PANEL - P-057

DOOR DETAIL ✓ EW-CWS
SCALE: 1 1/2" = 1'-0"

KITCHEN ISLAND	
CABINET CONSTRUCTION:	
EXTERIORS	FLAT CUT CHERRY
INTERIORS	HARD ROCK MAPLE MELAMINE
DRAWER BOVES	MAPLE DOVETAIL
FACE BANDING	MATCHING WOOD EDGE BANDING
CABINET HARDWARE & DRILLING	BY OTHERS
DRAWER SLIDE	FULL EXT. SOFT CLOSE CONCEALED SLIDES
COUNTERTOP SPECIFICATIONS:	
COUNTERTOP MATERIAL	QUARTZ
COUNTERTOP THICKNESS	1 1/4" ALLOWANCE
SUBTOP REQUIREMENTS	NONE
ROOM SPECIFICATIONS	
FLOORING - TYPE / ALLOWANCE	VERIFY 3/4" ALLOWANCE
CASING - W / 1/4" REVEAL	3-3/4"



EUROWOOD
Cabinets

3415 SO. 67TH ST.
OMAHA, NE 68106

TEL (402-393-4110)
FAX (402-393-8361)
(WWW.EUROWOOD.NET)

SHEET: A2


DRAWN BY: SJB

PLAN:
MAIN LEVEL
KITCHEN

REVISIONS:

19 MARCH 26
11 JUNE 26
23 JUNE 26
2 JULY 26
8 JULY 26
10 JULY 26
24 JULY 26

PHIL & MICHELLE WOOD
3435 N. 140TH. CIRCLE
OMAHA, NE 68164

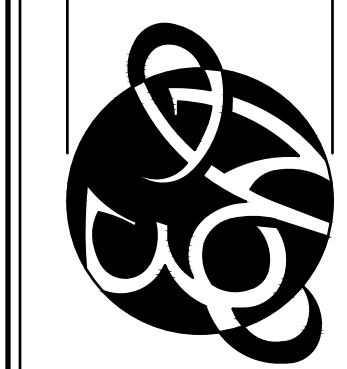

APPROVED BY:

SIGNATURE

DATE

DUPLICATION OF THESE DRAWINGS IS
PROHIBITED WITHOUT WRITTEN CONSENT
BY EUROWOOD CABINETS
© 2006, EUROWOOD CABINETS INC.

MEASUREMENTS ARE SUBJECT TO CHANGE
DUE TO FINAL FIELD MEASUREMENTS.

WOOD

5588



EUROWOOD

Cabinets

3415 SO. 67TH ST.
OMAHA, NE 68108

TEL (402-393-4110)

FAX (402-393-8361)

(WWW.EUROWOOD.NET)

SHEET: A3

DRAWN BY: SJB

PLAN: MAIN LEVEL

KITCHEN

REVISIONS:

10 JULY 26

24 JULY 26

PHIL & MICHELLE WOOD
3435 N. 140TH. CIRCLE
OMAHA, NE 68164



APPROVED BY:

SIGNATURE



DATE

DUPLICATION OF THESE DRAWINGS IS
PROHIBITED WITHOUT WRITTEN CONSENT
BY EUROWOOD CABINETS
© 2006, EUROWOOD CABINETS INC.
MEASUREMENTS ARE SUBJECT TO CHANGE
DUE TO FINAL FIELD MEASUREMENTS.

WOOD

5588


THERMADOR DOUBLE OVEN 30"
MODEL-MED302LW/S
FLUSH INSTALL

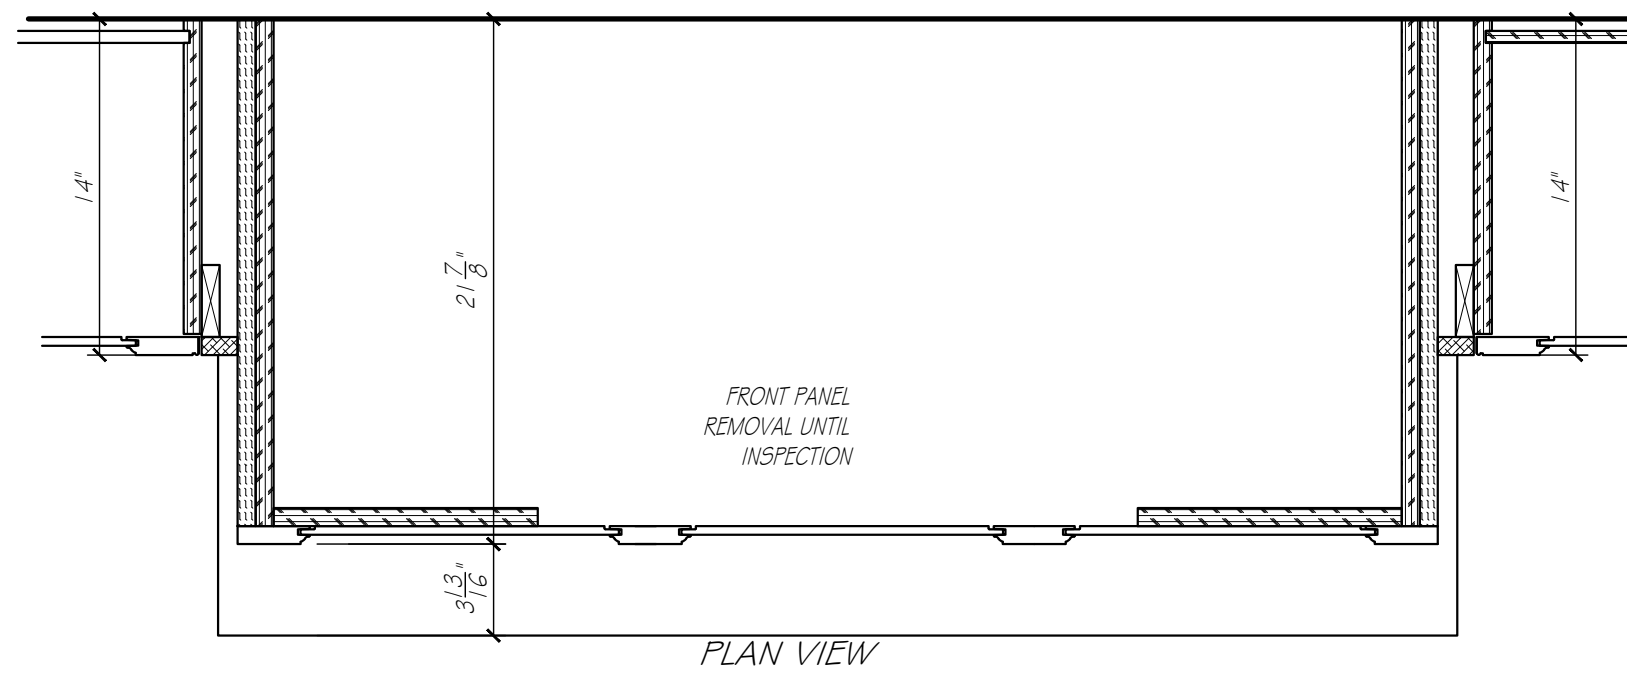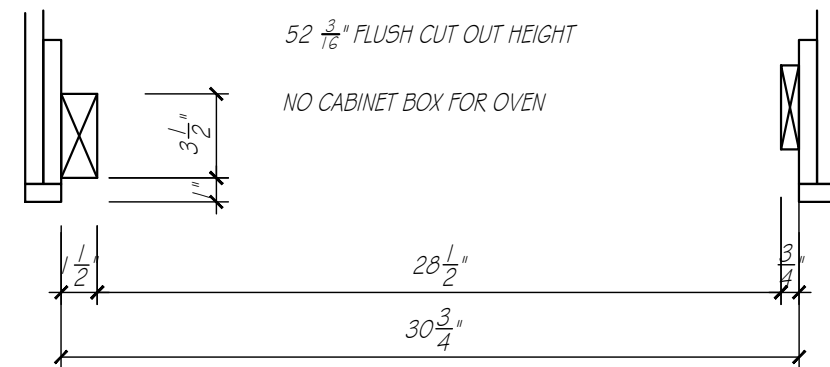

HOOD DETAIL

SCALE: 1 1/2" = 1'-0"

THERMADOR DISHWASHER
MODEL-DWHD660EPR

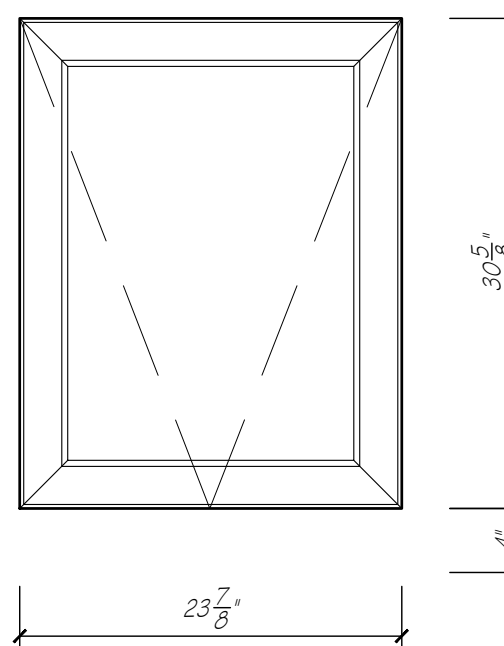


PANEL #1 23 3/4" W x 30 5/8" T
PANEL ATTACHES FROM BACK

3/8" FILLER PANEL ABOVE DISHWASHER
SEPRATE PIECE TO BE POCKET SCREWED
TO ADJACENT CABINETS

PANEL IS MADE TALLER THAN SPEC
AND WILL LIP OVER CONTROLS, IN ORDER TO
ALIGN WITH ADJACENT FRONTS

SUB ZERO REFRIGERATOR 48" (CLASSIC)
MODEL - CL4850UFD/O


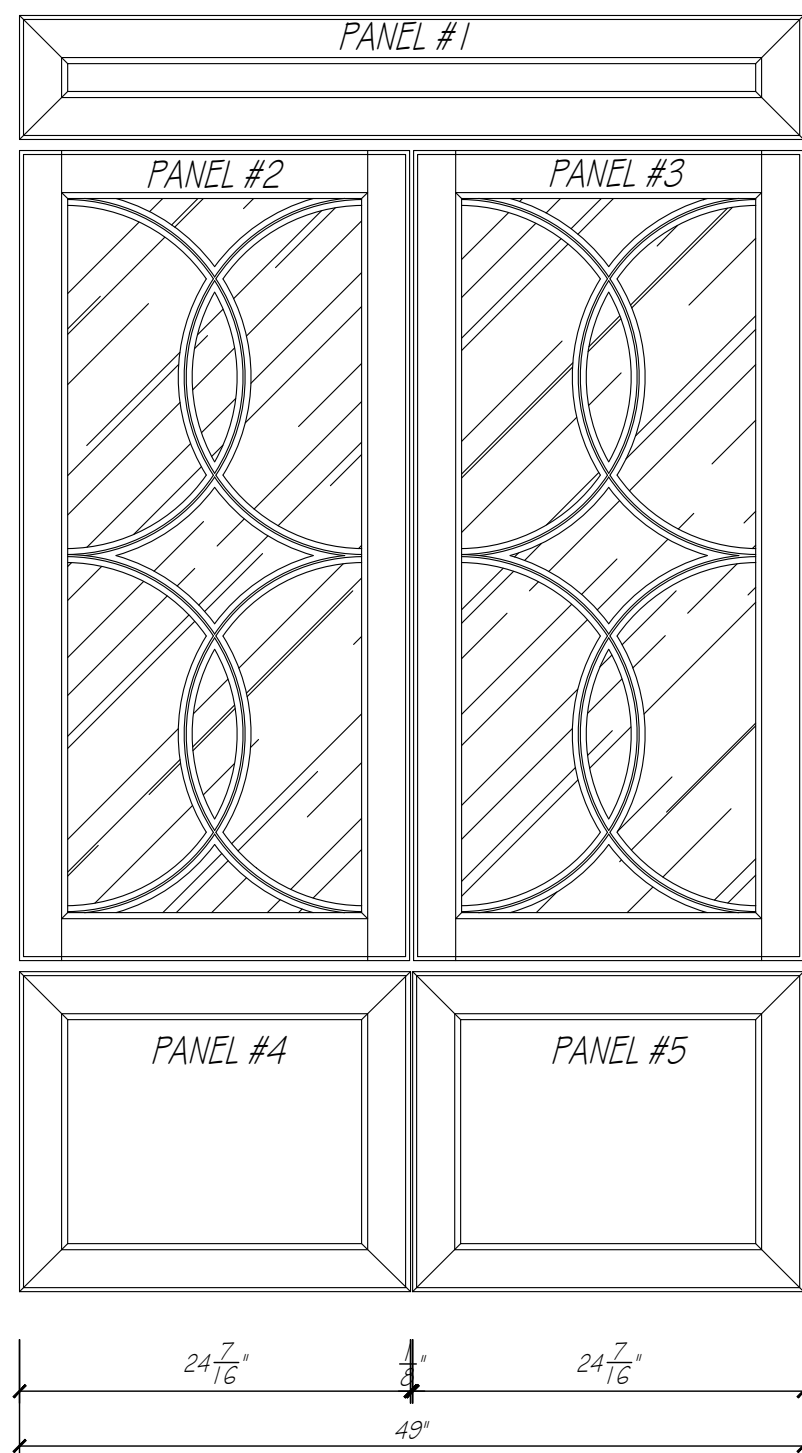


PANEL #1 49" W x 7 3/4" T
PANEL ATTACHES FROM BACK
WITH ROUTED & BACKER PANEL STRIP


PANEL #2&3 24 3/8" W x 50 5/8" T
PANEL ATTACHES FROM BACK
WITH ROUTED BACKER PANEL
MIRROR BY OTHERS

PANEL #4&5 24 3/8" W x 50 5/8" T
OVERALL SIZE: 49"W x 20"T
PANEL ATTACHES FROM BACK
WITH ROUTED BACKER PANEL STRIP
ADD 1/8" VERTICAL REVEAL SPACER


PROVIDE BLOCKING STRIPS
2@ 3 1/2"W x 84"T x 1 1/4"D
1@ 3 1/2"W x 50"T x 1 1/4"D
SET BACK FROM CABINET FACE 2 3/16"

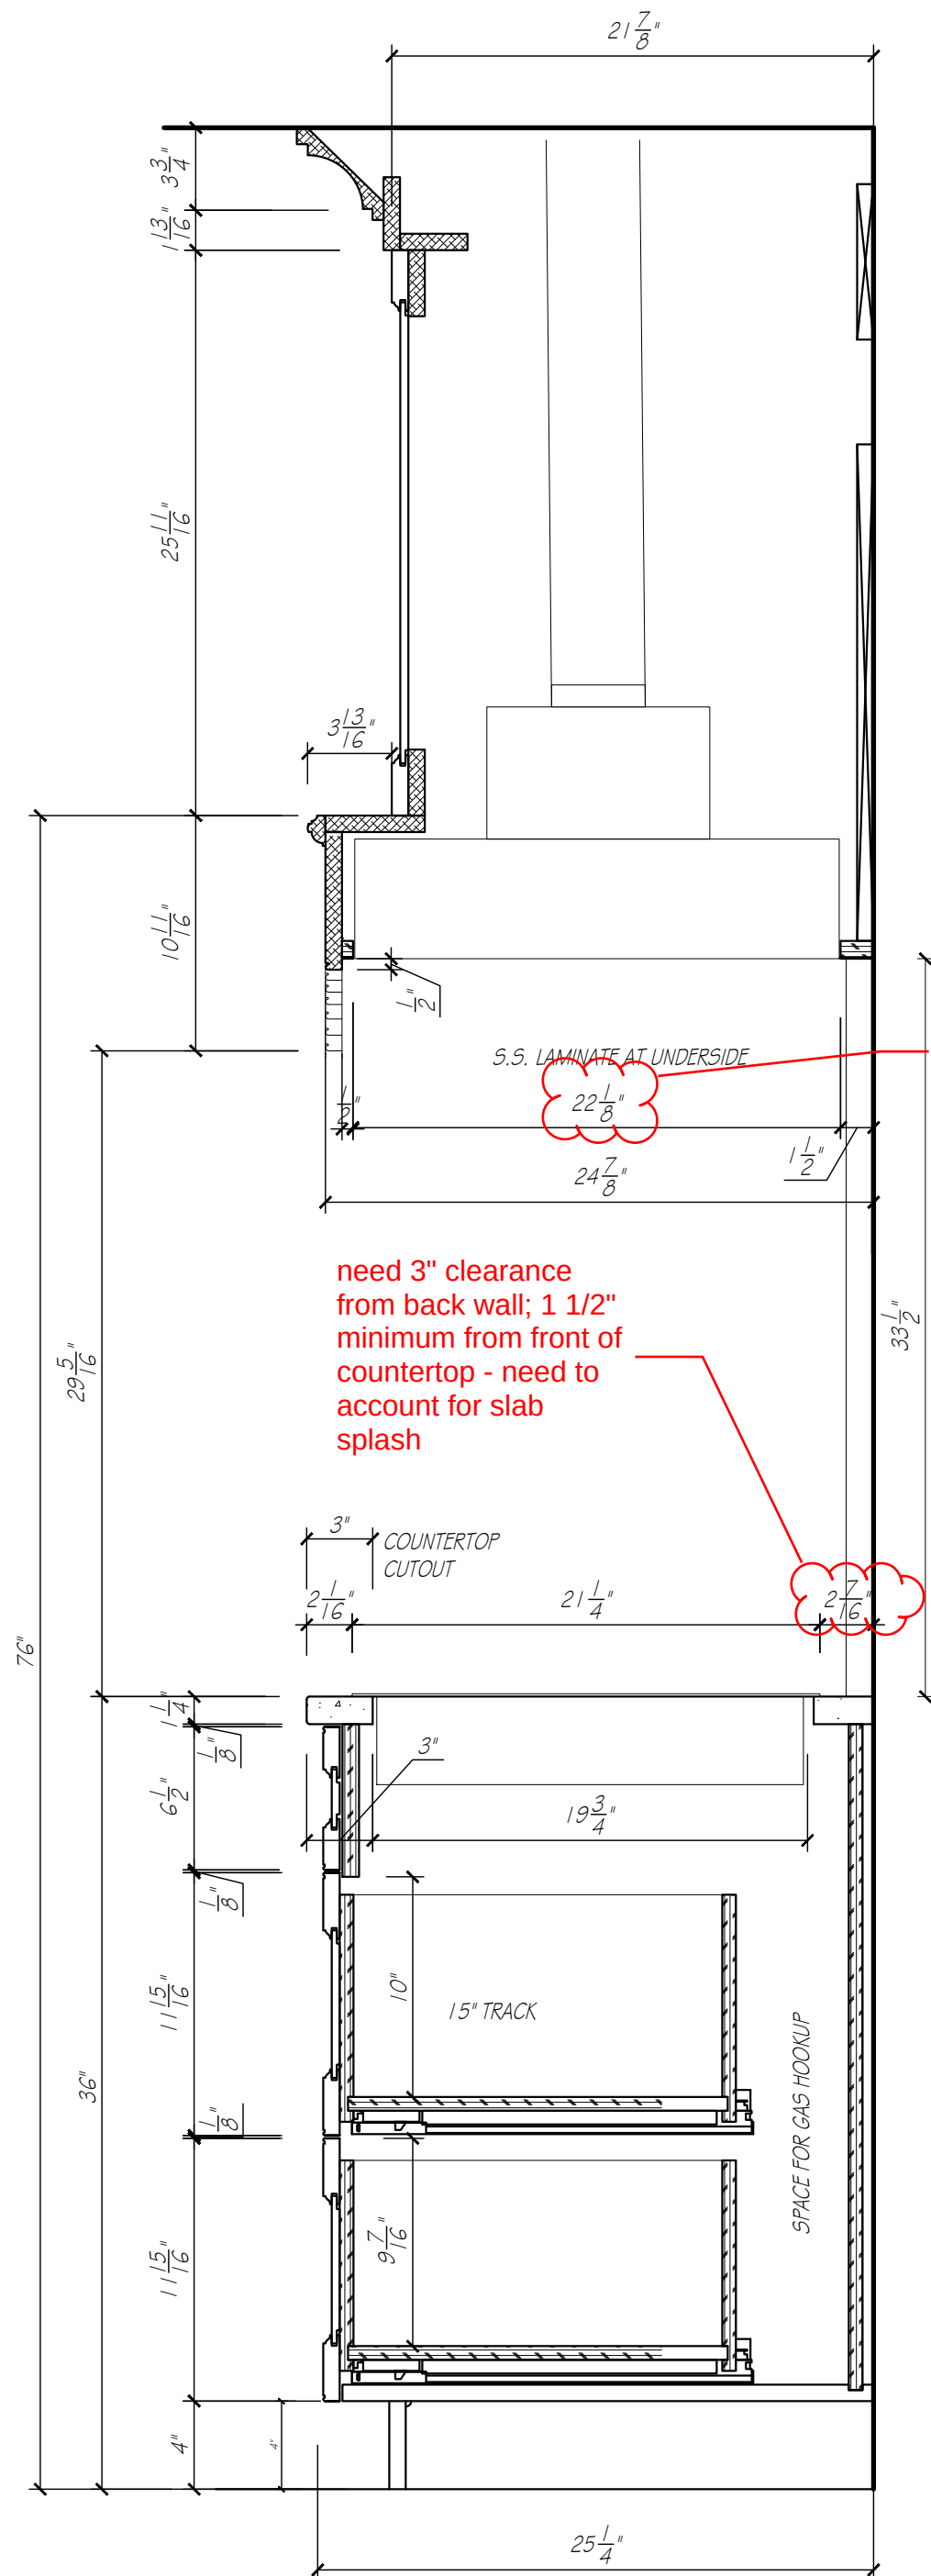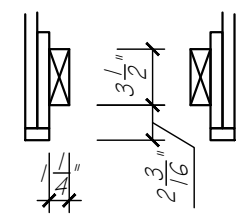

10
A3
CABINET DETAIL
SCALE: 1 1/2" = 1'-0"

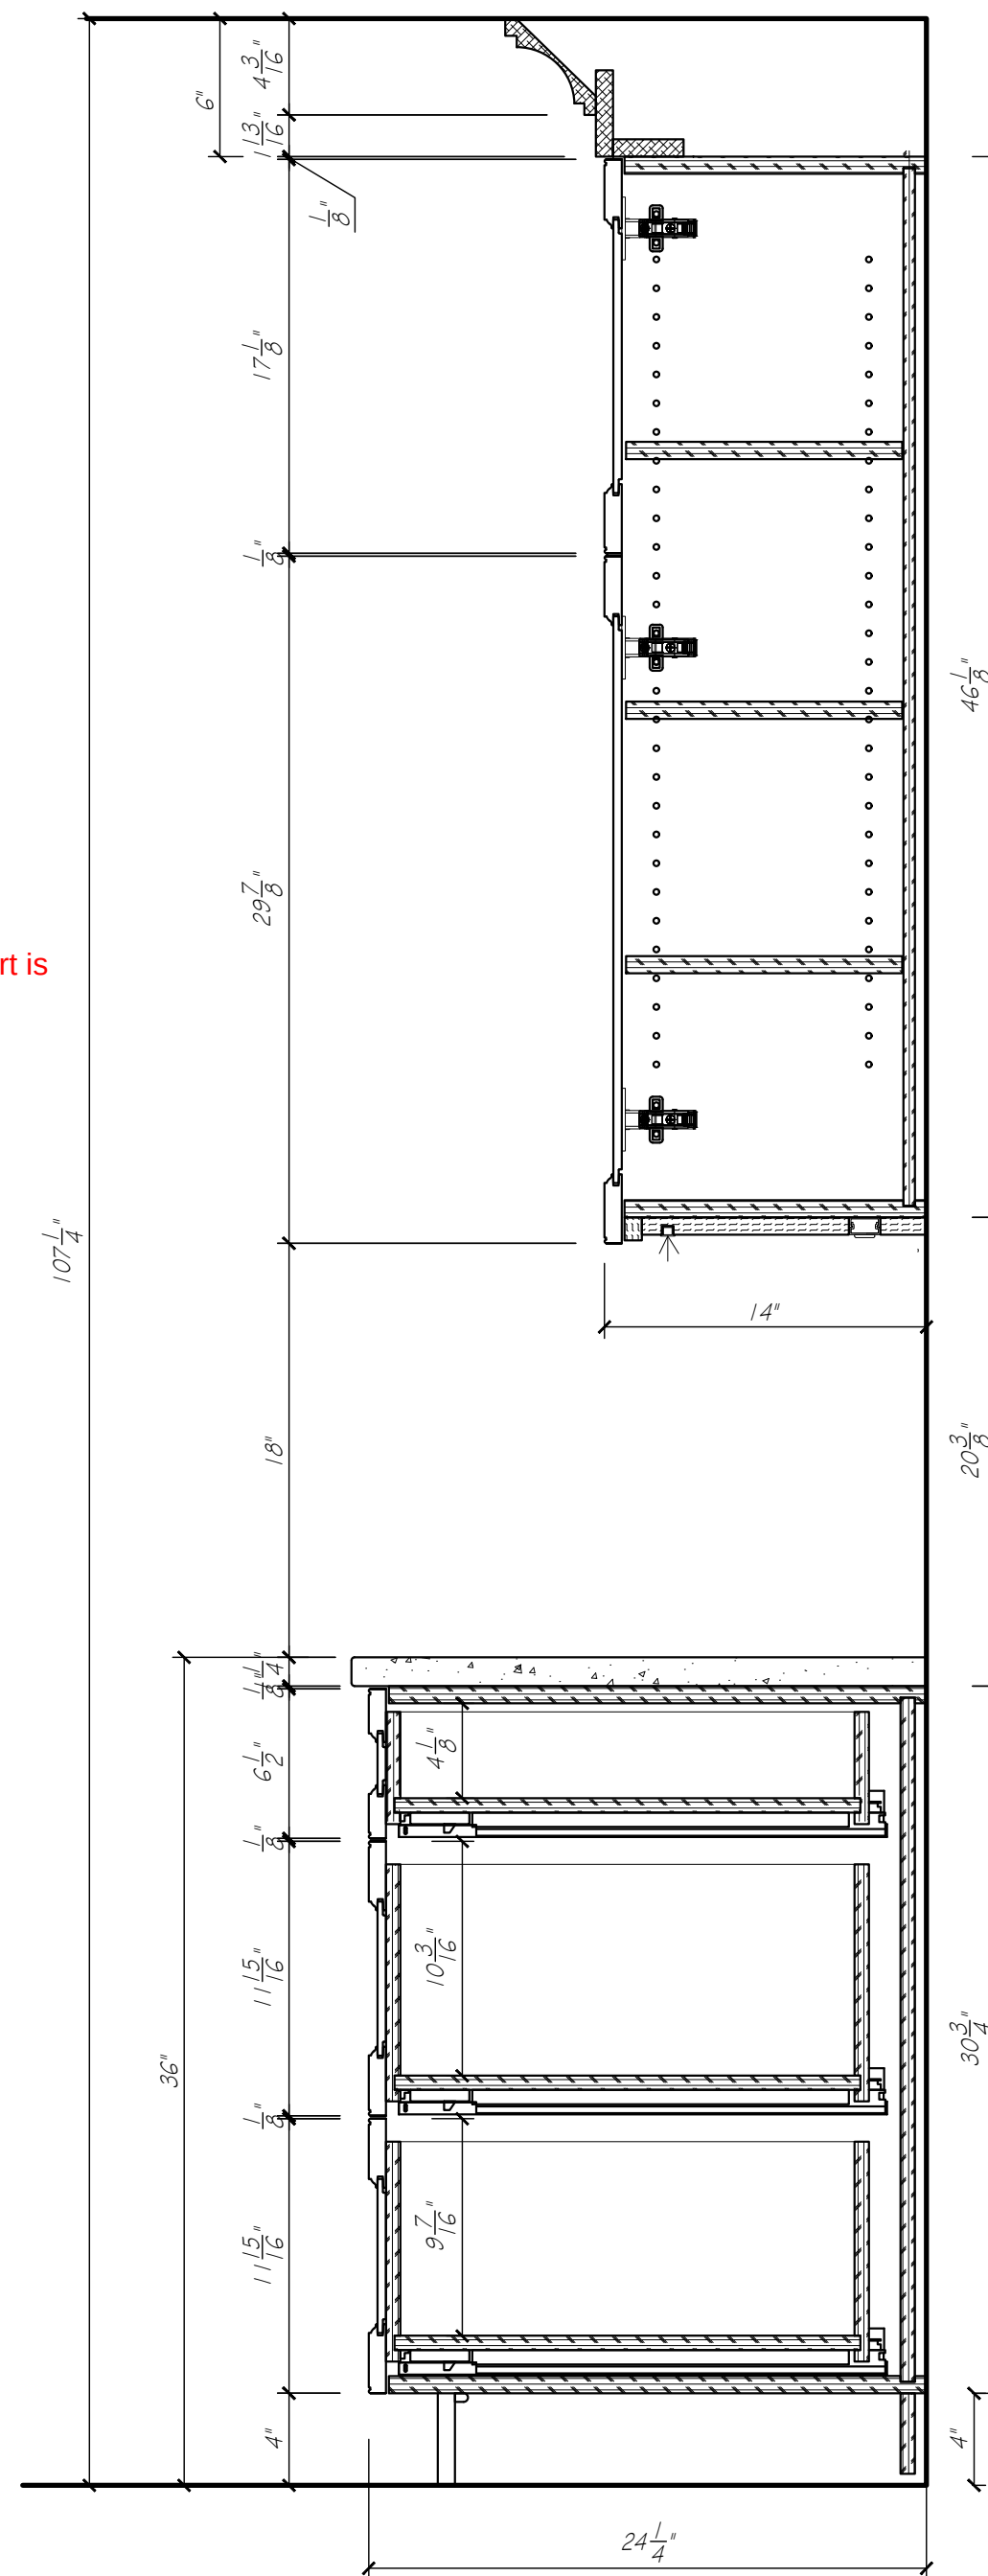

11
A3
CABINET DETAIL
SCALE: 1 1/2" = 1'-0"

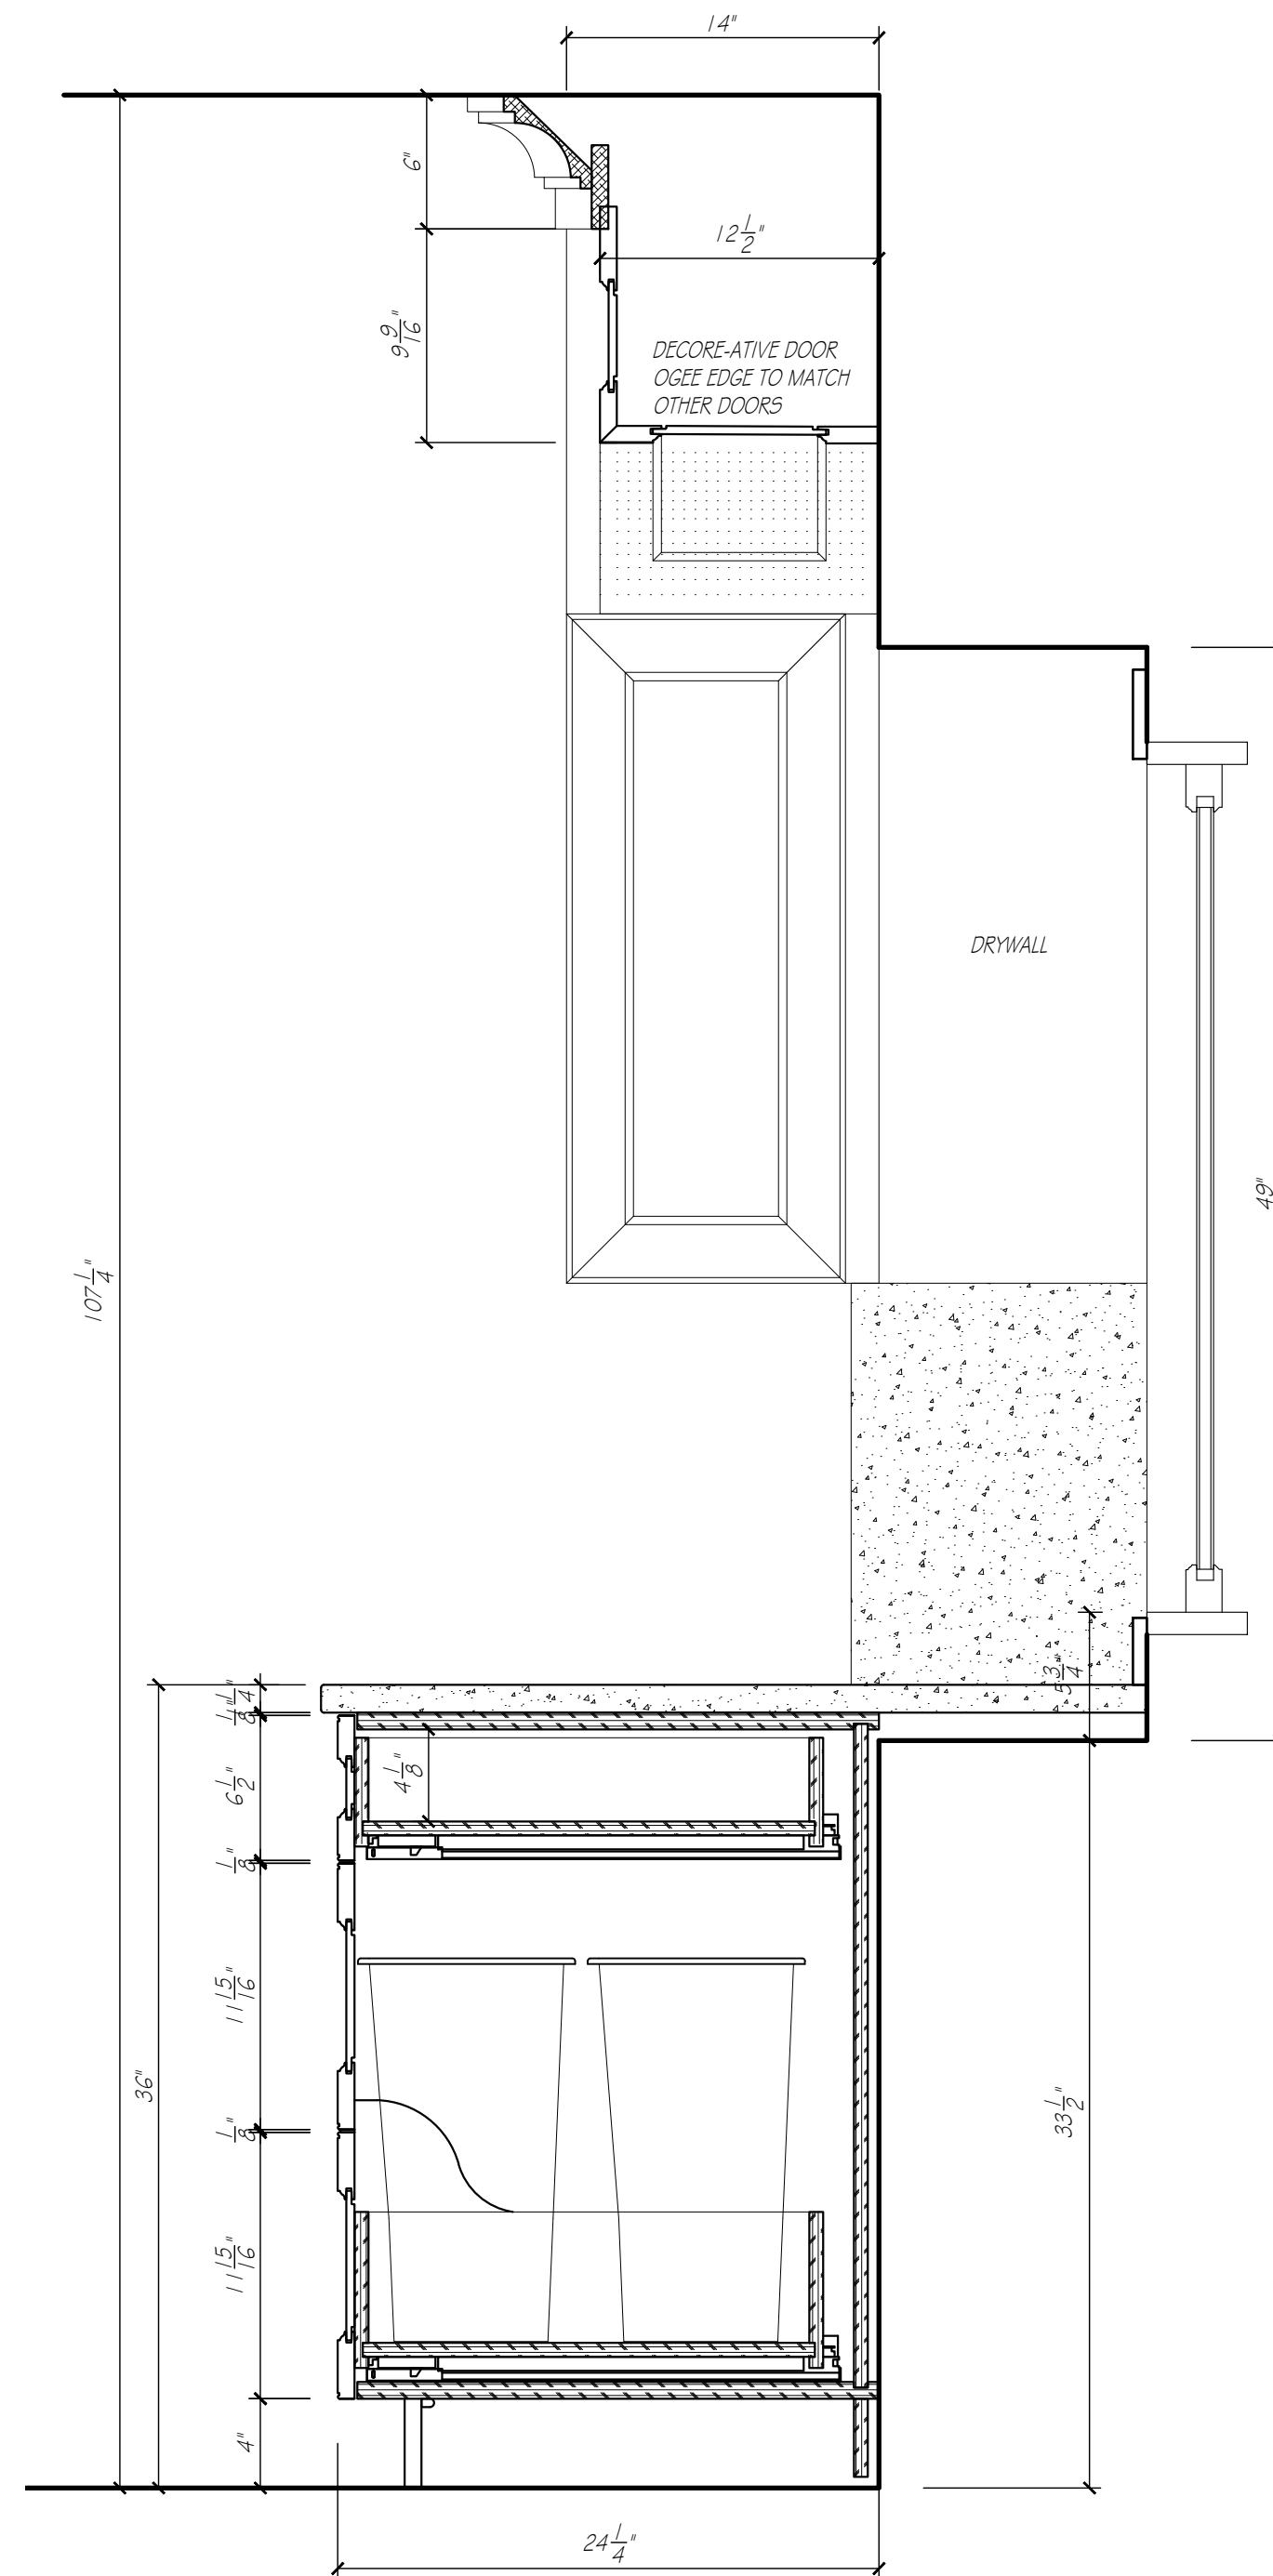

12
A3
CABINET DETAIL
SCALE: 1 1/2" = 1'-0"

Ogee edge to match
other doors