



HOME PAGE: A0.01
PLOT DATE: 5/21/2026
D:\MCNEIL COMPANY DROPBOX\JEFF ANDERSON\McNEIL DESIGN\RESIDENTIAL\25-2513 WOOD REMODEL\A4 INTERIOR.DWG

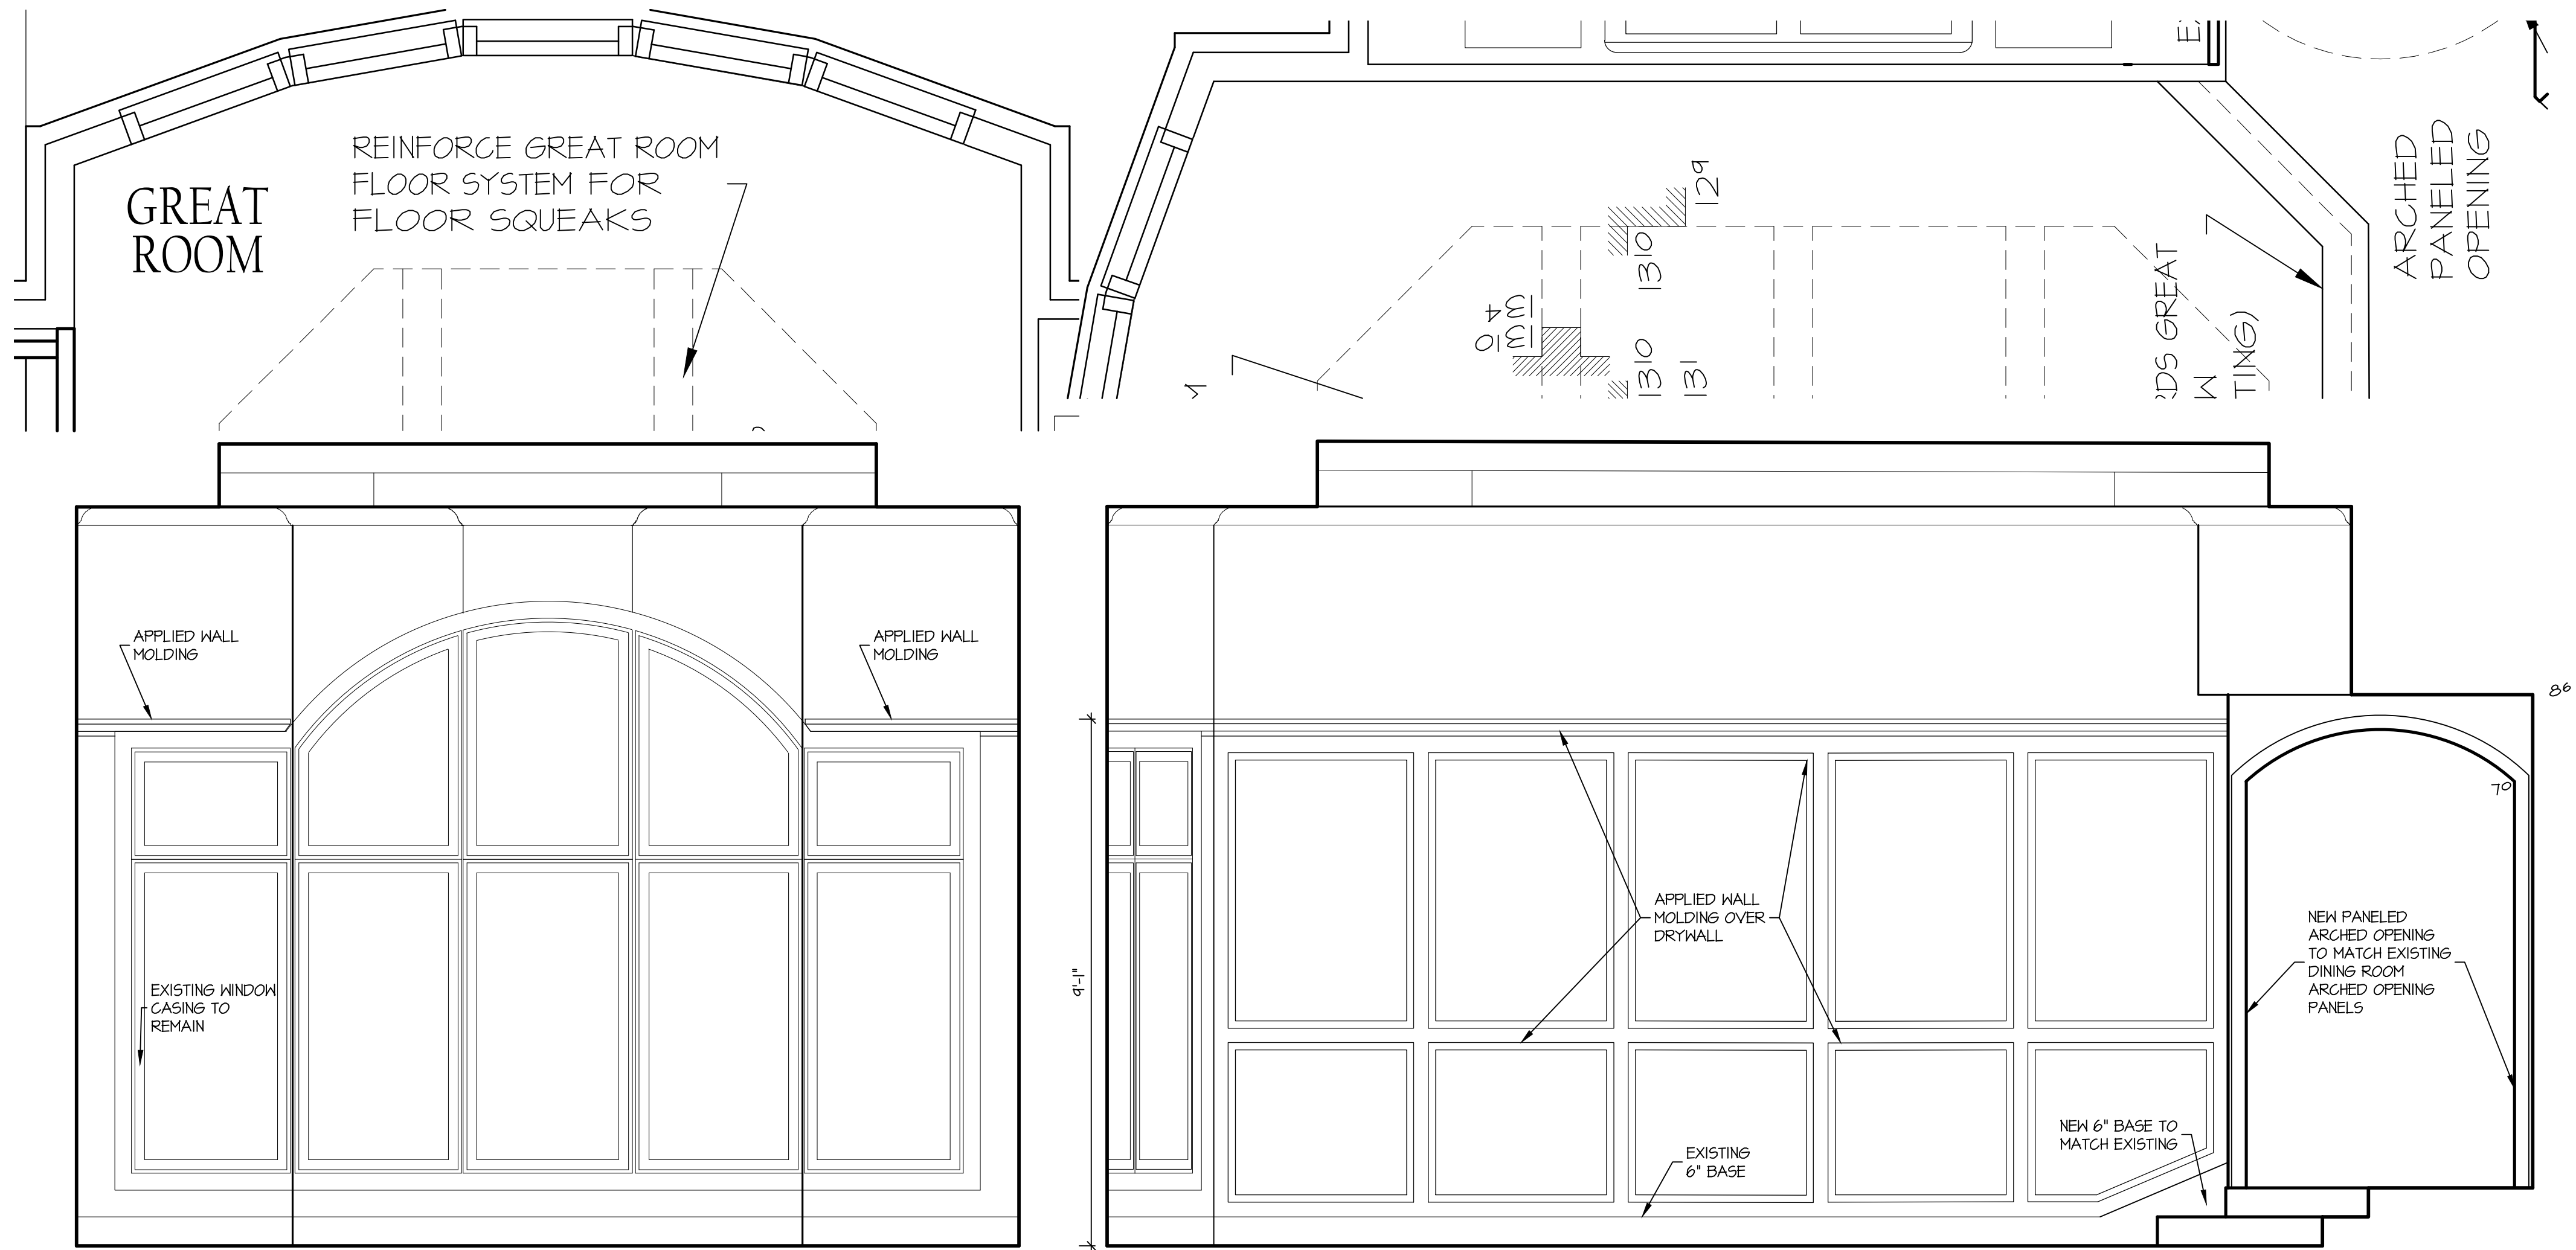


01 GREAT ROOM
1/2" SCALE


02 GREAT ROOM
1/2" SCALE

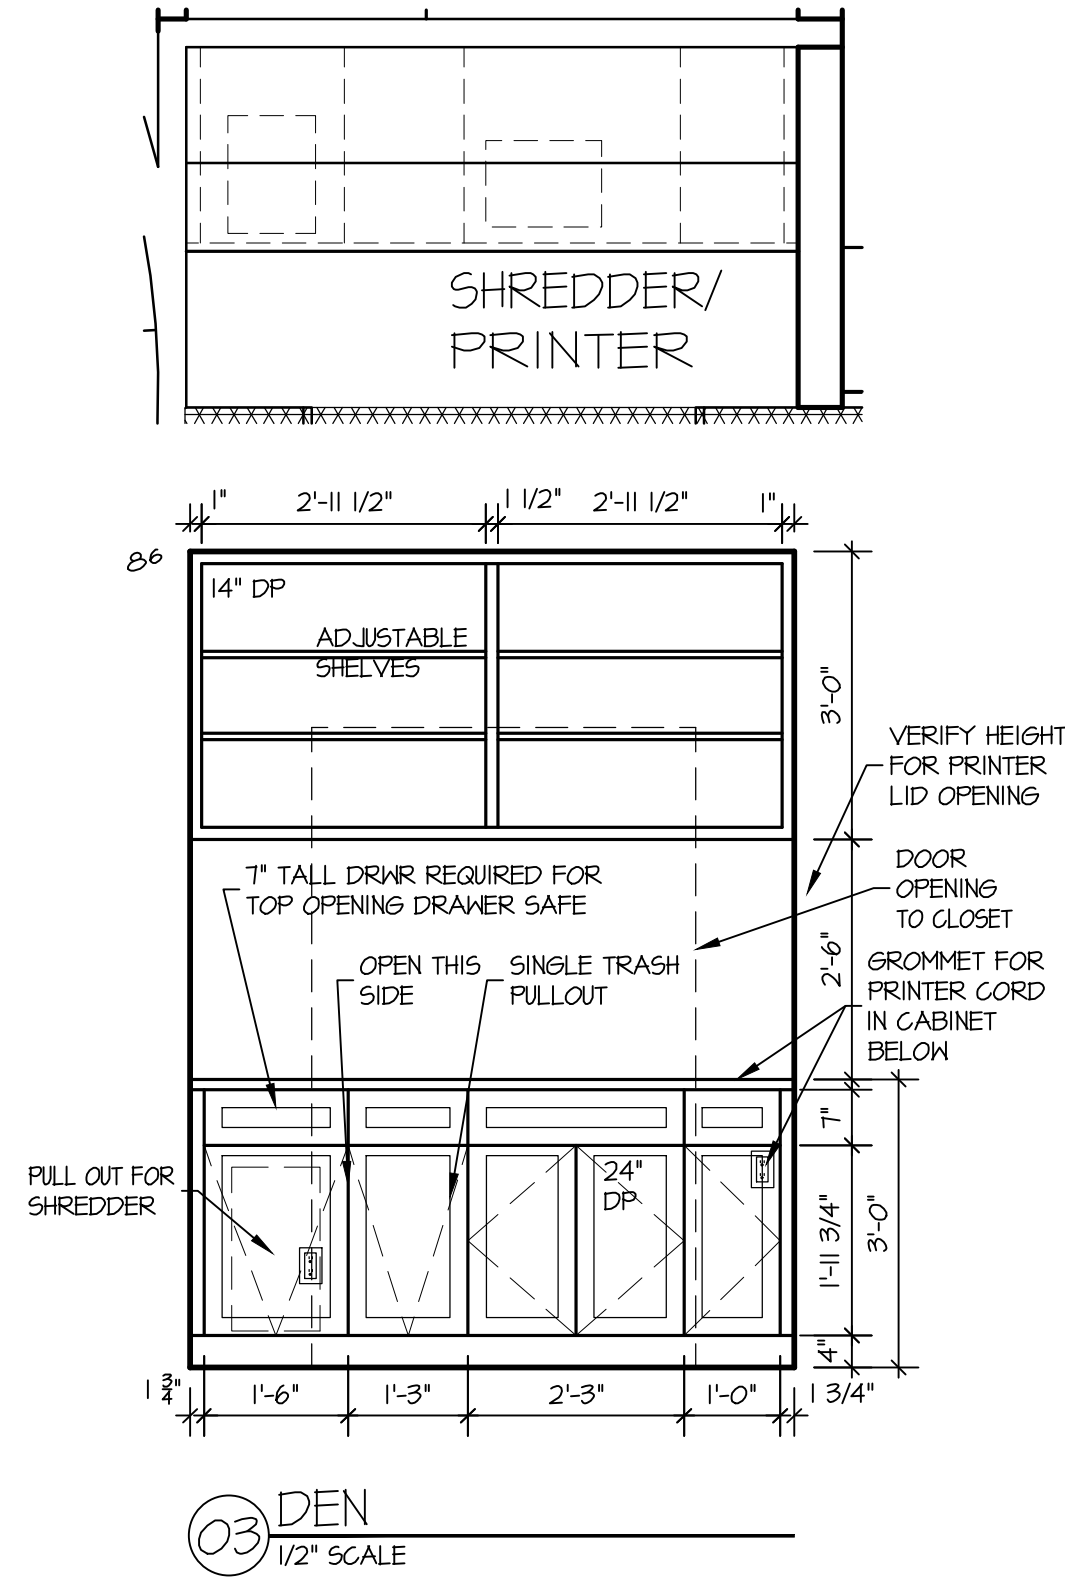

03 DEN
1/2" SCALE

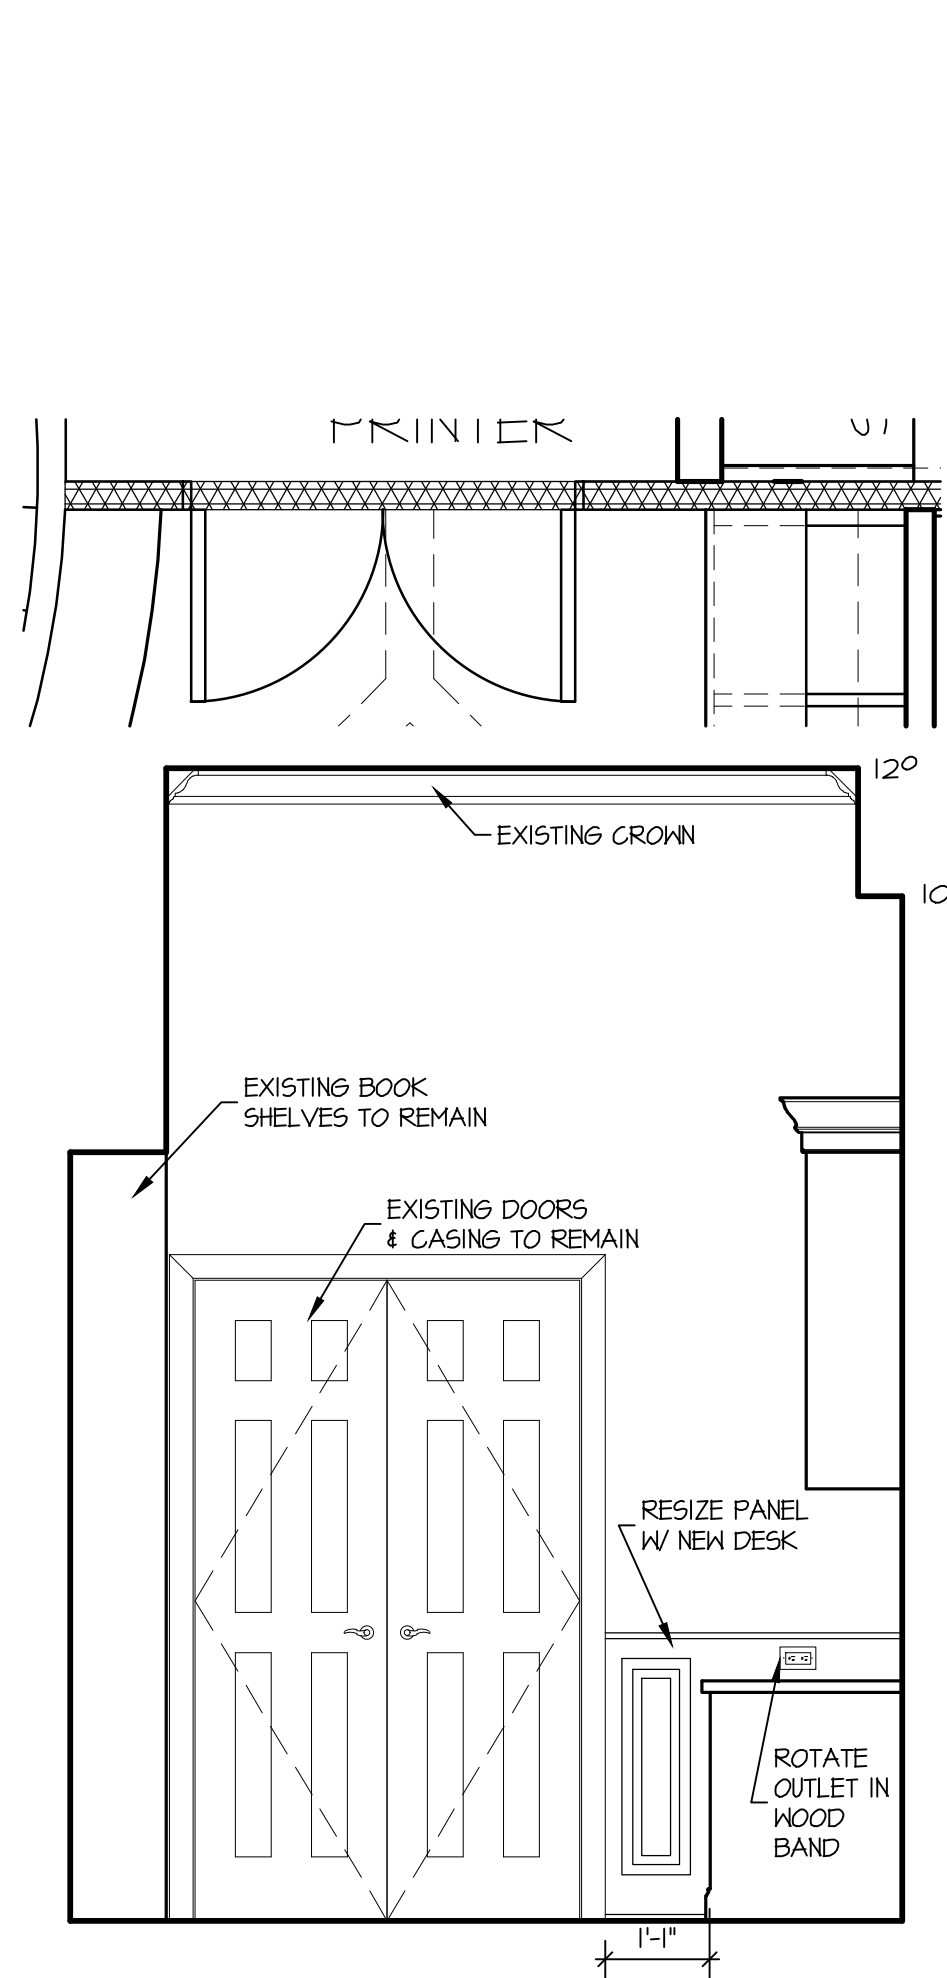


04 DEN
1/2" SCALE

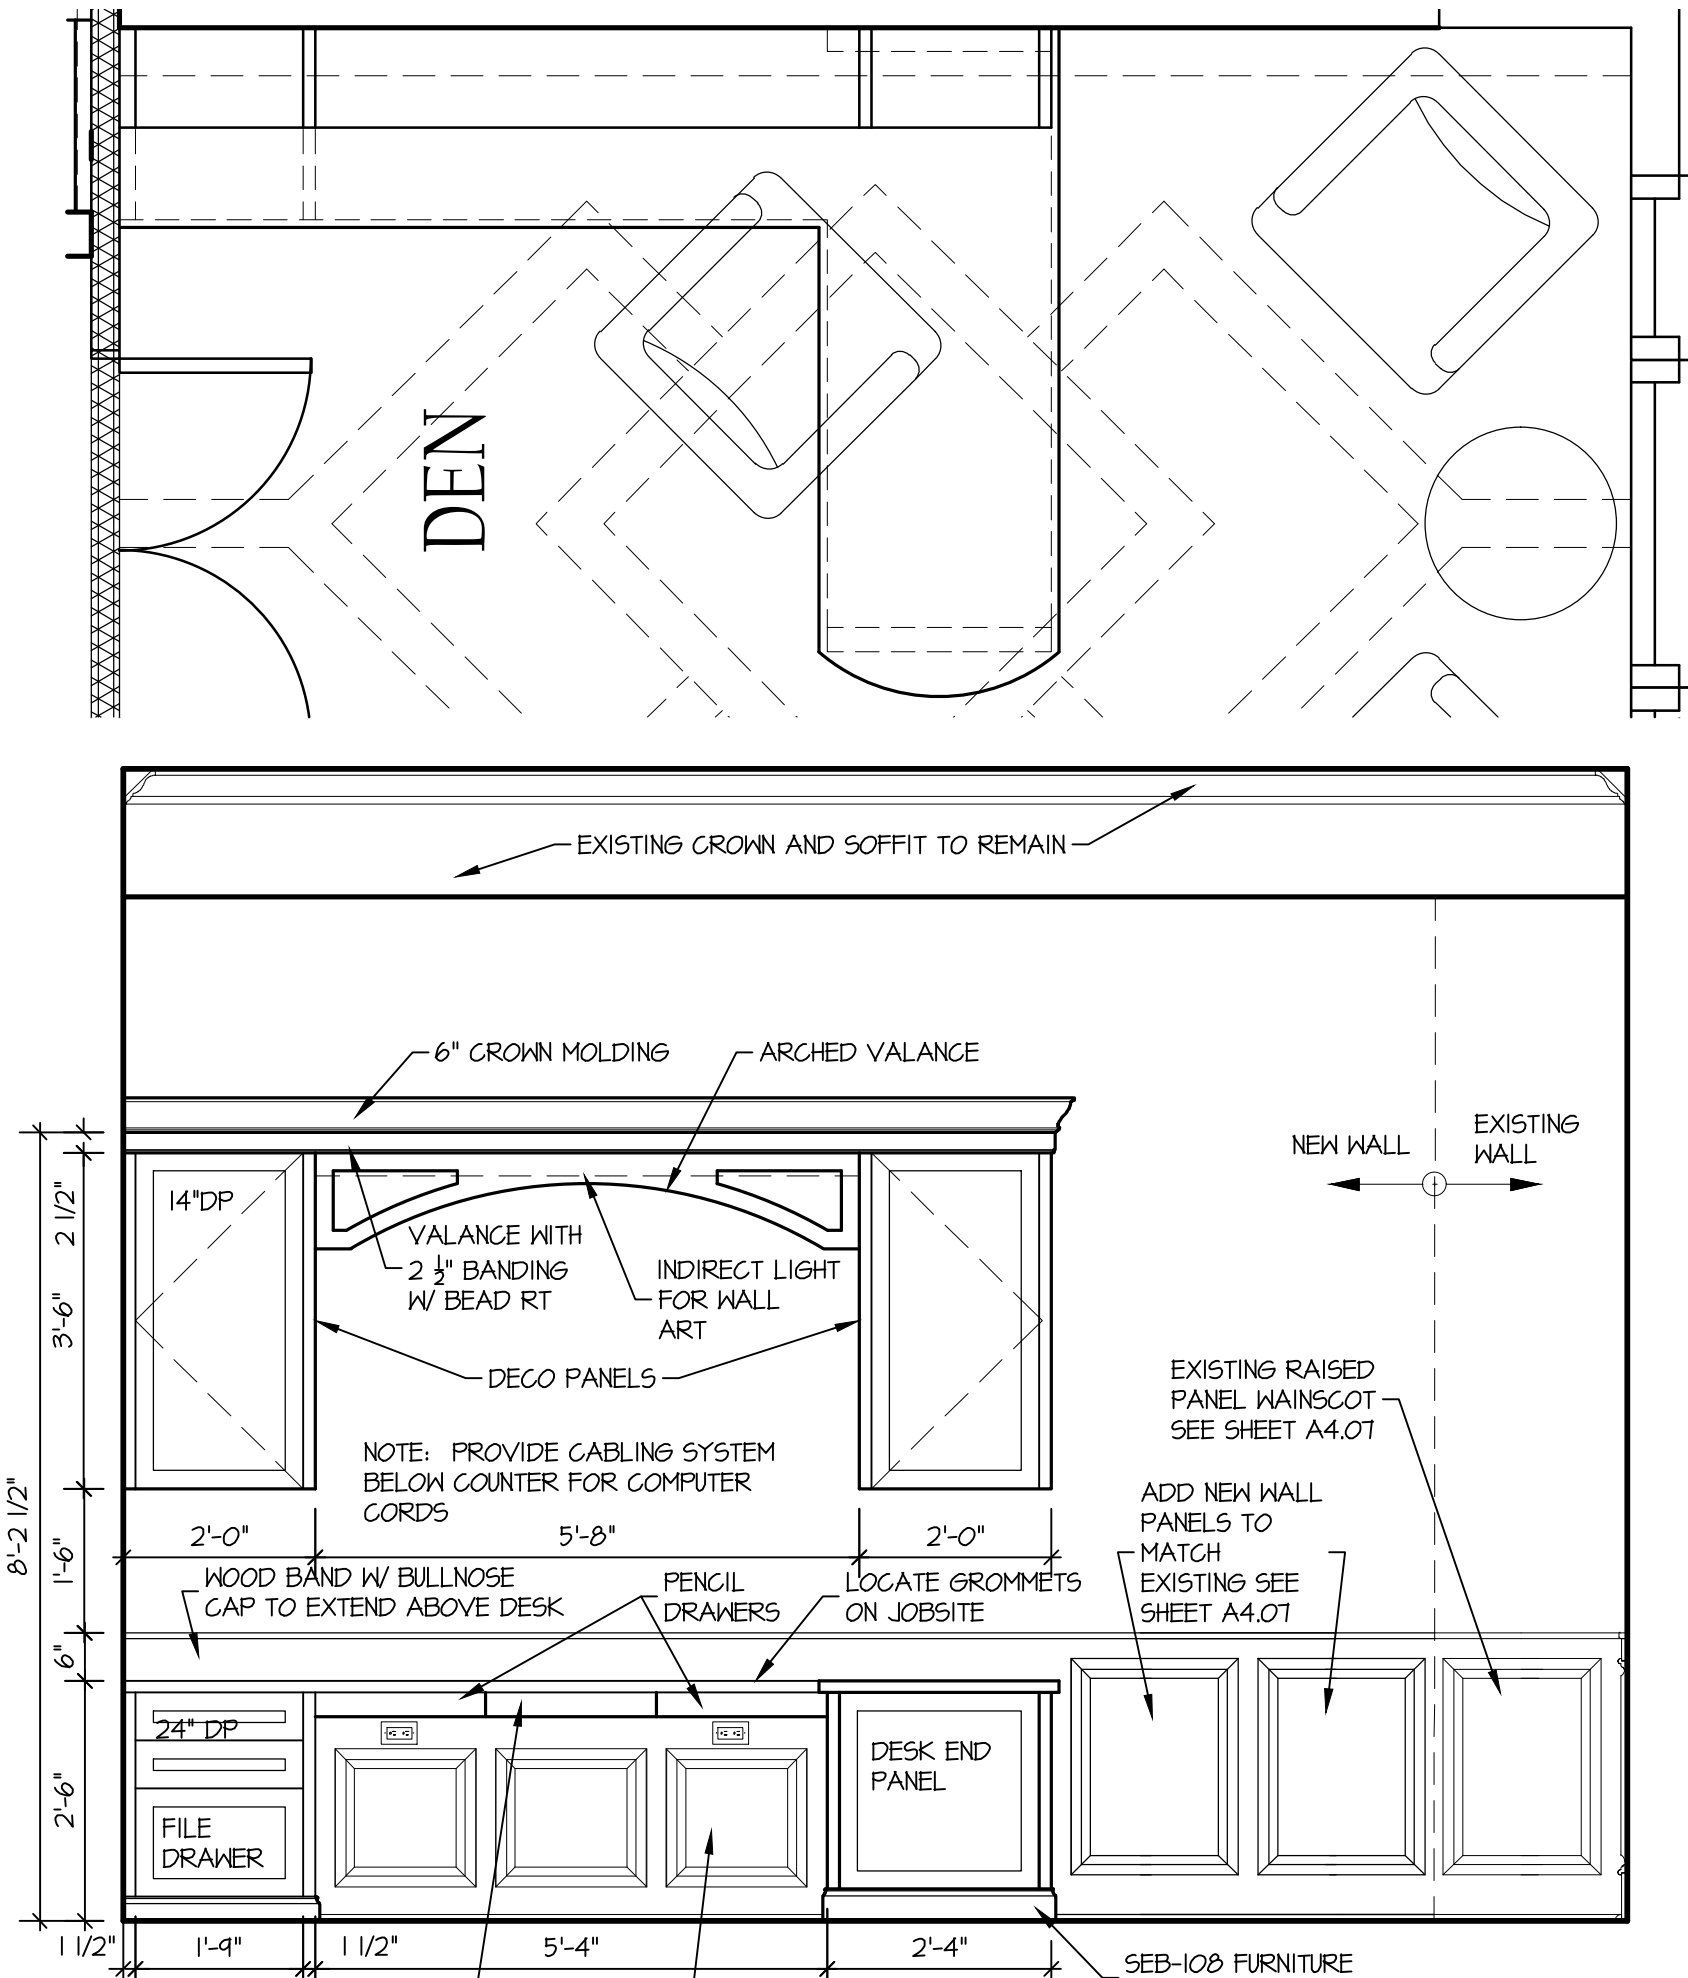


05 DEN
1/2" SCALE


NOTE: DISCUSS PANELS BELOW OPEN DESK FOR WIRE MANAGEMENT OPTIONS. OWNER WANTS WIRES HIDDEN. POSS PULL OUT PANELS 8" FROM WALL (2) OUTSIDE PANELS TO BE REMOVABLE TO ACCESS OUTLETS.

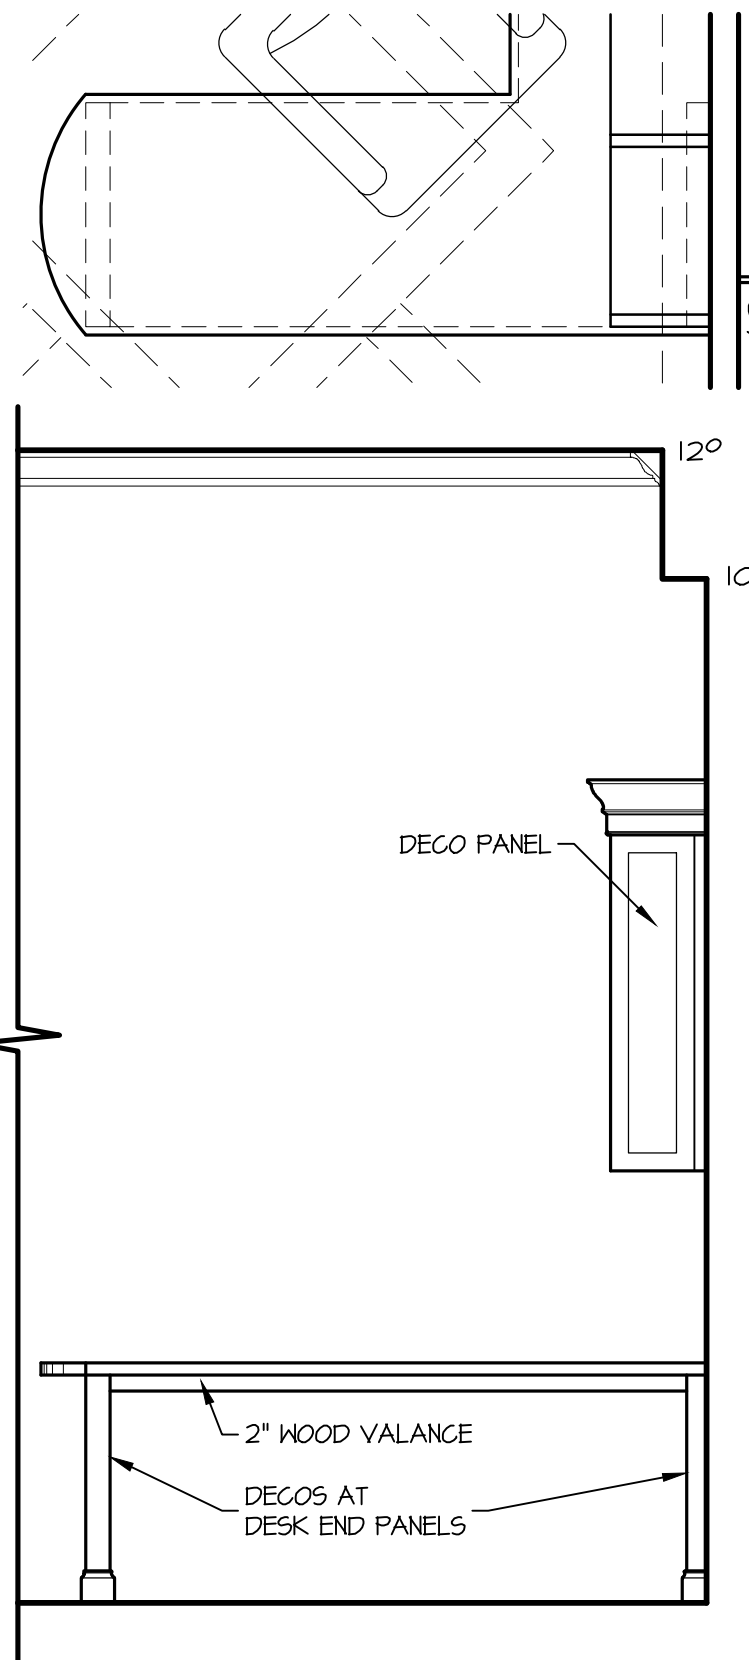

06 DEN
1/2" SCALE

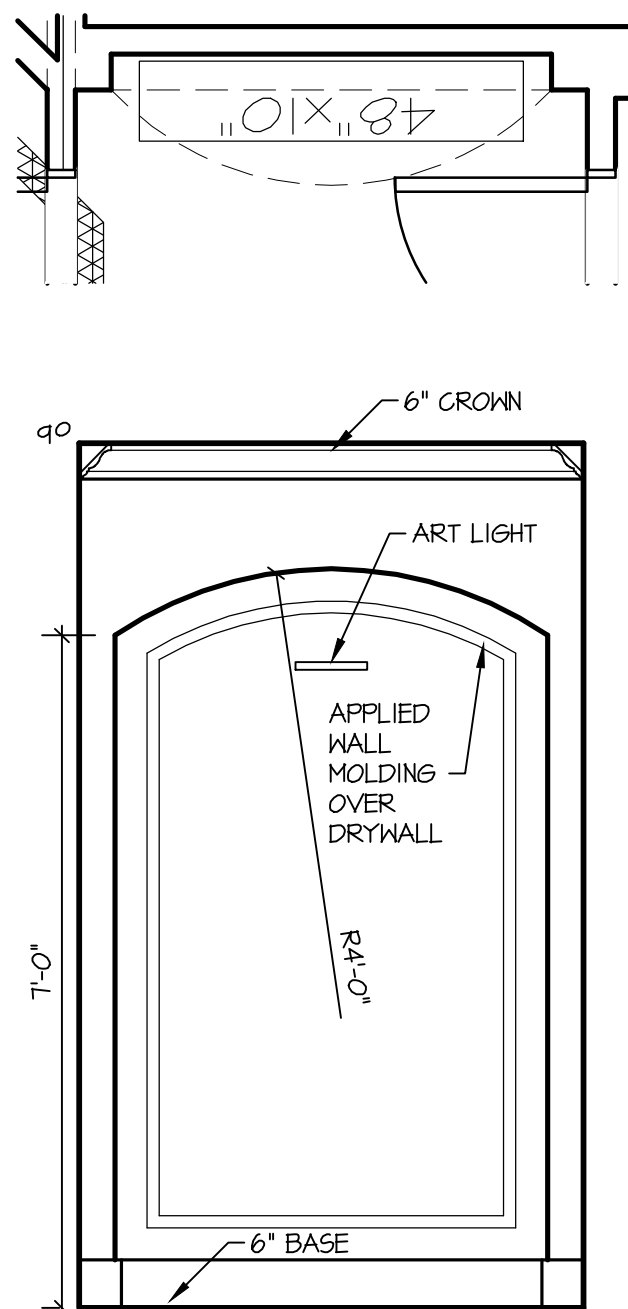

07 PRIMARY VEST.
1/2" SCALE

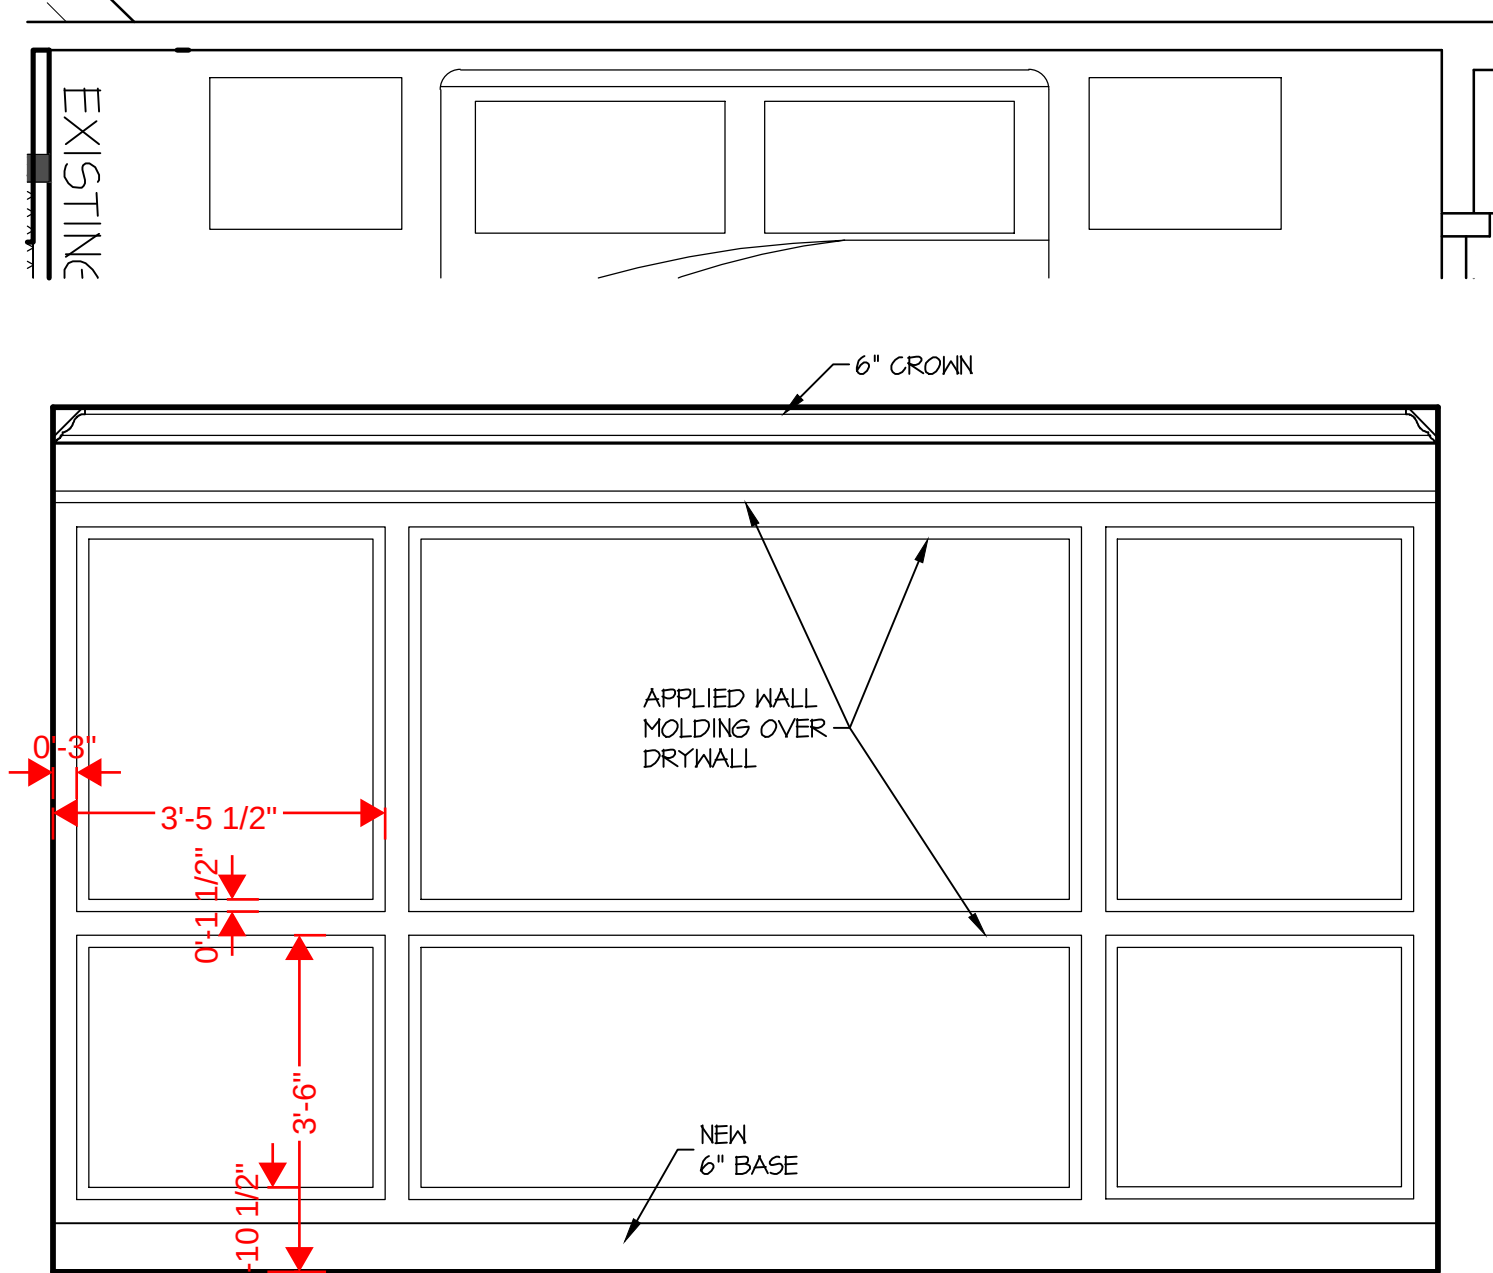

08 PRIMARY BEDROOM
1/2" SCALE

McNEIL COMPANY
4666 South 132nd Street
Omaha, NE 68137
402-333-1462
mcneilcompany.com

PLAN DATE	
01/16/2026	
REV.	DATE
REV01	01/14/26
REV02	02/11/26
REV03	03/05/26
REV04	03/16/26
REV05	03/23/26
REV06	05/21/26

JOB NUMBER	
252513	
DESCRIPTION	
INTERIOR ELEVATIONS	
PLAN SHEET	
A4.04	

© COPYRIGHT
MCNEIL COMPANY
THESE PLANS ARE SPECIFICALLY
DESIGNED FOR CONSTRUCTION BY
MCNEIL COMPANY AND ARE
INTENDED FOR NO OTHER PURPOSE.
DUPLICATION OF THESE PLANS IN
PART OR WHOLE WITHOUT WRITTEN
CONSENT FROM MCNEIL COMPANY
IS PROHIBITED.