

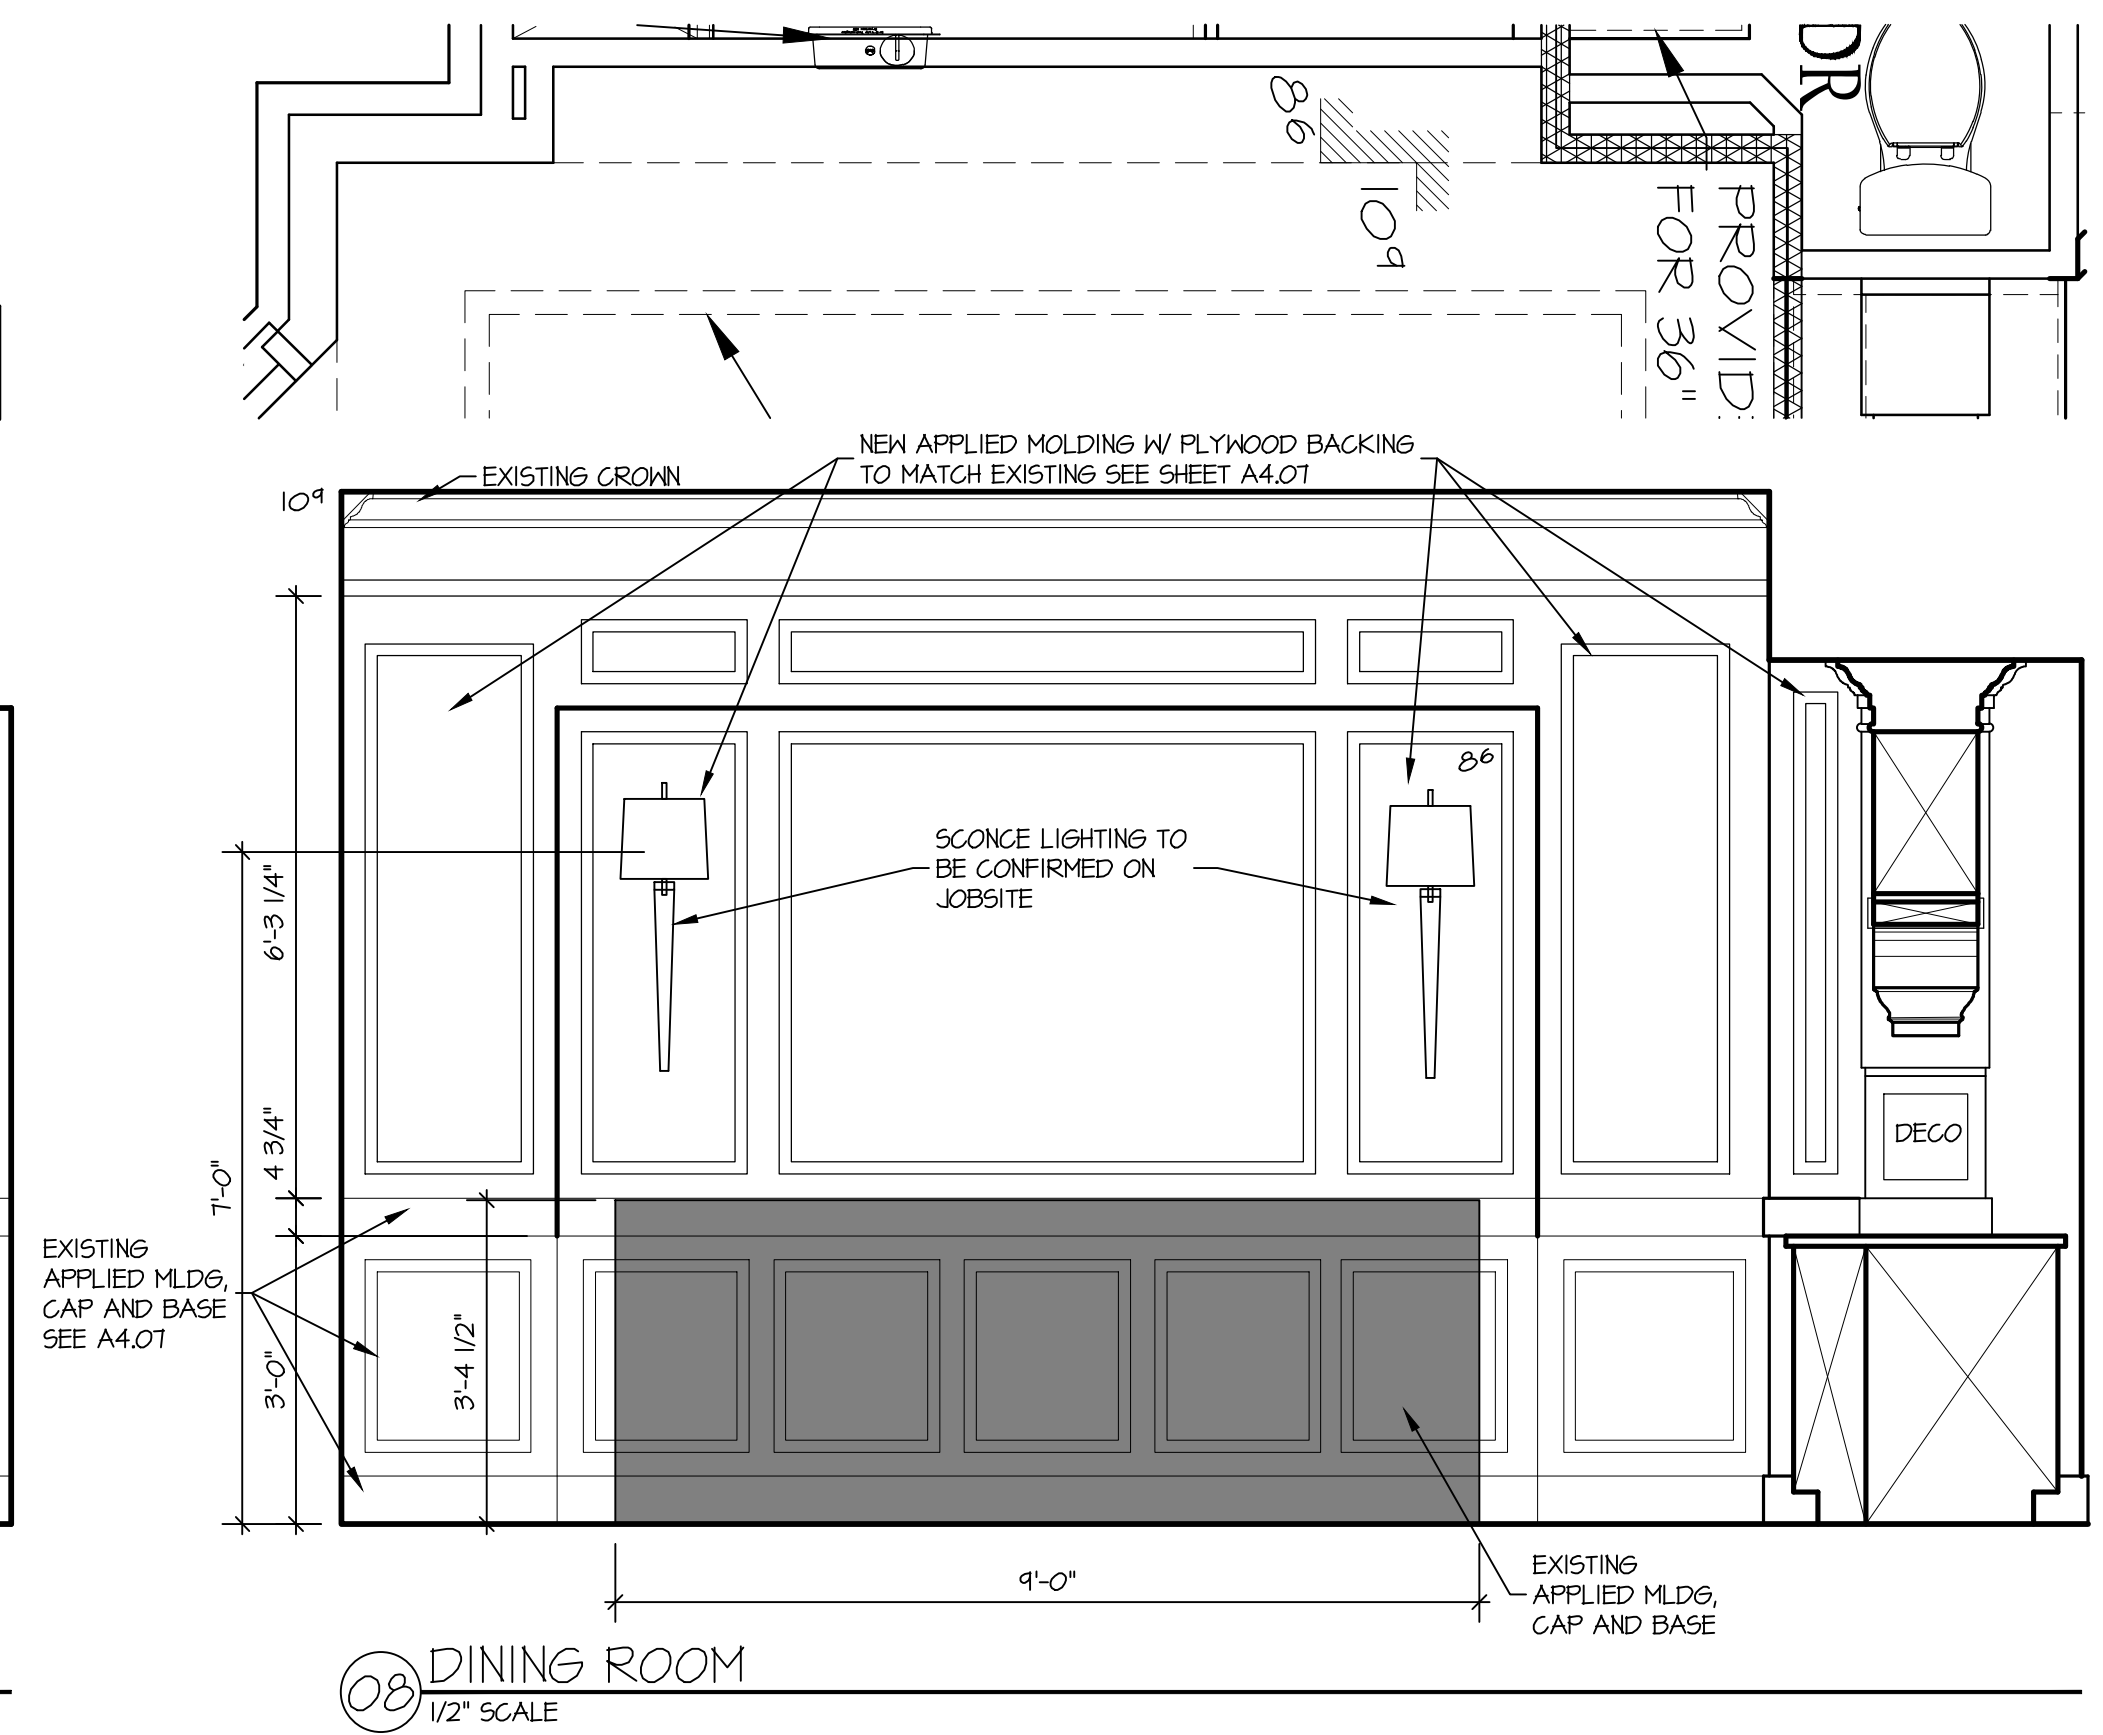
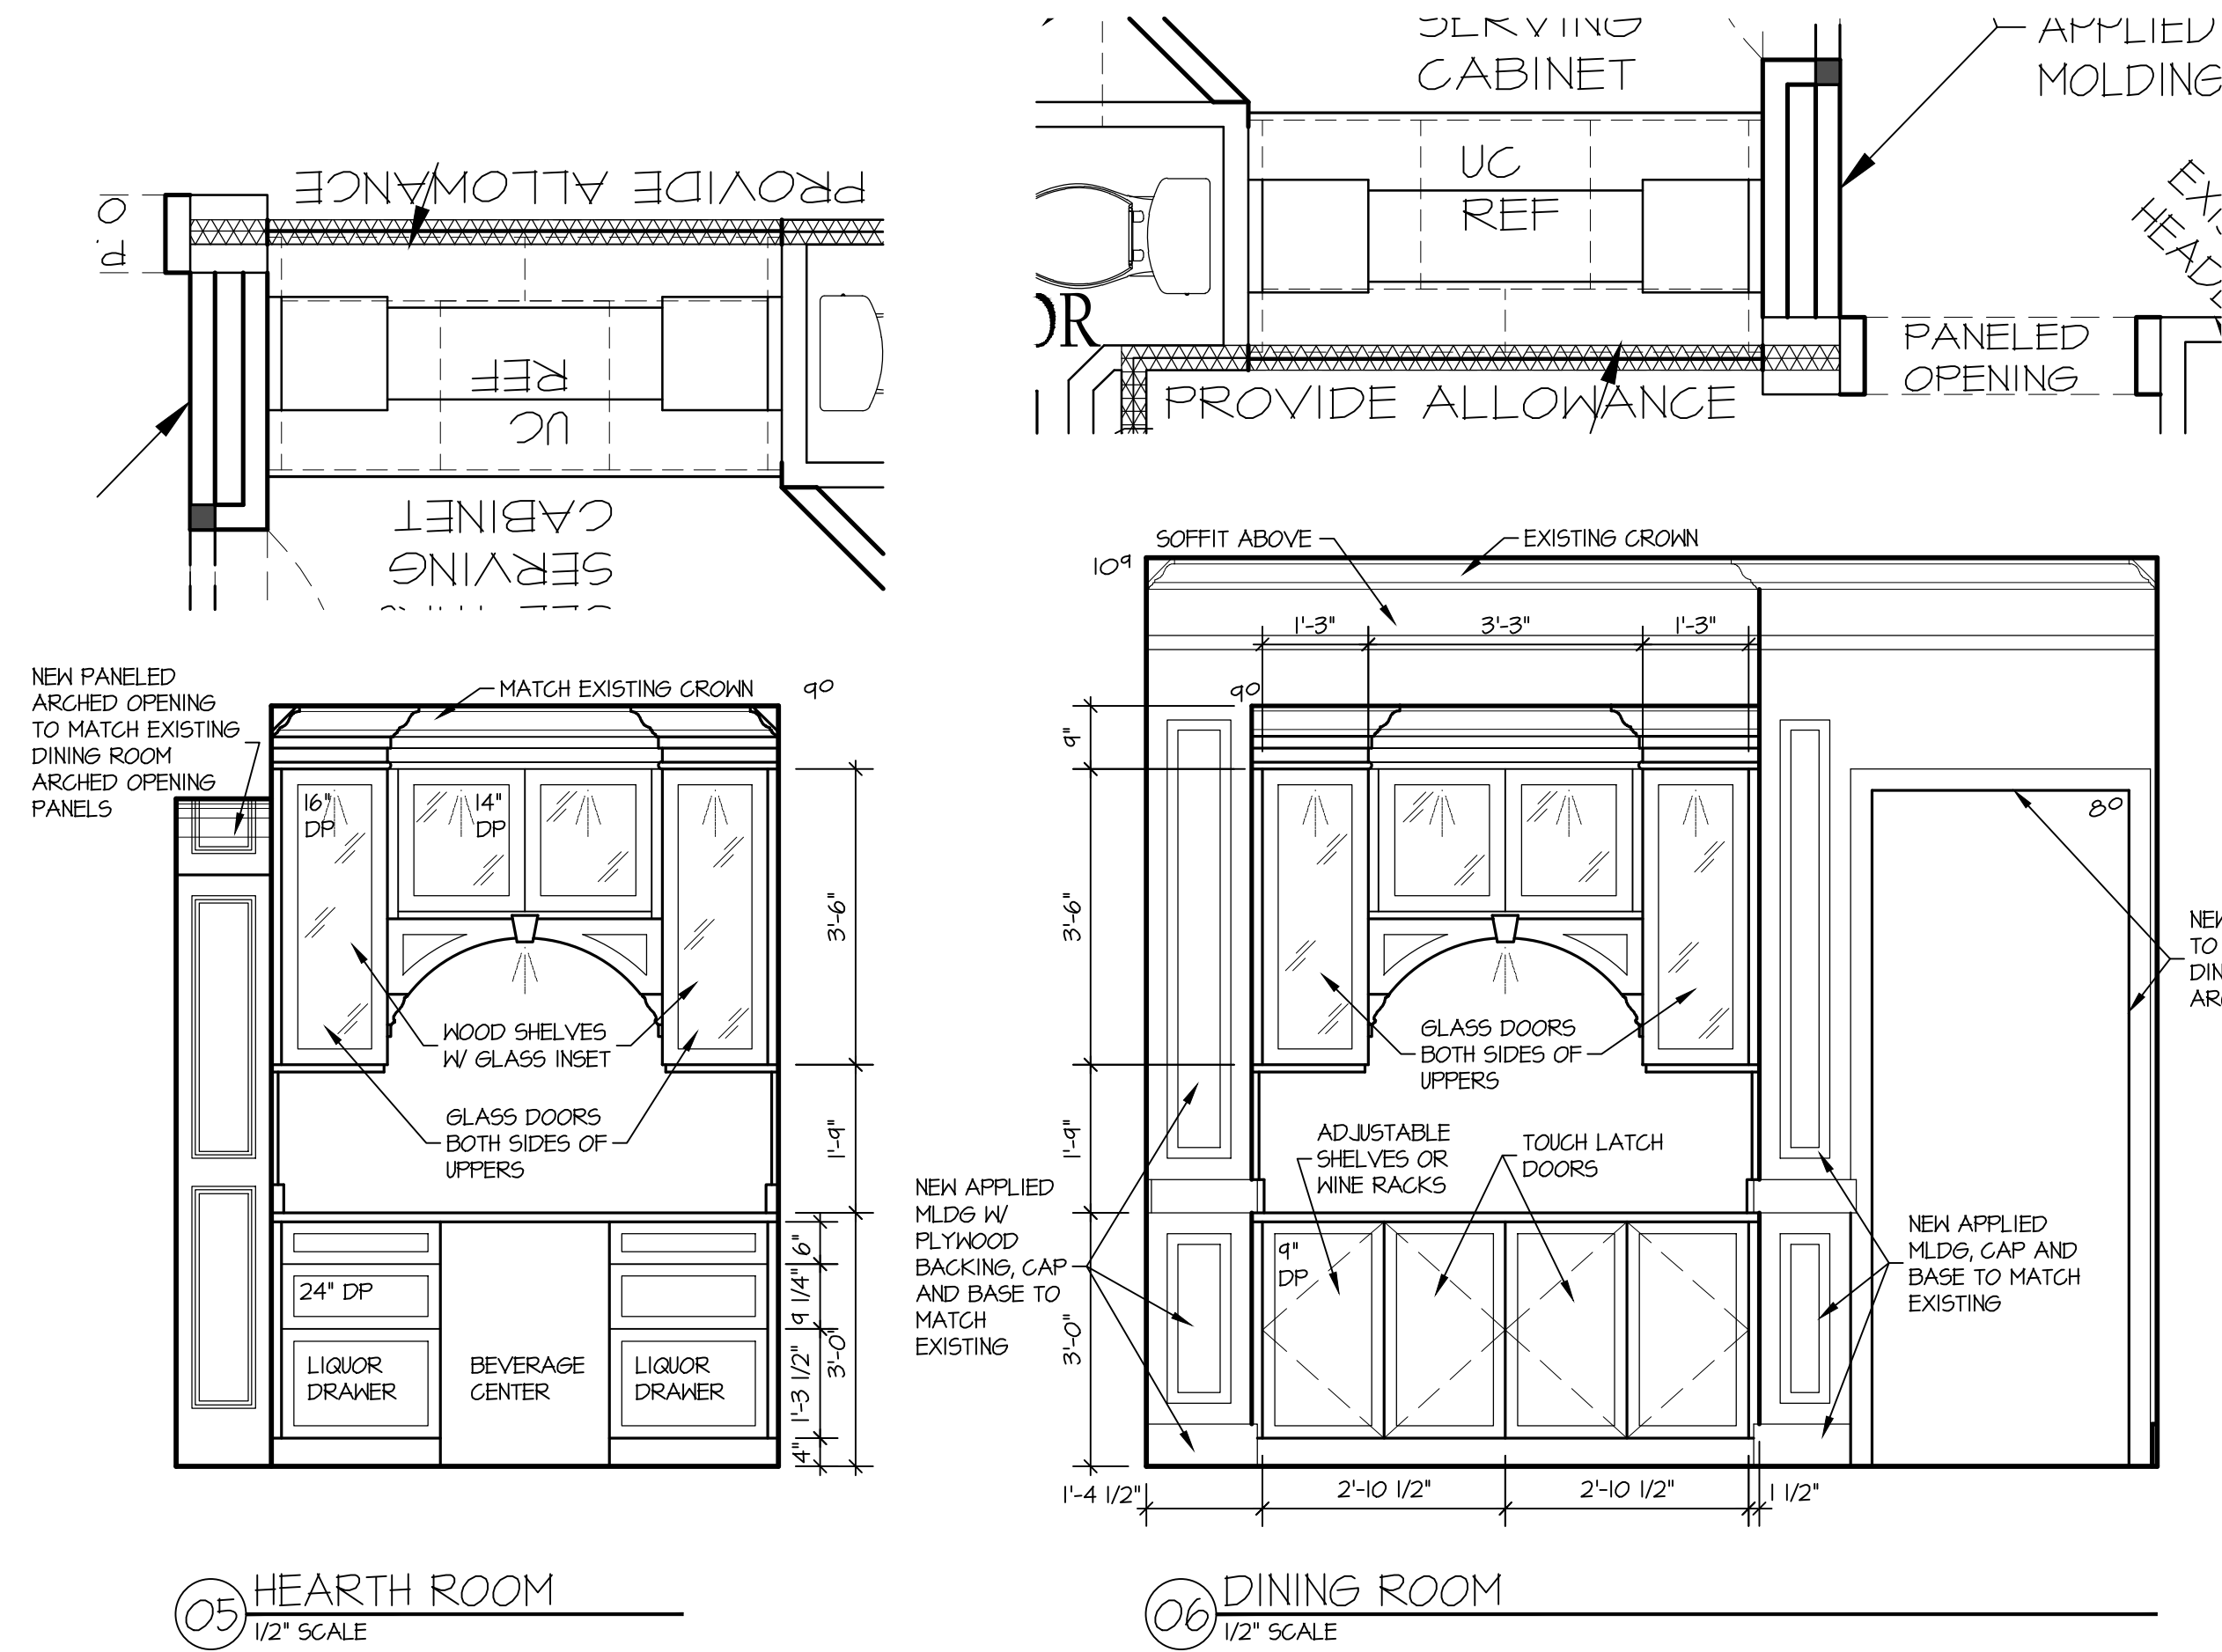


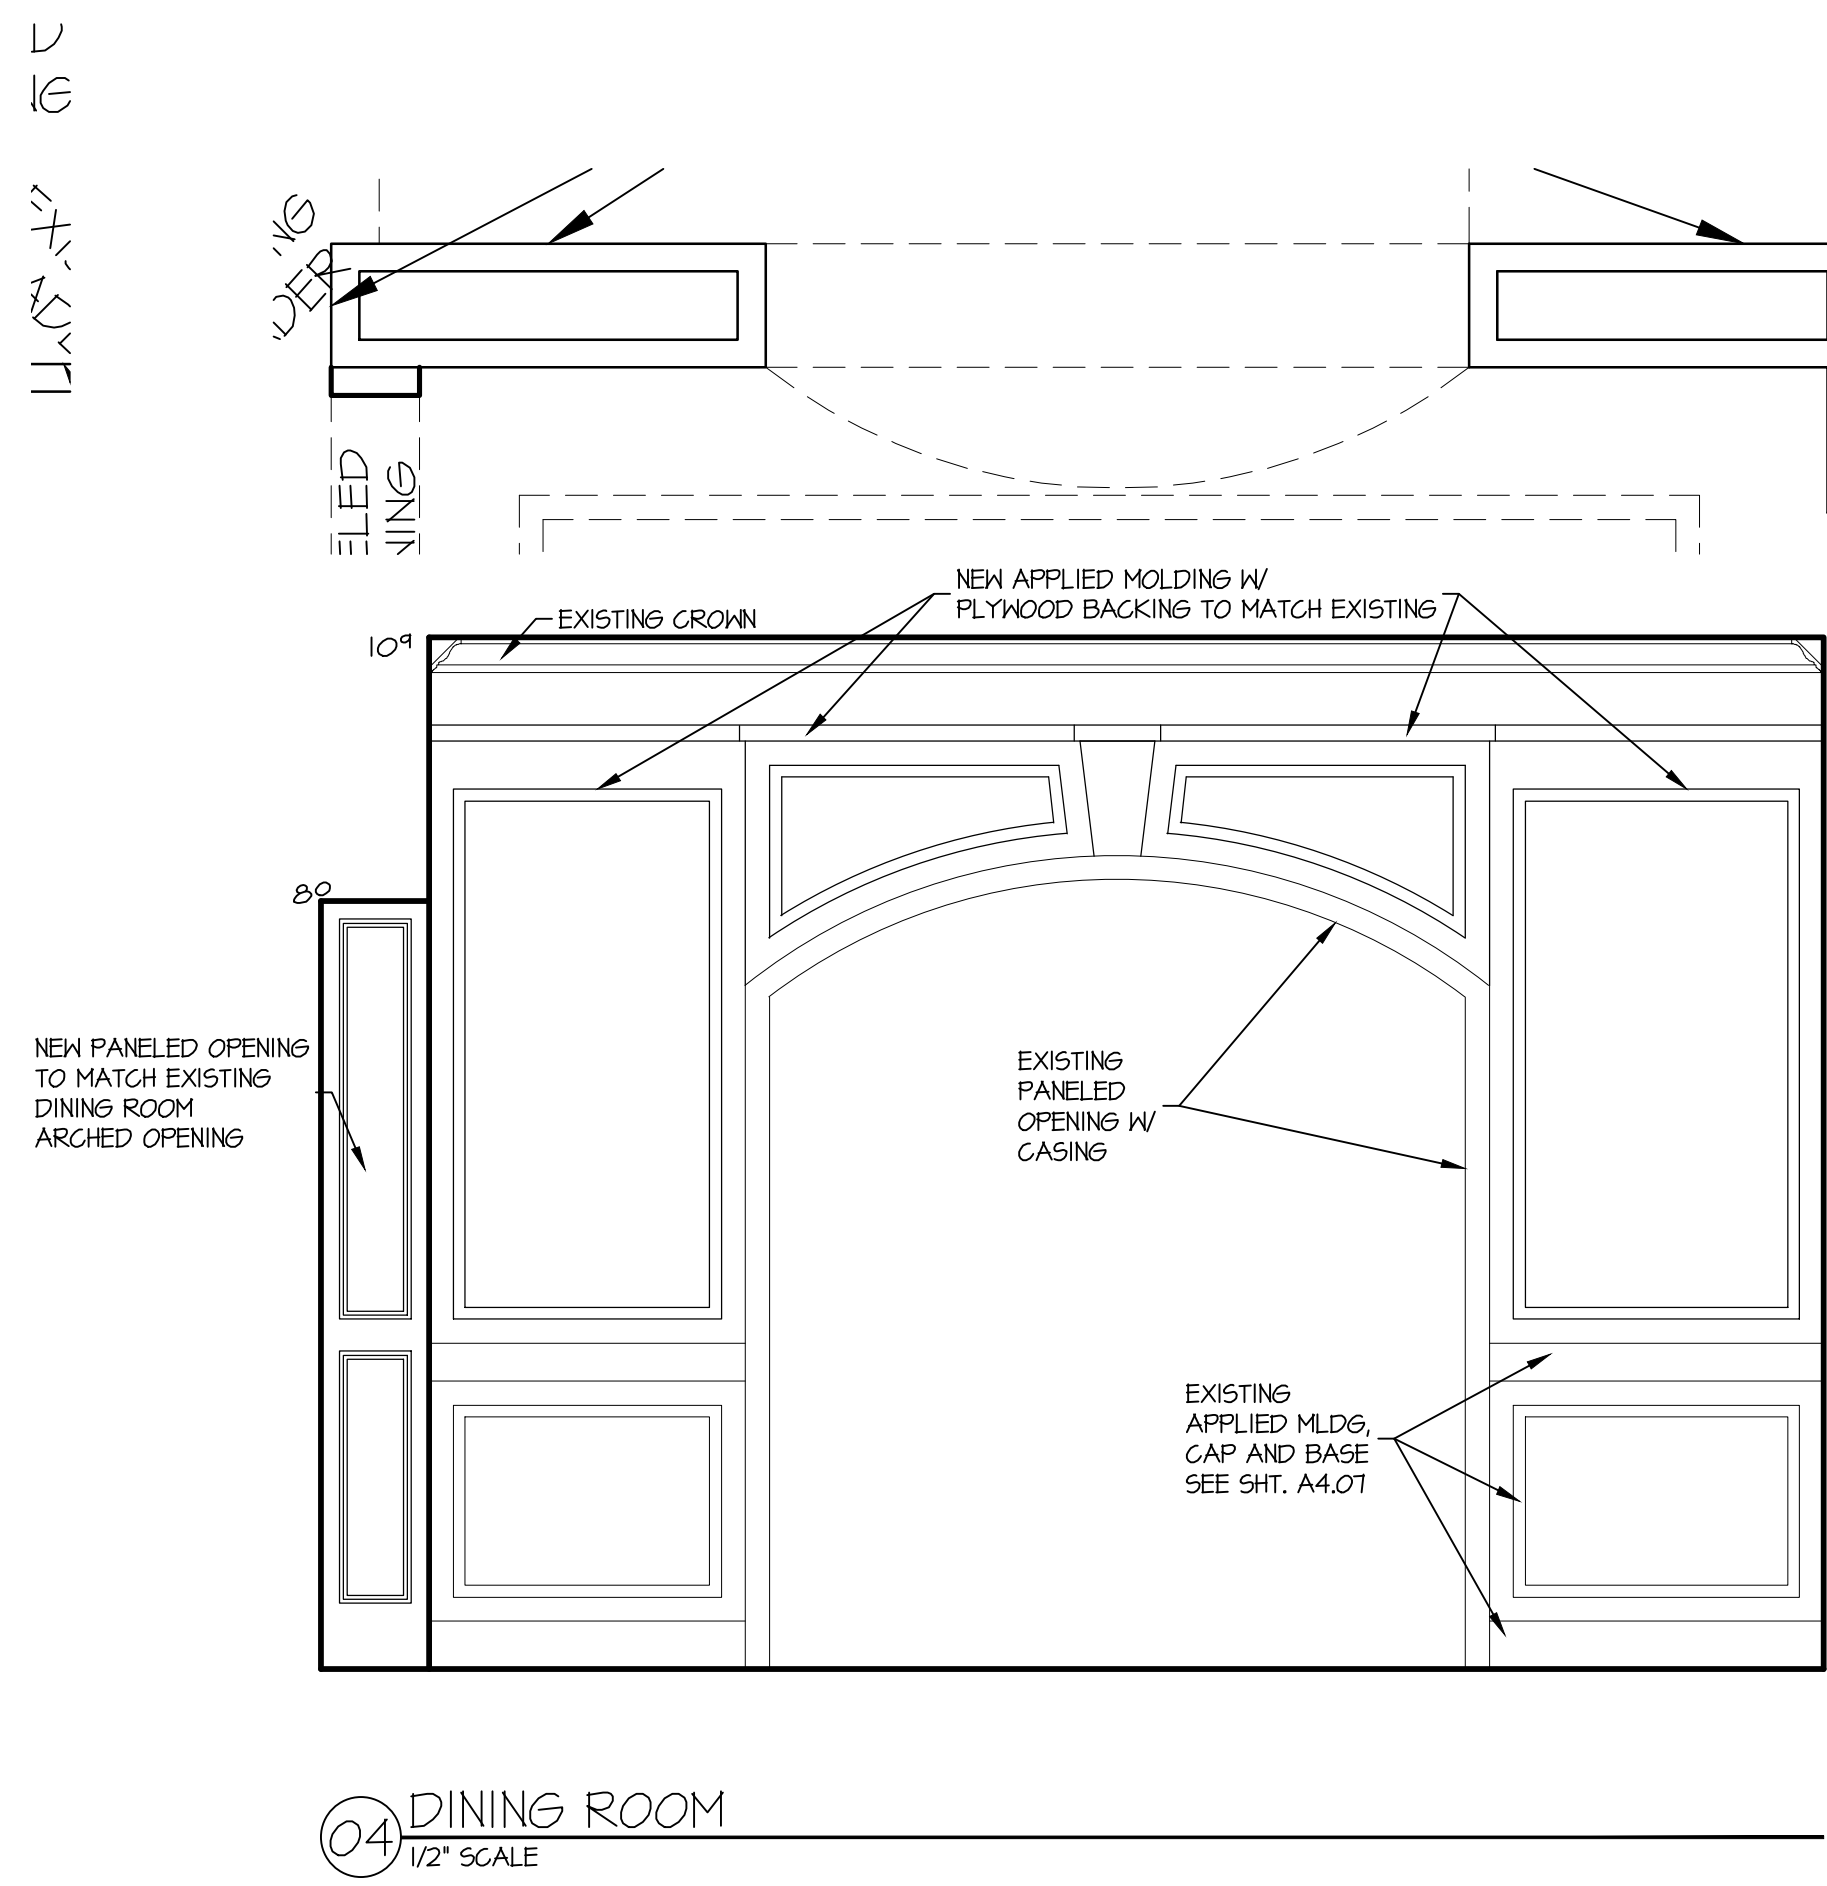

© COPYRIGHT
MCNEIL COMPANY
THESE PLANS ARE SPECIFICALLY
DESIGNED FOR CONSTRUCTION BY
MCNEIL COMPANY AND ARE
INTENDED FOR NO OTHER PURPOSE.
DUPLICATION OF THESE PLANS IN
PART OR WHOLE WITHOUT WRITTEN
CONSENT FROM MCNEIL COMPANY
IS PROHIBITED.

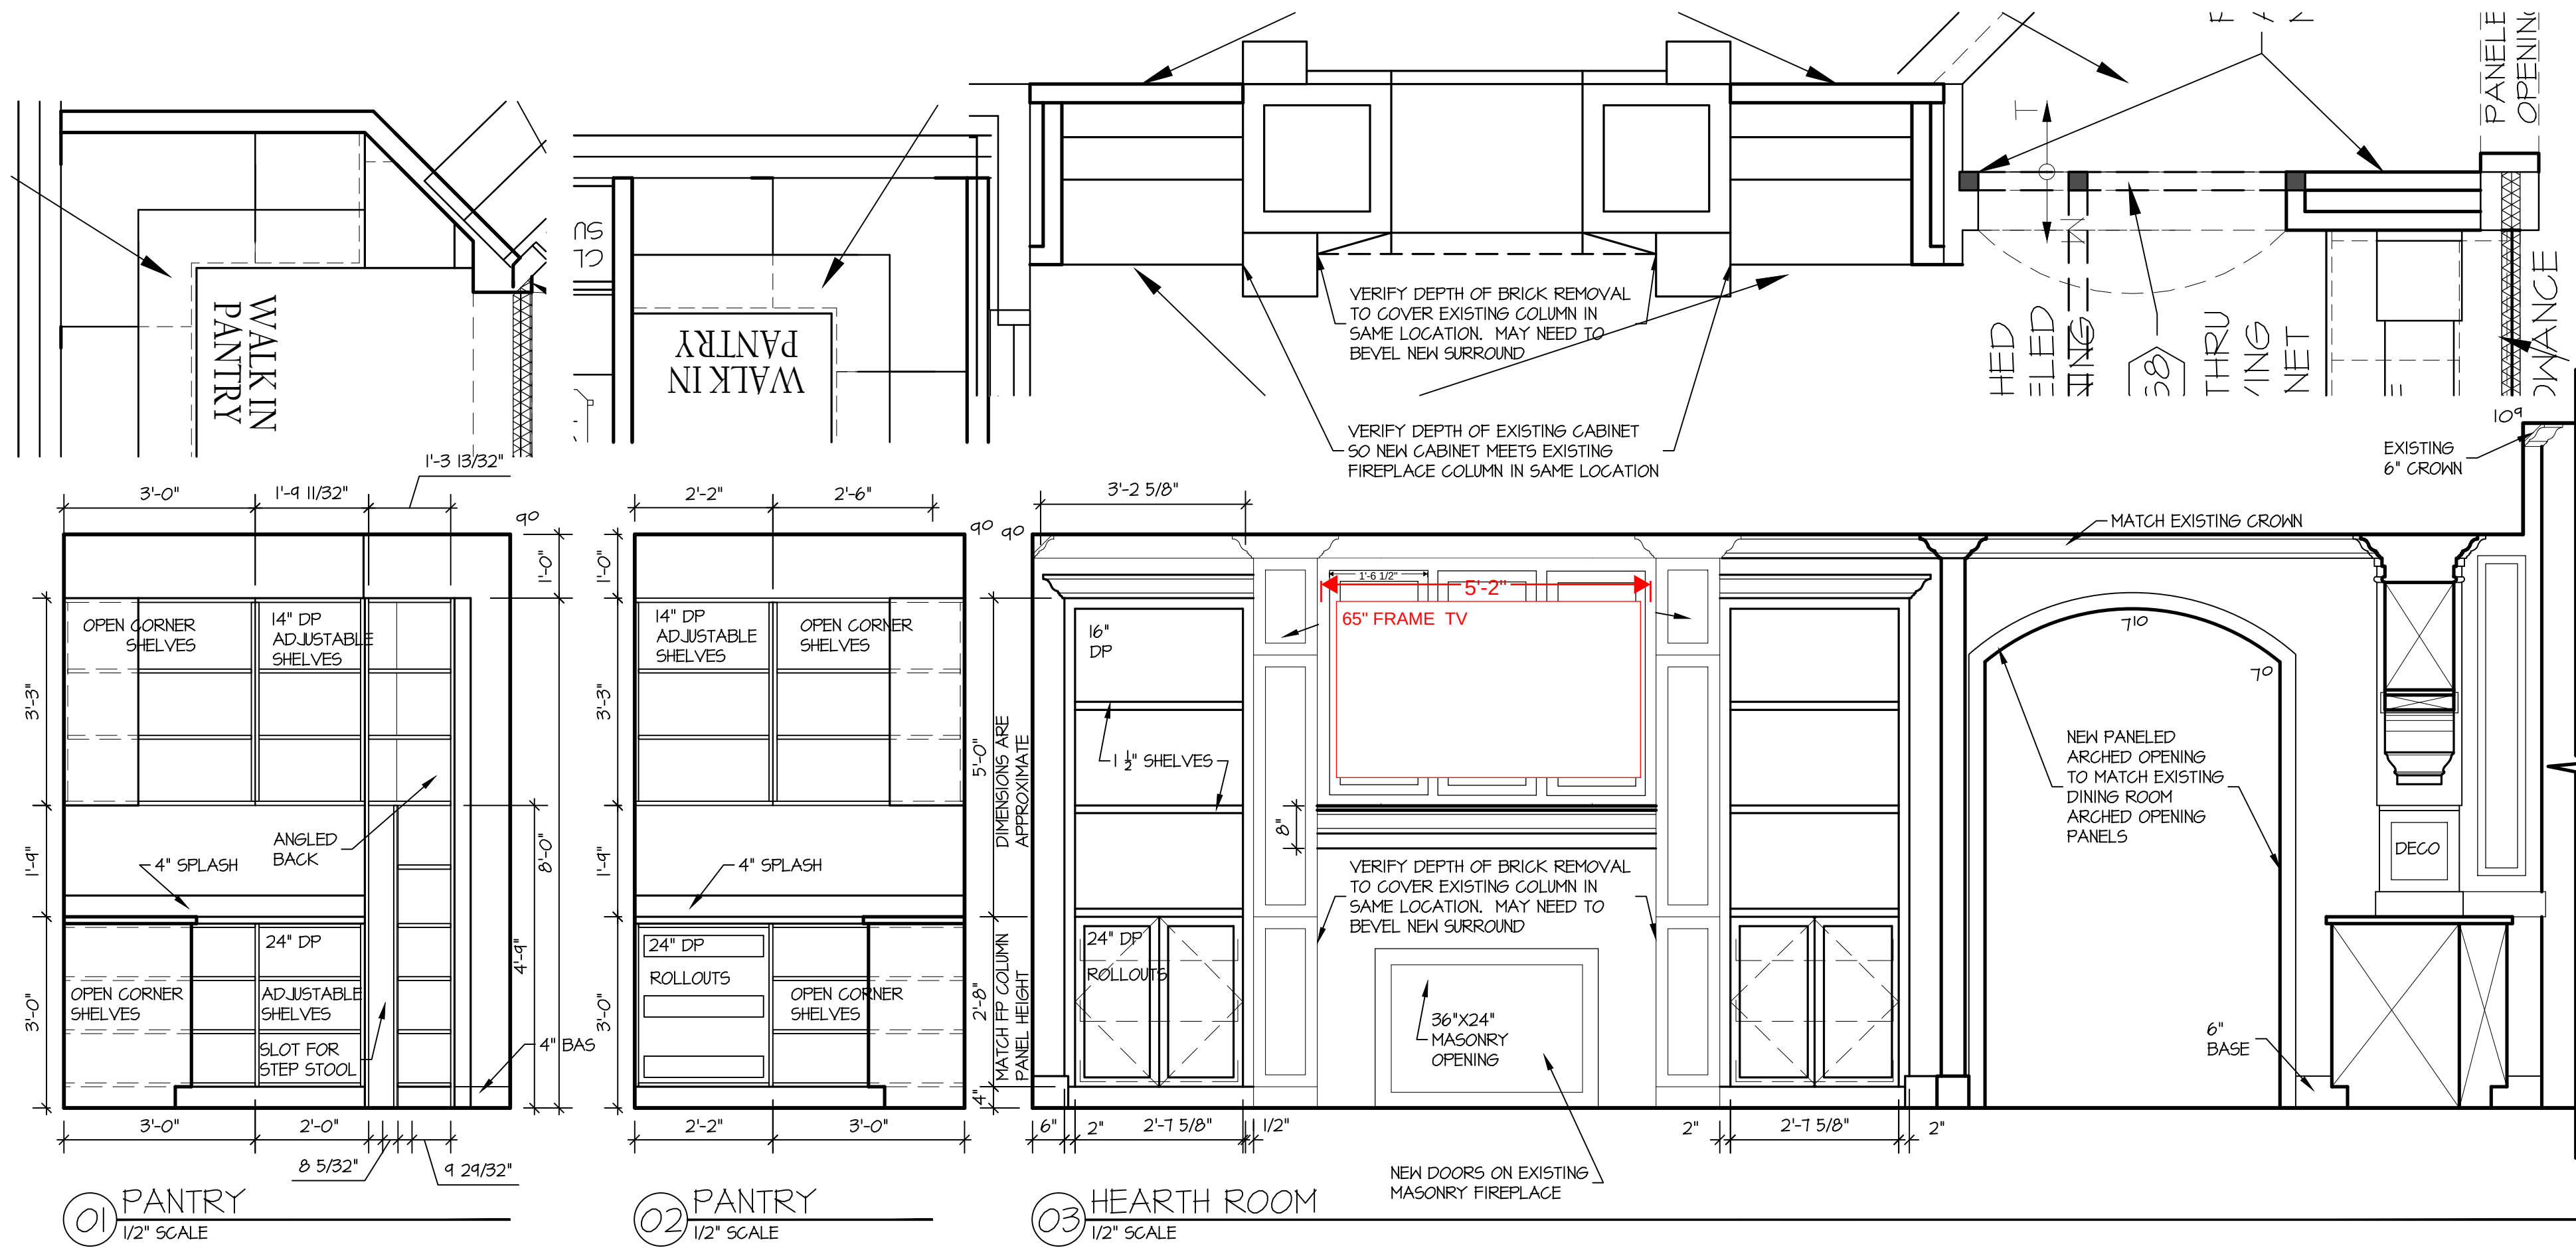

WOOD
RESIDENCE

3435 N 140TH CIRCLE, OMAHA, NE 68164

**MCNEIL
COMPANY**
4666 South 132nd Street
Omaha, NE 68137
402-333-1462
mcneilcompany.com

PLAN DATE 01/16/2026	
REV.	DATE
REV01	01/14/26
REV02	02/11/26
REV03	03/05/26
REV04	03/16/26
REV05	03/23/26
REV06	05/21/26

JOB NUMBER 252513	
DESCRIPTION INTERIOR ELEVATIONS	
PLAN SHEET A4.02	

© COPYRIGHT
MCNEIL COMPANY
THESE PLANS ARE SPECIFICALLY
DESIGNED FOR CONSTRUCTION BY
MCNEIL COMPANY AND ARE
INTENDED FOR NO OTHER PURPOSE.
DUPLICATION OF THESE PLANS IN
PART OR WHOLE WITHOUT WRITTEN
CONSENT FROM MCNEIL COMPANY
IS PROHIBITED.

email sent to Wood's with possible moulding layouts with the 65" tv

